



REGULAR CITY COUNCIL MEETING

6:30 PM – COUNCIL CHAMBERS – CITY HALL

APRIL 1, 2025

AGENDA

ALL CITIZENS DESIRING TO ADDRESS THE PORT ORANGE CITY COUNCIL DURING PUBLIC PARTICIPATION SHOULD COMPLETE THE SPEAKER CARD WHICH IS LOCATED ON THE STANDS OUTSIDE COUNCIL CHAMBERS. AFTER COMPLETING THE SPEAKER CARD, PRESENT IT TO THE CLERK.

A. OPENING

1. Invocation by Deacon Mike Rosolino of Epiphany Church
2. Pledge of Allegiance
3. Roll Call
4. Public Comments on Consent Agenda Items Only

B. CONSENT AGENDA

5. Approval of Minutes
 - a. Regular City Council Meeting - March 18, 2025
6. Bid Awards and Contract Items
 - a. Award of ITB #24-17 for the Police Department Generator Replacement to Paul Culver Construction, Inc.
 - b. Approval of Change Order No. 1 to Task Authorization No. 5 with Mead and Hunt, Inc. as it relates to the Police Department Generator Replacement project under ITB #24-17
 - c. Approval of Task Authorization No. 1 to Paul Culver Construction, Inc. for repairs at Riverwalk Park
7. Approval of a Memorandum of Agreement (MOA) between the United States Immigration and Customs Enforcement (ICE), a component of the Department of Homeland Security (DHS) and the City of Port Orange

C. PUBLIC PARTICIPATION (Non-Agenda – 20 minutes)

D. COMMENTS AND ADDITIONAL ITEMS

8. Council Members

9. City Attorney

10. City Manager

E. SPECIAL REPORTS

11. FY2024 Audit Discussion with James Moore & Company

12. Capital Financing Discussion

F. BOARD APPOINTMENTS, INTERVIEWS, AND REPORTS

13. Golf Advisory Board Appointment

G. COUNCIL COMMITTEE REPORTS

14. City Council Committee Reports

a. Volusia Flagler TPO - Councilman Jonathan Foley

b. Fire Pension Board - Councilman Jonathan Foley

H. ADJOURNMENT

NOTICES – PURSUANT TO SECTION 286.0105 OF THE FLORIDA STATUTES, IF ANY PERSON DECIDES TO APPEAL ANY DECISION MADE BY THE CITY COUNCIL WITH RESPECT TO ANY MATTER CONSIDERED AT THIS PUBLIC MEETING OR HEARING, SUCH PERSON WILL NEED A RECORD OF THE PROCEEDINGS, AND THAT, FOR SUCH PURPOSE, SUCH PERSON MAY NEED TO ENSURE THAT A VERBATIM RECORD OF THE PROCEEDINGS IS MADE, WHICH RECORD INCLUDES THE TESTIMONY AND EVIDENCE UPON WHICH THE APPEAL IS TO BE BASED. THE CITY DOES NOT PREPARE OR PROVIDE SUCH A RECORD.



FOR SPECIAL ACCOMMODATIONS, PLEASE NOTIFY THE CITY CLERK'S OFFICE (PHONE: 386-506-5563) AS FAR IN ADVANCE AS POSSIBLE, BUT PREFERABLY WITHIN 2 WORKING DAYS OF YOUR RECEIPT OF THIS NOTICE OR 5 DAYS PRIOR TO THE MEETING OR HEARING DATE.



HELP FOR THE HEARING IMPAIRED IS AVAILABLE THROUGH THE ASSISTIVE LISTENING SYSTEM. RECEIVERS CAN BE OBTAINED FROM THE CITY CLERKS' OFFICE.

IN ACCORDANCE WITH THE AMERICANS WITH DISABILITIES ACT (ADA), IF YOU ARE A PERSON WITH A DISABILITY WHO NEEDS AN ACCOMMODATION IN ORDER TO PARTICIPATE IN THIS PROCEEDING, YOU ARE ENTITLED, AT NO COST TO YOU, THE PROVISION OF CERTAIN ASSISTANCE. PLEASE CONTACT THE CITY CLERK FOR THE CITY OF PORT ORANGE, 1000 CITY CENTER CIRCLE, PORT ORANGE, FLORIDA 32129, TELEPHONE NUMBER 386-506-5563, CITYCLERK@PORT-ORANGE.ORG, AS FAR IN ADVANCE AS POSSIBLE, BUT PREFERABLY WITHIN 2 WORKING DAYS OF YOUR RECEIPT OF THIS NOTICE OR 5 DAYS PRIOR TO THE MEETING OR HEARING DATE. IF YOU ARE HEARING OR VOICE IMPAIRED, CONTACT THE RELAY OPERATOR AT 7-1-1 or 1-800-955-8771.

UPON REQUEST BY A QUALIFIED INDIVIDUAL WITH A DISABILITY, THIS DOCUMENT WILL BE MADE AVAILABLE IN AN ALTERNATE FORMAT. IF YOU NEED TO REQUEST THIS DOCUMENT IN AN ALTERNATE FORMAT, PLEASE CONTACT THE CITY CLERK WHOSE CONTACT INFORMATION IS PROVIDED ABOVE.

ANY INVOCATION THAT IS OFFERED BEFORE THE OFFICIAL START OF THE CITY COUNCIL MEETING SHALL BE THE VOLUNTARY OFFERING OF A PRIVATE PERSON, TO AND FOR THE BENEFIT OF THE CITY COUNCIL. THE VIEWS OR BELIEFS EXPRESSED BY THE INVOCATION SPEAKER HAVE NOT BEEN PREVIOUSLY REVIEWED OR APPROVED BY THE CITY COUNCIL OR THE CITY STAFF, AND THE CITY IS NOT ALLOWED BY LAW TO ENDORSE THE RELIGIOUS BELIEFS OR VIEWS OF THIS, OR ANY OTHER SPEAKER. PERSONS IN ATTENDANCE AT THE CITY COUNCIL MEETING ARE INVITED TO STAND DURING THE OPENING INVOCATION AND PLEDGE OF ALLEGIANCE. HOWEVER, SUCH INVITATION SHALL NOT BE

Regular City Council Meeting

4/1/2025

Page **3** of **3**

CONSTRUED AS A DEMAND, ORDER, OR ANY OTHER TYPE OF COMMAND. NO PERSON IN ATTENDANCE AT THE MEETING SHALL BE REQUIRED TO PARTICIPATE IN ANY OPENING INVOCATION THAT IS OFFERED. A PERSON MAY EXIT THE CITY COUNCIL CHAMBERS AND RETURN UPON COMPLETION OF THE OPENING INVOCATION IF A PERSON DOES NOT WISH TO PARTICIPATE IN OR WITNESS THE OPENING INVOCATION.

REGULAR CITY COUNCIL MEETING MINUTES
COUNCIL CHAMBERS – CITY HALL
1000 CITY CENTER CIRCLE
PORT ORANGE, FLORIDA
MARCH 18, 2025

THE REGULAR CITY COUNCIL MEETING of the City of Port Orange was called to order by Mayor Scott Stiltner at 6:30 p.m.

OPENING

Invocation by Father Matt Mello of Our Lady of Hope Catholic Church

Pledge of Allegiance

Roll Call	Present:	Councilman Jonathan Foley Councilman Shawn Goepfert Councilman Lance Green Vice Mayor Tracy Grubbs Mayor Scott Stiltner
	Also Present:	City Manager Wayne Clark City Attorney Matthew Jones Deputy City Clerk Amanda Bonin

4. Public Comments on Consent Agenda Items Only

Shirley Rice, resident, expressed her concerns on Task Authorization No. 22 which included the map, a stormwater pump station and new construction. Additionally, she requested the rules for new construction.

City Council recessed at 6:35 p.m. to hold the Port Orange Town Center CRA and Eastport Business Center CRA meetings, minutes of which are under separate cover.

TOWN CENTER CRA REGULAR MEETING

EASTPORT BUSINESS CENTER CRA REGULAR MEETING

Council reconvened at 6:41 p.m. to hold the regular City Council meeting.

CONSENT AGENDA

- 5. Approval of Minutes
 - a. March 4, 2025 - Regular City Council Meeting
- 6. Bid Awards and Contract Items
 - a. Approval to Award ITB #25-01 to RCM Utilities, Inc. for the Lowes Gateway Lift Station Rehabilitation Project
 - b. Approval to Award ITB #25-02 for the Construction of the Forestry Building to SA Casey Construction, Inc.

c. Approval of Task Authorization No. 21 - with Kimley Horn & Associates, Inc. for Construction Phase Services for ITB #25-02 - Lowes Gateway Lift Station Rehabilitation

d. Approval of Task Authorization No. 22 with Kimley-Horn & Associates, Inc. for the Sugar Forest Stormwater Pump Station, Collection System, and Force Main

e. Approval of Task Authorization No. 4 with Danus Utilities, Inc. for Sanitary Sewer Manhole Rehabilitation under the Standard Contract for Services pursuant to ITB #23-07

f. Approval of the First Amendment to the Second Addendum to the Third Amendment and Restatement of Lease Agreement with Palmer College Foundation, Inc. for Allen Green Center

g. Approval of Change Order No. 1 to AIA Agreement with Paul Culver Construction, Inc. for the Police Department HVAC Renovations

h. Approval of Change Order No. 2 to EJCDC Agreement for ITB #22-07 with Chinchor Electric, Inc. relating to the Water Treatment Plant Generator Replacement

7. Resolution No. 25-13 - Approval of the Application for a Florida Inland Navigation District (FIND) Waterways Assistance Program Grant for the Construction of a Day Dock at Riverwalk Park

8. Resolution No. 25-17 - Approval of Florida Division of Emergency Management Subrecipient Agreement for Hurricane Milton

9. Resolution No. 25-18 - Waiver of Building Permit Fees to bring a Substantially Damaged Structure into Compliance.

10. Resolution No. 25-20 - Budget Resolution for the Police Highwater Vehicle

11. Approval to submit the proposed project for the Volusia-Flagler TPO 2025 Transportation Improvement Program Priority List

12. Approval of Economic Incentive Agreement with Commons 4075 LLC (Catfish Commons - 4075 Ridgewood Avenue)

Motion to approve the Consent Agenda as presented was made by Councilman Jonathan Foley and Seconded by Vice Mayor Tracy Grubbs. Motion carried unanimously by roll call vote.

PUBLIC PARTICIPATION (Non-Agenda – 20 minutes)

Emma Clark with the Port Orange South Daytona Chamber of Commerce provided an update on the Chamber and their upcoming events to include a ribbon Cutting for Catfish Commons on March 19, 2025 and the Chamber of Commerce is actively seeking employers for a job fair.

Kat Atwood, resident, shared an event/conference they are hosting which will include a Kat Walk on November 8, 2025, to raise awareness for encephalitis.

Patricia Tolliver, resident of Briarwood Estates, spoke on flooding, the Normandy Canal maintenance, and street damage from tree roots on Normandy Boulevard. Ms. Tolliver asked the City to help get these issues resolved.

Theresa Perez, resident, spoke about her concerns regarding the boat ramps being closed.

Joe W, a resident of Pelican Bay, talked about a recent traffic accident his wife was in, expressed his concerns, and requested further investigation.

Michelle Utten, resident, spoke about her concerns with fluoridation of the water and the covid vaccination.

COMMENTS AND ADDITIONAL ITEMS

13. Council Members

Councilman Lance Green expressed his concerns with the Volusia County non-emergency phone line that is not being answered or responded to. He would like to see what can be done for our residents to get a response. Councilman Green also mentioned there is a new code manager coming on board.

Councilman Shawn Goepfert commended the staff who put everything together for the Tallahassee trip to meet with legislature to fight for funding for the City. He also publicly recognized the loss of an educator, Leslie Sparks due to cancer.

Vice Mayor Tracy Grubbs spoke about his concerns on electric bikes and clarified the job fair is April 9, 2025.

Mayor Scott Stiltner recognized Debbie Phillips from Congressman Cory Mills office as well as Senator Tom Wright and House Representative Chase Tramont.

14. City Attorney

There was nothing further.

15. City Manager

City Manager Wayne Clark stated earlier tonight, on the consent agenda, Council approved matching funds in the amount of \$810,260 for the FIND application for construction of the Riverfront Day Docks. Another grant source through the Florida Boating Improvement Program, has been identified that could potentially reduce our match by \$400,000, if awarded. There is no match requirement for this grant. Due to the timing, the application is due prior to the next meeting, so the City Manager is asking that Council acknowledge their desire for the City to go forward with this application. Council acknowledged.

Mr. Clark further advised the Normandy Canal is under the County's jurisdiction and the best resource to contact regarding the boat ramps is the Parks and Recreation Department.

BOARD APPOINTMENTS, INTERVIEWS, AND REPORTS

16. Citizen Advisory Committee for TPO

Bobby Ball, CAC member, provided an update on their monthly meeting to include the Department of Transportation (DOT) Miles Drive signal project is starting this month.

Council members along with Mr. Ball and Mr. Clark, clarified the trail project.

PUBLIC HEARING

17. First Reading - Ordinance No. 2025-09 - Comprehensive Plan Future Land Use Map Amendment/4009 & 4084 Halifax Drive (Case No. CPAM-24-0003)

Attorney Jones read Ordinance No. 2025-09 into the record.

Ordinance No. 2025-09

AN ORDINANCE OF THE CITY OF PORT ORANGE, VOLUSIA COUNTY, FLORIDA, RELATING TO COMPREHENSIVE PLANNING; AMENDING THE FUTURE LAND USE MAP OF THE COMPREHENSIVE PLAN; AMENDING THE FUTURE LAND USE (FLU) DESIGNATION FOR +1.2 ACRES FROM COMMERCIAL TO MIXED-USE CENTER; AUTHORIZE TRANSMITTAL TO REQUIRED AGENCIES; PROVIDING FOR CONFLICTING ORDINANCES, SEVERABILITY AND AN EFFECTIVE DATE.

Motion to approve Ordinance No. 2025-09 was made by Councilman Shawn Goepfert and Seconded by Vice Mayor Tracy Grubbs. Motion carried unanimously by roll call vote.

Tim Burman, Community Development Director, requested to open item 18 for Ordinance 2025-10 with this item.

18. First Reading - Ordinance No. 2025-10 - Second Restated Master Development Agreement Catfish Commons Planned Commercial Development (Case No. PRZA-24-0008)

Attorney Jones read Ordinance No. 2025-10 into the record.

Ordinance No. 2025-10

AN ORDINANCE OF THE CITY OF PORT ORANGE, VOLUSIA COUNTY, FLORIDA, REZONING PROPERTY CONSISTING OF APPROXIMATELY ±0.58 ACRES FROM COMMUNITY COMMERCIAL (CC) TO CATFISH COMMONS PLANNED COMMERCIAL DEVELOPMENT (PCD); APPROVING THE SECOND RESTATED MASTER DEVELOPMENT AGREEMENT CATFISH COMMONS PLANNED COMMERCIAL DEVELOPMENT (MDA) AND CONCEPTUAL DEVELOPMENT PLAN

(CDP); PROVIDING FOR REPEAL OF CONFLICTING ORDINANCES;
PROVIDING FOR SEVERABILITY; AND PROVIDING AN EFFECTIVE
DATE

Motion to approve Ordinance No. 2025-
10 was made by Councilman Shawn
Goepfert and Seconded by Vice Mayor
Tracy Grubbs. Motion carried
unanimously by roll call vote.

Tim Burman, Community Development Director, provided a presentation of the property with details of the mixed-use project.

Councilman Goepfert asked staff about requirements regarding noise limits.

Mr. Burman mentioned the business would have to comply with the noise ordinance.

Vice Mayor Tracy Grubbs commented on the five-foot setback related to parking.

Applicant Brendan Galbreath provided further details on this matter.

Mayor Scott Stiltner commended Mr. Galbreath for this project and thanked him for his continued investment in the City of Port Orange.

Robert Reinhausen, resident, expressed his concerns regarding parking.

19. First Reading - Ordinance No. 2025-11 - First Amendment to the Summer
Trees Plaza PCD Master Development Agreement (Case No. PRZA-25-0001)

Attorney Jones read Ordinance No. 2025-11 into the record.

Ordinance No. 2025-11

AN ORDINANCE OF THE CITY OF PORT ORANGE, VOLUSIA
COUNTY, FLORIDA, APPROVING THE FIRST AMENDMENT TO
THE MASTER DEVELOPMENT AGREEMENT FOR THE SUMMER
TREES PLAZA PLANNED COMMERCIAL DEVELOPMENT (PCD)
TO ALLOW ADDITIONAL COMMERCIAL USES CONSISTENT
WITH THE USES ALLOWED IN THE CITY'S CONVENTIONAL
COMMERCIAL ZONING DISTRICTS AND UPDATE SIGNAGE
AND ARCHITECTURE REQUIREMENTS TO BE CONSISTENT
WITH CURRENT THE LAND DEVELOPMENT CODE S;
PROVIDING FOR THE REPEAL OF CONFLICTING
ORDINANCES; PROVIDING FOR SEVERABILITY OF; AND
PROVIDING AN EFFECTIVE DATE.

Motion to approve Ordinance No. 2025-
11 First Amendment to the Summer

Trees Plaza PCD Master Development Agreement (Case No. PRZA-25-0001) was made by Vice Mayor Tracy Grubbs and Seconded by Councilman Shawn Geopfert. Motion carried 3-2 by roll call vote with Councilman Jonathan Foley and Vice Mayor Tracy Grubbs voting no.

Mr. Burman provided a presentation on the Summer Trees PCD Master Development Agreement.

Mayor Stiltner asked for clarification of the stormwater locations.

Councilman Green asked for clarification on the addition of site A.

Mr. Burman provided further details.

Councilman Goepfert requested clarification of site B regarding the potential use of a school and brewery in the 4-tenant building.

Mr. Burman clarified the potential use of this property and provided further details.

Joey Posey, attorney for the applicant, provided further clarification on the potential uses of future businesses.

Councilman Goepfert expressed his concerns on the potential uses.

Mayor Stiltner spoke on the variations of impact in the City with different uses.

Mr. Clark provided further clarification of the code with regard to a school and an alcohol establishment in close proximity.

20. Approval of the Shoppes at Summer Trees Plat (Case No. SUBD-24-0001)

Mr. Burman provided a presentation on the Summer Trees Plat.

Mayor Stiltner asked for clarification on why the applicant is looking to do this project.

Councilman Green asked for clarification of the parking accommodations and the maintenance of the property and common areas.

Mr. Burman provided further details regarding the maintenance responsibility.

The applicant, Alana Smith with Cobb Cole Law Firm, stated the Aldi lease requires Aldi to be on its own individual lot, which in this case, is lot 2.

Mr. Clark clarified this is an administrative item and Council's vote is based on whether this meets the requirements and if the Property Owners Association (POA) was written

Further clarification was provided indicating the parking for both lots is commutable.

Motion to approve the Shoppes at Summer Trees Plat (Case No. SUBD-24-0001) was made by Councilman Shawn Goepfert and Seconded by Councilman Jonathan Foley. Motion carried unanimously by roll call vote.

REGULAR AGENDA

21. Direction on the Addition of Fluoride to the City's Water Supply

The City Council meeting recessed for a short break at 7:53 p.m. and reconvened at 8:00 p.m.

Mayor Scott Stiltner thanked the residents who reached out and provided information to Council members regarding the fluoridation of water and mentioned the Florida Surgeon General has recently made a recommendation to cease fluoridation.

Councilman Lance Green mentioned he has researched this topic and looked at the trends of both continuing and discontinuation of fluoridation.

Councilman Shawn Goepfert mentioned he has done a lot of research, looked at the surgeon general's recommendation, the national toxicology program, and provided information directly from the evaluation. He further provided options people can take to remove fluoride out of the water, if they don't want it. He would like to see this item placed on a ballot for the citizens to vote on rather than the council members making a decision based on the few concerns the City has received out of 65,000 residents.

Vice Mayor Tracy Grubbs, also mentioned he did a lot of research on this item. Eight to ten years ago, a previous Surgeon General told the City fluoride was needed. Now the current Surgeon General says fluoride is not needed. Additionally, Vice Mayor Grubbs agrees with Councilman Goepfert on placing this on a ballot.

Councilman Jonathan Foley mentioned the Council Members are open to new information and advised everyone about the bills at State level that will be voted on and mentioned there are many educated people at that level to make this decision. Councilman Foley would like to wait for that decision and follow the State's decision.

Mayor Scott Stiltner spoke on the fluoride levels declining over the years and his views on the studies and dental health options.

Several residents and non-residents expressed their concerns due to fluoridation in the water, talked about options, and commented on research studies.

Several practicing and retired dentists, medical staff and residents, spoke on the benefits of keeping fluoride in the City's water system.

Following public comments, Attorney Jones cleared the record and referenced a court case in the Northern District of California and provided clarification. Mr. Jones also indicated Florida Courts have addressed the fluoridation issue in the past and read a quote from a case from the 4th DCA.

The City proposes to fluoridate the water before it enters each household in the city; it is not seeking to introduce the mineral directly into [the customer's] bloodstream. Therefore, the city's fluoridation of its water stops with [the customer's] water faucet. The city is not compelling [the customer] to drink it. [The customer] is free to filter it, boil it, distill it, mix it with purifying spirits, or purchase bottled drinking water. [The customer's] freedom to choose not to ingest fluoride remains intact." Quiles v. City of Boynton Beach, 802 So. 2d 397.

Councilman Foley and Vice Mayor Tracy Grubbs thanked everyone for expressing their concerns but would like the City to follow suite with the State's decision.

Following a few public comments, Councilman Goepfert clarified a few of his previous comments and expressed his apology if he came across as unempathetic and stated he is here to represent the citizens of the City. Additionally, Councilman Goepfert asked if there have been any issues with OSHA regarding the quality of the City's water to which Mr. Clark stated there are no issues with OSHA.

Lastly, Councilman Goepfert asked the Public Utilities Director Steve Parnell to come forward. Mr. Parnell answered Council's questions and provided further details regarding raw water and the CDC's recommendations.

Councilman Green mentioned he can see the pros and cons of the removal of fluoride and would like to see what the state does prior to making a decision.

Attorney Jones mentioned Council could table this item indefinitely until the state makes a determination, if that is the direction they wish to take.

Motion to approve option No. 1 until the state makes a decision, otherwise come back to council once the state has decided and the final decision will be made by Council at that time was made by Councilman Jonathan Foley and Seconded by Shawn Goepfert.

Councilman Jonathan Foley withdrew his motion and Councilman Shawn Goepfert withdrew his second.

Motion to approve option No. 1 to continue adding fluoride to the City's water supply until the state makes a decision was made by Councilman Shawn Goepfert and Seconded by Councilman Jonathan Foley. Motion carried 3-2 with Councilman Lance Green and Mayor Scott Stiltner voting no.

COUNCIL COMMITTEE REPORTS

22. City Council Committee Reports

a. First Step Shelter - Councilman Shawn Goepfert

Councilman Shawn Goepfert provided a report on the First Step Shelter meeting.

b. Port Orange/South Daytona Chamber of Commerce - Councilman Shawn Goepfert

Councilman Shawn Goepfert provided a report on the Port Orange/South Daytona Chamber of Commerce meeting and added there are seven new members.

c. Arthaus - Vice Mayor Tracy Grubbs

Vice Mayor Tracy Grubbs provided an update from the Arthaus meeting to include money raised for Volusia County schools and Arthaus. He also mentioned he and Susan Lovallo received awards.

Mayor Scott Stiltner spoke on murals.

d. Roundtable of Elected Officials - Mayor Scott Stiltner

Vice Mayor Tracy Grubbs provided an update on the Roundtable of Elected Officials Meeting as he attended in Mayor Stiltner's place while he was in Tallahassee.

ADJOURNMENT - 9:39 p.m.

Mayor Scott Stiltner

Attest:

Robin Fenwick, MMC
City Clerk



CITY COUNCIL AGENDA ITEM

COUNCIL MEETING DATE 4/1/2025

SUBJECT: (B6a) Award of ITB #24-17 for the Police Department Generator Replacement to Paul Culver Construction, Inc.

DEPARTMENT: Engineering

GOAL: 2 - Infrastructure

RECOMMENDED MOTION: Move to approve the award of ITB #24-17 for the Police Department Generator Replacement to Paul Culver Construction, Inc. for an amount not to exceed \$734,000 and authorize the Mayor and City Clerk to execute all required contract documents.

SUMMARY: The Engineering Department is requesting Council approval to award ITB #24-17 for the Police Department Generator Replacement to Paul Culver Construction, Inc. for an amount not to exceed \$734,000.

This project involves the demolition and removal of the two (2) existing generators, and the installation of two (2) new permanent diesel generators. This is to include concrete sidewalk and parking lot improvements, and associated electrical and instrumentation upgrades. This project was designed by Mead Hunt & Associates under Task Authorization No 5.

The existing back-up generators at the Police Department have reached the end of their useful life. They are 15-years old and were oversized when the building was originally designed. Large commercial generators like the ones at the Police Department operate most efficiently when running near their rated capacity and when a generator is oversized, it runs at a lower load than optimal, leading to inefficiencies. The generators at the Police Department have suffered from increased wear and tear by operating at lower loads, which has led to more frequent maintenance and repair needs. The replacement generators have been properly sized to the current loads of the building and have already been purchased and delivered to the site.

On February 4, 2025, the Purchasing Manager received two (2) sealed bid responses. Eau Gallie Electric, Inc. was deemed nonresponsive. This left Paul Culver to be deemed the most responsive and responsible bidder. Engineering is comfortable recommending awarding the contract to Paul Culver. The pricing provided is slightly under the Engineer's Estimate, and they have successfully completed projects for the city in the past.

This project is funded in the current fiscal year CIP Budget.

PRESENTER: Junos Reed

ATTACHMENTS:

1.	Paul Culver Construction, Inc. EJCDC Agreement with Attachments - ITB 24-17 PD Generator Replacement	Paul Culver Construction, Inc. EJCDC Agreement with Attachments - ITB 24-17 PD Generator Replacement.pdf
2.	ITB 24-17 Paul Culver Construction, Inc. submittal 1.27.2025	ITB 24-17 Paul Culver Construction, Inc. submittal 1.27.2025 .pdf
3.	ITB 24-17 Notice of Intent to Award FINAL (2.4.2025)	ITB 24-17 Notice of Intent to Award FINAL (2.4.2025).pdf
4.	ITB 24-17 Bid Tabulation FINAL 2.4.2025	ITB 24-17 Bid Tabulation FINAL 2.4.2025.pdf
5.	ITB 24-17 Police Department Generator Replacement_Final	ITB 24-17 Police Department Generator Replacement_Final.pdf
6.	Attachment 1 Schedule of Unit Pricing POPD Generator Replacement_Final	Attachment 1 Schedule of Unit Pricing POPD Generator Replacement_Final.pdf
7.	Attachment 2 PO PD Generator IFB_DWGS	Attachment 2 PO PD Generator IFB_DWGS.pdf
8.	ITB 24-17 Addendum No. 1	ITB 24-17 Addendum No. 1.pdf
9.	ITB 24-17 Addendum No. 2 POPD Generator	ITB 24-17 Addendum No. 2 POPD Generator.pdf
10.	ITB 24-17 Addendum No.3 FINAL (1.17.2025)	ITB 24-17 Addendum No.3 FINAL (1.17.2025).pdf
11.	REVISED Attachment 1 Schedule of Unit Pricing FINAL (1.17.2025)	REVISED Attachment 1 Schedule of Unit Pricing FINAL (1.17.2025).pdf
12.	Affidavit Regarding WC	Affidavit Regarding WC.pdf
13.	Human Trafficking Affidavit	Human Trafficking Affidavit.pdf
14.	Leased Employee Affidavit	Leased Employee Affidavit.pdf
15.	Paul Culver Construction, Inc. EJCDC Agreement - ITB 24-17 PD Generator Replacement - COMPLETE AGREEMENT FOR ONBASE ONCE EXECUTED	Paul Culver Construction, Inc. EJCDC Agreement - ITB 24-17 PD Generator Replacement - COMPLETE AGREEMENT FOR ONBASE ONCE EXECUTED.pdf

Julia Wiggins
Richard Colby
Junos Reed
Linda Truitt
Matthew Jones
Wayne Clark

Created/Initiated - 2/11/2025
Approved - 2/11/2025
Approved - 2/17/2025
Approved - 2/18/2025
Approved - 3/20/2025
Final Approval - 3/20/2025

AGREEMENT BETWEEN OWNER AND CONTRACTOR FOR CONSTRUCTION CONTRACT (STIPULATED PRICE)

This Agreement is by and between **City of Port Orange, 1000 City Center Circle, Port Orange, Florida 32129** ("Owner") and **Paul Culver Construction, Inc., 201 Osceola Avenue, Daytona Beach, Florida 32114** ("Contractor").

Terms used in this Agreement have the meanings stated in the General Conditions and the Supplementary Conditions.

Owner and Contractor hereby agree as follows:

ARTICLE 1—WORK

- 1.01 Contractor shall complete all Work as specified or indicated in the Contract Documents. The Work is generally described as follows:

The demolition and removal of two (2) existing generators and transport and installation of two (2) new permanent diesel generators. This includes one (1) docking station; one (1) automatic transfer switch; parking lot improvements; staircase and platform generator appurtenances, existing gas utility modifications, concrete modifications and associated electrical and instrumentation upgrades.

ARTICLE 2—THE PROJECT

- 2.01 The Project, of which the Work under the Contract Documents is a part, is generally described as follows:

ITB 24-17 Police Department Generator Replacement.

ARTICLE 3—ENGINEER

- 3.01 The part of the project that pertains to the Work has been designed by William B. Black, P.E., Structural Engineer of Record, Keff S. Kurella, P.E., Electrical Engineer of Record, and the Project Engineer, Eric Studstrup, P.E. , all of Mead and Hunt, Inc. Project Engineer, Eric Studstrup, P.E. ("Engineer"), of Mead and Hunt, Inc. shall act as Owner's representative, assume all duties and responsibilities, and have the rights and authority assigned to Engineer in the Contract Documents in connection with the completion of the Work in accordance with the Contract Documents.

ARTICLE 4—CONTRACT TIMES

- 4.01 *Time is of the Essence*

A. All time limits for Milestones, if any, Substantial Completion, and completion and readiness for final payment as stated in the Contract Documents are of the essence of the Contract.

- 4.02 *Contract Times: Dates*

A. Deleted in its entirety.

4.03 *Contract Times: Days*

- A. The Work will be substantially complete within **365** days after the date when the Contract Times commence to run as provided in Paragraph 4.01 of the General Conditions, and completed and ready for final payment in accordance with Paragraph 15.06 of the General Conditions.

4.04 *Milestones* – Deleted in its entirety.

4.05 *Liquidated Damages*

- A. Contractor and Owner recognize that time is of the essence as stated in Paragraph 4.01 above and that Owner will suffer financial and other losses if the Work is not completed and Milestones not achieved within the Contract Times, as duly modified. The parties also recognize the delays, expense, and difficulties involved in proving, in a legal or arbitration proceeding, the actual loss suffered by Owner if the Work is not completed on time. Accordingly, instead of requiring any such proof, Owner and Contractor agree that as liquidated damages for delay (but not as a penalty):
 - 1. *Substantial Completion*: Contractor shall pay Owner \$0.00 for each day that expires after the time (as duly adjusted pursuant to the Contract) specified above for Substantial Completion, until the Work is substantially complete.
 - 2. *Completion of Remaining Work*: After Substantial Completion, if Contractor shall neglect, refuse, or fail to complete the remaining Work within the Contract Times (as duly adjusted pursuant to the Contract) for completion and readiness for final payment, Contractor shall pay Owner \$0.00 for each day that expires after such time until the Work is completed and ready for final payment.
 - 3. Deleted in its entirety.
- B. If Owner recovers liquidated damages for a delay in completion by Contractor, then such liquidated damages are Owner's sole and exclusive remedy for such delay, and Owner is precluded from recovering any other damages, whether actual, direct, excess, or consequential, for such delay, except for special damages (if any) specified in this Agreement.
- C. Deleted in its entirety.

4.06 *Special Damages* - Deleted in its entirety.

- A. Deleted in its entirety.
- B. Deleted in its entirety.
- C. Deleted in its entirety.

ARTICLE 5—CONTRACT PRICE

- 5.01 Owner shall pay Contractor for completion of the Work in accordance with the Contract Documents, the amounts that follow, subject to adjustment under the Contract:
 - A. Deleted in its entirety.
 - B. For all Unit Price Work in accordance with Paragraph 13.03 of the General Conditions, an amount equal to the sum of the established unit price for each separately identified item of Unit Price Work times the actual quantity of that item:

Unit Price Work					
Item No.	Description	Unit	Estimated Quantity	Unit Price	Extended Price
See Exhibit No. 1 Contractor's Bid Schedule.					
Total of all Extended Prices for Unit Price Work (subject to final adjustment based on actual quantities)					\$734,000.00

The Bid Unit Prices set forth above are guaranteed prices. Although the Estimated Quantities are estimates and may increase or decrease based on determinations of Engineer, Contractor agrees and understands that the Bid Unit Prices shall remain the same irrespective of the quantities. Contractor understands that in agreeing to any Bid Unit Price it is agreeing to bear the risk associated with any material price increase of escalation. Owner agrees and understands that in agreeing to any Bid Unit Price it is agreeing to bear the risk associated with any material price decrease or reduction.

- C. Deleted in its entirety.
- D. For all Work, at the prices stated in Contractor's Bid Schedule, attached hereto as an exhibit.

ARTICLE 6—PAYMENT PROCEDURES

6.01 *Submittal and Processing of Payments*

- A. Contractor shall submit Applications for Payment in accordance with Article 15 of the General Conditions. Applications for Payment will be processed by Engineer as provided in the General Conditions.

6.02 *Progress Payments; Retainage*

- A. Owner shall make progress payments on the basis of Contractor's Applications for Payment on or about the **15th** day of each month during performance of the Work as provided in Paragraph 6.02.A.1 below, provided that such Applications for Payment have been submitted in a timely manner and otherwise meet the requirements of the Contract. All such payments will be measured by the Schedule of Values established as provided in the General Conditions (and in the case of Unit Price Work based on the number of units completed) or, in the event there is no Schedule of Values, as provided elsewhere in the Contract.
 - 1. Prior to Substantial Completion, progress payments will be made in an amount equal to the percentage indicated below but, in each case, less the aggregate of payments previously made and less such amounts as Owner may withhold, including but not limited to liquidated damages, in accordance with the Contract.
 - a. **95%** percent of the value of the Work completed (with the balance being retainage).
 - 1) Deleted in its entirety.
 - b. Deleted in its entirety.

B. Owner shall withhold Five percent (5%) of each progress payment as retainage.

6.03 *Final Payment*

A. Upon final completion and acceptance of the Work, Owner shall pay the remainder of the Contract Price in accordance with Paragraph 15.06 of the General Conditions.

6.04 *Consent of Surety*

A. Owner will not make final payment, or return or release retainage at Substantial Completion or any other time, unless Contractor submits written consent of the surety to such payment, return, or release.

6.05 *Interest Deleted in its entirety.*

A. Deleted in its entirety.

ARTICLE 7—CONTRACT DOCUMENTS

7.01 *Contents*

A. The Contract Documents consist of all of the following:

1. This Agreement (pages 1 to 11, inclusive).
2. Bonds:
 - a. Combination Payment and Performance bond, together with power of attorney, (pages 1 to 4, inclusive).
3. General Conditions (pages 1 to 75, inclusive).
4. Deleted in its entirety.
5. Deleted in its entirety.
6. Drawings, on file with City Engineer, Junos Reed (pages 1 to 15, inclusive).
7. Addendum No. 1 (pages 1 to 2, inclusive).
8. Addendum No. 2 (page 1, inclusive).
9. Addendum No. 3 (pages 1 to 2, inclusive).
10. Exhibits to this Agreement (enumerated as follows):
 - a. Exhibit No. 1 Contractor's Bid Schedule (page 1, inclusive).
 - b. Exhibit No. 2 Contractor's Proposal (pages 1 to 37, inclusive).
 - c. Exhibit No. 3 Composite Exhibit No. 3 City's ITB 24-17 Police Department Generator Replacement (pages 1 to 154, not attached, on file with office of the City Clerk).
11. The following which may be delivered or issued on or after the Effective Date of the Contract and are not attached hereto:
 - a. Notice to Proceed.
 - b. Work Change Directives.
 - c. Change Orders.

- d. Field Orders.
 - e. Warranty Bond, if any.
- B. The Contract Documents listed in Paragraph 7.01.A are attached to this Agreement (except as expressly noted otherwise above).
- C. There are no Contract Documents other than those listed above in this Article 7.
- D. The Contract Documents may only be amended, modified, or supplemented as provided in the Contract.

ARTICLE 8—REPRESENTATIONS, CERTIFICATIONS, AND STIPULATIONS

8.01 *Contractor's Representations*

- A. In order to induce Owner to enter into this Contract, Contractor makes the following representations:
 - 1. Contractor has examined and carefully studied the Contract Documents, including Addenda.
 - 2. Contractor has visited the Site, conducted a thorough visual examination of the Site and adjacent areas, and become familiar with the general, local, and Site conditions that may affect cost, progress, and performance of the Work.
 - 3. Contractor is familiar with all Laws and Regulations that may affect cost, progress, and performance of the Work.
 - 4. Contractor has carefully studied the reports of explorations and tests of subsurface conditions at or adjacent to the Site and the drawings of physical conditions relating to existing surface or subsurface structures at the Site that have been identified in the Supplementary Conditions, with respect to the Technical Data in such reports and drawings.
 - 5. Contractor has carefully studied the reports and drawings relating to Hazardous Environmental Conditions, if any, at or adjacent to the Site that have been identified in the Supplementary Conditions, with respect to Technical Data in such reports and drawings.
 - 6. Contractor has considered the information known to Contractor itself; information commonly known to contractors doing business in the locality of the Site; information and observations obtained from visits to the Site; the Contract Documents; and the Technical Data identified in the Supplementary Conditions or by definition, with respect to the effect of such information, observations, and Technical Data on (a) the cost, progress, and performance of the Work; (b) the means, methods, techniques, sequences, and procedures of construction to be employed by Contractor; and (c) Contractor's safety precautions and programs.
 - 7. Based on the information and observations referred to in the preceding paragraph, Contractor agrees that no further examinations, investigations, explorations, tests, studies, or data are necessary for the performance of the Work at the Contract Price, within the Contract Times, and in accordance with the other terms and conditions of the Contract.

8. Contractor is aware of the general nature of work to be performed by Owner and others at the Site that relates to the Work as indicated in the Contract Documents.
9. Contractor has given Engineer written notice of all conflicts, errors, ambiguities, or discrepancies that Contractor has discovered in the Contract Documents, and of discrepancies between Site conditions and the Contract Documents, and the written resolution thereof by Engineer is acceptable to Contractor.
10. The Contract Documents are generally sufficient to indicate and convey understanding of all terms and conditions for performance and furnishing of the Work.
11. Contractor's entry into this Contract constitutes an incontrovertible representation by Contractor that without exception all prices in the Agreement are premised upon performing and furnishing the Work required by the Contract Documents.

8.02 *Contractor's Certifications*

- A. Contractor certifies that it has not engaged in corrupt, fraudulent, collusive, or coercive practices in competing for or in executing the Contract. For the purposes of this Paragraph 8.02:
 1. "corrupt practice" means the offering, giving, receiving, or soliciting of anything of value likely to influence the action of a public official in the bidding process or in the Contract execution;
 2. "fraudulent practice" means an intentional misrepresentation of facts made (a) to influence the bidding process or the execution of the Contract to the detriment of Owner, (b) to establish Bid or Contract prices at artificial non-competitive levels, or (c) to deprive Owner of the benefits of free and open competition;
 3. "collusive practice" means a scheme or arrangement between two or more Bidders, with or without the knowledge of Owner, a purpose of which is to establish Bid prices at artificial, non-competitive levels; and
 4. "coercive practice" means harming or threatening to harm, directly or indirectly, persons or their property to influence their participation in the bidding process or affect the execution of the Contract.

8.03 *Standard General Conditions*

- A. Owner stipulates that if the General Conditions that are made a part of this Contract are EJCDC® C-700, Standard General Conditions for the Construction Contract (2018), published by the Engineers Joint Contract Documents Committee, and if Owner is the party that has furnished said General Conditions, then Owner has plainly shown all modifications to the standard wording of such published document to the Contractor, through a process such as highlighting or "track changes" (redline/strikeout), or in the Supplementary Conditions.
- B. Any reference to Supplementary Conditions throughout this document, the C-520 Agreement between Owner and Contractor for Construction Contract (2018), and the EJCDC® C-700, Standard General Conditions for the Construction Contract (2018), are hereby deleted in their entirety.

ARTICLE 9—MISCELLANEOUS

9.01 *Assignment of Contract*

A. No assignment by a party hereto of any rights under or interests in the Contract will be binding on another party hereto without the written consent of the party sought to be bound; and, specifically but without limitation, moneys that may become due and moneys that are due may not be assigned without such consent (except to the extent that the effect of this restriction may be limited by law), and unless specifically stated to the contrary in any written consent to an assignment, no assignment will release or discharge the assignor from any duty or responsibility under the Contract Documents.

9.02 *Successors and Assigns*

Owner and Contractor each binds itself, its partners, successors, assigns, and legal representatives to the other party hereto, its partners, successors, assigns, and legal representatives in respect to all covenants, agreements, and obligations contained in the Contract Documents.

9.03 *Severability*

Any provisions or part of the Contract Documents held to be void or unenforceable under any Law or Regulation shall be deemed stricken, and all remaining provisions and parts shall continue to be valid and binding upon Owner and Contractor, who agree that the Contract Documents shall be reformed to replace such stricken provision or part thereof with a valid and enforceable provision or part that comes as close as possible to expressing the intention of the stricken provision.

9.04 *No-Damage-for-Delay*

Contractor shall not be entitled to any damages (including, without limitation, expenses, costs, fees, extended field overhead and general conditions, equipment costs, home office overhead, lost productivity and inefficiency damages, additional payroll and labor costs, etc.) for any delay to its Work. Contractor's sole and exclusive remedy for a delay to its Work that is not caused by Contractor (or a person or entity performing a portion of Contractor's scope of Work) shall be an extension of time to substantially complete and finally complete the Project; provided, however, that Owner granting Contractor an extension of time is not a condition precedent to this no-damage-for-delay provision. Contractor shall also not be entitled to any damages for disruption or interference to its Work or for having to accelerate or incur additional labor or payroll costs in order to make up or overcome a delay to its Work so that it can maintain the dates for Substantial Completion and Final Completion. Contractor agrees that in determining and agreeing to the Contract Price it is considered this no-damage-for-delay provision and understands that it is not entitled to any damages whatsoever for a delay to its Work.

9.05 *No intended Third-Party Beneficiaries*

There are no intended third-party beneficiaries to the Contract.

9.06 *Public Record Compliance*

Contractor shall comply with public records laws as set forth in Section 119, Florida Statutes, and shall specifically: (a) keep and maintain public records that ordinarily and necessarily would be required by the City in order to perform the service; (b) provide the public with access to public records on the same terms and conditions that the City would provide the records at a cost that does not exceed the cost provided in Section 119, Florida Statutes, or as otherwise

provided by law; (c) ensure that public records that are exempt or confidential and exempt from public records disclosure requirements are not disclosed except as authorized by law; and (d) meet all requirements for retaining public records and transfer to the City, at no cost, all public records in possession of the Contractor upon termination of the Contract and destroy any duplicate public records that are exempt or confidential and exempt from public records disclosure requirements. All records stored electronically must be provided to the City in a format that is compatible with the information technology systems of the City.

9.07 *Records*

The design, permits and all other records prepared by the Contractor, assembled for the City, subcontracted for the City, and any other records related to the scope of work in the possession of the Contractor shall be retained by the Contractor for the requisite time set forth in Florida Administration Code Rule 1 b-24.

<http://dos.myflorida.com/library-archives/records-management/>. Contractor may dispose of the records in accordance with Florida law, upon receipt of a signed written release signed by the City Attorney. Contractor agrees to indemnify the City for failure to comply with the requirements of this paragraph including costs of litigation and legal fees incurred through all appeals. City reserves the right to select and approve the defense attorney.

9.08 *Force Majeure*

Neither party shall be liable for any delay in performance or failure to perform any obligation hereunder if, and to the extent that, such failure or delay is caused by an event of Force Majeure. Force Majeure shall mean any act, event or condition that is beyond the party's reasonable control, that materially and adversely affects the party's ability to perform its obligations hereunder, and that is not the result of the party's willful neglect, error, omission or failure to exercise reasonable due diligence.

9.09 *Contract construction*

This Contract may be executed in one or more counterparts, each of which shall be deemed an original but all of which together constitute one and the same instrument. The delivery by facsimile or e-mail of an executed copy of this Contract shall be deemed valid as if an original signature was delivered. No contract shall be formed between the Contractor and the City until both Parties have signed this Contract.

9.10 *Financial Disclosures*

During the term of this Contract, Contractor covenants and agrees that it will keep adequate books and records of accounts in accordance with Generally Accepted Accounting Principals (GAAP). Contractor further covenants and agrees that in the event the Contractor becomes insolvent and/or fails to pay its current obligations when they become due, Contractor shall so advise Owner of such situation and, upon request from the Owner, Contractor shall provide to Owner financial statements of Contractor, including current income and expense statements of Contractor, consolidated balance sheets signed by a financial officer of Contractor, and audited

reports provided by Contractor to Contractor's Surety, audited financial statements certified by a Certified Public Accountant concerning the financial affairs of the Contractor and all affiliates of Contractor, and such other financial information requested by Owner. All such financial information shall comply with GAAP.

In the event that Contractor becomes insolvent and/or fails to pay its obligations when they become due, Contractor hereby authorized its sureties, lenders, financial institutions and other third parties to release Owner financial information requested by Owner, including, but not limited to, the financial information described in the preceding paragraph.

9.11 *Waiver of Jury Trial*

All parties hereby waive any and all right to any trial by jury in any action or proceeding arising directly or indirectly hereunder.

IN WITNESS WHEREOF, Owner and Contractor have signed this Agreement.

This Agreement will be effective on _____ (which is the Effective Date of the Contract).

Contractor:

Paul Culver Construction, Inc.

(typed or printed name of organization)

By:

(individual's signature)

Date:

(date signed)

Name:

Paul K. Culver

(typed or printed)

Title:

President

(typed or printed)

(If company is a corporation, a partnership, or a joint venture, attach evidence of authority to sign.)

Attest:

(individual's signature)

Title:

(typed or printed)

Address for giving notices:

201 Osceola Avenue

Daytona Beach, Florida 32114

Phone:

(386) 763-4190

Email:

paul@paulculverconstruction.com

License No.:

CGC059149

State:

Florida

Owner:

City of Port Orange

(typed or printed name of organization)

By:

(individual's signature)

Date:

(date signed)

Name:

Scott Stiltner

(typed or printed)

Title:

Mayor

(typed or printed)

Attest:

Robin L. Fenwick, MMC

(individual's signature)

Title:

City Clerk

(typed or printed)

Address for giving notices:

1000 City Center Circle

Port Orange, Florida 32129

(386) 506-5500

AGREEMENT BETWEEN OWNER AND CONTRACTOR FOR CONSTRUCTION CONTRACT (STIPULATED PRICE)

This Agreement is by and between **City of Port Orange, 1000 City Center Circle, Port Orange, Florida 32129** ("Owner") and Paul Culver Construction, Inc., 201 Osceola Avenue, Daytona Beach, Florida 32114 ("Contractor").

Terms used in this Agreement have the meanings stated in the General Conditions and the Supplementary Conditions.

Owner and Contractor hereby agree as follows:

ARTICLE 1—WORK

- 1.01 Contractor shall complete all Work as specified or indicated in the Contract Documents. The Work is generally described as follows:

The demolition and removal of two (2) existing generators and transport and installation of two (2) new permanent diesel generators. This includes one (1) docking station; one (1) automatic transfer switch; parking lot improvements; staircase and platform generator appurtenances, existing gas utility modifications, concrete modifications and associated electrical and instrumentation upgrades.

ARTICLE 2—THE PROJECT

- 2.01 The Project, of which the Work under the Contract Documents is a part, is generally described as follows:

ITB 24-17 Police Department Generator Replacement.

ARTICLE 3—ENGINEER

- 3.01 The part of the project that pertains to the Work has been designed by William B. Black, P.E., Structural Engineer of Record, Keff S. Kurella, P.E., Electrical Engineer of Record, and the Project Engineer, Eric Studstrup, P.E., all of Mead and Hunt, Inc. Project Engineer, Eric Studstrup, P.E. ("Engineer"), of Mead and Hunt, Inc. and shall act as Owner's representative, assume all duties and responsibilities, and have the rights and authority assigned to Engineer in the Contract Documents in connection with the completion of the Work in accordance with the Contract Documents.

ARTICLE 4—CONTRACT TIMES

- 4.01 *Time is of the Essence*

A. All time limits for Milestones, if any, Substantial Completion, and completion and readiness for final payment as stated in the Contract Documents are of the essence of the Contract.

4.02 *Contract Times: Dates*

A. Deleted in its entirety.

4.03 *Contract Times: Days*

A. The Work will be substantially complete within ~~_____~~365 days after the date when the Contract Times commence to run as provided in Paragraph 4.01 of the General Conditions, and completed and ready for final payment in accordance with Paragraph 15.06 of the General Conditions.

4.04 *Milestones* – Deleted in its entirety.

4.05 *Liquidated Damages*

A. Contractor and Owner recognize that time is of the essence as stated in Paragraph 4.01 above and that Owner will suffer financial and other losses if the Work is not completed and Milestones not achieved within the Contract Times, as duly modified. The parties also recognize the delays, expense, and difficulties involved in proving, in a legal or arbitration proceeding, the actual loss suffered by Owner if the Work is not completed on time. Accordingly, instead of requiring any such proof, Owner and Contractor agree that as liquidated damages for delay (but not as a penalty):

1. *Substantial Completion:* Contractor shall pay Owner \$0.00 for each day that expires after the time (as duly adjusted pursuant to the Contract) specified above for Substantial Completion, until the Work is substantially complete.
2. *Completion of Remaining Work:* After Substantial Completion, if Contractor shall neglect, refuse, or fail to complete the remaining Work within the Contract Times (as duly adjusted pursuant to the Contract) for completion and readiness for final payment, Contractor shall pay Owner \$0.00 for each day that expires after such time until the Work is completed and ready for final payment.
3. Deleted in its entirety.

B. If Owner recovers liquidated damages for a delay in completion by Contractor, then such liquidated damages are Owner's sole and exclusive remedy for such delay, and Owner is precluded from recovering any other damages, whether actual, direct, excess, or consequential, for such delay, except for special damages (if any) specified in this Agreement.

C. Deleted in its entirety.

4.06 *Special Damages* - Deleted in its entirety.

A. Deleted in its entirety.

B. Deleted in its entirety.

C. Deleted in its entirety.

ARTICLE 5—CONTRACT PRICE

5.01 Owner shall pay Contractor for completion of the Work in accordance with the Contract Documents, the amounts that follow, subject to adjustment under the Contract:

A. Deleted in its entirety.

- B. For all Unit Price Work in accordance with Paragraph 13.03 of the General Conditions, an amount equal to the sum of the established unit price for each separately identified item of Unit Price Work times the actual quantity of that item:

Unit Price Work					
Item No.	Description	Unit	Estimated Quantity	Unit Price	Extended Price
See Exhibit No. 1 Contractor's Bid Schedule.					
Total of all Extended Prices for Unit Price Work (subject to final adjustment based on actual quantities)					\$734,000.00

The Bid Unit Prices set forth above are guaranteed prices. Although the Estimated Quantities are estimates and may increase or decrease based on determinations of Engineer, Contractor agrees and understands that the Bid Unit Prices shall remain the same irrespective of the quantities. Contractor understands that in agreeing to any Bid Unit Price it is agreeing to bear the risk associated with any material price increase or escalation. Owner agrees and understands that in agreeing to any Bid Unit Price it is agreeing to bear the risk associated with any material price decrease or reduction.

- C. Deleted in its entirety.
- D. For all Work, at the prices stated in Contractor's Bid Schedule, attached hereto as an exhibit.

ARTICLE 6—PAYMENT PROCEDURES

6.01 *Submittal and Processing of Payments*

- A. Contractor shall submit Applications for Payment in accordance with Article 15 of the General Conditions. Applications for Payment will be processed by Engineer as provided in the General Conditions.

6.02 *Progress Payments; Retainage*

- A. Owner shall make progress payments on the basis of Contractor's Applications for Payment on or about the **15th** day of each month during performance of the Work as provided in Paragraph 6.02.A.1 below, provided that such Applications for Payment have been submitted in a timely manner and otherwise meet the requirements of the Contract. All such payments will be measured by the Schedule of Values established as provided in the General Conditions (and in the case of Unit Price Work based on the number of units completed) or, in the event there is no Schedule of Values, as provided elsewhere in the Contract.
1. Prior to Substantial Completion, progress payments will be made in an amount equal to the percentage indicated below but, in each case, less the aggregate of payments previously made and less such amounts as Owner may withhold, including but not limited to liquidated damages, in accordance with the Contract.
 - a. **95%** percent of the value of the Work completed (with the balance being retainage).

1) Deleted in its entirety.

b. Deleted in its entirety.

B. Owner shall withhold Five percent (5%) of each progress payment as retainage.

6.03 *Final Payment*

A. Upon final completion and acceptance of the Work, Owner shall pay the remainder of the Contract Price in accordance with Paragraph 15.06 of the General Conditions.

6.04 *Consent of Surety*

A. Owner will not make final payment, or return or release retainage at Substantial Completion or any other time, unless Contractor submits written consent of the surety to such payment, return, or release.

6.05 *Interest* Deleted in its entirety.

A. Deleted in its entirety.

ARTICLE 7—CONTRACT DOCUMENTS

7.01 *Contents*

A. The Contract Documents consist of all of the following:

1. This Agreement (pages 1 to 11, inclusive).

2. Bonds:

a. Combination Payment and Performance bond, together with power of attorney, (pages 1 to 4, inclusive).

3. General Conditions (pages 1 to 75, inclusive).

4. Deleted in its entirety.

5. ~~Deleted in its entirety. Technical Specifications, on file with City Engineer, Junos Reed (pages 1 to 11, inclusive).~~

6. ~~Bid Set~~ Drawings, on file with City Engineer, Junos Reed (pages 1 to 15, inclusive).

7. Addendum No. 1 (pages 1 to 2, inclusive).

8. Addendum No. 2 (pages 1 to 1, inclusive).

9. Addendum No. 3 (pages 1 to 2, inclusive).

10. Exhibits to this Agreement (enumerated as follows):

a. Exhibit No. 1 Contractor's Bid Schedule (page 1, inclusive).

b. Exhibit No. 2 Contractor's Proposal (pages 1 to 37, inclusive).

c. Exhibit No. 3 Composite Exhibit No. 3 City's ITB 24-17 Police Department Generator Replacement (pages 1 to 154, not attached, on file with office of the City Clerk).

11. The following which may be delivered or issued on or after the Effective Date of the Contract and are not attached hereto:

- a. Notice to Proceed.
 - b. Work Change Directives.
 - c. Change Orders.
 - d. Field Orders.
 - e. Warranty Bond, if any.
- B. The Contract Documents listed in Paragraph 7.01.A are attached to this Agreement (except as expressly noted otherwise above).
- C. There are no Contract Documents other than those listed above in this Article 7.
- D. The Contract Documents may only be amended, modified, or supplemented as provided in the Contract.

ARTICLE 8—REPRESENTATIONS, CERTIFICATIONS, AND STIPULATIONS

8.01 Contractor's Representations

- A. In order to induce Owner to enter into this Contract, Contractor makes the following representations:
- 1. Contractor has examined and carefully studied the Contract Documents, including Addenda.
 - 2. Contractor has visited the Site, conducted a thorough visual examination of the Site and adjacent areas, and become familiar with the general, local, and Site conditions that may affect cost, progress, and performance of the Work.
 - 3. Contractor is familiar with all Laws and Regulations that may affect cost, progress, and performance of the Work.
 - 4. Contractor has carefully studied the reports of explorations and tests of subsurface conditions at or adjacent to the Site and the drawings of physical conditions relating to existing surface or subsurface structures at the Site that have been identified in the Supplementary Conditions, with respect to the Technical Data in such reports and drawings.
 - 5. Contractor has carefully studied the reports and drawings relating to Hazardous Environmental Conditions, if any, at or adjacent to the Site that have been identified in the Supplementary Conditions, with respect to Technical Data in such reports and drawings.
 - 6. Contractor has considered the information known to Contractor itself; information commonly known to contractors doing business in the locality of the Site; information and observations obtained from visits to the Site; the Contract Documents; and the Technical Data identified in the Supplementary Conditions or by definition, with respect to the effect of such information, observations, and Technical Data on (a) the cost, progress, and performance of the Work; (b) the means, methods, techniques, sequences, and procedures of construction to be employed by Contractor; and (c) Contractor's safety precautions and programs.

7. Based on the information and observations referred to in the preceding paragraph, Contractor agrees that no further examinations, investigations, explorations, tests, studies, or data are necessary for the performance of the Work at the Contract Price, within the Contract Times, and in accordance with the other terms and conditions of the Contract.
8. Contractor is aware of the general nature of work to be performed by Owner and others at the Site that relates to the Work as indicated in the Contract Documents.
9. Contractor has given Engineer written notice of all conflicts, errors, ambiguities, or discrepancies that Contractor has discovered in the Contract Documents, and of discrepancies between Site conditions and the Contract Documents, and the written resolution thereof by Engineer is acceptable to Contractor.
10. The Contract Documents are generally sufficient to indicate and convey understanding of all terms and conditions for performance and furnishing of the Work.
11. Contractor's entry into this Contract constitutes an incontrovertible representation by Contractor that without exception all prices in the Agreement are premised upon performing and furnishing the Work required by the Contract Documents.

8.02 *Contractor's Certifications*

- A. Contractor certifies that it has not engaged in corrupt, fraudulent, collusive, or coercive practices in competing for or in executing the Contract. For the purposes of this Paragraph 8.02:
 1. "corrupt practice" means the offering, giving, receiving, or soliciting of anything of value likely to influence the action of a public official in the bidding process or in the Contract execution;
 2. "fraudulent practice" means an intentional misrepresentation of facts made (a) to influence the bidding process or the execution of the Contract to the detriment of Owner, (b) to establish Bid or Contract prices at artificial non-competitive levels, or (c) to deprive Owner of the benefits of free and open competition;
 3. "collusive practice" means a scheme or arrangement between two or more Bidders, with or without the knowledge of Owner, a purpose of which is to establish Bid prices at artificial, non-competitive levels; and
 4. "coercive practice" means harming or threatening to harm, directly or indirectly, persons or their property to influence their participation in the bidding process or affect the execution of the Contract.

8.03 *Standard General Conditions*

- A. Owner stipulates that if the General Conditions that are made a part of this Contract are EJCDC® C-700, Standard General Conditions for the Construction Contract (2018), published by the Engineers Joint Contract Documents Committee, and if Owner is the party that has furnished said General Conditions, then Owner has plainly shown all modifications to the standard wording of such published document to the Contractor, through a process such as highlighting or "track changes" (redline/strikeout), or in the Supplementary Conditions.

B. Any reference to Supplementary Conditions throughout this document, the C-520 Agreement between Owner and Contractor for Construction Contract (2018), and the EJCDC® C-700,

Standard General Conditions for the Construction Contract (2018), are hereby deleted in their entirety.

ARTICLE 9—MISCELLANEOUS

9.01 *Assignment of Contract*

A. No assignment by a party hereto of any rights under or interests in the Contract will be binding on another party hereto without the written consent of the party sought to be bound; and, specifically but without limitation, moneys that may become due and moneys that are due may not be assigned without such consent (except to the extent that the effect of this restriction may be limited by law), and unless specifically stated to the contrary in any written consent to an assignment, no assignment will release or discharge the assignor from any duty or responsibility under the Contract Documents.

9.02 *Successors and Assigns*

Owner and Contractor each binds itself, its partners, successors, assigns, and legal representatives to the other party hereto, its partners, successors, assigns, and legal representatives in respect to all covenants, agreements, and obligations contained in the Contract Documents.

9.03 *Severability*

Any provisions or part of the Contract Documents held to be void or unenforceable under any Law or Regulation shall be deemed stricken, and all remaining provisions and parts shall continue to be valid and binding upon Owner and Contractor, who agree that the Contract Documents shall be reformed to replace such stricken provision or part thereof with a valid and enforceable provision or part that comes as close as possible to expressing the intention of the stricken provision.

9.04 *No-Damage-for-Delay*

Contractor shall not be entitled to any damages (including, without limitation, expenses, costs, fees, extended field overhead and general conditions, equipment costs, home office overhead, lost productivity and inefficiency damages, additional payroll and labor costs, etc.) for any delay to its Work. Contractor's sole and exclusive remedy for a delay to its Work that is not caused by Contractor (or a person or entity performing a portion of Contractor's scope of Work) shall be an extension of time to substantially complete and finally complete the Project; provided, however, that Owner granting Contractor an extension of time is not a condition precedent to this no-damage-for-delay provision. Contractor shall also not be entitled to any damages for disruption or interference to its Work or for having to accelerate or incur additional labor or payroll costs in order to make up or overcome a delay to its Work so that it can maintain the dates for Substantial Completion and Final Completion. Contractor agrees that in determining and agreeing to the Contract Price it is considered this no-damage-for-delay provision and understands that it is not entitled to any damages whatsoever for a delay to its Work.

9.05 *No intended Third-Party Beneficiaries*

There are no intended third-party beneficiaries to the Contract.

9.06 *Public Record Compliance*

Contractor shall comply with public records laws as set forth in Section 119, Florida Statutes, and shall specifically: (a) keep and maintain public records that ordinarily and necessarily would be required by the City in order to perform the service; (b) provide the public with access to public records on the same terms and conditions that the City would provide the records at a cost that does not exceed the cost provided in Section 119, Florida Statutes, or as otherwise provided by law; (c) ensure that public records that are exempt or confidential and exempt from public records disclosure requirements are not disclosed except as authorized by law; and (d) meet all requirements for retaining public records and transfer to the City, at no cost, all public records in possession of the Contractor upon termination of the Contract and destroy any duplicate public records that are exempt or confidential and exempt from public records disclosure requirements. All records stored electronically must be provided to the City in a format that is compatible with the information technology systems of the City.

9.07 *Records*

The design, permits and all other records prepared by the Contractor, assembled for the City, subcontracted for the City, and any other records related to the scope of work in the possession of the Contractor shall be retained by the Contractor for the requisite time set forth in Florida Administration Code Rule 1 b-24.

<http://dos.myflorida.com/library-archives/records-management/>. Contractor may dispose of the records in accordance with Florida law, upon receipt of a signed written release signed by the City Attorney. Contractor agrees to indemnify the City for failure to comply with the requirements of this paragraph including costs of litigation and legal fees incurred through all appeals. City reserves the right to select and approve the defense attorney.

9.08 *Force Majeure*

Neither party shall be liable for any delay in performance or failure to perform any obligation hereunder if, and to the extent that, such failure or delay is caused by an event of Force Majeure. Force Majeure shall mean any act, event or condition that is beyond the party's reasonable control, that materially and adversely affects the party's ability to perform its obligations hereunder, and that is not the result of the party's willful neglect, error, omission or failure to exercise reasonable due diligence.

9.09 *Contract construction*

This Contract may be executed in one or more counterparts, each of which shall be deemed an original but all of which together constitute one and the same instrument. The delivery by facsimile or e-mail of an executed copy of this Contract shall be deemed valid as if an original signature was delivered. No contract shall be formed between the Contractor and the City until both Parties have signed this Contract.

9.10 *Financial Disclosures*

During the term of this Contract, Contractor covenants and agrees that it will keep adequate books and records of accounts in accordance with Generally Accepted Accounting Principles

(GAAP). Contractor further covenants and agrees that in the event the Contractor becomes insolvent and/or fails to pay its current obligations when they become due, Contractor shall so advise Owner of such situation and, upon request from the Owner, Contractor shall provide to Owner financial statements of Contractor, including current income and expense statements of Contractor, consolidated balance sheets signed by a financial officer of Contractor, and audited reports provided by Contractor to Contractor's Surety, audited financial statements certified by a Certified Public Accountant concerning the financial affairs of the Contractor and all affiliates of Contractor, and such other financial information requested by Owner. All such financial information shall comply with GAAP.

In the event that Contractor becomes insolvent and/or fails to pay its obligations when they become due, Contractor hereby authorized its sureties, lenders, financial institutions and other third parties to release Owner financial information requested by Owner, including, but not limited to, the financial information described in the preceding paragraph.

9.11 *Waiver of Jury Trial*

All parties hereby waive any and all right to any trial by jury in any action or proceeding arising directly or indirectly hereunder.

IN WITNESS WHEREOF, Owner and Contractor have signed this Agreement.

This Agreement will be effective on _____ (which is the Effective Date of the Contract).

Contractor:

Paul Culver Construction, Inc.

(typed or printed name of organization)

By:

(individual's signature)

Date:

(date signed)

Name: Paul K. Culver

(typed or printed)

Title: President

(typed or printed)

(If company is a corporation, a partnership, or a joint venture, attach evidence of authority to sign.)

Attest:

(individual's signature)

Title:

(typed or printed)

Address for giving notices:

201 Osceola Avenue

Daytona Beach, Florida 32114

Phone: (386) 763-4190

Email: paul@paulculverconstruction.com

License No.: CGC059149

State: Florida

Owner:

City of Port Orange

(typed or printed name of organization)

By:

(individual's signature)

Date:

(date signed)

Name:

Scott Stiltner

(typed or printed)

Title:

Mayor

(typed or printed)

Attest:

Robin L. Fenwick, MMC

(individual's signature)

Title:

City Clerk

(typed or printed)

Address for giving notices:

1000 City Center Circle

Port Orange, Florida 32129

(386) 506-5500

Payment and Performance Bond
For Completion and Return to City for Recording

Consisting of 4 Pages

FRONT PAGE FOR BOND REQUIRED BY SECTION 255.05, F.S.

PAYMENT AND PERFORMANCE BOND

(Public Works)

Notice and Time Limitations Must Be In Accordance
With Section 255.05(2), (8) and (10), Florida Statutes

BOND NO. _____

PRINCIPAL:

Developer or Contractor: Paul Culver Construction, Inc.
Principal Business Address: 201 Osceola Avenue
Daytona Beach, Florida 32114
Contact Person: Paul K. Culver, President
Phone Number: (386) 763-4190

SURETY:

Address: _____

Contact Person: _____
Phone Number: _____

OWNER:

City of Port Orange, Florida, a chartered municipal corporation
1000 City Center Circle
Port Orange, Florida 32129-4144
Contact Person: City Manager
Phone Number: (386) 506-5501

Amount: \$734,000.00 **City Case/Project No.** ITB 24-17 Police Department Generator Replacement

Description of Work: ITB 24-17 Police Department Generator Replacement

Project Location: City of Port Orange Police Department, 4545 Clyde Morris Boulevard, Port Orange, Volusia County, Florida 32127

Legal Description: Portions of Parcel ID#: 6307-00-00-0012
See Attached **Exhibit "A"**

Front Page

All other pages are subsequent to this page regardless of any numbers that may be printed thereon.

**City of Port Orange Parks & Recreation
4655 City Center Circle, Port Orange, FL 32129**

Full Parcel ID:
08-16-33-00-06-0010

Short Parcel ID:
6308-00-06-0010

Legal Description:
A portion of the Parcel ID listed above.

EXHIBIT "A"

Paul Culver Construction, Inc.

ITB 24-17 Police Department Generator Replacement

Bond No. _____

**COMBINATION PAYMENT AND PERFORMANCE BOND
FOR
PUBLIC CONSTRUCTION**

per Section 255.05, Florida Statutes
Guaranty for Construction of Public Improvements

BY THIS BOND, We, **PAUL CULVER CONSTRUCTION, INC.** as Principal, and _____, a corporation, as Surety, are bound to **CITY OF PORT ORANGE, FLORIDA**, a Florida municipal corporation, herein called "Owner" or sometimes referred to as "City," in the sum of **SEVEN HUNDRED THIRTY-FOUR THOUSAND AND 00/100 DOLLARS (\$734,000.00)**, for payment of which we bind ourselves, our heirs, personal representatives, successors, and assigns, jointly and severally.

THE CONDITION OF THIS BOND is that if Principal:

1. Performs the terms of that certain EJCDC Agreement, having an effective date of _____, entered into by and between the Principal and the City, for Police Department Generator Replacement, hereinafter referred to as the "Contract," being made a part of this bond by reference, at the times and in the manner prescribed in the Contract; and
2. Promptly makes payments to all claimants, as defined in Section 255.05(1), Florida Statutes, supplying Principal with labor, materials, or supplies, used directly or indirectly by Principal in the prosecution of the work provided for in the Contract (the "Work"); and
3. Pays Owner all losses, damages, delay damages (including contractually authorized liquidated damages), expenses, costs, and attorney's fees, including appellate proceedings, that Owner sustains because of a breach or material breach by Principal under the Contract documents; and
4. Performs the guarantee of all work and materials furnished under the Contract for the time specified in the Contract, then this bond is void; otherwise it remains in full force.

Notice of Nonpayment and Time Limitations

Any action instituted by a claimant under this bond for payment must be in accordance with the notice and time limitation provisions in Sections 255.05(2), (8) and (10), Florida Statutes.

Any changes in or under the contract documents and compliance or noncompliance with any formalities connected with the contract or the changes does not affect Surety's obligation under this bond.

IN WITNESS WHEREOF, this performance and payment bond is executed and shall be deemed an original, this _____, day of _____, 2025.

Attest:

PAUL CULVER CONSTRUCTION, INC.

(As to Corporate Principal) Secretary

By: _____
Paul K. Culver, President

(Witness to Principal)

(Corporate Seal)

(Surety)

(Witness to Surety)

By: _____
Name: _____
(Attorney-in-Fact)

(Corporate Seal)

NOTE: Date of BOND must not be prior to date of Contract. If Developer/Principal is Partnership, all partners should execute BOND. All BONDS signed by an agent must be accompanied by a certified copy of the authority to act.

IMPORTANT: Surety companies executing BONDS must appear on the Treasury Department's most current list (Circular 570 as amended) and be authorized to transact business in the State of Florida.

EJCDC General Conditions (Clean Copy)

Consisting of 75 Pages

This document has important legal consequences; consultation with an attorney is encouraged with respect to its use or modification. This document should be adapted to the particular circumstances of the contemplated Project and the controlling Laws and Regulations.

STANDARD GENERAL CONDITIONS OF THE CONSTRUCTION CONTRACT

Prepared By



Endorsed By



Copyright© 2018

National Society of Professional Engineers
1420 King Street, Alexandria, VA 22314-2794
(703) 684-2882
www.nspe.org

American Council of Engineering Companies
1015 15th Street N.W., Washington, DC 20005
(202) 347-7474
www.acec.org

American Society of Civil Engineers
1801 Alexander Bell Drive, Reston, VA 20191-4400
(800) 548-2723
www.asce.org

The copyright for this EJCDC document is owned jointly by the three sponsoring organizations listed above. The National Society of Professional Engineers is the Copyright Administrator for the EJCDC documents; please direct all inquiries regarding EJCDC copyrights to NSPE.

NOTE: EJCDC publications may be purchased at www.ejcdc.org, or from any of the sponsoring organizations above.

STANDARD GENERAL CONDITIONS OF THE CONSTRUCTION CONTRACT

TABLE OF CONTENTS

	Page
Article 1—Definitions and Terminology.....	1
1.01 Defined Terms.....	1
1.02 Terminology	6
Article 2—Preliminary Matters	7
2.01 Delivery of Performance and Payment Bonds; Evidence of Insurance.....	7
2.02 Copies of Documents	8
2.03 Before Starting Construction	8
2.04 Preconstruction Conference; Designation of Authorized Representatives	8
2.05 Acceptance of Schedules	8
2.06 Electronic Transmittals	9
Article 3—Contract Documents: Intent, Requirements, Reuse	10
3.01 Intent.....	10
3.02 Reference Standards	10
3.03 Reporting and Resolving Discrepancies	11
3.04 Requirements of the Contract Documents.....	12
3.05 Reuse of Documents	12
Article 4—Commencement and Progress of the Work	13
4.01 Commencement of Contract Times; Notice to Proceed	13
4.02 Starting the Work.....	13
4.03 Reference Points	13
4.04 Progress Schedule	13
4.05 Delays in Contractor’s Progress	13
Article 5—Site; Subsurface and Physical Conditions; Hazardous Environmental Conditions	15
5.01 Availability of Lands	15
5.02 Use of Site and Other Areas.....	15
5.03 Subsurface and Physical Conditions.....	16
5.04 Differing Subsurface or Physical Conditions	17

5.05	Underground Facilities.....	19
5.06	Hazardous Environmental Conditions at Site	21
Article 6—Bonds and Insurance.....		23
6.01	Performance, Payment, and Other Bonds	23
6.02	Insurance—General Provisions.....	24
6.03	Contractor’s Insurance.....	25
6.04	Builder’s Risk and Other Property Insurance	26
6.05	Property Losses; Subrogation	27
6.06	Receipt and Application of Property Insurance Proceeds	28
Article 7—Contractor’s Responsibilities		29
7.01	Contractor’s Means and Methods of Construction	29
7.02	Supervision and Superintendence	29
7.03	Labor; Working Hours	29
7.04	Services, Materials, and Equipment	30
7.05	“Or Equals”	30
7.06	Substitutes	31
7.07	Concerning Subcontractors and Suppliers.....	33
7.08	Patent Fees and Royalties.....	34
7.09	Permits	34
7.10	Taxes	35
7.11	Laws and Regulations.....	35
7.12	Record Documents.....	35
7.13	Safety and Protection	35
7.14	Hazard Communication Programs	37
7.15	Emergencies	37
7.16	Submittals	37
7.17	Contractor’s General Warranty and Guarantee	40
7.18	Indemnification	41
7.19	Delegation of Professional Design Services	42
Article 8—Other Work at the Site.....		43
8.01	Other Work	43
8.02	Coordination	43
8.03	Legal Relationships.....	44

Article 9—Owner’s Responsibilities	45
9.01 Communications to Contractor	45
9.02 Replacement of Engineer	45
9.03 Furnish Data	45
9.04 Pay When Due.....	45
9.05 Lands and Easements; Reports, Tests, and Drawings	45
9.06 Insurance.....	45
9.07 Change Orders	46
9.08 Inspections, Tests, and Approvals.....	46
9.09 Limitations on Owner’s Responsibilities	46
9.10 Undisclosed Hazardous Environmental Condition.....	46
9.11 Evidence of Financial Arrangements.....	46
9.12 Safety Programs	46
Article 10—Engineer’s Status During Construction	46
10.01 Owner’s Representative.....	46
10.02 Visits to Site.....	46
10.03 Resident Project Representative.....	47
10.04 Engineer’s Authority	47
10.05 Determinations for Unit Price Work	47
10.06 Decisions on Requirements of Contract Documents and Acceptability of Work	47
10.07 Limitations on Engineer’s Authority and Responsibilities	48
10.08 Compliance with Safety Program.....	48
Article 11—Changes to the Contract	48
11.01 Amending and Supplementing the Contract	48
11.02 Change Orders	49
11.03 Work Change Directives.....	49
11.04 Field Orders.....	49
11.05 Owner-Authorized Changes in the Work	50
11.06 Unauthorized Changes in the Work.....	50
11.07 Change of Contract Price	50
11.08 Change of Contract Times.....	51
11.09 Change Proposals.....	52
11.10 Notification to Surety.....	53

Article 12—Claims.....	54
12.01 Claims.....	54
Article 13—Cost of the Work; Allowances; Unit Price Work	54
13.01 Cost of the Work	54
13.02 Allowances	58
13.03 Unit Price Work.....	58
Article 14—Tests and Inspections; Correction, Removal, or Acceptance of Defective Work	59
14.01 Access to Work.....	59
14.02 Tests, Inspections, and Approvals.....	59
14.03 Defective Work	60
14.04 Acceptance of Defective Work.....	61
14.05 Uncovering Work	61
14.06 Owner May Stop the Work	62
14.07 Owner May Correct Defective Work.....	62
Article 15—Payments to Contractor; Set-Offs; Completion; Correction Period	62
15.01 Progress Payments.....	62
15.02 Contractor’s Warranty of Title	66
15.03 Substantial Completion.....	66
15.04 Partial Use or Occupancy	67
15.05 Final Inspection	68
15.06 Final Payment.....	68
15.07 Waiver of Claims	69
15.08 Correction Period.....	70
Article 16—Suspension of Work and Termination	71
16.01 Owner May Suspend Work	71
16.02 Owner May Terminate for Cause.....	71
16.03 Owner May Terminate for Convenience.....	72
16.04 Contractor May Stop Work or Terminate	72
Article 17—Final Resolution of Disputes	73
17.01 Methods and Procedures.....	73
Article 18—Miscellaneous	74
18.01 Giving Notice	74
18.02 Computation of Times.....	74

18.03	Cumulative Remedies	74
18.04	Limitation of Damages	74
18.05	No Waiver	74
18.06	Survival of Obligations	74
18.07	Controlling Law	75
18.08	Assignment of Contract.....	75
18.09	Successors and Assigns	75
18.10	Headings.....	75

STANDARD GENERAL CONDITIONS OF THE CONSTRUCTION CONTRACT

ARTICLE 1—DEFINITIONS AND TERMINOLOGY

1.01 *Defined Terms*

- A. Wherever used in the Bidding Requirements or Contract Documents, a term printed with initial capital letters, including the term's singular and plural forms, will have the meaning indicated in the definitions below. In addition to terms specifically defined, terms with initial capital letters in the Contract Documents include references to identified articles and paragraphs, and the titles of other documents or forms.
1. *Addenda*—Written or graphic instruments issued prior to the opening of Bids which clarify, correct, or change the Bidding Requirements or the proposed Contract Documents.
 2. *Agreement*—The written instrument, executed by Owner and Contractor, that sets forth the Contract Price and Contract Times, identifies the parties and the Engineer, and designates the specific items that are Contract Documents.
 3. *Application for Payment*—The document prepared by Contractor, in a form acceptable to Engineer, to request progress or final payments, and which is to be accompanied by such supporting documentation as is required by the Contract Documents.
 4. *Bid*—The offer of a Bidder submitted on the prescribed form setting forth the prices for the Work to be performed.
 5. *Bidder*—An individual or entity that submits a Bid to Owner.
 6. *Bidding Documents*—The Bidding Requirements, the proposed Contract Documents, and all Addenda.
 7. *Bidding Requirements*—The Advertisement or invitation to bid, Instructions to Bidders, Bid Bond or other Bid security, if any, the Bid Form, and the Bid with any attachments.
 8. *Change Order*—A document which is signed by Contractor and Owner and authorizes an addition, deletion, or revision in the Work or an adjustment in the Contract Price or the Contract Times, or other revision to the Contract, issued on or after the Effective Date of the Contract.
 9. *Change Proposal*—A written request by Contractor, duly submitted in compliance with the procedural requirements set forth herein, seeking an adjustment in Contract Price or Contract Times; contesting an initial decision by Engineer concerning the requirements of the Contract Documents or the acceptability of Work under the Contract Documents; challenging a set-off against payments due; or seeking other relief with respect to the terms of the Contract.

10. *Claim*

- a. A demand or assertion by Owner directly to Contractor, duly submitted in compliance with the procedural requirements set forth herein, seeking an adjustment of Contract Price or Contract Times; contesting an initial decision by Engineer concerning the requirements of the Contract Documents or the acceptability of Work under the Contract Documents; contesting Engineer's decision regarding a Change Proposal; seeking resolution of a contractual issue that Engineer has declined to address; or seeking other relief with respect to the terms of the Contract.
 - b. A demand or assertion by Contractor directly to Owner, duly submitted in compliance with the procedural requirements set forth herein, contesting Engineer's decision regarding a Change Proposal, or seeking resolution of a contractual issue that Engineer has declined to address.
 - c. A demand or assertion by Owner or Contractor, duly submitted in compliance with the procedural requirements set forth herein, made pursuant to Paragraph 12.01.A.4, concerning disputes arising after Engineer has issued a recommendation of final payment.
 - d. A demand for money or services by a third party is not a Claim.
11. *Constituent of Concern*—Asbestos, petroleum, radioactive materials, polychlorinated biphenyls (PCBs), lead-based paint (as defined by the HUD/EPA standard), hazardous waste, and any substance, product, waste, or other material of any nature whatsoever that is or becomes listed, regulated, or addressed pursuant to Laws and Regulations regulating, relating to, or imposing liability or standards of conduct concerning, any hazardous, toxic, or dangerous waste, substance, or material.
12. *Contract*—The entire and integrated written contract between Owner and Contractor concerning the Work.
13. *Contract Documents*—Those items so designated in the Agreement, and which together comprise the Contract.
14. *Contract Price*—The money that Owner has agreed to pay Contractor for completion of the Work in accordance with the Contract Documents.
15. *Contract Times*—The number of days or the dates by which Contractor shall: (a) achieve Milestones, if any; (b) achieve Substantial Completion; and (c) complete the Work.
16. *Contractor*—The individual or entity with which Owner has contracted for performance of the Work.
17. *Cost of the Work*—See Paragraph 13.01 for definition.
18. *Drawings*—The part of the Contract that graphically shows the scope, extent, and character of the Work to be performed by Contractor.
19. *Effective Date of the Contract*—The date, indicated in the Agreement, on which the Contract becomes effective.

20. *Electronic Document*—Any Project-related correspondence, attachments to correspondence, data, documents, drawings, information, or graphics, including but not limited to Shop Drawings and other Submittals, that are in an electronic or digital format.
21. *Electronic Means*—Electronic mail (email), upload/download from a secure Project website, or other communications methods that allow: (a) the transmission or communication of Electronic Documents; (b) the documentation of transmissions, including sending and receipt; (c) printing of the transmitted Electronic Document by the recipient; (d) the storage and archiving of the Electronic Document by sender and recipient; and (e) the use by recipient of the Electronic Document for purposes permitted by this Contract. Electronic Means does not include the use of text messaging, or of Facebook, Twitter, Instagram, or similar social media services for transmission of Electronic Documents.
22. *Engineer*—The individual or entity named as such in the Agreement.
23. *Field Order*—A written order issued by Engineer which requires minor changes in the Work but does not change the Contract Price or the Contract Times.
24. *Hazardous Environmental Condition*—The presence at the Site of Constituents of Concern in such quantities or circumstances that may present a danger to persons or property exposed thereto.
- a. The presence at the Site of materials that are necessary for the execution of the Work, or that are to be incorporated into the Work, and that are controlled and contained pursuant to industry practices, Laws and Regulations, and the requirements of the Contract, is not a Hazardous Environmental Condition.
 - b. The presence of Constituents of Concern that are to be removed or remediated as part of the Work is not a Hazardous Environmental Condition.
 - c. The presence of Constituents of Concern as part of the routine, anticipated, and obvious working conditions at the Site, is not a Hazardous Environmental Condition.
25. *Laws and Regulations; Laws or Regulations*—Any and all applicable laws, statutes, rules, regulations, ordinances, codes, and binding decrees, resolutions, and orders of any and all governmental bodies, agencies, authorities, and courts having jurisdiction.
26. *Liens*—Charges, security interests, or encumbrances upon Contract-related funds, real property, or personal property.
27. *Milestone*—A principal event in the performance of the Work that the Contract requires Contractor to achieve by an intermediate completion date, or by a time prior to Substantial Completion of all the Work.
28. *Notice of Award*—The written notice by Owner to a Bidder of Owner's acceptance of the Bid.
29. *Notice to Proceed*—A written notice by Owner to Contractor fixing the date on which the Contract Times will commence to run and on which Contractor shall start to perform the Work.

30. *Owner*—The individual or entity with which Contractor has contracted regarding the Work, and which has agreed to pay Contractor for the performance of the Work, pursuant to the terms of the Contract.
31. *Progress Schedule*—A schedule, prepared and maintained by Contractor, describing the sequence and duration of the activities comprising Contractor’s plan to accomplish the Work within the Contract Times.
32. *Project*—The total undertaking to be accomplished for Owner by engineers, contractors, and others, including planning, study, design, construction, testing, commissioning, and start-up, and of which the Work to be performed under the Contract Documents is a part.
33. *Project Manual*—The bound documentary information prepared for bidding and constructing the Work. A listing of the contents of the Project Manual, which may be bound in one or more volumes, is contained in the table(s) of contents.
34. *Punch List* - the detailed list of incomplete, unsatisfactory or unacceptable, or defective items that Contractor is required to complete prior to final payment that is generated in accordance with Paragraph 14.06 of the General Conditions.”
34. *Resident Project Representative*—The authorized representative of Engineer assigned to assist Engineer at the Site. As used herein, the term Resident Project Representative (RPR) includes any assistants or field staff of Resident Project Representative.
34. *Samples*—Physical examples of materials, equipment, or workmanship that are representative of some portion of the Work and that establish the standards by which such portion of the Work will be judged.
35. *Schedule of Submittals*—A schedule, prepared and maintained by Contractor, of required submittals and the time requirements for Engineer’s review of the submittals.
36. *Schedule of Values*—A schedule, prepared and maintained by Contractor, allocating portions of the Contract Price to various portions of the Work and used as the basis for reviewing Contractor’s Applications for Payment.
37. *Shop Drawings*—All drawings, diagrams, illustrations, schedules, and other data or information that are specifically prepared or assembled by or for Contractor and submitted by Contractor to illustrate some portion of the Work. Shop Drawings, whether approved or not, are not Drawings and are not Contract Documents.
38. *Site*—Lands or areas indicated in the Contract Documents as being furnished by Owner upon which the Work is to be performed, including rights-of-way and easements, and such other lands or areas furnished by Owner which are designated for the use of Contractor.
39. *Specifications*—The part of the Contract that consists of written requirements for materials, equipment, systems, standards, and workmanship as applied to the Work, and certain administrative requirements and procedural matters applicable to the Work.
40. *Subcontractor*—An individual or entity having a direct contract with Contractor or with any other Subcontractor for the performance of a part of the Work.

41. *Submittal*—A written or graphic document, prepared by or for Contractor, which the Contract Documents require Contractor to submit to Engineer, or that is indicated as a Submittal in the Schedule of Submittals accepted by Engineer. Submittals may include Shop Drawings and Samples; schedules; product data; Owner-delegated designs; sustainable design information; information on special procedures; testing plans; results of tests and evaluations, source quality-control testing and inspections, and field or Site quality-control testing and inspections; warranties and certifications; Suppliers' instructions and reports; records of delivery of spare parts and tools; operations and maintenance data; Project photographic documentation; record documents; and other such documents required by the Contract Documents. Submittals, whether or not approved or accepted by Engineer, are not Contract Documents. Change Proposals, Change Orders, Claims, notices, Applications for Payment, and requests for interpretation or clarification are not Submittals.
42. *Substantial Completion*—The time and date at which the Work (or a specified part thereof) has progressed to the point where, in the opinion of Engineer, the Work (or a specified part thereof) is sufficiently complete, in accordance with the Contract Documents, so that the Work (or a specified part thereof) can be utilized for the purposes for which it is intended. The terms "substantially complete" and "substantially completed" as applied to all or part of the Work refer to Substantial Completion of such Work.
43. *Successful Bidder*—The Bidder to which the Owner makes an award of contract.
44. *Supplementary Conditions*—The part of the Contract that amends or supplements these General Conditions.
45. *Supplier*—A manufacturer, fabricator, supplier, distributor, or vendor having a direct contract with Contractor or with any Subcontractor to furnish materials or equipment to be incorporated in the Work by Contractor or a Subcontractor.
46. *Technical Data*
- a. Those items expressly identified as Technical Data in the Supplementary Conditions, with respect to either (1) existing subsurface conditions at or adjacent to the Site, or existing physical conditions at or adjacent to the Site including existing surface or subsurface structures (except Underground Facilities) or (2) Hazardous Environmental Conditions at the Site.
 - b. If no such express identifications of Technical Data have been made with respect to conditions at the Site, then Technical Data is defined, with respect to conditions at the Site under Paragraphs 5.03, 5.04, and 5.06, as the data contained in boring logs, recorded measurements of subsurface water levels, assessments of the condition of subsurface facilities, laboratory test results, and other factual, objective information regarding conditions at the Site that are set forth in any geotechnical, environmental, or other Site or facilities conditions report prepared for the Project and made available to Contractor.

- c. Information and data regarding the presence or location of Underground Facilities are not intended to be categorized, identified, or defined as Technical Data, and instead Underground Facilities are shown or indicated on the Drawings.
- 47. *Underground Facilities*—All active or not-in-service underground lines, pipelines, conduits, ducts, encasements, cables, wires, manholes, vaults, tanks, tunnels, or other such facilities or systems at the Site, including but not limited to those facilities or systems that produce, transmit, distribute, or convey telephone or other communications, cable television, fiber optic transmissions, power, electricity, light, heat, gases, oil, crude oil products, liquid petroleum products, water, steam, waste, wastewater, storm water, other liquids or chemicals, or traffic or other control systems. An abandoned facility or system is not an Underground Facility.
- 48. *Unit Price Work*—Work to be paid for on the basis of unit prices.
- 49. *Work*—The entire construction or the various separately identifiable parts thereof required to be provided under the Contract Documents. Work includes and is the result of performing or providing all labor, services, and documentation necessary to produce such construction; furnishing, installing, and incorporating all materials and equipment into such construction; and may include related services such as testing, start-up, and commissioning, all as required by the Contract Documents.
- 50. *Emergency Work Change Directive*—A written directive to Contractor issued on or after the Effective Date of the Contract, signed by Owner and recommended by Engineer, ordering an addition, deletion, or revision in the Work due to an emergency that prevents the parties from using the Change Order process.

1.02 Terminology

- A. The words and terms discussed in Paragraphs 1.02.B, C, D, and E are not defined terms that require initial capital letters, but, when used in the Bidding Requirements or Contract Documents, have the indicated meaning.
- B. *Intent of Certain Terms or Adjectives*: The Contract Documents include the terms “as allowed,” “as approved,” “as ordered,” “as directed” or terms of like effect or import to authorize an exercise of professional judgment by Engineer. In addition, the adjectives “reasonable,” “suitable,” “acceptable,” “proper,” “satisfactory,” or adjectives of like effect or import are used to describe an action or determination of Engineer as to the Work. It is intended that such exercise of professional judgment, action, or determination will be solely to evaluate, in general, the Work for compliance with the information in the Contract Documents and with the design concept of the Project as a functioning whole as shown or indicated in the Contract Documents (unless there is a specific statement indicating otherwise). The use of any such term or adjective is not intended to and shall not be effective to assign to Engineer any duty or authority to supervise or direct the performance of the Work, or any duty or authority to undertake responsibility contrary to the provisions of Article 10 or any other provision of the Contract Documents.
- C. *Day*: The word “day” means a calendar day of 24 hours measured from midnight to the next midnight, including weekends and legal holidays unless otherwise specifically defined.

- D. *Defective*: The word “defective,” when modifying the word “Work,” refers to Work that is unsatisfactory, faulty, or deficient in that it:
1. does not conform to the Contract Documents;
 2. does not meet the requirements of any applicable inspection, reference standard, test, or approval referred to in the Contract Documents; or
 3. has been damaged prior to Engineer’s recommendation of final payment (unless responsibility for the protection thereof has been assumed by Owner at Substantial Completion in accordance with Paragraph 15.03 or Paragraph 15.04).
- E. *Furnish, Install, Perform, Provide*
1. The word “furnish,” when used in connection with services, materials, or equipment, means to supply and deliver said services, materials, or equipment to the Site (or some other specified location) ready for use or installation and in usable or operable condition.
 2. The word “install,” when used in connection with services, materials, or equipment, means to put into use or place in final position said services, materials, or equipment complete and ready for intended use.
 3. The words “perform” or “provide,” when used in connection with services, materials, or equipment, means to furnish and install said services, materials, or equipment complete and ready for intended use.
 4. If the Contract Documents establish an obligation of Contractor with respect to specific services, materials, or equipment, but do not expressly use any of the four words “furnish,” “install,” “perform,” or “provide,” then Contractor shall furnish and install said services, materials, or equipment complete and ready for intended use.
- F. *Contract Price or Contract Times*: References to a change in “Contract Price or Contract Times” or “Contract Times or Contract Price” or similar, indicate that such change applies to (1) Contract Price, (2) Contract Times, or (3) both Contract Price and Contract Times, as warranted, even if the term “or both” is not expressed.
- G. Unless stated otherwise in the Contract Documents, words or phrases that have a well-known technical or construction industry or trade meaning are used in the Contract Documents in accordance with such recognized meaning.

ARTICLE 2—PRELIMINARY MATTERS

2.01 *Delivery of Performance and Payment Bonds; Evidence of Insurance*

- A. *Performance and Payment Bonds*: When Contractor delivers the signed counterparts of the Agreement to Owner, Contractor shall also deliver to Owner the performance bond and payment bond (if the Contract requires Contractor to furnish such bonds).
- B. *Evidence of Contractor’s Insurance*: When Contractor delivers the signed counterparts of the Agreement to Owner, Contractor shall also deliver to Owner, with copies to each additional insured (as identified in the Contract), the certificates, endorsements, and other evidence of insurance required to be provided by Contractor in accordance with Article 6, except to the

extent the Supplementary Conditions expressly establish other dates for delivery of specific insurance policies.

C. Deleted in its entirety.

2.02 *Copies of Documents*

- A. Owner shall furnish to Contractor four printed copies of the Contract (including one fully signed counterpart of the Agreement), and one copy in electronic portable document format (PDF). Additional printed copies will be furnished upon request at the cost of reproduction.
- B. Owner shall maintain and safeguard at least one original printed record version of the Contract, including Drawings and Specifications signed and sealed by Engineer and other design professionals. Owner shall make such original printed record version of the Contract available to Contractor for review. Owner may delegate the responsibilities under this provision to Engineer.

2.03 *Before Starting Construction*

- A. *Preliminary Schedules:* Within 10 days after the Effective Date of the Contract (or as otherwise required by the Contract Documents), Contractor shall submit to Engineer for timely review:
 - 1. a preliminary Progress Schedule indicating the times (numbers of days or dates) for starting and completing the various stages of the Work, including any Milestones specified in the Contract, and identifying the Substantial Completion date;
 - 2. a preliminary Schedule of Submittals; and
 - 3. a preliminary Schedule of Values for all of the Work which includes quantities and prices of items which when added together equal the Contract Price and subdivides the Work into component parts in sufficient detail to serve as the basis for progress payments during performance of the Work. Such prices will include an appropriate amount of overhead and profit applicable to each item of Work.

2.04 *Preconstruction Conference; Designation of Authorized Representatives*

- A. Before any Work at the Site is started, a conference attended by Owner, Contractor, Engineer, and others as appropriate will be held to establish a working understanding among the parties as to the Work, and to discuss the schedules referred to in Paragraph 2.03.A, procedures for handling Shop Drawings, Samples, and other Submittals, processing Applications for Payment, electronic or digital transmittals, and maintaining required records.
- B. At this conference Owner and Contractor each shall designate, in writing, a specific individual to act as its authorized representative with respect to the services and responsibilities under the Contract. Such individuals shall have the authority to transmit and receive information, render decisions relative to the Contract, and otherwise act on behalf of each respective party.

2.05 *Acceptance of Schedules*

- A. At least 10 days before submission of the first Application for Payment a conference, attended by Contractor, Engineer, Owner and others as appropriate, will be held to review the schedules submitted in accordance with Paragraph 2.03.A. No progress payment will be made

to Contractor until acceptable schedules are submitted to and approved by Engineer and Owner.

1. The Progress Schedule will be acceptable to Engineer and Owner if it provides an orderly progression of the Work to completion within the Contract Times and identifies Contractor's critical path sequence of scheduled activities with the earliest start dates for scheduled activities, the earliest finish date for scheduled activities, the latest start date for scheduled activities and latest finish date for scheduled activities. All float in the Progress Schedule shall belong to Owner in order to offset a delay attributable to Owner or its agents. Such acceptance will not impose on Engineer or Owner responsibility for the Progress Schedule, for sequencing, scheduling, or progress of the Work, nor interfere with or relieve Contractor from Contractor's full responsibility therefor.
2. Contractor's Schedule of Submittals will be acceptable to Engineer and Owner if it provides a workable arrangement for reviewing and processing the required submittals.
3. Contractor's Schedule of Values will be acceptable to Engineer and Owner as to form and substance if it provides a reasonable allocation of the Contract Price to the component parts of the Work.
4. If a schedule is not acceptable, Contractor will have an additional 10 days to revise and resubmit the schedule.
5. If Contractor submits a schedule indicating an intention to achieve completion of the Work prior to contractually required dates, including milestones, no liability of the Owner to the Contractor for any failure of the Contractor to complete early shall be created, whether or not the Owner approves such schedule.
6. The Contractor acknowledges that the Owner may retain the services of a scheduling consultant at the Owner's expense. The Contractor shall cooperate with any such scheduling consultant at the Owner's direction, including without limitation, with regard to the preparation of the Project schedule.

2.06 *Electronic Transmittals*

- A. Except as otherwise stated elsewhere in the Contract, the Owner, Engineer, and Contractor may send, and shall accept, Electronic Documents transmitted by Electronic Means.
- B. If the Contract does not establish protocols for Electronic Means, then Owner, Engineer, and Contractor shall jointly develop such protocols.
- C. Subject to any governing protocols for Electronic Means, when transmitting Electronic Documents by Electronic Means, the transmitting party makes no representations as to long-term compatibility, usability, or readability of the Electronic Documents resulting from the recipient's use of software application packages, operating systems, or computer hardware differing from those used in the drafting or transmittal of the Electronic Documents.

ARTICLE 3—CONTRACT DOCUMENTS: INTENT, REQUIREMENTS, REUSE

3.01 *Intent*

- A. The Contract Documents are complementary; what is required by one Contract Document is as binding as if required by all.
- B. It is the intent of the Contract Documents to describe a functionally complete Project (or part thereof) to be constructed in accordance with the Contract Documents.
- C. Unless otherwise stated in the Contract Documents, if there is a discrepancy between the electronic versions of the Contract Documents (including any printed copies derived from such electronic versions) and the printed record version, the printed record version will govern.
- D. The Contract supersedes prior negotiations, representations, and agreements, whether written or oral.
- E. Engineer will issue clarifications and interpretations of the Contract Documents as provided herein.
- F. Any provision or part of the Contract Documents held to be void or unenforceable under any Law or Regulation will be deemed stricken, and all remaining provisions will continue to be valid and binding upon Owner and Contractor, which agree that the Contract Documents will be reformed to replace such stricken provision or part thereof with a valid and enforceable provision that comes as close as possible to expressing the intention of the stricken provision.
- G. Nothing in the Contract Documents creates:
 - 1. any contractual relationship between Owner or Engineer and any Subcontractor, Supplier, or other individual or entity performing or furnishing any of the Work, for the benefit of such Subcontractor, Supplier, or other individual or entity; or
 - 2. any obligation on the part of Owner or Engineer to pay or to see to the payment of any money due any such Subcontractor, Supplier, or other individual or entity, except as may otherwise be required by Laws and Regulations.

3.02 *Reference Standards*

- A. *Standards Specifications, Codes, Laws and Regulations*
 - 1. Reference in the Contract Documents to standard specifications, manuals, reference standards, or codes of any technical society, organization, or association, or to Laws or Regulations, whether such reference be specific or by implication, means the standard specification, manual, reference standard, code, or Laws or Regulations in effect at the time of opening of Bids (or on the Effective Date of the Contract if there were no Bids), except as may be otherwise specifically stated in the Contract Documents.
 - 2. No provision of any such standard specification, manual, reference standard, or code, and no instruction of a Supplier, will be effective to change the duties or responsibilities of Owner, Contractor, or Engineer from those set forth in the part of the Contract Documents prepared by or for Engineer. No such provision or instruction shall be effective to assign to Owner or Engineer any duty or authority to supervise or direct the

performance of the Work, or any duty or authority to undertake responsibility inconsistent with the provisions of the part of the Contract Documents prepared by or for Engineer.

3.03 *Reporting and Resolving Discrepancies*

A. *Reporting Discrepancies*

1. *Contractor's Verification of Figures and Field Measurements:* Before undertaking each part of the Work, Contractor shall carefully study the Contract Documents, and check and verify pertinent figures and dimensions therein, particularly with respect to applicable field measurements. Contractor shall promptly report in writing to Engineer any conflict, error, ambiguity, or discrepancy that Contractor discovers, or has actual knowledge of, and shall not proceed with any Work affected thereby until the conflict, error, ambiguity, or discrepancy is resolved by a clarification or interpretation by Engineer, or by an amendment or supplement to the Contract issued pursuant to Paragraph 11.01.
2. *Contractor's Review of Contract Documents:* If, before or during the performance of the Work, Contractor discovers any conflict, error, ambiguity, or discrepancy within the Contract Documents, or between the Contract Documents and (a) any applicable Law or Regulation, (b) actual field conditions, (c) any standard specification, manual, reference standard, or code, or (d) any instruction of any Supplier, then Contractor shall promptly report it to Engineer in writing. Contractor shall not proceed with the Work affected thereby (except in an emergency as required by Paragraph 7.15) until the conflict, error, ambiguity, or discrepancy is resolved, by a clarification or interpretation by Engineer, or by an amendment or supplement to the Contract issued pursuant to Paragraph 11.01.
3. Contractor shall not be liable to Owner or Engineer for failure to report any conflict, error, ambiguity, or discrepancy in the Contract Documents unless Contractor had actual knowledge thereof or could have discovered the conflict or error by careful review of the Contract Documents including pertinent figures and applicable field measurements and dimensions therein..

B. *Resolving Discrepancies*

1. Except as may be otherwise specifically stated in the Contract Documents, the provisions of the part of the Contract Documents prepared by or for Engineer take precedence in resolving any conflict, error, ambiguity, or discrepancy between such provisions of the Contract Documents and:
 - a. the provisions of any standard specification, manual, reference standard, or code, or the instruction of any Supplier (whether or not specifically incorporated by reference as a Contract Document); or
 - b. the provisions of any Laws or Regulations applicable to the performance of the Work (unless such an interpretation of the provisions of the Contract Documents would result in violation of such Law or Regulation).
 - c. In the event there is a discrepancy or conflict in the Drawings and Specifications applicable to a particular detail or assembly of the Work, Contractor must promptly seek clarification from Engineer before proceeding with the Work. Subject to Paragraph 3.03.A.3. above, if Contractor proceeds with the Work without seeking such clarification, Contractor will be

EJCDC® C-700, Standard General Conditions of the Construction Contract.

Copyright© 2018 National Society of Professional Engineers, American Council of Engineering Companies, and American Society of Civil Engineers. All rights reserved.

Page 11 of 75

bound by the stricter and more expensive detail or assembly. Contractor agrees and recognizes that in agreeing to the Contract Price it has factored in the costs associated with installing the stricter and more expensive detail or assembly.

3.04 *Requirements of the Contract Documents*

- A. During the performance of the Work and until final payment, Contractor and Owner shall submit to the Engineer in writing all matters in question concerning the requirements of the Contract Documents (sometimes referred to as requests for information or interpretation—RFIs), or relating to the acceptability of the Work under the Contract Documents, as soon as possible after such matters arise. Engineer will be the initial interpreter of the requirements of the Contract Documents, and judge of the acceptability of the Work.
- B. Engineer will, with reasonable promptness, render a written clarification, interpretation, or decision on the issue submitted, or initiate an amendment or supplement to the Contract Documents. Engineer's written clarification, interpretation, or decision will be final and binding on Contractor, unless it appeals by submitting a Change Proposal, and on Owner, unless it appeals by filing a Claim.
- C. If a submitted matter in question concerns terms and conditions of the Contract Documents that do not involve (1) the performance or acceptability of the Work under the Contract Documents, (2) the design (as set forth in the Drawings, Specifications, or otherwise), or (3) other engineering or technical matters, then Engineer will promptly notify Owner and Contractor in writing that Engineer is unable to provide a decision or interpretation. If Owner and Contractor are unable to agree on resolution of such a matter in question, either party may pursue resolution as provided in Article 12.

3.05 *Reuse of Documents*

- A. Contractor and its Subcontractors and Suppliers shall not:
 - 1. have or acquire any title to or ownership rights in any of the Drawings, Specifications, or other documents (or copies of any thereof) prepared by or bearing the seal of Engineer or its consultants, including electronic media versions, or reuse any such Drawings, Specifications, other documents, or copies thereof on extensions of the Project or any other project without written consent of Owner and Engineer and specific written verification or adaptation by Engineer; or
 - 2. have or acquire any title or ownership rights in any other Contract Documents, reuse any such Contract Documents for any purpose without Owner's express written consent, or violate any copyrights pertaining to such Contract Documents.
- B. The prohibitions of this Paragraph 3.05 will survive final payment, or termination of the Contract. Nothing herein precludes Contractor from retaining copies of the Contract Documents for record purposes.

ARTICLE 4—COMMENCEMENT AND PROGRESS OF THE WORK

4.01 *Commencement of Contract Times; Notice to Proceed*

- A. The Contract Times shall not commence to run and Contractor shall not commence the Work until Owner issues a Notice to Proceed . A Notice to Proceed may be issued by Owner at any time after the Effective Date of the Contract.

4.02 *Starting the Work*

- A. Contractor shall start to perform the Work on the date specified in the Notice to Proceed which shall cause the Contract Times to commence to run. No Work may be done at the Site prior to such date.

4.03 *Reference Points*

- A. Owner shall provide engineering surveys to establish reference points for construction which in Engineer's judgment are necessary to enable Contractor to proceed with the Work. Contractor shall be responsible for laying out the Work, shall protect and preserve the established reference points and property monuments, and shall make no changes or relocations without the prior written approval of Owner. Contractor shall report to Engineer whenever any reference point or property monument is lost or destroyed or requires relocation because of necessary changes in grades or locations, and shall be responsible for the accurate replacement or relocation of such reference points or property monuments by professionally qualified personnel.
- B. Contractor shall lay-out and verify all field dimensions and measurements at the Site before proceeding with any portion of the Work.

4.04 *Progress Schedule*

- A. Contractor shall adhere to the Progress Schedule established in accordance with Paragraph 2.05 as it may be adjusted from time to time as provided below.
 - 1. Contractor shall submit to Engineer for acceptance (to the extent indicated in Paragraph 2.05) proposed adjustments in the Progress Schedule that will not result in changing the Contract Times.
 - 2. Proposed adjustments in the Progress Schedule that will change the Contract Times must be submitted in accordance with the requirements of Article 11.
- B. Contractor shall carry on the Work and adhere to the Progress Schedule during all disputes or disagreements with Owner. No Work will be delayed or postponed pending resolution of any disputes or disagreements, or during any appeal process, except as permitted by Paragraph 16.04, or as Owner and Contractor may otherwise agree in writing.

4.05 *Delays in Contractor's Progress*

- A. If Owner, Engineer, or anyone for whom Owner is responsible, delays, disrupts, or interferes with the performance or progress of the Work, then Contractor shall only be entitled to an equitable adjustment in Contract Times.

- B. Contractor shall not be entitled to an adjustment in Contract Price or Contract Times for delay, disruption, or interference caused by or within the control of Contractor. Delay, disruption, and interference attributable to and within the control of a Subcontractor or Supplier shall be deemed to be within the control of Contractor.
- C. If Contractor's performance or progress is delayed, disrupted, or interfered with by unanticipated causes not the fault of and beyond the control of Owner, Contractor, and those for which they are responsible, then Contractor shall be entitled to an equitable adjustment in Contract Times. Such an adjustment will be Contractor's sole and exclusive remedy for the delays, disruption, and interference described in this paragraph. Unanticipated causes of delay, disruption, or interference that may give rise to an adjustment in Contract Times under this paragraph include but are not limited to the following:
 - 1. Severe and unavoidable natural catastrophes such as fires, floods, epidemics, and earthquakes;
 - 2. Abnormal weather conditions not anticipated or customary in Volusia County;
 - 3. Acts or failures to act of third-party utility owners or other third-party entities (other than those third-party utility owners or other third-party entities performing other work at or adjacent to the Site as arranged by or under contract with Owner, as contemplated in Article 8); and
 - 4. Acts of war or terrorism.
- D. Contractor's entitlement to an adjustment of Contract Times is limited as follows:
 - 1. Contractor's entitlement to an adjustment of the Contract Times is conditioned on the delay, disruption, or interference adversely affecting an activity on the critical path to completion of the Work, as of the time of the delay, disruption, or interference.
 - 2. Deleted in its entirety.
 - 3. Adjustments of Contract Times are subject to the provisions of Article 11.
- E. Each Contractor request or Change Proposal seeking an increase in Contract Times must be supplemented by supporting data that sets forth in detail the following:
 - 1. The circumstances that form the basis for the requested adjustment;
 - 2. The date upon which each cause of delay, disruption, or interference began to affect the progress of the Work;
 - 3. The date upon which each cause of delay, disruption, or interference ceased to affect the progress of the Work;
 - 4. The number of days' increase in Contract Times claimed as a consequence of each such cause of delay, disruption, or interference; and
 - 5. Deleted in its entirety.

Contractor shall also furnish such additional supporting documentation as Owner or Engineer may require including, where appropriate, a revised progress schedule indicating all the activities affected by the delay, disruption, or interference, and an explanation of the effect of the delay, disruption, or interference on the critical path to completion of the Work.

- F. Delays, disruption, and interference to the performance or progress of the Work resulting from the existence of a differing subsurface or physical condition, an Underground Facility that was not shown or indicated by the Contract Documents, or not shown or indicated with reasonable accuracy, and those resulting from Hazardous Environmental Conditions, are governed by Article 5, together with the provisions of Paragraphs 4.05.D and 4.05.E.
- G. Paragraph 8.03 addresses delays, disruption, and interference to the performance or progress of the Work resulting from the performance of certain other work at or adjacent to the Site.

ARTICLE 5—SITE; SUBSURFACE AND PHYSICAL CONDITIONS; HAZARDOUS ENVIRONMENTAL CONDITIONS

5.01 *Availability of Lands*

- A. Owner shall furnish the Site. Owner shall notify Contractor in writing of any encumbrances or restrictions not of general application but specifically related to use of the Site with which Contractor must comply in performing the Work.
- B. Deleted in its entirety.
- C. Contractor shall provide for all additional lands and access thereto that may be required for temporary construction facilities, staging, or storage of materials and equipment. Contractor shall have the obligation to restore the additional lands to their original condition.

5.02 *Use of Site and Other Areas*

A. *Limitation on Use of Site and Other Areas*

- 1. Contractor shall confine construction equipment, temporary construction facilities, the storage of materials and equipment, and the operations of workers to the Site, adjacent areas that Contractor has arranged to use through construction easements or otherwise, and other adjacent areas permitted by Laws and Regulations, and shall not unreasonably encumber the Site and such other adjacent areas with construction equipment or other materials or equipment. Contractor shall assume full responsibility for (a) damage to the Site; (b) damage to any such other adjacent areas used for Contractor's operations; (c) damage to any other adjacent land or areas, or to improvements, structures, utilities, or similar facilities located at such adjacent lands or areas; and (d) for injuries and losses sustained by the owners or occupants of any such land or areas; provided that such damage or injuries result from the performance of the Work or from other actions or conduct of the Contractor or those for which Contractor is responsible.
- 2. If a damage or injury claim is made by the owner or occupant of any such land or area because of the performance of the Work, or because of other actions or conduct of the Contractor or those for which Contractor is responsible, Contractor shall (a) take immediate corrective or remedial action as required by Paragraph 7.13, or otherwise; (b) promptly attempt to settle the claim as to all parties through negotiations with such owner or occupant, or otherwise resolve the claim by arbitration or other dispute resolution proceeding, or in a court of competent jurisdiction; and (c) to the fullest extent permitted by Laws and Regulations, indemnify and hold harmless Owner and Engineer, and the officers, directors, members, partners, employees, agents, consultants and

subcontractors of each and any of them, from and against any such claim, and against all costs, losses, and damages (including but not limited to all fees and charges of engineers, architects, attorneys, and other professionals and all court or arbitration or other dispute resolution costs) arising out of or relating to any claim or action, legal or equitable, brought by any such owner or occupant against Owner, Engineer, or any other party indemnified hereunder to the extent caused directly or indirectly, in whole or in part by, or based upon, Contractor's performance of the Work, or because of other actions or conduct of the Contractor or those for which Contractor is responsible.

- B. *Removal of Debris During Performance of the Work:* During the progress of the Work the Contractor shall keep the Site and other adjacent areas free from accumulations of waste materials, rubbish, and other debris. The Contractor shall prevent paint, mortar, and concrete splatter on concrete sidewalks and stairwell pads. Any such splatter shall be immediately removed so no evidence of splatter remains. All construction debris shall be removed in a timely manner. Surrounding graded and grassed areas shall be regularly magnetically scanned to collect miscellaneous nails and other sharp objects; the Contractor shall remove such objects from the construction site. Removal and disposal of such waste materials, rubbish, and other debris will conform to applicable Laws and Regulations.
- C. *Cleaning:* Prior to Substantial Completion of the Work Contractor shall clean the Site and the Work and make it ready for utilization by Owner. Concrete and ceramic surfaces shall be cleaned and washed. Woodwork and resilient flooring shall be dusted and cleaned. Sash, fixtures and equipment shall be thoroughly cleaned. Stains, spots, dust, marks and smears shall be removed from all surfaces. Hardware and metal surfaces shall be cleaned and polished. Glass and plastic surfaces shall be thoroughly cleaned by professional window cleaners. All damaged, broken or scratched glass or plastic shall be replaced by the Contractor at the Contractor's expense. At the completion of the Work Contractor shall remove from the Site and adjacent areas all tools, appliances, construction equipment and machinery, and surplus materials and shall restore to original condition all property not designated for alteration by the Contract Documents.
- D. *Loading of Structures:* Contractor shall not load nor permit any part of any structure to be loaded in any manner that will endanger the structure, nor shall Contractor subject any part of the Work or adjacent structures or land to stresses or pressures that will endanger them.

5.03 *Subsurface and Physical Conditions*

- A. *Reports and Drawings:* The Supplementary Conditions identify:
 - 1. Those reports of explorations and tests of subsurface conditions at or adjacent to the Site that contain Technical Data;
 - 2. Those drawings of existing physical conditions at or adjacent to the Site, including those drawings depicting existing surface or subsurface structures at or adjacent to the Site (except Underground Facilities), that contain Technical Data; and
 - 3. Technical Data contained in such reports and drawings.
- B. *Underground Facilities:* Underground Facilities are shown or indicated on the Drawings, pursuant to Paragraph 5.05, and not in the drawings referred to in Paragraph 5.03.A.

Information and data regarding the presence or location of Underground Facilities are not intended to be categorized, identified, or defined as Technical Data.

- C. *Reliance by Contractor on Technical Data:* Contractor may rely upon the accuracy of the Technical Data expressly identified in the Supplementary Conditions with respect to such reports and drawings, but such reports and drawings are not Contract Documents and shall under no circumstances relieve Contractor from visiting the Site and becoming familiar with and satisfied as to the general, local, and Site conditions that may affect cost, progress, and performance of the Work. If no such express identification has been made, then Contractor may rely upon the accuracy of the Technical Data as defined in Paragraph 1.01.A.46.b.
- D. *Limitations of Other Data and Documents:* Except for such reliance on Technical Data, Contractor may not rely upon or make any claim against Owner or Engineer, or any of their officers, directors, members, partners, employees, agents, consultants, or subcontractors, with respect to:
 - 1. the completeness of such reports and drawings for Contractor's purposes, including, but not limited to, any aspects of the means, methods, techniques, sequences, and procedures of construction to be employed by Contractor, and safety precautions and programs incident thereto;
 - 2. other data, interpretations, opinions, and information contained in such reports or shown or indicated in such drawings;
 - 3. the contents of other Site-related documents made available to Contractor, such as record drawings from other projects at or adjacent to the Site, or Owner's archival documents concerning the Site; or
 - 4. any Contractor interpretation of or conclusion drawn from any Technical Data or any such other data, interpretations, opinions, or information.

5.04 *Differing Subsurface or Physical Conditions*

- A. *Notice by Contractor:* If Contractor believes that any subsurface or physical condition that is uncovered or revealed at the Site:
 - 1. is of such a nature as to establish that any Technical Data on which Contractor is entitled to rely as provided in Paragraph 5.03 is materially inaccurate;
 - 2. is of such a nature as to require a change in the Drawings or Specifications;
 - 3. differs materially from that shown or indicated in the Contract Documents; or
 - 4. is of an unusual nature, and differs materially from conditions ordinarily encountered and generally recognized as inherent in work of the character provided for in the Contract Documents;

then Contractor shall, promptly after first becoming aware thereof and before further disturbing the subsurface or physical conditions or performing any Work in connection therewith (except in an emergency as required by Paragraph 7.15), notify Owner and Engineer in writing about such condition within 5 days. Contractor shall not further disturb such condition or perform any Work in connection therewith (except with respect to an emergency) until receipt of a written statement permitting Contractor to do so.

- B. *Engineer's Review*: After receipt of written notice as required by the preceding paragraph, Engineer will promptly review the subsurface or physical condition in question; determine whether it is necessary for Owner to obtain additional exploration or tests with respect to the condition; conclude whether the condition falls within any one or more of the differing site condition categories in Paragraph 5.04.A; obtain any pertinent cost or schedule information from Contractor; prepare recommendations to Owner regarding the Contractor's resumption of Work in connection with the subsurface or physical condition in question and the need for any change in the Drawings or Specifications; and advise Owner in writing of Engineer's findings, conclusions, and recommendations.
- C. *Owner's Statement to Contractor Regarding Site Condition*: After receipt of Engineer's written findings, conclusions, and recommendations, Owner shall issue a written statement to Contractor (with a copy to Engineer) regarding the subsurface or physical condition in question, addressing the resumption of Work in connection with such condition, indicating whether any change in the Drawings or Specifications will be made, and adopting or rejecting Engineer's written findings, conclusions, and recommendations, in whole or in part.
- D. *Early Resumption of Work*: If at any time Engineer determines that Work in connection with the subsurface or physical condition in question may resume prior to completion of Engineer's review or Owner's issuance of its statement to Contractor, because the condition in question has been adequately documented, and analyzed on a preliminary basis, then the Engineer may at its discretion instruct Contractor to resume such Work.
- E. *Possible Price and Times Adjustments*
1. Contractor shall be entitled to an equitable adjustment in Contract Price or Contract Times, to the extent that the existence of a differing subsurface or physical condition, or any related delay, disruption, or interference, causes an increase or decrease in Contractor's cost of, or time required for, performance of the Work; subject, however, to the following:
 - a. Such condition must fall within any one or more of the categories described in Paragraph 5.04.A;
 - b. With respect to Work that is paid for on a unit price basis, any adjustment in Contract Price will be subject to the provisions of Paragraph 13.03; and,
 - c. Contractor's entitlement to an adjustment of the Contract Times is subject to the provisions of Paragraphs 4.05.D and 4.05.E.
 2. Contractor shall not be entitled to any adjustment in the Contract Price or Contract Times with respect to a subsurface or physical condition if:
 - a. Contractor knew of the existence of such condition at the time Contractor made a commitment to Owner with respect to Contract Price and Contract Times by the submission of a Bid or becoming bound under a negotiated contract, or otherwise;
 - b. The existence of such condition reasonably could have been discovered or revealed as a result of any examination, investigation, exploration, test, or study of the Site and contiguous areas expressly required by the Bidding Requirements or Contract

Documents to be conducted by or for Contractor prior to Contractor's making such commitment; or

- c. Contractor failed to give the written notice required by Paragraph 5.04.A.
 3. If Owner and Contractor agree regarding Contractor's entitlement to and the amount or extent of any adjustment in the Contract Price or Contract Times, then any such adjustment will be set forth in a Change Order.
 4. Contractor may submit a Change Proposal regarding its entitlement to or the amount or extent of any adjustment in the Contract Price or Contract Times, no later than 30 days after Owner's issuance of the Owner's written statement to Contractor regarding the subsurface or physical condition in question.
- F. *Underground Facilities; Hazardous Environmental Conditions*: Paragraph 5.05 governs rights and responsibilities regarding the presence or location of Underground Facilities. Paragraph 5.06 governs rights and responsibilities regarding Hazardous Environmental Conditions. The provisions of Paragraphs 5.03 and 5.04 are not applicable to the presence or location of Underground Facilities, or to Hazardous Environmental Conditions.

5.05 *Underground Facilities*

- A. *Contractor's Responsibilities*: Unless it is otherwise expressly provided in the Supplementary Conditions, the cost of all of the following are included in the Contract Price, and Contractor shall have full responsibility for:
1. reviewing and checking all information and data regarding existing Underground Facilities at the Site;
 2. complying with applicable state and local utility damage prevention Laws and Regulations;
 3. verifying the actual location of those Underground Facilities shown or indicated in the Contract Documents as being within the area affected by the Work, by exposing such Underground Facilities during the course of construction;
 4. coordination of the Work with the owners (including Owner) of such Underground Facilities, during construction; and
 5. the safety and protection of all existing Underground Facilities at the Site, and repairing any damage thereto resulting from the Work.
- B. *Notice by Contractor*: If Contractor believes that an Underground Facility that is uncovered or revealed at the Site was not shown or indicated on the Drawings, or was not shown or indicated on the Drawings with reasonable accuracy, then Contractor shall, promptly after first becoming aware thereof and before further disturbing conditions affected thereby or performing any Work in connection therewith (except in an emergency as required by Paragraph 7.15), notify Owner and Engineer in writing regarding such Underground Facility within 5 days.

C. *Engineer's Review*: Engineer will:

1. promptly review the Underground Facility and conclude whether such Underground Facility was not shown or indicated on the Drawings, or was not shown or indicated with reasonable accuracy;
2. identify and communicate with the owner of the Underground Facility; prepare recommendations to Owner (and if necessary issue any preliminary instructions to Contractor) regarding the Contractor's resumption of Work in connection with the Underground Facility in question;
3. obtain any pertinent cost or schedule information from Contractor; determine the extent, if any, to which a change is required in the Drawings or Specifications to reflect and document the consequences of the existence or location of the Underground Facility; and
4. advise Owner in writing of Engineer's findings, conclusions, and recommendations.

During such time, Contractor shall be responsible for the safety and protection of such Underground Facility.

D. *Owner's Statement to Contractor Regarding Underground Facility*: After receipt of Engineer's written findings, conclusions, and recommendations, Owner shall issue a written statement to Contractor (with a copy to Engineer) regarding the Underground Facility in question addressing the resumption of Work in connection with such Underground Facility, indicating whether any change in the Drawings or Specifications will be made, and adopting or rejecting Engineer's written findings, conclusions, and recommendations in whole or in part.

E. *Early Resumption of Work*: If at any time Engineer determines that Work in connection with the Underground Facility may resume prior to completion of Engineer's review or Owner's issuance of its statement to Contractor, because the Underground Facility in question and conditions affected by its presence have been adequately documented, and analyzed on a preliminary basis, then the Engineer may at its discretion instruct Contractor to resume such Work.

F. *Possible Price and Times Adjustments*

1. Contractor shall be entitled to an equitable adjustment in the Contract Price or Contract Times, to the extent that any existing Underground Facility at the Site that was not shown or indicated on the Drawings, or was not shown or indicated with reasonable accuracy, or any related delay, disruption, or interference, causes an increase or decrease in Contractor's cost of, or time required for, performance of the Work; subject, however, to the following:
 - a. With respect to Work that is paid for on a unit price basis, any adjustment in Contract Price will be subject to the provisions of Paragraph 13.03;
 - b. Contractor's entitlement to an adjustment of the Contract Times is subject to the provisions of Paragraphs 4.05.D and 4.05.E; and
 - c. Contractor gave the notice required in Paragraph 5.05.B.

2. If Owner and Contractor agree regarding Contractor's entitlement to and the amount or extent of any adjustment in the Contract Price or Contract Times, then any such adjustment will be set forth in a Change Order.
3. Contractor may submit a Change Proposal regarding its entitlement to or the amount or extent of any adjustment in the Contract Price or Contract Times, no later than 30 days after Owner's issuance of the Owner's written statement to Contractor regarding the Underground Facility in question.
4. The information and data shown or indicated on the Drawings with respect to existing Underground Facilities at the Site is based on information and data (a) furnished by the owners of such Underground Facilities, or by others, (b) obtained from available records, or (c) gathered in an investigation conducted in accordance with the current edition of ASCE 38, Standard Guideline for the Collection and Depiction of Existing Subsurface Utility Data, by the American Society of Civil Engineers. If such information or data is incorrect or incomplete, Contractor's remedies are limited to those set forth in this Paragraph 5.05.F.

5.06 *Hazardous Environmental Conditions at Site*

A. *Reports and Drawings*: The Supplementary Conditions identify:

1. those reports known to Owner relating to Hazardous Environmental Conditions that have been identified at or adjacent to the Site;
2. drawings known to Owner relating to Hazardous Environmental Conditions that have been identified at or adjacent to the Site; and
3. Technical Data contained in such reports and drawings.

B. *Reliance by Contractor on Technical Data Authorized*: Contractor may rely upon the accuracy of the Technical Data expressly identified in the Supplementary Conditions with respect to such reports and drawings, but such reports and drawings are not Contract Documents. If no such express identification has been made, then Contractor may rely on the accuracy of the Technical Data as defined in Paragraph 1.01.A.46.b. Except for such reliance on Technical Data, Contractor may not rely upon or make any claim against Owner or Engineer, or any of their officers, directors, members, partners, employees, agents, consultants, or subcontractors, with respect to:

1. the completeness of such reports and drawings for Contractor's purposes, including, but not limited to, any aspects of the means, methods, techniques, sequences and procedures of construction to be employed by Contractor, and safety precautions and programs incident thereto;
2. other data, interpretations, opinions, and information contained in such reports or shown or indicated in such drawings; or
3. any Contractor interpretation of or conclusion drawn from any Technical Data or any such other data, interpretations, opinions or information.

C. Contractor shall not be responsible for removing or remediating any Hazardous Environmental Condition encountered, uncovered, or revealed at the Site unless such

removal or remediation is expressly identified in the Contract Documents to be within the scope of the Work.

- D. Contractor shall be responsible for controlling, containing, and duly removing all Constituents of Concern brought to the Site by Contractor, Subcontractors, Suppliers, or anyone else for whom Contractor is responsible, and for any associated costs; and for the costs of removing and remediating any Hazardous Environmental Condition created by the presence of any such Constituents of Concern.
- E. If Contractor encounters, uncovers, or reveals a Hazardous Environmental Condition whose removal or remediation is not expressly identified in the Contract Documents as being within the scope of the Work, or if Contractor or anyone for whom Contractor is responsible creates a Hazardous Environmental Condition, then Contractor shall immediately: (1) secure or otherwise isolate such condition; (2) stop all Work in connection with such condition and in any area affected thereby (except in an emergency as required by Paragraph 7.15); and (3) notify Owner and Engineer (and promptly thereafter confirm such notice in writing) within 5 days of first becoming aware of the condition. Owner shall promptly consult with Engineer concerning the necessity for Owner to retain a qualified expert to evaluate such condition or take corrective action, if any. Promptly after consulting with Engineer, Owner shall take such actions as are necessary to permit Owner to timely obtain required permits and provide Contractor the written notice required by Paragraph 5.06.F. If Contractor or anyone for whom Contractor is responsible created the Hazardous Environmental Condition in question, then Owner may remove and remediate the Hazardous Environmental Condition, and impose a set-off against payments to account for the associated costs.
- F. Contractor shall not resume Work in connection with such Hazardous Environmental Condition or in any affected area until after Owner has obtained any required permits related thereto, and delivered written notice to Contractor either (1) specifying that such condition and any affected area is or has been rendered safe for the resumption of Work, or (2) specifying any special conditions under which such Work may be resumed safely. An equitable adjustment shall be made in the Contract Price or Contract Time, or both, to the extent that (i) they are attributable to the existence or location of any Hazardous Environmental Condition that was not shown or indicated or not shown or indicated with reasonable accuracy in the Contract Documents or a report listed in the Supplemental Conditions, (ii) Contractor did not know of and could not reasonably have been expected to be aware of or to have anticipated the Hazardous Environmental Conditions, (iii) Contractor did not negligently, recklessly, or intentionally cause the Hazardous Environmental Condition, and (iv) Contractor notifies Owner and Engineer of such condition within 5 days after first becoming aware of such condition.
- G. If Owner and Contractor cannot agree as to entitlement to or on the amount or extent, if any, of any adjustment in Contract Price or Contract Times, as a result of such Work stoppage, such special conditions under which Work is agreed to be resumed by Contractor, or any costs or expenses incurred in response to the Hazardous Environmental Condition, then within 30 days of Owner's written notice regarding the resumption of Work, Contractor may submit a Change Proposal, or Owner may impose a set-off. Entitlement to any such adjustment is subject to the provisions of Paragraphs 4.05.D, 4.05.E, 11.07, and 11.08.

- H. If, after receipt of such written notice, Contractor does not agree to resume such Work based on a reasonable belief it is unsafe, or does not agree to resume such Work under such special conditions, then Owner may order the portion of the Work that is in the area affected by such condition to be deleted from the Work, following the contractual change procedures in Article 11. Owner may have such deleted portion of the Work performed by Owner's own forces or others in accordance with Article 8.
- I. Deleted in its entirety.
- J. Deleted in its entirety..
- K. Deleted in its entirety.

ARTICLE 6—BONDS AND INSURANCE

6.01 *Performance, Payment, and Other Bonds*

- A. Contractor shall furnish a payment and performance bond in accordance with Sec. 255.05, Florida Statutes, in an amount at least equal to the Contract Price, as security for the faithful performance and payment of Contractor's obligations under the Contract. These bonds must remain in effect until one year after the date when final payment becomes due or until completion of the correction period specified in Paragraph 15.08, whichever is later, except as provided otherwise by Laws or Regulations, the terms of a prescribed bond form, the Supplementary Conditions, or other provisions of the Contract. The obligations, duties, responsibilities, and requirements of Contractor set forth in this Contract shall be incorporated into Contractor's performance bond.
- B. Contractor shall also furnish such other bonds (if any) as are required by the Supplementary Conditions or other provisions of the Contract.
- C. All bonds must be in the form included in the Bidding Documents or otherwise specified by Owner prior to execution of the Contract. A bond signed by an agent or attorney-in-fact must be accompanied by a certified copy of that individual's authority to bind the surety. The evidence of authority must show that it is effective on the date the agent or attorney-in-fact signed the accompanying bond. The payment and performance bonds shall be recorded in the public records of Volusia County, Florida.
- D. Contractor shall obtain the required bonds from surety companies that are duly licensed or authorized, in Florida, to issue bonds in the required amounts.
- E. If the surety on a bond furnished by Contractor is declared bankrupt or becomes insolvent, or the surety ceases to meet the requirements above, then Contractor shall promptly notify Owner and Engineer in writing and shall, within 20 days after the event giving rise to such notification, provide another bond and surety, both of which must comply with the bond and surety requirements above.
- F. Prior to the date of commencement as set forth in the Notice to Proceed, if Contractor has failed to obtain a required bond, Owner may exclude the Contractor from the Site and exercise Owner's termination rights under Article 16.

- G. Upon request to Owner from any Subcontractor, Supplier, or other person or entity claiming to have furnished labor, services, materials, or equipment used in the performance of the Work, Owner shall provide a copy of the payment bond to such person or entity.
- H. Upon request to Contractor from any Subcontractor, Supplier, or other person or entity claiming to have furnished labor, services, materials, or equipment used in the performance of the Work, Contractor shall provide a copy of the payment bond to such person or entity.

6.02 *Insurance—General Provisions*

- A. Contractor shall obtain and maintain insurance as required in this article.
- B. All insurance required by the Contract to be purchased and maintained by Contractor shall be obtained from insurance companies that are duly licensed or authorized in the State of Florida to issue insurance policies for the required limits and coverages. Unless a different standard is indicated in the Supplementary Conditions, all companies that provide insurance policies required under this Contract shall have an A.M. Best rating of A-VII or better.
- C. Alternative forms of insurance coverage, including but not limited to self-insurance and “Occupational Accident and Excess Employer’s Indemnity Policies,” are not sufficient to meet the insurance requirements of this Contract, unless expressly allowed in the Supplementary Conditions.
- D. Contractor shall deliver to Owner, with copies to each additional insured identified in the Contract, certificates of insurance and endorsements establishing that Contractor has obtained and is maintaining the policies and coverages required by the Contract. Upon request by Owner or any other insured, Contractor shall also furnish other evidence of such required insurance, including but not limited to copies of policies, documentation of applicable self-insured retentions (if allowed) and deductibles, full disclosure of all relevant exclusions, and evidence of insurance required to be purchased and maintained by Subcontractors or Suppliers. In any documentation furnished under this provision, Contractor, Subcontractors, and Suppliers may block out (redact) (1) any confidential premium or pricing information and (2) any wording specific to a project or jurisdiction other than those applicable to this Contract.
- E. Deleted in its entirety.
- F. Failure of Owner to demand such certificates or other evidence of the Contractor’s full compliance with these insurance requirements, or failure of Owner to identify a deficiency in compliance from the evidence provided, will not be construed as a waiver of the Contractor’s obligation to obtain and maintain such insurance.
- G. In addition to the liability insurance required to be provided by Contractor, the Owner, at Owner’s option, may purchase and maintain Owner’s own liability insurance. Owner’s liability policies, if any, operate separately and independently from policies required to be provided by Contractor, and Contractor cannot rely upon Owner’s liability policies for any of Contractor’s obligations to the Owner, Engineer, or third parties.

H. Contractor shall require:

1. Subcontractors to purchase and maintain worker's compensation, commercial general liability, and other insurance that is appropriate for their participation in the Project, and to name as additional insureds Owner and Engineer (and any other individuals or entities identified in the Supplementary Conditions as additional insureds on Contractor's liability policies) on each Subcontractor's commercial general liability insurance policy; and
 2. Suppliers to purchase and maintain insurance that is appropriate for their participation in the Project.
- I. If Contractor does not purchase or maintain the insurance required by the Contract, Contractor shall notify the Owner in writing of such failure to purchase prior to the start of the Work, or of such failure to maintain prior to any change in the required coverage.
- J. If Contractor has failed to obtain and maintain required insurance, Contractor's entitlement to enter or remain at the Site will end immediately, and Owner may impose an appropriate set-off against payment for any associated costs (including but not limited to the cost of purchasing necessary insurance coverage), and exercise Owner's termination rights under Article 16.
- K. Without prejudice to any other right or remedy, if Contractor has failed to obtain required insurance, the Owner may elect (but is in no way obligated) to obtain equivalent insurance to protect Owner's interests at the expense of the Contractor who was required to provide such coverage, and the Contract Price will be adjusted accordingly.
- L. Owner does not represent that insurance coverage and limits established in this Contract necessarily will be adequate to protect Contractor or Contractor's interests. Contractor is responsible for determining whether such coverage and limits are adequate to protect its interests, and for obtaining and maintaining any additional insurance that Contractor deems necessary.
- M. The insurance and insurance limits required herein will not be deemed as a limitation on Contractor's liability, or that of its Subcontractors or Suppliers, under the indemnities granted to Owner and other individuals and entities in the Contract or otherwise.
- N. All the policies of insurance required to be purchased and maintained under this Contract will contain a provision or endorsement that the coverage afforded will not be canceled, or renewal refused, until at least 10 days prior written notice has been given to the purchasing policyholder. Within three days of receipt of any such written notice, the purchasing policyholder shall provide a copy of the notice to each other insured and Engineer.

6.03 *Contractor's Insurance*

- A. *Required Insurance:* Contractor shall purchase and maintain Worker's Compensation, Commercial General Liability, and other insurance pursuant to the specific requirements of the Solicitation / ITB document referenced in Article 7 of the Agreement.
- B. *General Provisions:* The policies of insurance required by this Paragraph 6.03 as supplemented must:
1. include at least the specific coverages required;

2. be written for not less than the limits provided, or those required by Laws or Regulations, whichever is greater;
 3. remain in effect at least until the Work is complete (as set forth in Paragraph 15.06.D), and longer if expressly required elsewhere in this Contract, and at all times thereafter when Contractor may be correcting, removing, or replacing defective Work as a warranty or correction obligation, or otherwise, or returning to the Site to conduct other tasks arising from the Contract;
 4. apply with respect to the performance of the Work, whether such performance is by Contractor, any Subcontractor or Supplier, or by anyone directly or indirectly employed by any of them to perform any of the Work, or by anyone for whose acts any of them may be liable;
 5. include completed operations coverage:
 - a. Such insurance shall remain in effect for 10 years after Substantial Completion.
 - b. Contractor shall furnish Owner and each additional insured identified in the Supplementary Conditions to whom a certificate of insurance has been issued, evidence satisfactory to Owner and any such additional insured of continuation of such insurance at final payment.
 6. make the Contractor solely responsible for any insurance deductible or self-insured retention.
 7. include all necessary endorsements to support the stated requirements.
- C. *Additional Insureds*: The Contractor's commercial general liability, automobile liability, employer's liability, umbrella or excess, pollution liability, and unmanned aerial vehicle liability policies, if required by this Contract, must:
1. include and list as additional insureds Owner and Engineer, and any individuals or entities identified as additional insureds in the Supplementary Conditions;
 2. include coverage for the respective officers, directors, members, partners, employees, and consultants of all such additional insureds;
 3. afford primary coverage to these additional insureds for all claims covered thereby (including as applicable those arising from both ongoing and completed operations);
 4. not seek contribution from insurance maintained by the additional insured; and
 5. as to commercial general liability insurance, apply to additional insureds with respect to liability caused in whole or in part by Contractor's acts or omissions, or the acts and omissions of those working on Contractor's behalf, in the performance of Contractor's operations.

6.04 *Builder's Risk and Other Property Insurance*

- A. *Builder's Risk*: Unless otherwise provided in the Supplementary Conditions, Contractor shall purchase and maintain builder's risk insurance upon the Work on a completed value basis, in the amount of the Work's full insurable replacement cost (subject to such deductible amounts as may be provided in the Supplementary Conditions or required by Laws and Regulations).

The specific requirements applicable to the builder's risk insurance are set forth in the Supplementary Conditions.

- B. *Property Insurance for Facilities of Owner Where Work Will Occur:* Contractor is responsible for obtaining and maintaining property insurance covering each existing structure, building, or facility in which any part of the Work will occur, or to which any part of the Work will attach or be adjoined. Such property insurance will be written on a special perils (all-risk) form, on a replacement cost basis, providing coverage consistent with that required for the builder's risk insurance, and will be maintained until the Work is complete, as set forth in Paragraph 15.06.D. Such policy shall identify both Contractor and Owner as additional insureds. Contractor shall be solely responsible for any deductible.
- C. *Property Insurance for Substantially Complete Facilities:* Promptly after Substantial Completion, and before actual occupancy or use of the substantially completed Work, Contractor will obtain property insurance for such substantially completed Work, and maintain such property insurance at least until the Work is complete, as set forth in Paragraph 15.06.D. Such property insurance will be written on a special perils (all-risk) form, on a replacement cost basis, and provide coverage consistent with that required for the builder's risk insurance. The builder's risk insurance may terminate upon written confirmation of Contractor's procurement of such property insurance.
- D. *Partial Occupancy or Use by Owner:* If Owner will occupy or use a portion or portions of the Work prior to Substantial Completion of all the Work, as provided in Paragraph 15.04, then Owner through Contractor will provide advance notice of such occupancy or use to the builder's risk or all-risk insurer, and Contractor shall obtain an occupancy or use endorsement consenting to the continuation of coverage prior to Owner commencing such partial occupancy or use.
- E. *Insurance of Other Property; Additional Insurance:* If the express insurance provisions of the Contract do not require or address the insurance of a property item or interest, then the entity or individual owning such property item will be responsible for insuring it. If Contractor elects to obtain other special insurance to be included in or supplement the builder's risk or property insurance policies provided under this Paragraph 6.04, it may do so at Contractor's expense.

6.05 *Property Losses; Subrogation*

- A. The builder's risk insurance policy purchased and maintained in accordance with Paragraph 6.04 (or an installation floater policy if authorized by the Supplementary Conditions), will contain provisions to the effect that in the event of payment of any loss or damage the insurer will have no rights of recovery against any insureds thereunder, or against Engineer or its consultants, or their officers, directors, members, partners, employees, agents, consultants, or subcontractors.
 - 1. Owner and Contractor waive all rights against each other and the respective officers, directors, members, partners, employees, agents, consultants, and subcontractors of each and any of them, for all losses and damages caused by, arising out of, or resulting from any of the perils, risks, or causes of loss covered by such policies and any other property insurance applicable to the Work; and, in addition, waive all such rights against Engineer, its consultants, all individuals or entities identified in the Supplementary Conditions as builder's risk or installation floater insureds, and the officers, directors,

members, partners, employees, agents, consultants, and subcontractors of each and any of them, under such policies for losses and damages so caused.

2. None of the above waivers extends to the rights that any party making such waiver may have to the proceeds of insurance held by Contractor as trustee or fiduciary, or otherwise payable under any policy so issued.
- B. Deleted in its entirety.
 1. Deleted in its entirety.
- C. Deleted in its entirety.
- D. Contractor shall be responsible for assuring that each Subcontract contains provisions whereby the Subcontractor waives all rights against Owner, Contractor, all individuals or entities identified in the Supplementary Conditions as insureds, the Engineer and its consultants, and the officers, directors, members, partners, employees, agents, consultants, and subcontractors of each and any of them, for all losses and damages caused by, arising out of, relating to, or resulting from fire or other peril, risk, or cause of loss covered by builder's risk insurance, installation floater, and any other property insurance applicable to the Work.

6.06 *Receipt and Application of Property Insurance Proceeds*

- A. Any insured loss under the builder's risk and other policies of property insurance required by Paragraph 6.04 will be adjusted and settled with the named insured that purchased the policy. Such named insured shall act as fiduciary for the other insureds, and give notice to such other insureds that adjustment and settlement of a claim is in progress. Any other insured may state its position regarding a claim for insured loss in writing within 15 days after notice of such claim.
- B. Proceeds for such insured losses may be made payable by the insurer either jointly to multiple insureds, or to the named insured that purchased the policy in its own right and as fiduciary for other insureds, subject to the requirements of any applicable mortgage clause. A named insured receiving insurance proceeds under the builder's risk and other policies of insurance required by Paragraph 6.04 shall maintain such proceeds in a segregated account, and distribute such proceeds in accordance with such agreement as the parties in interest may reach, or as otherwise required under the dispute resolution provisions of this Contract or applicable Laws and Regulations.
- C. If no other special agreement is reached, Contractor shall repair or replace the damaged Work, using allocated insurance proceeds.
- D. Owner, at its sole discretion, may elect to fund the costs associated with any property insurance claim, excluding the deductible, and seek reimbursement from Contractor's policy that identifies both Contractor and Owner as named insureds. If Owner exercises this right, it shall have sole authority to settle and adjust any claim and receive reimbursement under the policy with the proceeds made payable to Owner. Contractor shall have the obligation to cooperate and comply with all terms and provisions of the policy and its failure to do so shall constitute a material breach of the Contract. If Owner does not elect this right, Contractor shall be required to fund the costs associated with any property insurance claim and seek reimbursement under the policy.

- E. In the event of any conflict between this Paragraph 6.06 and the specific insurance requirements of Contractor set forth in the Supplemental Conditions, the specific insurance requirements in the Supplemental Conditions shall govern.

ARTICLE 7—CONTRACTOR’S RESPONSIBILITIES

7.01 Contractor’s Means and Methods of Construction

- A. Contractor shall be solely responsible for the means, methods, techniques, sequences, and procedures of construction.
- B. If the Contract Documents note, or Contractor determines, that professional engineering or other design services are needed to carry out Contractor’s responsibilities for construction means, methods, techniques, sequences, and procedures, or for Site safety, then Contractor shall cause such services to be provided by a properly licensed design professional, at Contractor’s expense. Such services are not Owner-delegated professional design services under this Contract, and neither Owner nor Engineer has any responsibility with respect to (1) Contractor’s determination of the need for such services, (2) the qualifications or licensing of the design professionals retained or employed by Contractor, (3) the performance of such services, or (4) any errors, omissions, or defects in such services.

7.02 Supervision and Superintendence

- A. Contractor shall supervise, inspect, and direct the Work competently and efficiently, devoting such attention thereto and applying such skills and expertise as may be necessary to perform the Work in accordance with the Contract Documents.
- B. At all times during the progress of the Work, Contractor shall assign a competent resident superintendent who will not be replaced without written notice to Owner and Engineer except under extraordinary circumstances.

7.03 Labor; Working Hours

- A. Contractor shall provide competent, suitably qualified personnel to survey and lay out the Work and perform construction as required by the Contract Documents. Contractor shall maintain good discipline and order at the Site.
- B. Contractor shall be fully responsible to Owner and Engineer for all acts and omissions of Contractor’s employees; of Suppliers and Subcontractors, and their employees; and of any other individuals or entities performing or furnishing any of the Work, just as Contractor is responsible for Contractor’s own acts and omissions. The Contractor agrees to remove from the Project an employee, Subcontractor, or Subcontractor employee that commits any breach of the Contract Documents or any breach of the Owner’s written rules and regulations regarding jobsite conduct.
- C. The Contractor shall enforce strict discipline and good order among the Contractor’s employees and other persons carrying out the Work. Contractor shall not permit employment of unfit persons or persons not properly skilled in tasks assigned to them. The Contractor shall require all construction personnel to maintain a neat general appearance at all times. Shirts, trousers and proper shoes are required apparel. The display of vulgar words, signs or figures is prohibited. Sandals and flip-flops are prohibited on the Project site. The use of radios, tape

players, CD players, boom boxes, sound producing devices and the like are prohibited on the Project site. The Contractor shall not be permitted to use restrooms or other sanitary facilities within the Owner's existing buildings or on-site facilities.

- D. Except as otherwise required for the safety or protection of persons or the Work or property at the Site or adjacent thereto, and except as otherwise stated in the Contract Documents, all Work at the Site will be performed during regular working hours, Monday through Friday. Contractor will not perform Work on a Saturday, Sunday, or any legal holiday. Contractor may perform Work outside regular working hours or on Saturdays, Sundays, or legal holidays only with Owner's written consent, which will not be unreasonably withheld.

7.04 *Services, Materials, and Equipment*

- A. Unless otherwise specified in the Contract Documents, Contractor shall provide and assume full responsibility for all services, materials, equipment, labor, transportation, construction equipment and machinery, tools, appliances, fuel, power, light, heat, telephone, water, sanitary facilities, temporary facilities, and all other facilities and incidentals necessary for the performance, testing, start up, and completion of the Work, whether or not such items are specifically called for in the Contract Documents.
- B. All materials and equipment incorporated into the Work must be new and of good quality, except as otherwise provided in the Contract Documents. All special warranties and guarantees required by the Specifications will expressly run to the benefit of Owner. If required by Engineer, Contractor shall furnish satisfactory evidence (including reports of required tests) as to the source, kind, and quality of materials and equipment.
- C. All materials and equipment must be stored, applied, installed, connected, erected, protected, used, cleaned, and conditioned in accordance with instructions of the applicable Supplier, except as otherwise may be provided in the Contract Documents.

7.05 *"Or Equals"*

- A. *Contractor's Request; Governing Criteria:* Whenever an item of equipment or material is specified or described in the Contract Documents by using the names of one or more proprietary items or specific Suppliers, the Contract Price has been based upon Contractor furnishing such item as specified. The specification or description of such an item is intended to establish the type, function, appearance, and quality required. Unless the specification or description contains or is followed by words reading that no like, equivalent, or "or equal" item is permitted, Contractor may request that Engineer authorize the use of other items of equipment or material, or items from other proposed Suppliers, under the circumstances described below.
 - 1. If Engineer in its sole discretion determines that an item of equipment or material proposed by Contractor is functionally equal to that named and sufficiently similar so that no change in related Work will be required, Engineer will deem it an "or equal" item. For

the purposes of this paragraph, a proposed item of equipment or material will be considered functionally equal to an item so named if:

- a. in the exercise of reasonable judgment Engineer determines that the proposed item:
 - 1) is at least equal in materials of construction, quality, durability, appearance, strength, and design characteristics;
 - 2) will reliably perform at least equally well the function and achieve the results imposed by the design concept of the completed Project as a functioning whole;
 - 3) has a proven record of performance and availability of responsive service; and
 - 4) is not objectionable to Owner.
 - b. Contractor certifies that, if the proposed item is approved and incorporated into the Work:
 - 1) there will be no increase in cost to the Owner or increase in Contract Times; and
 - 2) the item will conform substantially to the detailed requirements of the item named in the Contract Documents.
- B. *Contractor's Expense:* Contractor shall provide all data in support of any proposed "or equal" item at Contractor's expense.
- C. *Engineer's Evaluation and Determination:* Engineer will be allowed a reasonable time to evaluate each "or-equal" request. Engineer may require Contractor to furnish additional data about the proposed "or-equal" item. Engineer will be the sole judge of acceptability. No "or-equal" item will be ordered, furnished, installed, or utilized until Engineer's review is complete and Engineer determines that the proposed item is an "or-equal," which will be evidenced by an approved Shop Drawing or other written communication. Engineer will advise Contractor in writing of any negative determination.
- D. *Effect of Engineer's Determination:* Neither approval nor denial of an "or-equal" request will result in any change in Contract Price. The Engineer's denial of an "or-equal" request will be final and binding, and may not be reversed through an appeal under any provision of the Contract.
- E. *Treatment as a Substitution Request:* If Engineer determines that an item of equipment or material proposed by Contractor does not qualify as an "or-equal" item, Contractor may request that Engineer consider the item a proposed substitute pursuant to Paragraph 7.06.

7.06 Substitutes

- A. *Contractor's Request; Governing Criteria:* Unless the specification or description of an item of equipment or material required to be furnished under the Contract Documents contains or is followed by words reading that no substitution is permitted, Contractor may request that Engineer authorize the use of other items of equipment or material under the circumstances described below. To the extent possible such requests must be made before commencement of related construction at the Site.
1. Contractor shall submit sufficient information as provided below to allow Engineer to determine if the item of material or equipment proposed is functionally equivalent to that

named and an acceptable substitute therefor. Engineer will not accept requests for review of proposed substitute items of equipment or material from anyone other than Contractor.

2. The requirements for review by Engineer will be as set forth in Paragraph 7.06.B, as supplemented by the Specifications, and as Engineer may decide is appropriate under the circumstances.
3. Contractor shall make written application to Engineer for review of a proposed substitute item of equipment or material that Contractor seeks to furnish or use. The application:
 - a. will certify that the proposed substitute item will:
 - 1) perform adequately the functions and achieve the results called for by the general design;
 - 2) be similar in substance to the item specified; and
 - 3) be suited to the same use as the item specified.
 - b. will state:
 - 1) the extent, if any, to which the use of the proposed substitute item will necessitate a change in Contract Times;
 - 2) whether use of the proposed substitute item in the Work will require a change in any of the Contract Documents (or in the provisions of any other direct contract with Owner for other work on the Project) to adapt the design to the proposed substitute item; and
 - 3) whether incorporation or use of the proposed substitute item in connection with the Work is subject to payment of any license fee or royalty.
 - c. will identify:
 - 1) all variations of the proposed substitute item from the item specified; and
 - 2) available engineering, sales, maintenance, repair, and replacement services.
 - d. will contain an itemized estimate of all costs or credits that will result directly or indirectly from use of such substitute item, including but not limited to changes in Contract Price, shared savings, costs of redesign, and claims of other contractors affected by any resulting change.
- B. *Engineer's Evaluation and Determination:* Engineer will be allowed a reasonable time to evaluate each substitute request, and to obtain comments and direction from Owner. Engineer may require Contractor to furnish additional data about the proposed substitute item. Engineer will be the sole judge of acceptability. No substitute will be ordered, furnished, installed, or utilized until Engineer's review is complete and Engineer determines that the proposed item is an acceptable substitute. Engineer's determination will be evidenced by a Field Order or a proposed Change Order accounting for the substitution itself and all related impacts, including changes in Contract Price or Contract Times. Engineer will advise Contractor in writing of any negative determination.

- C. *Special Guarantee*: Owner may require Contractor to furnish at Contractor's expense a special performance guarantee or other surety with respect to any substitute.
- D. *Reimbursement of Engineer's Cost*: Engineer will record Engineer's costs in evaluating a substitute proposed or submitted by Contractor. Whether or not Engineer approves a substitute so proposed or submitted by Contractor, Contractor shall reimburse Owner for the reasonable charges of Engineer for evaluating each such proposed substitute. Contractor shall also reimburse Owner for the reasonable charges of Engineer for making changes in the Contract Documents (or in the provisions of any other direct contract with Owner) resulting from the acceptance of each proposed substitute.
- E. *Contractor's Expense*: Contractor shall provide all data in support of any proposed substitute at Contractor's expense.
- F. *Effect of Engineer's Determination*: If Engineer approves the substitution request, Contractor shall execute the proposed Change Order and proceed with the substitution. The Engineer's denial of a substitution request will be final and binding, and may not be reversed through an appeal under any provision of the Contract. Contractor may challenge the scope of reimbursement costs imposed under Paragraph 7.06.D, by timely submittal of a Change Proposal.

7.07 *Concerning Subcontractors and Suppliers*

- A. Contractor may retain Subcontractors and Suppliers for the performance of parts of the Work. Such Subcontractors and Suppliers must be acceptable to Owner. The Contractor's retention of a Subcontractor or Supplier for the performance of parts of the Work will not relieve Contractor's obligation to Owner to perform and complete the Work in accordance with the Contract Documents.
- B. Contractor shall retain specific Subcontractors and Suppliers for the performance of designated parts of the Work if required by the Contract to do so.
- C. Subsequent to the submittal of Contractor's Bid or final negotiation of the terms of the Contract, Owner may not require Contractor to retain any Subcontractor or Supplier to furnish or perform any of the Work against which Contractor has reasonable objection.
- D. Prior to entry into any binding subcontract or purchase order, Contractor shall submit to Owner the identity of the proposed Subcontractor or Supplier (unless Owner has already deemed such proposed Subcontractor or Supplier acceptable during the bidding process or otherwise). Such proposed Subcontractor or Supplier shall be deemed acceptable to Owner unless Owner raises a substantive, reasonable objection within 5 days.
- E. Owner may require the replacement of any Subcontractor or Supplier. Owner also may require Contractor to retain specific replacements; provided, however, that Owner may not require a replacement to which Contractor has a reasonable objection. If Contractor has submitted the identity of certain Subcontractors or Suppliers for acceptance by Owner, and Owner has accepted it (either in writing or by failing to make written objection thereto), then Owner may subsequently revoke the acceptance of any such Subcontractor or Supplier so identified solely on the basis of substantive, reasonable objection after due investigation. Contractor shall submit an acceptable replacement for the rejected Subcontractor or Supplier.

- F. If Owner requires the replacement of any Subcontractor or Supplier retained by Contractor to perform any part of the Work, then Contractor shall be entitled to an adjustment in Contract Price or Contract Times, with respect to the replacement; and Contractor shall initiate a Change Proposal for such adjustment within 30 days of Owner's requirement of replacement.
- G. No acceptance by Owner of any such Subcontractor or Supplier, whether initially or as a replacement, will constitute a waiver of the right of Owner to the completion of the Work in accordance with the Contract Documents.
- H. On a monthly basis, Contractor shall submit to Engineer a complete list of all Subcontractors and Suppliers having a direct contract with Contractor, and of all other Subcontractors and Suppliers known to Contractor at the time of submittal.
- I. Contractor shall be solely responsible for scheduling and coordinating the work of Subcontractors and Suppliers.
- J. The divisions and sections of the Specifications and the identifications of any Drawings do not control Contractor in dividing the Work among Subcontractors or Suppliers, or in delineating the Work to be performed by any specific trade.
- K. All Work performed for Contractor by a Subcontractor or Supplier must be pursuant to an appropriate contractual agreement that specifically binds the Subcontractor or Supplier to the applicable terms and conditions of the Contract for the benefit of Owner and Engineer.
- L. Owner may furnish to any Subcontractor or Supplier, to the extent practicable, information about amounts paid to Contractor for Work performed for Contractor by the Subcontractor or Supplier.
- M. Contractor shall restrict all Subcontractors and Suppliers from communicating with Engineer or Owner, except through Contractor or in case of an emergency, or as otherwise expressly allowed in this Contract.

7.08 *Patent Fees and Royalties*

- A. Contractor shall pay all license fees and royalties and assume all costs incident to the use in the performance of the Work or the incorporation in the Work of any invention, design, process, product, or device which is the subject of patent rights or copyrights held by others. If an invention, design, process, product, or device is specified in the Contract Documents for use in the performance of the Work and if, to the actual knowledge of Owner or Engineer, its use is subject to patent rights or copyrights calling for the payment of any license fee or royalty to others, the existence of such rights will be disclosed in the Contract Documents.
- B. Deleted in its entirety.
- C. Deleted in its entirety.

7.09 *Permits*

- A. Unless otherwise provided in the Contract Documents, Contractor shall obtain and pay for all construction permits, licenses, and certificates of occupancy. Owner shall assist Contractor, when necessary, in obtaining such permits and licenses. Contractor shall pay all governmental charges and inspection fees necessary for the prosecution of the Work which are applicable

at the time of the submission of Contractor's Bid (or when Contractor became bound under a negotiated contract). Owner shall pay all charges of utility owners for connections for providing permanent service to the Work.

7.10 Taxes

- A. Contractor shall pay all sales, consumer, use, and other similar taxes required to be paid by Contractor in accordance with the Laws and Regulations of the place of the Project which are applicable during the performance of the Work.

7.11 Laws and Regulations

- A. Contractor shall give all notices required by and shall comply with all Laws and Regulations applicable to the performance of the Work. Neither Owner nor Engineer shall be responsible for monitoring Contractor's compliance with any Laws or Regulations.
- B. If Contractor performs any Work or takes any other action knowing or having reason to know that it is contrary to Laws or Regulations, Contractor shall bear all resulting costs and losses, and shall indemnify and hold harmless Owner and Engineer, and the officers, directors, members, partners, employees, agents, consultants, and subcontractors of each and any of them, from and against all claims, costs, losses, and damages (including but not limited to all fees and charges of engineers, architects, attorneys, and other professionals and all court or arbitration or other dispute resolution costs) arising out of or relating to such Work or other action. It is not Contractor's responsibility to make certain that the Work described in the Contract Documents is in accordance with Laws and Regulations, but this does not relieve Contractor of its obligations under Paragraph 3.03.
- C. Owner or Contractor may give written notice to the other party of any changes after the submission of Contractor's Bid (or after the date when Contractor became bound under a negotiated contract) in Laws or Regulations having an effect on the cost or time of performance of the Work, including but not limited to changes in Laws or Regulations having an effect on procuring permits and on sales, use, value-added, consumption, and other similar taxes. If Owner and Contractor are unable to agree on entitlement to or on the amount or extent, if any, of any adjustment in Contract Price or Contract Times resulting from such changes, then within 30 days of such written notice Contractor may submit a Change Proposal, or Owner may initiate a Claim.

7.12 Record Documents

- A. Contractor shall maintain in a safe place at the Site one printed record copy of all Drawings, Specifications, Addenda, Change Orders, Work Change Directives, Field Orders, written interpretations and clarifications, and approved Shop Drawings. Contractor shall keep such record documents in good order and annotate them to show changes made during construction. These record documents, together with all approved Samples, will be available to Engineer for reference. Upon completion of the Work, Contractor shall deliver these record documents to Engineer.

7.13 Safety and Protection

- A. Contractor shall be solely responsible for initiating, maintaining, and supervising all safety precautions and programs in connection with the Work. Such responsibility does not relieve

Subcontractors of their responsibility for the safety of persons or property in the performance of their work, nor for compliance with applicable safety Laws and Regulations.

- B. Contractor shall designate a qualified and experienced safety representative whose duties and responsibilities are the prevention of Work-related accidents and the maintenance and supervision of safety precautions and programs.
- C. Contractor shall take all necessary precautions for the safety of, and shall provide the necessary protection to prevent damage, injury, or loss to:
 - 1. all persons on the Site or who may be affected by the Work;
 - 2. all the Work and materials and equipment to be incorporated therein, whether in storage on or off the Site; and
 - 3. other property at the Site or adjacent thereto, including trees, shrubs, lawns, walks, pavements, roadways, structures, other work in progress, utilities, and Underground Facilities not designated for removal, relocation, or replacement in the course of construction.
- D. All damage, injury, or loss to any property referred to in Paragraph 7.13.C.2 or 7.13.C.3 caused, directly or indirectly, in whole or in part, by Contractor, any Subcontractor, Supplier, or any other individual or entity directly or indirectly employed by any of them to perform any of the Work, or anyone for whose acts any of them may be liable, shall be remedied by Contractor at its expense (except damage or loss attributable to the fault of Drawings or Specifications or to the acts or omissions of Owner or Engineer or anyone employed by any of them, or anyone for whose acts any of them may be liable, and not attributable, directly or indirectly, in whole or in part, to the fault or negligence of Contractor or any Subcontractor, Supplier, or other individual or entity directly or indirectly employed by any of them).
- E. Contractor shall comply with all applicable Laws and Regulations relating to the safety of persons or property, or to the protection of persons or property from damage, injury, or loss; and shall erect and maintain all necessary safeguards for such safety and protection.
- F. Contractor shall notify Owner; the owners of adjacent property; the owners of Underground Facilities and other utilities (if the identity of such owners is known to Contractor); and other contractors and utility owners performing work at or adjacent to the Site, in writing, when Contractor knows that prosecution of the Work may affect them, and shall cooperate with them in the protection, removal, relocation, and replacement of their property or work in progress.
- G. Contractor shall comply with the applicable requirements of Owner's safety programs, if any. Any Owner's safety programs that are applicable to the Work are identified or included in the Supplementary Conditions or Specifications.
- H. Contractor shall inform Owner and Engineer of the specific requirements of Contractor's safety program with which Owner's and Engineer's employees and representatives must comply while at the Site.
- I. Contractor's duties and responsibilities for safety and protection will continue until all the Work is completed, Engineer has issued a written notice to Owner and Contractor in

accordance with Paragraph 15.06.C that the Work is acceptable, and Contractor has left the Site (except as otherwise expressly provided in connection with Substantial Completion).

- J. Contractor's duties and responsibilities for safety and protection will resume whenever Contractor or any Subcontractor or Supplier returns to the Site to fulfill warranty or correction obligations, or to conduct other tasks arising from the Contract Documents.

7.14 *Hazard Communication Programs*

- A. Contractor shall be responsible for coordinating any exchange of safety data sheets (formerly known as material safety data sheets) or other hazard communication information required to be made available to or exchanged between or among employers at the Site in accordance with Laws or Regulations.

7.15 *Emergencies*

- A. In emergencies affecting the safety or protection of persons or the Work or property at the Site or adjacent thereto, Contractor is obligated to act to prevent damage, injury, or loss. Contractor shall give Engineer prompt written notice if Contractor believes that any significant changes in the Work or variations from the Contract Documents have been caused by an emergency, or are required as a result of Contractor's response to an emergency. If Engineer determines that a change in the Contract Documents is required because of an emergency or Contractor's response, a Work Change Directive or Change Order will be issued.

7.16 *Submittals*

A. *Shop Drawing and Sample Requirements*

1. Before submitting a Shop Drawing or Sample, Contractor shall:
 - a. review and coordinate the Shop Drawing or Sample with other Shop Drawings and Samples and with the requirements of the Work and the Contract Documents;
 - b. determine and verify:
 - 1) all field measurements, quantities, dimensions, specified performance and design criteria, installation requirements, materials, catalog numbers, and similar information with respect to the Submittal;
 - 2) the suitability of all materials and equipment offered with respect to the indicated application, fabrication, shipping, handling, storage, assembly, and installation pertaining to the performance of the Work; and
 - 3) all information relative to Contractor's responsibilities for means, methods, techniques, sequences, and procedures of construction, and safety precautions and programs incident thereto;
 - c. confirm that the Submittal is complete with respect to all related data included in the Submittal.
2. Each Shop Drawing or Sample must bear a stamp or specific written certification that Contractor has satisfied Contractor's obligations under the Contract Documents with respect to Contractor's review of that Submittal, and that Contractor approves the Submittal.

3. With each Shop Drawing or Sample, Contractor shall give Engineer specific written notice of any variations that the Submittal may have from the requirements of the Contract Documents. This notice must be set forth in a written communication separate from the Submittal; and, in addition, in the case of a Shop Drawing by a specific notation made on the Shop Drawing itself.
- B. *Submittal Procedures for Shop Drawings and Samples:* Contractor shall label and submit Shop Drawings and Samples to Engineer for review and approval in accordance with the accepted Schedule of Submittals.
1. *Shop Drawings*
 - a. Contractor shall submit the number of copies required in the Specifications.
 - b. Data shown on the Shop Drawings must be complete with respect to quantities, dimensions, specified performance and design criteria, materials, and similar data to show Engineer the services, materials, and equipment Contractor proposes to provide, and to enable Engineer to review the information for the limited purposes required by Paragraph 7.16.C.
 2. *Samples*
 - a. Contractor shall submit the number of Samples required in the Specifications.
 - b. Contractor shall clearly identify each Sample as to material, Supplier, pertinent data such as catalog numbers, the use for which intended and other data as Engineer may require to enable Engineer to review the Submittal for the limited purposes required by Paragraph 7.16.C.
 3. Where a Shop Drawing or Sample is required by the Contract Documents or the Schedule of Submittals, any related Work performed prior to Engineer's review and approval of the pertinent submittal will be at the sole expense and responsibility of Contractor.
- C. *Engineer's Review of Shop Drawings and Samples*
1. Engineer will provide timely review of Shop Drawings and Samples in accordance with the accepted Schedule of Submittals. Engineer's review and approval will be only to determine if the items covered by the Submittals will, after installation or incorporation in the Work, comply with the requirements of the Contract Documents, and be compatible with the design concept of the completed Project as a functioning whole as indicated by the Contract Documents.
 2. Engineer's review and approval will not extend to means, methods, techniques, sequences, or procedures of construction, or to safety precautions or programs incident thereto.
 3. Engineer's review and approval of a separate item as such will not indicate approval of the assembly in which the item functions.
 4. Engineer's review and approval of a Shop Drawing or Sample will not relieve Contractor from responsibility for any variation from the requirements of the Contract Documents unless Contractor has complied with the requirements of Paragraph 7.16.A.3 and Engineer has given written approval of each such variation by specific written notation

thereof incorporated in or accompanying the Shop Drawing or Sample. Engineer will document any such approved variation from the requirements of the Contract Documents in a Field Order or other appropriate Contract modification.

5. Engineer's review and approval of a Shop Drawing or Sample will not relieve Contractor from responsibility for complying with the requirements of Paragraphs 7.16.A and B.
6. Engineer's review and approval of a Shop Drawing or Sample, or of a variation from the requirements of the Contract Documents, will not, under any circumstances, change the Contract Times or Contract Price, unless such changes are included in a Change Order.
7. Neither Engineer's receipt, review, acceptance, or approval of a Shop Drawing or Sample will result in such item becoming a Contract Document.
8. Contractor shall perform the Work in compliance with the requirements and commitments set forth in approved Shop Drawings and Samples, subject to the provisions of Paragraph 7.16.C.4.

D. *Resubmittal Procedures for Shop Drawings and Samples*

1. Contractor shall make corrections required by Engineer and shall return the required number of corrected copies of Shop Drawings and submit, as required, new Samples for review and approval. Contractor shall direct specific attention in writing to revisions other than the corrections called for by Engineer on previous Submittals.
2. Contractor shall furnish required Shop Drawing and Sample submittals with sufficient information and accuracy to obtain required approval of an item with no more than two resubmittals. Engineer will record Engineer's time for reviewing a third or subsequent resubmittal of a Shop Drawing or Sample, and Contractor shall be responsible for Engineer's charges to Owner for such time. Owner may impose a set-off against payments due Contractor to secure reimbursement for such charges.
3. If Contractor requests a change of a previously approved Shop Drawing or Sample, Contractor shall be responsible for Engineer's charges to Owner for its review time, and Owner may impose a set-off against payments due Contractor to secure reimbursement for such charges, unless the need for such change is beyond the control of Contractor.

E. *Submittals Other than Shop Drawings, Samples, and Owner-Delegated Designs*

1. The following provisions apply to all Submittals other than Shop Drawings, Samples, and Owner-delegated designs:
 - a. Contractor shall submit all such Submittals to the Engineer in accordance with the Schedule of Submittals and pursuant to the applicable terms of the Contract Documents.
 - b. Engineer will provide timely review of all such Submittals in accordance with the Schedule of Submittals and return such Submittals with a notation of either Accepted or Not Accepted. Any such Submittal that is not returned within the time established in the Schedule of Submittals will be deemed accepted.

- c. Engineer's review will be only to determine if the Submittal is acceptable under the requirements of the Contract Documents as to general form and content of the Submittal.
- d. If any such Submittal is not accepted, Contractor shall confer with Engineer regarding the reason for the non-acceptance, and resubmit an acceptable document.
- 2. Procedures for the submittal and acceptance of the Progress Schedule, the Schedule of Submittals, and the Schedule of Values are set forth in Paragraphs 2.03, 2.04, and 2.05.
- F. Owner-delegated Designs: Submittals pursuant to Owner-delegated designs are governed by the provisions of Paragraph 7.19.

7.17 Contractor's General Warranty and Guarantee

- A. Contractor warrants and guarantees to Owner that all Work will be in accordance with the Contract Documents and will not be defective. Engineer is entitled to rely on Contractor's warranty and guarantee.
- B. Owner's rights under this warranty and guarantee are in addition to, and are not limited by, Owner's rights under the correction period provisions of Paragraph 15.08. The time in which Owner may enforce its warranty and guarantee rights under this Paragraph 7.17 is limited only by applicable Laws and Regulations restricting actions to enforce such rights; provided, however, that after the end of the correction period under Paragraph 15.08:
 - 1. Owner shall give Contractor written notice of any defective Work within 60 days of the discovery that such Work is defective; and
 - 2. Such notice will be deemed the start of an event giving rise to a Claim under Paragraph 12.01.B, such that any related Claim must be brought within 30 days of the notice.
- C. Contractor's warranty and guarantee hereunder excludes defects or damage caused by:
 - 1. abuse, or improper modification, maintenance, or operation, by persons other than Contractor, Subcontractors, Suppliers, or any other individual or entity for whom Contractor is responsible; or
 - 2. normal wear and tear under normal usage.
- D. Contractor's obligation to perform and complete the Work in accordance with the Contract Documents is absolute. None of the following will constitute an acceptance of Work that is not in accordance with the Contract Documents, a release of Contractor's obligation to perform the Work in accordance with the Contract Documents, or a release of Owner's warranty and guarantee rights under this Paragraph 7.17:
 - 1. Observations by Engineer;
 - 2. Recommendation by Engineer or payment by Owner of any progress or final payment;
 - 3. The issuance of a certificate of Substantial Completion by Engineer or any payment related thereto by Owner;
 - 4. Use or occupancy of the Work or any part thereof by Owner;

5. Any review and approval of a Shop Drawing or Sample submittal;
 6. The issuance of a notice of acceptability by Engineer;
 7. The end of the correction period established in Paragraph 15.08;
 8. Any inspection, test, or approval by others; or
 9. Any correction of defective Work by Owner.
- E. If the Contract requires the Contractor to accept the assignment of a contract entered into by Owner, then the specific warranties, guarantees, and correction obligations contained in the assigned contract will govern with respect to Contractor's performance obligations to Owner for the Work described in the assigned contract.

7.18 *Indemnification*

- A. To the fullest extent permitted by Laws and Regulations, and in addition to any other obligations of Contractor under the Contract or otherwise, Contractor shall indemnify and hold harmless Owner, and the Owner's officers, and employees, from losses, damages, costs, and judgments (including but not limited to all reasonable fees and charges of engineers, architects, attorneys, and other professionals, and all court or arbitration or other dispute resolution costs) arising from third-party claims or actions relating to or resulting from the performance or furnishing of the Work, provided that any such claim, action, loss, cost, judgment or damage is attributable to bodily injury, sickness, disease, or death, or to damage to or destruction of tangible property (other than the Work itself), including the loss of use resulting therefrom, and caused in whole or in part by any act or omission of the Contractor, any Subcontractor, anyone directly or indirectly employed by any of them or anyone for whose acts any of them may be liable, regardless of whether or not it is caused in part by a party indemnified hereunder. Such obligation shall not be construed to negate, abridge or otherwise reduce any other right or obligation of indemnity which otherwise exists as to any party or person described in this subsection .
- B. The Contractor acknowledges the limit of dollar amount of Contractor's indemnity obligations required by the Contract specifically for those claims caused in whole or in part by the Owner or Engineer shall be \$1,000,000 or the Contract Sum of the Project, whichever is more. The parties agree that the indemnity provided herein bears a reasonable commercial relationship to the Contract and is incorporated by this reference into the Project specifications and bid documents. if any.
- C. Notwithstanding the above and without monetary limitation, the Contractor hereby indemnifies and holds harmless the Owner, their officers and employees, from liabilities, damages, losses and costs, including, but not limited to, reasonable attorney's fees, to the extent caused by negligence, recklessness, or intentional wrongful misconduct of the Contractor and persons employed or utilized by the Contractor in the performance of the Contract.
- D. Contractor agrees and understands that its obligation to indemnify, hold harmless, and defend as set forth in Paragraphs 7.18.A and B. above includes without limitation, claims, losses, etc., for personal injury, death, property damage, Hazardous Environmental Conditions, infringement of patent rights or copyrights incidental to the use or incorporation

in the performance of the Work, etc., to the extent caused by the negligence, recklessness, or intentional misconduct of Contractor and the persons or entities employed or utilized by Contractor in the performance of the Contract.

7.19 *Delegation of Professional Design Services*

- A. Owner may require Contractor to provide professional design services for a portion of the Work by express delegation in the Contract Documents. Such delegation will specify the performance and design criteria that such services must satisfy, and the Submittals that Contractor must furnish to Engineer with respect to the Owner-delegated design.
- B. Contractor shall cause such Owner-delegated professional design services to be provided pursuant to the professional standard of care by a properly licensed design professional, whose signature and seal must appear on all drawings, calculations, specifications, certifications, and Submittals prepared by such design professional. Such design professional must issue all certifications of design required by Laws and Regulations.
- C. If a Shop Drawing or other Submittal related to the Owner-delegated design is prepared by Contractor, a Subcontractor, or others for submittal to Engineer, then such Shop Drawing or other Submittal must bear the written approval of Contractor's design professional when submitted by Contractor to Engineer.
- D. Owner and Engineer shall be entitled to rely upon the adequacy, accuracy, and completeness of the services, certifications, and approvals performed or provided by the design professionals retained or employed by Contractor under an Owner-delegated design, subject to the professional standard of care and the performance and design criteria stated in the Contract Documents.
- E. Pursuant to this Paragraph 7.19, Engineer's review, approval, and other determinations regarding design drawings, calculations, specifications, certifications, and other Submittals furnished by Contractor pursuant to an Owner-delegated design will be only for the following limited purposes:
 - 1. Checking for conformance with the requirements of this Paragraph 7.19;
 - 2. Confirming that Contractor (through its design professionals) has used the performance and design criteria specified in the Contract Documents; and
 - 3. Establishing that the design furnished by Contractor is consistent with the design concept expressed in the Contract Documents.
- F. Contractor shall not be responsible for the adequacy of performance or design criteria specified by Owner or Engineer.
- G. Contractor is not required to provide professional services in violation of applicable Laws and Regulations.

ARTICLE 8—OTHER WORK AT THE SITE

8.01 *Other Work*

- A. In addition to and apart from the Work under the Contract Documents, the Owner may perform other work at or adjacent to the Site. Such other work may be performed by Owner's employees, or through contracts between the Owner and third parties. Owner may also arrange to have third-party utility owners perform work on their utilities and facilities at or adjacent to the Site.
- B. If Owner performs other work at or adjacent to the Site with Owner's employees, or through contracts for such other work, then Owner shall give Contractor written notice thereof prior to starting any such other work. If Owner has advance information regarding the start of any third-party utility work that Owner has arranged to take place at or adjacent to the Site, Owner shall provide such information to Contractor.
- C. Contractor shall afford proper and safe access to the Site to each contractor that performs such other work, each utility owner performing other work, and Owner, if Owner is performing other work with Owner's employees, and provide a reasonable opportunity for the introduction and storage of materials and equipment and the execution of such other work.
- D. Contractor shall do all cutting, fitting, and patching of the Work that may be required to properly connect or otherwise make its several parts come together and properly integrate with such other work. Contractor shall not endanger any work of others by cutting, excavating, or otherwise altering such work; provided, however, that Contractor may cut or alter others' work with the written consent of Engineer and the others whose work will be affected.
- E. If the proper execution or results of any part of Contractor's Work depends upon work performed by others, Contractor shall inspect such other work and promptly report to Engineer in writing any delays, defects, or deficiencies in such other work that render it unavailable or unsuitable for the proper execution and results of Contractor's Work. Contractor's failure to so report will constitute an acceptance of such other work as fit and proper for integration with Contractor's Work except for latent defects and deficiencies in such other work.
- F. The provisions of this article are not applicable to work that is performed by third-party utilities or other third-party entities without a contract with Owner, or that is performed without having been arranged by Owner. If such work occurs, then any related delay, disruption, or interference incurred by Contractor is governed by the provisions of Paragraph 4.05.C.3.

8.02 *Coordination*

- A. If Owner intends to contract with others for the performance of other work at or adjacent to the Site, to perform other work at or adjacent to the Site with Owner's employees, or to arrange to have utility owners perform work at or adjacent to the Site, the following will be

set forth in the Supplementary Conditions or provided to Contractor prior to the start of any such other work:

1. The identity of the individual or entity that will have authority and responsibility for coordination of the activities among the various contractors;
 2. An itemization of the specific matters to be covered by such authority and responsibility; and
 3. The extent of such authority and responsibilities.
- B. Unless otherwise provided in the Supplementary Conditions, Owner shall have sole authority and responsibility for such coordination.

8.03 *Legal Relationships*

- A. If, in the course of performing other work for Owner at or adjacent to the Site, the Owner's employees, any other contractor working for Owner, or any utility owner that Owner has arranged to perform work, causes damage to the Work or to the property of Contractor or its Subcontractors, or delays, disrupts, interferes with, or increases the scope or cost of the performance of the Work, through actions or inaction, then Contractor shall be entitled to an equitable adjustment in the Contract Price or the Contract Times. Contractor must submit any Change Proposal seeking an equitable adjustment in the Contract Price or the Contract Times under this paragraph within 30 days of the damaging, delaying, disrupting, or interfering event. The entitlement to, and extent of, any such equitable adjustment will take into account information (if any) regarding such other work that was provided to Contractor in the Contract Documents prior to the submittal of the Bid or the final negotiation of the terms of the Contract, and any remedies available to Contractor under Laws or Regulations concerning utility action or inaction. When applicable, any such equitable adjustment in Contract Price will be conditioned on Contractor assigning to Owner all Contractor's rights against such other contractor or utility owner with respect to the damage, delay, disruption, or interference that is the subject of the adjustment. Contractor's entitlement to an adjustment of the Contract Times or Contract Price is subject to the provisions of Paragraphs 4.05.D and 4.05.E.
- B. Contractor shall take reasonable and customary measures to avoid damaging, delaying, disrupting, or interfering with the work of Owner, any other contractor, or any utility owner performing other work at or adjacent to the Site.
1. If Contractor fails to take such measures and as a result damages, delays, disrupts, or interferes with the work of any such other contractor or utility owner, then Owner may impose a set-off against payments due Contractor, and assign to such other contractor or utility owner the Owner's contractual rights against Contractor with respect to the breach of the obligations set forth in this Paragraph 8.03.B.
 2. When Owner is performing other work at or adjacent to the Site with Owner's employees, Contractor shall be liable to Owner for damage to such other work, and for the reasonable direct delay, disruption, and interference costs incurred by Owner as a result of Contractor's failure to take reasonable and customary measures with respect to Owner's other work. In response to such damage, delay, disruption, or interference, Owner may impose a set-off against payments due Contractor.

- C. If Contractor damages, delays, disrupts, or interferes with the work of any other contractor, or any utility owner performing other work at or adjacent to the Site, through Contractor's failure to take reasonable and customary measures to avoid such impacts, or if any claim arising out of Contractor's actions, inactions, or negligence in performance of the Work at or adjacent to the Site is made by any such other contractor or utility owner against Contractor, Owner, or Engineer, then Contractor shall (1) promptly attempt to settle the claim as to all parties through negotiations with such other contractor or utility owner, or otherwise resolve the claim by arbitration or other dispute resolution proceeding or at law, and (2) indemnify and hold harmless Owner and Engineer, and the officers, directors, members, partners, employees, agents, consultants and subcontractors of each and any of them from and against any such claims, and against all costs, losses, and damages (including but not limited to all fees and charges of engineers, architects, attorneys, and other professionals and all court or arbitration or other dispute resolution costs) arising out of or relating to such damage, delay, disruption, or interference.

ARTICLE 9—OWNER'S RESPONSIBILITIES

9.01 *Communications to Contractor*

- A. Except as otherwise provided in these General Conditions, Owner shall issue all communications to Contractor through Engineer.

9.02 *Replacement of Engineer*

- A. Owner may at its discretion appoint an engineer to replace Engineer, provided Contractor makes no reasonable objection to the replacement engineer. The replacement engineer's status under the Contract Documents will be that of the former Engineer.

9.03 *Furnish Data*

- A. Owner shall promptly furnish the data required of Owner under the Contract Documents.

9.04 *Pay When Due*

- A. Owner shall make payments to Contractor when they are due as provided in the Agreement.

9.05 *Lands and Easements; Reports, Tests, and Drawings*

- A. Owner's duties with respect to providing lands and easements are set forth in Paragraph 5.01.
- B. Owner's duties with respect to providing engineering surveys to establish reference points are set forth in Paragraph 4.03.
- C. Article 5 refers to Owner's identifying and making available to Contractor copies of reports of explorations and tests of conditions at the Site, and drawings of physical conditions relating to existing surface or subsurface structures at the Site.

9.06 *Insurance*

- A. Owner's responsibilities, if any, with respect to purchasing and maintaining liability and property insurance are set forth in Article 6.

9.07 *Change Orders*

- A. Owner's responsibilities with respect to Change Orders are set forth in Article 11.

9.08 *Inspections, Tests, and Approvals*

- A. Owner's responsibility with respect to certain inspections, tests, and approvals is set forth in Paragraph 14.02.B.

9.09 *Limitations on Owner's Responsibilities*

- A. The Owner shall not supervise, direct, or have control or authority over, nor be responsible for, Contractor's means, methods, techniques, sequences, or procedures of construction, or the safety precautions and programs incident thereto, or for any failure of Contractor to comply with Laws and Regulations applicable to the performance of the Work. Owner will not be responsible for Contractor's failure to perform the Work in accordance with the Contract Documents.

9.10 *Undisclosed Hazardous Environmental Condition*

- A. Owner's responsibility in respect to an undisclosed Hazardous Environmental Condition is set forth in Paragraph 5.06.

9.11 *Deleted in its entirety.*

- A. Deleted in its entirety.N/A

9.12 *Safety Programs*

- A. While at the Site, Owner's employees and representatives shall comply with the specific applicable requirements of Contractor's safety programs of which Owner has been informed.
- B. Owner shall furnish copies of any applicable Owner safety programs to Contractor.

ARTICLE 10—ENGINEER'S STATUS DURING CONSTRUCTION

10.01 *Owner's Representative*

- A. Engineer will be Owner's representative during the construction period. The duties and responsibilities and the limitations of authority of Engineer as Owner's representative during construction are set forth in the Contract.

10.02 *Visits to Site*

- A. Engineer will make visits to the Site at intervals appropriate to the various stages of construction as Engineer deems necessary in order to observe, as an experienced and qualified design professional, the progress that has been made and the quality of the various aspects of Contractor's executed Work. Based on information obtained during such visits and observations, Engineer, for the benefit of Owner, will determine, in general, if the Work is proceeding in accordance with the Contract Documents. Engineer will not be required to make exhaustive or continuous inspections on the Site to check the quality or quantity of the Work. Engineer's efforts will be directed toward providing for Owner a greater degree of confidence that the completed Work will conform generally to the Contract Documents. On

the basis of such visits and observations, Engineer will keep Owner informed of the progress of the Work and will endeavor to guard Owner against defective Work.

- B. Engineer's visits and observations are subject to all the limitations on Engineer's authority and responsibility set forth in Paragraph 10.07. Particularly, but without limitation, during or as a result of Engineer's visits or observations of Contractor's Work, Engineer will not supervise, direct, control, or have authority over or be responsible for Contractor's means, methods, techniques, sequences, or procedures of construction, or the safety precautions and programs incident thereto, or for any failure of Contractor to comply with Laws and Regulations applicable to the performance of the Work.

10.03 *Resident Project Representative*

- A. If Owner and Engineer have agreed that Engineer will furnish a Resident Project Representative to represent Engineer at the Site and assist Engineer in observing the progress and quality of the Work, then the authority and responsibilities of any such Resident Project Representative will be as provided in the Supplementary Conditions, and limitations on the responsibilities thereof will be as provided in the Supplementary Conditions and in Paragraph 10.07.
- B. If Owner designates an individual or entity who is not Engineer's consultant, agent, or employee to represent Owner at the Site, then the responsibilities and authority of such individual or entity will be as provided in the Supplementary Conditions.

10.04 *Engineer's Authority*

- A. Engineer has the authority to reject Work in accordance with Article 14.
- B. Engineer's authority as to Submittals is set forth in Paragraph 7.16.
- C. Engineer's authority as to design drawings, calculations, specifications, certifications and other Submittals from Contractor in response to Owner's delegation (if any) to Contractor of professional design services, is set forth in Paragraph 7.19.
- D. Engineer's authority as to changes in the Work is set forth in Article 11.
- E. Engineer's authority as to Applications for Payment is set forth in Article 15.

10.05 *Determinations for Unit Price Work*

- A. Engineer will determine the actual quantities and classifications of Unit Price Work performed by Contractor as set forth in Paragraph 13.03.

10.06 *Decisions on Requirements of Contract Documents and Acceptability of Work*

- A. Engineer will render decisions regarding the requirements of the Contract Documents, and judge the acceptability of the Work, pursuant to the specific procedures set forth herein for initial interpretations, Change Proposals, and acceptance of the Work. In rendering such decisions and judgments, Engineer will not show partiality to Owner or Contractor, and will not be liable to Owner, Contractor, or others in connection with any proceedings, interpretations, decisions, or judgments conducted or rendered in good faith.

10.07 *Limitations on Engineer's Authority and Responsibilities*

- A. Neither Engineer's authority or responsibility under this Article 10 or under any other provision of the Contract, nor any decision made by Engineer in good faith either to exercise or not exercise such authority or responsibility or the undertaking, exercise, or performance of any authority or responsibility by Engineer, will create, impose, or give rise to any duty in contract, tort, or otherwise owed by Engineer to Contractor, any Subcontractor, any Supplier, any other individual or entity, or to any surety for or employee or agent of any of them.
- B. Engineer will not supervise, direct, control, or have authority over or be responsible for Contractor's means, methods, techniques, sequences, or procedures of construction, or the safety precautions and programs incident thereto, or for any failure of Contractor to comply with Laws and Regulations applicable to the performance of the Work. Engineer will not be responsible for Contractor's failure to perform the Work in accordance with the Contract Documents.
- C. Engineer will not be responsible for the acts or omissions of Contractor or of any Subcontractor, any Supplier, or of any other individual or entity performing any of the Work.
- D. Engineer's review of the final Application for Payment and accompanying documentation, and all maintenance and operating instructions, schedules, guarantees, bonds, certificates of inspection, tests and approvals, and other documentation required to be delivered by Contractor under Paragraph 15.06.A, will only be to determine generally that their content complies with the requirements of, and in the case of certificates of inspections, tests, and approvals, that the results certified indicate compliance with the Contract Documents.
- E. The limitations upon authority and responsibility set forth in this Paragraph 10.07 also apply to the Resident Project Representative, if any.

10.08 *Compliance with Safety Program*

- A. While at the Site, Engineer's employees and representatives will comply with the specific applicable requirements of Owner's and Contractor's safety programs of which Engineer has been informed.

ARTICLE 11—CHANGES TO THE CONTRACT

11.01 *Amending and Supplementing the Contract*

- A. The Contract may be amended or supplemented by a Change Order, an Emergency Work Change Directive, or a Field Order.
- B. If an amendment or supplement to the Contract includes a change in the Contract Price or the Contract Times, such amendment or supplement must be set forth in a Change Order.
- C. All changes to the Contract that involve (1) the performance or acceptability of the Work, (2) the design (as set forth in the Drawings, Specifications, or otherwise), or (3) other engineering or technical matters, must be supported by Engineer's recommendation. Owner and Contractor may amend other terms and conditions of the Contract without the recommendation of the Engineer.

11.02 *Change Orders*

- A. Owner and Contractor shall execute appropriate Change Orders covering:
 - 1. Changes in Contract Price or Contract Times which are agreed to by the parties, including any undisputed sum or amount of time for Work actually performed in accordance with an Emergency Work Change Directive;
 - 2. Changes in Contract Price resulting from an Owner set-off, unless Contractor has duly contested such set-off;
 - 3. Changes in the Work which are: (a) ordered by Owner pursuant to Paragraph 11.05, (b) required because of Owner's acceptance of defective Work under Paragraph 14.04 or Owner's correction of defective Work under Paragraph 14.07, or (c) agreed to by the parties, subject to the need for Engineer's recommendation if the change in the Work involves the design (as set forth in the Drawings, Specifications, or otherwise) or other engineering or technical matters; and
 - 4. Changes that embody the substance of any final and binding results under: Paragraph 11.03.B, resolving the impact of an Emergency Work Change Directive; Paragraph 11.09, concerning Change Proposals; Article 12, Claims; Paragraph 13.02.D, final adjustments resulting from allowances; Paragraph 13.03.D, final adjustments relating to determination of quantities for Unit Price Work; and similar provisions.
- B. If Owner or Contractor refuses to execute a Change Order that is required to be executed under the terms of Paragraph 11.02.A, it will be deemed to be of full force and effect, as if fully executed.

11.03 *Emergency Work Change Directives*

- A. An Emergency Work Change Directive may only be used in emergency situations and will not change the Contract Price or the Contract Times but is evidence that the parties expect that the modification documented by an Emergency Work Change Directive will be incorporated in a subsequently issued Change Order, following negotiations by the parties as to the Emergency Work Change Directive's effect, if any, on the Contract Price and Contract Times; or, if negotiations are unsuccessful, by a determination under the terms of the Contract Documents governing adjustments, expressly including Paragraph 11.07 regarding change of Contract Price.
- B. If Owner has issued a written Emergency Work Change Directive and:
 - 1. Contractor believes that an adjustment in Contract Times or Contract Price is necessary, then Contractor shall submit any Change Proposal seeking such an adjustment no later than 30 days after the completion of the Work set out in the Work Change Directive.
 - 2. Owner believes that an adjustment in Contract Times or Contract Price is necessary, then Owner shall submit a Change Order including an adjustment no later than 60 days after issuance of the Work Change Directive.

11.04 *Field Orders*

- A. Engineer may authorize minor changes in the Work if the changes do not involve an adjustment in the Contract Price or the Contract Times and are compatible with the design

concept of the completed Project as a functioning whole as indicated by the Contract Documents. Such changes will be accomplished by a Field Order and will be binding on Owner and also on Contractor, which shall perform the Work involved promptly.

- B. If Contractor believes that a Field Order justifies an adjustment in the Contract Price or Contract Times, then before proceeding with the Work at issue, Contractor shall submit a Change Proposal as provided herein.

11.05 *Owner-Authorized Changes in the Work*

- A. Without invalidating the Contract and without notice to any surety, Owner may, at any time or from time to time, order additions, deletions, or revisions in the Work. Changes involving the design (as set forth in the Drawings, Specifications, or otherwise) or other engineering or technical matters will be supported by Engineer's recommendation.
- B. Such changes in the Work may be accomplished by a Change Order, if Owner and Contractor have agreed as to the effect, if any, of the changes on Contract Times or Contract Price; or by a Work Change Directive. Upon receipt of any such document, Contractor shall promptly proceed with the Work involved; or, in the case of a deletion in the Work, promptly cease construction activities with respect to such deleted Work. Added or revised Work must be performed under the applicable conditions of the Contract Documents.
- C. Nothing in this Paragraph 11.05 obligates Contractor to undertake work that Contractor reasonably concludes cannot be performed in a manner consistent with Contractor's safety obligations under the Contract Documents or Laws and Regulations.

11.06 *Unauthorized Changes in the Work*

- A. Contractor shall not be entitled to an increase in the Contract Price or an extension of the Contract Times with respect to any work performed that is not required by the Contract Documents, as amended, modified, or supplemented, except in the case of an emergency as provided in Paragraph 7.15 or in the case of uncovering Work as provided in Paragraph 14.05.C.2.

11.07 *Change of Contract Price*

- A. The Contract Price may only be changed by a Change Order. Any Change Proposal for an adjustment in the Contract Price must comply with the provisions of Paragraph 11.09. Any Claim for an adjustment of Contract Price must comply with the provisions of Article 12.
- B. An adjustment in the Contract Price will be determined as follows:
 - 1. Where the Work involved is covered by unit prices contained in the Contract Documents, then by application of such unit prices to the quantities of the items involved (subject to the provisions of Paragraph 13.03);
 - 2. Where the Work involved is not covered by unit prices contained in the Contract Documents, then by a mutually agreed lump sum (which may include an allowance for overhead and profit not necessarily in accordance with Paragraph 11.07.C.2); or
 - 3. Where the Work involved is not covered by unit prices contained in the Contract Documents and the parties do not reach mutual agreement to a lump sum, then on the

basis of the Cost of the Work (determined as provided in Paragraph 13.01) plus a Contractor's fee for overhead and profit (determined as provided in Paragraph 11.07.C).

C. *Contractor's Fee*: When applicable, the Contractor's fee for overhead and profit will be determined as follows:

1. A mutually acceptable fixed fee; or
2. If a fixed fee is not agreed upon, then a fee based on the following percentages of the various portions of the Cost of the Work:
 - a. For costs incurred under Paragraphs 13.01.B.1 and 13.01.B.2, the Contractor's fee will be 15 percent;
 - b. For costs incurred under Paragraph 13.01.B.3, the Contractor's fee will be 5 percent;
 - c. Where one or more tiers of subcontracts are on the basis of Cost of the Work plus a fee and no fixed fee is agreed upon, the intent of Paragraphs 11.07.C.2.a and 11.07.C.2.b is that the Contractor's fee will be based on: (1) a fee of 15 percent of the costs incurred under Paragraphs 13.01.B.1 and 13.01.B.2 by the Subcontractor that actually performs the Work, at whatever tier, and (2) with respect to Contractor itself and to any Subcontractors of a tier higher than that of the Subcontractor that actually performs the Work, a fee of 5 percent of the amount (fee plus underlying costs incurred) attributable to the next lower tier Subcontractor; provided, however, that for any such subcontracted Work the maximum total fee to be paid by Owner will be no greater than 27 percent of the costs incurred by the Subcontractor that actually performs the Work;
 - d. No fee will be payable on the basis of costs itemized under Paragraphs 13.01.B.4, 13.01.B.5, and 13.01.C;
 - e. The amount of credit to be allowed by Contractor to Owner for any change which results in a net decrease in Cost of the Work will be the amount of the actual net decrease in Cost of the Work and a deduction of an additional amount equal to 5 percent of such actual net decrease in Cost of the Work; and
 - f. When both additions and credits are involved in any one change or Change Proposal, the adjustment in Contractor's fee will be computed by determining the sum of the costs in each of the cost categories in Paragraph 13.01.B (specifically, payroll costs, Paragraph 13.01.B.1; incorporated materials and equipment costs, Paragraph 13.01.B.2; Subcontract costs, Paragraph 13.01.B.3; special consultants costs, Paragraph 13.01.B.4; and other costs, Paragraph 13.01.B.5) and applying to each such cost category sum the appropriate fee from Paragraphs 11.07.C.2.a through 11.07.C.2.e, inclusive.

11.08 *Change of Contract Times*

- A. The Contract Times may only be changed by a Change Order. Any Change Proposal for an adjustment in the Contract Times must comply with the provisions of Paragraph 11.09. Any Claim for an adjustment in the Contract Times must comply with the provisions of Article 12.

- B. Delay, disruption, and interference in the Work, and any related changes in Contract Times, are addressed in and governed by Paragraph 4.05.

11.09 *Change Proposals*

- A. *Purpose and Content:* Contractor shall submit a Change Proposal to Engineer to request an adjustment in the Contract Times or Contract Price; contest an initial decision by Engineer concerning the requirements of the Contract Documents or relating to the acceptability of the Work under the Contract Documents; challenge a set-off against payment due; or seek other relief under the Contract. The Change Proposal will specify any proposed change in Contract Times or Contract Price, or other proposed relief, and explain the reason for the proposed change, with citations to any governing or applicable provisions of the Contract Documents. Each Change Proposal will address only one issue, or a set of closely related issues.

- B. *Change Proposal Procedures*

1. *Submittal:* Contractor shall submit each Change Proposal to Engineer within 30 days after the start of the event giving rise thereto, or after such initial decision.
2. *Supporting Data:* The Contractor shall submit supporting data, including the proposed change in Contract Price or Contract Time (if any), to the Engineer and Owner within 15 days after the submittal of the Change Proposal.
 - a. Change Proposals based on or related to delay, interruption, or interference must comply with the provisions of Paragraphs 4.05.D and 4.05.E.
 - b. Change proposals related to a change of Contract Price must include full and detailed accounts of materials incorporated into the Work and labor and equipment used for the subject Work.

The supporting data must be accompanied by a written statement that the supporting data are accurate and complete, and that any requested time or price adjustment is the entire adjustment to which Contractor believes it is entitled as a result of said event.

3. *Engineer's Initial Review:* Engineer will advise Owner regarding the Change Proposal, and consider any comments or response from Owner regarding the Change Proposal. If in its discretion Engineer concludes that additional supporting data is needed before conducting a full review and making a recommendation regarding the Change Proposal, then Engineer may request that Contractor submit such additional supporting data by a date specified by Engineer, prior to Engineer beginning its full review of the Change Proposal.
4. *Engineer's Full Review and Recommendation on the Change Proposal:* Upon receipt of Contractor's supporting data (including any additional data requested by Engineer), Engineer will conduct a full review of each Change Proposal and, within 30 days after such receipt of the Contractor's supporting data, either recommend approval of the Change Proposal in whole, deny it in whole, or approve it in part and deny it in part. Such actions must be in writing, with a copy provided to Owner and Contractor. If Engineer does not take action on the Change Proposal within 30 days, then either Owner or Contractor may at any time thereafter submit a letter to the other party indicating that as a result of

Engineer's inaction the Change Proposal is deemed denied, thereby commencing the time for appeal of the denial under Article 12.

5. *Binding Decision*: Engineer's recommendation is sent to the Owner who shall render a final decision. The Owner's decision is final and binding upon Contractor, unless Contractor appeals the decision by filing a Claim under Article 12.
- C. *Resolution of Certain Change Proposals*: If the Change Proposal does not involve the design (as set forth in the Drawings, Specifications, or otherwise), the acceptability of the Work, or other engineering or technical matters, then Engineer will notify the parties in writing that the Engineer is unable to resolve the Change Proposal. For purposes of further resolution of such a Change Proposal, such notice will be deemed a denial, and Contractor may choose to seek resolution under the terms of Article 12.
- D. *Post-Completion*: Contractor shall not submit any Change Proposals after Engineer issues a written recommendation of final payment pursuant to Paragraph 15.06.B.

11.10 *Notification to Surety*

- A. If the provisions of any bond require notice to be given to a surety of any change affecting the general scope of the Work or the provisions of the Contract Documents (including, but not limited to, Contract Price or Contract Times), the giving of any such notice will be Contractor's responsibility. The amount of each applicable bond will be adjusted to reflect the effect of any such change.

ARTICLE 12—CLAIMS - DELETED IN ITS ENTIRETY

12.01 *Claims* - Deleted in its entirety.

- A. Deleted in its entirety.
 - 1. Deleted in its entirety.
 - 2. Deleted in its entirety.
 - 3. Deleted in its entirety.
 - 4. Deleted in its entirety.
- B. Deleted in its entirety.
- C. Deleted in its entirety.
- D. Deleted in its entirety.
 - 1. Deleted in its entirety.
 - 2. Deleted in its entirety.
 - 3. Deleted in its entirety.
- E. Deleted in its entirety.
- F. Deleted in its entirety.
- G. Deleted in its entirety.

ARTICLE 13—COST OF THE WORK; ALLOWANCES; UNIT PRICE WORK

13.01 *Cost of the Work*

- A. *Purposes for Determination of Cost of the Work:* The term Cost of the Work means the sum of all costs necessary for the proper performance of the Work at issue, as further defined below. The provisions of this Paragraph 13.01 are used for two distinct purposes:
 - 1. To determine Cost of the Work when Cost of the Work is a component of the Contract Price, under cost-plus-fee, time-and-materials, or other cost-based terms; or
 - 2. When needed to determine the value of a Change Order, Change Proposal, Claim, set-off, or other adjustment in Contract Price. When the value of any such adjustment is determined on the basis of Cost of the Work, Contractor is entitled only to those additional or incremental costs required because of the change in the Work or because of the event giving rise to the adjustment.
- B. *Costs Included:* Except as otherwise may be agreed to in writing by Owner, costs included in the Cost of the Work will be in amounts no higher than those commonly incurred in the locality of the Project, will not include any of the costs itemized in Paragraph 13.01.C, and will include only the following items:
 - 1. Payroll costs for employees in the direct employ of Contractor in the performance of the Work under schedules of job classifications agreed upon by Owner and Contractor in advance of the subject Work. Such employees include, without limitation,

superintendents, foremen, safety managers, safety representatives, and other personnel employed full time on the Work. Payroll costs for employees not employed full time on the Work will be apportioned on the basis of their time spent on the Work. Payroll costs include, but are not limited to, salaries and wages plus the cost of fringe benefits, which include social security contributions, unemployment, excise, and payroll taxes, workers' compensation, health and retirement benefits, sick leave, and vacation and holiday pay applicable thereto. The expenses of performing Work outside of regular working hours, on Saturday, Sunday, or legal holidays, will be included in the above to the extent authorized by Owner.

2. Cost of all materials and equipment furnished and incorporated in the Work, including costs of transportation and storage thereof, and Suppliers' field services required in connection therewith. All cash discounts accrue to Contractor unless Owner deposits funds with Contractor with which to make payments, in which case the cash discounts will accrue to Owner. All trade discounts, rebates, and refunds and returns from sale of surplus materials and equipment will accrue to Owner, and Contractor shall make provisions so that they may be obtained.
3. Payments made by Contractor to Subcontractors for Work performed by Subcontractors. If required by Owner, Contractor shall obtain competitive bids from subcontractors acceptable to Owner and Contractor and shall deliver such bids to Owner, which will then determine, with the advice of Engineer, which bids, if any, will be acceptable. If any subcontract provides that the Subcontractor is to be paid on the basis of Cost of the Work plus a fee, the Subcontractor's Cost of the Work and fee will be determined in the same manner as Contractor's Cost of the Work and fee as provided in this Paragraph 13.01.
4. Costs of special consultants (including but not limited to engineers, architects, testing laboratories, and surveyors) employed or retained for services specifically related to the Work.
5. Other costs consisting of the following:
 - a. The proportion of necessary transportation, travel, and subsistence expenses of Contractor's employees incurred in discharge of duties connected with the Work.
 - b. Cost, including transportation and maintenance, of all materials, supplies, equipment, machinery, appliances, office, and temporary facilities at the Site, which are consumed in the performance of the Work, and cost, less market value, of such items used but not consumed which remain the property of Contractor.
 - 1) In establishing included costs for materials such as scaffolding, plating, or sheeting, consideration will be given to the actual or the estimated life of the material for use on other projects; or rental rates may be established on the basis of purchase or salvage value of such items, whichever is less. Contractor will not be eligible for compensation for such items in an amount that exceeds the purchase cost of such item.
 - c. *Construction Equipment Rental*
 - 1) Rentals of all construction equipment and machinery, and the parts thereof, in accordance with rental agreements approved by Owner as to price (including any

EJCDC® C-700, Standard General Conditions of the Construction Contract.

Copyright© 2018 National Society of Professional Engineers, American Council of Engineering Companies, and American Society of Civil Engineers. All rights reserved.

Page 55 of 75

surcharge or special rates applicable to overtime use of the construction equipment or machinery), and the costs of transportation, loading, unloading, assembly, dismantling, and removal thereof. All such costs will be in accordance with the terms of said rental agreements. The rental of any such equipment, machinery, or parts must cease when the use thereof is no longer necessary for the Work.

- 2) Costs for equipment and machinery owned by Contractor or a Contractor-related entity will be paid at a rate shown for such equipment in the equipment rental rate book specified in the Supplementary Conditions. An hourly rate will be computed by dividing the monthly rates by 176. These computed rates will include all operating costs.
 - 3) With respect to Work that is the result of a Change Order, Change Proposal, Claim, set-off, or other adjustment in Contract Price ("changed Work"), included costs will be based on the time the equipment or machinery is in use on the changed Work and the costs of transportation, loading, unloading, assembly, dismantling, and removal when directly attributable to the changed Work. The cost of any such equipment or machinery, or parts thereof, must cease to accrue when the use thereof is no longer necessary for the changed Work.
- d. Sales, consumer, use, and other similar taxes related to the Work, and for which Contractor is liable, as imposed by Laws and Regulations.
 - e. Deposits lost for causes other than negligence of Contractor, any Subcontractor, or anyone directly or indirectly employed by any of them or for whose acts any of them may be liable, and royalty payments and fees for permits and licenses.
 - f. Losses and damages (and related expenses) caused by damage to the Work, not compensated by insurance or otherwise, sustained by Contractor in connection with the performance of the Work (except losses and damages within the deductible amounts of builder's risk or other property insurance established in accordance with Paragraph 6.04), provided such losses and damages have resulted from causes other than the negligence of Contractor, any Subcontractor, or anyone directly or indirectly employed by any of them or for whose acts any of them may be liable. Such losses include settlements made with the written consent and approval of Owner. No such losses, damages, and expenses will be included in the Cost of the Work for the purpose of determining Contractor's fee.
 - g. The cost of utilities, fuel, and sanitary facilities at the Site.
 - h. Minor expenses such as communication service at the Site, express and courier services, and similar petty cash items in connection with the Work.
 - i. The costs of premiums for all bonds and insurance that Contractor is required by the Contract Documents to purchase and maintain.

C. *Costs Excluded:* The term Cost of the Work does not include any of the following items:

1. Payroll costs and other compensation of Contractor's officers, executives, principals, general managers, engineers, architects, estimators, attorneys, auditors, accountants,

purchasing and contracting agents, expeditors, timekeepers, clerks, and other personnel employed by Contractor, whether at the Site or in Contractor's principal or branch office for general administration of the Work and not specifically included in the agreed upon schedule of job classifications referred to in Paragraph 13.01.B.1 or specifically covered by Paragraph 13.01.B.4. The payroll costs and other compensation excluded here are to be considered administrative costs covered by the Contractor's fee.

2. The cost of purchasing, renting, or furnishing small tools and hand tools.
3. Expenses of Contractor's principal and branch offices other than Contractor's office at the Site.
4. Any part of Contractor's capital expenses, including interest on Contractor's capital employed for the Work and charges against Contractor for delinquent payments.
5. Costs due to the negligence, recklessness, or intentional misconduct of Contractor, any Subcontractor, or anyone directly or indirectly employed by any of them or for whose acts any of them may be liable, including but not limited to, the correction of defective Work, disposal of materials or equipment wrongly supplied, and making good any damage to property.
6. Expenses incurred in preparing and advancing Claims.
7. Other overhead or general expense costs of any kind and the costs of any item not specifically and expressly included in Paragraph 13.01.B.

D. Contractor's Fee

1. When the Work as a whole is performed on the basis of cost-plus-a-fee, then:
 - a. Contractor's fee for the Work set forth in the Contract Documents as of the Effective Date of the Contract will be determined as set forth in the Agreement.
 - b. for any Work covered by a Change Order, Change Proposal, Claim, set-off, or other adjustment in Contract Price on the basis of Cost of the Work, Contractor's fee will be determined as follows:
 - 1) When the fee for the Work as a whole is a percentage of the Cost of the Work, the fee will automatically adjust as the Cost of the Work changes.
 - 2) When the fee for the Work as a whole is a fixed fee, the fee for any additions or deletions will be determined in accordance with Paragraph 11.07.C.2.
2. When the Work as a whole is performed on the basis of a stipulated sum, or any other basis other than cost-plus-a-fee, then Contractor's fee for any Work covered by a Change Order, Change Proposal, Claim, set-off, or other adjustment in Contract Price on the basis of Cost of the Work will be determined in accordance with Paragraph 11.07.C.2.

- E. Documentation and Audit:** Whenever the Cost of the Work for any purpose is to be determined pursuant to this Article 13, Contractor and pertinent Subcontractors will establish and maintain records of the costs in accordance with generally accepted accounting practices. Subject to prior written notice, Owner will be afforded reasonable access, during normal business hours, to all Contractor's accounts, records, books, correspondence, instructions,

drawings, receipts, vouchers, memoranda, and similar data relating to the Cost of the Work and Contractor's fee. Contractor shall preserve all such documents for a period of three years after the final payment by Owner. Pertinent Subcontractors will afford such access to Owner, and preserve such documents, to the same extent required of Contractor.

13.02 Allowances

- A. It is understood that Contractor has included in the Contract Price all allowances so named in the Contract Documents and shall cause the Work so covered to be performed for such sums and by such persons or entities as may be acceptable to Owner and Engineer.
- B. *Cash Allowances*: Contractor agrees that:
 - 1. the cash allowances include the cost to Contractor (less any applicable trade discounts) of materials and equipment required by the allowances to be delivered at the Site, and all applicable taxes; and
 - 2. Contractor's costs for unloading and handling on the Site, labor, installation, overhead, profit, and other expenses contemplated for the cash allowances have been included in the Contract Price and not in the allowances, and no demand for additional payment for any of the foregoing will be valid.
- C. *Owner's Contingency Allowance*: Contractor agrees that an Owner's contingency allowance, if any, is for the sole use of Owner to cover unanticipated costs.
- D. Prior to final payment, an appropriate Change Order will be issued as recommended by Engineer to reflect actual amounts due Contractor for Work covered by allowances, and the Contract Price will be correspondingly adjusted.

13.03 Unit Price Work

- A. Where the Contract Documents provide that all or part of the Work is to be Unit Price Work, initially the Contract Price will be deemed to include for all Unit Price Work an amount equal to the sum of the unit price for each separately identified item of Unit Price Work times the estimated quantity of each item as indicated in the Agreement.
- B. The estimated quantities of items of Unit Price Work are estimates and are solely for the purpose of comparison of Bids and determining an initial Contract Price. Payments to Contractor for Unit Price Work will be based on actual quantities.
- C. Each unit price shall be guaranteed and will be deemed to include an amount considered by Contractor to be adequate to cover Contractor's overhead and profit for each separately identified item.
- D. Engineer will determine the actual quantities and classifications of Unit Price Work performed by Contractor. Engineer will review with Contractor the Engineer's preliminary determinations on such matters before rendering a written decision thereon (by recommendation of an Application for Payment or otherwise). Engineer's written decision thereon will be final and binding (except as modified by Engineer to reflect changed factual conditions or more accurate data) upon Owner and Contractor, and the final adjustment of Contract Price will be set forth in a Change Order, subject to the provisions of the following paragraph.

E. *Adjustments in Unit Price*

1. Contractor or Owner shall be entitled to an adjustment in the unit price with respect to an item of Unit Price Work if:
 - a. the quantity of the item of Unit Price Work performed by Contractor differs materially and significantly from the estimated quantity of such item indicated in the Agreement; and
 - b. Contractor's unit costs to perform the item of Unit Price Work have changed materially and significantly as a result of the quantity change.
2. The adjustment in unit price will account for and be coordinated with any related changes in quantities of other items of Work, and in Contractor's costs to perform such other Work, such that the resulting overall change in Contract Price is equitable to Owner and Contractor.
3. Adjusted unit prices will apply to all units of that item.

ARTICLE 14—TESTS AND INSPECTIONS; CORRECTION, REMOVAL, OR ACCEPTANCE OF DEFECTIVE WORK

14.01 *Access to Work*

- A. Owner, Engineer, their consultants and other representatives and personnel of Owner, independent testing laboratories, and authorities having jurisdiction have access to the Site and the Work at reasonable times for their observation, inspection, and testing. Contractor shall provide them proper and safe conditions for such access and advise them of Contractor's safety procedures and programs so that they may comply with such procedures and programs as applicable.

14.02 *Tests, Inspections, and Approvals*

- A. Contractor shall give Engineer timely notice of readiness of the Work (or specific parts thereof) for all required inspections and tests, and shall cooperate with inspection and testing personnel to facilitate required inspections and tests.
- B. Owner shall retain and pay for the services of an independent inspector, testing laboratory, or other qualified individual or entity to perform all inspections and tests expressly required by the Contract Documents to be furnished and paid for by Owner, except that costs incurred in connection with tests or inspections of covered Work will be governed by the provisions of Paragraph 14.05.
- C. If Laws or Regulations of any public body having jurisdiction require any Work (or part thereof) specifically to be inspected, tested, or approved by an employee or other representative of such public body, Contractor shall assume full responsibility for arranging and obtaining such inspections, tests, or approvals, pay all costs in connection therewith, and furnish Engineer the required certificates of inspection or approval.
- D. Contractor shall be responsible for arranging, obtaining, and paying for all inspections and tests required:
 1. by the Contract Documents, unless the Contract Documents expressly allocate responsibility for a specific inspection or test to Owner;

2. to attain Owner's and Engineer's acceptance of materials or equipment to be incorporated in the Work;
3. by manufacturers of equipment furnished under the Contract Documents;
4. for testing, adjusting, and balancing of mechanical, electrical, and other equipment to be incorporated into the Work; and
5. for acceptance of materials, mix designs, or equipment submitted for approval prior to Contractor's purchase thereof for incorporation in the Work.

Such inspections and tests will be performed by independent inspectors, testing laboratories, or other qualified individuals or entities acceptable to Owner and Engineer.

- E. If the Contract Documents require the Work (or part thereof) to be approved by Owner, Engineer, or another designated individual or entity, then Contractor shall assume full responsibility for arranging and obtaining such approvals.
- F. If any Work (or the work of others) that is to be inspected, tested, or approved is covered by Contractor without written concurrence of Engineer, Contractor shall, if requested by Engineer, uncover such Work for observation. Such uncovering will be at Contractor's expense unless Contractor had given Engineer timely notice of Contractor's intention to cover the same and Engineer had not acted with reasonable promptness in response to such notice.

14.03 *Defective Work*

- A. *Contractor's Obligation*: It is Contractor's obligation to assure that the Work is not defective.
- B. *Engineer's Authority*: Engineer has the authority to determine whether Work is defective, and to reject defective Work.
- C. *Notice of Defects*: Prompt written notice of all defective Work of which Owner or Engineer has actual knowledge will be given to Contractor.
- D. *Correction, or Removal and Replacement*: Promptly after receipt of written notice of defective Work, Contractor shall correct all such defective Work, whether or not fabricated, installed, or completed, or, if Engineer has rejected the defective Work, remove it from the Project and replace it with Work that is not defective.
- E. *Preservation of Warranties*: When correcting defective Work, Contractor shall take no action that would void or otherwise impair Owner's special warranty and guarantee, if any, on said Work.
- F. *Costs and Damages*: In addition to its correction, removal, and replacement obligations with respect to defective Work, Contractor shall pay all claims, costs, losses, and damages arising out of or relating to defective Work, including but not limited to the cost of the inspection, testing, correction, removal, replacement, or reconstruction of such defective Work, fines levied against Owner by governmental authorities because the Work is defective, and the costs of repair or replacement of work of others resulting from defective Work. Prior to final payment, if Owner and Contractor are unable to agree as to the measure of such claims, costs, losses, and damages resulting from defective Work, then Owner may impose a reasonable set-off against payments due under Article 15.

14.04 *Acceptance of Defective Work*

- A. If, instead of requiring correction or removal and replacement of defective Work, Owner prefers to accept it, Owner may do so (subject, if such acceptance occurs prior to final payment, to Engineer's confirmation that such acceptance is in general accord with the design intent and applicable engineering principles, and will not endanger public safety). Contractor shall pay all claims, costs, losses, and damages attributable to Owner's evaluation of and determination to accept such defective Work (such costs to be approved by Engineer as to reasonableness), and for the diminished value of the Work to the extent not otherwise paid by Contractor. If any such acceptance occurs prior to final payment, the necessary revisions in the Contract Documents with respect to the Work will be incorporated in a Change Order. If the parties are unable to agree as to the decrease in the Contract Price, reflecting the diminished value of Work so accepted, then Owner may impose a reasonable set-off against payments due under Article 15. If the acceptance of defective Work occurs after final payment, Contractor shall pay an appropriate amount to Owner.
- B. Owner shall not be deemed to have accepted any defective work from Contractor that was not discovered by Engineer or Owner unless the defect was specifically detailed to Owner in writing by Contractor notifying Owner of the defective work and Owner notifies Contractor in writing that it will accept defective work (whether as-is, by receiving credit, or receiving other compensation, losses, or damage from Contractor as discussed above in Paragraph 14.04.A.) Contractor recognizes and understands that it shall not be relieved of responsibility or liability with performing defective work even if such defective work previously passed inspection by any inspector, including, without limitation, an inspector with the governing building department or a threshold inspector.

14.05 *Uncovering Work*

- A. Engineer has the authority to require additional inspection or testing of the Work, whether or not the Work is fabricated, installed, or completed.
- B. If any Work is covered contrary to the written request of Engineer, then Contractor shall, if requested by Engineer, uncover such Work for Engineer's observation, and then replace the covering, all at Contractor's expense.
- C. If Engineer considers it necessary or advisable that covered Work be observed by Engineer or inspected or tested by others, then Contractor, at Engineer's request, shall uncover, expose, or otherwise make available for observation, inspection, or testing as Engineer may require, that portion of the Work in question, and provide all necessary labor, material, and equipment.
 - 1. If it is found that the uncovered Work is defective, Contractor shall be responsible for all claims, costs, losses, and damages arising out of or relating to such uncovering, exposure, observation, inspection, and testing, and of satisfactory replacement or reconstruction (including but not limited to all costs of repair or replacement of work of others); and pending Contractor's full discharge of this responsibility the Owner shall be entitled to impose a reasonable set-off against payments due under Article 15.
 - 2. If the uncovered Work is not found to be defective, Contractor shall be allowed an increase in the Contract Price or an extension of the Contract Times, directly attributable

to such uncovering, exposure, observation, inspection, testing, replacement, and reconstruction. If the parties are unable to agree as to the amount or extent thereof, then Contractor may submit a Change Proposal within 30 days of the determination that the Work is not defective.

14.06 *Owner May Stop the Work*

- A. If the Work is defective, or Contractor fails to supply sufficient skilled workers or suitable materials or equipment, or fails to perform the Work in such a way that the completed Work will conform to the Contract Documents, then Owner may order Contractor to stop the Work, or any portion thereof, until the cause for such order has been eliminated; however, this right of Owner to stop the Work will not give rise to any duty on the part of Owner to exercise this right for the benefit of Contractor, any Subcontractor, any Supplier, any other individual or entity, or any surety for, or employee or agent of any of them. The Owner shall incur no liability for delays occasioned by any stop-work order issued in accordance with this paragraph.

14.07 *Owner May Correct Defective Work*

- A. If Contractor fails within a reasonable time after written notice from Engineer to correct defective Work, or to remove and replace defective Work as required by Engineer, then Owner may, after 7 days' written notice to Contractor, correct or remedy any such deficiency.
- B. In exercising the rights and remedies under this Paragraph 14.07, Owner shall proceed expeditiously. In connection with such corrective or remedial action, Owner may exclude Contractor from all or part of the Site, take possession of all or part of the Work and suspend Contractor's services related thereto, and incorporate in the Work all materials and equipment stored at the Site or for which Owner has paid Contractor but which are stored elsewhere. Contractor shall allow Owner, Owner's representatives, agents and employees, Owner's other contractors, and Engineer and Engineer's consultants access to the Site to enable Owner to exercise the rights and remedies under this paragraph.
- C. All claims, costs, losses, and damages incurred or sustained by Owner in exercising the rights and remedies under this Paragraph 14.07 will be charged against Contractor as set-offs against payments due under Article 15. Such claims, costs, losses and damages will include but not be limited to all costs of repair, or replacement of work of others destroyed or damaged by correction, removal, or replacement of Contractor's defective Work.
- D. Contractor shall not be allowed an extension of the Contract Times because of any delay in the performance of the Work attributable to the exercise by Owner of Owner's rights and remedies under this Paragraph 14.07.

ARTICLE 15—PAYMENTS TO CONTRACTOR; SET-OFFS; COMPLETION; CORRECTION PERIOD

15.01 *Progress Payments*

- A. *Basis for Progress Payments:* The Schedule of Values established as provided in Article 2 will serve as the basis for progress payments and will be incorporated into a form of Application for Payment acceptable to Engineer and Owner. Progress payments for Unit Price Work will be based on the number of units completed during the pay period, as determined under the

provisions of Paragraph 13.03. Progress payments for cost-based Work will be based on Cost of the Work completed by Contractor during the pay period.

B. *Applications for Payments*

1. Contractor, on the 25th of each month, shall submit to Engineer for review an Application for Payment (in a form approved by Owner) filled out and signed by Contractor covering the Work completed as of the date of the Application and accompanied by such supporting documentation as is required by the Contract Documents.
2. If payment is requested on the basis of materials and equipment not incorporated in the Work but delivered and suitably stored at the Site or at another location agreed to in writing, the Application for Payment must also be accompanied by: (a) a bill of sale, invoice, copies of subcontract or purchase order payments, or other documentation establishing full payment by Contractor for the materials and equipment; (b) at Owner's request, documentation warranting that Owner has received the materials and equipment free and clear of all Liens; and (c) evidence that the materials and equipment are covered by appropriate property insurance, a warehouse bond, or other arrangements to protect Owner's interest therein, all of which must be satisfactory to Owner.
3. Beginning with the second Application for Payment, each Application must include an affidavit of Contractor stating that all previous progress payments received by Contractor have been applied to discharge Contractor's legitimate obligations associated with prior Applications for Payment.
4. The amount of retainage with respect to progress payments will be as stipulated in the Agreement.

C. *Review of Applications*

1. Engineer will, within 10 days after each Application for Payment is stamped as received by Engineer, including each resubmittal, either indicate in writing a recommendation of payment and present the Application to Owner, or return the Application to Contractor indicating in writing Engineer's reasons for refusing to recommend payment and the action necessary to make payment application proper. In the latter case, Contractor shall make the necessary corrections and resubmit the Application.
2. Engineer's recommendation of any payment requested in an Application for Payment will constitute a representation by Engineer to Owner, based on Engineer's observations of the executed Work as an experienced and qualified design professional, and on Engineer's review of the Application for Payment and the accompanying data and schedules, that to the best of Engineer's knowledge, information and belief:
 - a. the Work has progressed to the point indicated;
 - b. the quality of the Work is generally in accordance with the Contract Documents (subject to an evaluation of the Work as a functioning whole prior to or upon Substantial Completion, the results of any subsequent tests called for in the Contract Documents, a final determination of quantities and classifications for Unit Price Work

- under Paragraph 13.03, and any other qualifications stated in the recommendation); and
- c. the conditions precedent to Contractor's being entitled to such payment appear to have been fulfilled in so far as it is Engineer's responsibility to observe the Work.
3. By recommending any such payment Engineer will not thereby be deemed to have represented that:
 - a. inspections made to check the quality or the quantity of the Work as it has been performed have been exhaustive, extended to every aspect of the Work in progress, or involved detailed inspections of the Work beyond the responsibilities specifically assigned to Engineer in the Contract; or
 - b. there may not be other matters or issues between the parties that might entitle Contractor to be paid additionally by Owner or entitle Owner to withhold payment to Contractor.
 4. Neither Engineer's review of Contractor's Work for the purposes of recommending payments nor Engineer's recommendation of any payment, including final payment, will impose responsibility on Engineer:
 - a. to supervise, direct, or control the Work;
 - b. for the means, methods, techniques, sequences, or procedures of construction, or the safety precautions and programs incident thereto;
 - c. for Contractor's failure to comply with Laws and Regulations applicable to Contractor's performance of the Work;
 - d. to make any examination to ascertain how or for what purposes Contractor has used the money paid by Owner; or
 - e. to determine that title to any of the Work, materials, or equipment has passed to Owner free and clear of any Liens.
 5. Neither Engineer's review of Contractor's Work for purposes of recommending payments nor Engineer's recommendation of any payment shall relieve Contractor of responsibility or liability for defects in the Work.
 6. Engineer may refuse to recommend the whole or any part of any payment if, in Engineer's opinion, it would be incorrect to make the representations to Owner stated in Paragraph 15.01.C.2.
 6. Engineer will recommend reductions in payment (set-offs) necessary in Engineer's opinion to protect Owner from loss because:
 - a. the Work is defective, requiring correction or replacement;
 - b. the Contract Price has been reduced by Change Orders;
 - c. Owner has been required to correct defective Work in accordance with Paragraph 14.07, or has accepted defective Work pursuant to Paragraph 14.04;

- d. Owner has been required to remove or remediate a Hazardous Environmental Condition for which Contractor is responsible; or
- e. Engineer has actual knowledge of the occurrence of any of the events that would constitute a default by Contractor and therefore justify termination for cause under the Contract Documents.

D. *Payment Becomes Due*

- 1. Subject to the provisions of Paragraph 15.01.E. and Section 218. 735, Florida Statutes, after presentation of the Application for Payment to Owner with Engineer's recommendation, the amount recommended (subject to any Owner set-offs) shall be paid by Owner in accordance with Section 218.735, Florida Statutes, within 25 business days after the date on which the payment application is stamped as received by Engineer.

E. *Reductions in Payment by Owner*

- 1. In addition to any reductions in payment (set-offs) recommended by Engineer, Owner is entitled to impose a set-off against payment based on any of the following:
 - a. Claims have been made against Owner based on Contractor's conduct in the performance or furnishing of the Work, or Owner has incurred costs, losses, or damages resulting from Contractor's conduct in the performance or furnishing of the Work, including but not limited to claims, costs, losses, or damages from workplace injuries, adjacent property damage, non-compliance with Laws and Regulations, and patent infringement;
 - b. Contractor has failed to take reasonable and customary measures to avoid damage, delay, disruption, and interference with other work at or adjacent to the Site;
 - c. Contractor has failed to provide and maintain required bonds or insurance;
 - d. Owner has been required to remove or remediate a Hazardous Environmental Condition for which Contractor is responsible;
 - e. Owner has incurred extra charges or engineering costs related to submittal reviews, evaluations of proposed substitutes, tests and inspections, or return visits to manufacturing or assembly facilities;
 - f. The Work is defective, requiring correction or replacement;
 - g. Owner has been required to correct defective Work in accordance with Paragraph 14.07, or has accepted defective Work pursuant to Paragraph 14.04;
 - h. The Contract Price has been reduced by Change Orders;
 - i. An event has occurred that would constitute a default by Contractor and therefore justify a termination for cause;
 - j. Liquidated or other damages have accrued as a result of Contractor's failure to achieve Milestones, Substantial Completion, or final completion of the Work;
 - k. Liens have been filed in connection with the Work, except where Contractor has delivered a specific bond satisfactory to Owner to secure the satisfaction and discharge of such Liens; or

- I. Other items entitle Owner to a set-off against the amount recommended.
2. If Owner imposes any set-off against payment, whether based on its own knowledge or on the written recommendations of Engineer, Owner will give Contractor immediate written notice (with a copy to Engineer) stating the reasons for such action and the specific amount of the reduction, and promptly pay Contractor any amount remaining after deduction of the amount so withheld. Owner shall promptly pay Contractor the amount so withheld, or any adjustment thereto agreed to by Owner and Contractor, if Contractor remedies the reasons for such action. The reduction imposed will be binding on Contractor unless it duly submits a Change Proposal contesting the reduction.
3. Upon a subsequent determination that Owner's refusal of payment was not justified, the amount wrongfully withheld will be treated as an amount due as determined by Paragraph 15.01.D.1 and subject to interest as provided in the Agreement.

15.02 *Contractor's Warranty of Title*

- A. Contractor warrants and guarantees that title to all Work, materials, and equipment furnished under the Contract will pass to Owner free and clear of (1) all Liens and other title defects, and (2) all patent, licensing, copyright, or royalty obligations, no later than 7 days after the time of payment by Owner.

15.03 *Substantial Completion*

- A. When Contractor considers the entire Work ready for its intended use Contractor shall notify Owner and Engineer in writing that the entire Work is substantially complete and request that Engineer issue a certificate of Substantial Completion. Contractor shall at the same time submit to Owner and Engineer an initial draft of Punch List items to be completed or corrected before final payment. Substantial Completion cannot occur before the Owner is able to begin to utilize the entire Work for the purposes for which it was intended.B. Promptly after Contractor's notification, Owner, Contractor, and Engineer shall make an inspection of the Work to determine the status of completion. If Engineer does not consider the Work substantially complete, Engineer will notify Contractor in writing giving the reasons therefor.
- C. If Engineer considers the Work substantially complete, Engineer will deliver to Owner a preliminary certificate of Substantial Completion which will fix the date of Substantial Completion. Engineer shall attach to the certificate a Punch List of items to be completed or corrected before final payment Owner shall have 7 days after receipt of the preliminary certificate during which to make written objection to Engineer as to any provisions of the certificate or attached Punch List. If, after considering the objections to the provisions of the preliminary certificate, Engineer concludes that the Work is not substantially complete, Engineer will, within 14 days after submission of the preliminary certificate to Owner, notify Contractor in writing that the Work is not substantially complete, stating the reasons therefor. If Owner does not object to the provisions of the certificate, or if despite consideration of Owner's objections Engineer concludes that the Work is substantially complete, then Engineer will, within said 14 days, execute and deliver to Owner and Contractor a final certificate of Substantial Completion (with a revised Punch List of items to be completed or corrected) reflecting such changes from the preliminary certificate as Engineer believes justified after consideration of any objections from Owner.

- D. At the time of receipt of the preliminary certificate of Substantial Completion, Owner and Contractor will confer regarding Owner's use or occupancy of the Work following Substantial Completion, review the builder's risk insurance policy with respect to the end of the builder's risk coverage, and confirm the transition to coverage of the Work under a permanent property insurance policy held by Owner. Unless Owner and Contractor agree otherwise in writing, Owner shall bear responsibility for security, operation, protection of the Work, property insurance, maintenance, heat, and utilities upon Owner's use or occupancy of the Work.
- E. After Substantial Completion the Contractor shall promptly begin work on the Punch List of items to be completed or corrected prior to final payment. In appropriate cases Contractor may submit monthly Applications for Payment for completed Punch List items, following the progress payment procedures set forth above.
- F. Owner shall have the right to exclude Contractor from the Site after the date of Substantial Completion subject to allowing Contractor reasonable access to remove its property and complete or correct items on the Punch List.

15.04 *Partial Use or Occupancy*

- A. Prior to Substantial Completion of all the Work, Owner may use or occupy any substantially completed part of the Work which has specifically been identified in the Contract Documents, or which Owner, Engineer, and Contractor agree constitutes a separately functioning and usable part of the Work that can be used by Owner for its intended purpose without significant interference with Contractor's performance of the remainder of the Work, subject to the following conditions:
 - 1. At any time, Owner may request in writing that Contractor permit Owner to use or occupy any such part of the Work that Owner believes to be substantially complete. If and when Contractor agrees that such part of the Work is substantially complete, Contractor, Owner, and Engineer will follow the procedures of Paragraph 15.03.A through 15.03.E for that part of the Work.
 - 2. At any time, Contractor may notify Owner and Engineer in writing that Contractor considers any such part of the Work substantially complete and request Engineer to issue a certificate of Substantial Completion for that part of the Work.
 - 3. Within a reasonable time after either such request, Owner, Contractor, and Engineer shall make an inspection of that part of the Work to determine its status of completion. If Engineer does not consider that part of the Work to be substantially complete, Engineer will notify Owner and Contractor in writing giving the reasons therefor. If Engineer considers that part of the Work to be substantially complete, the provisions of Paragraph 15.03 will apply with respect to certification of Substantial Completion of that part of the Work and the division of responsibility in respect thereof and access thereto.
 - 4. No use or occupancy or separate operation of part of the Work may occur prior to compliance with the requirements of Paragraph 6.04 regarding builder's risk or other property insurance.

15.05 *Final Inspection – Punch List*

- A. Upon written notice from Contractor that the entire Work or an agreed portion thereof is complete, Engineer will promptly make a final inspection with Owner and Contractor and will notify Contractor in writing of all particulars in which this inspection reveals that the Work, or agreed portion thereof, is incomplete or defective. Contractor shall immediately take such measures as are necessary to complete such Work or remedy such deficiencies.

15.06 *Final Payment*

A. *Application for Payment*

1. After Contractor has, in the opinion of Engineer, satisfactorily completed all corrections identified during the final inspection and has delivered, in accordance with the Contract Documents, all maintenance and operating instructions, schedules, guarantees, bonds, certificates or other evidence of insurance, certificates of inspection, annotated record documents (as provided in Paragraph 7.12), and other documents, Contractor may make application for final payment.
2. The final Application for Payment must be accompanied (except as previously delivered) by:
 - a. all documentation called for in the Contract Documents, including but not limited to, the evidence that Contractor maintains completed operations coverage for its required commercial general liability (CGL) insurance;
 - b. consent of the surety, if any, to final payment;
 - c. satisfactory evidence that all title issues have been resolved such that title to all Work, materials, and equipment has passed to Owner free and clear of any Liens or other title defects, or will so pass upon final payment.
 - d. a list of all duly pending Change Proposals and Claims; and
 - e. complete and legally effective final releases or waivers (satisfactory to Owner) of all Lien rights and Liens filed in connection with the Work.
3. In lieu of the final releases or waivers of Liens specified in Paragraph 15.06.A.2 and as approved by Owner, Contractor may furnish receipts or releases in full and an affidavit of Contractor whereby Contractor swears that: (a) all payrolls, services, material, and equipment bills and other indebtedness connected with the Work for which Owner has paid Contractor through the date of Contractor's final Application for Payment have been paid by Contractor; and (b) all payrolls, material and equipment bills, and other indebtedness connected with the Work for which Owner will pay Contractor in the final Application for Payment will represent Contractor's receipt of all payments for the Work except for the specifically enumerated Claims (and Claims not specifically enumerated are deemed released and waived) and that Contractor will promptly pay its Subcontractors and Suppliers upon its receipt of the final payment. If any Subcontractor or Supplier fails to furnish such a release or receipt in full, Contractor may furnish a bond or other collateral satisfactory to Owner to indemnify Owner against any Lien, or Owner at its

option may issue joint checks payable to Contractor and specified Subcontractors and Suppliers.

4. The documents and materials that Contractor is required to submit to accompany its Final Application for Payment (as set forth in this Paragraph 15.06) are conditions precedent to issuance of final payment.
- B. *Engineer's Review of Final Application and Recommendation of Payment:* If, on the basis of Engineer's observation of the Work during construction and final inspection, and Engineer's review of the final Application for Payment and accompanying documentation as required by the Contract Documents, Engineer is satisfied that the Work has been completed and Contractor's other obligations under the Contract have been fulfilled, Engineer will, within 10 days after receipt of the final Application for Payment, indicate in writing Engineer's recommendation of final payment and present the final Application for Payment to Owner for payment. Such recommendation will account for any set-offs against payment that are necessary in Engineer's opinion to protect Owner from loss for the reasons stated above with respect to progress payments. Otherwise, Engineer will return the Application for Payment to Contractor, indicating in writing the reasons for refusing to recommend final payment, in which case Contractor shall make the necessary corrections and resubmit the Application for Payment.
- C. *Notice of Acceptability:* In support of its recommendation of payment of the final Application for Payment, Engineer will also give written notice to Owner and Contractor that the Work is acceptable, subject to stated limitations in the notice and to the provisions of Paragraph 15.07.
- D. *Completion of Work:* The Work is complete (subject to surviving obligations) when it is ready for final payment as established by the Engineer's written recommendation of final payment and issuance of notice of the acceptability of the Work.
- E. *Final Payment Becomes Due:* Upon receipt from Engineer of the final Application for Payment and accompanying documentation, Owner shall set off against the amount recommended by Engineer for final payment any further sum to which Owner is entitled, including but not limited to set-offs for liquidated damages and set-offs allowed under the provisions of this Contract with respect to progress payments. Owner shall pay the resulting balance due to Contractor within Twenty-five (25) days of the final Application for Payment being stamped as received by Engineer.

15.07 *Waiver of Claims*

- A. By making final payment, Owner waives its claim or right to liquidated damages or other damages for late completion by Contractor, except as set forth in an outstanding Claim, appeal under the provisions of Article 17, set-off, or express reservation of rights by Owner. Owner reserves all other claims or rights after final payment.
- B. The acceptance of final payment by Contractor will constitute a waiver by Contractor of all claims and rights against Owner other than those pending matters that have been duly submitted as a Claim, or appealed under the provisions of Article 17.

15.08 *Correction Period*

- A. If within one year after the date of Substantial Completion (or such longer period of time as may be prescribed by the Supplementary Conditions or the terms of any applicable special guarantee required by the Contract Documents), Owner gives Contractor written notice that any Work has been found to be defective, or that Contractor's repair of any damages to the Site or adjacent areas has been found to be defective, then after receipt of such notice of defect Contractor shall promptly, without cost to Owner and in accordance with Owner's written instructions:
1. correct the defective repairs to the Site or such adjacent areas;
 2. correct such defective Work;
 3. remove the defective Work from the Project and replace it with Work that is not defective, if the defective Work has been rejected by Owner, and
 4. satisfactorily correct or repair or remove and replace any damage to other Work, to the work of others, or to other land or areas resulting from the corrective measures.
- B. Owner shall give any such notice of defect within 60 days of the discovery that such Work or repairs is defective. If such notice is given within such 60 days but after the end of the correction period, the notice will be deemed a notice of defective Work under Paragraph 7.17.B.
- C. If, after receipt of a notice of defect within 60 days and within the correction period, Contractor does not promptly comply with the terms of Owner's written instructions, or in an emergency where delay would cause serious risk of loss or damage, Owner may have the defective Work corrected or repaired or may have the rejected Work removed and replaced. Contractor shall pay all costs, losses, and damages (including but not limited to all fees and charges of engineers, architects, attorneys, and other professionals and all court or arbitration or other dispute resolution costs) arising out of or relating to such correction or repair or such removal and replacement (including but not limited to all costs of repair or replacement of work of others). Contractor's failure to pay such costs, losses, and damages within 10 days of invoice from Owner will be deemed the start of an event giving rise to a Claim under Paragraph 12.01.B, such that any related Claim must be brought within 30 days of the failure to pay.
- D. In special circumstances where a particular item of equipment is placed in continuous service before Substantial Completion of all the Work, the correction period for that item may start to run from an earlier date if so provided in the Specifications.
- E. Where defective Work (and damage to other Work resulting therefrom) has been corrected or removed and replaced under this paragraph, the correction period hereunder with respect to such Work will be extended for an additional period of one year after such correction or removal and replacement has been satisfactorily completed.
- F. Contractor's obligations under this paragraph are in addition to all other obligations and warranties. The provisions of this paragraph are not to be construed as a substitute for, or a waiver of, the provisions of any applicable statute of limitation or repose.

ARTICLE 16—SUSPENSION OF WORK AND TERMINATION

16.01 *Owner May Suspend Work*

- A. At any time and without cause, Owner may suspend the Work or any portion thereof for a period of not more than 90 consecutive days by written notice to Contractor and Engineer. Such notice will fix the date on which Work will be resumed. Contractor shall resume the Work on the date so fixed. Contractor shall be entitled to an adjustment in the Contract Price or an extension of the Contract Times directly attributable to any such suspension. Any Change Proposal seeking such adjustments must be submitted no later than 30 days after the date fixed for resumption of Work.

16.02 *Owner May Terminate for Cause*

- A. The occurrence of any one or more of the following events will constitute a default by Contractor and justify termination for cause:
 - 1. Contractor's persistent failure to perform the Work in accordance with the Contract Documents (including, but not limited to, failure to supply sufficient skilled workers or suitable materials or equipment, or failure to adhere to the Progress Schedule);
 - 2. Failure of Contractor to perform or otherwise to comply with a material term of the Contract Documents;
 - 3. Contractor's disregard of Laws or Regulations of any public body having jurisdiction;
 - 4. Contractor's repeated disregard of the authority of Owner or Engineer;
 - 5. Contractor's failure to timely pay Subcontractors and Suppliers after it receives payment from Owner, or
 - 6. Contractor's failure to obtain or maintain the insurance required of it in the Contract.
- B. If one or more of the events identified in Paragraph 16.02.A occurs, then after giving Contractor (and any surety) 5 days' written notice that Owner is considering a declaration that Contractor is in default and termination of the Contract, Owner may proceed to:
 - 1. declare Contractor to be in default, and give Contractor (and any surety) written notice that the Contract is terminated; and
 - 2. enforce the rights available to Owner under any applicable performance bond.
- C. Subject to the terms and operation of any applicable performance bond, if Owner has terminated the Contract for cause, Owner may exclude Contractor from the Site, take possession of the Work, incorporate in the Work all materials and equipment stored at the Site or for which Owner has paid Contractor but which are stored elsewhere, and complete the Work as Owner may deem expedient.
- D. Owner may not proceed with termination of the Contract under Paragraph 16.02.B if Contractor within 5 days of receipt of notice of intent to terminate begins to correct its failure to perform and proceeds diligently to cure such failure.
- E. If Owner proceeds as provided in Paragraph 16.02.B, Contractor shall not be entitled to receive any further payment until the Work is completed. If the unpaid balance of the

Contract Price exceeds the cost to complete the Work, including all related claims, costs, losses, and damages (including but not limited to all fees and charges of engineers, architects, attorneys, and other professionals) sustained by Owner, such excess will be paid to Contractor. If the cost to complete the Work including such related claims, costs, losses, and damages exceeds such unpaid balance, Contractor shall pay the difference to Owner. When exercising any rights or remedies under this paragraph, Owner shall not be required to obtain the lowest price for the Work performed.

- F. Where Contractor's services have been so terminated by Owner, the termination will not affect any rights or remedies of Owner against Contractor then existing or which may thereafter accrue, or any rights or remedies of Owner against Contractor or any surety under any payment bond or performance bond. Any retention or payment of money due Contractor by Owner will not release Contractor from liability.
- G. If and to the extent that Contractor has provided a performance bond under the provisions of Paragraph 6.01.A, the provisions of that bond will govern over any inconsistent provisions of Paragraphs 16.02.B and 16.02.D.

16.03 *Owner May Terminate for Convenience*

- A. Upon 5 days' written notice to Contractor and Engineer, Owner may, without cause and without prejudice to any other right or remedy of Owner, terminate the Contract. In such case, Contractor shall be paid for (without duplication of any items):
 - 1. completed and acceptable Work executed in accordance with the Contract Documents prior to the effective date of termination, including fair and reasonable sums for overhead and profit on such Work;
 - 2. expenses sustained prior to the effective date of termination in performing services and furnishing labor, materials, or equipment as required by the Contract Documents in connection with uncompleted Work, plus fair and reasonable sums for overhead and profit on such expenses; and
 - 3. other reasonable expenses directly attributable to termination, such as demobilization expenses, and including costs incurred to prepare a termination for convenience cost proposal. Attorneys' fees, accountant fees, home office overhead and similar expenses shall not be deemed reasonable expenses.
- B. Contractor shall not be paid for any loss of anticipated profits or revenue, post-termination overhead costs, or other economic loss arising out of or resulting from such termination.

16.04 *Contractor May Stop Work or Terminate*

- A. If, through no act or fault of Contractor, (1) the Work is suspended for more than 90 consecutive days by Owner or under an order of court or other public authority, or (2) Engineer fails to act on any Application for Payment within 30 days after it is submitted, or (3) Owner fails for 30 days to pay Contractor any sum finally determined to be due, then Contractor may, upon 7 days' written notice to Owner and Engineer, and provided Owner or Engineer do not remedy such suspension or failure within that time, terminate the contract and recover from Owner payment on the same terms as provided in Paragraph 16.03.

Contractor, however, cannot terminate the Contract due to any dispute (i) concerning the amount of payment due Contractor or (ii) any amounts Owner is withholding from Contractor.

- B. In lieu of terminating the Contract and without prejudice to any other right or remedy, if Engineer has failed to act on an Application for Payment within 30 days after it is submitted, or Owner has failed for 30 days to pay Contractor any sum finally determined to be due, Contractor may, 7 days after written notice to Owner and Engineer, stop the Work until payment is made of all such amounts due Contractor, including interest thereon. The provisions of this paragraph are not intended to preclude Contractor from submitting a Change Proposal for an adjustment in Contract Price or Contract Times or otherwise for expenses or damage directly attributable to Contractor's stopping the Work as permitted by this paragraph. Contractor, however, cannot stop the Work due to any dispute (i) concerning the amount of payment due Contractor or (ii) any amounts Owner is withholding from Contractor.

ARTICLE 17—FINAL RESOLUTION OF DISPUTES

17.01 *Deleted in its entirety.A.Deleted in its entirety.1. Deleted in its entirety.2. Deleted in its entirety.B. Deleted in its entirety.1. Deleted in its entirety.2. Deleted in its entirety.3. Deleted in its entirety.*

1. *Claims, disputes or other matters in question between the parties to this Agreement shall be first subject to pre-suit mediation prior to the filing of any legal claims or litigation. Completion of pre-suit mediation is a condition precedent to litigation. The obligation to mediate is a material and essential provision of the Agreement.*
2. *Unless otherwise agreed in writing, the Contractor shall carry on the Work and maintain its progress during any mediation or litigation, and the Owner shall continue to make payments to the Contractor in accordance with the Contract Documents.*
3. *Either party may initiate a mediation preceding by a request in writing to the other party within a reasonable time after the claim, dispute or other matter in question has arisen or as provided in subparagraph ____, but in no event after the expiration of the applicable statute of limitations.*
4. *The parties shall endeavor in good faith to mutually agree upon an acceptable mediator. In the event the parties have not agreed upon a mediator within thirty (30) days of the request for mediation, the Orlando office of the American Arbitration Association, upon the written request of either party, shall appoint a mediator from its pool of approved mediators.*
5. *Unless otherwise mutually agreed, the mediation shall be held in accordance with the Construction Industry Mediation Rules of the American Arbitration Association currently in effect, each party to bear its own fees, costs and expenses.*
6. *In the event that pre-suit mediation is unsuccessful, all claims, disputes or other matters in question shall be resolved in the Circuit Courts of Volusia County Florida. The Parties, including the*

Contractor's Surety, waive Venue and Jurisdiction of any Federal Court and expressly waive Trial by Jury.

ARTICLE 18—MISCELLANEOUS

18.01 *Giving Notice*

- A. Whenever any provision of the Contract requires the giving of written notice to Owner, Engineer, or Contractor, it will be deemed to have been validly given only if delivered:
 - 1. in person, by a commercial courier service or otherwise, to the recipient's place of business;
 - 2. by registered or certified mail, postage prepaid, to the recipient's place of business; or
 - 3. by e-mail to the recipient, with the words "Formal Notice" or similar in the e-mail's subject line.

18.02 *Computation of Times*

- A. When any period of time is referred to in the Contract by days, it will be computed to exclude the first and include the last day of such period. If the last day of any such period falls on a Saturday or Sunday or on a day made a legal holiday by the law of the applicable jurisdiction, such day will be omitted from the computation.

18.03 *Cumulative Remedies*

- A. The duties and obligations imposed by these General Conditions and the rights and remedies available hereunder to the parties hereto are in addition to, and are not to be construed in any way as a limitation of, any rights and remedies available to any or all of them which are otherwise imposed or available by Laws or Regulations, by special warranty or guarantee, or by other provisions of the Contract. The provisions of this paragraph will be as effective as if repeated specifically in the Contract Documents in connection with each particular duty, obligation, right, and remedy to which they apply.

18.04 *Limitation of Damages*

- A. With respect to any and all Change Proposals, Claims, disputes subject to final resolution, and other matters at issue, neither Owner nor Engineer, nor any of their officers, directors, members, partners, employees, agents, consultants, or subcontractors, shall be liable to Contractor for any claims, costs, losses, or damages sustained by Contractor on or in connection with any other project or anticipated project.

18.05 *No Waiver*

- A. A party's non-enforcement of any provision will not constitute a waiver of that provision, nor will it affect the enforceability of that provision or of the remainder of this Contract.

18.06 *Survival of Obligations*

- A. All representations, indemnifications, warranties, and guarantees made in, required by, or given in accordance with the Contract, as well as all continuing obligations indicated in the

Contract, will survive final payment, completion, and acceptance of the Work or termination of the Contract or of the services of Contractor.

18.07 *Controlling Law*

- A. This Contract is to be governed by the law of the State of Florida.

18.08 *Assignment of Contract*

- A. Unless expressly agreed to elsewhere in the Contract, no assignment by a party to this Contract of any rights under or interests in the Contract will be binding on the other party without the written consent of the party sought to be bound; and, specifically but without limitation, money that may become due and money that is due may not be assigned without such consent (except to the extent that the effect of this restriction may be limited by law), and unless specifically stated to the contrary in any written consent to an assignment, no assignment will release or discharge the assignor from any duty or responsibility under the Contract.

18.09 *Successors and Assigns*

- A. Owner and Contractor each binds itself, its successors, assigns, and legal representatives to the other party hereto, its successors, assigns, and legal representatives in respect to all covenants, agreements, and obligations contained in the Contract Documents.

18.10 *Headings*

- A. Article and paragraph headings are inserted for convenience only and do not constitute parts of these General Conditions.

EJCDC General Conditions
(Additions and Deletions Version)

Consisting of 78 pages

This document has important legal consequences; consultation with an attorney is encouraged with respect to its use or modification. This document should be adapted to the particular circumstances of the contemplated Project and the controlling Laws and Regulations.

STANDARD GENERAL CONDITIONS OF THE CONSTRUCTION CONTRACT

Prepared By



Endorsed By



Copyright© 2018

National Society of Professional Engineers
1420 King Street, Alexandria, VA 22314-2794
(703) 684-2882
www.nspe.org

American Council of Engineering Companies
1015 15th Street N.W., Washington, DC 20005
(202) 347-7474
www.acec.org

American Society of Civil Engineers
1801 Alexander Bell Drive, Reston, VA 20191-4400
(800) 548-2723
www.asce.org

The copyright for this EJCDC document is owned jointly by the three sponsoring organizations listed above. The National Society of Professional Engineers is the Copyright Administrator for the EJCDC documents; please direct all inquiries regarding EJCDC copyrights to NSPE.

NOTE: EJCDC publications may be purchased at www.ejcdc.org, or from any of the sponsoring organizations above.

~~GUIDELINES FOR USE OF EJCDC® C-700, STANDARD GENERAL CONDITIONS OF THE CONSTRUCTION CONTRACT~~

~~1.0 — PURPOSE AND INTENDED USE OF THE DOCUMENT~~

~~EJCDC® C-700, Standard General Conditions of the Construction Contract (2018), is the foundation document for the EJCDC Construction Series. The General Conditions define the basic rights, responsibilities, risk allocations, and contractual relationship of the Owner and Contractor, and establish how the Contract is to be administered.~~

~~2.0 — OTHER DOCUMENTS~~

~~EJCDC documents are intended to be used as a system and changes in one EJCDC document may require a corresponding change in other documents. Other EJCDC documents may also serve as a reference to provide insight or guidance for the preparation of this document.~~

~~These General Conditions have been prepared for use with either EJCDC® C-520, Agreement Between Owner and Contractor for Construction Contract (Stipulated Price), or EJCDC® C-525, Agreement Between Owner and Contractor for Construction Contract (Cost Plus Fee) (2018 Editions). The provisions of the General Conditions and the Agreement are interrelated, and a change in one may necessitate a change in the other.~~

~~To prepare supplementary conditions that are coordinated with the General Conditions, use EJCDC® C-800, Supplementary Conditions of the Construction Contract (2018).~~

~~The full EJCDC Construction series of documents is discussed in the EJCDC® C-001, Commentary on the 2018 EJCDC Construction Documents (2018).~~

~~3.0 — ORGANIZATION OF INFORMATION~~

~~All parties involved in a construction project benefit significantly from a standardized approach in the location of subject matter throughout the documents. Experience confirms the danger of addressing the same subject matter in more than one location; doing so frequently leads to confusion and unanticipated legal consequences. Careful attention should be given to the guidance provided in EJCDC® N-122/AIA® A521, Uniform Location of Subject Matter (2012 Edition) when preparing documents. EJCDC® N-122/AIA® A521 is available at no charge from the EJCDC website, www.ejcdc.org, and from the websites of EJCDC's sponsoring organizations.~~

~~If CSI MasterFormat™ is used for organizing the Project Manual, consult CSI MasterFormat™ for the appropriate document number (e.g., under 00 11 00, Advertisements and Invitations), and accordingly number the document and its pages.~~

~~4.0 — EDITING THIS DOCUMENT~~

~~Remove these Guidelines for Use. Some users may also prefer to remove the two cover pages.~~

~~Although it is permissible to revise the Standard EJCDC Text of C-700 (the content beginning at page 1 and continuing to the end), it is common practice to leave the Standard EJCDC Text of C-700 intact and unaltered, with modifications and supplementation of C-700's provisions set forth in EJCDC® C-800, Supplementary Conditions of the Construction Contract (2018). If the Standard Text itself is revised, the~~

user must comply with the terms of the License Agreement, Paragraph 4.0, Document Specific Provisions, concerning the tracking or highlighting of revisions. The following is a summary of the relevant License Agreement provisions:

1. The term “Standard EJCDC Text” for C-700 refers to all text prepared by EJCDC in the main body of the document. Document covers, logos, footers, instructions, or copyright notices are not Standard EJCDC Text for this purpose.
2. During the drafting or negotiating process for C-700, it is important that the two contracting parties are both aware of any changes that have been made to the Standard EJCDC Text. Thus, if a draft or version of C-700 purports to be or appears to be an EJCDC document, the user must plainly show all changes to the Standard EJCDC Text, using “Track Changes” (redline/strikeout), highlighting, or other means of clearly indicating additions and deletions.
3. If C-700 has been revised or altered and is subsequently presented to third parties (such as potential bidders, grant agencies, lenders, or sureties) as an EJCDC document, then the changes to the Standard EJCDC Text must be shown, or the third parties must receive access to a version that shows the changes.
4. Once the document is ready to be finalized (and if applicable executed by the contracting parties), it is no longer necessary to continue to show changes to the Standard EJCDC Text. The user may produce a final version of the document in a format in which all changes are accepted, and the document at that point does not need to include any “Track Changes,” redline/strikeout, highlighting, or other indication of additions and deletions to the Standard EJCDC Text.

5.0 LICENSE AGREEMENT

This document is subject to the terms and conditions of the **License Agreement, 2018 EJCDC® Construction Series Documents**. A copy of the License Agreement was furnished at the time of purchase of this document, and is available for review at www.ejcdc.org and the websites of EJCDC’s sponsoring organizations.

STANDARD GENERAL CONDITIONS OF THE CONSTRUCTION CONTRACT

TABLE OF CONTENTS

	Page
Article 1—Definitions and Terminology.....	1
1.01 Defined Terms.....	1
1.02 Terminology	6
Article 2—Preliminary Matters	7
2.01 Delivery of Performance and Payment Bonds; Evidence of Insurance.....	7
2.02 Copies of Documents	87
2.03 Before Starting Construction	87
2.04 Preconstruction Conference; Designation of Authorized Representatives	8
2.05 Acceptance of Schedules	98
2.06 Electronic Transmittals	98
Article 3—Contract Documents: Intent, Requirements, Reuse	109
3.01 Intent.....	109
3.02 Reference Standards	109
3.03 Reporting and Resolving Discrepancies	1110
3.04 Requirements of the Contract Documents.....	1210
3.05 Reuse of Documents	1211
Article 4—Commencement and Progress of the Work	1211
4.01 Commencement of Contract Times; Notice to Proceed	1211
4.02 Starting the Work.....	1311
4.03 Reference Points	1311
4.04 Progress Schedule	1312
4.05 Delays in Contractor’s Progress	1312
Article 5—Site; Subsurface and Physical Conditions; Hazardous Environmental Conditions	1513
5.01 Availability of Lands	1513
5.02 Use of Site and Other Areas.....	1514
5.03 Subsurface and Physical Conditions.....	1715
5.04 Differing Subsurface or Physical Conditions	1716

5.05	Underground Facilities.....	1917
5.06	Hazardous Environmental Conditions at Site	2119
Article 6—Bonds and Insurance.....		2421
6.01	Performance, Payment, and Other Bonds	2421
6.02	Insurance—General Provisions.....	2522
6.03	Contractor’s Insurance.....	2724
6.04	Builder’s Risk and Other Property Insurance	2825
6.05	Property Losses; Subrogation	2825
6.06	Receipt and Application of Property Insurance Proceeds	3027
Article 7—Contractor’s Responsibilities		3027
7.01	Contractor’s Means and Methods of Construction	3027
7.02	Supervision and Superintendence	3127
7.03	Labor; Working Hours	3127
7.04	Services, Materials, and Equipment	3128
7.05	“Or Equals”	3228
7.06	Substitutes	3329
7.07	Concerning Subcontractors and Suppliers.....	3531
7.08	Patent Fees and Royalties.....	3632
7.09	Permits	3633
7.10	Taxes	3733
7.11	Laws and Regulations.....	3733
7.12	Record Documents.....	3733
7.13	Safety and Protection	3734
7.14	Hazard Communication Programs	3935
7.15	Emergencies	3935
7.16	Submittals	3935
7.17	Contractor’s General Warranty and Guarantee	4238
7.18	Indemnification	4339
7.19	Delegation of Professional Design Services	4439
Article 8—Other Work at the Site.....		4540
8.01	Other Work	4540
8.02	Coordination	4641
8.03	Legal Relationships.....	4641

Article 9—Owner’s Responsibilities	4742
9.01 Communications to Contractor	4742
9.02 Replacement of Engineer	4742
9.03 Furnish Data	4742
9.04 Pay When Due.....	4742
9.05 Lands and Easements; Reports, Tests, and Drawings	4743
9.06 Insurance.....	4843
9.07 Change Orders	4843
9.08 Inspections, Tests, and Approvals.....	4843
9.09 Limitations on Owner’s Responsibilities	4843
9.10 Undisclosed Hazardous Environmental Condition.....	4843
9.11 Evidence of Financial Arrangements.....	4843
9.12 Safety Programs	4843
Article 10—Engineer’s Status During Construction	4844
10.01 Owner’s Representative.....	4844
10.02 Visits to Site.....	4944
10.03 Resident Project Representative.....	4944
10.04 Engineer’s Authority	4944
10.05 Determinations for Unit Price Work	4945
10.06 Decisions on Requirements of Contract Documents and Acceptability of Work	5045
10.07 Limitations on Engineer’s Authority and Responsibilities	5045
10.08 Compliance with Safety Program.....	5045
Article 11—Changes to the Contract	5046
11.01 Amending and Supplementing the Contract	5046
11.02 Change Orders	5146
11.03 Work Change Directives.....	5146
11.04 Field Orders.....	5247
11.05 Owner-Authorized Changes in the Work	5247
11.06 Unauthorized Changes in the Work.....	5247
11.07 Change of Contract Price	5247
11.08 Change of Contract Times.....	5449
11.09 Change Proposals.....	5449
11.10 Notification to Surety.....	5550

Article 12—Claims.....	5550
12.01 Claims.....	5550
Article 13—Cost of the Work; Allowances; Unit Price Work	5751
13.01 Cost of the Work	5751
13.02 Allowances	6055
13.03 Unit Price Work.....	6155
Article 14—Tests and Inspections; Correction, Removal, or Acceptance of Defective Work	6256
14.01 Access to Work.....	6256
14.02 Tests, Inspections, and Approvals.....	6256
14.03 Defective Work	6357
14.04 Acceptance of Defective Work.....	6358
14.05 Uncovering Work	6458
14.06 Owner May Stop the Work	6458
14.07 Owner May Correct Defective Work.....	6559
Article 15—Payments to Contractor; Set-Offs; Completion; Correction Period	6559
15.01 Progress Payments.....	6559
15.02 Contractor’s Warranty of Title	6962
15.03 Substantial Completion.....	6962
15.04 Partial Use or Occupancy	7063
15.05 Final Inspection	7164
15.06 Final Payment.....	7164
15.07 Waiver of Claims	7265
15.08 Correction Period.....	7366
Article 16—Suspension of Work and Termination	7467
16.01 Owner May Suspend Work	7467
16.02 Owner May Terminate for Cause.....	7467
16.03 Owner May Terminate for Convenience.....	7568
16.04 Contractor May Stop Work or Terminate	7568
Article 17—Final Resolution of Disputes	7669
17.01 Methods and Procedures.....	7669
Article 18—Miscellaneous	7769
18.01 Giving Notice	7769
18.02 Computation of Times.....	7769

18.03	Cumulative Remedies	7770
18.04	Limitation of Damages	7870
18.05	No Waiver	7870
18.06	Survival of Obligations	7870
18.07	Controlling Law	7870
18.08	Assignment of Contract.....	7870
18.09	Successors and Assigns	7870
18.10	Headings.....	7870

STANDARD GENERAL CONDITIONS OF THE CONSTRUCTION CONTRACT

ARTICLE 1—DEFINITIONS AND TERMINOLOGY

1.01 *Defined Terms*

- A. Wherever used in the Bidding Requirements or Contract Documents, a term printed with initial capital letters, including the term's singular and plural forms, will have the meaning indicated in the definitions below. In addition to terms specifically defined, terms with initial capital letters in the Contract Documents include references to identified articles and paragraphs, and the titles of other documents or forms.
1. *Addenda*—Written or graphic instruments issued prior to the opening of Bids which clarify, correct, or change the Bidding Requirements or the proposed Contract Documents.
 2. *Agreement*—The written instrument, executed by Owner and Contractor, that sets forth the Contract Price and Contract Times, identifies the parties and the Engineer, and designates the specific items that are Contract Documents.
 3. *Application for Payment*—The document prepared by Contractor, in a form acceptable to Engineer, to request progress or final payments, and which is to be accompanied by such supporting documentation as is required by the Contract Documents.
 4. *Bid*—The offer of a Bidder submitted on the prescribed form setting forth the prices for the Work to be performed.
 5. *Bidder*—An individual or entity that submits a Bid to Owner.
 6. *Bidding Documents*—The Bidding Requirements, the proposed Contract Documents, and all Addenda.
 7. *Bidding Requirements*—The Advertisement or invitation to bid, Instructions to Bidders, Bid Bond or other Bid security, if any, the Bid Form, and the Bid with any attachments.
 8. *Change Order*—A document which is signed by Contractor and Owner and authorizes an addition, deletion, or revision in the Work or an adjustment in the Contract Price or the Contract Times, or other revision to the Contract, issued on or after the Effective Date of the Contract.
 9. *Change Proposal*—A written request by Contractor, duly submitted in compliance with the procedural requirements set forth herein, seeking an adjustment in Contract Price or Contract Times; contesting an initial decision by Engineer concerning the requirements of the Contract Documents or the acceptability of Work under the Contract Documents; challenging a set-off against payments due; or seeking other relief with respect to the terms of the Contract.

10. *Claim*

- a. A demand or assertion by Owner directly to Contractor, duly submitted in compliance with the procedural requirements set forth herein, seeking an adjustment of Contract Price or Contract Times; contesting an initial decision by Engineer concerning the requirements of the Contract Documents or the acceptability of Work under the Contract Documents; contesting Engineer's decision regarding a Change Proposal; seeking resolution of a contractual issue that Engineer has declined to address; or seeking other relief with respect to the terms of the Contract.
 - b. A demand or assertion by Contractor directly to Owner, duly submitted in compliance with the procedural requirements set forth herein, contesting Engineer's decision regarding a Change Proposal, or seeking resolution of a contractual issue that Engineer has declined to address.
 - c. A demand or assertion by Owner or Contractor, duly submitted in compliance with the procedural requirements set forth herein, made pursuant to Paragraph 12.01.A.4, concerning disputes arising after Engineer has issued a recommendation of final payment.
 - d. A demand for money or services by a third party is not a Claim.
11. *Constituent of Concern*—Asbestos, petroleum, radioactive materials, polychlorinated biphenyls (PCBs), lead-based paint (as defined by the HUD/EPA standard), hazardous waste, and any substance, product, waste, or other material of any nature whatsoever that is or becomes listed, regulated, or addressed pursuant to Laws and Regulations regulating, relating to, or imposing liability or standards of conduct concerning, any hazardous, toxic, or dangerous waste, substance, or material.
12. *Contract*—The entire and integrated written contract between Owner and Contractor concerning the Work.
13. *Contract Documents*—Those items so designated in the Agreement, and which together comprise the Contract.
14. *Contract Price*—The money that Owner has agreed to pay Contractor for completion of the Work in accordance with the Contract Documents.
15. *Contract Times*—The number of days or the dates by which Contractor shall: (a) achieve Milestones, if any; (b) achieve Substantial Completion; and (c) complete the Work.
16. *Contractor*—The individual or entity with which Owner has contracted for performance of the Work.
17. *Cost of the Work*—See Paragraph 13.01 for definition.
18. *Drawings*—The part of the Contract that graphically shows the scope, extent, and character of the Work to be performed by Contractor.
19. *Effective Date of the Contract*—The date, indicated in the Agreement, on which the Contract becomes effective.

20. *Electronic Document*—Any Project-related correspondence, attachments to correspondence, data, documents, drawings, information, or graphics, including but not limited to Shop Drawings and other Submittals, that are in an electronic or digital format.
21. *Electronic Means*—Electronic mail (email), upload/download from a secure Project website, or other communications methods that allow: (a) the transmission or communication of Electronic Documents; (b) the documentation of transmissions, including sending and receipt; (c) printing of the transmitted Electronic Document by the recipient; (d) the storage and archiving of the Electronic Document by sender and recipient; and (e) the use by recipient of the Electronic Document for purposes permitted by this Contract. Electronic Means does not include the use of text messaging, or of Facebook, Twitter, Instagram, or similar social media services for transmission of Electronic Documents.
22. *Engineer*—The individual or entity named as such in the Agreement.
23. *Field Order*—A written order issued by Engineer which requires minor changes in the Work but does not change the Contract Price or the Contract Times.
24. *Hazardous Environmental Condition*—The presence at the Site of Constituents of Concern in such quantities or circumstances that may present a danger to persons or property exposed thereto.
- a. The presence at the Site of materials that are necessary for the execution of the Work, or that are to be incorporated into the Work, and that are controlled and contained pursuant to industry practices, Laws and Regulations, and the requirements of the Contract, is not a Hazardous Environmental Condition.
 - b. The presence of Constituents of Concern that are to be removed or remediated as part of the Work is not a Hazardous Environmental Condition.
 - c. The presence of Constituents of Concern as part of the routine, anticipated, and obvious working conditions at the Site, is not a Hazardous Environmental Condition.
25. *Laws and Regulations; Laws or Regulations*—Any and all applicable laws, statutes, rules, regulations, ordinances, codes, and binding decrees, resolutions, and orders of any and all governmental bodies, agencies, authorities, and courts having jurisdiction.
26. *Liens*—Charges, security interests, or encumbrances upon Contract-related funds, real property, or personal property.
27. *Milestone*—A principal event in the performance of the Work that the Contract requires Contractor to achieve by an intermediate completion date, or by a time prior to Substantial Completion of all the Work.
28. *Notice of Award*—The written notice by Owner to a Bidder of Owner's acceptance of the Bid.
29. *Notice to Proceed*—A written notice by Owner to Contractor fixing the date on which the Contract Times will commence to run and on which Contractor shall start to perform the Work.

30. *Owner*—The individual or entity with which Contractor has contracted regarding the Work, and which has agreed to pay Contractor for the performance of the Work, pursuant to the terms of the Contract.
31. *Progress Schedule*—A schedule, prepared and maintained by Contractor, describing the sequence and duration of the activities comprising Contractor’s plan to accomplish the Work within the Contract Times.
32. *Project*—The total undertaking to be accomplished for Owner by engineers, contractors, and others, including planning, study, design, construction, testing, commissioning, and start-up, and of which the Work to be performed under the Contract Documents is a part.
33. *Project Manual*—The bound documentary information prepared for bidding and constructing the Work. A listing of the contents of the Project Manual, which may be bound in one or more volumes, is contained in the table(s) of contents.
34. *Punch List* - the detailed list of incomplete, unsatisfactory or unacceptable, or defective items that Contractor is required to complete prior to final payment that is generated in accordance with Paragraph 14.06 of the General Conditions.”
343. *Resident Project Representative*—The authorized representative of Engineer assigned to assist Engineer at the Site. As used herein, the term Resident Project Representative (RPR) includes any assistants or field staff of Resident Project Representative.
34. *Samples*—Physical examples of materials, equipment, or workmanship that are representative of some portion of the Work and that establish the standards by which such portion of the Work will be judged.
35. *Schedule of Submittals*—A schedule, prepared and maintained by Contractor, of required submittals and the time requirements for Engineer’s review of the submittals.
36. *Schedule of Values*—A schedule, prepared and maintained by Contractor, allocating portions of the Contract Price to various portions of the Work and used as the basis for reviewing Contractor’s Applications for Payment.
37. *Shop Drawings*—All drawings, diagrams, illustrations, schedules, and other data or information that are specifically prepared or assembled by or for Contractor and submitted by Contractor to illustrate some portion of the Work. Shop Drawings, whether approved or not, are not Drawings and are not Contract Documents.
38. *Site*—Lands or areas indicated in the Contract Documents as being furnished by Owner upon which the Work is to be performed, including rights-of-way and easements, and such other lands or areas furnished by Owner which are designated for the use of Contractor.
39. *Specifications*—The part of the Contract that consists of written requirements for materials, equipment, systems, standards, and workmanship as applied to the Work, and certain administrative requirements and procedural matters applicable to the Work.
40. *Subcontractor*—An individual or entity having a direct contract with Contractor or with any other Subcontractor for the performance of a part of the Work.

41. *Submittal*—A written or graphic document, prepared by or for Contractor, which the Contract Documents require Contractor to submit to Engineer, or that is indicated as a Submittal in the Schedule of Submittals accepted by Engineer. Submittals may include Shop Drawings and Samples; schedules; product data; Owner-delegated designs; sustainable design information; information on special procedures; testing plans; results of tests and evaluations, source quality-control testing and inspections, and field or Site quality-control testing and inspections; warranties and certifications; Suppliers' instructions and reports; records of delivery of spare parts and tools; operations and maintenance data; Project photographic documentation; record documents; and other such documents required by the Contract Documents. Submittals, whether or not approved or accepted by Engineer, are not Contract Documents. Change Proposals, Change Orders, Claims, notices, Applications for Payment, and requests for interpretation or clarification are not Submittals.
42. *Substantial Completion*—The time and date at which the Work (or a specified part thereof) has progressed to the point where, in the opinion of Engineer, the Work (or a specified part thereof) is sufficiently complete, in accordance with the Contract Documents, so that the Work (or a specified part thereof) can be ~~occupied and/or~~ utilized for the purposes for which it is intended. The terms "substantially complete" and "substantially completed" as applied to all or part of the Work refer to Substantial Completion of such Work. Substantial Completion cannot occur before the Project is issued a Certificate of Occupancy (or Completion, if applicable) by the governing building department that allows Owner to begin to utilize the entire Project for the purposes for which it was intended.
43. *Successful Bidder*—The Bidder to which the Owner makes an award of contract.
44. *Supplementary Conditions*—The part of the Contract that amends or supplements these General Conditions.
45. *Supplier*—A manufacturer, fabricator, supplier, distributor, or vendor having a direct contract with Contractor or with any Subcontractor to furnish materials or equipment to be incorporated in the Work by Contractor or a Subcontractor.
46. *Technical Data*
- Those items expressly identified as Technical Data in the Supplementary Conditions, with respect to either (1) existing subsurface conditions at or adjacent to the Site, or existing physical conditions at or adjacent to the Site including existing surface or subsurface structures (except Underground Facilities) or (2) Hazardous Environmental Conditions at the Site.
 - If no such express identifications of Technical Data have been made with respect to conditions at the Site, then Technical Data is defined, with respect to conditions at the Site under Paragraphs 5.03, 5.04, and 5.06, as the data contained in boring logs, recorded measurements of subsurface water levels, assessments of the condition of subsurface facilities, laboratory test results, and other factual, objective information regarding conditions at the Site that are set forth in any geotechnical, environmental, or other Site or facilities conditions report prepared for the Project and made available to Contractor.

- c. Information and data regarding the presence or location of Underground Facilities are not intended to be categorized, identified, or defined as Technical Data, and instead Underground Facilities are shown or indicated on the Drawings.
- 47. *Underground Facilities*—All active or not-in-service underground lines, pipelines, conduits, ducts, encasements, cables, wires, manholes, vaults, tanks, tunnels, or other such facilities or systems at the Site, including but not limited to those facilities or systems that produce, transmit, distribute, or convey telephone or other communications, cable television, fiber optic transmissions, power, electricity, light, heat, gases, oil, crude oil products, liquid petroleum products, water, steam, waste, wastewater, storm water, other liquids or chemicals, or traffic or other control systems. An abandoned facility or system is not an Underground Facility.
- 48. *Unit Price Work*—Work to be paid for on the basis of unit prices.
- 49. *Work*—The entire construction or the various separately identifiable parts thereof required to be provided under the Contract Documents. Work includes and is the result of performing or providing all labor, services, and documentation necessary to produce such construction; furnishing, installing, and incorporating all materials and equipment into such construction; and may include related services such as testing, start-up, and commissioning, all as required by the Contract Documents.
- 50. *Emergency Work Change Directive*—A written directive to Contractor issued on or after the Effective Date of the Contract, signed by Owner and recommended by Engineer, ordering an addition, deletion, or revision in the Work due to an emergency that prevents the parties from using the Change Order process.

1.02 Terminology

- A. The words and terms discussed in Paragraphs 1.02.B, C, D, and E are not defined terms that require initial capital letters, but, when used in the Bidding Requirements or Contract Documents, have the indicated meaning.
- B. *Intent of Certain Terms or Adjectives*: The Contract Documents include the terms “as allowed,” “as approved,” “as ordered,” “as directed” or terms of like effect or import to authorize an exercise of professional judgment by Engineer. In addition, the adjectives “reasonable,” “suitable,” “acceptable,” “proper,” “satisfactory,” or adjectives of like effect or import are used to describe an action or determination of Engineer as to the Work. It is intended that such exercise of professional judgment, action, or determination will be solely to evaluate, in general, the Work for compliance with the information in the Contract Documents and with the design concept of the Project as a functioning whole as shown or indicated in the Contract Documents (unless there is a specific statement indicating otherwise). The use of any such term or adjective is not intended to and shall not be effective to assign to Engineer any duty or authority to supervise or direct the performance of the Work, or any duty or authority to undertake responsibility contrary to the provisions of Article 10 or any other provision of the Contract Documents.
- C. *Day*: The word “day” means a calendar day of 24 hours measured from midnight to the next midnight, including weekends and legal holidays unless otherwise specifically defined.

- D. *Defective*: The word “defective,” when modifying the word “Work,” refers to Work that is unsatisfactory, faulty, or deficient in that it:
1. does not conform to the Contract Documents;
 2. does not meet the requirements of any applicable inspection, reference standard, test, or approval referred to in the Contract Documents; or
 3. has been damaged prior to Engineer’s recommendation of final payment (unless responsibility for the protection thereof has been assumed by Owner at Substantial Completion in accordance with Paragraph 15.03 or Paragraph 15.04).
- E. *Furnish, Install, Perform, Provide*
1. The word “furnish,” when used in connection with services, materials, or equipment, means to supply and deliver said services, materials, or equipment to the Site (or some other specified location) ready for use or installation and in usable or operable condition.
 2. The word “install,” when used in connection with services, materials, or equipment, means to put into use or place in final position said services, materials, or equipment complete and ready for intended use.
 3. The words “perform” or “provide,” when used in connection with services, materials, or equipment, means to furnish and install said services, materials, or equipment complete and ready for intended use.
 4. If the Contract Documents establish an obligation of Contractor with respect to specific services, materials, or equipment, but do not expressly use any of the four words “furnish,” “install,” “perform,” or “provide,” then Contractor shall furnish and install said services, materials, or equipment complete and ready for intended use.
- F. *Contract Price or Contract Times*: References to a change in “Contract Price or Contract Times” or “Contract Times or Contract Price” or similar, indicate that such change applies to (1) Contract Price, (2) Contract Times, or (3) both Contract Price and Contract Times, as warranted, even if the term “or both” is not expressed.
- G. Unless stated otherwise in the Contract Documents, words or phrases that have a well-known technical or construction industry or trade meaning are used in the Contract Documents in accordance with such recognized meaning.

ARTICLE 2—PRELIMINARY MATTERS

2.01 *Delivery of Performance and Payment Bonds; Evidence of Insurance*

- A. *Performance and Payment Bonds*: When Contractor delivers the signed counterparts of the Agreement to Owner, Contractor shall also deliver to Owner the performance bond and payment bond (if the Contract requires Contractor to furnish such bonds).
- B. *Evidence of Contractor’s Insurance*: When Contractor delivers the signed counterparts of the Agreement to Owner, Contractor shall also deliver to Owner, with copies to each additional insured (as identified in the Contract), the certificates, endorsements, and other evidence of insurance required to be provided by Contractor in accordance with Article 6, except to the

extent the Supplementary Conditions expressly establish other dates for delivery of specific insurance policies.

- C. ~~Deleted in its entirety. Evidence of Owner's Insurance: After receipt of the signed counterparts of the Agreement and all required bonds and insurance documentation, Owner shall promptly deliver to Contractor, with copies to each additional insured (as identified in the Contract), the certificates and other evidence of insurance required to be provided by Owner under Article 6.~~

2.02 Copies of Documents

- A. Owner shall furnish to Contractor four printed copies of the Contract (including one fully signed counterpart of the Agreement), and one copy in electronic portable document format (PDF). Additional printed copies will be furnished upon request at the cost of reproduction.
- B. Owner shall maintain and safeguard at least one original printed record version of the Contract, including Drawings and Specifications signed and sealed by Engineer and other design professionals. Owner shall make such original printed record version of the Contract available to Contractor for review. Owner may delegate the responsibilities under this provision to Engineer.

2.03 Before Starting Construction

- A. *Preliminary Schedules:* Within 10 days after the Effective Date of the Contract (or as otherwise required by the Contract Documents), Contractor shall submit to Engineer for timely review:
1. a preliminary Progress Schedule indicating the times (numbers of days or dates) for starting and completing the various stages of the Work, including any Milestones specified in the Contract, and identifying the Substantial Completion and Final Completion dates;
 2. a preliminary Schedule of Submittals; and
 3. a preliminary Schedule of Values for all of the Work which includes quantities and prices of items which when added together equal the Contract Price and subdivides the Work into component parts in sufficient detail to serve as the basis for progress payments during performance of the Work. Such prices will include an appropriate amount of overhead and profit applicable to each item of Work.

2.04 Preconstruction Conference; Designation of Authorized Representatives

- A. Before any Work at the Site is started, a conference attended by Owner, Contractor, Engineer, and others as appropriate will be held to establish a working understanding among the parties as to the Work, and to discuss the schedules referred to in Paragraph 2.03.A, procedures for handling Shop Drawings, Samples, and other Submittals, processing Applications for Payment, electronic or digital transmittals, and maintaining required records.
- B. At this conference Owner and Contractor each shall designate, in writing, a specific individual to act as its authorized representative with respect to the services and responsibilities under the Contract. Such individuals shall have the authority to transmit and receive information, render decisions relative to the Contract, and otherwise act on behalf of each respective party.

2.05 *Acceptance of Schedules*

- A. At least 10 days before submission of the first Application for Payment a conference, attended by Contractor, Engineer, ~~or~~ Owner and others as appropriate, will be held to review the schedules submitted in accordance with Paragraph 2.03.A. No progress payment will be made to Contractor until acceptable schedules are submitted to and approved by Engineer and Owner.
1. The Progress Schedule will be acceptable to Engineer and Owner if it provides an orderly progression of the Work to completion within the Contract Times and identifies Contractor's critical path sequence of scheduled activities with the earliest start dates for scheduled activities, the earliest finish date for scheduled activities, the latest start date for scheduled activities and latest finish date for scheduled activities. All float in the Progress Schedule shall belong to Owner in order to offset a day delay attributable to Owner or its agents. Such acceptance will not impose on Engineer or Owner responsibility for the Progress Schedule, for sequencing, scheduling, or progress of the Work, nor interfere with or relieve Contractor from Contractor's full responsibility therefor.
 2. Contractor's Schedule of Submittals will be acceptable to Engineer and Owner if it provides a workable arrangement for reviewing and processing the required submittals.
 3. Contractor's Schedule of Values will be acceptable to Engineer and Owner as to form and substance if it provides a reasonable allocation of the Contract Price to the component parts of the Work.
 4. If a schedule is not acceptable, Contractor will have an additional 10 days to revise and resubmit the schedule.
 5. If Contractor submits a schedule indicating an intention to achieve completion of the Work prior to contractually required dates, including milestones, no liability of the Owner to the Contractor for any failure of the Contractor to complete early shall be created, whether or not the Owner approves such schedule.
 6. The Contractor acknowledges that the Owner may retain the services of a scheduling consultant at the Owner's expense. The Contractor shall cooperate with any such scheduling consultant at the Owner's direction, including without limitation, with regard to the preparation of the Project schedule.

2.06 *Electronic Transmittals*

- A. Except as otherwise stated elsewhere in the Contract, the Owner, Engineer, and Contractor may send, and shall accept, Electronic Documents transmitted by Electronic Means.
- B. If the Contract does not establish protocols for Electronic Means, then Owner, Engineer, and Contractor shall jointly develop such protocols.
- C. Subject to any governing protocols for Electronic Means, when transmitting Electronic Documents by Electronic Means, the transmitting party makes no representations as to long-term compatibility, usability, or readability of the Electronic Documents resulting from the recipient's use of software application packages, operating systems, or computer hardware differing from those used in the drafting or transmittal of the Electronic Documents.

ARTICLE 3—CONTRACT DOCUMENTS: INTENT, REQUIREMENTS, REUSE

3.01 *Intent*

- A. The Contract Documents are complementary; what is required by one Contract Document is as binding as if required by all.
- B. It is the intent of the Contract Documents to describe a functionally complete Project (or part thereof) to be constructed in accordance with the Contract Documents.
- C. Unless otherwise stated in the Contract Documents, if there is a discrepancy between the electronic versions of the Contract Documents (including any printed copies derived from such electronic versions) and the printed record version, the printed record version will govern.
- D. The Contract supersedes prior negotiations, representations, and agreements, whether written or oral.
- E. Engineer will issue clarifications and interpretations of the Contract Documents as provided herein.
- F. Any provision or part of the Contract Documents held to be void or unenforceable under any Law or Regulation will be deemed stricken, and all remaining provisions will continue to be valid and binding upon Owner and Contractor, which agree that the Contract Documents will be reformed to replace such stricken provision or part thereof with a valid and enforceable provision that comes as close as possible to expressing the intention of the stricken provision.
- G. Nothing in the Contract Documents creates:
 - 1. any contractual relationship between Owner or Engineer and any Subcontractor, Supplier, or other individual or entity performing or furnishing any of the Work, for the benefit of such Subcontractor, Supplier, or other individual or entity; or
 - 2. any obligation on the part of Owner or Engineer to pay or to see to the payment of any money due any such Subcontractor, Supplier, or other individual or entity, except as may otherwise be required by Laws and Regulations.

3.02 *Reference Standards*

- A. *Standards Specifications, Codes, Laws and Regulations*
 - 1. Reference in the Contract Documents to standard specifications, manuals, reference standards, or codes of any technical society, organization, or association, or to Laws or Regulations, whether such reference be specific or by implication, means the standard specification, manual, reference standard, code, or Laws or Regulations in effect at the time of opening of Bids (or on the Effective Date of the Contract if there were no Bids), except as may be otherwise specifically stated in the Contract Documents.
 - 2. No provision of any such standard specification, manual, reference standard, or code, and no instruction of a Supplier, will be effective to change the duties or responsibilities of Owner, Contractor, or Engineer from those set forth in the part of the Contract Documents prepared by or for Engineer. No such provision or instruction shall be effective to assign to Owner or Engineer any duty or authority to supervise or direct the

performance of the Work, or any duty or authority to undertake responsibility inconsistent with the provisions of the part of the Contract Documents prepared by or for Engineer.

3.03 *Reporting and Resolving Discrepancies*

A. *Reporting Discrepancies*

1. *Contractor's Verification of Figures and Field Measurements:* Before undertaking each part of the Work, Contractor shall carefully study the Contract Documents, and check and verify pertinent figures and dimensions therein, particularly with respect to applicable field measurements. Contractor shall promptly report in writing to Engineer any conflict, error, ambiguity, or discrepancy that Contractor discovers, or has actual knowledge of, and shall not proceed with any Work affected thereby until the conflict, error, ambiguity, or discrepancy is resolved by a clarification or interpretation by Engineer, or by an amendment or supplement to the Contract issued pursuant to Paragraph 11.01.
2. *Contractor's Review of Contract Documents:* If, before or during the performance of the Work, Contractor discovers any conflict, error, ambiguity, or discrepancy within the Contract Documents, or between the Contract Documents and (a) any applicable Law or Regulation, (b) actual field conditions, (c) any standard specification, manual, reference standard, or code, or (d) any instruction of any Supplier, then Contractor shall promptly report it to Engineer in writing. Contractor shall not proceed with the Work affected thereby (except in an emergency as required by Paragraph 7.15) until the conflict, error, ambiguity, or discrepancy is resolved, by a clarification or interpretation by Engineer, or by an amendment or supplement to the Contract issued pursuant to Paragraph 11.01.
3. Contractor shall not be liable to Owner or Engineer for failure to report any conflict, error, ambiguity, or discrepancy in the Contract Documents unless Contractor had actual knowledge thereof or could have discovered the conflict or error by carefully studying and comparing careful review of the Contract Documents and checking and verifying including pertinent figures therein and all applicable field measurements and dimensions therein.

B. *Resolving Discrepancies*

1. Except as may be otherwise specifically stated in the Contract Documents, the provisions of the part of the Contract Documents prepared by or for Engineer take precedence in resolving any conflict, error, ambiguity, or discrepancy between such provisions of the Contract Documents and:
 - a. the provisions of any standard specification, manual, reference standard, or code, or the instruction of any Supplier (whether or not specifically incorporated by reference as a Contract Document); or
 - b. the provisions of any Laws or Regulations applicable to the performance of the Work (unless such an interpretation of the provisions of the Contract Documents would result in violation of such Law or Regulation).
 - c. In the event there is a discrepancy or conflict in the Drawings and Specifications applicable to a particular detail or assembly of the Work, Contractor must promptly seek clarification from Engineer before proceeding with the Work. Subject to Paragraph 3.03.A.3. above, if Contractor proceeds with the Work without seeking such clarification, Contractor will be

EJCDC® C-700, Standard General Conditions of the Construction Contract.

Copyright© 2018 National Society of Professional Engineers, American Council of Engineering Companies, and American Society of Civil Engineers. All rights reserved.

Page 11 of 78

bound by the stricter and more expensive detail or assembly. Contractor agrees and recognizes that in agreeing to the Contract Price it has factored in the costs associated with installing the stricter and more expensive detail or assembly.

3.04 *Requirements of the Contract Documents*

- A. During the performance of the Work and until final payment, Contractor and Owner shall submit to the Engineer in writing all matters in question concerning the requirements of the Contract Documents (sometimes referred to as requests for information or interpretation—RFIs), or relating to the acceptability of the Work under the Contract Documents, as soon as possible after such matters arise. Engineer will be the initial interpreter of the requirements of the Contract Documents, and judge of the acceptability of the Work.
- B. Engineer will, with reasonable promptness, render a written clarification, interpretation, or decision on the issue submitted, or initiate an amendment or supplement to the Contract Documents. Engineer's written clarification, interpretation, or decision will be final and binding on Contractor, unless it appeals by submitting a Change Proposal, and on Owner, unless it appeals by filing a Claim.
- C. If a submitted matter in question concerns terms and conditions of the Contract Documents that do not involve (1) the performance or acceptability of the Work under the Contract Documents, (2) the design (as set forth in the Drawings, Specifications, or otherwise), or (3) other engineering or technical matters, then Engineer will promptly notify Owner and Contractor in writing that Engineer is unable to provide a decision or interpretation. If Owner and Contractor are unable to agree on resolution of such a matter in question, either party may pursue resolution as provided in Article 12.

3.05 *Reuse of Documents*

- A. Contractor and its Subcontractors and Suppliers shall not:
 - 1. have or acquire any title to or ownership rights in any of the Drawings, Specifications, or other documents (or copies of any thereof) prepared by or bearing the seal of Engineer or its consultants, including electronic media versions, or reuse any such Drawings, Specifications, other documents, or copies thereof on extensions of the Project or any other project without written consent of Owner and Engineer and specific written verification or adaptation by Engineer; or
 - 2. have or acquire any title or ownership rights in any other Contract Documents, reuse any such Contract Documents for any purpose without Owner's express written consent, or violate any copyrights pertaining to such Contract Documents.
- B. The prohibitions of this Paragraph 3.05 will survive final payment, or termination of the Contract. Nothing herein precludes Contractor from retaining copies of the Contract Documents for record purposes.

ARTICLE 4—COMMENCEMENT AND PROGRESS OF THE WORK

4.01 *Commencement of Contract Times; Notice to Proceed* ~~*(Old 2.03)*~~

- A. The Contract Times ~~will~~shall not commence to run and Contractor shall not commence on the 30th day after the Effective Date of the Contract or, if the Work until Owner issues a Notice to

~~Proceed is given, on the day indicated in the Notice to Proceed. A Notice to Proceed may be given issued by Owner at any time within 30 days after the Effective Date of the Contract. In no event will the Contract Times commence to run later than the 60th day after the day of Bid opening or the 30th day after the Effective Date of the Contract, whichever date is earlier.~~

4.02 *Starting the Work*

- A. Contractor shall start to perform the Work on the date ~~when specified in the Notice to Proceed~~ which shall cause the Contract Times to commence to run. No Work may be done at the Site prior to such date.

4.03 *Reference Points*

- A. Owner shall provide engineering surveys to establish reference points for construction which in Engineer's judgment are necessary to enable Contractor to proceed with the Work. Contractor shall be responsible for laying out the Work, shall protect and preserve the established reference points and property monuments, and shall make no changes or relocations without the prior written approval of Owner. Contractor shall report to Engineer whenever any reference point or property monument is lost or destroyed or requires relocation because of necessary changes in grades or locations, and shall be responsible for the accurate replacement or relocation of such reference points or property monuments by professionally qualified personnel.

B. Contractor shall lay-out and verify all field dimensions and measurements at the Site before proceeding with any portion of the Work.

4.04 *Progress Schedule*

- A. Contractor shall adhere to the Progress Schedule established in accordance with Paragraph 2.05 as it may be adjusted from time to time as provided below.
1. Contractor shall submit to Engineer for acceptance (to the extent indicated in Paragraph 2.05) proposed adjustments in the Progress Schedule that will not result in changing the Contract Times.
 2. Proposed adjustments in the Progress Schedule that will change the Contract Times must be submitted in accordance with the requirements of Article 11.
- B. Contractor shall carry on the Work and adhere to the Progress Schedule during all disputes or disagreements with Owner. No Work will be delayed or postponed pending resolution of any disputes or disagreements, or during any appeal process, except as permitted by Paragraph 16.04, or as Owner and Contractor may otherwise agree in writing.

4.05 *Delays in Contractor's Progress*

- A. If Owner, Engineer, or anyone for whom Owner is responsible, delays, disrupts, or interferes with the performance or progress of the Work, then Contractor shall only be entitled to an equitable adjustment in ~~Contract Price or~~ Contract Times.
- B. Contractor shall not be entitled to an adjustment in Contract Price or Contract Times for delay, disruption, or interference caused by or within the control of Contractor. Delay, disruption,

and interference attributable to and within the control of a Subcontractor or Supplier shall be deemed to be within the control of Contractor.

- C. If Contractor's performance or progress is delayed, disrupted, or interfered with by unanticipated causes not the fault of and beyond the control of Owner, Contractor, and those for which they are responsible, then Contractor shall be entitled to an equitable adjustment in Contract Times. Such an adjustment will be Contractor's sole and exclusive remedy for the delays, disruption, and interference described in this paragraph. Unanticipated Causes of delay, disruption, or interference that may give rise to an adjustment in Contract Times under this paragraph include but are not limited to the following:
1. Severe and unavoidable natural catastrophes such as fires, floods, epidemics, and earthquakes;
 2. Abnormal weather conditions not anticipated or customary in Volusia County;
 3. Acts or failures to act of third-party utility owners or other third-party entities (other than those third-party utility owners or other third-party entities performing other work at or adjacent to the Site as arranged by or under contract with Owner, as contemplated in Article 8); and
 4. Acts of war or terrorism.
- D. Contractor's entitlement to an adjustment of Contract Times ~~or Contract Price~~ is limited as follows:
1. Contractor's entitlement to an adjustment of the Contract Times is conditioned on the delay, disruption, or interference adversely affecting an activity on the critical path to completion of the Work, as of the time of the delay, disruption, or interference.
 2. Deleted in its entirety. Contractor shall not be entitled to an adjustment in Contract Price for any delay, disruption, or interference if such delay is concurrent with a delay, disruption, or interference caused by or within the control of Contractor. Such a concurrent delay by Contractor shall not preclude an adjustment of Contract Times to which Contractor is otherwise entitled.
 3. Adjustments of Contract Times ~~or Contract Price~~ are subject to the provisions of Article 11.
- E. Each Contractor request or Change Proposal seeking an increase in Contract Times ~~or Contract Price~~ must be supplemented by supporting data that sets forth in detail the following:
1. The circumstances that form the basis for the requested adjustment;
 2. The date upon which each cause of delay, disruption, or interference began to affect the progress of the Work;
 3. The date upon which each cause of delay, disruption, or interference ceased to affect the progress of the Work;
 4. The number of days' increase in Contract Times claimed as a consequence of each such cause of delay, disruption, or interference; and

5. ~~Deleted in its entirety. The impact on Contract Price, in accordance with the provisions of Paragraph 11.07.~~

Contractor shall also furnish such additional supporting documentation as Owner or Engineer may require including, where appropriate, a revised progress schedule indicating all the activities affected by the delay, disruption, or interference, and an explanation of the effect of the delay, disruption, or interference on the critical path to completion of the Work.

- F. Delays, disruption, and interference to the performance or progress of the Work resulting from the existence of a differing subsurface or physical condition, an Underground Facility that was not shown or indicated by the Contract Documents, or not shown or indicated with reasonable accuracy, and those resulting from Hazardous Environmental Conditions, are governed by Article 5, together with the provisions of Paragraphs 4.05.D and 4.05.E.
- G. Paragraph 8.03 addresses delays, disruption, and interference to the performance or progress of the Work resulting from the performance of certain other work at or adjacent to the Site.

ARTICLE 5—SITE; SUBSURFACE AND PHYSICAL CONDITIONS; HAZARDOUS ENVIRONMENTAL CONDITIONS

5.01 Availability of Lands ~~(Old 4.01)~~

- A. Owner shall furnish the Site. Owner shall notify Contractor in writing of any encumbrances or restrictions not of general application but specifically related to use of the Site with which Contractor must comply in performing the Work.
- B. ~~Deleted in its entirety. Upon reasonable written request, Owner shall furnish Contractor with a current statement of record legal title and legal description of the lands upon which permanent improvements are to be made and Owner's interest therein as necessary for giving notice of or filing a mechanic's or construction lien against such lands in accordance with applicable Laws and Regulations.~~
- C. Contractor shall provide for all additional lands and access thereto that may be required for temporary construction facilities, staging, or storage of materials and equipment. Contractor shall have the obligation to restore the additional lands to their original condition.

5.02 Use of Site and Other Areas ~~(Old 6.11)~~

- A. *Limitation on Use of Site and Other Areas*
1. Contractor shall confine construction equipment, temporary construction facilities, the storage of materials and equipment, and the operations of workers to the Site, adjacent areas that Contractor has arranged to use through construction easements or otherwise, and other adjacent areas permitted by Laws and Regulations, and shall not unreasonably encumber the Site and such other adjacent areas with construction equipment or other materials or equipment. Contractor shall assume full responsibility for (a) damage to the Site; (b) damage to any such other adjacent areas used for Contractor's operations; (c) damage to any other adjacent land or areas, or to improvements, structures, utilities, or similar facilities located at such adjacent lands or areas; and (d) for injuries and losses sustained by the owners or occupants of any such land or areas; provided that such

damage or injuries result from the performance of the Work or from other actions or conduct of the Contractor or those for which Contractor is responsible.

2. If a damage or injury claim is made by the owner or occupant of any such land or area because of the performance of the Work, or because of other actions or conduct of the Contractor or those for which Contractor is responsible, Contractor shall (a) take immediate corrective or remedial action as required by Paragraph 7.13, or otherwise; (b) promptly attempt to settle the claim as to all parties through negotiations with such owner or occupant, or otherwise resolve the claim by arbitration or other dispute resolution proceeding, or in a court of competent jurisdiction; and (c) to the fullest extent permitted by Laws and Regulations, indemnify and hold harmless Owner and Engineer, and the officers, directors, members, partners, employees, agents, consultants and subcontractors of each and any of them, from and against any such claim, and against all costs, losses, and damages (including but not limited to all fees and charges of engineers, architects, attorneys, and other professionals and all court or arbitration or other dispute resolution costs) arising out of or relating to any claim or action, legal or equitable, brought by any such owner or occupant against Owner, Engineer, or any other party indemnified hereunder to the extent caused directly or indirectly, in whole or in part by, or based upon, Contractor's performance of the Work, or because of other actions or conduct of the Contractor or those for which Contractor is responsible.
- B. *Removal of Debris During Performance of the Work:* During the progress of the Work the Contractor shall keep the Site and other adjacent areas free from accumulations of waste materials, rubbish, and other debris. The Contractor shall prevent paint, mortar, and concrete splatter on concrete sidewalks and stairwell tower floorpads. Any such splatter shall be immediately removed so no evidence of splatter remains. All construction debris shall be removed in a timely manner. Surrounding graded and grassed areas shall be regularly magnetically scanned to collect miscellaneous nails and other sharp objects; the Contractor shall remove such objects from the construction site. Removal and disposal of such waste materials, rubbish, and other debris will conform to applicable Laws and Regulations.
- C. *Cleaning:* Prior to Substantial Completion of the Work Contractor shall clean the Site and the Work and make it ready for utilization by Owner. Concrete and ceramic surfaces shall be cleaned and washed. Woodwork and resilient flooring shall be dusted and cleaned. Sash, fixtures and equipment shall be thoroughly cleaned. Stains, spots, dust, marks and smears shall be removed from all surfaces. Hardware and metal surfaces shall be cleaned and polished. Glass and plastic surfaces shall be thoroughly cleaned by professional window cleaners. All damaged, broken or scratched glass or plastic shall be replaced by the Contractor at the Contractor's expense. At the completion of the Work Contractor shall remove from the Site and adjacent areas all tools, appliances, construction equipment and machinery, and surplus materials and shall restore to original condition all property not designated for alteration by the Contract Documents.
- D. *Loading of Structures:* Contractor shall not load nor permit any part of any structure to be loaded in any manner that will endanger the structure, nor shall Contractor subject any part of the Work or adjacent structures or land to stresses or pressures that will endanger them.

5.03 *Subsurface and Physical Conditions*

A. *Reports and Drawings*: The Supplementary Conditions identify:

1. Those reports of explorations and tests of subsurface conditions at or adjacent to the Site that contain Technical Data;
2. Those drawings of existing physical conditions at or adjacent to the Site, including those drawings depicting existing surface or subsurface structures at or adjacent to the Site (except Underground Facilities), that contain Technical Data; and
3. Technical Data contained in such reports and drawings.

B. *Underground Facilities*: Underground Facilities are shown or indicated on the Drawings, pursuant to Paragraph 5.05, and not in the drawings referred to in Paragraph 5.03.A. Information and data regarding the presence or location of Underground Facilities are not intended to be categorized, identified, or defined as Technical Data.

C. *Reliance by Contractor on Technical Data*: Contractor may rely upon the accuracy of the Technical Data expressly identified in the Supplementary Conditions with respect to such reports and drawings, but such reports and drawings are not Contract Documents and shall under no circumstances relieve Contractor from visiting the Site and becoming familiar with and satisfied as to the general, local, and Site conditions that may affect cost, progress, and performance of the Work. If no such express identification has been made, then Contractor may rely upon the accuracy of the Technical Data as defined in Paragraph 1.01.A.46.b.

D. *Limitations of Other Data and Documents*: Except for such reliance on Technical Data, Contractor may not rely upon or make any claim against Owner or Engineer, or any of their officers, directors, members, partners, employees, agents, consultants, or subcontractors, with respect to:

1. the completeness of such reports and drawings for Contractor's purposes, including, but not limited to, any aspects of the means, methods, techniques, sequences, and procedures of construction to be employed by Contractor, and safety precautions and programs incident thereto;
2. other data, interpretations, opinions, and information contained in such reports or shown or indicated in such drawings;
3. the contents of other Site-related documents made available to Contractor, such as record drawings from other projects at or adjacent to the Site, or Owner's archival documents concerning the Site; or
4. any Contractor interpretation of or conclusion drawn from any Technical Data or any such other data, interpretations, opinions, or information.

5.04 *Differing Subsurface or Physical Conditions*

A. *Notice by Contractor*: If Contractor believes that any subsurface or physical condition that is uncovered or revealed at the Site:

1. is of such a nature as to establish that any Technical Data on which Contractor is entitled to rely as provided in Paragraph 5.03 is materially inaccurate;

2. is of such a nature as to require a change in the Drawings or Specifications;
3. differs materially from that shown or indicated in the Contract Documents; or
4. is of an unusual nature, and differs materially from conditions ordinarily encountered and generally recognized as inherent in work of the character provided for in the Contract Documents;

then Contractor shall, promptly after first becoming aware thereof and before further disturbing the subsurface or physical conditions or performing any Work in connection therewith (except in an emergency as required by Paragraph 7.15), notify Owner and Engineer in writing about such condition within 5 days. Contractor shall not further disturb such condition or perform any Work in connection therewith (except with respect to an emergency) until receipt of a written statement permitting Contractor to do so.

- B. *Engineer's Review:* After receipt of written notice as required by the preceding paragraph, Engineer will promptly review the subsurface or physical condition in question; determine whether it is necessary for Owner to obtain additional exploration or tests with respect to the condition; conclude whether the condition falls within any one or more of the differing site condition categories in Paragraph 5.04.A; obtain any pertinent cost or schedule information from Contractor; prepare recommendations to Owner regarding the Contractor's resumption of Work in connection with the subsurface or physical condition in question and the need for any change in the Drawings or Specifications; and advise Owner in writing of Engineer's findings, conclusions, and recommendations.
- C. *Owner's Statement to Contractor Regarding Site Condition:* After receipt of Engineer's written findings, conclusions, and recommendations, Owner shall issue a written statement to Contractor (with a copy to Engineer) regarding the subsurface or physical condition in question, addressing the resumption of Work in connection with such condition, indicating whether any change in the Drawings or Specifications will be made, and adopting or rejecting Engineer's written findings, conclusions, and recommendations, in whole or in part.
- D. *Early Resumption of Work:* If at any time Engineer determines that Work in connection with the subsurface or physical condition in question may resume prior to completion of Engineer's review or Owner's issuance of its statement to Contractor, because the condition in question has been adequately documented, and analyzed on a preliminary basis, then the Engineer may at its discretion instruct Contractor to resume such Work.
- E. *Possible Price and Times Adjustments*
 1. Contractor shall be entitled to an equitable adjustment in Contract Price or Contract Times, to the extent that the existence of a differing subsurface or physical condition, or any related delay, disruption, or interference, causes an increase or decrease in Contractor's cost of, or time required for, performance of the Work; subject, however, to the following:
 - a. Such condition must fall within any one or more of the categories described in Paragraph 5.04.A;
 - b. With respect to Work that is paid for on a unit price basis, any adjustment in Contract Price will be subject to the provisions of Paragraph 13.03; and,

- c. Contractor's entitlement to an adjustment of the Contract Times is subject to the provisions of Paragraphs 4.05.D and 4.05.E.
- 2. Contractor shall not be entitled to any adjustment in the Contract Price or Contract Times with respect to a subsurface or physical condition if:
 - a. Contractor knew of the existence of such condition at the time Contractor made a commitment to Owner with respect to Contract Price and Contract Times by the submission of a Bid or becoming bound under a negotiated contract, or otherwise;
 - b. The existence of such condition reasonably could have been discovered or revealed as a result of any examination, investigation, exploration, test, or study of the Site and contiguous areas expressly required by the Bidding Requirements or Contract Documents to be conducted by or for Contractor prior to Contractor's making such commitment; or
 - c. Contractor failed to give the written notice required by Paragraph 5.04.A.
- 3. If Owner and Contractor agree regarding Contractor's entitlement to and the amount or extent of any adjustment in the Contract Price or Contract Times, then any such adjustment will be set forth in a Change Order.
- 4. Contractor may submit a Change Proposal regarding its entitlement to or the amount or extent of any adjustment in the Contract Price or Contract Times, no later than 30 days after Owner's issuance of the Owner's written statement to Contractor regarding the subsurface or physical condition in question.
- F. *Underground Facilities; Hazardous Environmental Conditions*: Paragraph 5.05 governs rights and responsibilities regarding the presence or location of Underground Facilities. Paragraph 5.06 governs rights and responsibilities regarding Hazardous Environmental Conditions. The provisions of Paragraphs 5.03 and 5.04 are not applicable to the presence or location of Underground Facilities, or to Hazardous Environmental Conditions.

5.05 *Underground Facilities*

- A. *Contractor's Responsibilities*: Unless it is otherwise expressly provided in the Supplementary Conditions, the cost of all of the following are included in the Contract Price, and Contractor shall have full responsibility for:
 - 1. reviewing and checking all information and data regarding existing Underground Facilities at the Site;
 - 2. complying with applicable state and local utility damage prevention Laws and Regulations;
 - 3. verifying the actual location of those Underground Facilities shown or indicated in the Contract Documents as being within the area affected by the Work, by exposing such Underground Facilities during the course of construction;
 - 4. coordination of the Work with the owners (including Owner) of such Underground Facilities, during construction; and

5. the safety and protection of all existing Underground Facilities at the Site, and repairing any damage thereto resulting from the Work.
- B. *Notice by Contractor:* If Contractor believes that an Underground Facility that is uncovered or revealed at the Site was not shown or indicated on the Drawings, or was not shown or indicated on the Drawings with reasonable accuracy, then Contractor shall, promptly after first becoming aware thereof and before further disturbing conditions affected thereby or performing any Work in connection therewith (except in an emergency as required by Paragraph 7.15), notify Owner and Engineer in writing regarding such Underground Facility within 5 days.
- C. *Engineer's Review:* Engineer will:
1. promptly review the Underground Facility and conclude whether such Underground Facility was not shown or indicated on the Drawings, or was not shown or indicated with reasonable accuracy;
 2. identify and communicate with the owner of the Underground Facility; prepare recommendations to Owner (and if necessary issue any preliminary instructions to Contractor) regarding the Contractor's resumption of Work in connection with the Underground Facility in question;
 3. obtain any pertinent cost or schedule information from Contractor; determine the extent, if any, to which a change is required in the Drawings or Specifications to reflect and document the consequences of the existence or location of the Underground Facility; and
 4. advise Owner in writing of Engineer's findings, conclusions, and recommendations.
- During such time, Contractor shall be responsible for the safety and protection of such Underground Facility.
- D. *Owner's Statement to Contractor Regarding Underground Facility:* After receipt of Engineer's written findings, conclusions, and recommendations, Owner shall issue a written statement to Contractor (with a copy to Engineer) regarding the Underground Facility in question addressing the resumption of Work in connection with such Underground Facility, indicating whether any change in the Drawings or Specifications will be made, and adopting or rejecting Engineer's written findings, conclusions, and recommendations in whole or in part.
- E. *Early Resumption of Work:* If at any time Engineer determines that Work in connection with the Underground Facility may resume prior to completion of Engineer's review or Owner's issuance of its statement to Contractor, because the Underground Facility in question and conditions affected by its presence have been adequately documented, and analyzed on a preliminary basis, then the Engineer may at its discretion instruct Contractor to resume such Work.
- F. *Possible Price and Times Adjustments*
1. Contractor shall be entitled to an equitable adjustment in the Contract Price or Contract Times, to the extent that any existing Underground Facility at the Site that was not shown or indicated on the Drawings, or was not shown or indicated with reasonable accuracy, or any related delay, disruption, or interference, causes an increase or decrease in

Contractor's cost of, or time required for, performance of the Work; subject, however, to the following:

- a. With respect to Work that is paid for on a unit price basis, any adjustment in Contract Price will be subject to the provisions of Paragraph 13.03;
 - b. Contractor's entitlement to an adjustment of the Contract Times is subject to the provisions of Paragraphs 4.05.D and 4.05.E; and
 - c. Contractor gave the notice required in Paragraph 5.05.B.
2. If Owner and Contractor agree regarding Contractor's entitlement to and the amount or extent of any adjustment in the Contract Price or Contract Times, then any such adjustment will be set forth in a Change Order.
 3. Contractor may submit a Change Proposal regarding its entitlement to or the amount or extent of any adjustment in the Contract Price or Contract Times, no later than 30 days after Owner's issuance of the Owner's written statement to Contractor regarding the Underground Facility in question.
 4. The information and data shown or indicated on the Drawings with respect to existing Underground Facilities at the Site is based on information and data (a) furnished by the owners of such Underground Facilities, or by others, (b) obtained from available records, or (c) gathered in an investigation conducted in accordance with the current edition of ASCE 38, Standard Guideline for the Collection and Depiction of Existing Subsurface Utility Data, by the American Society of Civil Engineers. If such information or data is incorrect or incomplete, Contractor's remedies are limited to those set forth in this Paragraph 5.05.F.

5.06 *Hazardous Environmental Conditions at Site*

A. *Reports and Drawings:* The Supplementary Conditions identify:

1. those reports known to Owner relating to Hazardous Environmental Conditions that have been identified at or adjacent to the Site;
2. drawings known to Owner relating to Hazardous Environmental Conditions that have been identified at or adjacent to the Site; and
3. Technical Data contained in such reports and drawings.

B. *Reliance by Contractor on Technical Data Authorized:* Contractor may rely upon the accuracy of the Technical Data expressly identified in the Supplementary Conditions with respect to such reports and drawings, but such reports and drawings are not Contract Documents. If no such express identification has been made, then Contractor may rely on the accuracy of the Technical Data as defined in Paragraph 1.01.A.46.b. Except for such reliance on Technical Data, Contractor may not rely upon or make any claim against Owner or Engineer, or any of their officers, directors, members, partners, employees, agents, consultants, or subcontractors, with respect to:

1. the completeness of such reports and drawings for Contractor's purposes, including, but not limited to, any aspects of the means, methods, techniques, sequences and procedures

- of construction to be employed by Contractor, and safety precautions and programs incident thereto;
2. other data, interpretations, opinions, and information contained in such reports or shown or indicated in such drawings; or
 3. any Contractor interpretation of or conclusion drawn from any Technical Data or any such other data, interpretations, opinions or information.
- C. Contractor shall not be responsible for removing or remediating any Hazardous Environmental Condition encountered, uncovered, or revealed at the Site unless such removal or remediation is expressly identified in the Contract Documents to be within the scope of the Work.
- D. Contractor shall be responsible for controlling, containing, and duly removing all Constituents of Concern brought to the Site by Contractor, Subcontractors, Suppliers, or anyone else for whom Contractor is responsible, and for any associated costs; and for the costs of removing and remediating any Hazardous Environmental Condition created by the presence of any such Constituents of Concern.
- E. If Contractor encounters, uncovers, or reveals a Hazardous Environmental Condition whose removal or remediation is not expressly identified in the Contract Documents as being within the scope of the Work, or if Contractor or anyone for whom Contractor is responsible creates a Hazardous Environmental Condition, then Contractor shall immediately: (1) secure or otherwise isolate such condition; (2) stop all Work in connection with such condition and in any area affected thereby (except in an emergency as required by Paragraph 7.15); and (3) notify Owner and Engineer (and promptly thereafter confirm such notice in writing) within 5 days of first becoming aware of the condition. Owner shall promptly consult with Engineer concerning the necessity for Owner to retain a qualified expert to evaluate such condition or take corrective action, if any. Promptly after consulting with Engineer, Owner shall take such actions as are necessary to permit Owner to timely obtain required permits and provide Contractor the written notice required by Paragraph 5.06.F. If Contractor or anyone for whom Contractor is responsible created the Hazardous Environmental Condition in question, then Owner may remove and remediate the Hazardous Environmental Condition, and impose a set-off against payments to account for the associated costs.
- F. Contractor shall not resume Work in connection with such Hazardous Environmental Condition or in any affected area until after Owner has obtained any required permits related thereto, and delivered written notice to Contractor either (1) specifying that such condition and any affected area is or has been rendered safe for the resumption of Work, or (2) specifying any special conditions under which such Work may be resumed safely. An equitable adjustment shall be made in the Contract Price or Contract Time, or both, to the extent that (i) they are attributable to the existence or location of any Hazardous Environmental Condition that was not shown or indicated or not shown or indicated with reasonable accuracy in the Contract Documents or a report listed in the Supplemental Conditions, (ii) Contractor did not know of and could not reasonably have been expected to be aware of or to have anticipated the Hazardous Environmental Conditions, (iii) Contractor did not negligently, recklessly, or intentionally cause the Hazardous Environmental Condition, and (iv)

Contractor notifies Owner and Engineer of such condition within 5 days after first becoming aware of such condition.

- G. If Owner and Contractor cannot agree as to entitlement to or on the amount or extent, if any, of any adjustment in Contract Price or Contract Times, as a result of such Work stoppage, such special conditions under which Work is agreed to be resumed by Contractor, or any costs or expenses incurred in response to the Hazardous Environmental Condition, then within 30 days of Owner's written notice regarding the resumption of Work, Contractor may submit a Change Proposal, or Owner may impose a set-off. Entitlement to any such adjustment is subject to the provisions of Paragraphs 4.05.D, 4.05.E, 11.07, and 11.08.
- H. If, after receipt of such written notice, Contractor does not agree to resume such Work based on a reasonable belief it is unsafe, or does not agree to resume such Work under such special conditions, then Owner may order the portion of the Work that is in the area affected by such condition to be deleted from the Work, following the contractual change procedures in Article 11. Owner may have such deleted portion of the Work performed by Owner's own forces or others in accordance with Article 8.
- I. Deleted in its entirety.~~To the fullest extent permitted by Laws and Regulations, Owner shall indemnify and hold harmless Contractor, Subcontractors, and Engineer, and the officers, directors, members, partners, employees, agents, consultants, and subcontractors of each and any of them, from and against all claims, costs, losses, and damages (including but not limited to all fees and charges of engineers, architects, attorneys, and other professionals, and all court, arbitration, or other dispute resolution costs) arising out of or relating to a Hazardous Environmental Condition, provided that such Hazardous Environmental Condition (1) was not shown or indicated in the Drawings, Specifications, or other Contract Documents, identified as Technical Data entitled to limited reliance pursuant to Paragraph 5.06.B, or identified in the Contract Documents to be included within the scope of the Work, and (2) was not created by Contractor or by anyone for whom Contractor is responsible. Nothing in this Paragraph 5.06.I obligates Owner to indemnify any individual or entity from and against the consequences of that individual's or entity's own negligence.~~
- J. Deleted in its entirety.~~To the fullest extent permitted by Laws and Regulations, Contractor shall indemnify and hold harmless Owner and Engineer, and the officers, directors, members, partners, employees, agents, consultants, and subcontractors of each and any of them, from and against all claims, costs, losses, and damages (including but not limited to all fees and charges of engineers, architects, attorneys, and other professionals and all court or arbitration or other dispute resolution costs) arising out of or relating to the failure to control, contain, or remove a Constituent of Concern brought to the Site by Contractor or by anyone for whom Contractor is responsible, or to a Hazardous Environmental Condition created by Contractor or by anyone for whom Contractor is responsible. Nothing in this Paragraph 5.06.J obligates Contractor to indemnify any individual or entity from and against the consequences of that individual's or entity's own negligence.~~
- K. Deleted in its entirety.~~The provisions of Paragraphs 5.03, 5.04, and 5.05 do not apply to the presence of Constituents of Concern or to a Hazardous Environmental Condition uncovered or revealed at the Site.~~

ARTICLE 6—BONDS AND INSURANCE

6.01 *Performance, Payment, and Other Bonds*

- A. Contractor shall furnish a payment and performance bond ~~and a payment bond in accordance with Sec. 255.05, Florida Statutes, each~~ in an amount at least equal to the Contract Price, as security for the faithful performance and payment of Contractor's obligations under the Contract. These bonds must remain in effect until one year after the date when final payment becomes due or until completion of the correction period specified in Paragraph 15.08, whichever is later, except as provided otherwise by Laws or Regulations, the terms of a prescribed bond form, the Supplementary Conditions, or other provisions of the Contract. The obligations, duties, responsibilities, and requirements of Contractor set forth in this Contract shall be incorporated into Contractor's performance bond.
- B. Contractor shall also furnish such other bonds (if any) as are required by the Supplementary Conditions or other provisions of the Contract.
- C. All bonds must be in the form included in the Bidding Documents or otherwise specified by Owner prior to execution of the Contract, ~~except as provided otherwise by Laws or Regulations, and must be issued and signed by a surety named in "Companies Holding Certificates of Authority as Acceptable Sureties on Federal Bonds and as Acceptable Reinsuring Companies" as published in Department Circular 570 (as amended and supplemented) by the Bureau of the Fiscal Service, U.S. Department of the Treasury.~~ A bond signed by an agent or attorney-in-fact must be accompanied by a certified copy of that individual's authority to bind the surety. The evidence of authority must show that it is effective on the date the agent or attorney-in-fact signed the accompanying bond. The payment and performance bonds shall be recorded in the public records of Volusia County, Florida.
- D. Contractor shall obtain the required bonds from surety companies that are duly licensed or authorized, in ~~the state or jurisdiction in which the Project is located~~ Florida, to issue bonds in the required amounts.
- E. If the surety on a bond furnished by Contractor is declared bankrupt or becomes insolvent, or the surety ceases to meet the requirements above, then Contractor shall promptly notify Owner and Engineer in writing and shall, within 20 days after the event giving rise to such notification, provide another bond and surety, both of which must comply with the bond and surety requirements above.
- F. Prior to the date of commencement as set forth in the Notice to Proceed, ~~if~~ Contractor has failed to obtain a required bond, Owner may exclude the Contractor from the Site and exercise Owner's termination rights under Article 16.
- G. Upon request to Owner from any Subcontractor, Supplier, or other person or entity claiming to have furnished labor, services, materials, or equipment used in the performance of the Work, Owner shall provide a copy of the payment bond to such person or entity.
- H. Upon request to Contractor from any Subcontractor, Supplier, or other person or entity claiming to have furnished labor, services, materials, or equipment used in the performance of the Work, Contractor shall provide a copy of the payment bond to such person or entity.

6.02 Insurance—General Provisions

- A. ~~Owner and~~ Contractor shall obtain and maintain insurance as required in this article.
- B. All insurance required by the Contract to be purchased and maintained by **Owner or** Contractor shall be obtained from insurance companies that are duly licensed or authorized in the ~~sState or jurisdiction in which the Project is located~~ of Florida to issue insurance policies for the required limits and coverages. Unless a different standard is indicated ~~in the Supplementary Conditions~~, all companies that provide insurance policies required under this Contract shall have an A.M. Best rating of A-VII or better. _____
- C. Alternative forms of insurance coverage, including but not limited to self-insurance and “Occupational Accident and Excess Employer’s Indemnity Policies,” are not sufficient to meet the insurance requirements of this Contract, unless expressly allowed in the Supplementary Conditions.
- D. Contractor shall deliver to Owner, with copies to each additional insured identified in the Contract, certificates of insurance and endorsements establishing that Contractor has obtained and is maintaining the policies and coverages required by the Contract. Upon request by Owner or any other insured, Contractor shall also furnish other evidence of such required insurance, including but not limited to copies of policies, documentation of applicable self-insured retentions (if allowed) and deductibles, full disclosure of all relevant exclusions, and evidence of insurance required to be purchased and maintained by Subcontractors or Suppliers. In any documentation furnished under this provision, Contractor, Subcontractors, and Suppliers may block out (redact) (1) any confidential premium or pricing information and (2) any wording specific to a project or jurisdiction other than those applicable to this Contract.
- E. ~~Deleted in its entirety.~~ **Owner** shall deliver to Contractor, with copies to each additional insured identified in the Contract, certificates of insurance and endorsements establishing that Owner has obtained and is maintaining the policies and coverages required of Owner by the Contract (if any). ~~Upon request by Contractor or any other insured, Owner shall also provide other evidence of such required insurance (if any), including but not limited to copies of policies, documentation of applicable self-insured retentions (if allowed) and deductibles, and full disclosure of all relevant exclusions. In any documentation furnished under this provision, Owner may block out (redact) (1) any confidential premium or pricing information and (2) any wording specific to a project or jurisdiction other than those relevant to this Contract.~~
- F. ~~Failure of Owner or Contractor to demand such certificates or other evidence of the Contractor other party’s full compliance with these insurance requirements, or failure of Owner or Contractor to identify a deficiency in compliance from the evidence provided, will not be construed as a waiver of the other party Contractor’s obligation to obtain and maintain such insurance.~~ _____
- G. In addition to the liability insurance required to be provided by Contractor, the Owner, at Owner’s option, may purchase and maintain ~~Owner’s own~~ liability insurance. Owner’s liability

policies, if any, operate separately and independently from policies required to be provided by Contractor, and Contractor cannot rely upon Owner's liability policies for any of Contractor's obligations to the Owner, Engineer, or third parties.

H. Contractor shall require:

1. Subcontractors to purchase and maintain worker's compensation, commercial general liability, and other insurance that is appropriate for their participation in the Project, and to name as additional insureds Owner and Engineer (and any other individuals or entities identified in the Supplementary Conditions as additional insureds on Contractor's liability policies) on each Subcontractor's commercial general liability insurance policy; and
2. Suppliers to purchase and maintain insurance that is appropriate for their participation in the Project.

I. If ~~either party~~ Contractor does not purchase or maintain the insurance required ~~of such party~~ by the Contract, ~~Contractor~~ such party shall notify the ~~Owner~~ other party in writing of such failure to purchase prior to the start of the Work, or of such failure to maintain prior to any change in the required coverage.

J. If Contractor has failed to obtain and maintain required insurance, Contractor's entitlement to enter or remain at the Site will end immediately, and Owner may impose an appropriate set-off against payment for any associated costs (including but not limited to the cost of purchasing necessary insurance coverage), and exercise Owner's termination rights under Article 16.

K. Without prejudice to any other right or remedy, if ~~Contractor~~ a party has failed to obtain required insurance, the ~~Owner~~ other party may elect (but is in no way obligated) to obtain equivalent insurance to protect ~~such other party's~~ Owner's interests at the expense of the ~~Contractor~~ party who was required to provide such coverage, and the Contract Price will be adjusted accordingly.

L. Owner does not represent that insurance coverage and limits established in this Contract necessarily will be adequate to protect Contractor or Contractor's interests. Contractor is responsible for determining whether such coverage and limits are adequate to protect its interests, and for obtaining and maintaining any additional insurance that Contractor deems necessary.

M. The insurance and insurance limits required herein will not be deemed as a limitation on Contractor's liability, or that of its Subcontractors or Suppliers, under the indemnities granted to Owner and other individuals and entities in the Contract or otherwise.

N. All the policies of insurance required to be purchased and maintained under this Contract will contain a provision or endorsement that the coverage afforded will not be canceled, or renewal refused, until at least 10 days prior written notice has been given to the purchasing policyholder. Within three days of receipt of any such written notice, the purchasing policyholder shall provide a copy of the notice to each other insured and Engineer.

6.03 Contractor's Insurance

- A. *Required Insurance:* Contractor shall purchase and maintain Worker's Compensation, Commercial General Liability, and other insurance pursuant to the specific requirements of the Supplementary Conditions Solicitation / ITB document referenced in Article 7 of the Agreement.
- B. *General Provisions:* The policies of insurance required by this Paragraph 6.03 as supplemented must:
1. include at least the specific coverages required;
 2. be written for not less than the limits provided, or those required by Laws or Regulations, whichever is greater;
 3. remain in effect at least until the Work is complete (as set forth in Paragraph 15.06.D), and longer if expressly required elsewhere in this Contract, and at all times thereafter when Contractor may be correcting, removing, or replacing defective Work as a warranty or correction obligation, or otherwise, or returning to the Site to conduct other tasks arising from the Contract;
 4. apply with respect to the performance of the Work, whether such performance is by Contractor, any Subcontractor or Supplier, or by anyone directly or indirectly employed by any of them to perform any of the Work, or by anyone for whose acts any of them may be liable; and
 5. include completed operations coverage:
 - a. Such insurance shall remain in effect for 10 years after Substantial Completion.Supplemental Contract Conditions shall include a certificate of additional insureds provided the satisfactory to Owner and any such additional insured of continuation of such insurance at final payment.
 6. make the Contractor solely responsible for any insurance deductible or self-insured retention.
 7. include all necessary endorsements to support the stated requirements.
- C. *Additional Insureds:* The Contractor's commercial general liability, automobile liability, employer's liability, umbrella or excess, pollution liability, and unmanned aerial vehicle liability policies, if required by this Contract, must:
1. include and list as additional insureds Owner and Engineer, and any individuals or entities identified as additional insureds in the Supplementary Conditions;
 2. include coverage for the respective officers, directors, members, partners, employees, and consultants of all such additional insureds;
 3. afford primary coverage to these additional insureds for all claims covered thereby (including as applicable those arising from both ongoing and completed operations);
 4. not seek contribution from insurance maintained by the additional insured; and

5. as to commercial general liability insurance, apply to additional insureds with respect to liability caused in whole or in part by Contractor's acts or omissions, or the acts and omissions of those working on Contractor's behalf, in the performance of Contractor's operations.

6.04 *Builder's Risk and Other Property Insurance*

- A. *Builder's Risk*: Unless otherwise provided in the Supplementary Conditions, Contractor shall purchase and maintain builder's risk insurance upon the Work on a completed value basis, in the amount of the Work's full insurable replacement cost (subject to such deductible amounts as may be provided in the Supplementary Conditions or required by Laws and Regulations). The specific requirements applicable to the builder's risk insurance are set forth in the Supplementary Conditions.
- B. *Property Insurance for Facilities of Owner Where Work Will Occur*: ~~Owner-Contractor~~ is responsible for obtaining and maintaining property insurance covering each existing structure, building, or facility in which any part of the Work will occur, or to which any part of the Work will attach or be adjoined. Such property insurance will be written on a special perils (all-risk) form, on a replacement cost basis, providing coverage consistent with that required for the builder's risk insurance, and will be maintained until the Work is complete, as set forth in Paragraph 15.06.D. Such policy shall identify both Contractor and Owner as additional insureds. Contractor shall be solely responsible for any deductible.
- C. *Property Insurance for Substantially Complete Facilities*: Promptly after Substantial Completion, and before actual occupancy or use of the substantially completed Work, ~~Contractor~~Owner will obtain property insurance for such substantially completed Work, and maintain such property insurance at least until the Work is complete, as set forth in Paragraph 15.06.D. Such property insurance will be written on a special perils (all-risk) form, on a replacement cost basis, and provide coverage consistent with that required for the builder's risk insurance. The builder's risk insurance may terminate upon written confirmation of ~~Owner's-Contractor's~~ procurement of such property insurance.
- D. *Partial Occupancy or Use by Owner*: If Owner will occupy or use a portion or portions of the Work prior to Substantial Completion of all the Work, as provided in Paragraph 15.04, then Owner ~~(directly, if it is the purchaser of the builder's risk policy, or through Contractor)~~ will provide advance notice of such occupancy or use to the builder's risk or all-risk insurer, and Contractor shall obtain an occupancy or use endorsement consenting to the continuation of coverage prior to Owner commencing such partial occupancy or use.
- E. *Insurance of Other Property; Additional Insurance*: If the express insurance provisions of the Contract do not require or address the insurance of a property item or interest, then the entity or individual owning such property item will be responsible for insuring it. If Contractor elects to obtain other special insurance to be included in or supplement the builder's risk or property insurance policies provided under this Paragraph 6.04, it may do so at Contractor's expense.

6.05 *Property Losses; Subrogation*

- A. The builder's risk insurance policy purchased and maintained in accordance with Paragraph 6.04 (or an installation floater policy if authorized by the Supplementary Conditions), will contain provisions to the effect that in the event of payment of any loss or

damage the insurer will have no rights of recovery against any insureds thereunder, or against Engineer or its consultants, or their officers, directors, members, partners, employees, agents, consultants, or subcontractors.

1. Owner and Contractor waive all rights against each other and the respective officers, directors, members, partners, employees, agents, consultants, and subcontractors of each and any of them, for all losses and damages caused by, arising out of, or resulting from any of the perils, risks, or causes of loss covered by such policies and any other property insurance applicable to the Work; and, in addition, waive all such rights against Engineer, its consultants, all individuals or entities identified in the Supplementary Conditions as builder's risk or installation floater insureds, and the officers, directors, members, partners, employees, agents, consultants, and subcontractors of each and any of them, under such policies for losses and damages so caused.
 2. None of the above waivers extends to the rights that any party making such waiver may have to the proceeds of insurance held by ~~Owner or Contractor~~ as trustee or fiduciary, or otherwise payable under any policy so issued.
- B. ~~Deleted in its entirety. Any property insurance policy maintained by Owner covering any loss, damage, or consequential loss to Owner's existing structures, buildings, or facilities in which any part of the Work will occur, or to which any part of the Work will attach or adjoin; to adjacent structures, buildings, or facilities of Owner; or to part or all of the completed or substantially completed Work, during partial occupancy or use pursuant to Paragraph 15.04, after Substantial Completion pursuant to Paragraph 15.03, or after final payment pursuant to Paragraph 15.06, will contain provisions to the effect that in the event of payment of any loss or damage the insurer will have no rights of recovery against any insureds thereunder, or against Contractor, Subcontractors, or Engineer, or the officers, directors, members, partners, employees, agents, consultants, or subcontractors of each and any of them, and that the insured is allowed to waive the insurer's rights of subrogation in a written contract executed prior to the loss, damage, or consequential loss.~~
1. ~~Deleted in its entirety. Owner waives all rights against Contractor, Subcontractors, and Engineer, and the officers, directors, members, partners, employees, agents, consultants and subcontractors of each and any of them, for all losses and damages caused by, arising out of, or resulting from fire or any of the perils, risks, or causes of loss covered by such policies.~~
- C. ~~Deleted in its entirety. The waivers in this Paragraph 6.05 include the waiver of rights due to business interruption, loss of use, or other consequential loss extending beyond direct physical loss or damage to Owner's property or the Work caused by, arising out of, or resulting from fire or other insured peril, risk, or cause of loss.~~
- D. Contractor shall be responsible for assuring that each Subcontract contains provisions whereby the Subcontractor waives all rights against Owner, Contractor, all individuals or entities identified in the Supplementary Conditions as insureds, the Engineer and its consultants, and the officers, directors, members, partners, employees, agents, consultants, and subcontractors of each and any of them, for all losses and damages caused by, arising out of, relating to, or resulting from fire or other peril, risk, or cause of loss covered by builder's risk insurance, installation floater, and any other property insurance applicable to the Work.

6.06 *Receipt and Application of Property Insurance Proceeds*

- A. Any insured loss under the builder's risk and other policies of property insurance required by Paragraph 6.04 will be adjusted and settled with the named insured that purchased the policy. Such named insured shall act as fiduciary for the other insureds, and give notice to such other insureds that adjustment and settlement of a claim is in progress. Any other insured may state its position regarding a claim for insured loss in writing within 15 days after notice of such claim.
- B. Proceeds for such insured losses may be made payable by the insurer either jointly to multiple insureds, or to the named insured that purchased the policy in its own right and as fiduciary for other insureds, subject to the requirements of any applicable mortgage clause. A named insured receiving insurance proceeds under the builder's risk and other policies of insurance required by Paragraph 6.04 shall maintain such proceeds in a segregated account, and distribute such proceeds in accordance with such agreement as the parties in interest may reach, or as otherwise required under the dispute resolution provisions of this Contract or applicable Laws and Regulations.
- C. If no other special agreement is reached, Contractor shall repair or replace the damaged Work, using allocated insurance proceeds.
- D. Owner, at its sole discretion, may elect to fund the costs associated with any property insurance claim, ~~excluding~~ the deductible, and seek reimbursement from Contractor's policy that identifies both Contractor and Owner as named insureds. If Owner exercises this right, it shall have sole authority to settle and adjust any claim and receive reimbursement under the policy with the proceeds made payable to eOwner. Contractor shall have the obligation to cooperate and comply with all terms and provisions of the policy and its failure to do so shall ~~constitue~~ constitute a material breach of the Contract. If Oewner does not elect this right, Contractor shall be required to fund the costs associated with any property insurance claim and seek reimbursement under the policy.
- E. In the event of any conflict between this Paragraph 6.06 and the specific insurance requirements of Contractor set forth in the Supplemental Conditions, the specific insurance requirements in the Supplemental Conditions shall govern.

ARTICLE 7—CONTRACTOR'S RESPONSIBILITIES

7.01 *Contractor's Means and Methods of Construction*

- A. Contractor shall be solely responsible for the means, methods, techniques, sequences, and procedures of construction.
- B. If the Contract Documents note, or Contractor determines, that professional engineering or other design services are needed to carry out Contractor's responsibilities for construction means, methods, techniques, sequences, and procedures, or for Site safety, then Contractor shall cause such services to be provided by a properly licensed design professional, at Contractor's expense. Such services are not Owner-delegated professional design services under this Contract, and neither Owner nor Engineer has any responsibility with respect to (1) Contractor's determination of the need for such services, (2) the qualifications or licensing

of the design professionals retained or employed by Contractor, (3) the performance of such services, or (4) any errors, omissions, or defects in such services.

7.02 *Supervision and Superintendence*

- A. Contractor shall supervise, inspect, and direct the Work competently and efficiently, devoting such attention thereto and applying such skills and expertise as may be necessary to perform the Work in accordance with the Contract Documents.
- B. At all times during the progress of the Work, Contractor shall assign a competent resident superintendent who will not be replaced without written notice to Owner and Engineer except under extraordinary circumstances.

7.03 *Labor; Working Hours*

- A. Contractor shall provide competent, suitably qualified personnel to survey and lay out the Work and perform construction as required by the Contract Documents. Contractor shall maintain good discipline and order at the Site.
- B. Contractor shall be fully responsible to Owner and Engineer for all acts and omissions of Contractor's employees; of Suppliers and Subcontractors, and their employees; and of any other individuals or entities performing or furnishing any of the Work, just as Contractor is responsible for Contractor's own acts and omissions. The Contractor agrees to remove from the Project an employee, Subcontractor, or Subcontractor employee that commits any breach of the Contract Documents or any breach of the Owner's written rules and regulations regarding the jobsite conduct.
- C. The Contractor shall enforce strict discipline and good order among the Contractor's employees and other persons carrying out the Work. Contractor shall not permit employment of unfit persons or persons not properly skilled in tasks assigned to them. The Contractor shall require all construction personnel to maintain a neat general appearance at all times. Shirts, trousers and proper shoes are required apparel. The display of vulgar words, signs or figures is prohibited. Sandals and flip-flops are prohibited on the Project site. The use of radios, tape players, CD players, boom boxes, sound producing devices and the like are prohibited on the Project site. The Contractor shall not be permitted to use restrooms or other sanitaiysanitary facilities within the Owner's existing buildings or on-site facilities.
- D. Except as otherwise required for the safety or protection of persons or the Work or property at the Site or adjacent thereto, and except as otherwise stated in the Contract Documents, all Work at the Site will be performed during regular working hours, Monday through Friday. Contractor will not perform Work on a Saturday, Sunday, or any legal holiday. Contractor may perform Work outside regular working hours or on Saturdays, Sundays, or legal holidays only with Owner's written consent, which will not be unreasonably withheld.

7.04 *Services, Materials, and Equipment*

- A. Unless otherwise specified in the Contract Documents, Contractor shall provide and assume full responsibility for all services, materials, equipment, labor, transportation, construction equipment and machinery, tools, appliances, fuel, power, light, heat, telephone, water, sanitary facilities, temporary facilities, and all other facilities and incidentals necessary for the

performance, testing, start up, and completion of the Work, whether or not such items are specifically called for in the Contract Documents.

- B. All materials and equipment incorporated into the Work must be new and of good quality, except as otherwise provided in the Contract Documents. All special warranties and guarantees required by the Specifications will expressly run to the benefit of Owner. If required by Engineer, Contractor shall furnish satisfactory evidence (including reports of required tests) as to the source, kind, and quality of materials and equipment.
- C. All materials and equipment must be stored, applied, installed, connected, erected, protected, used, cleaned, and conditioned in accordance with instructions of the applicable Supplier, except as otherwise may be provided in the Contract Documents.

7.05 “Or Equals”

- A. *Contractor’s Request; Governing Criteria:* Whenever an item of equipment or material is specified or described in the Contract Documents by using the names of one or more proprietary items or specific Suppliers, the Contract Price has been based upon Contractor furnishing such item as specified. The specification or description of such an item is intended to establish the type, function, appearance, and quality required. Unless the specification or description contains or is followed by words reading that no like, equivalent, or “or equal” item is permitted, Contractor may request that Engineer authorize the use of other items of equipment or material, or items from other proposed Suppliers, under the circumstances described below.
 - 1. If Engineer in its sole discretion determines that an item of equipment or material proposed by Contractor is functionally equal to that named and sufficiently similar so that no change in related Work will be required, Engineer will deem it an “or equal” item. For the purposes of this paragraph, a proposed item of equipment or material will be considered functionally equal to an item so named if:
 - a. in the exercise of reasonable judgment Engineer determines that the proposed item:
 - 1) is at least equal in materials of construction, quality, durability, appearance, strength, and design characteristics;
 - 2) will reliably perform at least equally well the function and achieve the results imposed by the design concept of the completed Project as a functioning whole;
 - 3) has a proven record of performance and availability of responsive service; and
 - 4) is not objectionable to Owner.
 - b. Contractor certifies that, if the proposed item is approved and incorporated into the Work:
 - 1) there will be no increase in cost to the Owner or increase in Contract Times; and
 - 2) the item will conform substantially to the detailed requirements of the item named in the Contract Documents.
- B. *Contractor’s Expense:* Contractor shall provide all data in support of any proposed “or equal” item at Contractor’s expense.

- C. *Engineer's Evaluation and Determination*: Engineer will be allowed a reasonable time to evaluate each "or-equal" request. Engineer may require Contractor to furnish additional data about the proposed "or-equal" item. Engineer will be the sole judge of acceptability. No "or-equal" item will be ordered, furnished, installed, or utilized until Engineer's review is complete and Engineer determines that the proposed item is an "or-equal," which will be evidenced by an approved Shop Drawing or other written communication. Engineer will advise Contractor in writing of any negative determination.
- D. *Effect of Engineer's Determination*: Neither approval nor denial of an "or-equal" request will result in any change in Contract Price. The Engineer's denial of an "or-equal" request will be final and binding, and may not be reversed through an appeal under any provision of the Contract.
- E. *Treatment as a Substitution Request*: If Engineer determines that an item of equipment or material proposed by Contractor does not qualify as an "or-equal" item, Contractor may request that Engineer consider the item a proposed substitute pursuant to Paragraph 7.06.

7.06 Substitutes

- A. *Contractor's Request; Governing Criteria*: Unless the specification or description of an item of equipment or material required to be furnished under the Contract Documents contains or is followed by words reading that no substitution is permitted, Contractor may request that Engineer authorize the use of other items of equipment or material under the circumstances described below. To the extent possible such requests must be made before commencement of related construction at the Site.
 - 1. Contractor shall submit sufficient information as provided below to allow Engineer to determine if the item of material or equipment proposed is functionally equivalent to that named and an acceptable substitute therefor. Engineer will not accept requests for review of proposed substitute items of equipment or material from anyone other than Contractor.
 - 2. The requirements for review by Engineer will be as set forth in Paragraph 7.06.B, as supplemented by the Specifications, and as Engineer may decide is appropriate under the circumstances.
 - 3. Contractor shall make written application to Engineer for review of a proposed substitute item of equipment or material that Contractor seeks to furnish or use. The application:
 - a. will certify that the proposed substitute item will:
 - 1) perform adequately the functions and achieve the results called for by the general design;
 - 2) be similar in substance to the item specified; and
 - 3) be suited to the same use as the item specified.
 - b. will state:
 - 1) the extent, if any, to which the use of the proposed substitute item will necessitate a change in Contract Times;

- 2) whether use of the proposed substitute item in the Work will require a change in any of the Contract Documents (or in the provisions of any other direct contract with Owner for other work on the Project) to adapt the design to the proposed substitute item; and
 - 3) whether incorporation or use of the proposed substitute item in connection with the Work is subject to payment of any license fee or royalty.
- c. will identify:
 - 1) all variations of the proposed substitute item from the item specified; and
 - 2) available engineering, sales, maintenance, repair, and replacement services.
 - d. will contain an itemized estimate of all costs or credits that will result directly or indirectly from use of such substitute item, including but not limited to changes in Contract Price, shared savings, costs of redesign, and claims of other contractors affected by any resulting change.
- B. *Engineer's Evaluation and Determination:* Engineer will be allowed a reasonable time to evaluate each substitute request, and to obtain comments and direction from Owner. Engineer may require Contractor to furnish additional data about the proposed substitute item. Engineer will be the sole judge of acceptability. No substitute will be ordered, furnished, installed, or utilized until Engineer's review is complete and Engineer determines that the proposed item is an acceptable substitute. Engineer's determination will be evidenced by a Field Order or a proposed Change Order accounting for the substitution itself and all related impacts, including changes in Contract Price or Contract Times. Engineer will advise Contractor in writing of any negative determination.
- C. *Special Guarantee:* Owner may require Contractor to furnish at Contractor's expense a special performance guarantee or other surety with respect to any substitute.
- D. *Reimbursement of Engineer's Cost:* Engineer will record Engineer's costs in evaluating a substitute proposed or submitted by Contractor. Whether or not Engineer approves a substitute so proposed or submitted by Contractor, Contractor shall reimburse Owner for the reasonable charges of Engineer for evaluating each such proposed substitute. Contractor shall also reimburse Owner for the reasonable charges of Engineer for making changes in the Contract Documents (or in the provisions of any other direct contract with Owner) resulting from the acceptance of each proposed substitute.
- E. *Contractor's Expense:* Contractor shall provide all data in support of any proposed substitute at Contractor's expense.
- F. *Effect of Engineer's Determination:* If Engineer approves the substitution request, Contractor shall execute the proposed Change Order and proceed with the substitution. The Engineer's denial of a substitution request will be final and binding, and may not be reversed through an appeal under any provision of the Contract. Contractor may challenge the scope of reimbursement costs imposed under Paragraph 7.06.D, by timely submittal of a Change Proposal.

7.07 *Concerning Subcontractors and Suppliers*

- A. Contractor may retain Subcontractors and Suppliers for the performance of parts of the Work. Such Subcontractors and Suppliers must be acceptable to Owner. The Contractor's retention of a Subcontractor or Supplier for the performance of parts of the Work will not relieve Contractor's obligation to Owner to perform and complete the Work in accordance with the Contract Documents.
- B. Contractor shall retain specific Subcontractors and Suppliers for the performance of designated parts of the Work if required by the Contract to do so.
- C. Subsequent to the submittal of Contractor's Bid or final negotiation of the terms of the Contract, Owner may not require Contractor to retain any Subcontractor or Supplier to furnish or perform any of the Work against which Contractor has reasonable objection.
- D. Prior to entry into any binding subcontract or purchase order, Contractor shall submit to Owner the identity of the proposed Subcontractor or Supplier (unless Owner has already deemed such proposed Subcontractor or Supplier acceptable during the bidding process or otherwise). Such proposed Subcontractor or Supplier shall be deemed acceptable to Owner unless Owner raises a substantive, reasonable objection within 5 days.
- E. Owner may require the replacement of any Subcontractor or Supplier. Owner also may require Contractor to retain specific replacements; provided, however, that Owner may not require a replacement to which Contractor has a reasonable objection. If Contractor has submitted the identity of certain Subcontractors or Suppliers for acceptance by Owner, and Owner has accepted it (either in writing or by failing to make written objection thereto), then Owner may subsequently revoke the acceptance of any such Subcontractor or Supplier so identified solely on the basis of substantive, reasonable objection after due investigation. Contractor shall submit an acceptable replacement for the rejected Subcontractor or Supplier.
- F. If Owner requires the replacement of any Subcontractor or Supplier retained by Contractor to perform any part of the Work, then Contractor shall be entitled to an adjustment in Contract Price or Contract Times, with respect to the replacement; and Contractor shall initiate a Change Proposal for such adjustment within 30 days of Owner's requirement of replacement.
- G. No acceptance by Owner of any such Subcontractor or Supplier, whether initially or as a replacement, will constitute a waiver of the right of Owner to the completion of the Work in accordance with the Contract Documents.
- H. On a monthly basis, Contractor shall submit to Engineer a complete list of all Subcontractors and Suppliers having a direct contract with Contractor, and of all other Subcontractors and Suppliers known to Contractor at the time of submittal.
- I. Contractor shall be solely responsible for scheduling and coordinating the work of Subcontractors and Suppliers.
- J. The divisions and sections of the Specifications and the identifications of any Drawings do not control Contractor in dividing the Work among Subcontractors or Suppliers, or in delineating the Work to be performed by any specific trade.

- K. All Work performed for Contractor by a Subcontractor or Supplier must be pursuant to an appropriate contractual agreement that specifically binds the Subcontractor or Supplier to the applicable terms and conditions of the Contract for the benefit of Owner and Engineer.
- L. Owner may furnish to any Subcontractor or Supplier, to the extent practicable, information about amounts paid to Contractor for Work performed for Contractor by the Subcontractor or Supplier.
- M. Contractor shall restrict all Subcontractors and Suppliers from communicating with Engineer or Owner, except through Contractor or in case of an emergency, or as otherwise expressly allowed in this Contract.

7.08 *Patent Fees and Royalties*

- A. Contractor shall pay all license fees and royalties and assume all costs incident to the use in the performance of the Work or the incorporation in the Work of any invention, design, process, product, or device which is the subject of patent rights or copyrights held by others. If an invention, design, process, product, or device is specified in the Contract Documents for use in the performance of the Work and if, to the actual knowledge of Owner or Engineer, its use is subject to patent rights or copyrights calling for the payment of any license fee or royalty to others, the existence of such rights will be disclosed in the Contract Documents.
- B. ~~Deleted in its entirety. To the fullest extent permitted by Laws and Regulations, Owner shall indemnify and hold harmless Contractor, and its officers, directors, members, partners, employees, agents, consultants, and subcontractors, from and against all claims, costs, losses, and damages (including but not limited to all fees and charges of engineers, architects, attorneys, and other professionals, and all court or arbitration or other dispute resolution costs) arising out of or relating to any infringement of patent rights or copyrights incident to the use in the performance of the Work or resulting from the incorporation in the Work of any invention, design, process, product, or device specified in the Contract Documents, but not identified as being subject to payment of any license fee or royalty to others required by patent rights or copyrights.~~
- C. ~~Deleted in its entirety. To the fullest extent permitted by Laws and Regulations, Contractor shall indemnify and hold harmless Owner and Engineer, and the officers, directors, members, partners, employees, agents, consultants and subcontractors of each and any of them, from and against all claims, costs, losses, and damages (including but not limited to all fees and charges of engineers, architects, attorneys, and other professionals and all court or arbitration or other dispute resolution costs) arising out of or relating to any infringement of patent rights or copyrights incident to the use in the performance of the Work or resulting from the incorporation in the Work of any invention, design, process, product, or device not specified in the Contract Documents.~~

7.09 *Permits*

- A. Unless otherwise provided in the Contract Documents, Contractor shall obtain and pay for all construction permits, licenses, and certificates of occupancy. Owner shall assist Contractor, when necessary, in obtaining such permits and licenses. Contractor shall pay all governmental charges and inspection fees necessary for the prosecution of the Work which are applicable at the time of the submission of Contractor's Bid (or when Contractor became bound under a

negotiated contract). Owner shall pay all charges of utility owners for connections for providing permanent service to the Work.

7.10 Taxes

- A. Contractor shall pay all sales, consumer, use, and other similar taxes required to be paid by Contractor in accordance with the Laws and Regulations of the place of the Project which are applicable during the performance of the Work.

7.11 Laws and Regulations

- A. Contractor shall give all notices required by and shall comply with all Laws and Regulations applicable to the performance of the Work. Neither Owner nor Engineer shall be responsible for monitoring Contractor's compliance with any Laws or Regulations.
- B. If Contractor performs any Work or takes any other action knowing or having reason to know that it is contrary to Laws or Regulations, Contractor shall bear all resulting costs and losses, and shall indemnify and hold harmless Owner and Engineer, and the officers, directors, members, partners, employees, agents, consultants, and subcontractors of each and any of them, from and against all claims, costs, losses, and damages (including but not limited to all fees and charges of engineers, architects, attorneys, and other professionals and all court or arbitration or other dispute resolution costs) arising out of or relating to such Work or other action. It is not Contractor's responsibility to make certain that the Work described in the Contract Documents is in accordance with Laws and Regulations, but this does not relieve Contractor of its obligations under Paragraph 3.03.
- C. Owner or Contractor may give written notice to the other party of any changes after the submission of Contractor's Bid (or after the date when Contractor became bound under a negotiated contract) in Laws or Regulations having an effect on the cost or time of performance of the Work, including but not limited to changes in Laws or Regulations having an effect on procuring permits and on sales, use, value-added, consumption, and other similar taxes. If Owner and Contractor are unable to agree on entitlement to or on the amount or extent, if any, of any adjustment in Contract Price or Contract Times resulting from such changes, then within 30 days of such written notice Contractor may submit a Change Proposal, or Owner may initiate a Claim.

7.12 Record Documents

- A. Contractor shall maintain in a safe place at the Site one printed record copy of all Drawings, Specifications, Addenda, Change Orders, Work Change Directives, Field Orders, written interpretations and clarifications, and approved Shop Drawings. Contractor shall keep such record documents in good order and annotate them to show changes made during construction. These record documents, together with all approved Samples, will be available to Engineer for reference. Upon completion of the Work, Contractor shall deliver these record documents to Engineer.

7.13 Safety and Protection

- A. Contractor shall be solely responsible for initiating, maintaining, and supervising all safety precautions and programs in connection with the Work. Such responsibility does not relieve

Subcontractors of their responsibility for the safety of persons or property in the performance of their work, nor for compliance with applicable safety Laws and Regulations.

- B. Contractor shall designate a qualified and experienced safety representative whose duties and responsibilities are the prevention of Work-related accidents and the maintenance and supervision of safety precautions and programs.
- C. Contractor shall take all necessary precautions for the safety of, and shall provide the necessary protection to prevent damage, injury, or loss to:
 - 1. all persons on the Site or who may be affected by the Work;
 - 2. all the Work and materials and equipment to be incorporated therein, whether in storage on or off the Site; and
 - 3. other property at the Site or adjacent thereto, including trees, shrubs, lawns, walks, pavements, roadways, structures, other work in progress, utilities, and Underground Facilities not designated for removal, relocation, or replacement in the course of construction.
- D. All damage, injury, or loss to any property referred to in Paragraph 7.13.C.2 or 7.13.C.3 caused, directly or indirectly, in whole or in part, by Contractor, any Subcontractor, Supplier, or any other individual or entity directly or indirectly employed by any of them to perform any of the Work, or anyone for whose acts any of them may be liable, shall be remedied by Contractor at its expense (except damage or loss attributable to the fault of Drawings or Specifications or to the acts or omissions of Owner or Engineer or anyone employed by any of them, or anyone for whose acts any of them may be liable, and not attributable, directly or indirectly, in whole or in part, to the fault or negligence of Contractor or any Subcontractor, Supplier, or other individual or entity directly or indirectly employed by any of them).
- E. Contractor shall comply with all applicable Laws and Regulations relating to the safety of persons or property, or to the protection of persons or property from damage, injury, or loss; and shall erect and maintain all necessary safeguards for such safety and protection.
- F. Contractor shall notify Owner; the owners of adjacent property; the owners of Underground Facilities and other utilities (if the identity of such owners is known to Contractor); and other contractors and utility owners performing work at or adjacent to the Site, in writing, when Contractor knows that prosecution of the Work may affect them, and shall cooperate with them in the protection, removal, relocation, and replacement of their property or work in progress.
- G. Contractor shall comply with the applicable requirements of Owner's safety programs, if any. Any Owner's safety programs that are applicable to the Work are identified or included in the Supplementary Conditions or Specifications.
- H. Contractor shall inform Owner and Engineer of the specific requirements of Contractor's safety program with which Owner's and Engineer's employees and representatives must comply while at the Site.
- I. Contractor's duties and responsibilities for safety and protection will continue until all the Work is completed, Engineer has issued a written notice to Owner and Contractor in

accordance with Paragraph 15.06.C that the Work is acceptable, and Contractor has left the Site (except as otherwise expressly provided in connection with Substantial Completion).

- J. Contractor's duties and responsibilities for safety and protection will resume whenever Contractor or any Subcontractor or Supplier returns to the Site to fulfill warranty or correction obligations, or to conduct other tasks arising from the Contract Documents.

7.14 *Hazard Communication Programs*

- A. Contractor shall be responsible for coordinating any exchange of safety data sheets (formerly known as material safety data sheets) or other hazard communication information required to be made available to or exchanged between or among employers at the Site in accordance with Laws or Regulations.

7.15 *Emergencies*

- A. In emergencies affecting the safety or protection of persons or the Work or property at the Site or adjacent thereto, Contractor is obligated to act to prevent damage, injury, or loss. Contractor shall give Engineer prompt written notice if Contractor believes that any significant changes in the Work or variations from the Contract Documents have been caused by an emergency, or are required as a result of Contractor's response to an emergency. If Engineer determines that a change in the Contract Documents is required because of an emergency or Contractor's response, a Work Change Directive or Change Order will be issued.

7.16 *Submittals*

A. *Shop Drawing and Sample Requirements*

1. Before submitting a Shop Drawing or Sample, Contractor shall:
 - a. review and coordinate the Shop Drawing or Sample with other Shop Drawings and Samples and with the requirements of the Work and the Contract Documents;
 - b. determine and verify:
 - 1) all field measurements, quantities, dimensions, specified performance and design criteria, installation requirements, materials, catalog numbers, and similar information with respect to the Submittal;
 - 2) the suitability of all materials and equipment offered with respect to the indicated application, fabrication, shipping, handling, storage, assembly, and installation pertaining to the performance of the Work; and
 - 3) all information relative to Contractor's responsibilities for means, methods, techniques, sequences, and procedures of construction, and safety precautions and programs incident thereto;
 - c. confirm that the Submittal is complete with respect to all related data included in the Submittal.
2. Each Shop Drawing or Sample must bear a stamp or specific written certification that Contractor has satisfied Contractor's obligations under the Contract Documents with respect to Contractor's review of that Submittal, and that Contractor approves the Submittal.

3. With each Shop Drawing or Sample, Contractor shall give Engineer specific written notice of any variations that the Submittal may have from the requirements of the Contract Documents. This notice must be set forth in a written communication separate from the Submittal; and, in addition, in the case of a Shop Drawing by a specific notation made on the Shop Drawing itself.
- B. *Submittal Procedures for Shop Drawings and Samples:* Contractor shall label and submit Shop Drawings and Samples to Engineer for review and approval in accordance with the accepted Schedule of Submittals.
1. *Shop Drawings*
 - a. Contractor shall submit the number of copies required in the Specifications.
 - b. Data shown on the Shop Drawings must be complete with respect to quantities, dimensions, specified performance and design criteria, materials, and similar data to show Engineer the services, materials, and equipment Contractor proposes to provide, and to enable Engineer to review the information for the limited purposes required by Paragraph 7.16.C.
 2. *Samples*
 - a. Contractor shall submit the number of Samples required in the Specifications.
 - b. Contractor shall clearly identify each Sample as to material, Supplier, pertinent data such as catalog numbers, the use for which intended and other data as Engineer may require to enable Engineer to review the Submittal for the limited purposes required by Paragraph 7.16.C.
 3. Where a Shop Drawing or Sample is required by the Contract Documents or the Schedule of Submittals, any related Work performed prior to Engineer's review and approval of the pertinent submittal will be at the sole expense and responsibility of Contractor.
- C. *Engineer's Review of Shop Drawings and Samples*
1. Engineer will provide timely review of Shop Drawings and Samples in accordance with the accepted Schedule of Submittals. Engineer's review and approval will be only to determine if the items covered by the Submittals will, after installation or incorporation in the Work, comply with the requirements of the Contract Documents, and be compatible with the design concept of the completed Project as a functioning whole as indicated by the Contract Documents.
 2. Engineer's review and approval will not extend to means, methods, techniques, sequences, or procedures of construction, or to safety precautions or programs incident thereto.
 3. Engineer's review and approval of a separate item as such will not indicate approval of the assembly in which the item functions.
 4. Engineer's review and approval of a Shop Drawing or Sample will not relieve Contractor from responsibility for any variation from the requirements of the Contract Documents unless Contractor has complied with the requirements of Paragraph 7.16.A.3 and Engineer has given written approval of each such variation by specific written notation

thereof incorporated in or accompanying the Shop Drawing or Sample. Engineer will document any such approved variation from the requirements of the Contract Documents in a Field Order or other appropriate Contract modification.

5. Engineer's review and approval of a Shop Drawing or Sample will not relieve Contractor from responsibility for complying with the requirements of Paragraphs 7.16.A and B.
6. Engineer's review and approval of a Shop Drawing or Sample, or of a variation from the requirements of the Contract Documents, will not, under any circumstances, change the Contract Times or Contract Price, unless such changes are included in a Change Order.
7. Neither Engineer's receipt, review, acceptance, or approval of a Shop Drawing or Sample will result in such item becoming a Contract Document.
8. Contractor shall perform the Work in compliance with the requirements and commitments set forth in approved Shop Drawings and Samples, subject to the provisions of Paragraph 7.16.C.4.

D. *Resubmittal Procedures for Shop Drawings and Samples*

1. Contractor shall make corrections required by Engineer and shall return the required number of corrected copies of Shop Drawings and submit, as required, new Samples for review and approval. Contractor shall direct specific attention in writing to revisions other than the corrections called for by Engineer on previous Submittals.
2. Contractor shall furnish required Shop Drawing and Sample submittals with sufficient information and accuracy to obtain required approval of an item with no more than two resubmittals. Engineer will record Engineer's time for reviewing a third or subsequent resubmittal of a Shop Drawing or Sample, and Contractor shall be responsible for Engineer's charges to Owner for such time. Owner may impose a set-off against payments due Contractor to secure reimbursement for such charges.
3. If Contractor requests a change of a previously approved Shop Drawing or Sample, Contractor shall be responsible for Engineer's charges to Owner for its review time, and Owner may impose a set-off against payments due Contractor to secure reimbursement for such charges, unless the need for such change is beyond the control of Contractor.

E. *Submittals Other than Shop Drawings, Samples, and Owner-Delegated Designs*

1. The following provisions apply to all Submittals other than Shop Drawings, Samples, and Owner-delegated designs:
 - a. Contractor shall submit all such Submittals to the Engineer in accordance with the Schedule of Submittals and pursuant to the applicable terms of the Contract Documents.
 - b. Engineer will provide timely review of all such Submittals in accordance with the Schedule of Submittals and return such Submittals with a notation of either Accepted or Not Accepted. Any such Submittal that is not returned within the time established in the Schedule of Submittals will be deemed accepted.

- c. Engineer's review will be only to determine if the Submittal is acceptable under the requirements of the Contract Documents as to general form and content of the Submittal.
- d. If any such Submittal is not accepted, Contractor shall confer with Engineer regarding the reason for the non-acceptance, and resubmit an acceptable document.
- 2. Procedures for the submittal and acceptance of the Progress Schedule, the Schedule of Submittals, and the Schedule of Values are set forth in Paragraphs 2.03, 2.04, and 2.05.
- F. Owner-delegated Designs: Submittals pursuant to Owner-delegated designs are governed by the provisions of Paragraph 7.19.

7.17 Contractor's General Warranty and Guarantee

- A. Contractor warrants and guarantees to Owner that all Work will be in accordance with the Contract Documents and will not be defective. Engineer is entitled to rely on Contractor's warranty and guarantee.
- B. Owner's rights under this warranty and guarantee are in addition to, and are not limited by, Owner's rights under the correction period provisions of Paragraph 15.08. The time in which Owner may enforce its warranty and guarantee rights under this Paragraph 7.17 is limited only by applicable Laws and Regulations restricting actions to enforce such rights; provided, however, that after the end of the correction period under Paragraph 15.08:
 - 1. Owner shall give Contractor written notice of any defective Work within 60 days of the discovery that such Work is defective; and
 - 2. Such notice will be deemed the start of an event giving rise to a Claim under Paragraph 12.01.B, such that any related Claim must be brought within 30 days of the notice.
- C. Contractor's warranty and guarantee hereunder excludes defects or damage caused by:
 - 1. abuse, or improper modification, maintenance, or operation, by persons other than Contractor, Subcontractors, Suppliers, or any other individual or entity for whom Contractor is responsible; or
 - 2. normal wear and tear under normal usage.
- D. Contractor's obligation to perform and complete the Work in accordance with the Contract Documents is absolute. None of the following will constitute an acceptance of Work that is not in accordance with the Contract Documents, a release of Contractor's obligation to perform the Work in accordance with the Contract Documents, or a release of Owner's warranty and guarantee rights under this Paragraph 7.17:
 - 1. Observations by Engineer;
 - 2. Recommendation by Engineer or payment by Owner of any progress or final payment;
 - 3. The issuance of a certificate of Substantial Completion by Engineer or any payment related thereto by Owner;
 - 4. Use or occupancy of the Work or any part thereof by Owner;

5. Any review and approval of a Shop Drawing or Sample submittal;
 6. The issuance of a notice of acceptability by Engineer;
 7. The end of the correction period established in Paragraph 15.08;
 8. Any inspection, test, or approval by others; or
 9. Any correction of defective Work by Owner.
- E. If the Contract requires the Contractor to accept the assignment of a contract entered into by Owner, then the specific warranties, guarantees, and correction obligations contained in the assigned contract will govern with respect to Contractor's performance obligations to Owner for the Work described in the assigned contract.

7.18 Indemnification

- A. To the fullest extent permitted by Laws and Regulations, and in addition to any other obligations of Contractor under the Contract or otherwise, Contractor shall indemnify and hold harmless Owner ~~and Engineer~~, and the Owner's officers, directors, members, partners, and employees, agents, consultants and subcontractors of each and any of them, from losses, damages, costs, and judgments (including but not limited to all reasonable fees and charges of engineers, architects, attorneys, and other professionals, and all court or arbitration or other dispute resolution costs) arising from third-party claims or actions relating to or resulting from the performance or furnishing of the Work, provided that any such claim, action, loss, cost, judgment or damage is attributable to bodily injury, sickness, disease, or death, or to damage to or destruction of tangible property (other than the Work itself), including the loss of use resulting therefrom, and caused in whole or in part by any act or omission of the Contractor, any Subcontractor, anyone directly or indirectly employed by any of them or anyone for whose acts any of them may be liable, regardless of whether or not it is caused in part by a party indemnified hereunder. Such obligation shall not be construed to negate, abridge or otherwise reduce any other right or obligation of indemnity which otherwise exists as to any party or person described in this subsection but only to the extent caused by any negligent act or omission of Contractor, any Subcontractor, any Supplier, or any individual or entity directly or indirectly employed by any of them to perform any of the Work, or anyone for whose acts any of them may be liable.
- B. ~~In any and all claims against Owner or Engineer, or any of their officers, directors, members, partners, employees, agents, consultants, or subcontractors, by any employee (or the survivor or personal representative of such employee) of Contractor, any Subcontractor, any Supplier, or any individual or entity directly or indirectly employed by any of them to perform any of the Work, or anyone for whose acts any of them may be liable, the indemnification obligation under Paragraph 7.18.A will not be limited in any way by any limitation on the amount or type of damages, compensation, or benefits payable by or for Contractor or any such Subcontractor, Supplier, or other individual or entity under workers' compensation acts, disability benefit acts, or other employee benefit acts. The Contractor acknowledges the limit of dollar amount of Contractor's indemnity obligations required by the Contract specifically for those claims caused in whole or in part by the Owner or Engineer shall be \$1,000,000 or the Contract Sum of the Project, whichever is more. The parties agree that the indemnity~~

provided herein bears a reasonable commercial relationship to the Contract and is incorporated by this reference into the Project specifications and bid documents. if any.

- C. Notwithstanding the above and without monetary limitation, the Contractor hereby indemnifies and holds harmless the Owner, their officers and employees, from liabilities, damages, losses and costs, including, but not limited to, reasonable attorney's fees, to the extent caused by negligence, recklessness, or intentional wrongful misconduct of the Contractor and persons employed or utilized by the Contractor in the performance of the Contract.
- D. Contractor agrees and understands that its obligation to indemnify, hold harmless, and defend as set forth in Paragraphs 7.18.A and B. above includes without limitation, claims, losses, etc., for personal injury, death, property damage, Hazardous Environmental Conditions, infringement of patent rights or copyrights incidental to the use or incorporation in the performance of the Work, etc., to the extent caused by the negligence, recklessness, or intentional misconduct of Contractor and the persons or entities employed or utilized by Contractor in the performance of the Contract.

7.19 *Delegation of Professional Design Services*

- A. Owner may require Contractor to provide professional design services for a portion of the Work by express delegation in the Contract Documents. Such delegation will specify the performance and design criteria that such services must satisfy, and the Submittals that Contractor must furnish to Engineer with respect to the Owner-delegated design.
- B. Contractor shall cause such Owner-delegated professional design services to be provided pursuant to the professional standard of care by a properly licensed design professional, whose signature and seal must appear on all drawings, calculations, specifications, certifications, and Submittals prepared by such design professional. Such design professional must issue all certifications of design required by Laws and Regulations.
- C. If a Shop Drawing or other Submittal related to the Owner-delegated design is prepared by Contractor, a Subcontractor, or others for submittal to Engineer, then such Shop Drawing or other Submittal must bear the written approval of Contractor's design professional when submitted by Contractor to Engineer.
- D. Owner and Engineer shall be entitled to rely upon the adequacy, accuracy, and completeness of the services, certifications, and approvals performed or provided by the design professionals retained or employed by Contractor under an Owner-delegated design, subject to the professional standard of care and the performance and design criteria stated in the Contract Documents.
- E. Pursuant to this Paragraph 7.19, Engineer's review, approval, and other determinations regarding design drawings, calculations, specifications, certifications, and other Submittals furnished by Contractor pursuant to an Owner-delegated design will be only for the following limited purposes:
 - 1. Checking for conformance with the requirements of this Paragraph 7.19;

2. Confirming that Contractor (through its design professionals) has used the performance and design criteria specified in the Contract Documents; and
 3. Establishing that the design furnished by Contractor is consistent with the design concept expressed in the Contract Documents.
- F. Contractor shall not be responsible for the adequacy of performance or design criteria specified by Owner or Engineer.
- G. Contractor is not required to provide professional services in violation of applicable Laws and Regulations.

ARTICLE 8—OTHER WORK AT THE SITE

8.01 *Other Work*

- A. In addition to and apart from the Work under the Contract Documents, the Owner may perform other work at or adjacent to the Site. Such other work may be performed by Owner's employees, or through contracts between the Owner and third parties. Owner may also arrange to have third-party utility owners perform work on their utilities and facilities at or adjacent to the Site.
- B. If Owner performs other work at or adjacent to the Site with Owner's employees, or through contracts for such other work, then Owner shall give Contractor written notice thereof prior to starting any such other work. If Owner has advance information regarding the start of any third-party utility work that Owner has arranged to take place at or adjacent to the Site, Owner shall provide such information to Contractor.
- C. Contractor shall afford proper and safe access to the Site to each contractor that performs such other work, each utility owner performing other work, and Owner, if Owner is performing other work with Owner's employees, and provide a reasonable opportunity for the introduction and storage of materials and equipment and the execution of such other work.
- D. Contractor shall do all cutting, fitting, and patching of the Work that may be required to properly connect or otherwise make its several parts come together and properly integrate with such other work. Contractor shall not endanger any work of others by cutting, excavating, or otherwise altering such work; provided, however, that Contractor may cut or alter others' work with the written consent of Engineer and the others whose work will be affected.
- E. If the proper execution or results of any part of Contractor's Work depends upon work performed by others, Contractor shall inspect such other work and promptly report to Engineer in writing any delays, defects, or deficiencies in such other work that render it unavailable or unsuitable for the proper execution and results of Contractor's Work. Contractor's failure to so report will constitute an acceptance of such other work as fit and proper for integration with Contractor's Work except for latent defects and deficiencies in such other work.
- F. The provisions of this article are not applicable to work that is performed by third-party utilities or other third-party entities without a contract with Owner, or that is performed

without having been arranged by Owner. If such work occurs, then any related delay, disruption, or interference incurred by Contractor is governed by the provisions of Paragraph 4.05.C.3.

8.02 *Coordination*

- A. If Owner intends to contract with others for the performance of other work at or adjacent to the Site, to perform other work at or adjacent to the Site with Owner's employees, or to arrange to have utility owners perform work at or adjacent to the Site, the following will be set forth in the Supplementary Conditions or provided to Contractor prior to the start of any such other work:
 - 1. The identity of the individual or entity that will have authority and responsibility for coordination of the activities among the various contractors;
 - 2. An itemization of the specific matters to be covered by such authority and responsibility; and
 - 3. The extent of such authority and responsibilities.
- B. Unless otherwise provided in the Supplementary Conditions, Owner shall have sole authority and responsibility for such coordination.

8.03 *Legal Relationships*

- A. If, in the course of performing other work for Owner at or adjacent to the Site, the Owner's employees, any other contractor working for Owner, or any utility owner that Owner has arranged to perform work, causes damage to the Work or to the property of Contractor or its Subcontractors, or delays, disrupts, interferes with, or increases the scope or cost of the performance of the Work, through actions or inaction, then Contractor shall be entitled to an equitable adjustment in the Contract Price or the Contract Times. Contractor must submit any Change Proposal seeking an equitable adjustment in the Contract Price or the Contract Times under this paragraph within 30 days of the damaging, delaying, disrupting, or interfering event. The entitlement to, and extent of, any such equitable adjustment will take into account information (if any) regarding such other work that was provided to Contractor in the Contract Documents prior to the submittal of the Bid or the final negotiation of the terms of the Contract, and any remedies available to Contractor under Laws or Regulations concerning utility action or inaction. When applicable, any such equitable adjustment in Contract Price will be conditioned on Contractor assigning to Owner all Contractor's rights against such other contractor or utility owner with respect to the damage, delay, disruption, or interference that is the subject of the adjustment. Contractor's entitlement to an adjustment of the Contract Times or Contract Price is subject to the provisions of Paragraphs 4.05.D and 4.05.E.
- B. Contractor shall take reasonable and customary measures to avoid damaging, delaying, disrupting, or interfering with the work of Owner, any other contractor, or any utility owner performing other work at or adjacent to the Site.
 - 1. If Contractor fails to take such measures and as a result damages, delays, disrupts, or interferes with the work of any such other contractor or utility owner, then Owner may impose a set-off against payments due Contractor, and assign to such other contractor or

utility owner the Owner's contractual rights against Contractor with respect to the breach of the obligations set forth in this Paragraph 8.03.B.

2. When Owner is performing other work at or adjacent to the Site with Owner's employees, Contractor shall be liable to Owner for damage to such other work, and for the reasonable direct delay, disruption, and interference costs incurred by Owner as a result of Contractor's failure to take reasonable and customary measures with respect to Owner's other work. In response to such damage, delay, disruption, or interference, Owner may impose a set-off against payments due Contractor.
- C. If Contractor damages, delays, disrupts, or interferes with the work of any other contractor, or any utility owner performing other work at or adjacent to the Site, through Contractor's failure to take reasonable and customary measures to avoid such impacts, or if any claim arising out of Contractor's actions, inactions, or negligence in performance of the Work at or adjacent to the Site is made by any such other contractor or utility owner against Contractor, Owner, or Engineer, then Contractor shall (1) promptly attempt to settle the claim as to all parties through negotiations with such other contractor or utility owner, or otherwise resolve the claim by arbitration or other dispute resolution proceeding or at law, and (2) indemnify and hold harmless Owner and Engineer, and the officers, directors, members, partners, employees, agents, consultants and subcontractors of each and any of them from and against any such claims, and against all costs, losses, and damages (including but not limited to all fees and charges of engineers, architects, attorneys, and other professionals and all court or arbitration or other dispute resolution costs) arising out of or relating to such damage, delay, disruption, or interference.

ARTICLE 9—OWNER'S RESPONSIBILITIES

9.01 *Communications to Contractor*

- A. Except as otherwise provided in these General Conditions, Owner shall issue all communications to Contractor through Engineer.

9.02 *Replacement of Engineer*

- A. Owner may at its discretion appoint an engineer to replace Engineer, provided Contractor makes no reasonable objection to the replacement engineer. The replacement engineer's status under the Contract Documents will be that of the former Engineer.

9.03 *Furnish Data*

- A. Owner shall promptly furnish the data required of Owner under the Contract Documents.

9.04 *Pay When Due*

- A. Owner shall make payments to Contractor when they are due as provided in the Agreement.

9.05 *Lands and Easements; Reports, Tests, and Drawings*

- A. Owner's duties with respect to providing lands and easements are set forth in Paragraph 5.01.
- B. Owner's duties with respect to providing engineering surveys to establish reference points are set forth in Paragraph 4.03.

- C. Article 5 refers to Owner's identifying and making available to Contractor copies of reports of explorations and tests of conditions at the Site, and drawings of physical conditions relating to existing surface or subsurface structures at the Site.

9.06 *Insurance*

- A. Owner's responsibilities, if any, with respect to purchasing and maintaining liability and property insurance are set forth in Article 6.

9.07 *Change Orders*

- A. Owner's responsibilities with respect to Change Orders are set forth in Article 11.

9.08 *Inspections, Tests, and Approvals*

- A. Owner's responsibility with respect to certain inspections, tests, and approvals is set forth in Paragraph 14.02.B.

9.09 *Limitations on Owner's Responsibilities*

- A. The Owner shall not supervise, direct, or have control or authority over, nor be responsible for, Contractor's means, methods, techniques, sequences, or procedures of construction, or the safety precautions and programs incident thereto, or for any failure of Contractor to comply with Laws and Regulations applicable to the performance of the Work. Owner will not be responsible for Contractor's failure to perform the Work in accordance with the Contract Documents.

9.10 *Undisclosed Hazardous Environmental Condition*

- A. Owner's responsibility in respect to an undisclosed Hazardous Environmental Condition is set forth in Paragraph 5.06.

9.11 ~~*Evidence of Financial Arrangements*~~

- A. ~~Deleted in its entirety. Upon request of Contractor, Owner shall furnish Contractor reasonable evidence that financial arrangements have been made to satisfy Owner's obligations under the Contract (including obligations under proposed changes in the Work).~~ N/A

9.12 *Safety Programs*

- A. While at the Site, Owner's employees and representatives shall comply with the specific applicable requirements of Contractor's safety programs of which Owner has been informed.
- B. Owner shall furnish copies of any applicable Owner safety programs to Contractor.

ARTICLE 10—ENGINEER'S STATUS DURING CONSTRUCTION

10.01 *Owner's Representative*

- A. Engineer will be Owner's representative during the construction period. The duties and responsibilities and the limitations of authority of Engineer as Owner's representative during construction are set forth in the Contract.

10.02 *Visits to Site*

- A. Engineer will make visits to the Site at intervals appropriate to the various stages of construction as Engineer deems necessary in order to observe, as an experienced and qualified design professional, the progress that has been made and the quality of the various aspects of Contractor's executed Work. Based on information obtained during such visits and observations, Engineer, for the benefit of Owner, will determine, in general, if the Work is proceeding in accordance with the Contract Documents. Engineer will not be required to make exhaustive or continuous inspections on the Site to check the quality or quantity of the Work. Engineer's efforts will be directed toward providing for Owner a greater degree of confidence that the completed Work will conform generally to the Contract Documents. On the basis of such visits and observations, Engineer will keep Owner informed of the progress of the Work and will endeavor to guard Owner against defective Work.
- B. Engineer's visits and observations are subject to all the limitations on Engineer's authority and responsibility set forth in Paragraph 10.07. Particularly, but without limitation, during or as a result of Engineer's visits or observations of Contractor's Work, Engineer will not supervise, direct, control, or have authority over or be responsible for Contractor's means, methods, techniques, sequences, or procedures of construction, or the safety precautions and programs incident thereto, or for any failure of Contractor to comply with Laws and Regulations applicable to the performance of the Work.

10.03 *Resident Project Representative*

- A. If Owner and Engineer have agreed that Engineer will furnish a Resident Project Representative to represent Engineer at the Site and assist Engineer in observing the progress and quality of the Work, then the authority and responsibilities of any such Resident Project Representative will be as provided in the Supplementary Conditions, and limitations on the responsibilities thereof will be as provided in the Supplementary Conditions and in Paragraph 10.07.
- B. If Owner designates an individual or entity who is not Engineer's consultant, agent, or employee to represent Owner at the Site, then the responsibilities and authority of such individual or entity will be as provided in the Supplementary Conditions.

10.04 *Engineer's Authority*

- A. Engineer has the authority to reject Work in accordance with Article 14.
- B. Engineer's authority as to Submittals is set forth in Paragraph 7.16.
- C. Engineer's authority as to design drawings, calculations, specifications, certifications and other Submittals from Contractor in response to Owner's delegation (if any) to Contractor of professional design services, is set forth in Paragraph 7.19.
- D. Engineer's authority as to changes in the Work is set forth in Article 11.
- E. Engineer's authority as to Applications for Payment is set forth in Article 15.

10.05 *Determinations for Unit Price Work*

- A. Engineer will determine the actual quantities and classifications of Unit Price Work performed by Contractor as set forth in Paragraph 13.03.

10.06 *Decisions on Requirements of Contract Documents and Acceptability of Work*

- A. Engineer will render decisions regarding the requirements of the Contract Documents, and judge the acceptability of the Work, pursuant to the specific procedures set forth herein for initial interpretations, Change Proposals, and acceptance of the Work. In rendering such decisions and judgments, Engineer will not show partiality to Owner or Contractor, and will not be liable to Owner, Contractor, or others in connection with any proceedings, interpretations, decisions, or judgments conducted or rendered in good faith.

10.07 *Limitations on Engineer's Authority and Responsibilities*

- A. Neither Engineer's authority or responsibility under this Article 10 or under any other provision of the Contract, nor any decision made by Engineer in good faith either to exercise or not exercise such authority or responsibility or the undertaking, exercise, or performance of any authority or responsibility by Engineer, will create, impose, or give rise to any duty in contract, tort, or otherwise owed by Engineer to Contractor, any Subcontractor, any Supplier, any other individual or entity, or to any surety for or employee or agent of any of them.
- B. Engineer will not supervise, direct, control, or have authority over or be responsible for Contractor's means, methods, techniques, sequences, or procedures of construction, or the safety precautions and programs incident thereto, or for any failure of Contractor to comply with Laws and Regulations applicable to the performance of the Work. Engineer will not be responsible for Contractor's failure to perform the Work in accordance with the Contract Documents.
- C. Engineer will not be responsible for the acts or omissions of Contractor or of any Subcontractor, any Supplier, or of any other individual or entity performing any of the Work.
- D. Engineer's review of the final Application for Payment and accompanying documentation, and all maintenance and operating instructions, schedules, guarantees, bonds, certificates of inspection, tests and approvals, and other documentation required to be delivered by Contractor under Paragraph 15.06.A, will only be to determine generally that their content complies with the requirements of, and in the case of certificates of inspections, tests, and approvals, that the results certified indicate compliance with the Contract Documents.
- E. The limitations upon authority and responsibility set forth in this Paragraph 10.07 also apply to the Resident Project Representative, if any.

10.08 *Compliance with Safety Program*

- A. While at the Site, Engineer's employees and representatives will comply with the specific applicable requirements of Owner's and Contractor's safety programs of which Engineer has been informed.

ARTICLE 11—CHANGES TO THE CONTRACT

11.01 *Amending and Supplementing the Contract*

- A. The Contract may be amended or supplemented by a Change Order, an [Emergency Work Change Directive](#), or a Field Order.

- B. If an amendment or supplement to the Contract includes a change in the Contract Price or the Contract Times, such amendment or supplement must be set forth in a Change Order.
- C. All changes to the Contract that involve (1) the performance or acceptability of the Work, (2) the design (as set forth in the Drawings, Specifications, or otherwise), or (3) other engineering or technical matters, must be supported by Engineer's recommendation. Owner and Contractor may amend other terms and conditions of the Contract without the recommendation of the Engineer.

11.02 *Change Orders*

- A. Owner and Contractor shall execute appropriate Change Orders covering:
 - 1. Changes in Contract Price or Contract Times which are agreed to by the parties, including any undisputed sum or amount of time for Work actually performed in accordance with an [Emergency](#) Work Change Directive;
 - 2. Changes in Contract Price resulting from an Owner set-off, unless Contractor has duly contested such set-off;
 - 3. Changes in the Work which are: (a) ordered by Owner pursuant to Paragraph 11.05, (b) required because of Owner's acceptance of defective Work under Paragraph 14.04 or Owner's correction of defective Work under Paragraph 14.07, or (c) agreed to by the parties, subject to the need for Engineer's recommendation if the change in the Work involves the design (as set forth in the Drawings, Specifications, or otherwise) or other engineering or technical matters; and
 - 4. Changes that embody the substance of any final and binding results under: Paragraph 11.03.B, resolving the impact of an [Emergency](#) Work Change Directive; Paragraph 11.09, concerning Change Proposals; Article 12, Claims; Paragraph 13.02.D, final adjustments resulting from allowances; Paragraph 13.03.D, final adjustments relating to determination of quantities for Unit Price Work; and similar provisions.
- B. If Owner or Contractor refuses to execute a Change Order that is required to be executed under the terms of Paragraph 11.02.A, it will be deemed to be of full force and effect, as if fully executed.

11.03 [Emergency](#) Work Change Directives

- A. An [Emergency](#) Work Change Directive [may only be used in emergency situations and](#) will not change the Contract Price or the Contract Times but is evidence that the parties expect that the modification ~~ordered or~~ documented by an [Emergency](#) Work Change Directive will be incorporated in a subsequently issued Change Order, following negotiations by the parties as to the [Emergency](#) Work Change Directive's effect, if any, on the Contract Price and Contract Times; or, if negotiations are unsuccessful, by a determination under the terms of the Contract Documents governing adjustments, expressly including Paragraph 11.07 regarding change of Contract Price.

- B. If Owner has issued a written Emergency Work Change Directive and:
 - 1. Contractor believes that an adjustment in Contract Times or Contract Price is necessary, then Contractor shall submit any Change Proposal seeking such an adjustment no later than 30 days after the completion of the Work set out in the Work Change Directive.
 - 2. Owner believes that an adjustment in Contract Times or Contract Price is necessary, then Owner shall submit ~~any Claim seeking such a~~ Change Order including an adjustment no later than 60 days after issuance of the Work Change Directive.

11.04 *Field Orders*

- A. Engineer may authorize minor changes in the Work if the changes do not involve an adjustment in the Contract Price or the Contract Times and are compatible with the design concept of the completed Project as a functioning whole as indicated by the Contract Documents. Such changes will be accomplished by a Field Order and will be binding on Owner and also on Contractor, which shall perform the Work involved promptly.
- B. If Contractor believes that a Field Order justifies an adjustment in the Contract Price or Contract Times, then before proceeding with the Work at issue, Contractor shall submit a Change Proposal as provided herein.

11.05 *Owner-Authorized Changes in the Work*

- A. Without invalidating the Contract and without notice to any surety, Owner may, at any time or from time to time, order additions, deletions, or revisions in the Work. Changes involving the design (as set forth in the Drawings, Specifications, or otherwise) or other engineering or technical matters will be supported by Engineer's recommendation.
- B. Such changes in the Work may be accomplished by a Change Order, if Owner and Contractor have agreed as to the effect, if any, of the changes on Contract Times or Contract Price; or by a Work Change Directive. Upon receipt of any such document, Contractor shall promptly proceed with the Work involved; or, in the case of a deletion in the Work, promptly cease construction activities with respect to such deleted Work. Added or revised Work must be performed under the applicable conditions of the Contract Documents.
- C. Nothing in this Paragraph 11.05 obligates Contractor to undertake work that Contractor reasonably concludes cannot be performed in a manner consistent with Contractor's safety obligations under the Contract Documents or Laws and Regulations.

11.06 *Unauthorized Changes in the Work*

- A. Contractor shall not be entitled to an increase in the Contract Price or an extension of the Contract Times with respect to any work performed that is not required by the Contract Documents, as amended, modified, or supplemented, except in the case of an emergency as provided in Paragraph 7.15 or in the case of uncovering Work as provided in Paragraph 14.05.C.2.

11.07 *Change of Contract Price*

- A. The Contract Price may only be changed by a Change Order. Any Change Proposal for an adjustment in the Contract Price must comply with the provisions of Paragraph 11.09. Any Claim for an adjustment of Contract Price must comply with the provisions of Article 12.

- B. An adjustment in the Contract Price will be determined as follows:
1. Where the Work involved is covered by unit prices contained in the Contract Documents, then by application of such unit prices to the quantities of the items involved (subject to the provisions of Paragraph 13.03);
 2. Where the Work involved is not covered by unit prices contained in the Contract Documents, then by a mutually agreed lump sum (which may include an allowance for overhead and profit not necessarily in accordance with Paragraph 11.07.C.2); or
 3. Where the Work involved is not covered by unit prices contained in the Contract Documents and the parties do not reach mutual agreement to a lump sum, then on the basis of the Cost of the Work (determined as provided in Paragraph 13.01) plus a Contractor's fee for overhead and profit (determined as provided in Paragraph 11.07.C).
- C. *Contractor's Fee*: When applicable, the Contractor's fee for overhead and profit will be determined as follows:
1. A mutually acceptable fixed fee; or
 2. If a fixed fee is not agreed upon, then a fee based on the following percentages of the various portions of the Cost of the Work:
 - a. For costs incurred under Paragraphs 13.01.B.1 and 13.01.B.2, the Contractor's fee will be 15 percent;
 - b. For costs incurred under Paragraph 13.01.B.3, the Contractor's fee will be 5 percent;
 - c. Where one or more tiers of subcontracts are on the basis of Cost of the Work plus a fee and no fixed fee is agreed upon, the intent of Paragraphs 11.07.C.2.a and 11.07.C.2.b is that the Contractor's fee will be based on: (1) a fee of 15 percent of the costs incurred under Paragraphs 13.01.B.1 and 13.01.B.2 by the Subcontractor that actually performs the Work, at whatever tier, and (2) with respect to Contractor itself and to any Subcontractors of a tier higher than that of the Subcontractor that actually performs the Work, a fee of 5 percent of the amount (fee plus underlying costs incurred) attributable to the next lower tier Subcontractor; provided, however, that for any such subcontracted Work the maximum total fee to be paid by Owner will be no greater than 27 percent of the costs incurred by the Subcontractor that actually performs the Work;
 - d. No fee will be payable on the basis of costs itemized under Paragraphs 13.01.B.4, 13.01.B.5, and 13.01.C;
 - e. The amount of credit to be allowed by Contractor to Owner for any change which results in a net decrease in Cost of the Work will be the amount of the actual net decrease in Cost of the Work and a deduction of an additional amount equal to 5 percent of such actual net decrease in Cost of the Work; and
 - f. When both additions and credits are involved in any one change or Change Proposal, the adjustment in Contractor's fee will be computed by determining the sum of the costs in each of the cost categories in Paragraph 13.01.B (specifically, payroll costs, Paragraph 13.01.B.1; incorporated materials and equipment costs,

Paragraph 13.01.B.2; Subcontract costs, Paragraph 13.01.B.3; special consultants costs, Paragraph 13.01.B.4; and other costs, Paragraph 13.01.B.5) and applying to each such cost category sum the appropriate fee from Paragraphs 11.07.C.2.a through 11.07.C.2.e, inclusive.

11.08 *Change of Contract Times*

- A. The Contract Times may only be changed by a Change Order. Any Change Proposal for an adjustment in the Contract Times must comply with the provisions of Paragraph 11.09. Any Claim for an adjustment in the Contract Times must comply with the provisions of Article 12.
- B. Delay, disruption, and interference in the Work, and any related changes in Contract Times, are addressed in and governed by Paragraph 4.05.

11.09 *Change Proposals*

- A. *Purpose and Content:* Contractor shall submit a Change Proposal to Engineer to request an adjustment in the Contract Times or Contract Price; contest an initial decision by Engineer concerning the requirements of the Contract Documents or relating to the acceptability of the Work under the Contract Documents; challenge a set-off against payment due; or seek other relief under the Contract. The Change Proposal will specify any proposed change in Contract Times or Contract Price, or other proposed relief, and explain the reason for the proposed change, with citations to any governing or applicable provisions of the Contract Documents. Each Change Proposal will address only one issue, or a set of closely related issues.

- B. *Change Proposal Procedures*

- 1. *Submittal:* Contractor shall submit each Change Proposal to Engineer within 30 days after the start of the event giving rise thereto, or after such initial decision.
- 2. *Supporting Data:* The Contractor shall submit supporting data, including the proposed change in Contract Price or Contract Time (if any), to the Engineer and Owner within 15 days after the submittal of the Change Proposal.
 - a. Change Proposals based on or related to delay, interruption, or interference must comply with the provisions of Paragraphs 4.05.D and 4.05.E.
 - b. Change proposals related to a change of Contract Price must include full and detailed accounts of materials incorporated into the Work and labor and equipment used for the subject Work.

The supporting data must be accompanied by a written statement that the supporting data are accurate and complete, and that any requested time or price adjustment is the entire adjustment to which Contractor believes it is entitled as a result of said event.

- 3. *Engineer's Initial Review:* Engineer will advise Owner regarding the Change Proposal, and consider any comments or response from Owner regarding the Change Proposal. If in its discretion Engineer concludes that additional supporting data is needed before conducting a full review and making a decision recommendation regarding the Change Proposal, then Engineer may request that Contractor submit such additional supporting

data by a date specified by Engineer, prior to Engineer beginning its full review of the Change Proposal.

4. *Engineer's Full Review and ~~Action-Recommendation~~ on the Change Proposal:* Upon receipt of Contractor's supporting data (including any additional data requested by Engineer), Engineer will conduct a full review of each Change Proposal and, within 30 days after such receipt of the Contractor's supporting data, either ~~recommend~~ approve ~~approval of~~ the Change Proposal in whole, deny it in whole, or approve it in part and deny it in part. Such actions must be in writing, with a copy provided to Owner and Contractor. If Engineer does not take action on the Change Proposal within 30 days, then either Owner or Contractor may at any time thereafter submit a letter to the other party indicating that as a result of Engineer's inaction the Change Proposal is deemed denied, thereby commencing the time for appeal of the denial under Article 12.
 5. *Binding Decision:* Engineer's recommendation is sent to the Owner who shall render a final decision. The Owner's decision is final and binding upon ~~Owner and~~ Contractor, unless ~~Owner or~~ Contractor appeals the decision by filing a Claim under Article 12.
- C. *Resolution of Certain Change Proposals:* If the Change Proposal does not involve the design (as set forth in the Drawings, Specifications, or otherwise), the acceptability of the Work, or other engineering or technical matters, then Engineer will notify the parties in writing that the Engineer is unable to resolve the Change Proposal. For purposes of further resolution of such a Change Proposal, such notice will be deemed a denial, and Contractor may choose to seek resolution under the terms of Article 12.
- D. *Post-Completion:* Contractor shall not submit any Change Proposals after Engineer issues a written recommendation of final payment pursuant to Paragraph 15.06.B.

11.10 Notification to Surety

- A. If the provisions of any bond require notice to be given to a surety of any change affecting the general scope of the Work or the provisions of the Contract Documents (including, but not limited to, Contract Price or Contract Times), the giving of any such notice will be Contractor's responsibility. The amount of each applicable bond will be adjusted to reflect the effect of any such change.

ARTICLE 12—CLAIMS - DELETED IN ITS ENTIRETY

12.01 *Claims* - Deleted in its entirety

- A. Deleted in its entirety. ~~Claims Process:~~ The following disputes between Owner and Contractor are subject to the Claims process set forth in this article:
 1. Deleted in its entirety. ~~Appeals by Owner or Contractor of Engineer's decisions regarding Change Proposals;~~
 2. Deleted in its entirety. ~~Owner demands for adjustments in the Contract Price or Contract Times, or other relief under the Contract Documents;~~

3. ~~Deleted in its entirety.~~ Disputes that Engineer has been unable to address because they do not involve the design (as set forth in the Drawings, Specifications, or otherwise), the acceptability of the Work, or other engineering or technical matters; and
 4. ~~Deleted in its entirety.~~ Subject to the waiver provisions of Paragraph 15.07, any dispute arising after Engineer has issued a written recommendation of final payment pursuant to Paragraph 15.06.B.
- B. ~~Deleted in its entirety.~~ *Submittal of Claim:* The party submitting a Claim shall deliver it directly to the other party to the Contract promptly (but in no event later than 30 days) after the start of the event giving rise thereto; in the case of appeals regarding Change Proposals within 30 days of the decision under appeal. The party submitting the Claim shall also furnish a copy to the Engineer, for its information only. The responsibility to substantiate a Claim rests with the party making the Claim. In the case of a Claim by Contractor seeking an increase in the Contract Times or Contract Price, Contractor shall certify that the Claim is made in good faith, that the supporting data are accurate and complete, and that to the best of Contractor's knowledge and belief the amount of time or money requested accurately reflects the full amount to which Contractor is entitled.
- C. ~~Deleted in its entirety.~~ *Review and Resolution:* The party receiving a Claim shall review it thoroughly, giving full consideration to its merits. The two parties shall seek to resolve the Claim through the exchange of information and direct negotiations. The parties may extend the time for resolving the Claim by mutual agreement. All actions taken on a Claim will be stated in writing and submitted to the other party, with a copy to Engineer.
- D. ~~Deleted in its entirety.~~ *Mediation*
1. At any time after initiation of a Claim, Owner and Contractor may mutually agree to mediation of the underlying dispute. The agreement to mediate will stay the Claim submittal and response process.
 2. ~~Deleted in its entirety.~~ If Owner and Contractor agree to mediation, then after 60 days from such agreement, either Owner or Contractor may unilaterally terminate the mediation process, and the Claim submittal and decision process will resume as of the date of the termination. If the mediation proceeds but is unsuccessful in resolving the dispute, the Claim submittal and decision process will resume as of the date of the conclusion of the mediation, as determined by the mediator.
 3. ~~Deleted in its entirety.~~ Owner and Contractor shall each pay one-half of the mediator's fees and costs.
- E. ~~Deleted in its entirety.~~ *Partial Approval:* If the party receiving a Claim approves the Claim in part and denies it in part, such action will be final and binding unless within 30 days of such action the other party invokes the procedure set forth in Article 17 for final resolution of disputes.
- F. ~~Deleted in its entirety.~~ *Denial of Claim:* If efforts to resolve a Claim are not successful, the party receiving the Claim may deny it by giving written notice of denial to the other party. If the receiving party does not take action on the Claim within 90 days, then either Owner or Contractor may at any time thereafter submit a letter to the other party indicating that as a result of the inaction, the Claim is deemed denied, thereby commencing the time for appeal

~~of the denial. A denial of the Claim will be final and binding unless within 30 days of the denial the other party invokes the procedure set forth in Article 17 for the final resolution of disputes.~~

- G. ~~Deleted in its entirety.~~ *Final and Binding Results:* ~~If the parties reach a mutual agreement regarding a Claim, whether through approval of the Claim, direct negotiations, mediation, or otherwise; or if a Claim is approved in part and denied in part, or denied in full, and such actions become final and binding; then the results of the agreement or action on the Claim will be incorporated in a Change Order or other written document to the extent they affect the Contract, including the Work, the Contract Times, or the Contract Price.~~

ARTICLE 13—COST OF THE WORK; ALLOWANCES; UNIT PRICE WORK

13.01 *Cost of the Work*

- A. *Purposes for Determination of Cost of the Work:* The term Cost of the Work means the sum of all costs necessary for the proper performance of the Work at issue, as further defined below. The provisions of this Paragraph 13.01 are used for two distinct purposes:
1. To determine Cost of the Work when Cost of the Work is a component of the Contract Price, under cost-plus-fee, time-and-materials, or other cost-based terms; or
 2. When needed to determine the value of a Change Order, Change Proposal, Claim, set-off, or other adjustment in Contract Price. When the value of any such adjustment is determined on the basis of Cost of the Work, Contractor is entitled only to those additional or incremental costs required because of the change in the Work or because of the event giving rise to the adjustment.
- B. *Costs Included:* Except as otherwise may be agreed to in writing by Owner, costs included in the Cost of the Work will be in amounts no higher than those commonly incurred in the locality of the Project, will not include any of the costs itemized in Paragraph 13.01.C, and will include only the following items:
1. Payroll costs for employees in the direct employ of Contractor in the performance of the Work under schedules of job classifications agreed upon by Owner and Contractor in advance of the subject Work. Such employees include, without limitation, superintendents, foremen, safety managers, safety representatives, and other personnel employed full time on the Work. Payroll costs for employees not employed full time on the Work will be apportioned on the basis of their time spent on the Work. Payroll costs include, but are not limited to, salaries and wages plus the cost of fringe benefits, which include social security contributions, unemployment, excise, and payroll taxes, workers' compensation, health and retirement benefits, sick leave, and vacation and holiday pay applicable thereto. The expenses of performing Work outside of regular working hours, on Saturday, Sunday, or legal holidays, will be included in the above to the extent authorized by Owner.
 2. Cost of all materials and equipment furnished and incorporated in the Work, including costs of transportation and storage thereof, and Suppliers' field services required in connection therewith. All cash discounts accrue to Contractor unless Owner deposits funds with Contractor with which to make payments, in which case the cash discounts

will accrue to Owner. All trade discounts, rebates, and refunds and returns from sale of surplus materials and equipment will accrue to Owner, and Contractor shall make provisions so that they may be obtained.

3. Payments made by Contractor to Subcontractors for Work performed by Subcontractors. If required by Owner, Contractor shall obtain competitive bids from subcontractors acceptable to Owner and Contractor and shall deliver such bids to Owner, which will then determine, with the advice of Engineer, which bids, if any, will be acceptable. If any subcontract provides that the Subcontractor is to be paid on the basis of Cost of the Work plus a fee, the Subcontractor's Cost of the Work and fee will be determined in the same manner as Contractor's Cost of the Work and fee as provided in this Paragraph 13.01.
4. Costs of special consultants (including but not limited to engineers, architects, testing laboratories, and surveyors, ~~attorneys, and accountants~~) employed or retained for services specifically related to the Work.
5. Other costs consisting of the following:
 - a. The proportion of necessary transportation, travel, and subsistence expenses of Contractor's employees incurred in discharge of duties connected with the Work.
 - b. Cost, including transportation and maintenance, of all materials, supplies, equipment, machinery, appliances, office, and temporary facilities at the Site, which are consumed in the performance of the Work, and cost, less market value, of such items used but not consumed which remain the property of Contractor.
 - 1) In establishing included costs for materials such as scaffolding, plating, or sheeting, consideration will be given to the actual or the estimated life of the material for use on other projects; or rental rates may be established on the basis of purchase or salvage value of such items, whichever is less. Contractor will not be eligible for compensation for such items in an amount that exceeds the purchase cost of such item.
 - c. *Construction Equipment Rental*
 - 1) Rentals of all construction equipment and machinery, and the parts thereof, in accordance with rental agreements approved by Owner as to price (including any surcharge or special rates applicable to overtime use of the construction equipment or machinery), and the costs of transportation, loading, unloading, assembly, dismantling, and removal thereof. All such costs will be in accordance with the terms of said rental agreements. The rental of any such equipment, machinery, or parts must cease when the use thereof is no longer necessary for the Work.
 - 2) Costs for equipment and machinery owned by Contractor or a Contractor-related entity will be paid at a rate shown for such equipment in the equipment rental rate book specified in the Supplementary Conditions. An hourly rate will be computed by dividing the monthly rates by 176. These computed rates will include all operating costs.

- 3) With respect to Work that is the result of a Change Order, Change Proposal, Claim, set-off, or other adjustment in Contract Price (“changed Work”), included costs will be based on the time the equipment or machinery is in use on the changed Work and the costs of transportation, loading, unloading, assembly, dismantling, and removal when directly attributable to the changed Work. The cost of any such equipment or machinery, or parts thereof, must cease to accrue when the use thereof is no longer necessary for the changed Work.
 - d. Sales, consumer, use, and other similar taxes related to the Work, and for which Contractor is liable, as imposed by Laws and Regulations.
 - e. Deposits lost for causes other than negligence of Contractor, any Subcontractor, or anyone directly or indirectly employed by any of them or for whose acts any of them may be liable, and royalty payments and fees for permits and licenses.
 - f. Losses and damages (and related expenses) caused by damage to the Work, not compensated by insurance or otherwise, sustained by Contractor in connection with the performance of the Work (except losses and damages within the deductible amounts of builder’s risk or other property insurance established in accordance with Paragraph 6.04), provided such losses and damages have resulted from causes other than the negligence of Contractor, any Subcontractor, or anyone directly or indirectly employed by any of them or for whose acts any of them may be liable. Such losses include settlements made with the written consent and approval of Owner. No such losses, damages, and expenses will be included in the Cost of the Work for the purpose of determining Contractor’s fee.
 - g. The cost of utilities, fuel, and sanitary facilities at the Site.
 - h. Minor expenses such as communication service at the Site, express and courier services, and similar petty cash items in connection with the Work.
 - i. The costs of premiums for all bonds and insurance that Contractor is required by the Contract Documents to purchase and maintain.
- C. *Costs Excluded:* The term Cost of the Work does not include any of the following items:
1. Payroll costs and other compensation of Contractor’s officers, executives, principals, general managers, engineers, architects, estimators, attorneys, auditors, accountants, purchasing and contracting agents, expeditors, timekeepers, clerks, and other personnel employed by Contractor, whether at the Site or in Contractor’s principal or branch office for general administration of the Work and not specifically included in the agreed upon schedule of job classifications referred to in Paragraph 13.01.B.1 or specifically covered by Paragraph 13.01.B.4. The payroll costs and other compensation excluded here are to be considered administrative costs covered by the Contractor’s fee.
 2. The cost of purchasing, renting, or furnishing small tools and hand tools.
 3. Expenses of Contractor’s principal and branch offices other than Contractor’s office at the Site.
 4. Any part of Contractor’s capital expenses, including interest on Contractor’s capital employed for the Work and charges against Contractor for delinquent payments.

5. Costs due to the negligence, **recklessness, or intentional misconduct** of Contractor, any Subcontractor, or anyone directly or indirectly employed by any of them or for whose acts any of them may be liable, including but not limited to, the correction of defective Work, disposal of materials or equipment wrongly supplied, and making good any damage to property.
 6. Expenses incurred in preparing and advancing Claims.
 7. Other overhead or general expense costs of any kind and the costs of any item not specifically and expressly included in Paragraph 13.01.B.
- D. *Contractor's Fee*
1. When the Work as a whole is performed on the basis of cost-plus-a-fee, then:
 - a. Contractor's fee for the Work set forth in the Contract Documents as of the Effective Date of the Contract will be determined as set forth in the Agreement.
 - b. for any Work covered by a Change Order, Change Proposal, Claim, set-off, or other adjustment in Contract Price on the basis of Cost of the Work, Contractor's fee will be determined as follows:
 - 1) When the fee for the Work as a whole is a percentage of the Cost of the Work, the fee will automatically adjust as the Cost of the Work changes.
 - 2) When the fee for the Work as a whole is a fixed fee, the fee for any additions or deletions will be determined in accordance with Paragraph 11.07.C.2.
 2. When the Work as a whole is performed on the basis of a stipulated sum, or any other basis other than cost-plus-a-fee, then Contractor's fee for any Work covered by a Change Order, Change Proposal, Claim, set-off, or other adjustment in Contract Price on the basis of Cost of the Work will be determined in accordance with Paragraph 11.07.C.2.
- E. *Documentation and Audit*: Whenever the Cost of the Work for any purpose is to be determined pursuant to this Article 13, Contractor and pertinent Subcontractors will establish and maintain records of the costs in accordance with generally accepted accounting practices. Subject to prior written notice, Owner will be afforded reasonable access, during normal business hours, to all Contractor's accounts, records, books, correspondence, instructions, drawings, receipts, vouchers, memoranda, and similar data relating to the Cost of the Work and Contractor's fee. Contractor shall preserve all such documents for a period of three years after the final payment by Owner. Pertinent Subcontractors will afford such access to Owner, and preserve such documents, to the same extent required of Contractor.

13.02 *Allowances*

- A. It is understood that Contractor has included in the Contract Price all allowances so named in the Contract Documents and shall cause the Work so covered to be performed for such sums and by such persons or entities as may be acceptable to Owner and Engineer.

B. *Cash Allowances*: Contractor agrees that:

1. the cash allowances include the cost to Contractor (less any applicable trade discounts) of materials and equipment required by the allowances to be delivered at the Site, and all applicable taxes; and
2. Contractor's costs for unloading and handling on the Site, labor, installation, overhead, profit, and other expenses contemplated for the cash allowances have been included in the Contract Price and not in the allowances, and no demand for additional payment for any of the foregoing will be valid.

C. *Owner's Contingency Allowance*: Contractor agrees that an Owner's contingency allowance, if any, is for the sole use of Owner to cover unanticipated costs.

D. Prior to final payment, an appropriate Change Order will be issued as recommended by Engineer to reflect actual amounts due Contractor for Work covered by allowances, and the Contract Price will be correspondingly adjusted.

13.03 *Unit Price Work*

A. Where the Contract Documents provide that all or part of the Work is to be Unit Price Work, initially the Contract Price will be deemed to include for all Unit Price Work an amount equal to the sum of the unit price for each separately identified item of Unit Price Work times the estimated quantity of each item as indicated in the Agreement.

B. The estimated quantities of items of Unit Price Work are ~~not guaranteed estimates~~ and are solely for the purpose of comparison of Bids and determining an initial Contract Price. Payments to Contractor for Unit Price Work will be based on actual quantities.

C. Each unit price ~~shall be guaranteed and~~ will be deemed to include an amount considered by Contractor to be adequate to cover Contractor's overhead and profit for each separately identified item.

D. Engineer will determine the actual quantities and classifications of Unit Price Work performed by Contractor. Engineer will review with Contractor the Engineer's preliminary determinations on such matters before rendering a written decision thereon (by recommendation of an Application for Payment or otherwise). Engineer's written decision thereon will be final and binding (except as modified by Engineer to reflect changed factual conditions or more accurate data) upon Owner and Contractor, and the final adjustment of Contract Price will be set forth in a Change Order, subject to the provisions of the following paragraph.

E. *Adjustments in Unit Price*

1. Contractor or Owner shall be entitled to an adjustment in the unit price with respect to an item of Unit Price Work if:
 - a. the quantity of the item of Unit Price Work performed by Contractor differs materially and significantly from the estimated quantity of such item indicated in the Agreement; and
 - b. Contractor's unit costs to perform the item of Unit Price Work have changed materially and significantly as a result of the quantity change.

2. The adjustment in unit price will account for and be coordinated with any related changes in quantities of other items of Work, and in Contractor's costs to perform such other Work, such that the resulting overall change in Contract Price is equitable to Owner and Contractor.
3. Adjusted unit prices will apply to all units of that item.

ARTICLE 14—TESTS AND INSPECTIONS; CORRECTION, REMOVAL, OR ACCEPTANCE OF DEFECTIVE WORK~~**OLD ARTICLE 13**~~

14.01 Access to Work

- A. Owner, Engineer, their consultants and other representatives and personnel of Owner, independent testing laboratories, and authorities having jurisdiction have access to the Site and the Work at reasonable times for their observation, inspection, and testing. Contractor shall provide them proper and safe conditions for such access and advise them of Contractor's safety procedures and programs so that they may comply with such procedures and programs as applicable.

14.02 Tests, Inspections, and Approvals

- A. Contractor shall give Engineer timely notice of readiness of the Work (or specific parts thereof) for all required inspections and tests, and shall cooperate with inspection and testing personnel to facilitate required inspections and tests.
- B. Owner shall retain and pay for the services of an independent inspector, testing laboratory, or other qualified individual or entity to perform all inspections and tests expressly required by the Contract Documents to be furnished and paid for by Owner, except that costs incurred in connection with tests or inspections of covered Work will be governed by the provisions of Paragraph 14.05.
- C. If Laws or Regulations of any public body having jurisdiction require any Work (or part thereof) specifically to be inspected, tested, or approved by an employee or other representative of such public body, Contractor shall assume full responsibility for arranging and obtaining such inspections, tests, or approvals, pay all costs in connection therewith, and furnish Engineer the required certificates of inspection or approval.
- D. Contractor shall be responsible for arranging, obtaining, and paying for all inspections and tests required:
 1. by the Contract Documents, unless the Contract Documents expressly allocate responsibility for a specific inspection or test to Owner;
 2. to attain Owner's and Engineer's acceptance of materials or equipment to be incorporated in the Work;
 3. by manufacturers of equipment furnished under the Contract Documents;
 4. for testing, adjusting, and balancing of mechanical, electrical, and other equipment to be incorporated into the Work; and
 5. for acceptance of materials, mix designs, or equipment submitted for approval prior to Contractor's purchase thereof for incorporation in the Work.

Such inspections and tests will be performed by independent inspectors, testing laboratories, or other qualified individuals or entities acceptable to Owner and Engineer.

- E. If the Contract Documents require the Work (or part thereof) to be approved by Owner, Engineer, or another designated individual or entity, then Contractor shall assume full responsibility for arranging and obtaining such approvals.
- F. If any Work (or the work of others) that is to be inspected, tested, or approved is covered by Contractor without written concurrence of Engineer, Contractor shall, if requested by Engineer, uncover such Work for observation. Such uncovering will be at Contractor's expense unless Contractor had given Engineer timely notice of Contractor's intention to cover the same and Engineer had not acted with reasonable promptness in response to such notice.

14.03 *Defective Work*

- A. *Contractor's Obligation:* It is Contractor's obligation to assure that the Work is not defective.
- B. *Engineer's Authority:* Engineer has the authority to determine whether Work is defective, and to reject defective Work.
- C. *Notice of Defects:* Prompt written notice of all defective Work of which Owner or Engineer has actual knowledge will be given to Contractor.
- D. *Correction, or Removal and Replacement:* Promptly after receipt of written notice of defective Work, Contractor shall correct all such defective Work, whether or not fabricated, installed, or completed, or, if Engineer has rejected the defective Work, remove it from the Project and replace it with Work that is not defective.
- E. *Preservation of Warranties:* When correcting defective Work, Contractor shall take no action that would void or otherwise impair Owner's special warranty and guarantee, if any, on said Work.
- F. *Costs and Damages:* In addition to its correction, removal, and replacement obligations with respect to defective Work, Contractor shall pay all claims, costs, losses, and damages arising out of or relating to defective Work, including but not limited to the cost of the inspection, testing, correction, removal, replacement, or reconstruction of such defective Work, fines levied against Owner by governmental authorities because the Work is defective, and the costs of repair or replacement of work of others resulting from defective Work. Prior to final payment, if Owner and Contractor are unable to agree as to the measure of such claims, costs, losses, and damages resulting from defective Work, then Owner may impose a reasonable set-off against payments due under Article 15.

14.04 *Acceptance of Defective Work*

- A. If, instead of requiring correction or removal and replacement of defective Work, Owner prefers to accept it, Owner may do so (subject, if such acceptance occurs prior to final payment, to Engineer's confirmation that such acceptance is in general accord with the design intent and applicable engineering principles, and will not endanger public safety). Contractor shall pay all claims, costs, losses, and damages attributable to Owner's evaluation of and determination to accept such defective Work (such costs to be approved by Engineer as to reasonableness), and for the diminished value of the Work to the extent not otherwise paid by Contractor. If any such acceptance occurs prior to final payment, the necessary revisions

in the Contract Documents with respect to the Work will be incorporated in a Change Order. If the parties are unable to agree as to the decrease in the Contract Price, reflecting the diminished value of Work so accepted, then Owner may impose a reasonable set-off against payments due under Article 15. If the acceptance of defective Work occurs after final payment, Contractor shall pay an appropriate amount to Owner.

B. Owner shall not be deemed to have accepted any defective work from Contractor that was not discovered by Engineer or Owner unless the defect was specifically detailed to Owner in writing by Contractor notifying Owner of the defective work and Owner notifies Contractor in writing that it will accept defective work (whether as-is, by receiving credit, or receiving other compensation, losses, or damage from Contractor as discussed above in Paragraph 14.04.A.) Contractor recognizes and understands that it shall not be relieved of responsibility or liability with performing defective work even if such defective work previously passed inspection by any inspector, including, without limitation, an inspector with the governing building department or a threshold inspector.

14.05 *Uncovering Work*

- A. Engineer has the authority to require additional inspection or testing of the Work, whether or not the Work is fabricated, installed, or completed.
- B. If any Work is covered contrary to the written request of Engineer, then Contractor shall, if requested by Engineer, uncover such Work for Engineer's observation, and then replace the covering, all at Contractor's expense.
- C. If Engineer considers it necessary or advisable that covered Work be observed by Engineer or inspected or tested by others, then Contractor, at Engineer's request, shall uncover, expose, or otherwise make available for observation, inspection, or testing as Engineer may require, that portion of the Work in question, and provide all necessary labor, material, and equipment.
 - 1. If it is found that the uncovered Work is defective, Contractor shall be responsible for all claims, costs, losses, and damages arising out of or relating to such uncovering, exposure, observation, inspection, and testing, and of satisfactory replacement or reconstruction (including but not limited to all costs of repair or replacement of work of others); and pending Contractor's full discharge of this responsibility the Owner shall be entitled to impose a reasonable set-off against payments due under Article 15.
 - 2. If the uncovered Work is not found to be defective, Contractor shall be allowed an increase in the Contract Price or an extension of the Contract Times, directly attributable to such uncovering, exposure, observation, inspection, testing, replacement, and reconstruction. If the parties are unable to agree as to the amount or extent thereof, then Contractor may submit a Change Proposal within 30 days of the determination that the Work is not defective.

14.06 *Owner May Stop the Work*

- A. If the Work is defective, or Contractor fails to supply sufficient skilled workers or suitable materials or equipment, or fails to perform the Work in such a way that the completed Work will conform to the Contract Documents, then Owner may order Contractor to stop the Work, or any portion thereof, until the cause for such order has been eliminated; however, this right

of Owner to stop the Work will not give rise to any duty on the part of Owner to exercise this right for the benefit of Contractor, any Subcontractor, any Supplier, any other individual or entity, or any surety for, or employee or agent of any of them. The Owner shall incur no liability for delays occasioned by any stop-work order issued in accordance with this paragraph.

14.07 Owner May Correct Defective Work

- A. If Contractor fails within a reasonable time after written notice from Engineer to correct defective Work, or to remove and replace defective Work as required by Engineer, then Owner may, after 7 days' written notice to Contractor, correct or remedy any such deficiency.
- B. In exercising the rights and remedies under this Paragraph 14.07, Owner shall proceed expeditiously. In connection with such corrective or remedial action, Owner may exclude Contractor from all or part of the Site, take possession of all or part of the Work and suspend Contractor's services related thereto, and incorporate in the Work all materials and equipment stored at the Site or for which Owner has paid Contractor but which are stored elsewhere. Contractor shall allow Owner, Owner's representatives, agents and employees, Owner's other contractors, and Engineer and Engineer's consultants access to the Site to enable Owner to exercise the rights and remedies under this paragraph.
- C. All claims, costs, losses, and damages incurred or sustained by Owner in exercising the rights and remedies under this Paragraph 14.07 will be charged against Contractor as set-offs against payments due under Article 15. Such claims, costs, losses and damages will include but not be limited to all costs of repair, or replacement of work of others destroyed or damaged by correction, removal, or replacement of Contractor's defective Work.
- D. Contractor shall not be allowed an extension of the Contract Times because of any delay in the performance of the Work attributable to the exercise by Owner of Owner's rights and remedies under this Paragraph 14.07.

ARTICLE 15—PAYMENTS TO CONTRACTOR; SET-OFFS; COMPLETION; CORRECTION PERIOD

15.01 Progress Payments

- A. *Basis for Progress Payments:* The Schedule of Values established as provided in Article 2 will serve as the basis for progress payments and will be incorporated into a form of Application for Payment acceptable to Engineer and Owner. Progress payments for Unit Price Work will be based on the number of units completed during the pay period, as determined under the provisions of Paragraph 13.03. Progress payments for cost-based Work will be based on Cost of the Work completed by Contractor during the pay period.
- B. *Applications for Payments*
 - 1. ~~At least 20 days before the date established in the Agreement for each progress payment (but not more often than once a month),~~ Contractor, on the 25th of each month, shall submit to Engineer for review an Application for Payment (in a form approved by Owner) filled out and signed by Contractor covering the Work completed as of the date of the Application and accompanied by such supporting documentation as is required by the Contract Documents.

2. If payment is requested on the basis of materials and equipment not incorporated in the Work but delivered and suitably stored at the Site or at another location agreed to in writing, the Application for Payment must also be accompanied by: (a) a bill of sale, invoice, copies of subcontract or purchase order payments, or other documentation establishing full payment by Contractor for the materials and equipment; (b) at Owner's request, documentation warranting that Owner has received the materials and equipment free and clear of all Liens; and (c) evidence that the materials and equipment are covered by appropriate property insurance, a warehouse bond, or other arrangements to protect Owner's interest therein, all of which must be satisfactory to Owner.
3. Beginning with the second Application for Payment, each Application must include an affidavit of Contractor stating that all previous progress payments received by Contractor have been applied to discharge Contractor's legitimate obligations associated with prior Applications for Payment.
4. The amount of retainage with respect to progress payments will be as stipulated in the Agreement.

C. Review of Applications

1. Engineer will, within 10 days after ~~receipt of~~ each Application for Payment is stamped as received by Engineer, including each resubmittal, either indicate in writing a recommendation of payment and present the Application to Owner, or return the Application to Contractor ~~within 10 days after the date on the Application for Payment is stamped as received by Engineer~~ indicating in writing Engineer's reasons for refusing to recommend payment and the action necessary to make payment application proper. In the latter case, Contractor ~~shall~~may make the necessary corrections and resubmit the Application.
2. Engineer's recommendation of any payment requested in an Application for Payment will constitute a representation by Engineer to Owner, based on Engineer's observations of the executed Work as an experienced and qualified design professional, and on Engineer's review of the Application for Payment and the accompanying data and schedules, that to the best of Engineer's knowledge, information and belief:
 - a. the Work has progressed to the point indicated;
 - b. the quality of the Work is generally in accordance with the Contract Documents (subject to an evaluation of the Work as a functioning whole prior to or upon Substantial Completion, the results of any subsequent tests called for in the Contract Documents, a final determination of quantities and classifications for Unit Price Work under Paragraph 13.03, and any other qualifications stated in the recommendation); and
 - c. the conditions precedent to Contractor's being entitled to such payment appear to have been fulfilled in so far as it is Engineer's responsibility to observe the Work.

3. By recommending any such payment Engineer will not thereby be deemed to have represented that:
 - a. inspections made to check the quality or the quantity of the Work as it has been performed have been exhaustive, extended to every aspect of the Work in progress, or involved detailed inspections of the Work beyond the responsibilities specifically assigned to Engineer in the Contract; or
 - b. there may not be other matters or issues between the parties that might entitle Contractor to be paid additionally by Owner or entitle Owner to withhold payment to Contractor.
4. Neither Engineer's review of Contractor's Work for the purposes of recommending payments nor Engineer's recommendation of any payment, including final payment, will impose responsibility on Engineer:
 - a. to supervise, direct, or control the Work;
 - b. for the means, methods, techniques, sequences, or procedures of construction, or the safety precautions and programs incident thereto;
 - c. for Contractor's failure to comply with Laws and Regulations applicable to Contractor's performance of the Work;
 - d. to make any examination to ascertain how or for what purposes Contractor has used the money paid by Owner; or
 - e. to determine that title to any of the Work, materials, or equipment has passed to Owner free and clear of any Liens.
5. Neither Engineer's review of Contractor's Work for purposes of recommending payments nor Engineer's recommendation of any payment shall relieve Contractor of responsibility or liability for defects in the Work.
6. Engineer may refuse to recommend the whole or any part of any payment if, in Engineer's opinion, it would be incorrect to make the representations to Owner stated in Paragraph 15.01.C.2.
6. Engineer will recommend reductions in payment (set-offs) necessary in Engineer's opinion to protect Owner from loss because:
 - a. the Work is defective, requiring correction or replacement;
 - b. the Contract Price has been reduced by Change Orders;
 - c. Owner has been required to correct defective Work in accordance with Paragraph 14.07, or has accepted defective Work pursuant to Paragraph 14.04;
 - d. Owner has been required to remove or remediate a Hazardous Environmental Condition for which Contractor is responsible; or
 - e. Engineer has actual knowledge of the occurrence of any of the events that would constitute a default by Contractor and therefore justify termination for cause under the Contract Documents.

D. *Payment Becomes Due*

1. ~~Ten days a~~ Subject to the provisions of Paragraph 15.01.E. and Section 218. 735, Florida Statutes, after presentation of the Application for Payment to Owner with Engineer's recommendation, the amount recommended (subject to any Owner set-offs) shall be paid by Owner in accordance with Section 218.735, Florida Statutes, within 25 business days after the date on which the payment application is stamped as received by Engineer will become due, and when due will be paid by Owner to Contractor.

E. *Reductions in Payment by Owner*

1. In addition to any reductions in payment (set-offs) recommended by Engineer, Owner is entitled to impose a set-off against payment based on any of the following:
 - a. Claims have been made against Owner based on Contractor's conduct in the performance or furnishing of the Work, or Owner has incurred costs, losses, or damages resulting from Contractor's conduct in the performance or furnishing of the Work, including but not limited to claims, costs, losses, or damages from workplace injuries, adjacent property damage, non-compliance with Laws and Regulations, and patent infringement;
 - b. Contractor has failed to take reasonable and customary measures to avoid damage, delay, disruption, and interference with other work at or adjacent to the Site;
 - c. Contractor has failed to provide and maintain required bonds or insurance;
 - d. Owner has been required to remove or remediate a Hazardous Environmental Condition for which Contractor is responsible;
 - e. Owner has incurred extra charges or engineering costs related to submittal reviews, evaluations of proposed substitutes, tests and inspections, or return visits to manufacturing or assembly facilities;
 - f. The Work is defective, requiring correction or replacement;
 - g. Owner has been required to correct defective Work in accordance with Paragraph 14.07, or has accepted defective Work pursuant to Paragraph 14.04;
 - h. The Contract Price has been reduced by Change Orders;
 - i. An event has occurred that would constitute a default by Contractor and therefore justify a termination for cause;
 - j. Liquidated or other damages have accrued as a result of Contractor's failure to achieve Milestones, Substantial Completion, or final completion of the Work;
 - k. Liens have been filed in connection with the Work, except where Contractor has delivered a specific bond satisfactory to Owner to secure the satisfaction and discharge of such Liens; or
 - l. Other items entitle Owner to a set-off against the amount recommended.
2. If Owner imposes any set-off against payment, whether based on its own knowledge or on the written recommendations of Engineer, Owner will give Contractor immediate written notice (with a copy to Engineer) stating the reasons for such action and the

specific amount of the reduction, and promptly pay Contractor any amount remaining after deduction of the amount so withheld. Owner shall promptly pay Contractor the amount so withheld, or any adjustment thereto agreed to by Owner and Contractor, if Contractor remedies the reasons for such action. The reduction imposed will be binding on Contractor unless it duly submits a Change Proposal contesting the reduction.

3. Upon a subsequent determination that Owner's refusal of payment was not justified, the amount wrongfully withheld will be treated as an amount due as determined by Paragraph 15.01.D.1 and subject to interest as provided in the Agreement.

15.02 *Contractor's Warranty of Title*

- A. Contractor warrants and guarantees that title to all Work, materials, and equipment furnished under the Contract will pass to Owner free and clear of (1) all Liens and other title defects, and (2) all patent, licensing, copyright, or royalty obligations, no later than 7 days after the time of payment by Owner.

15.03 *Substantial Completion*

- A. When Contractor considers the entire Work ready for its intended use Contractor shall notify Owner and Engineer in writing that the entire Work is substantially complete and request that Engineer issue a certificate of Substantial Completion. Contractor shall at the same time submit to Owner and Engineer an initial draft of ~~P~~punch ~~L~~Ist items to be completed or corrected before final payment. Substantial Completion cannot occur before the Project is issued a Certificate of Occupancy (or Completion, if applicable) by the governing building department that allows Owner is able to begin to utilize the entire Project Work for the purposes for which it was intended.
- B. Promptly after Contractor's notification, Owner, Contractor, and Engineer shall make an inspection of the Work to determine the status of completion. If Engineer does not consider the Work substantially complete, Engineer will notify Contractor in writing giving the reasons therefor.
- C. If Engineer considers the Work substantially complete, Engineer will deliver to Owner a preliminary certificate of Substantial Completion subject to Certificate of Occupancy (or Completion). Engineer shall attach to the certificate a ~~p~~Punch ~~L~~Ist of items to be completed or corrected before final payment. Owner shall have 7 days after receipt of the preliminary certificate during which to make written objection to Engineer as to any provisions of the certificate or attached ~~P~~punch ~~L~~Ist. If, after considering the objections to the provisions of the preliminary certificate, Engineer concludes that the Work is not substantially complete, Engineer will, within 14 days after submission of the preliminary certificate to Owner, notify Contractor in writing that the Work is not substantially complete, stating the reasons therefor. If Owner does not object to the provisions of the certificate, or if despite consideration of Owner's objections Engineer concludes that the Work is substantially complete, then Engineer will, within said 14 days, execute and deliver to Owner and Contractor a final certificate of Substantial Completion (with a revised ~~p~~Punch ~~L~~Ist of items to be completed or corrected) reflecting such changes from the preliminary certificate as Engineer believes justified after consideration of any objections from Owner.

- D. At the time of receipt of the preliminary certificate of Substantial Completion, Owner and Contractor will confer regarding Owner's use or occupancy of the Work following Substantial Completion, review the builder's risk insurance policy with respect to the end of the builder's risk coverage, and confirm the transition to coverage of the Work under a permanent property insurance policy held by Owner. Unless Owner and Contractor agree otherwise in writing, Owner shall bear responsibility for security, operation, protection of the Work, property insurance, maintenance, heat, and utilities upon Owner's use or occupancy of the Work.
- E. After Substantial Completion the Contractor shall promptly begin work on the ~~P~~Punch ~~L~~List of items to be completed or corrected prior to final payment. In appropriate cases Contractor may submit monthly Applications for Payment for completed ~~P~~Punch ~~L~~List items, following the progress payment procedures set forth above.
- F. Owner shall have the right to exclude Contractor from the Site after the date of Substantial Completion subject to allowing Contractor reasonable access to remove its property and complete or correct items on the ~~P~~Punch ~~L~~List.

15.04 *Partial Use or Occupancy*

- A. Prior to Substantial Completion of all the Work, Owner may use or occupy any substantially completed part of the Work which has specifically been identified in the Contract Documents, or which Owner, Engineer, and Contractor agree constitutes a separately functioning and usable part of the Work that can be used by Owner for its intended purpose without significant interference with Contractor's performance of the remainder of the Work, subject to the following conditions:
 - 1. At any time, Owner may request in writing that Contractor permit Owner to use or occupy any such part of the Work that Owner believes to be substantially complete. If and when Contractor agrees that such part of the Work is substantially complete, Contractor, Owner, and Engineer will follow the procedures of Paragraph 15.03.A through 15.03.E for that part of the Work.
 - 2. At any time, Contractor may notify Owner and Engineer in writing that Contractor considers any such part of the Work substantially complete and request Engineer to issue a certificate of Substantial Completion for that part of the Work.
 - 3. Within a reasonable time after either such request, Owner, Contractor, and Engineer shall make an inspection of that part of the Work to determine its status of completion. If Engineer does not consider that part of the Work to be substantially complete, Engineer will notify Owner and Contractor in writing giving the reasons therefor. If Engineer considers that part of the Work to be substantially complete, the provisions of Paragraph 15.03 will apply with respect to certification of Substantial Completion of that part of the Work and the division of responsibility in respect thereof and access thereto.
 - 4. No use or occupancy or separate operation of part of the Work may occur prior to compliance with the requirements of Paragraph 6.04 regarding builder's risk or other property insurance.

15.05 *Final Inspection – Punch List*

- A. Upon written notice from Contractor that the entire Work or an agreed portion thereof is complete, Engineer will promptly make a final inspection with Owner and Contractor and will notify Contractor in writing of all particulars in which this inspection reveals that the Work, or agreed portion thereof, is incomplete or defective. Contractor shall immediately take such measures as are necessary to complete such Work or remedy such deficiencies.

15.06 *Final Payment*

A. *Application for Payment*

1. After Contractor has, in the opinion of Engineer, satisfactorily completed all corrections identified during the final inspection and has delivered, in accordance with the Contract Documents, all maintenance and operating instructions, schedules, guarantees, bonds, certificates or other evidence of insurance, certificates of inspection, annotated record documents (as provided in Paragraph 7.12), and other documents, Contractor may make application for final payment.
2. The final Application for Payment must be accompanied (except as previously delivered) by:
 - a. all documentation called for in the Contract Documents, including but not limited to, the evidence that Contractor maintains completed operations coverage for its required commercial general liability (CGL) insurance; ~~insurance;~~
 - b. consent of the surety, if any, to final payment;
 - c. satisfactory evidence that all title issues have been resolved such that title to all Work, materials, and equipment has passed to Owner free and clear of any Liens or other title defects, or will so pass upon final payment.
 - d. a list of all duly pending Change Proposals and Claims; and
 - e. complete and legally effective final releases or waivers (satisfactory to Owner) of all Lien rights arising out of the Work, and ~~of~~ Liens filed in connection with the Work.
3. In lieu of the final releases or waivers of Liens specified in Paragraph 15.06.A.2 and as approved by Owner, Contractor may furnish receipts or releases in full and an affidavit of Contractor whereby Contractor swears that: (a) ~~the releases and receipts include all payrolls~~ labor, services, material, and equipment bills and other indebtedness connected with the Work for which Owner has paid Contractor through the date of Contractor's final Application for Payment have been paid by Contractor ~~a Lien could be filed~~; and (b) all payrolls, material and equipment bills, and other indebtedness connected with the Work for which Owner will pay Contractor in the final Application for Payment will represent Contractor's receipt of all payments for the Work except for the specifically enumerated Claims (and Claims not specifically enumerated are deemed released and waived) and that Contractor will promptly pay its Subcontractors and Suppliers upon its receipt of the final payment. might in any way be responsible, or which might in any way result in liens or other burdens on Owner's property, have been paid or otherwise satisfied. ~~If any~~

Subcontractor or Supplier fails to furnish such a release or receipt in full, Contractor may furnish a bond or other collateral satisfactory to Owner to indemnify Owner against any Lien, or Owner at its option may issue joint checks payable to Contractor and specified Subcontractors and Suppliers.

4. The documents and materials that Contractor is required to submit to accompany its Final Application for Payment (as set forth in this Paragraph 15.06) are conditions precedent to issuance of final payment.

- B. *Engineer's Review of Final Application and Recommendation of Payment:* If, on the basis of Engineer's observation of the Work during construction and final inspection, and Engineer's review of the final Application for Payment and accompanying documentation as required by the Contract Documents, Engineer is satisfied that the Work has been completed and Contractor's other obligations under the Contract have been fulfilled, Engineer will, within 10 days after receipt of the final Application for Payment, indicate in writing Engineer's recommendation of final payment and present the final Application for Payment to Owner for payment. Such recommendation will account for any set-offs against payment that are necessary in Engineer's opinion to protect Owner from loss for the reasons stated above with respect to progress payments. Otherwise, Engineer will return the Application for Payment to Contractor, indicating in writing the reasons for refusing to recommend final payment, in which case Contractor shall make the necessary corrections and resubmit the Application for Payment.
- C. *Notice of Acceptability:* In support of its recommendation of payment of the final Application for Payment, Engineer will also give written notice to Owner and Contractor that the Work is acceptable, subject to stated limitations in the notice and to the provisions of Paragraph 15.07.
- D. *Completion of Work:* The Work is complete (subject to surviving obligations) when it is ready for final payment as established by the Engineer's written recommendation of final payment and issuance of notice of the acceptability of the Work.
- E. *Final Payment Becomes Due:* Upon receipt from Engineer of the final Application for Payment and accompanying documentation, Owner shall set off against the amount recommended by Engineer for final payment any further sum to which Owner is entitled, including but not limited to set-offs for liquidated damages and set-offs allowed under the provisions of this Contract with respect to progress payments. Owner shall pay the resulting balance due to Contractor within Twenty-five (25)30 days of the final Application for Payment being stamped as received by Owner's receipt of the final Application for Payment from Engineer.

15.07 Waiver of Claims

- A. By making final payment, Owner waives its claim or right to liquidated damages or other damages for late completion by Contractor, except as set forth in an outstanding Claim, appeal under the provisions of Article 17, set-off, or express reservation of rights by Owner. Owner reserves all other claims or rights after final payment.
- B. The acceptance of final payment by Contractor will constitute a waiver by Contractor of all claims and rights against Owner other than those pending matters that have been duly submitted as a Claim, or appealed under the provisions of Article 17.

15.08 *Correction Period*

- A. If within one year after the date of Substantial Completion (or such longer period of time as may be prescribed by the Supplementary Conditions or the terms of any applicable special guarantee required by the Contract Documents), Owner gives Contractor written notice that any Work has been found to be defective, or that Contractor's repair of any damages to the Site or adjacent areas has been found to be defective, then after receipt of such notice of defect Contractor shall promptly, without cost to Owner and in accordance with Owner's written instructions:
1. correct the defective repairs to the Site or such adjacent areas;
 2. correct such defective Work;
 3. remove the defective Work from the Project and replace it with Work that is not defective, if the defective Work has been rejected by Owner, and
 4. satisfactorily correct or repair or remove and replace any damage to other Work, to the work of others, or to other land or areas resulting from the corrective measures.
- B. Owner shall give any such notice of defect within 60 days of the discovery that such Work or repairs is defective. If such notice is given within such 60 days but after the end of the correction period, the notice will be deemed a notice of defective Work under Paragraph 7.17.B.
- C. If, after receipt of a notice of defect within 60 days and within the correction period, Contractor does not promptly comply with the terms of Owner's written instructions, or in an emergency where delay would cause serious risk of loss or damage, Owner may have the defective Work corrected or repaired or may have the rejected Work removed and replaced. Contractor shall pay all costs, losses, and damages (including but not limited to all fees and charges of engineers, architects, attorneys, and other professionals and all court or arbitration or other dispute resolution costs) arising out of or relating to such correction or repair or such removal and replacement (including but not limited to all costs of repair or replacement of work of others). Contractor's failure to pay such costs, losses, and damages within 10 days of invoice from Owner will be deemed the start of an event giving rise to a Claim under Paragraph 12.01.B, such that any related Claim must be brought within 30 days of the failure to pay.
- D. In special circumstances where a particular item of equipment is placed in continuous service before Substantial Completion of all the Work, the correction period for that item may start to run from an earlier date if so provided in the Specifications.
- E. Where defective Work (and damage to other Work resulting therefrom) has been corrected or removed and replaced under this paragraph, the correction period hereunder with respect to such Work will be extended for an additional period of one year after such correction or removal and replacement has been satisfactorily completed.
- F. Contractor's obligations under this paragraph are in addition to all other obligations and warranties. The provisions of this paragraph are not to be construed as a substitute for, or a waiver of, the provisions of any applicable statute of limitation or repose.

ARTICLE 16—SUSPENSION OF WORK AND TERMINATION

16.01 *Owner May Suspend Work*

- A. At any time and without cause, Owner may suspend the Work or any portion thereof for a period of not more than 90 consecutive days by written notice to Contractor and Engineer. Such notice will fix the date on which Work will be resumed. Contractor shall resume the Work on the date so fixed. Contractor shall be entitled to an adjustment in the Contract Price or an extension of the Contract Times directly attributable to any such suspension. Any Change Proposal seeking such adjustments must be submitted no later than 30 days after the date fixed for resumption of Work.

16.02 *Owner May Terminate for Cause*

- A. The occurrence of any one or more of the following events will constitute a default by Contractor and justify termination for cause:
 - 1. Contractor's persistent failure to perform the Work in accordance with the Contract Documents (including, but not limited to, failure to supply sufficient skilled workers or suitable materials or equipment, or failure to adhere to the Progress Schedule);
 - 2. Failure of Contractor to perform or otherwise to comply with a material term of the Contract Documents;
 - 3. Contractor's disregard of Laws or Regulations of any public body having jurisdiction; ~~or~~
 - 4. Contractor's repeated disregard of the authority of Owner or Engineer; ~~or~~
 - 5. Contractor's failure to timely pay Subcontractors and Suppliers after it receives payment from Owner, or
 - 6. Contractor's failure to obtain or maintain the insurance required of it in the Contract.
- B. If one or more of the events identified in Paragraph 16.02.A occurs, then after giving Contractor (and any surety) 10-5 days' written notice that Owner is considering a declaration that Contractor is in default and termination of the Contract, Owner may proceed to:
 - 1. declare Contractor to be in default, and give Contractor (and any surety) written notice that the Contract is terminated; and
 - 2. enforce the rights available to Owner under any applicable performance bond.
- C. Subject to the terms and operation of any applicable performance bond, if Owner has terminated the Contract for cause, Owner may exclude Contractor from the Site, take possession of the Work, incorporate in the Work all materials and equipment stored at the Site or for which Owner has paid Contractor but which are stored elsewhere, and complete the Work as Owner may deem expedient.
- D. Owner may not proceed with termination of the Contract under Paragraph 16.02.B if Contractor within 7-5 days of receipt of notice of intent to terminate begins to correct its failure to perform and proceeds diligently to cure such failure.
- E. If Owner proceeds as provided in Paragraph 16.02.B, Contractor shall not be entitled to receive any further payment until the Work is completed. If the unpaid balance of the

Contract Price exceeds the cost to complete the Work, including all related claims, costs, losses, and damages (including but not limited to all fees and charges of engineers, architects, attorneys, and other professionals) sustained by Owner, such excess will be paid to Contractor. If the cost to complete the Work including such related claims, costs, losses, and damages exceeds such unpaid balance, Contractor shall pay the difference to Owner. ~~Such claims, costs, losses, and damages incurred by Owner will be reviewed by Engineer as to their reasonableness and, when so approved by Engineer, incorporated in a Change Order.~~ When exercising any rights or remedies under this paragraph, Owner shall not be required to obtain the lowest price for the Work performed.

- F. Where Contractor's services have been so terminated by Owner, the termination will not affect any rights or remedies of Owner against Contractor then existing or which may thereafter accrue, or any rights or remedies of Owner against Contractor or any surety under any payment bond or performance bond. Any retention or payment of money due Contractor by Owner will not release Contractor from liability.
- G. If and to the extent that Contractor has provided a performance bond under the provisions of Paragraph 6.01.A, the provisions of that bond will govern over any inconsistent provisions of Paragraphs 16.02.B and 16.02.D.

16.03 *Owner May Terminate for Convenience*

- A. Upon ~~7-5~~ days' written notice to Contractor and Engineer, Owner may, without cause and without prejudice to any other right or remedy of Owner, terminate the Contract. In such case, Contractor shall be paid for (without duplication of any items):
 - 1. completed and acceptable Work executed in accordance with the Contract Documents prior to the effective date of termination, including fair and reasonable sums for overhead and profit on such Work;
 - 2. expenses sustained prior to the effective date of termination in performing services and furnishing labor, materials, or equipment as required by the Contract Documents in connection with uncompleted Work, plus fair and reasonable sums for overhead and profit on such expenses; and
 - 3. other reasonable expenses directly attributable to termination, such as demobilization expenses, and including costs incurred to prepare a termination for convenience cost proposal. Attorneys' fees, accountant fees, home office overhead and similar expenses shall not be deemed reasonable expenses.
- B. Contractor shall not be paid for any loss of anticipated profits or revenue, post-termination overhead costs, or other economic loss arising out of or resulting from such termination.

16.04 *Contractor May Stop Work or Terminate*

- A. If, through no act or fault of Contractor, (1) the Work is suspended for more than 90 consecutive days by Owner or under an order of court or other public authority, or (2) Engineer fails to act on any Application for Payment within 30 days after it is submitted, or (3) Owner fails for 30 days to pay Contractor any sum finally determined to be due, then Contractor may, upon 7 days' written notice to Owner and Engineer, and provided Owner or Engineer do not remedy such suspension or failure within that time, terminate the contract

and recover from Owner payment on the same terms as provided in Paragraph 16.03. Contractor, however, cannot terminate the Contract due to any dispute (i) concerning the amount of payment due Contractor or (ii) any amounts Owner is withholding from Contractor.

- B. In lieu of terminating the Contract and without prejudice to any other right or remedy, if Engineer has failed to act on an Application for Payment within 30 days after it is submitted, or Owner has failed for 30 days to pay Contractor any sum finally determined to be due, Contractor may, 7 days after written notice to Owner and Engineer, stop the Work until payment is made of all such amounts due Contractor, including interest thereon. The provisions of this paragraph are not intended to preclude Contractor from submitting a Change Proposal for an adjustment in Contract Price or Contract Times or otherwise for expenses or damage directly attributable to Contractor's stopping the Work as permitted by this paragraph. Contractor, however, cannot stop the Work due to any dispute (i) concerning the amount of payment due Contractor or (ii) any amounts Owner is withholding from Contractor.

ARTICLE 17—FINAL RESOLUTION OF DISPUTES

17.01 Deleted in its entirety. ~~Methods and Procedures~~

- A. Deleted in its entirety. ~~Disputes Subject to Final Resolution: The following disputed matters are subject to final resolution under the provisions of this article:~~

1. Deleted in its entirety. ~~A timely appeal of an approval in part and denial in part of a Claim, or of a denial in full, pursuant to Article 12; and~~
2. Deleted in its entirety. ~~Disputes between Owner and Contractor concerning the Work, or obligations under the Contract Documents, that arise after final payment has been made.~~

- B. Deleted in its entirety. ~~Final Resolution of Disputes: For any dispute subject to resolution under this article, Owner or Contractor may:~~

1. Deleted in its entirety. ~~elect in writing to invoke the dispute resolution process provided for in the Supplementary Conditions;~~
2. Deleted in its entirety. ~~agree with the other party to submit the dispute to another dispute resolution process; or~~
3. Deleted in its entirety. ~~if no dispute resolution process is provided for in the Supplementary Conditions or mutually agreed to, give written notice to the other party of the intent to submit the dispute to a court of competent jurisdiction.~~

1. Claims, disputes or other matters in question between the parties to this Agreement shall be first subject to pre-suit mediation prior to the filing of any legal claims or litigation. Completion of pre-

suit mediation is a condition precedent to litigation. The obligation to mediate is a material and essential provision of the Agreement.

2. Unless otherwise agreed in writing, the Contractor shall carry on the Work and maintain its progress during any mediation or litigation, and the Owner shall continue to make payments to the Contractor in accordance with the Contract Documents.
3. Either party may initiate a mediation preceding by a request in writing to the other party within a reasonable time after the claim, dispute or other matter in question has arisen, but in no event after the expiration of the applicable statute of limitations.
4. The parties shall endeavor in good faith to mutually agree upon an acceptable mediator. In the event the parties have not agreed upon a mediator within thirty (30) days of the request for mediation, the Orlando office of the American Arbitration Association, upon the written request of either party, shall appoint a mediator from its pool of approved mediators.
5. Unless otherwise mutually agreed, the mediation shall be held in accordance with the Construction Industry Mediation Rules of the American Arbitration Association currently in effect, each party to bear its own fees, costs and expenses.
6. In the event that pre-suit mediation is unsuccessful, all claims, disputes or other matters in question shall be resolved in the Circuit Courts of Volusia County Florida. The Parties, including the Contractor's Surety, waive Venue and Jurisdiction of any Federal Court and expressly waive Trial by Jury.

ARTICLE 18—MISCELLANEOUS

18.01 Giving Notice

- A. Whenever any provision of the Contract requires the giving of written notice to Owner, Engineer, or Contractor, it will be deemed to have been validly given only if delivered:
 1. in person, by a commercial courier service or otherwise, to the recipient's place of business;
 2. by registered or certified mail, postage prepaid, to the recipient's place of business; or
 3. by e-mail to the recipient, with the words "Formal Notice" or similar in the e-mail's subject line.

18.02 Computation of Times

- A. When any period of time is referred to in the Contract by days, it will be computed to exclude the first and include the last day of such period. If the last day of any such period falls on a Saturday or Sunday or on a day made a legal holiday by the law of the applicable jurisdiction, such day will be omitted from the computation.

18.03 Cumulative Remedies

- A. The duties and obligations imposed by these General Conditions and the rights and remedies available hereunder to the parties hereto are in addition to, and are not to be construed in any way as a limitation of, any rights and remedies available to any or all of them which are

otherwise imposed or available by Laws or Regulations, by special warranty or guarantee, or by other provisions of the Contract. The provisions of this paragraph will be as effective as if repeated specifically in the Contract Documents in connection with each particular duty, obligation, right, and remedy to which they apply.

18.04 *Limitation of Damages*

- A. With respect to any and all Change Proposals, Claims, disputes subject to final resolution, and other matters at issue, neither Owner nor Engineer, nor any of their officers, directors, members, partners, employees, agents, consultants, or subcontractors, shall be liable to Contractor for any claims, costs, losses, or damages sustained by Contractor on or in connection with any other project or anticipated project.

18.05 *No Waiver*

- A. A party's non-enforcement of any provision will not constitute a waiver of that provision, nor will it affect the enforceability of that provision or of the remainder of this Contract.

18.06 *Survival of Obligations*

- A. All representations, indemnifications, warranties, and guarantees made in, required by, or given in accordance with the Contract, as well as all continuing obligations indicated in the Contract, will survive final payment, completion, and acceptance of the Work or termination of the Contract or of the services of Contractor.

18.07 *Controlling Law*

- A. This Contract is to be governed by the law of the ~~Sstate of Florida~~ State of Florida ~~in which the Project is located.~~

18.08 *Assignment of Contract*

- A. Unless expressly agreed to elsewhere in the Contract, no assignment by a party to this Contract of any rights under or interests in the Contract will be binding on the other party without the written consent of the party sought to be bound; and, specifically but without limitation, money that may become due and money that is due may not be assigned without such consent (except to the extent that the effect of this restriction may be limited by law), and unless specifically stated to the contrary in any written consent to an assignment, no assignment will release or discharge the assignor from any duty or responsibility under the Contract.

18.09 *Successors and Assigns*

- A. Owner and Contractor each binds itself, its successors, assigns, and legal representatives to the other party hereto, its successors, assigns, and legal representatives in respect to all covenants, agreements, and obligations contained in the Contract Documents.

18.10 *Headings*

- A. Article and paragraph headings are inserted for convenience only and do not constitute parts of these General Conditions.

EJCDC Drawings
on file with City Engineer, Junos Reed
Consisting of 15 Pages

EJCDC Addendum No. 1
consisting of 2 pages



CITY OF PORT ORANGE

PURCHASING DIVISION
1000 CITY CENTER CIRCLE
PORT ORANGE, FLORIDA 32129
TELEPHONE 386-506-5717
purchdiv@port-orange.org

ADDENDUM # 1 **December 17, 2024**

ITB #24-17 POLICE DEPARTMENT GENERATOR REPLACEMENT

To All Bidders:

The following changes, clarifications and additions are hereby made part of the bidding and specifications for the above referenced project dated November 22, 2024 and prepared by the City of Port Orange Purchasing Division as fully and completely as if the same were fully set forth therein. It is the sole responsibility of bidder to confirm that all addenda have been received prior to submitting bid and acknowledge such in the bid documents.

The due date for bid submittals is hereby changed to January 27, 2025 at 2:30 PM EST.

The final addendum will be posted on or about January 20, 2025. The revised deadline for questions is now January 13, 2025 by 5:00 p.m.

A. REVISIONS:

None

B. CHANGES TO THE ITB:

The following is hereby added to **SECTION 6 – SPECIAL REQUIREMENTS/INSTRUCTIONS**, p. 31 under **ADDITIONAL INSURANCE REQUIREMENTS:**

The Contractor will be required to have a minimum of \$600,000 worth of Cargo Coverage insurance for the transportation of the Gensets from the Water Treatment Plant to the Police Department.

C. CLARIFICATIONS:

None

D. QUESTIONS AND ANSWERS

Question #1: Are the existing generators the contractor's responsibility?

Answer: The Contractor is responsible for removing and properly disposing of the existing generators.

Question #2: Who will be responsible for the cost to fill the diesel fuel tanks for generator testing and start-up?

Answer: The Contractor is responsible for fueling the generators prior to start up.

Question #3: Are the new generators, docking station, annunciator panel, and ATS to be delivered to jobsite by the City of Port Orange?

Answer: The Contractor will be responsible for loading and transporting the new generators, docking station, annunciator panel, and ATS to the jobsite. They are currently being stored at the Water Treatment Plant located at 4400 Wellfield Rd. Transportation distance is less than one mile from the Water Treatment Plant to the Police Department.

Question #4: Can you provide the specifications for the new generators?

Answer: **Generator Sets two (2) each at 297"L x 101"W (to outside of tank lugs) x 157"H (to high side lift lug) @ ~20,425 lbs. EACH**

Stairs (2 sets) = 148"L x 39"W x 73"H @ ~270 lbs. EACH

Stairs (1 set) = 160"L x 44"W x 73"H @ ~250 lbs.

Question #5: Owner Furnished Docking Station, Automatic Transfer Switch (ATS) and Diesel Generators: Please provide approved submittal information for the owner furnished generators?

Answer: [230754 City of Port Orange Police Department Submittal Rev 00.pdf](#)

Question #6: Owner Furnished Docking Station: Are KEY INTERLOCKS provided with the DOCKING STATION or will the CONTRACTOR need to provide and install them?

Answer: **Contractor shall provide Key Interlocks for the owner provided Docking Station**

Question #7: Owner Furnished Automatic Transfer Switch: Is the SURGE PROTECTION DEVICE provided with the ATS or will the CONTRACTOR need to provide and install?

Answer: **Surge protection is included. See page 157 of the Genset Submittal provided.**

Question #8: Owner Furnished Diesel Generators: Will the MANUFACTURER representative or the CONTRACTOR be responsible for GENERATOR TESTING & START-UP?

Answer: **Start up and testing to be coordinated by the Contractor (Install completed and Start-up checklist completed and transmitted) but, performed by Manufacturer's Rep.**

In all other respects, except as specifically stated herein, the subject ITB #24-17 POLICE DEPARTMENT GENERATOR REPLACEMENT remains the same.

END OF ADDENDUM #1

Chip Kent
Purchasing Agent
City of Port Orange

EJCDC Addendum No. 2
consisting of 1 page



CITY OF PORT ORANGE

PURCHASING DIVISION
1000 CITY CENTER CIRCLE
PORT ORANGE, FLORIDA 32129
TELEPHONE 386-506-5717
purchdiv@port-orange.org

ADDENDUM #2 **December 26, 2024**

ITB #24-17 POLICE DEPARTMENT GENERATOR REPLACEMENT

To All Bidders:

The following changes, clarifications and additions are hereby made part of the bidding and specifications for the above referenced project dated November 22, 2024 and prepared by the City of Port Orange Purchasing Division as fully and completely as if the same were fully set forth therein. It is the sole responsibility of bidder to confirm that all addenda have been received prior to submitting bid and acknowledge such in the bid documents.

The answer to Question #5 in Addendum #1 contains a link to a file that is not active.

Please use this link:

[230754 City of Port Orange Police Department Submittal Rev 00.pdf](#)

A. REVISIONS:

None

B. CHANGES TO THE ITB:

None

C. CLARIFICATIONS:

None

D. QUESTIONS AND ANSWERS

None

In all other respects, except as specifically stated herein, the subject ITB #24-17 POLICE DEPARTMENT GENERATOR REPLACEMENT remains the same.

END OF ADDENDUM #2

Chip Kent
Purchasing Agent
City of Port Orange

EJCDC Addendum No. 3
consisting of 2 pages



CITY OF PORT ORANGE

PURCHASING DIVISION
1000 CITY CENTER CIRCLE
PORT ORANGE, FLORIDA 32129
TELEPHONE 386-506-5717
purchdiv@port-orange.org

ADDENDUM #3 **January 17, 2025**

ITB #24-17 POLICE DEPARTMENT GENERATOR REPLACEMENT

To All Bidders:

The following changes, clarifications and additions are hereby made part of the bidding and specifications for the above referenced project dated November 22, 2024 and prepared by the City of Port Orange Purchasing Division as fully and completely as if the same were fully set forth therein. It is the sole responsibility of bidder to confirm that all addenda have been received prior to submitting bid and acknowledge such in the bid documents.

REVISED (ATTACHMENT 1) SCHEDULE OF UNIT PRICING

Bidders are advised they must complete **REVISED (Attachment 1) Schedule of Unit Pricing**. If Bidder does not complete and include with bid submittal **REVISED (Attachment 1) Schedule of Unit Pricing**, their bid will be deemed non-responsive. **REVISED (Attachment 1) Schedule of Unit Pricing** is posted as a separate document on DemandStar at www.demandstar.com and the City of Port Orange Purchasing Web page at <https://www.port-orange.org/bids.aspx>.

A. REVISIONS:

None

B. CHANGES TO THE ITB:

None

C. CLARIFICATIONS:

None

D. QUESTIONS AND ANSWERS

Question #1: What is the estimated budget cost for this project?

Answer: Engineer's estimate of probable cost is \$1,400,000.

Question #2: There is lightning protection on the existing generators. Will the new generators need lightning protection?

Answer: Yes, lightning protection is required

Question #3: REF: Attachment 2 POPD Generator IFB_DWGS, SHEET E-101, ELECTRICAL PLAN PROPOSED. The location shown for ATS(N) in ELECTRICAL RM 100 is currently occupied by newly installed CHILLER CONTROL panels as seen at the PRE-BID SITE VISIT. Which will be relocated the CONTROL panels or the ATS installation?

Answer: New ATS will be installed where the old ATS is currently installed, but the construction sequence on ED-701 will change. The existing ATS will need to be demoed prior to installing the

new one. Bidder needs to include rental of a temp genset with an integrated ATS in their bid. Please refer to **REVISED (Attachment 1) Schedule Of Unit Pricing** (posted as a separate document on www.demandstar.com and the City of Port Orange Purchasing Web page at <https://www.port-orange.org/bids.aspx>.)

Questions #4 & Question #5: REF: Attachment 2 POPD Generator IFB_DWGS, SHEET E-701, ONE-LINE DIAGRAM EXISTING & DEMOLITION, PANEL L2A (PROVIDE TEMPORARY GENERATOR SUPPORT. Where is PANEL L2A located? What is the access path for installing TEMPORARY POWER FEEDS from TEMPORARY GENERATOR to this panel?

Answer: Panel L2A is in the 2nd floor electrical room 253. Bidder shall provide a temp genset that includes the integrated ATS, therefore the temp power feeds will not be needed. (See **REVISED (Attachment 1) Schedule Of Unit Pricing** posted as a separate document on www.demandstar.com and the City of Port Orange Purchasing Web page at <https://www.port-orange.org/bids.aspx>.)

In all other respects, except as specifically stated herein, the subject ITB #24-17 POLICE DEPARTMENT GENERATOR REPLACEMENT remains the same.

END OF ADDENDUM #3

Joseph Castro
Buyer
City of Port Orange


EJCDC Exhibit No. 1
Contractor's BID Schedule
Consisting of 1 page



**ITB #24-17
POLICE DEPARTMENT GENERATOR REPLACEMENT
BID TABULATION**

				PAUL CULVER CONSTRUCTION, INC.	NON RESPONSIVE EAU GALLIE ELECTRIC, INC
ITEM #	DESCRIPTION	UNIT OF MEASURE	QUANTITY	PRICE	PRICE
1	Mobilization/Demobilization	LS	1	\$21,700.00	\$56,500.00
2	Preconstruction Video	LS	1	\$1,635.00	\$1,500.00
3	Demolition	LS	1	\$34,400.00	\$100,000.00
4	Site Work	LS	1	\$136,730.00	\$140,000.00
5	Furnish and Install New Electrical Ductbank	LS	1	\$253,905.00	\$250,000.00
6	Install Owner Furnished Generator Docking Station	LS	1	\$3,700.00	\$20,000.00
7	Install Owner Furnished Transfer Switch	LS	1	\$19,620.00	\$230,000.00
8	Install Owner Furnished Engine Generators	LS	2	\$92,580.00	\$289,000.00
9	Furnish and Install Engine Generator Concrete Slab	EA	1	\$30,210.00	\$30,000.00
10	Furnish and Install Docking Station Concrete Slab	EA	1	\$2,450.00	\$7,000.00
11	Temporary Power (includes rental of a temp genset with an integrated ATS)	LS	1	\$97,395.00	\$22,000.00
12	As-Built Plans	LS	1	\$9,675.00	\$2,000.00
13	Permit Allowances	EA		\$30,000.00	\$30,000.00
	LEGEND:	TOTAL PRICE		\$734,000.00	\$1,178,000.00

LS - Lump Sum
EA - Each

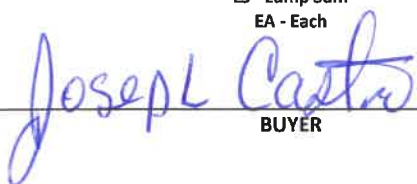


BUYER



WITNESS

EJCDC Exhibit No. 2
Contractor's Submittal
Consisting of 37 pages

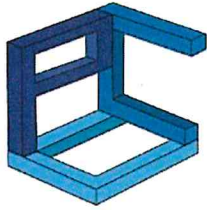

PAUL CULVER CONSTRUCTION, INC.


QUALITY WORK BY SKILLED CRAFTSMEN. EST 2005.

License # CGC 059149

Police Department Generator Replacement

City of Port Orange, Florida

ITB #24-17

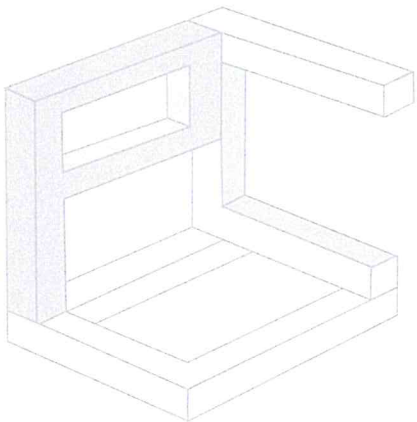

PAUL CULVER
CONSTRUCTION, INC.

Bid Date: January 27, 2025, at 2:30 PM

Original


SECTION 7 – REQUIRED FORMS

FORM 7.1 – BID SUBMITTAL CHECKLIST

- ☒ Form 7.2 – Bidder’s Acknowledgement
- ☒ Form 7.3 – Addendum and Change Order Procedure Acknowledgement
- ☒ Form 7.4 – Drug Free Preference Statement
- ☒ Form 7.5 – Public Entity Crimes Statement
- ☒ Form 7.6 – Anti-Collusion
- ☒ Form 7.7 – Statement of Bidder’s Qualifications
- ☒ Form 7.8 – Professional References for Previous Experience
- ☒ Form 7.9 – List of Subcontractors
- ☒ Form 7.10 – Scrutinized Companies Certification
- ☒ Form 7.11 – Local Business Affidavit of Eligibility
- ☒ Form 7.12 – E-Verify Affidavit
- ☒ Form 7.13 – Debarment, Suspension and Other Responsibility Matters
- ☒ Form 7.14 – Affidavit of Compliance With F.S. 287.138
- ☐ N/A Form 7.15 – No Submittal Response
- ☒ APPENDIX A – 44 C.F.R. PART 18 CERTIFICATION REGARDING LOBBYING
- ☒ (Attachment 1) – Schedule of Unit Pricing
- ☒ Current Bonding Capacity Letter (as outlined in Section 6)
- ☒ Copy of all currently held Licenses (Contractor, Sunbiz, etc.)
- ☒ Current Tax Receipt of Bidder’s municipality
- ☒ Original Bid Bond or certified check or bank draft (as outlined in Section 6)
- ☒ Submission of one (1) original marked “ORIGINAL” and one (1) digital (flash drive) version in PDF format

BY: Paul Culver Construction, Inc.

Name of Business

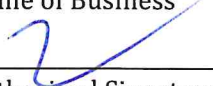

Authorized Signature

January 24, 2025

Date

This document must be completed and returned with your Submittal

FORM 7.2 – BIDDER'S ACKNOWLEDGEMENT

I have carefully examined the Invitation to Bid (ITB), Instructions to Bidders, General and/or Special Conditions, Specifications and any other documents accompanying or made a part of this invitation.

I hereby propose to furnish the goods or services specified in the ITB at the prices or rates as finally negotiated. I agree that my bid will remain firm for a period of up to one-hundred-twenty (120) days in order to allow the City of Port Orange adequate time to evaluate the proposed bid. Furthermore, I agree to abide by all conditions of the ITB.

I certify that all information contained in the bid is truthful to the best of my knowledge and belief. I further certify that I am duly authorized to submit this bid on behalf of the Bidder/Contractor as its act and deed and that the Bidder/Contractor is ready, willing and able to perform if awarded the contract.

I further certify that this bid is made without prior understanding, contract, connection, discussion or collusion with any person, firm or corporation submitting a bid for the same product or service; no officer, employee or agent of the City of Port orange City Council or of any other Bidder interested in said ITB; and that the undersigned executed this Bidder's Acknowledgement with full knowledge and understanding of the matters therein contained and was duly authorized to do so.

I further certify that having read and examined the specifications and documents for the designated services and understanding the general conditions for the contract under which services will be performed, does hereby propose to furnish all labor, equipment and material to provide the services set forth in the ITB.

I hereby declare that the following listing states any clarifications, any and all variations from and exceptions to the requirements of the specifications and documents. The undersigned further declares that the "work" will be performed in strict accordance with such requirements and understands that any exceptions to the requirements of the specifications and documents may render the bid non-responsive.

NO EXCEPTIONS ALLOWED AFTER THE BID IS SUBMITTED:

Please check one: ☒ I take NO exceptions. ☐ Exceptions (list below; add additional pages if necessary):

Paul Culver Construction, Inc.

Name of Business

Authorized Signature

Paul K. Culver, President

Printed Name and Title

20-2380437

Federal Identification No.

201 Osceola Avenue

Mailing Address

Daytona Beach, FL 32114

City, State & Zip Code

386-763-4190

Telephone Number

paul@paulculverconstruction.com

E-mail Address

STATE OF: Florida COUNTY OF: Volusia

The foregoing instrument was acknowledged before me by means of ☒ physical presence or ☐ online notarization, this

24th day of January, 2025 by Paul K. Culver and who:

☒ Is personally known to me; or ☐ has produced _____ as identification.

[Signature] Notary Public, State of Florida

Printed, typed or stamped name, commission and expiration:



KAITLIN E. BOWDEN *This document must be completed and returned with your Submittal*
Commission # HH 576597
Expires September 18, 2028

FORM 7.3 – ADDENDUM AND CHANGE ORDER PROCEDURE ACKNOWLEDGEMENT

ADDENDUM ACKNOWLEDGEMENT

I have carefully examined the Invitation to Bid (ITB), Instructions to Bidders, General and/or Special Conditions, Specification and any other documents accompanying or made a part of this ITB.

I acknowledge receipt and incorporation of the following addenda and the cost, if any, of such revisions has been included in the price of the bid proposal.

Addendum# <u>1</u>	Date: <u>12/17/24</u>	Addendum# <u>3</u>	Date: <u>01/17/25</u>
Addendum# <u>2</u>	Date: <u>12/26/24</u>	Addendum# _____	Date: _____

CHANGE ORDER PROCEDURE ACKNOWLEDGEMENT

If awarded the Contract for this Solicitation, I acknowledge that no oral statement of any person shall modify or otherwise change or affect the terms, conditions or specifications stated in the resulting contract. All change order requests shall be made in writing by the Contractor for review by the Contract Administrator for the City of Port Orange. No work shall be performed as set forth in the change order until the Contractor receives an executed Purchase Order for the requested change.

I acknowledge the above statements regarding Addendum Acknowledgement and Change Order Procedures:

Paul Culver Construction, Inc.

Name of Business

[Signature]
Authorized Signature

Paul K. Culver, President

Printed Name and Title

STATE OF: Florida COUNTY OF: Volusia

The foregoing instrument was acknowledged before me by means of ☒ physical presence or ☐ online notarization, this

24th day of January, 2025 by Paul K. Culver and who:

☒ Is personally known to me; or ☐ has produced _____ as identification.

[Signature] Notary Public, State of Florida
Printed, typed or stamped name, commission and expiration:



KAITLIN E. BOWDEN
Commission # HH 576597
Expires September 18, 2028

This document must be completed and returned with your Submittal

FORM 7.4 – DRUG-FREE PREFERENCE STATEMENT

IDENTICAL TIE BIDS – Preference shall be given to businesses with drug-free workplace programs. Whenever two or more bids, proposals, statements or replies are equal with respect to price, quality and service are received by the City for procurement of commodities or contractual services, a bid received from a business that certifies that it has implemented a drug-free workplace program shall be given preference in the award process. Established procedures for processing tie bids will be followed if none of the tied Bidders have a drug-free workplace program.

In order to have a drug-free workplace program, a business shall:

1. Publish a statement notifying employees that the unlawful manufacture, distribution, dispensing, possession or use of a controlled substance is prohibited in the workplace and specifying the actions that will be taken against employees for violations of such prohibition.
2. Inform employees about the dangers of drug abuse in the workplace, the business's policy of maintaining a drug-free workplace, any available drug counseling, rehabilitation and employee assistance programs and the penalties that may be imposed upon employees for drug abuse violations.
3. Give each employee engaged in providing the commodities or contractual services that are under a bid a copy of the statement specified in subsection (1).
4. In the statement specified in subsection (1), notify the employees that, as a condition of working on the commodities or contractual services that are under the bid, the employee will abide by the terms of the statement and will notify the employer of any conviction of, or plea of guilty or nolo contendere to, any violation of chapter 893 or of any controlled substance the law of the United States or any state, for a violation occurring in the workplace no later than five (5) days after such conviction.
5. Impose a sanction on or require the satisfactory participation in a drug abuse assistance or rehabilitation program if such is available in the employee's community, by an employee who is so convicted.
6. Make a good faith effort to continue to maintain a drug-free workplace through implementation of Section 287.087, Florida Statutes.

As an authorized representative of the firm, I certify that this firm complies fully with the above requirements.

Paul Culver Construction, Inc.

Name of Business



Authorized Signature


Paul K. Culver, President

Printed Name and Title

STATE OF: Florida COUNTY OF: Volusia

The foregoing instrument was acknowledged before me by means of ☒ physical presence or ☐ online notarization, this 24th day of January, 2025, by Paul K. Culver and who:

☒ Is personally known to me; or ☒ has produced _____ as identification.

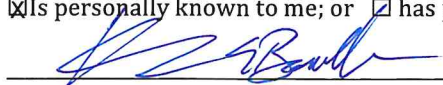 Notary Public, State of Florida

Printed, typed or stamped name, commission and expiration:



KAITLIN E. BOWDEN
Commission # HH 576597
Expires September 18, 2028

This document must be completed and returned with your Submittal

FORM 7.5 – SWORN STATEMENT ON PUBLIC ENTITY CRIMES

UNDER SECTION 287.133(3)(A), FLORIDA STATUTES

(To be signed in the presence of a notary public or other authorized to administer oaths.)

Before me, the undersigned Authority, personally appeared affiant Paul K. Culver, who, being by me first duly sworn, made the following statement:

1. The business address of 201 Osceola Avenue, Daytona Beach, FL 32114 (name of Offeror or business) is _____.
2. My relationship to Paul Culver Construction, Inc. (name of Offeror or business) is Owner/President
_____. (relationship such as sole proprietor, partner, president, vice president.)
3. I understand that a public entity crime as defined in Section 287.133 of the Florida Statutes includes a violation of any state or federal law by a person with respect to and directly related to the transaction of business with any public entity in Florida or with an agency or political subdivision of any other state or with the United States, including, but not limited to, any proposal or contract for goods or services to be provided to any public entity or such and agency or political subdivision and involving antitrust, fraud, theft, bribery, collusion, racketeering, conspiracy or material misrepresentation.
4. I understand that "convicted" or "conviction" is defined by the Florida Statutes to mean a finding of guilt or a conviction of a public entity crime, with or without an adjudication of guilt, in any federal or state trial court of record relating to charges brought by indictment or information after July 1, 1989, as a result of a jury verdict, non-jury trial, or entry of a plea of guilt or nolo contendere.
5. I understand that "affiliate" is defined by the Florida Statutes to mean (1) a predecessor or successor of a person or a corporation convicted of a public entity crime, or (2) an entity under the control of any natural person who is active in the management of the entity and who has been convicted of a public entity crime, or (3) those officers, directors, executives, partners, shareholders, employees, members, and agents who are active in the management of an affiliate, or (4) a person or corporation who knowingly entered into a joint venture with a person who has been convicted of a public entity crime in Florida during the preceding 36 months.
6. Neither the Offeror or contractor, nor any officer, director, executive, partner, shareholder, employee, member or agent who is active in the management of the Offeror or contractor, nor any affiliate of the Offeror or contractor has been convicted of a public entity crime subsequent to July 1, 1989. **(Draw a line through paragraph 6 if paragraph 7 below applies.)**
7. ~~There has been a conviction of a public entity crime by the Offeror or contractor, or an officer, director, executive, partner, shareholder, employee, member or agent of the Offeror or contractor who is active in the management of the Offeror or contractor or an affiliate of the Offeror or contractor. A determination has been made pursuant to Section 287.133(3) by order of the Division of Administrative Hearings that it is not in the public interest for the name of the convicted person or affiliate to appear on the convicted Bidder list. The name of the convicted person or affiliate is: _____.~~
~~A copy of the order of the Division Administrative Hearing is attached. **(Draw a line through paragraph 7 if paragraph 6 above applies)**~~

Paul Culver Construction, Inc.

Name of Business

Authorized Signature

Paul K. Culver, President

Printed Name and Title

STATE OF: Florida

COUNTY OF: Volusia

The foregoing instrument was acknowledged before me by means of ☒ physical presence or ☐ online notarization, this 24th day of January, 2025 by Paul K. Culver and who:

☒ Is personally known to me; or ☐ has produced _____ as identification.

[Signature] Notary Public, State of Florida

Printed, typed or stamped name, commission and expiration:

This document must be completed and returned with your Submittal



KAITLIN E. BOWDEN
Commission # HH 576597
Expires September 18, 2028


FORM 7.6 – ANTI-COLLUSION

By signing this form, the Bidder agrees that this bid is made without any other understanding, agreement or connection with any person, corporation or firm submitting a bid for the same purpose and that the bid is in all respects fair and without collusion or fraud.

SIGN in ink in the space provided below. Unsigned bids will be considered incomplete and will be disqualified and rejected.

IT IS AGREED BY THE UNDERSIGNED BIDDER THAT THE SIGNING AND DELIVERY OF THE BID REPRESENTS THE BIDDER'S ACCEPTANCE OF THE TERMS AND CONDITIONS OF THE FOREGOING SPECIFICATIONS, CONTRACT AND PROVISION, AND IF AWARDED, THIS CONTRACT WILL REPRESENT THE AGREEMENT BETWEEN THE BIDDERS AND THE CITY OF PORT ORANGE.

NAME OF FIRM: Paul Culver Construction, Inc.

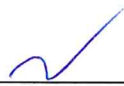SIGNED BY: 
(MUST BE SIGNED BY A COMPANY OFFICER OR AUTHORIZED AGENT)

PRINTED SIGNATURE: Paul K. Culver

TITLE: President

ADDRESS: 201 Osceola Avenue

CITY, STATE AND ZIP CODE: Daytona Beach, FL 32114

TELEPHONE: 386-763-4190

F.E.I.N.: 20-2380437

NO bid may be withdrawn for a period of one-hundred-twenty (120) days subsequent to the submittal of the bids without the consent of the City of Port Orange.

This document must be completed and returned with your Submittal

FORM 7.7 – STATEMENT OF BIDDER’S QUALIFICATIONS

The undersigned warrants that he or she is duly authorized to complete this document, and hereby affirms that the information contained in Form 7.7 is complete, true and correct to the best of his or her knowledge and belief. If necessary, question may be answered on separate paper and attached with any additional information that may be pertinent.

- A. Name of Bidder: Paul Culver Construction, Inc.
- B. Permanent main office address: 201 Osceola Avenue Daytona Beach, FL 32114
- C. Date organized: 02/18/2005
- D. If a corporation, where incorporated: Florida
- E. How many years have you been engaged in the business under your present firm or trade name? 20 Years
- F. Contracts on hand: (List these, showing amount of each contract and the approximate anticipated dates of completion.) **USE SEPARATE SHEET & ATTACH TO SUBMITTAL**
- G. General character of work performed by your company: General Contracting Services
- H. Have you ever failed to complete any work awarded to you? If so, where and why? No
- I. Have you ever defaulted on a contract? If so, where and why? No
- J. List your major equipment currently owned or leased: **USE SEPARATE SHEET & ATTACH TO SUBMITTAL**
- K. Background and experience of the principal members of your organization, including the officers: **USE SEPARATE SHEET & ATTACH TO SUBMITTAL**
- L. Credit currently available: \$ 97,5000
- M. Give bank name, contact name and phone number: Wells Fargo Bank - 386-254-7232

Will you, upon request, fill out a detailed financial statement and furnish any other information that may be required by the Owner? ☐ Yes ☐ No

The undersigned hereby authorizes and requests any person, firm or corporation to furnish any information requested by the Owner in verification of the recitals comprising the Statement of Bidder’s Qualifications.

STATE OF: Florida

COUNTY OF: Volusia

Paul Culver Construction, Inc.
Name of Business

[Signature]
Authorized Signature

Paul K. Culver, President
Printed Name and Title

The foregoing instrument was acknowledged before me by means of ☒ physical presence or ☐ online notarization, this 24th day of January, 2025, by Paul K. culver and who:


☒ Is personally known to me; or ☐ has produced _____ as identification.

[Signature] Notary Public, State of Florida
Printed, typed or stamped name, commission and expiration:



KAITLIN E. BOWDEN
Commission # HH 576597
Expires September 18, 2028

This document must be completed and returned with your Submittal

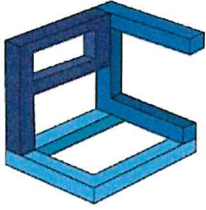

PAUL CULVER CONSTRUCTION, INC.


QUALITY WORK BY SKILLED CRAFTSMEN. EST 2005.

License # CGC 059149

Contracts On Hand

Form 7.7 F:

<u>Project</u>	<u>Owner</u>	<u>Contract Amount</u>	<u>Anticipated Completion Date</u>
ISB Beach Access	County of Volusia	\$2,663,990	April 2025
City Island Flood Mitigation	County of Volusia	\$1,161,134	May 2025
Port Orange Parks Office Building	City of Port Orange	\$979,000	April 2025
Ocean Center Ballroom Airwall	County of Volusia	\$889,300	February 2025
Grand Haven Village Center	Grand Haven Community	\$707,789	March 2025
Emergency Operation Center	County of Volusia	\$4,800,000	June 2026

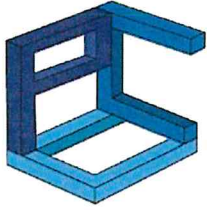

PAUL CULVER CONSTRUCTION, INC.


QUALITY WORK BY SKILLED CRAFTSMEN. EST 2005.

License # CGC 059149

Major Equipment Owned

Form 7.7 J:


2012 Ford Van
Flat Bed Trailer
Dump Trailer

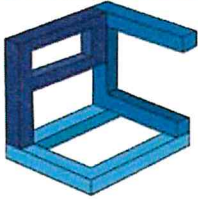

PAUL CULVER CONSTRUCTION, INC.

QUALITY WORK BY SKILLED CRAFTSMEN. EST 2005.

License # CGC 059149

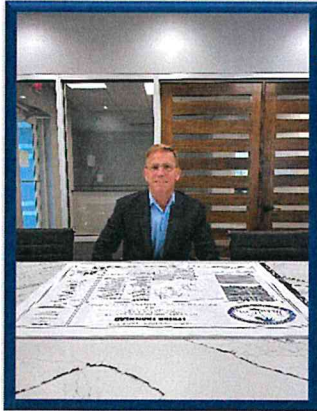

Name: **Paul K. Culver**

Title/Role: **President, Project Manager**

Duties Include:

- Responsible for project management and all aspects of project administration.
- Oversees project coordinators, project administrators, purchasing and accounting.
- Negotiates subcontracts and purchase orders for projects.
- Oversees all elements of company operations.

Firm's Project Experience:

Mr. Culver has experience with Tilt-Wall Construction, Pre-Engineered Metal Buildings, and Facility Hardening projects, CM At Risk, Ground Up, Tenant Build Outs and Remodeling.

- Volusia County - Boylston Beach Approach \$829,000.00
- Volusia County - Edwin Peck Park \$1,400,000.00
- Volusia County - Dahlia Avenue Park \$1,300,000.00
- GC/CM Island Doctors, Florida, Mississippi, Alabama \$38,000,000
- GC/CM Preform, LLC 18,000 sq. ft. manufacturing warehouse \$3,400,000.00
- City of Daytona Beach, Municipal Stadium, Peninsula Club, (Historical Building) Campbell Pool Project \$1,085,648.00
- Grand Haven Village \$784,864.00
- Phoenix East Aviation Flight School \$700,000.00
- Volusia County (Thomas Kelly Restroom Remodel) \$117,290.00
- Volusia County (Alteration to Fire Station 96) Osteen, FL \$813,182.00
- Hammock Community Church Alterations, Palm Coast, FL \$338,405.00

Company:

Paul Culver Construction, Inc
2005 – Present

201 Osceola Ave
Daytona Beach, FL 32114
paul@paulculverconstruction.com
Cell: 386-566-0467

Education:

Daytona State College
Construction Estimating / Scheduling
Cost Analysis / Financial Control
Legal Aspect in Construction

Active Licenses/Accreditations:

State of Florida Certified
General Contractor, #CGC0159149
LEED Green Associate

Years of Experience:

41 Years of Construction

Previous Employer(s):


Hall Construction Co., Inc. 1984 – 2001
Laborer, Carpenter Superintendent
Project Manager, Estimator

Location:

Mr. Culver resides in
Daytona Beach and reports
to the PCC Daytona Beach Office

Individuals' Project Experience:

- City of Port Orange City Hall
- Barnett Bank of America – Port Orange
- Barnett Bank of America – Palm Coast
- Edgewater Elementary School Addition
- Inlet Harbor Restaurant
- White Chapel Church of God
- LPGA Cart Bank
- LPGA Club House
- Comfort Inn – Gainesville, FL
- Central Baptist Church
- South Daytona Pigott Center
- West Navy Medical Center – Pensacola, FL
- Patriot Medical – Alabama & Mississippi
- Alpha Probe Stem Cell Research Lab – St. Augustine, FL
- Blue Water Medical – West Palm Beach & Delray Beach, FL

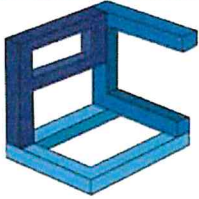

PAUL CULVER CONSTRUCTION, INC.

QUALITY WORK BY SKILLED CRAFTSMEN. EST 2005.

License # CGC 059149



Name: **Kevin B. Flynn**

Title/Role: **Project Manager**

Duties Include:

- Responsible for project management for all phases of construction.
- Prepares and maintains CPM project schedules.
- Provides input and reviews project schedules weekly for feasibility, sequence, and possible improvement.
- Dictates project pace and ensures progress is maintained throughout the course of construction.
- Conducts site safety training.
- Conducts safety meetings and follow-up.
- Oversees and implements quality control program for projects.
- Coordinates internal resources and vendors for the flawless execution of projects.
- Ensures that all projects are delivered on-time, within scope and within budget.
- Develops detailed project plans to monitor and track progress.

Company:

Paul Culver Construction, Inc.
2017 – Present

201 Osceola Ave
Daytona Beach, FL 32114
pm@paulculverconstruction.com
Cell: 407-810-8696

Education:

Memphis State University
1982-1987
Construction Management

Previous Employer(s):

Kevin Flynn Construction, Inc.
Owner – PM 2013-2017

Belz Construction Company, Inc.
Tenant Coordinator/PM 1981 - 2012

Years of Experience:

42 years of Construction

6-Years with Paul Culver
Construction

Location:

Mr. Flynn resides in Daytona Beach
and reports to the
PCC Daytona Beach Office

Significant Projects List:

Mr. Flynn has experience with Design-Build, Tilt-Wall Construction, Pre-Engineered Metal Buildings, and Facility Hardening projects, CM At Risk, Ground Up, Tenant Build Outs and Remodeling. Mr. Flynn has over 20 years of experience utilizing CMGC CM-at-risk delivery method.

- City of Palm Coast – Lehigh Trailhead Park (\$2,041,569.11)
- Urban Air Adventure Park & Roof Raise (\$4,625,910.00)
- City of Daytona Beach ADA Compliant Restrooms (\$99,775.00)
- Volusia County – MCS Bird Habitat Exhibit (\$423,079)
- Volusia County - Boylston Beach Approach (\$829,000.00)
- Volusia County - Edwin Peck Park (\$1,400,000.00)
- Volusia County - Dahlia Avenue Park (\$1,300,000.00)
- GC/CM Island Doctors Medical Clinics (\$5,000,000.00)
- Embry Riddle Aeronautical University - Drone Lab (\$632,000.00)
- Halifax Health Ormond Pharmacy Renovation (\$666,392.00)
- City of Daytona Beach - Municipal Stadium, Peninsula Club, (Historical Building) Campbell Pool Project, Dickerson Park (\$2,500,000.00)
- Phoenix East Aviation - Flight School (\$700,000.00)
- Volusia County - Fire Station 36 Alterations (\$813,182.00)
- Deerpark Industrial (Preform, LLC) – (\$3,404,210.00)
- City of Ormond Beach Facility Hardening (\$1,004,000.00)

FORM 7.8 – PROFESSIONAL REFERENCES FOR PREVIOUS EXPERIENCE

The Bidder proposes that they are qualified to perform the referenced work and has successfully done so on recent projects similar in nature and size. The City reserves the right to check references and confirm information provided herein. **Please provide three (3) current and correct references from clients for similar services. (DO NOT include the City of Port Orange)**

1. Company Name: City of Daytona Beach
Contact Person: David Waller
City, State: Daytona Beach, Florida
Telephone Number: 386-671-8681
Email Address: wallerdavid@codb.us
Description of goods/services provided: General Contracting Services for Dickerson Community Center Improvements
Contract Amount: \$1,336,291
Start/End Date of Contract: November 2022 / July 2023
2. Company Name: SMA Healthcare
Contact Person: Doug Coleman
City, State: Daytona Beach, Florida
Telephone Number: 386-236-1717 / 386-254-1124
Email Address: dcoleman@smahealthcare.org
Description of goods/services provided: General Contracting Services for Renovations of SMA Health Offices
Contract Amount: \$256,275
Start/End Date of Contract: November 2023 / January 2024
3. Company Name: Urban Air Adventure Park
Contact Person: Richard Afolabi
City, State: Bedford, Texas
Telephone Number: 281-710-5959
Email Address: richard.afolabi@gmail.com
Description of goods/services provided: General Contracting Services for the Construction of a 55,000 SF Interior Amusement Park
Contract Amount: \$4,659,500
Start/End Date of Contract: August 2022 / April 2023

This document must be completed and returned with your Submittal.

FORM 7.9 - LISTING OF SUBCONTRACTORS

The Bidder proposes that the following subcontractors are qualified to perform the referenced work and have successfully done so on recent projects similar in nature and size. All subcontractors whose work product accounts for 5% or more of the total contract value shall be listed. Upon approval of subcontractors listed, the successful **Bidder shall not substitute subcontractors without approval from the City Representative**. Bidder shall attach additional sheets as necessary.

Subcontractor No. 1Name: Carter ElectricDescription of Work: ElectricalPercent of Contract Price: 53%Previous Experience Together: ☒ Yes ☐ No**Subcontractor No. 2**Name: Drewry Site DevelopmentDescription of Work: Site WorkPercent of Contract Price: 16%Previous Experience Together: ☒ Yes ☐ No**Subcontractor No. 3**Name: Rock Bottom ConcreteDescription of Work: ConcretePercent of Contract Price: 7%Previous Experience Together: ☒ Yes ☐ No**Subcontractor No. 4**

Name: _____

Description of Work: _____

Percent of Contract Price: _____

Previous Experience Together: ☐ Yes ☐ No**Subcontractor No. 5**

Name: _____

Description of Work: _____

Percent of Contract Price: _____

Previous Experience Together: ☐ Yes ☐ No

This document must be completed and returned with your submittal

FORM 7.10 SCRUTINIZED COMPANIES CERTIFICATION

(To be signed in the presence of a notary public or other officer authorized to administer oaths.)

SCRUTINIZED COMPANIES CERTIFICATION PURSUANT TO SECTION 287.135, FLORIDA STATUTES

I, Paul K. Culver, President, on behalf
(Print Name and Title)

of Paul Culver Construction, Inc. ("Company"), certify that Paul Culver Construction, Inc.
(Company Name) (Company Name)

does not: 1. Participate in a boycott of Israel; and
2. Is not on the Scrutinized Companies with Boycott Israel List; and
3. Is not on the Scrutinized Companies with Activities in Sudan List; and
4. Is not on the Scrutinized Companies with Activities in the Iran Petroleum Energy Sector List; and
5. Has not engaged in business operations in Syria.

Submitting a false certification shall be deemed a material breach of contract. The City of Port Orange shall provide notice, in writing, to the Company of the City's determination concerning the false certification. The Company shall have ninety (90) days following receipt of the notice to respond in writing and demonstrate that the determination of false certification was made in error. If the Company does not demonstrate that the City's determination of false certification was made in error, then the City shall have the right to terminate the contract and seek civil remedies pursuant to Florida Statute § 287.135.

Section 287.135, Florida Statutes prohibits the City from: 1) Contracting with companies for goods or services in any amount if at the time of bidding on, submitting a proposal for, or entering into or renewing a contract if the company is on the Scrutinized Companies that Boycott Israel List, created pursuant to Section 215.4725, F.S. or is engaged in a boycott of Israel; and 2) Contracting with companies for goods or services over \$1,000,000.00 that are on either the Scrutinized Companies with activities in the Iran Petroleum Energy Sector List, created pursuant to s. 215.473, or are engaged in business operations in Syria.

As the person authorized to sign on behalf of the Company, I hereby certify that the company identified above in the section entitled "Company Name" does not participate in any boycott of Israel, is not listed on the Scrutinized Companies that Boycott Israel List, is not listed on either the Scrutinized Companies with activities in the Iran Petroleum Energy Sector List and is not engaged in business operations in Syria. I understand that pursuant to Section 287.135, Florida Statutes, the submission of a false certification may subject the company to civil penalties, attorney's fees, and/or costs. I further understand that any contract with the City for goods or services may be terminated at the option of the City if the company is found to have submitted a false certification or has been placed on the Scrutinized Companies with Activities in Sudan List or the Scrutinized Companies with Activities in the Iran Petroleum Energy Sector List.

Paul Culver Construction, Inc.
COMPANY NAME

Paul K. Culver
PRINT NAME

STATE OF FLORIDA

[Signature]
SIGNATURE

President
TITLE

COUNTY OF: Volusia

The foregoing instrument was acknowledged before me by means of ☒ physical presence or ☐ online notarization, this
24th day of January, 2025, by Paul K. Culver and who:

☒ Is personally known to me; or ☐ has produced _____ as identification.

[Signature] Notary Public, State of Florida
Printed, typed or stamped name, commission and expiration:

 KAITLINE E. BOWDEN
Commission # HH 576597
Expires September 18, 2028

This document must be completed and returned with your submittal

FORM 7.11 – LOCAL BUSINESS AFFIDAVIT OF ELIGIBILITY

City of Port Orange

*This declaration is executed under penalty of perjury of the laws to the United States and the State of Florida***THIS AFFIDAVIT IS SUBMITTED IN REFERENCE TO THE FOLLOWING SOLICITATION:**Project# (as applicable): ITB#24-17Business Name: Paul Culver Construction, Inc. Contact Person/Title: Paul K. Culver / PresidentMailing Address: 201 Osceola Avenue City, State, Zip: Daytona Beach, FL 32114Phone Number: 386-763-4190 Email address: paul@paulculverconstruction.comPhysical Presence of Business: ☐ Headquarters ☒ Principal Place of BusinessWithin Legal Boundaries: ☐ City of Port Orange ☒ Volusia County ☒ State of FloridaFEIN (Federal Employer Identification Number): 20-2380437Business Structure: ☒ Corporation ☐ LLC ☐ Partnership ☐ Sole Proprietorship ☐ Other (Specify): _____****PLEASE ATTACH A VALID BUSINESS TAX RECEIPT OR OTHER SUCH DOCUMENTATION******ATTESTATION – I understand that:**

A local supplier or contractor is interpreted as a respondent to a solicitation, which as of the date of the solicitation opening, has a valid Business Tax Receipt (BTR) issued by the City of Port Orange to do business in the City of Port Orange which authorizes the supplier or contractor to provide the goods, services, or construction to be purchased and has a physical address located within the limits of Port Orange from which the supplier or contractor operates or performs business. A Post Office Box cannot be used to establish physical address. This local preference is only used as part of a tie breaker during a formal solicitation. The City uses Sunbiz to verify a supplier or contractor's business address. Sunbiz is a database on the Florida Department of State, Division of Corporations website and can be accessed using this link: <https://dos.myflorida.com/sunbiz/>.

Exemptions from Local Preference

Local preference is not permitted when (1) the purchase is funded, in whole or in part, by an entity prohibiting application of the preferences by grant agreement, contract or applicable federal, state or local law; or (2) emergency purchasing.

As an authorized representative of the Firm, I certify that this Firm complies fully with the above requirements.

Paul Culver Construction, Inc.
Name of BusinessSTATE OF: Florida[Signature]
Authorized SignatureCOUNTY OF: VolusiaPaul K. Culver, President
Printed Name and Title

The foregoing instrument was acknowledged before me by means of ☐ physical presence or ☐ online notarization, this _____ day of 24th, 2025 by Paul K. Culver and who:

☒ Is personally known to me; or ☐ has produced _____ as identification.

[Signature] Notary Public, State of Florida
Printed, typed or stamped name, commission and expiration:

KAITLIN E. BOWDEN
Commission # HH 576597
Expires September 18, 2028

This document must be completed and returned with your Submittal

FORM 7.12 – E-VERIFY AFFIDAVIT



**CITY OF PORT ORANGE
CONTRACTOR E-VERIFY AFFIDAVIT
IN ACCORDANCE WITH SECTION 448.095, FLORIDA STATUTES**

Project Name: Port Orange Police Department - Generator Replacement

Solicitation Number: ITB#24-17


I, the undersigned hereby certify that Paul Culver Construction, Inc. (insert contractor company name) does not employ, contract with or subcontract with an unauthorized alien, and is otherwise in full compliance with Section 448.095, Florida Statutes.

I acknowledge that it is my responsibility to ensure full compliance with Section 448.095, Florida Statutes. I am aware enrollment in the E-Verify system for employers can be done at www.e-verify.gov.

A true and correct copy of Paul Culver Construction, Inc. (insert contractor company name) proof of registration in the E-Verify system is attached to this Affidavit.

By affixing my signature below, I hereby affirm that I am duly authorized to bind the company reference herein and I will comply with all applicable E-Verify requirements.

Paul K. Culver, President
Print or Type Name, Title

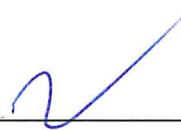
Signature of Affiant

20-2380437
Federal Employer ID Number (FEIN)


1483397
E-Verify Number

STATE OF FLORIDA

COUNTY OF: Florida

The foregoing instrument was acknowledged before me by means of ☒ physical presence or ☐ online notarization, this 24th day of January, 2025, by Paul K. Culer and who:

☒ Is personally known to me; or ☐ has produced _____ as identification.

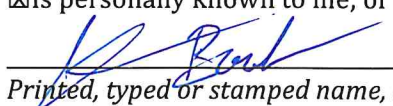
Notary Public, State of Florida
Printed, typed or stamped name, commission and expiration:



KAITLIN E. BOWDEN
Commission # HH 576597
Expires September 18, 2028

This document to be completed and returned with your Submittal



My Company Account

My Company Profile

Company Information

Company Name

Paul Culver Construction Inc

Doing Business As (DBA) Name

Company ID

1483397

Enrollment Date

Dec 27, 2019

Employer Identification Number (EIN)

202380437

Unique Entity Identifier (UEI)

DUNS Number

Total Number of Employees

10 to 19

NAICS Code

236

Sector

Construction

Subsector

Construction of Buildings

[Edit Company Information](#)

Employer Category

Employer Category

None of these categories apply

[Edit Employer Category](#)

Company Addresses

Physical Address

201 Osceola Ave
Daytona Beach, FL 32114

Mailing Address

Same as Physical Address

[Edit Company Addresses](#)

Hiring Sites

Number of Sites

1

[Edit Hiring Sites](#)

Company Access and MOU

My Company is Configured to:

Verify Its Own Employees

Memorandum of Understanding

[View Current MOU](#)

[U.S. Department of Homeland Security](#) [U.S. Citizenship and Immigration Services](#)

[Accessibility](#) [Plug-ins](#) [Site Map](#)




FORM 7.13 – CERTIFICATION REGARDING DEBARMENT, SUSPENSION AND OTHER RESPONSIBILITY MATTERS

**Primary Covered Transactions
(To be completed by Prime Contractor)**

1. The prospective participant certifies to the best of its knowledge and belief that it and its principals:
 - (a) Are not presently debarred, suspended, proposed for debarment, declared ineligible or voluntarily excluded from covered transactions by and Federal department or agency;
 - (b) Have not within a three-year period preceding this proposal been convicted for had a civil judgement rendered against them for commission of fraud or a criminal offense in connection with obtaining, attempting to obtain or performing a public (Federal, State or local) transaction or contract under a public transaction; violation of Federal or State antitrust statutes or commission of embezzlement, theft, forgery, bribery, falsification or destruction of records, making false statement or receiving stolen property.
 - (c) Are not presently indicted for or otherwise criminally or civilly charged by a governmental entity (Federal, State or local) with commission of any of the offenses enumerated in paragraph 1. (b) of this certification;
 - (d) Have not within a three-year period preceding this application/proposal had one or more public transactions (Federal, State or local) terminated for cause or default.
2. Where the prospective primary participant is unable to certify to any of the statements in this certification, such prospective participant shall attach an explanation to this proposal.

Paul Culver Construction, Inc.


Organization Name

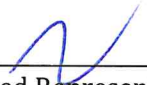Paul K. Culver, President


Name and Title of Authorized Representative

ITB#24-17

Bid Number or Project Name

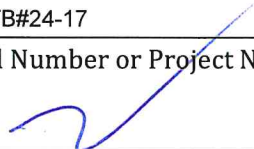

Signature

01/24/25

Date

This document must be completed and returned with your Submittal

FORM 7.14 – AFFIDAVIT OF COMPLIANCE WITH SECTION 287.138, FLORIDA STATUTES

AFFIDAVIT OF COMPLIANCE WITH SECTION 287.138, FLORIDA STATUTES CONTRACTING WITH FOREIGN ENTITIES OF CONCERN

The undersigned ("Affiant"), on behalf of the entity listed below ("Entity"), hereby attests under penalty of perjury as follows:

1. Affiant is the President of Paul Culver Construction, Inc.
(Title) (Business Name)
which does business in the State of Florida, hereinafter called the "Entity".
2. Entity is not owned by the government of a foreign country of concern, as defined in Section 287.138 (1) (c), Florida Statutes.
3. The government of a foreign country of concern does not have a controlling interest in Entity, as defined in Section 287.138 (1)(a), Florida Statutes.
4. Entity is not organized under the laws of, and does not have a principal place of business in, a foreign country of concern.
5. Entity is not owned or controlled by the government of a foreign country of concern.
6. For purposes of this affidavit, a foreign country of concern means the People's Republic of China, the Russian Federation, the Islamic Republic of Iran, the Democratic People's Republic of Korea, the Republic of Cuba, the Venezuelan regime of Nicolas Maduro, or the Syrian Arab Republic, including any agency of or any other entity of significant control of such foreign country of concern, as defined in Section 287.138(1)(c), Florida Statutes.

The undersigned is authorized to execute this affidavit on behalf of the Entity.

Date: January 24, 2025 Signed: [Signature]

Entity: Paul Culver Construction, Inc. Name: Paul K. Culver

Title: President

STATE OF: Florida COUNTY OF: Volusia

The foregoing instrument was acknowledged before me by means of ☒ physical presence or ☐ online notarization, this 24th day of January, 2025, by Paul K. Culver and who:

☒ Is personally known to me; or ☐ has produced _____ as identification.

[Signature]
Notary Public, State of Florida at Large:
Printed Name/Seal of Notary, Commission and Expiration Date:



KAITLIN E. BOWDEN (Seal)
Commission # HH 576597
Expires September 18, 2028

My commission expires: September 18, 2028

This document must be completed and returned with your Submittal

FORM 7.15 – NO BID RESPONSE

If your company will not be submitting a bid in response to this solicitation, please complete this form and return via e-mail prior to the solicitation due date established within to:

City of Port Orange
Purchasing Division
1000 City Center Circle
Port Orange, FL 32129
purchdiv@port-orange.org

This information will assist the Purchasing Division in the preparation of future solicitations.

Solicitation: ITB #24-17 Police Department Generator Replacement

Company Name: _____

Contact Person Name & Title: _____

Address: _____

Telephone: _____ Email Address: _____

Please check a reason for a "no response".

☐ Specifications "too tight" or geared toward on brand or manufacturer (please explain below)

☐ Insufficient time to respond

☐ Specifications unclear (please explain below)

☐ We do not offer this product/service or an equivalent

☐ Our product schedule does not permit us to perform within stated timeline for the project

☐ Unable to meet specifications

☐ Unable to meet bond requirements

☐ Unable to hold prices firm throughout the term of the contract period

☐ Unable to meet insurance requirements

☐ Other: _____

Print Name: _____

Signature: _____

Date: _____

Additional Information:

If submitting this form, only this form needs to be returned. It is not necessary to return the entire solicitation package.

APPENDIX A, 44 C.F.R. PART 18 – CERTIFICATION REGARDING LOBBYING Certification for Contracts, Grants, Loans, and Cooperative Agreements

(Required for each bid or offer exceeding \$100,000)

The undersigned certifies, to the best of his or her knowledge and belief, that:

1. No federal appropriated funds have been paid or will be paid, by or on behalf of the undersigned, to any person for influencing or attempting to influence an officer or employee of an agency, a Member of Congress, an officer or employee of Congress, or an employee of a Member of Congress in connection with the awarding of any federal contract, the making of any federal grant, the making of any federal loan, the entering into of any cooperative agreement, and the extension, continuation, renewal, amendment, or modification of any federal contract, grant, loan, or cooperative agreement.
2. If any funds other than federal appropriated funds have been paid or will be paid to any person for influencing or attempting to influence an officer or employee of any agency, a Member of Congress, an officer or employee of Congress, or an employee of a Member of Congress in connection with this federal contract, grant, loan, or cooperative agreement, the undersigned shall complete and submit Standard Form-LLL, "Disclosure Form to Report Lobbying," in accordance with its instructions.
3. The undersigned shall require that the language of this certification be included in the award documents for all subawards at all tiers (including subcontracts, subgrants, and contracts under grants, loans, and cooperative agreements) and that all subrecipients shall certify and disclose accordingly.
4. This certification is a material representation of fact upon which reliance was placed when this transaction was made or entered into. Submission of this certification is a prerequisite for making or entering into this transaction imposed by section 1352, Title 31, U.S.C. Any person who fails to file the required certification shall be subject to a civil penalty of not less than \$10,000 and not more than \$100,000 for each such failure.

The Contractor, Paul Culver Construction, Inc., certifies or affirms the truthfulness and accuracy of each statement of its certification and disclosure, if any. In addition, the Contractor understands and agrees that the provisions of 31 U.S.C. Chap. 38, Administrative Remedies for False Claims and Statements, apply to this certification and disclosure, if any.



Signature of Contractor's Authorized Official

Paul K. Culver, President

Name & Title of Contractor's Authorized Official

Date: January 24, 2025

This document must be completed and returned with your Submittal

BID BOND**BID BOND**

Bond No.:

KNOW ALL MEN BY THESE PRESENTS that _____, as Contractor, duly authorized to conduct business in the State of Florida, whose principal place of business is located at _____, Tel.: _____, (hereinafter called "PRINCIPAL"), and _____, as SURETY, duly authorized to conduct business in the State of Florida, whose principal place of business is located at _____, Tel.: _____ (hereinafter called "SURETY"), are held and firmly bound unto the City of Port Orange, Florida, as CITY, a Florida municipal corporation, whose address is City of Port Orange, 1000 City Center Circle, Port Orange, Florida 32129, Tel: (386) 506-5501, (hereinafter called "OBLIGEE" or "CITY", in the penal sum of _____ dollars and (____)/100 (\$____), lawful money of the United States, for the payment of which sum shall and truly be made, whereof PRINCIPAL and SURETY bind themselves, their heirs, executors, administrators, successors and assigns, jointly and severally, firmly by these presents.

THE CONDITION OF THIS OBLIGATION IS SUCH that, whereas the Principal has submitted the accompanying bid, dated _____, 20____, for:

Project Name/Bid No.:

Project Address:

Legal Description: See Attached

Description of Work:

NOW, THEREFORE,

A. If the Principal shall not withdraw said bid withing one hundred twenty (120) days after date of opening of the same, and shall within ten (10) days after the prescribed forms are presented to it for signature, enter into a written contract with the City in accordance with the bid as accepted, and give bonds with good and sufficient surety or sureties, as may be required, for the faithful performance and proper fulfillment of such contract, then the above obligations shall be void and of no effect, otherwise to remain in full force and virtue.

B. In the event of the withdrawal of said bid within the period specified, or the failure to enter into such contract and give such bonds withing the time specified, if the principal shall pay the City the difference between the amount specified in said bid and the amount for which the City may procure the required work and supplies. If the latter amount be in excess of the former, then the above obligations then the above obligations shall be void and of no effect, otherwise to remain in full force and virtue.

IN WITNESS WHEREOF, the above parties have executed this instrument under their several seals, this _____ day of _____, 20____, the name and corporate seal of each corporate party being hereto affixed and these presents duly signed by its undersigned representative, pursuant to authority of its governing body.

Note: If the firm is a sole ownership or partnership including limited liability company, two (2) witnesses are required to attest the signature. If the firm is a corporation, then the corporate secretary shall attest and affix the corporate seal (Attach power of attorney to the original bid bond and financial statement of Surety Company).

PRINCIPAL:

Signature

Corporate Officer & Title

ATTEST:

Signature

Corporate Secretary (Affix Corporate Seal)

WITNESSES:

ATTEST:

Signature

Corporate Secretary (Affix Corporate Seal)

SURETY:

Attorney-in-Fact (signature)

Name & Title

Name of Local Resident Agent

City, State, Zip

Telephone:

A.M. Best No.: _____ NAIC No.: _____

STATE OF _____

COUNTY OF _____

Before me this day personally appeared _____ (affiant), who, being duly sworn, deposes and says that he/she is the Attorney-in-Fact for the _____ (corporate surety) and that this person has been authorized by _____ (corporate surety) to execute the foregoing bond on behalf of the Contractor named therein in favor of the City of Port Orange, Florida.

Signature of Affiant

The foregoing instrument was acknowledged before me by means of ☐ physical presence or ☐ online notarization, this _____ day of _____, 2024, by _____ and who:

☐ Is personally known to me; or ☐ has produced _____ as identification.

Notary Public, State of _____
Printed, typed or stamped name, commission and expiration:

END OF BID BOND

This document must be completed and returned with your Submittal

IMPORTANT: This certificate must be completed and returned by the Awarded Proposer upon issuance of a Notice of Intent to Award by the Purchasing Department of the City of Port Orange.

HUMAN TRAFFICKING AFFIDAVIT
(SECTION 787.06, FLORIDA STATUTES)

STATE OF FLORIDA §
 §
COUNTY OF VOLUSIA §

The undersigned ("Affiant"), on behalf of the entity listed below ("Entity"), after being duly sworn, hereby attests as follows:

1. My name is Paul K. Culver. I am over the age of Twenty-one years old. I am the President of Paul Culver Construction, Inc., a non- governmental entity which does business in the State of Florida, hereinafter called the "Entity."
(Title) (Business Name)
2. I have personal knowledge of each and every statement of fact contained herein, and each and every statement of fact is true and correct.
3. Entity does not use coercion, as defined in Section 787.06, Florida Statutes, for labor or services.
4. The undersigned is an officer or representative of the entity and is authorized to execute this affidavit on behalf of the Entity.
5. Under penalties of perjury, I declare that I have read the foregoing Human Trafficking Affidavit and that the facts stated herein are true.

Further Affiant sayeth not.

Date: January 24, 2025

Signed: [Signature]
Print Name: Paul K. Culver
Title: President

SUBSCRIBED AND SWORN before me by means of [XX] physical presence or [] online notarization on the 24th day of January, 2025 by Paul K. Culver as President on behalf of Paul Culver Construction, Inc. who is personally known to me or who has produced _____ as identification.

(Notary Seal)



KAITLIN E. BOWDEN
Commission # HH 576597
Expires September 18, 2028

[Signature]
Notary Public, State of Florida
Printed name, commission and expiration of commission term

LEASED EMPLOYEE AFFIDAVIT

EXHIBIT CONTRACT # _____

☒ I hereby certify that I do not utilize an employee leasing company or employ leased employees. I further agree to notify the City in the event these circumstances change.

OR

☐ I affirm that an employee leasing company provides my workers' compensation coverage. I further understand that my contract with the employee leasing company limits my workers' compensation coverage to enrolled worksite employees only. My leasing arrangement does not cover un-enrolled worksite employees, independent contractors, uninsured sub-contractors or casual labor exposure.

I hereby certify that 100% of my workers are covered as worksite employees with the employee leasing company. I certify that I do not hire any casual or uninsured labor outside the employee leasing agreement. I agree to notify the City in the event that I have any workers not covered by the employee leasing workers' compensation policy. In the event that I have any workers not subject to the employee leasing arrangement, I agree to obtain a separate workers' compensation policy to cover these workers. I further agree to provide the City with a certificate of insurance providing proof of workers' compensation coverage prior to these workers entering any City jobsite.

I further agree to notify the City if my employee leasing arrangement terminates with the employee leasing company and I understand that I am required to furnish proof of replacement workers' compensation coverage prior to the termination of the employee leasing arrangement.

I certify that I have workers' compensation coverage for all of my workers through the employee leasing arrangement specified below:

Name of Employee Leasing Company: _____

Workers' Compensation Carrier: _____


A.M. Best Rating of Carrier: _____

Inception Date of Leasing Arrangement: _____

I further agree to notify the City in the event that I switch employee leasing companies. I recognize that I have an obligation to supply an updated workers' compensation certificate to the City that documents the change of carrier.

I hereby attest that the information provided in this affidavit is accurate. In addition, I certify that I have read and understand the above statements regarding my responsibility under the workers' compensation coverage.

Name of Contractor: Paul Culver Construction, Inc.

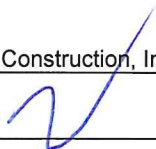Signature of Owner/Officer:  _____ Paul K. Culver

Title: President Date: January 24, 2025

This affidavit must be completed and returned by the Awarded Bidder upon issuance of a Notice of Intent to Award by the Purchasing Division of the City of Port Orange. Please note, the City of Port Orange does



ITB #24-17 Police Department Generator Replacement

REVISED (ATTACHMENT 1) - SCHEDULE OF UNIT PRICING

Name of Business:	Paul Culver Construction, Inc.
Contact Person:	Paul Culver
Email Address:	paul@paulculverconstruction.com
Authorized Signature:	

ALL UNIT PRICING IN ACCORDANCE WITH SECTION 3 - SCOPE OF WORK

Bidder must fill in each cell highlighted in GREEN, leaving no blank cells; return completed, signed form with bid submittal and include on USB/thumb drive.

ITEM #	DESCRIPTION	UNIT OF MEASURE	QUANTITY	PRICE
1	Mobilization/Demobilization	LS	1	\$ 21,700.00
2	Preconstruction Video	LS	1	\$ 1,635.00
3	Demolition	LS	1	\$ 34,400.00
4	Site Work	LS	1	\$ 136,730.00
5	Furnish and Install New Electrical Ductbank	LS	1	\$ 253,905.00
6	Install Owner Furnished Generator Docking Station	LS	1	\$ 3,700.00
7	Install Owner Furnished Transfer Switch	LS	1	\$ 19,620.00
8	Install Owner Furnished Engine Generators	LS	2	\$ 92,580.00
9	Furnish and Install Engine Generator Concrete Slab	EA	1	\$ 30,210.00
10	Furnish and Install Docking Station Concrete Slab	EA	1	\$ 2,450.00
11	Temporary Power (includes rental of a temp genset with an integrated ATS)	LS	1	\$ 97,395.00
12	As-Built Plans	LS	1	\$ 9,675.00
13	Permit Allowances	EA		\$30,000.00
LEGEND:		TOTAL PRICE		\$734,000.00

LS - Lump Sum

EA - Each



January 13, 2025

Re: Paul Culver Construction, Inc., 201 Osceola Ave., Daytona Beach, FL 32114.

To Whom It May Concern;


This letter is to serve as a general Statement of Bondability for Paul Culver Construction, Inc. Based upon normal and standard underwriting criteria at the time of the request, we should be in a position to provide Performance and Payment bonds on this account up to \$17,000,000 single with a total aggregate program of \$25,000,000.

They are currently bonded through Great Midwest Insurance Company. The Surety Company has an AM Best Rating of A- IX.

Paul Culver Construction, Inc. is an excellent contractor and we hold them in the highest regard. Obviously, we feel extremely confident in our contractor and encourage you to offer them an opportunity to show the quality and professionalism they possess.

This letter is not an assumption of liability, nor is it a bid or performance & payment bond. It is issued only as a bonding reference requested by our respected client. If you should have any questions, please do not hesitate to give me a call

Sincerely,

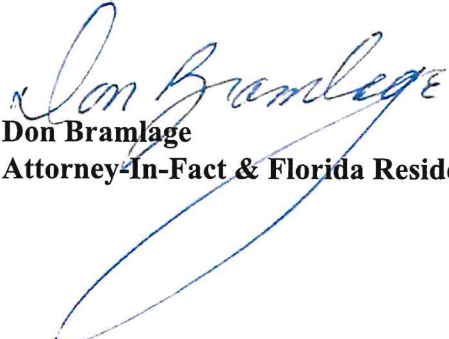
Don Bramlage
Attorney-In-Fact & Florida Resident Agent



Ron DeSantis, Governor

Melanie S. Griffin, Secretary



**STATE OF FLORIDA
DEPARTMENT OF BUSINESS AND PROFESSIONAL REGULATION**

CONSTRUCTION INDUSTRY LICENSING BOARD

THE GENERAL CONTRACTOR HEREIN IS CERTIFIED UNDER THE
PROVISIONS OF CHAPTER 489, FLORIDA STATUTES

CULVER, PAUL KEITH

PAUL CULVER CONSTRUCTION INC
201 OSCEOLA AVENUE
DAYTONA BEACH FL 32114

LICENSE NUMBER: CGC059149

EXPIRATION DATE: AUGUST 31, 2026

Always verify licenses online at MyFloridaLicense.com

ISSUED: 08/16/2024

Do not alter this document in any form.

This is your license. It is unlawful for anyone other than the licensee to use this document.





[Department of State](#) / [Division of Corporations](#) / [Search Records](#) / [Search by Entity Name](#) /

Detail by Entity Name

Florida Profit Corporation

PAUL CULVER CONSTRUCTION, INC.

Filing Information

Document Number	P05000025877
FEI/EIN Number	20-2380437
Date Filed	02/18/2005
State	FL
Status	ACTIVE
Last Event	REINSTATEMENT
Event Date Filed	10/02/2014

Principal Address

201 Osceola Ave
Daytona Beach, FL 32114

Changed: 10/05/2022

Mailing Address

201 Osceola Ave
Daytona Beach, FL 32114

Changed: 10/05/2022

Registered Agent Name & Address

CULVER, PAUL K
201 Osceola Ave
Daytona Beach, FL 32114

Address Changed: 01/26/2023

Officer/Director Detail

Name & Address

Title PRESIDENT

CULVER, PAUL K
201 OSCEOLA AVE
DAYTONA BEACH, FL 32119

Annual Reports

Report Year	Filed Date
2023	01/26/2023
2024	02/02/2024
2025	01/20/2025

Document Images

01/20/2025 -- ANNUAL REPORT	View image in PDF format
02/02/2024 -- ANNUAL REPORT	View image in PDF format
01/26/2023 -- ANNUAL REPORT	View image in PDF format
01/24/2022 -- ANNUAL REPORT	View image in PDF format
01/18/2021 -- ANNUAL REPORT	View image in PDF format
01/16/2020 -- ANNUAL REPORT	View image in PDF format
02/14/2019 -- ANNUAL REPORT	View image in PDF format
01/23/2018 -- ANNUAL REPORT	View image in PDF format
03/20/2017 -- ANNUAL REPORT	View image in PDF format
04/29/2016 -- ANNUAL REPORT	View image in PDF format
04/13/2015 -- ANNUAL REPORT	View image in PDF format
10/02/2014 -- REINSTATEMENT	View image in PDF format
06/11/2013 -- ANNUAL REPORT	View image in PDF format
01/04/2012 -- REINSTATEMENT	View image in PDF format
03/30/2010 -- ANNUAL REPORT	View image in PDF format
03/23/2009 -- ANNUAL REPORT	View image in PDF format
07/08/2008 -- ANNUAL REPORT	View image in PDF format
04/09/2007 -- ANNUAL REPORT	View image in PDF format
03/22/2006 -- ANNUAL REPORT	View image in PDF format
02/18/2005 -- Domestic Profit	View image in PDF format



CITY OF DAYTONA BEACH

Local Business Tax Receipt # BT-80888

THE CITY OF DAYTONA BEACH
301 S. Ridgewood Ave., Rm 127-B
DAYTONA BEACH, FL 32114

Business Name: PAUL CULVER CONSTRUCTION INC

Location: 201 Osceola Ave DAYTONA BEACH, FL 32114

Business Type: Contractors General

(8/10/2021 8:41 AM RSP)
FL LIC CGC059149

DEVELOPMENT SERVICES DEPARTMENT
Business Tax Division
Phone: 386-671-8280

BT-80888	BT No
8/7/2024	Valid From
9/30/2025	Valid To
8/7/2024	Payment Date
\$115.00	Fee Amt

Mail To:

PAUL CULVER CONSTRUCTION INC
1301 Beville RD #6
DAYTONA BEACH FL 32119

2025

Local Business
Tax Receipt

DISPLAY AT PLACE OF BUSINESS FOR PUBLIC INSPECTION
THE CITY DOES NOT CERTIFY OR IMPLY COMPETENCE OF BUSINESS.

CITY OF DAYTONA BEACH

BUS. TAX NO. BT-80888
THE CITY OF DAYTONA BEACH
301 S. Ridgewood Ave., Rm 127-B
DAYTONA BEACH, FL 32114

PAUL CULVER CONSTRUCTION INC
201 Osceola Ave DAYTONA BEACH, FL 32114

PAID RECEIPT

Receipt Date	Charge Name	Charge Amount	Tender Type
8/7/2024	Contractors General	\$100.00	VISA
8/7/2024	BTR Sign Fees	\$15.00	VISA
		Total \$115.00	

BID BOND**BID BOND**

Bond No.: n/a

KNOW ALL MEN BY THESE PRESENTS that Paul Culver Construction, Inc., as Contractor, duly authorized to conduct business in the State of Florida, whose principal place of business is located at 201 Osceola Avenue, Daytona Beach, FL 32114 Tel: 386-763-4190, and Great Midwest Insurance Company, as SURETY, duly authorized to conduct business in the State of Florida, whose principal place of business is located at 800 Gessner, Suite 600, Houston, Texas 77024, Tel: (713) 935-0226 (hereinafter called "SURETY"), are held and firmly bound unto the City of Port Orange, Florida, as CITY, a Florida municipal corporation, whose address is City of Port Orange, 1000 City Center Circle, Port Orange, Florida 32129, Tel: (386) 506-5501, (hereinafter called "OBLIGEE" or CITY", in the penal sum of -Five Percent of Proposed Bid- dollars and (-----)/100 (\$---5%---), lawful money of the United States, for the payment of which sum shall and truly be made, whereof PRINCIPAL and SURETY bind themselves, their heirs, executors, administrators, successors and assigns, jointly and severally, firmly by these presents.

THE CONDITION OF THIS OBLIGATION IS SUCH that, whereas the Principal has submitted the accompanying bid, dated January 27, 2025, for:

Project Name/Bid No.: Police Department Generator Replacement – ITB# 24-17

Project Address: City of Port Orange, Florida

Legal Description: See Attached Police Department Generator Replacement – ITB# 24-17

Description of Work: Police Department Generator Replacement

NOW, THEREFORE,

A. If the Principal shall not withdraw said bid withing one hundred twenty (120) days after date of opening of the same, and shall within ten (10) days after the prescribed forms are presented to it for signature, enter into a written contract with the City in accordance with the bid as accepted, and give bonds with good and sufficient surety or sureties, as may be required, for the faithful performance and proper fulfillment of such contract, then the above obligations shall be void and of no effect, otherwise to remain in full force and virtue.

B. In the event of the withdrawal of said bid within the period specified, or the failure to enter into such contract and give such bonds withing the time specified, if the principal shall pay the City the difference between the amount specified in said bid and the amount for which the City may procure the required work and supplies. If the latter amount be in excess of the former, then the above obligations then the above obligations shall be void and of no effect, otherwise to remain in full force and virtue.

IN WITNESS WHEREOF, the above parties have executed this instrument under their several seals, this 27th day of January, 2025, the name and corporate seal of each corporate party being hereto affixed and these presents duly signed by its undersigned representative, pursuant to authority of its governing body.

Note: If the firm is a sole ownership or partnership including limited liability company, two (2) witnesses are required to attest the signature. If the firm is a corporation, then the corporate secretary shall attest and affix the corporate seal (Attach power of attorney to the original bid bond and financial statement of Surety Company).

PRINCIPAL: **Paul Culver Construction, Inc.**

Signature

Paul K. Culver, President
Corporate Officer & Title

ATTEST:

Signature

Paul K. Culver
Corporate Secretary (Affix Corporate Seal)

WITNESSES:

[Signature]
[Signature]

ATTEST:

see attached power of attorney

Signature

Corporate Secretary (Affix Corporate Seal)

SURETY: **Great Midwest Insurance Company**

Attorney-in-Fact (signature)

Donald Bramlage, Attorney-In-Fact

Name & Title

Donald Bramlage

Name of Local Resident Agent

4380 St. Johns Parkway, Suite 110 Sanford, FL 32771

City, State, Zip

407-330-3990

Telephone:

A.M. Best No.: **000737** NAIC No.: **18694**

STATE OF **Florida**

COUNTY OF **Seminole**

Before me this day personally appeared Donald Bramlage (affiant), who, being duly sworn, deposes and says that he/she is the Attorney-in-Fact for the Great Midwest Insurance Company (corporate surety) and that this person has been authorized by Great Midwest Insurance Company (corporate surety) to execute the foregoing bond on behalf of the Contractor named therein in favor of the City of Port Orange, Florida.

Signature of Affiant **Donald Bramlage**


The foregoing instrument was acknowledged before me by means of ☒ physical presence or ☐ online notarization, this

27th day of January, 2025, by Donald Bramlage and who:

☒ Is personally known to me; or ☐ has produced n/a as identification.

Natalie C. Demers Notary Public, State of **Florida**

Printed, typed or stamped name, commission and expiration:

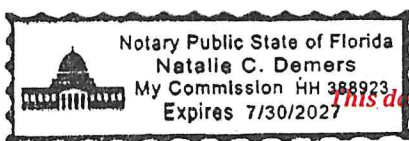

END OF BID BOND

This document must be completed and returned with your Submittal

POWER OF ATTORNEY

Great Midwest Insurance Company

KNOW ALL MEN BY THESE PRESENTS, that **GREAT MIDWEST INSURANCE COMPANY**, a Texas Corporation, with its principal office in Houston, TX, does hereby constitute and appoint:

Dale A. Belis, Marilyn Ann Blome, Donald Bramlage, Edward M. Clark, Christian Collins, F. Danny Gann, David R. Hoover, Jarrett Merlucci, Laura D. Mosholder, Charles J. Nielson, Jessica P. Reno, Audria R. Ward, Edward T. Ward, Kevin Wojtowicz, Richard Zimmerman, Charles D. Nielson, Brett M. Rosenhaus

its true and lawful Attorney(s)-In-Fact to make, execute, seal and deliver for, and on its behalf as surety, any and all bonds, undertakings or other writings obligatory in nature of a bond.

This authority is made under and by the authority of a resolution which was passed by the Board of Directors of **GREAT MIDWEST INSURANCE COMPANY**, on the 1st day of October, 2018 as follows:

Resolved, that the President, or any officer, be and hereby is, authorized to appoint and empower any representative of the Company or other person or persons as Attorney-In-Fact to execute on behalf of the Company any bonds, undertakings, policies, contracts of indemnity or other writings obligatory in nature of a bond not to exceed Ten Million dollars (\$10,000,000.00), which the Company might execute through its duly elected officers, and affix the seal of the Company thereto. Any said execution of such documents by an Attorney-In-Fact shall be as binding upon the Company as if they had been duly executed and acknowledged by the regularly elected officers of the Company. Any Attorney-In-Fact, so appointed, may be removed in the Company's sole discretion and the authority so granted may be revoked as specified in the Power of Attorney.

Resolved, that the signature of the President and the seal of the Company may be affixed by facsimile on any power of attorney granted, and the signature of the Secretary, and the seal of the Company may be affixed by facsimile to any certificate of any such power and any such power or certificate bearing such facsimile signature and seal shall be valid and binding on the Company. Any such power so executed and sealed and certificate so executed and sealed shall, with respect to any bond of undertaking to which it is attached, continue to be valid and binding on the Company.

IN WITNESS THEREOF, **GREAT MIDWEST INSURANCE COMPANY**, has caused this instrument to be signed by its President, and its Corporate Seal to be affixed this 11th day of February, 2021.




GREAT MIDWEST INSURANCE COMPANY

BY

Mark W. Haushill
President

ACKNOWLEDGEMENT

On this 11th day of February, 2021, before me, personally came Mark W. Haushill to me known, who being duly sworn, did depose and say that he is the President of **GREAT MIDWEST INSURANCE COMPANY**, the corporation described in and which executed the above instrument; that he executed said instrument on behalf of the corporation by authority of his office under the By-laws of said corporation.

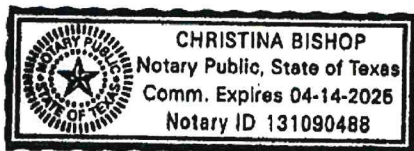

BY

Christina Bishop
Notary Public

CERTIFICATE

I, the undersigned, Secretary of **GREAT MIDWEST INSURANCE COMPANY**, A Texas Insurance Company, DO HEREBY CERTIFY that the original Power of Attorney of which the foregoing is a true and correct copy, is in full force and effect and has not been revoked and the resolutions as set forth are now in force.

Signed and Sealed at Houston, TX this 27th Day of January, 2025.



BY

Leslie K. Shaunty
Secretary


"WARNING: Any person who knowingly and with intent to defraud any insurance company or other person, files and application for insurance of claim containing any materially false information, or conceals for the purpose of misleading, information concerning any fact material thereto, commits a fraudulent insurance act, which is a crime and subjects such person to criminal and civil penalties.

EJCDC Exhibit No. 3

ITB 24 - 17

on file with Office of the City Clerk

Consisting of 154 pages

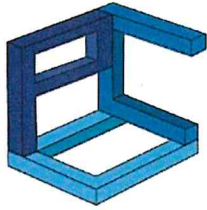

PAUL CULVER CONSTRUCTION, INC.


QUALITY WORK BY SKILLED CRAFTSMEN. EST 2005.

License # CGC 059149

Police Department Generator Replacement

City of Port Orange, Florida

ITB #24-17

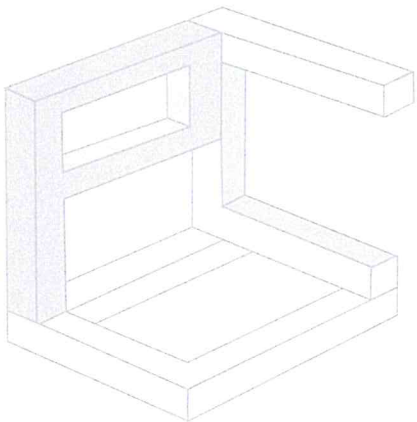

PAUL CULVER
CONSTRUCTION, INC.

Bid Date: January 27, 2025, at 2:30 PM

Original


SECTION 7 – REQUIRED FORMS

FORM 7.1 – BID SUBMITTAL CHECKLIST

- ☒ Form 7.2 – Bidder’s Acknowledgement
- ☒ Form 7.3 – Addendum and Change Order Procedure Acknowledgement
- ☒ Form 7.4 – Drug Free Preference Statement
- ☒ Form 7.5 – Public Entity Crimes Statement
- ☒ Form 7.6 – Anti-Collusion
- ☒ Form 7.7 – Statement of Bidder’s Qualifications
- ☒ Form 7.8 – Professional References for Previous Experience
- ☒ Form 7.9 – List of Subcontractors
- ☒ Form 7.10 – Scrutinized Companies Certification
- ☒ Form 7.11 – Local Business Affidavit of Eligibility
- ☒ Form 7.12 – E-Verify Affidavit
- ☒ Form 7.13 – Debarment, Suspension and Other Responsibility Matters
- ☒ Form 7.14 – Affidavit of Compliance With F.S. 287.138
- ☐ N/A Form 7.15 – No Submittal Response
- ☒ APPENDIX A – 44 C.F.R. PART 18 CERTIFICATION REGARDING LOBBYING
- ☒ (Attachment 1) – Schedule of Unit Pricing
- ☒ Current Bonding Capacity Letter (as outlined in Section 6)
- ☒ Copy of all currently held Licenses (Contractor, Sunbiz, etc.)
- ☒ Current Tax Receipt of Bidder’s municipality
- ☒ Original Bid Bond or certified check or bank draft (as outlined in Section 6)
- ☒ Submission of one (1) original marked “ORIGINAL” and one (1) digital (flash drive) version in PDF format

BY: Paul Culver Construction, Inc.

Name of Business

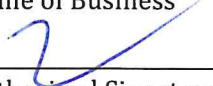

Authorized Signature

January 24, 2025

Date

This document must be completed and returned with your Submittal

FORM 7.2 – BIDDER'S ACKNOWLEDGEMENT

I have carefully examined the Invitation to Bid (ITB), Instructions to Bidders, General and/or Special Conditions, Specifications and any other documents accompanying or made a part of this invitation.

I hereby propose to furnish the goods or services specified in the ITB at the prices or rates as finally negotiated. I agree that my bid will remain firm for a period of up to one-hundred-twenty (120) days in order to allow the City of Port Orange adequate time to evaluate the proposed bid. Furthermore, I agree to abide by all conditions of the ITB.

I certify that all information contained in the bid is truthful to the best of my knowledge and belief. I further certify that I am duly authorized to submit this bid on behalf of the Bidder/Contractor as its act and deed and that the Bidder/Contractor is ready, willing and able to perform if awarded the contract.

I further certify that this bid is made without prior understanding, contract, connection, discussion or collusion with any person, firm or corporation submitting a bid for the same product or service; no officer, employee or agent of the City of Port orange City Council or of any other Bidder interested in said ITB; and that the undersigned executed this Bidder's Acknowledgement with full knowledge and understanding of the matters therein contained and was duly authorized to do so.

I further certify that having read and examined the specifications and documents for the designated services and understanding the general conditions for the contract under which services will be performed, does hereby propose to furnish all labor, equipment and material to provide the services set forth in the ITB.

I hereby declare that the following listing states any clarifications, any and all variations from and exceptions to the requirements of the specifications and documents. The undersigned further declares that the "work" will be performed in strict accordance with such requirements and understands that any exceptions to the requirements of the specifications and documents may render the bid non-responsive.

NO EXCEPTIONS ALLOWED AFTER THE BID IS SUBMITTED:

Please check one: ☒ I take NO exceptions. ☐ Exceptions (list below; add additional pages if necessary):

Paul Culver Construction, Inc.

Name of Business

Authorized Signature

Paul K. Culver, President

Printed Name and Title

20-2380437

Federal Identification No.

201 Osceola Avenue

Mailing Address

Daytona Beach, FL 32114

City, State & Zip Code

386-763-4190

Telephone Number

paul@paulculverconstruction.com

E-mail Address

STATE OF: Florida COUNTY OF: Volusia

The foregoing instrument was acknowledged before me by means of ☒ physical presence or ☐ online notarization, this

24th day of January, 2025 by Paul K. Culver and who:

☒ Is personally known to me; or ☐ has produced _____ as identification.

[Signature] Notary Public, State of Florida

Printed, typed or stamped name, commission and expiration:



KAITLIN E. BOWDEN *This document must be completed and returned with your Submittal*
Commission # HH 576597
Expires September 18, 2028

FORM 7.3 – ADDENDUM AND CHANGE ORDER PROCEDURE ACKNOWLEDGEMENT

ADDENDUM ACKNOWLEDGEMENT

I have carefully examined the Invitation to Bid (ITB), Instructions to Bidders, General and/or Special Conditions, Specification and any other documents accompanying or made a part of this ITB.

I acknowledge receipt and incorporation of the following addenda and the cost, if any, of such revisions has been included in the price of the bid proposal.

Addendum# <u>1</u>	Date: <u>12/17/24</u>	Addendum# <u>3</u>	Date: <u>01/17/25</u>
Addendum# <u>2</u>	Date: <u>12/26/24</u>	Addendum# _____	Date: _____

CHANGE ORDER PROCEDURE ACKNOWLEDGEMENT

If awarded the Contract for this Solicitation, I acknowledge that no oral statement of any person shall modify or otherwise change or affect the terms, conditions or specifications stated in the resulting contract. All change order requests shall be made in writing by the Contractor for review by the Contract Administrator for the City of Port Orange. No work shall be performed as set forth in the change order until the Contractor receives an executed Purchase Order for the requested change.

I acknowledge the above statements regarding Addendum Acknowledgement and Change Order Procedures:

Paul Culver Construction, Inc.

Name of Business

[Signature]

Authorized Signature

Paul K. Culver, President

Printed Name and Title

STATE OF: Florida COUNTY OF: Volusia

The foregoing instrument was acknowledged before me by means of ☒ physical presence or ☐ online notarization, this

24th day of January, 2025 by Paul K. Culver and who:

☒ Is personally known to me; or ☐ has produced _____ as identification.

[Signature] Notary Public, State of Florida

Printed, typed or stamped name, commission and expiration:



KAITLIN E. BOWDEN
Commission # HH 576597
Expires September 18, 2028

This document must be completed and returned with your Submittal

FORM 7.4 – DRUG-FREE PREFERENCE STATEMENT

IDENTICAL TIE BIDS – Preference shall be given to businesses with drug-free workplace programs. Whenever two or more bids, proposals, statements or replies are equal with respect to price, quality and service are received by the City for procurement of commodities or contractual services, a bid received from a business that certifies that it has implemented a drug-free workplace program shall be given preference in the award process. Established procedures for processing tie bids will be followed if none of the tied Bidders have a drug-free workplace program.

In order to have a drug-free workplace program, a business shall:

1. Publish a statement notifying employees that the unlawful manufacture, distribution, dispensing, possession or use of a controlled substance is prohibited in the workplace and specifying the actions that will be taken against employees for violations of such prohibition.
2. Inform employees about the dangers of drug abuse in the workplace, the business's policy of maintaining a drug-free workplace, any available drug counseling, rehabilitation and employee assistance programs and the penalties that may be imposed upon employees for drug abuse violations.
3. Give each employee engaged in providing the commodities or contractual services that are under a bid a copy of the statement specified in subsection (1).
4. In the statement specified in subsection (1), notify the employees that, as a condition of working on the commodities or contractual services that are under the bid, the employee will abide by the terms of the statement and will notify the employer of any conviction of, or plea of guilty or nolo contendere to, any violation of chapter 893 or of any controlled substance the law of the United States or any state, for a violation occurring in the workplace no later than five (5) days after such conviction.
5. Impose a sanction on or require the satisfactory participation in a drug abuse assistance or rehabilitation program if such is available in the employee's community, by an employee who is so convicted.
6. Make a good faith effort to continue to maintain a drug-free workplace through implementation of Section 287.087, Florida Statutes.

As an authorized representative of the firm, I certify that this firm complies fully with the above requirements.

Paul Culver Construction, Inc.

Name of Business



Authorized Signature


Paul K. Culver, President

Printed Name and Title

STATE OF: Florida COUNTY OF: Volusia

The foregoing instrument was acknowledged before me by means of ☒ physical presence or ☐ online notarization, this 24th day of January, 2025, by Paul K. Culver and who:

☒ Is personally known to me; or ☒ has produced _____ as identification.

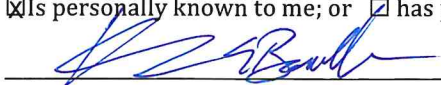 Notary Public, State of Florida

Printed, typed or stamped name, commission and expiration:



KAITLIN E. BOWDEN
Commission # HH 576597
Expires September 18, 2028

This document must be completed and returned with your Submittal

FORM 7.5 – SWORN STATEMENT ON PUBLIC ENTITY CRIMES

UNDER SECTION 287.133(3)(A), FLORIDA STATUTES

(To be signed in the presence of a notary public or other authorized to administer oaths.)

Before me, the undersigned Authority, personally appeared affiant Paul K. Culver, who, being by me first duly sworn, made the following statement:

1. The business address of 201 Osceola Avenue, Daytona Beach, FL 32114 (name of Offeror or business) is _____.
2. My relationship to Paul Culver Construction, Inc. (name of Offeror or business) is Owner/President
_____. (relationship such as sole proprietor, partner, president, vice president.)
3. I understand that a public entity crime as defined in Section 287.133 of the Florida Statutes includes a violation of any state or federal law by a person with respect to and directly related to the transaction of business with any public entity in Florida or with an agency or political subdivision of any other state or with the United States, including, but not limited to, any proposal or contract for goods or services to be provided to any public entity or such and agency or political subdivision and involving antitrust, fraud, theft, bribery, collusion, racketeering, conspiracy or material misrepresentation.
4. I understand that "convicted" or "conviction" is defined by the Florida Statutes to mean a finding of guilt or a conviction of a public entity crime, with or without an adjudication of guilt, in any federal or state trial court of record relating to charges brought by indictment or information after July 1, 1989, as a result of a jury verdict, non-jury trial, or entry of a plea of guilt or nolo contendere.
5. I understand that "affiliate" is defined by the Florida Statutes to mean (1) a predecessor or successor of a person or a corporation convicted of a public entity crime, or (2) an entity under the control of any natural person who is active in the management of the entity and who has been convicted of a public entity crime, or (3) those officers, directors, executives, partners, shareholders, employees, members, and agents who are active in the management of an affiliate, or (4) a person or corporation who knowingly entered into a joint venture with a person who has been convicted of a public entity crime in Florida during the preceding 36 months.
6. Neither the Offeror or contractor, nor any officer, director, executive, partner, shareholder, employee, member or agent who is active in the management of the Offeror or contractor, nor any affiliate of the Offeror or contractor has been convicted of a public entity crime subsequent to July 1, 1989. **(Draw a line through paragraph 6 if paragraph 7 below applies.)**
7. ~~There has been a conviction of a public entity crime by the Offeror or contractor, or an officer, director, executive, partner, shareholder, employee, member or agent of the Offeror or contractor who is active in the management of the Offeror or contractor or an affiliate of the Offeror or contractor. A determination has been made pursuant to Section 287.133(3) by order of the Division of Administrative Hearings that it is not in the public interest for the name of the convicted person or affiliate to appear on the convicted Bidder list. The name of the convicted person or affiliate is: _____.~~
~~A copy of the order of the Division Administrative Hearing is attached. **(Draw a line through paragraph 7 if paragraph 6 above applies)**~~

Paul Culver Construction, Inc.

Name of Business

Authorized Signature

Paul K. Culver, President

Printed Name and Title

STATE OF: Florida

COUNTY OF: Volusia

The foregoing instrument was acknowledged before me by means of ☒ physical presence or ☐ online notarization, this 24th day of January, 2025 by Paul K. Culver and who:

☒ Is personally known to me; or ☐ has produced _____ as identification.

[Signature] Notary Public, State of Florida

Printed, typed or stamped name, commission and expiration:

This document must be completed and returned with your Submittal



KAITLIN E. BOWDEN
Commission # HH 576597
Expires September 18, 2028


FORM 7.6 – ANTI-COLLUSION

By signing this form, the Bidder agrees that this bid is made without any other understanding, agreement or connection with any person, corporation or firm submitting a bid for the same purpose and that the bid is in all respects fair and without collusion or fraud.

SIGN in ink in the space provided below. Unsigned bids will be considered incomplete and will be disqualified and rejected.

IT IS AGREED BY THE UNDERSIGNED BIDDER THAT THE SIGNING AND DELIVERY OF THE BID REPRESENTS THE BIDDER'S ACCEPTANCE OF THE TERMS AND CONDITIONS OF THE FOREGOING SPECIFICATIONS, CONTRACT AND PROVISION, AND IF AWARDED, THIS CONTRACT WILL REPRESENT THE AGREEMENT BETWEEN THE BIDDERS AND THE CITY OF PORT ORANGE.

NAME OF FIRM: Paul Culver Construction, Inc.

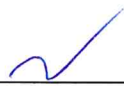SIGNED BY: 
(MUST BE SIGNED BY A COMPANY OFFICER OR AUTHORIZED AGENT)

PRINTED SIGNATURE: Paul K. Culver

TITLE: President

ADDRESS: 201 Osceola Avenue

CITY, STATE AND ZIP CODE: Daytona Beach, FL 32114

TELEPHONE: 386-763-4190

F.E.I.N.: 20-2380437

NO bid may be withdrawn for a period of one-hundred-twenty (120) days subsequent to the submittal of the bids without the consent of the City of Port Orange.

This document must be completed and returned with your Submittal

FORM 7.7 – STATEMENT OF BIDDER’S QUALIFICATIONS

The undersigned warrants that he or she is duly authorized to complete this document, and hereby affirms that the information contained in Form 7.7 is complete, true and correct to the best of his or her knowledge and belief. If necessary, question may be answered on separate paper and attached with any additional information that may be pertinent.

- A. Name of Bidder: Paul Culver Construction, Inc.
- B. Permanent main office address: 201 Osceola Avenue Daytona Beach, FL 32114
- C. Date organized: 02/18/2005
- D. If a corporation, where incorporated: Florida
- E. How many years have you been engaged in the business under your present firm or trade name? 20 Years
- F. Contracts on hand: (List these, showing amount of each contract and the approximate anticipated dates of completion.) **USE SEPARATE SHEET & ATTACH TO SUBMITTAL**
- G. General character of work performed by your company: General Contracting Services
- H. Have you ever failed to complete any work awarded to you? If so, where and why? No
- I. Have you ever defaulted on a contract? If so, where and why? No
- J. List your major equipment currently owned or leased: **USE SEPARATE SHEET & ATTACH TO SUBMITTAL**
- K. Background and experience of the principal members of your organization, including the officers: **USE SEPARATE SHEET & ATTACH TO SUBMITTAL**
- L. Credit currently available: \$ 97,5000
- M. Give bank name, contact name and phone number: Wells Fargo Bank - 386-254-7232

Will you, upon request, fill out a detailed financial statement and furnish any other information that may be required by the Owner? ☐ Yes ☐ No

The undersigned hereby authorizes and requests any person, firm or corporation to furnish any information requested by the Owner in verification of the recitals comprising the Statement of Bidder’s Qualifications.

STATE OF: Florida

COUNTY OF: Volusia

Paul Culver Construction, Inc.
Name of Business

[Signature]
Authorized Signature

Paul K. Culver, President
Printed Name and Title

The foregoing instrument was acknowledged before me by means of ☒ physical presence or ☐ online notarization, this 24th day of January, 2025, by Paul K. culver and who:


☒ Is personally known to me; or ☐ has produced _____ as identification.

[Signature] Notary Public, State of Florida
Printed, typed or stamped name, commission and expiration:



KAITLIN E. BOWDEN
Commission # HH 576597
Expires September 18, 2028

This document must be completed and returned with your Submittal

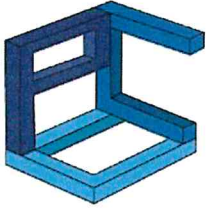

PAUL CULVER CONSTRUCTION, INC.


QUALITY WORK BY SKILLED CRAFTSMEN. EST 2005.

License # CGC 059149

Contracts On Hand

Form 7.7 F:

<u>Project</u>	<u>Owner</u>	<u>Contract Amount</u>	<u>Anticipated Completion Date</u>
ISB Beach Access	County of Volusia	\$2,663,990	April 2025
City Island Flood Mitigation	County of Volusia	\$1,161,134	May 2025
Port Orange Parks Office Building	City of Port Orange	\$979,000	April 2025
Ocean Center Ballroom Airwall	County of Volusia	\$889,300	February 2025
Grand Haven Village Center	Grand Haven Community	\$707,789	March 2025
Emergency Operation Center	County of Volusia	\$4,800,000	June 2026

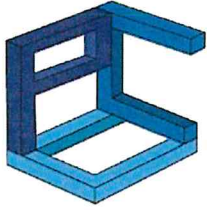

PAUL CULVER CONSTRUCTION, INC.


QUALITY WORK BY SKILLED CRAFTSMEN. EST 2005.

License # CGC 059149

Major Equipment Owned

Form 7.7 J:


2012 Ford Van
Flat Bed Trailer
Dump Trailer

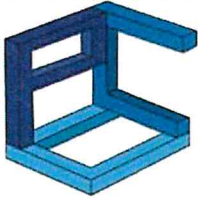

PAUL CULVER CONSTRUCTION, INC.

QUALITY WORK BY SKILLED CRAFTSMEN. EST 2005.

License # CGC 059149

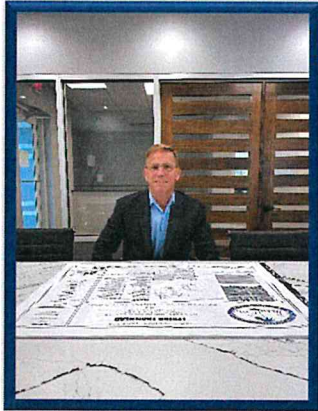

Name: **Paul K. Culver**

Title/Role: **President, Project Manager**

Duties Include:

- Responsible for project management and all aspects of project administration.
- Oversees project coordinators, project administrators, purchasing and accounting.
- Negotiates subcontracts and purchase orders for projects.
- Oversees all elements of company operations.

Firm's Project Experience:

Mr. Culver has experience with Tilt-Wall Construction, Pre-Engineered Metal Buildings, and Facility Hardening projects, CM At Risk, Ground Up, Tenant Build Outs and Remodeling.

- Volusia County - Boylston Beach Approach \$829,000.00
- Volusia County - Edwin Peck Park \$1,400,000.00
- Volusia County - Dahlia Avenue Park \$1,300,000.00
- GC/CM Island Doctors, Florida, Mississippi, Alabama \$38,000,000
- GC/CM Preform, LLC 18,000 sq. ft. manufacturing warehouse \$3,400,000.00
- City of Daytona Beach, Municipal Stadium, Peninsula Club, (Historical Building) Campbell Pool Project \$1,085,648.00
- Grand Haven Village \$784,864.00
- Phoenix East Aviation Flight School \$700,000.00
- Volusia County (Thomas Kelly Restroom Remodel) \$117,290.00
- Volusia County (Alteration to Fire Station 96) Osteen, FL \$813,182.00
- Hammock Community Church Alterations, Palm Coast, FL \$338,405.00

Company:

Paul Culver Construction, Inc
2005 – Present

201 Osceola Ave
Daytona Beach, FL 32114
paul@paulculverconstruction.com
Cell: 386-566-0467

Education:

Daytona State College
Construction Estimating / Scheduling
Cost Analysis / Financial Control
Legal Aspect in Construction

Active Licenses/Accreditations:

State of Florida Certified
General Contractor, #CGC0159149
LEED Green Associate

Years of Experience:

41 Years of Construction

Previous Employer(s):


Hall Construction Co., Inc. 1984 – 2001
Laborer, Carpenter Superintendent
Project Manager, Estimator

Location:

Mr. Culver resides in
Daytona Beach and reports
to the PCC Daytona Beach Office

Individuals' Project Experience:

- City of Port Orange City Hall
- Barnett Bank of America – Port Orange
- Barnett Bank of America – Palm Coast
- Edgewater Elementary School Addition
- Inlet Harbor Restaurant
- White Chapel Church of God
- LPGA Cart Bank
- LPGA Club House
- Comfort Inn – Gainesville, FL
- Central Baptist Church
- South Daytona Pigott Center
- West Navy Medical Center – Pensacola, FL
- Patriot Medical – Alabama & Mississippi
- Alpha Probe Stem Cell Research Lab – St. Augustine, FL
- Blue Water Medical – West Palm Beach & Delray Beach, FL

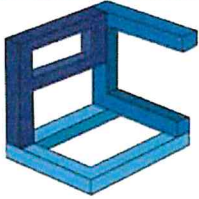

PAUL CULVER CONSTRUCTION, INC.

QUALITY WORK BY SKILLED CRAFTSMEN. EST 2005.

License # CGC 059149



Name: **Kevin B. Flynn**

Title/Role: **Project Manager**

Duties Include:

- Responsible for project management for all phases of construction.
- Prepares and maintains CPM project schedules.
- Provides input and reviews project schedules weekly for feasibility, sequence, and possible improvement.
- Dictates project pace and ensures progress is maintained throughout the course of construction.
- Conducts site safety training.
- Conducts safety meetings and follow-up.
- Oversees and implements quality control program for projects.
- Coordinates internal resources and vendors for the flawless execution of projects.
- Ensures that all projects are delivered on-time, within scope and within budget.
- Develops detailed project plans to monitor and track progress.

Company:

Paul Culver Construction, Inc.
2017 – Present

201 Osceola Ave
Daytona Beach, FL 32114
pm@paulculverconstruction.com
Cell: 407-810-8696

Education:

Memphis State University
1982-1987
Construction Management

Previous Employer(s):

Kevin Flynn Construction, Inc.
Owner – PM 2013-2017

Belz Construction Company, Inc.
Tenant Coordinator/PM 1981 - 2012

Years of Experience:

42 years of Construction

6-Years with Paul Culver
Construction

Location:

Mr. Flynn resides in Daytona Beach
and reports to the
PCC Daytona Beach Office

Significant Projects List:

Mr. Flynn has experience with Design-Build, Tilt-Wall Construction, Pre-Engineered Metal Buildings, and Facility Hardening projects, CM At Risk, Ground Up, Tenant Build Outs and Remodeling. Mr. Flynn has over 20 years of experience utilizing CMGC CM-at-risk delivery method.

- City of Palm Coast – Lehigh Trailhead Park (\$2,041,569.11)
- Urban Air Adventure Park & Roof Raise (\$4,625,910.00)
- City of Daytona Beach ADA Compliant Restrooms (\$99,775.00)
- Volusia County – MCS Bird Habitat Exhibit (\$423,079)
- Volusia County - Boylston Beach Approach (\$829,000.00)
- Volusia County - Edwin Peck Park (\$1,400,000.00)
- Volusia County - Dahlia Avenue Park (\$1,300,000.00)
- GC/CM Island Doctors Medical Clinics (\$5,000,000.00)
- Embry Riddle Aeronautical University - Drone Lab (\$632,000.00)
- Halifax Health Ormond Pharmacy Renovation (\$666,392.00)
- City of Daytona Beach - Municipal Stadium, Peninsula Club, (Historical Building) Campbell Pool Project, Dickerson Park (\$2,500,000.00)
- Phoenix East Aviation - Flight School (\$700,000.00)
- Volusia County - Fire Station 36 Alterations (\$813,182.00)
- Deerpark Industrial (Preform, LLC) – (\$3,404,210.00)
- City of Ormond Beach Facility Hardening (\$1,004,000.00)

FORM 7.8 – PROFESSIONAL REFERENCES FOR PREVIOUS EXPERIENCE

The Bidder proposes that they are qualified to perform the referenced work and has successfully done so on recent projects similar in nature and size. The City reserves the right to check references and confirm information provided herein. **Please provide three (3) current and correct references from clients for similar services. (DO NOT include the City of Port Orange)**

1. Company Name: City of Daytona Beach
Contact Person: David Waller
City, State: Daytona Beach, Florida
Telephone Number: 386-671-8681
Email Address: wallerdavid@codb.us
Description of goods/services provided: General Contracting Services for Dickerson Community Center Improvements
Contract Amount: \$1,336,291
Start/End Date of Contract: November 2022 / July 2023
2. Company Name: SMA Healthcare
Contact Person: Doug Coleman
City, State: Daytona Beach, Florida
Telephone Number: 386-236-1717 / 386-254-1124
Email Address: dcoleman@smahealthcare.org
Description of goods/services provided: General Contracting Services for Renovations of SMA Health Offices
Contract Amount: \$256,275
Start/End Date of Contract: November 2023 / January 2024
3. Company Name: Urban Air Adventure Park
Contact Person: Richard Afolabi
City, State: Bedford, Texas
Telephone Number: 281-710-5959
Email Address: richard.afolabi@gmail.com
Description of goods/services provided: General Contracting Services for the Construction of a 55,000 SF Interior Amusement Park
Contract Amount: \$4,659,500
Start/End Date of Contract: August 2022 / April 2023

This document must be completed and returned with your Submittal.

FORM 7.9 - LISTING OF SUBCONTRACTORS

The Bidder proposes that the following subcontractors are qualified to perform the referenced work and have successfully done so on recent projects similar in nature and size. All subcontractors whose work product accounts for 5% or more of the total contract value shall be listed. Upon approval of subcontractors listed, the successful **Bidder shall not substitute subcontractors without approval from the City Representative**. Bidder shall attach additional sheets as necessary.

Subcontractor No. 1Name: Carter ElectricDescription of Work: ElectricalPercent of Contract Price: 53%Previous Experience Together: ☒ Yes ☐ No**Subcontractor No. 2**Name: Drewry Site DevelopmentDescription of Work: Site WorkPercent of Contract Price: 16%Previous Experience Together: ☒ Yes ☐ No**Subcontractor No. 3**Name: Rock Bottom ConcreteDescription of Work: ConcretePercent of Contract Price: 7%Previous Experience Together: ☒ Yes ☐ No**Subcontractor No. 4**

Name: _____

Description of Work: _____

Percent of Contract Price: _____

Previous Experience Together: ☐ Yes ☐ No**Subcontractor No. 5**

Name: _____

Description of Work: _____

Percent of Contract Price: _____

Previous Experience Together: ☐ Yes ☐ No

This document must be completed and returned with your submittal

FORM 7.10 SCRUTINIZED COMPANIES CERTIFICATION

(To be signed in the presence of a notary public or other officer authorized to administer oaths.)

SCRUTINIZED COMPANIES CERTIFICATION PURSUANT TO SECTION 287.135, FLORIDA STATUTES

I, Paul K. Culver, President, on behalf
(Print Name and Title)

of Paul Culver Construction, Inc. ("Company"), certify that Paul Culver Construction, Inc.
(Company Name) (Company Name)

does not: 1. Participate in a boycott of Israel; and
2. Is not on the Scrutinized Companies with Boycott Israel List; and
3. Is not on the Scrutinized Companies with Activities in Sudan List; and
4. Is not on the Scrutinized Companies with Activities in the Iran Petroleum Energy Sector List; and
5. Has not engaged in business operations in Syria.

Submitting a false certification shall be deemed a material breach of contract. The City of Port Orange shall provide notice, in writing, to the Company of the City's determination concerning the false certification. The Company shall have ninety (90) days following receipt of the notice to respond in writing and demonstrate that the determination of false certification was made in error. If the Company does not demonstrate that the City's determination of false certification was made in error, then the City shall have the right to terminate the contract and seek civil remedies pursuant to Florida Statute § 287.135.

Section 287.135, Florida Statutes prohibits the City from: 1) Contracting with companies for goods or services in any amount if at the time of bidding on, submitting a proposal for, or entering into or renewing a contract if the company is on the Scrutinized Companies that Boycott Israel List, created pursuant to Section 215.4725, F.S. or is engaged in a boycott of Israel; and 2) Contracting with companies for goods or services over \$1,000,000.00 that are on either the Scrutinized Companies with activities in the Iran Petroleum Energy Sector List, created pursuant to s. 215.473, or are engaged in business operations in Syria.

As the person authorized to sign on behalf of the Company, I hereby certify that the company identified above in the section entitled "Company Name" does not participate in any boycott of Israel, is not listed on the Scrutinized Companies that Boycott Israel List, is not listed on either the Scrutinized Companies with activities in the Iran Petroleum Energy Sector List and is not engaged in business operations in Syria. I understand that pursuant to Section 287.135, Florida Statutes, the submission of a false certification may subject the company to civil penalties, attorney's fees, and/or costs. I further understand that any contract with the City for goods or services may be terminated at the option of the City if the company is found to have submitted a false certification or has been placed on the Scrutinized Companies with Activities in Sudan List or the Scrutinized Companies with Activities in the Iran Petroleum Energy Sector List.

Paul Culver Construction, Inc.
COMPANY NAME

Paul K. Culver
PRINT NAME

STATE OF FLORIDA

[Signature]
SIGNATURE


President
TITLE

COUNTY OF: Volusia

The foregoing instrument was acknowledged before me by means of ☒ physical presence or ☐ online notarization, this
24th day of January, 2025, by Paul K. Culver and who:

☒ Is personally known to me; or ☐ has produced _____ as identification.

[Signature] Notary Public, State of Florida
Printed, typed or stamped name, commission and expiration: KAITLINE BOWDEN

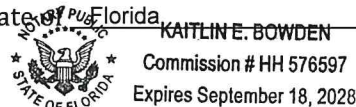

This document must be completed and returned with your submittal

FORM 7.11 – LOCAL BUSINESS AFFIDAVIT OF ELIGIBILITY

City of Port Orange

*This declaration is executed under penalty of perjury of the laws to the United States and the State of Florida***THIS AFFIDAVIT IS SUBMITTED IN REFERENCE TO THE FOLLOWING SOLICITATION:**Project# (as applicable): ITB#24-17Business Name: Paul Culver Construction, Inc. Contact Person/Title: Paul K. Culver / PresidentMailing Address: 201 Osceola Avenue City, State, Zip: Daytona Beach, FL 32114Phone Number: 386-763-4190 Email address: paul@paulculverconstruction.comPhysical Presence of Business: ☐ Headquarters ☒ Principal Place of BusinessWithin Legal Boundaries: ☐ City of Port Orange ☒ Volusia County ☒ State of FloridaFEIN (Federal Employer Identification Number): 20-2380437Business Structure: ☒ Corporation ☐ LLC ☐ Partnership ☐ Sole Proprietorship ☐ Other (Specify): _____****PLEASE ATTACH A VALID BUSINESS TAX RECEIPT OR OTHER SUCH DOCUMENTATION******ATTESTATION – I understand that:**

A local supplier or contractor is interpreted as a respondent to a solicitation, which as of the date of the solicitation opening, has a valid Business Tax Receipt (BTR) issued by the City of Port Orange to do business in the City of Port Orange which authorizes the supplier or contractor to provide the goods, services, or construction to be purchased and has a physical address located within the limits of Port Orange from which the supplier or contractor operates or performs business. A Post Office Box cannot be used to establish physical address. This local preference is only used as part of a tie breaker during a formal solicitation. The City uses Sunbiz to verify a supplier or contractor's business address. Sunbiz is a database on the Florida Department of State, Division of Corporations website and can be accessed using this link: <https://dos.myflorida.com/sunbiz/>.

Exemptions from Local Preference

Local preference is not permitted when (1) the purchase is funded, in whole or in part, by an entity prohibiting application of the preferences by grant agreement, contract or applicable federal, state or local law; or (2) emergency purchasing.

As an authorized representative of the Firm, I certify that this Firm complies fully with the above requirements.

Paul Culver Construction, Inc.
Name of BusinessSTATE OF: Florida[Signature]
Authorized SignatureCOUNTY OF: VolusiaPaul K. Culver, President
Printed Name and Title

The foregoing instrument was acknowledged before me by means of ☐ physical presence or ☐ online notarization, this _____ day of 24th, 2025 by Paul K. Culver and who:

☒ Is personally known to me; or ☐ has produced _____ as identification.

[Signature] Notary Public, State of Florida
Printed, typed or stamped name, commission and expiration:



KAITLIN E. BOWDEN
Commission # HH 576597
Expires September 18, 2028

This document must be completed and returned with your Submittal

FORM 7.12 – E-VERIFY AFFIDAVIT



**CITY OF PORT ORANGE
CONTRACTOR E-VERIFY AFFIDAVIT
IN ACCORDANCE WITH SECTION 448.095, FLORIDA STATUTES**

Project Name: Port Orange Police Department - Generator Replacement

Solicitation Number: ITB#24-17


I, the undersigned hereby certify that Paul Culver Construction, Inc. (insert contractor company name) does not employ, contract with or subcontract with an unauthorized alien, and is otherwise in full compliance with Section 448.095, Florida Statutes.

I acknowledge that it is my responsibility to ensure full compliance with Section 448.095, Florida Statutes. I am aware enrollment in the E-Verify system for employers can be done at www.e-verify.gov.

A true and correct copy of Paul Culver Construction, Inc. (insert contractor company name) proof of registration in the E-Verify system is attached to this Affidavit.

By affixing my signature below, I hereby affirm that I am duly authorized to bind the company reference herein and I will comply with all applicable E-Verify requirements.

Paul K. Culver, President
Print or Type Name, Title

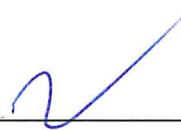
Signature of Affiant

20-2380437
Federal Employer ID Number (FEIN)


1483397
E-Verify Number

STATE OF FLORIDA

COUNTY OF: Florida

The foregoing instrument was acknowledged before me by means of ☒ physical presence or ☐ online notarization, this 24th day of January, 2025, by Paul K. Culer and who:

☒ Is personally known to me; or ☐ has produced _____ as identification.

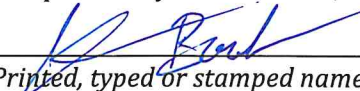 Notary Public, State of Florida
Printed, typed or stamped name, commission and expiration:



KAITLIN E. BOWDEN
Commission # HH 576597
Expires September 18, 2028

This document to be completed and returned with your Submittal



My Company Account

My Company Profile

Company Information

Company Name

Paul Culver Construction Inc

Doing Business As (DBA) Name

Company ID

1483397

Enrollment Date

Dec 27, 2019

Employer Identification Number (EIN)

202380437

Unique Entity Identifier (UEI)

DUNS Number

Total Number of Employees

10 to 19

NAICS Code

236

Sector

Construction

Subsector

Construction of Buildings

[Edit Company Information](#)

Employer Category

Employer Category

None of these categories apply

[Edit Employer Category](#)

Company Addresses

Physical Address

201 Osceola Ave
Daytona Beach, FL 32114

Mailing Address

Same as Physical Address

[Edit Company Addresses](#)

Hiring Sites

Number of Sites

1

[Edit Hiring Sites](#)

Company Access and MOU

My Company is Configured to:

Verify Its Own Employees

Memorandum of Understanding

[View Current MOU](#)

[U.S. Department of Homeland Security](#) [U.S. Citizenship and Immigration Services](#)

[Accessibility](#) [Plug-ins](#) [Site Map](#)




FORM 7.13 – CERTIFICATION REGARDING DEBARMENT, SUSPENSION AND OTHER RESPONSIBILITY MATTERS

**Primary Covered Transactions
(To be completed by Prime Contractor)**

1. The prospective participant certifies to the best of its knowledge and belief that it and its principals:
 - (a) Are not presently debarred, suspended, proposed for debarment, declared ineligible or voluntarily excluded from covered transactions by and Federal department or agency;
 - (b) Have not within a three-year period preceding this proposal been convicted for had a civil judgement rendered against them for commission of fraud or a criminal offense in connection with obtaining, attempting to obtain or performing a public (Federal, State or local) transaction or contract under a public transaction; violation of Federal or State antitrust statutes or commission of embezzlement, theft, forgery, bribery, falsification or destruction of records, making false statement or receiving stolen property.
 - (c) Are not presently indicted for or otherwise criminally or civilly charged by a governmental entity (Federal, State or local) with commission of any of the offenses enumerated in paragraph 1. (b) of this certification;
 - (d) Have not within a three-year period preceding this application/proposal had one or more public transactions (Federal, State or local) terminated for cause or default.
2. Where the prospective primary participant is unable to certify to any of the statements in this certification, such prospective participant shall attach an explanation to this proposal.

Paul Culver Construction, Inc.


Organization Name

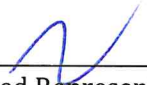Paul K. Culver, President


Name and Title of Authorized Representative

ITB#24-17

Bid Number or Project Name

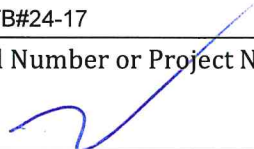

Signature

01/24/25

Date

This document must be completed and returned with your Submittal

FORM 7.14 – AFFIDAVIT OF COMPLIANCE WITH SECTION 287.138, FLORIDA STATUTES

AFFIDAVIT OF COMPLIANCE WITH SECTION 287.138, FLORIDA STATUTES CONTRACTING WITH FOREIGN ENTITIES OF CONCERN

The undersigned ("Affiant"), on behalf of the entity listed below ("Entity"), hereby attests under penalty of perjury as follows:

1. Affiant is the President of Paul Culver Construction, Inc.
(Title) (Business Name)
which does business in the State of Florida, hereinafter called the "Entity".
2. Entity is not owned by the government of a foreign country of concern, as defined in Section 287.138 (1) (c), Florida Statutes.
3. The government of a foreign country of concern does not have a controlling interest in Entity, as defined in Section 287.138 (1)(a), Florida Statutes.
4. Entity is not organized under the laws of, and does not have a principal place of business in, a foreign country of concern.
5. Entity is not owned or controlled by the government of a foreign country of concern.
6. For purposes of this affidavit, a foreign country of concern means the People's Republic of China, the Russian Federation, the Islamic Republic of Iran, the Democratic People's Republic of Korea, the Republic of Cuba, the Venezuelan regime of Nicolas Maduro, or the Syrian Arab Republic, including any agency of or any other entity of significant control of such foreign country of concern, as defined in Section 287.138(1)(c), Florida Statutes.

The undersigned is authorized to execute this affidavit on behalf of the Entity.

Date: January 24, 2025 Signed: [Signature]

Entity: Paul Culver Construction, Inc. Name: Paul K. Culver

Title: President

STATE OF: Florida COUNTY OF: Volusia

The foregoing instrument was acknowledged before me by means of ☒ physical presence or ☐ online notarization, this 24th day of January, 2025, by Paul K. Culver and who:

☒ Is personally known to me; or ☐ has produced _____ as identification.

[Signature]
Notary Public, State of Florida at Large:
Printed Name/Seal of Notary, Commission and Expiration Date:



KAITLIN E. BOWDEN (Seal)
Commission # HH 576597
Expires September 18, 2028

My commission expires: September 18, 2028

This document must be completed and returned with your Submittal

FORM 7.15 – NO BID RESPONSE

If your company will not be submitting a bid in response to this solicitation, please complete this form and return via e-mail prior to the solicitation due date established within to:

City of Port Orange
Purchasing Division
1000 City Center Circle
Port Orange, FL 32129
purchdiv@port-orange.org

This information will assist the Purchasing Division in the preparation of future solicitations.

Solicitation: ITB #24-17 Police Department Generator Replacement

Company Name: _____

Contact Person Name & Title: _____

Address: _____

Telephone: _____ Email Address: _____

Please check a reason for a "no response".

☐ Specifications "too tight" or geared toward on brand or manufacturer (please explain below)

☐ Insufficient time to respond

☐ Specifications unclear (please explain below)

☐ We do not offer this product/service or an equivalent

☐ Our product schedule does not permit us to perform within stated timeline for the project

☐ Unable to meet specifications

☐ Unable to meet bond requirements

☐ Unable to hold prices firm throughout the term of the contract period

☐ Unable to meet insurance requirements

☐ Other: _____

Print Name: _____

Signature: _____

Date: _____

Additional Information:

If submitting this form, only this form needs to be returned. It is not necessary to return the entire solicitation package.

APPENDIX A, 44 C.F.R. PART 18 – CERTIFICATION REGARDING LOBBYING Certification for Contracts, Grants, Loans, and Cooperative Agreements

(Required for each bid or offer exceeding \$100,000)

The undersigned certifies, to the best of his or her knowledge and belief, that:

1. No federal appropriated funds have been paid or will be paid, by or on behalf of the undersigned, to any person for influencing or attempting to influence an officer or employee of an agency, a Member of Congress, an officer or employee of Congress, or an employee of a Member of Congress in connection with the awarding of any federal contract, the making of any federal grant, the making of any federal loan, the entering into of any cooperative agreement, and the extension, continuation, renewal, amendment, or modification of any federal contract, grant, loan, or cooperative agreement.
2. If any funds other than federal appropriated funds have been paid or will be paid to any person for influencing or attempting to influence an officer or employee of any agency, a Member of Congress, an officer or employee of Congress, or an employee of a Member of Congress in connection with this federal contract, grant, loan, or cooperative agreement, the undersigned shall complete and submit Standard Form-LLL, "Disclosure Form to Report Lobbying," in accordance with its instructions.
3. The undersigned shall require that the language of this certification be included in the award documents for all subawards at all tiers (including subcontracts, subgrants, and contracts under grants, loans, and cooperative agreements) and that all subrecipients shall certify and disclose accordingly.
4. This certification is a material representation of fact upon which reliance was placed when this transaction was made or entered into. Submission of this certification is a prerequisite for making or entering into this transaction imposed by section 1352, Title 31, U.S.C. Any person who fails to file the required certification shall be subject to a civil penalty of not less than \$10,000 and not more than \$100,000 for each such failure.

The Contractor, Paul Culver Construction, Inc., certifies or affirms the truthfulness and accuracy of each statement of its certification and disclosure, if any. In addition, the Contractor understands and agrees that the provisions of 31 U.S.C. Chap. 38, Administrative Remedies for False Claims and Statements, apply to this certification and disclosure, if any.



Signature of Contractor's Authorized Official

Paul K. Culver, President

Name & Title of Contractor's Authorized Official

Date: January 24, 2025

This document must be completed and returned with your Submittal

BID BOND**BID BOND**

Bond No.:

KNOW ALL MEN BY THESE PRESENTS that _____, as Contractor, duly authorized to conduct business in the State of Florida, whose principal place of business is located at _____, Tel.: _____, (hereinafter called "PRINCIPAL"), and _____, as SURETY, duly authorized to conduct business in the State of Florida, whose principal place of business is located at _____, Tel.: _____ (hereinafter called "SURETY"), are held and firmly bound unto the City of Port Orange, Florida, as CITY, a Florida municipal corporation, whose address is City of Port Orange, 1000 City Center Circle, Port Orange, Florida 32129, Tel: (386) 506-5501, (hereinafter called "OBLIGEE" or "CITY", in the penal sum of _____ dollars and (____)/100 (\$____), lawful money of the United States, for the payment of which sum shall and truly be made, whereof PRINCIPAL and SURETY bind themselves, their heirs, executors, administrators, successors and assigns, jointly and severally, firmly by these presents.

THE CONDITION OF THIS OBLIGATION IS SUCH that, whereas the Principal has submitted the accompanying bid, dated _____, 20____, for:

Project Name/Bid No.:

Project Address:

Legal Description: See Attached

Description of Work:

NOW, THEREFORE,

A. If the Principal shall not withdraw said bid withing one hundred twenty (120) days after date of opening of the same, and shall within ten (10) days after the prescribed forms are presented to it for signature, enter into a written contract with the City in accordance with the bid as accepted, and give bonds with good and sufficient surety or sureties, as may be required, for the faithful performance and proper fulfillment of such contract, then the above obligations shall be void and of no effect, otherwise to remain in full force and virtue.

B. In the event of the withdrawal of said bid within the period specified, or the failure to enter into such contract and give such bonds withing the time specified, if the principal shall pay the City the difference between the amount specified in said bid and the amount for which the City may procure the required work and supplies. If the latter amount be in excess of the former, then the above obligations then the above obligations shall be void and of no effect, otherwise to remain in full force and virtue.

IN WITNESS WHEREOF, the above parties have executed this instrument under their several seals, this _____ day of _____, 20____, the name and corporate seal of each corporate party being hereto affixed and these presents duly signed by its undersigned representative, pursuant to authority of its governing body.

Note: If the firm is a sole ownership or partnership including limited liability company, two (2) witnesses are required to attest the signature. If the firm is a corporation, then the corporate secretary shall attest and affix the corporate seal (Attach power of attorney to the original bid bond and financial statement of Surety Company).

PRINCIPAL:

Signature

Corporate Officer & Title

ATTEST:

Signature

Corporate Secretary (Affix Corporate Seal)

WITNESSES:

ATTEST:

Signature

Corporate Secretary (Affix Corporate Seal)

SURETY:

Attorney-in-Fact (signature)

Name & Title

Name of Local Resident Agent

City, State, Zip

Telephone:

A.M. Best No.: _____ NAIC No.: _____

STATE OF _____

COUNTY OF _____

Before me this day personally appeared _____ (affiant), who, being duly sworn, deposes and says that he/she is the Attorney-in-Fact for the _____ (corporate surety) and that this person has been authorized by _____ (corporate surety) to execute the foregoing bond on behalf of the Contractor named therein in favor of the City of Port Orange, Florida.

Signature of Affiant

The foregoing instrument was acknowledged before me by means of ☐ physical presence or ☐ online notarization, this _____ day of _____, 2024, by _____ and who:

☐ Is personally known to me; or ☐ has produced _____ as identification.

Notary Public, State of _____
Printed, typed or stamped name, commission and expiration:

END OF BID BOND

This document must be completed and returned with your Submittal

IMPORTANT: This certificate must be completed and returned by the Awarded Proposer upon issuance of a Notice of Intent to Award by the Purchasing Department of the City of Port Orange.

HUMAN TRAFFICKING AFFIDAVIT
(SECTION 787.06, FLORIDA STATUTES)

STATE OF FLORIDA §
 §
COUNTY OF VOLUSIA §

The undersigned ("Affiant"), on behalf of the entity listed below ("Entity"), after being duly sworn, hereby attests as follows:

1. My name is Paul K. Culver. I am over the age of Twenty-one years old. I am the President of Paul Culver Construction, Inc., a non- governmental entity which does business in the State of Florida, hereinafter called the "Entity."
(Title) (Business Name)
2. I have personal knowledge of each and every statement of fact contained herein, and each and every statement of fact is true and correct.
3. Entity does not use coercion, as defined in Section 787.06, Florida Statutes, for labor or services.
4. The undersigned is an officer or representative of the entity and is authorized to execute this affidavit on behalf of the Entity.
5. Under penalties of perjury, I declare that I have read the foregoing Human Trafficking Affidavit and that the facts stated herein are true.

Further Affiant sayeth not.

Date: January 24, 2025

Signed: [Signature]
Print Name: Paul K. Culver
Title: President

SUBSCRIBED AND SWORN before me by means of [XX] physical presence or [] online notarization on the 24th day of January, 2025 by Paul K. Culver as President on behalf of Paul Culver Construction, Inc. who is personally known to me or who has produced _____ as identification.

(Notary Seal)



KAITLIN E. BOWDEN
Commission # HH 576597
Expires September 18, 2028

[Signature]
Notary Public, State of Florida
Printed name, commission and expiration of commission term

LEASED EMPLOYEE AFFIDAVIT

EXHIBIT CONTRACT # _____

☒ I hereby certify that I do not utilize an employee leasing company or employ leased employees. I further agree to notify the City in the event these circumstances change.

OR

☐ I affirm that an employee leasing company provides my workers' compensation coverage. I further understand that my contract with the employee leasing company limits my workers' compensation coverage to enrolled worksite employees only. My leasing arrangement does not cover un-enrolled worksite employees, independent contractors, uninsured sub-contractors or casual labor exposure.

I hereby certify that 100% of my workers are covered as worksite employees with the employee leasing company. I certify that I do not hire any casual or uninsured labor outside the employee leasing agreement. I agree to notify the City in the event that I have any workers not covered by the employee leasing workers' compensation policy. In the event that I have any workers not subject to the employee leasing arrangement, I agree to obtain a separate workers' compensation policy to cover these workers. I further agree to provide the City with a certificate of insurance providing proof of workers' compensation coverage prior to these workers entering any City jobsite.

I further agree to notify the City if my employee leasing arrangement terminates with the employee leasing company and I understand that I am required to furnish proof of replacement workers' compensation coverage prior to the termination of the employee leasing arrangement.

I certify that I have workers' compensation coverage for all of my workers through the employee leasing arrangement specified below:

Name of Employee Leasing Company: _____

Workers' Compensation Carrier: _____


A.M. Best Rating of Carrier: _____

Inception Date of Leasing Arrangement: _____

I further agree to notify the City in the event that I switch employee leasing companies. I recognize that I have an obligation to supply an updated workers' compensation certificate to the City that documents the change of carrier.

I hereby attest that the information provided in this affidavit is accurate. In addition, I certify that I have read and understand the above statements regarding my responsibility under the workers' compensation coverage.

Name of Contractor: Paul Culver Construction, Inc.

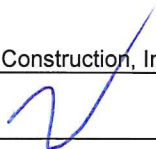Signature of Owner/Officer:  _____ Paul K. Culver

Title: President Date: January 24, 2025

This affidavit must be completed and returned by the Awarded Bidder upon issuance of a Notice of Intent to Award by the Purchasing Division of the City of Port Orange. Please note, the City of Port Orange does



ITB #24-17 Police Department Generator Replacement

REVISED (ATTACHMENT 1) - SCHEDULE OF UNIT PRICING

Name of Business:	Paul Culver Construction, Inc.
Contact Person:	Paul Culver
Email Address:	paul@paulculverconstruction.com
Authorized Signature:	

ALL UNIT PRICING IN ACCORDANCE WITH SECTION 3 - SCOPE OF WORK

Bidder must fill in each cell highlighted in GREEN, leaving no blank cells; return completed, signed form with bid submittal and include on USB/thumb drive.

ITEM #	DESCRIPTION	UNIT OF MEASURE	QUANTITY	PRICE
1	Mobilization/Demobilization	LS	1	\$ 21,700.00
2	Preconstruction Video	LS	1	\$ 1,635.00
3	Demolition	LS	1	\$ 34,400.00
4	Site Work	LS	1	\$ 136,730.00
5	Furnish and Install New Electrical Ductbank	LS	1	\$ 253,905.00
6	Install Owner Furnished Generator Docking Station	LS	1	\$ 3,700.00
7	Install Owner Furnished Transfer Switch	LS	1	\$ 19,620.00
8	Install Owner Furnished Engine Generators	LS	2	\$ 92,580.00
9	Furnish and Install Engine Generator Concrete Slab	EA	1	\$ 30,210.00
10	Furnish and Install Docking Station Concrete Slab	EA	1	\$ 2,450.00
11	Temporary Power (includes rental of a temp genset with an integrated ATS)	LS	1	\$ 97,395.00
12	As-Built Plans	LS	1	\$ 9,675.00
13	Permit Allowances	EA		\$30,000.00
LEGEND:		TOTAL PRICE		\$734,000.00

LS - Lump Sum

EA - Each



January 13, 2025

Re: Paul Culver Construction, Inc., 201 Osceola Ave., Daytona Beach, FL 32114.

To Whom It May Concern;


This letter is to serve as a general Statement of Bondability for Paul Culver Construction, Inc. Based upon normal and standard underwriting criteria at the time of the request, we should be in a position to provide Performance and Payment bonds on this account up to \$17,000,000 single with a total aggregate program of \$25,000,000.

They are currently bonded through Great Midwest Insurance Company. The Surety Company has an AM Best Rating of A- IX.

Paul Culver Construction, Inc. is an excellent contractor and we hold them in the highest regard. Obviously, we feel extremely confident in our contractor and encourage you to offer them an opportunity to show the quality and professionalism they possess.

This letter is not an assumption of liability, nor is it a bid or performance & payment bond. It is issued only as a bonding reference requested by our respected client. If you should have any questions, please do not hesitate to give me a call

Sincerely,

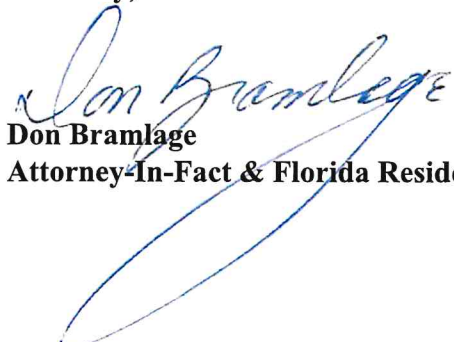
Don Bramlage
Attorney-In-Fact & Florida Resident Agent



Ron DeSantis, Governor

Melanie S. Griffin, Secretary



**STATE OF FLORIDA
DEPARTMENT OF BUSINESS AND PROFESSIONAL REGULATION**

CONSTRUCTION INDUSTRY LICENSING BOARD

THE GENERAL CONTRACTOR HEREIN IS CERTIFIED UNDER THE
PROVISIONS OF CHAPTER 489, FLORIDA STATUTES

CULVER, PAUL KEITH

PAUL CULVER CONSTRUCTION INC
201 OSCEOLA AVENUE
DAYTONA BEACH FL 32114

LICENSE NUMBER: CGC059149

EXPIRATION DATE: AUGUST 31, 2026

Always verify licenses online at MyFloridaLicense.com

ISSUED: 08/16/2024

Do not alter this document in any form.

This is your license. It is unlawful for anyone other than the licensee to use this document.





[Department of State](#) / [Division of Corporations](#) / [Search Records](#) / [Search by Entity Name](#) /

Detail by Entity Name

Florida Profit Corporation

PAUL CULVER CONSTRUCTION, INC.

Filing Information

Document Number	P05000025877
FEI/EIN Number	20-2380437
Date Filed	02/18/2005
State	FL
Status	ACTIVE
Last Event	REINSTATEMENT
Event Date Filed	10/02/2014

Principal Address

201 Osceola Ave
Daytona Beach, FL 32114

Changed: 10/05/2022

Mailing Address

201 Osceola Ave
Daytona Beach, FL 32114

Changed: 10/05/2022

Registered Agent Name & Address

CULVER, PAUL K
201 Osceola Ave
Daytona Beach, FL 32114

Address Changed: 01/26/2023

Officer/Director Detail

Name & Address

Title PRESIDENT

CULVER, PAUL K
201 OSCEOLA AVE
DAYTONA BEACH, FL 32119

Annual Reports

Report Year	Filed Date
2023	01/26/2023
2024	02/02/2024
2025	01/20/2025

Document Images

01/20/2025 -- ANNUAL REPORT	View image in PDF format
02/02/2024 -- ANNUAL REPORT	View image in PDF format
01/26/2023 -- ANNUAL REPORT	View image in PDF format
01/24/2022 -- ANNUAL REPORT	View image in PDF format
01/18/2021 -- ANNUAL REPORT	View image in PDF format
01/16/2020 -- ANNUAL REPORT	View image in PDF format
02/14/2019 -- ANNUAL REPORT	View image in PDF format
01/23/2018 -- ANNUAL REPORT	View image in PDF format
03/20/2017 -- ANNUAL REPORT	View image in PDF format
04/29/2016 -- ANNUAL REPORT	View image in PDF format
04/13/2015 -- ANNUAL REPORT	View image in PDF format
10/02/2014 -- REINSTATEMENT	View image in PDF format
06/11/2013 -- ANNUAL REPORT	View image in PDF format
01/04/2012 -- REINSTATEMENT	View image in PDF format
03/30/2010 -- ANNUAL REPORT	View image in PDF format
03/23/2009 -- ANNUAL REPORT	View image in PDF format
07/08/2008 -- ANNUAL REPORT	View image in PDF format
04/09/2007 -- ANNUAL REPORT	View image in PDF format
03/22/2006 -- ANNUAL REPORT	View image in PDF format
02/18/2005 -- Domestic Profit	View image in PDF format



CITY OF DAYTONA BEACH

Local Business Tax Receipt # BT-80888

THE CITY OF DAYTONA BEACH
301 S. Ridgewood Ave., Rm 127-B
DAYTONA BEACH, FL 32114

Business Name: PAUL CULVER CONSTRUCTION INC

Location: 201 Osceola Ave DAYTONA BEACH, FL 32114

Business Type: Contractors General

(8/10/2021 8:41 AM RSP)
FL LIC CGC059149

DEVELOPMENT SERVICES DEPARTMENT
Business Tax Division
Phone: 386-671-8280

BT-80888	BT No
8/7/2024	Valid From
9/30/2025	Valid To
8/7/2024	Payment Date
\$115.00	Fee Amt

Mail To:

PAUL CULVER CONSTRUCTION INC
1301 Beville RD #6
DAYTONA BEACH FL 32119

2025

Local Business
Tax Receipt

DISPLAY AT PLACE OF BUSINESS FOR PUBLIC INSPECTION
THE CITY DOES NOT CERTIFY OR IMPLY COMPETENCE OF BUSINESS.

CITY OF DAYTONA BEACH

BUS. TAX NO. BT-80888
THE CITY OF DAYTONA BEACH
301 S. Ridgewood Ave., Rm 127-B
DAYTONA BEACH, FL 32114

PAUL CULVER CONSTRUCTION INC
201 Osceola Ave DAYTONA BEACH, FL 32114

PAID RECEIPT

Receipt Date	Charge Name	Charge Amount	Tender Type
8/7/2024	Contractors General	\$100.00	VISA
8/7/2024	BTR Sign Fees	\$15.00	VISA
		Total \$115.00	

BID BOND**BID BOND**

Bond No.: n/a

KNOW ALL MEN BY THESE PRESENTS that Paul Culver Construction, Inc., as Contractor, duly authorized to conduct business in the State of Florida, whose principal place of business is located at 201 Osceola Avenue, Daytona Beach, FL 32114 Tel: 386-763-4190, and Great Midwest Insurance Company, as SURETY, duly authorized to conduct business in the State of Florida, whose principal place of business is located at 800 Gessner, Suite 600, Houston, Texas 77024, Tel: (713) 935-0226 (hereinafter called "SURETY"), are held and firmly bound unto the City of Port Orange, Florida, as CITY, a Florida municipal corporation, whose address is City of Port Orange, 1000 City Center Circle, Port Orange, Florida 32129, Tel: (386) 506-5501, (hereinafter called "OBLIGEE" or CITY", in the penal sum of -Five Percent of Proposed Bid- dollars and (-----)/100 (\$---5%---), lawful money of the United States, for the payment of which sum shall and truly be made, whereof PRINCIPAL and SURETY bind themselves, their heirs, executors, administrators, successors and assigns, jointly and severally, firmly by these presents.

THE CONDITION OF THIS OBLIGATION IS SUCH that, whereas the Principal has submitted the accompanying bid, dated January 27, 2025, for:

Project Name/Bid No.: Police Department Generator Replacement – ITB# 24-17

Project Address: City of Port Orange, Florida

Legal Description: See Attached Police Department Generator Replacement – ITB# 24-17

Description of Work: Police Department Generator Replacement

NOW, THEREFORE,

A. If the Principal shall not withdraw said bid withing one hundred twenty (120) days after date of opening of the same, and shall within ten (10) days after the prescribed forms are presented to it for signature, enter into a written contract with the City in accordance with the bid as accepted, and give bonds with good and sufficient surety or sureties, as may be required, for the faithful performance and proper fulfillment of such contract, then the above obligations shall be void and of no effect, otherwise to remain in full force and virtue.

B. In the event of the withdrawal of said bid within the period specified, or the failure to enter into such contract and give such bonds withing the time specified, if the principal shall pay the City the difference between the amount specified in said bid and the amount for which the City may procure the required work and supplies. If the latter amount be in excess of the former, then the above obligations then the above obligations shall be void and of no effect, otherwise to remain in full force and virtue.

IN WITNESS WHEREOF, the above parties have executed this instrument under their several seals, this 27th day of January, 2025, the name and corporate seal of each corporate party being hereto affixed and these presents duly signed by its undersigned representative, pursuant to authority of its governing body.

Note: If the firm is a sole ownership or partnership including limited liability company, two (2) witnesses are required to attest the signature. If the firm is a corporation, then the corporate secretary shall attest and affix the corporate seal (Attach power of attorney to the original bid bond and financial statement of Surety Company).

PRINCIPAL: **Paul Culver Construction, Inc.**

Signature

Paul K. Culver, President
Corporate Officer & Title

ATTEST:

Signature

Paul K. Culver
Corporate Secretary (Affix Corporate Seal)

WITNESSES:

[Signature]
[Signature]

ATTEST:

see attached power of attorney

Signature

Corporate Secretary (Affix Corporate Seal)

SURETY: **Great Midwest Insurance Company**

Attorney-in-Fact (signature)

Donald Bramlage, Attorney-In-Fact

Name & Title

Donald Bramlage

Name of Local Resident Agent

4380 St. Johns Parkway, Suite 110 Sanford, FL 32771

City, State, Zip

407-330-3990

Telephone:

A.M. Best No.: **000737** NAIC No.: **18694**

STATE OF **Florida**

COUNTY OF **Seminole**

Before me this day personally appeared **Donald Bramlage** (affiant), who, being duly sworn, deposes and says that he/she is the Attorney-in-Fact for the **Great Midwest Insurance Company** (corporate surety) and that this person has been authorized by **Great Midwest Insurance Company** (corporate surety) to execute the foregoing bond on behalf of the Contractor named therein in favor of the City of Port Orange, Florida.

Signature of Affiant **Donald Bramlage**


The foregoing instrument was acknowledged before me by means of ☒ physical presence or ☐ online notarization, this

27th day of January, 2025, by **Donald Bramlage** and who:

☒ Is personally known to me; or ☐ has produced **n/a** as identification.

Natalie C. Demers Notary Public, State of **Florida**

Printed, typed or stamped name, commission and expiration:

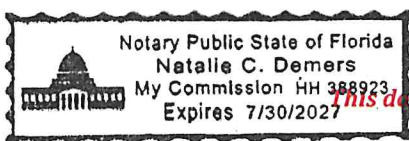

END OF BID BOND

This document must be completed and returned with your Submittal

POWER OF ATTORNEY

Great Midwest Insurance Company

KNOW ALL MEN BY THESE PRESENTS, that **GREAT MIDWEST INSURANCE COMPANY**, a Texas Corporation, with its principal office in Houston, TX, does hereby constitute and appoint:

Dale A. Belis, Marilyn Ann Blome, Donald Bramlage, Edward M. Clark, Christian Collins, F. Danny Gann, David R. Hoover, Jarrett Merlucci, Laura D. Mosholder, Charles J. Nielson, Jessica P. Reno, Audria R. Ward, Edward T. Ward, Kevin Wojtowicz, Richard Zimmerman, Charles D. Nielson, Brett M. Rosenhaus

its true and lawful Attorney(s)-In-Fact to make, execute, seal and deliver for, and on its behalf as surety, any and all bonds, undertakings or other writings obligatory in nature of a bond.

This authority is made under and by the authority of a resolution which was passed by the Board of Directors of **GREAT MIDWEST INSURANCE COMPANY**, on the 1st day of October, 2018 as follows:

Resolved, that the President, or any officer, be and hereby is, authorized to appoint and empower any representative of the Company or other person or persons as Attorney-In-Fact to execute on behalf of the Company any bonds, undertakings, policies, contracts of indemnity or other writings obligatory in nature of a bond not to exceed Ten Million dollars (\$10,000,000.00), which the Company might execute through its duly elected officers, and affix the seal of the Company thereto. Any said execution of such documents by an Attorney-In-Fact shall be as binding upon the Company as if they had been duly executed and acknowledged by the regularly elected officers of the Company. Any Attorney-In-Fact, so appointed, may be removed in the Company's sole discretion and the authority so granted may be revoked as specified in the Power of Attorney.

Resolved, that the signature of the President and the seal of the Company may be affixed by facsimile on any power of attorney granted, and the signature of the Secretary, and the seal of the Company may be affixed by facsimile to any certificate of any such power and any such power or certificate bearing such facsimile signature and seal shall be valid and binding on the Company. Any such power so executed and sealed and certificate so executed and sealed shall, with respect to any bond of undertaking to which it is attached, continue to be valid and binding on the Company.

IN WITNESS THEREOF, **GREAT MIDWEST INSURANCE COMPANY**, has caused this instrument to be signed by its President, and its Corporate Seal to be affixed this 11th day of February, 2021.




GREAT MIDWEST INSURANCE COMPANY

BY

Mark W. Haushill
President

ACKNOWLEDGEMENT

On this 11th day of February, 2021, before me, personally came Mark W. Haushill to me known, who being duly sworn, did depose and say that he is the President of **GREAT MIDWEST INSURANCE COMPANY**, the corporation described in and which executed the above instrument; that he executed said instrument on behalf of the corporation by authority of his office under the By-laws of said corporation.

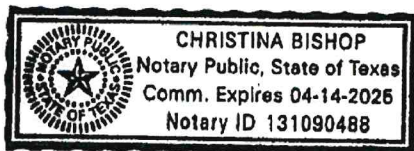

BY

Christina Bishop
Notary Public

CERTIFICATE

I, the undersigned, Secretary of **GREAT MIDWEST INSURANCE COMPANY**, A Texas Insurance Company, DO HEREBY CERTIFY that the original Power of Attorney of which the foregoing is a true and correct copy, is in full force and effect and has not been revoked and the resolutions as set forth are now in force.

Signed and Sealed at Houston, TX this 27th Day of January, 2025.



BY

Leslie K. Shaunty
Secretary

"WARNING: Any person who knowingly and with intent to defraud any insurance company or other person, files and application for insurance of claim containing any materially false information, or conceals for the purpose of misleading, information concerning any fact material thereto, commits a fraudulent insurance act, which is a crime and subjects such person to criminal and civil penalties.



NOTICE OF INTENT TO AWARD

February 4, 2025

ITB #24-17

POLICE DEPARTMENT GENERATOR REPLACEMENT

On January 27, 2025 the City of Port Orange received one (1) responsive submittal for ITB #24-17 Police Department Generator Replacement.

After review of the response, City Staff has made a recommendation to award to the following firm:

Paul Culver Construction, Inc.

This recommendation of award will be presented to City Council for approval in the near future. Interested parties may review the City Council agenda at: <https://www.port-orange.org/776/Agendas-and-Minutes>.

Joseph Castro
Buyer


"Failure to file a protest within the time prescribed in section 120.57(3), Florida Statutes or failure to post the bond or other security required by law within the time allowed, shall constitute a waiver of proceedings under Chapter 120, Florida Statutes." The 72-hour posting requirement will elapse on February 7, 2025 at 9:00am EST.



ITB #24-17
POLICE DEPARTMENT GENERATOR REPLACEMENT
BID TABULATION

				PAUL CULVER CONSTRUCTION, INC.	NON RESPONSIVE EAU GALLIE ELECTRIC, INC
ITEM #	DESCRIPTION	UNIT OF MEASURE	QUANTITY	PRICE	PRICE
1	Mobilization/Demobilization	LS	1	\$21,700.00	\$56,500.00
2	Preconstruction Video	LS	1	\$1,635.00	\$1,500.00
3	Demolition	LS	1	\$34,400.00	\$100,000.00
4	Site Work	LS	1	\$136,730.00	\$140,000.00
5	Furnish and Install New Electrical Ductbank	LS	1	\$253,905.00	\$250,000.00
6	Install Owner Furnished Generator Docking Station	LS	1	\$3,700.00	\$20,000.00
7	Install Owner Furnished Transfer Switch	LS	1	\$19,620.00	\$230,000.00
8	Install Owner Furnished Engine Generators	LS	2	\$92,580.00	\$289,000.00
9	Furnish and Install Engine Generator Concrete Slab	EA	1	\$30,210.00	\$30,000.00
10	Furnish and Install Docking Station Concrete Slab	EA	1	\$2,450.00	\$7,000.00
11	Temporary Power (includes rental of a temp genset with an integrated ATS)	LS	1	\$97,395.00	\$22,000.00
12	As-Built Plans	LS	1	\$9,675.00	\$2,000.00
13	Permit Allowances	EA		\$30,000.00	\$30,000.00
LEGEND:		TOTAL PRICE		\$734,000.00	\$1,178,000.00

LS - Lump Sum
EA - Each

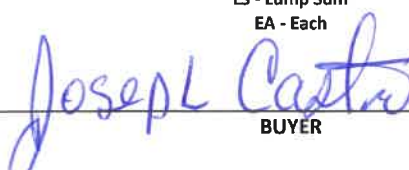

BUYER



WITNESS

CITY OF PORT ORANGE, FLORIDA

INVITATION TO BID

ITB #24-17

Police Department Generator Replacement



City of Port Orange Purchasing Division

Prepared by: Chip Kent

Release Date: November 22, 2024

Bid Due Date & Time: December 30, 2024 @ 2:30 PM

City of Port Orange, Florida

1000 City Center Circle, Port Orange, FL 32129

(386) 506-5740

purchdiv@port-orange.org; www.port-orange.org



Legal Notice to Bidders

ITB #24-17

Police Department Generator Replacement

Notice is hereby given that the City of Port Orange is soliciting bids for ITB #24-17 Police Department Generator Replacement. Bids will be accepted in the City Clerk's office, Port Orange City Hall, 1000 City Center Circle, Port Orange, Florida 32129 until **2:30 PM Eastern Standard Time (EST) on December 30, 2024** which may be amended by addendum issued by the City. All untimely bids will not be considered and will be returned to the Bidder unopened. All bids will be evaluated to ensure they contain all required forms in order to deem the Bidder responsive or non-responsive. **Bids will be opened and read aloud at 2:30 PM EST in Council Chambers.**

There will be a mandatory pre-bid conference and site visit for the project at **10:00 AM EST on December 3, 2024** at City Hall, Council Chambers (1st floor), 1000 City Center Circle, Port Orange, FL 32129. All prospective Bidders must attend the meeting and site visit. **Only Bidders attending the mandatory pre-bid conference and site visit will be eligible to submit a bid.** All attendees to the pre-bid conference and site visit must sign in. The representative of each Bidder shall be an authorized employee of the Bidder and **MUST** sign in accordingly. Bidders are urged to obtain bid documents and familiarize themselves with the documents prior to the pre-bid conference.

DESCRIPTION: The project involves the demolition and removal of the two (2) existing generators and transport and installation of two (2) new permanent diesel generators, including modifications to existing utility outlets, concrete and parking lot improvements, and associated electrical and instrumentation upgrades.

Bidders must be a commercial entity licensed to do business in the State of Florida and perform the services identified herein. Bidders must be properly registered and licensed to provide the services identified in the scope of work by all applicable state and local agencies.

Bidder must include with their submittal a bid guarantee in the form of a bid bond executed by the Bidder and an acceptable surety or a certified check or bank draft payable to the City of Port Orange, Florida in an amount equal to five percent (5%) of the proposed bid. If awarded, the Bidder must also be able to obtain both payment and performance bonds equal to one hundred percent (100%) of project value from a surety company licensed in Florida and **must submit proof of their present bonding capacity with their submitted bid package in the form of a current (not older than 3 months) letter from Bidder's bonding agent.** Bidder's failure to include the bonding capacity letter with bid package may result in rejection of Bidder's submittal.


All bids are solicited and shall be made pursuant to the Code of Ordinances, City of Port Orange, Chapter 2, Article VI, Division 2, Section 2-263, and all bids will be evaluated in accordance with the provisions thereof. Code of Ordinances, City of Port Orange is on file in the Office of the City Clerk, City Hall, 1000 City Center Circle, Port Orange, Florida 32129 and at www.municode.com.

Copies of the bid documents, requirements, scope of service and all other pertinent information necessary to submit a complete package may be obtained electronically from the City of Port Orange Purchasing web page at www.port-orange.org/bids.aspx and DemandStar via their website at www.demandstar.com.

All questions shall be directed **in writing** to Chip Kent, Purchasing Agent at ckent@port-orange.org and purchdiv@port-orange.org and reference **"Questions on ITB #24-17 Police Department Generator Replacement" in the subject line.** Last day for questions will be **December 10, 2024 at 5:00 PM EST.**

The Cone of Silence begins with the issuance of the solicitation document and continues until City Council meets to make a final decision on an award. During this time Bidders, suppliers, contractors and sub-contractors are prohibited from all communications regarding the solicitation with City staff, City consultants, City legal counsel, City agents, or elected officials. Any Bidder who initiates any discussions or attempts to influence a member or members of the aforementioned shall be disqualified from continued participation in the procurement process with regard to that particular solicitation. While the Cone of Silence is in effect, all communications from potential Bidders, suppliers, contractors and sub-contractors must be directed to the Purchasing Division @ purchdiv@port-orange.org.

Cut along the outer border and affix this label to the outside of your sealed bid envelope/package to identify it as a "Sealed Bid". Be sure to include the name of the company submitting the bid where requested.

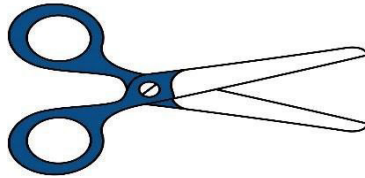

SEALED BID - DO NOT OPEN	
SEALED BID NO.:	ITB #24-17
BID TITLE:	Police Department Generator Replacement
DUE DATE/TIME:	December 30, 2024 AT 2:30 PM EST
SUBMITTED BY:	_____ (Name of Company)
BIDDER'S ADDRESS:	_____ _____
DELIVER TO:	CITY OF PORT ORANGE CITY CLERK'S OFFICE ATTN: CHIP KENT, PURCHASING AGENT PURCHASING DIVISION 1000 CITY CENTER CIRCLE PORT ORANGE, FL 32129
DATE/TIME RECEIVED:	_____ (To be stamped by Clerk's Office)

Contents

SECTION 1 – PURPOSE AND OVERVIEW	5
SECTION 2 – INSTRUCTIONS TO BIDDERS.....	5
SECTION 3 – SCOPE OF WORK	8
SECTION 4 – STANDARD PURCHASE DEFINITIONS.....	9
SECTION 5 – GENERAL TERMS AND CONDITIONS	11
SECTION 6 – SPECIAL REQUIREMENTS/INSTRUCTIONS.....	30
SECTION 7 – REQUIRED FORMS	32
FORM 7.1 – BID SUBMITTAL CHECKLIST.....	32
FORM 7.2 – BIDDER’S ACKNOWLEDGEMENT.....	33
FORM 7.3 – ADDENDUM AND CHANGE ORDER PROCEDURE ACKNOWLEDGEMENT.....	34
FORM 7.4 – DRUG-FREE PREFERENCE STATEMENT.....	35
FORM 7.5 – SWORN STATEMENT ON PUBLIC ENTITY CRIMES.....	36
FORM 7.6 – ANTI-COLLUSION	37
FORM 7.7 – STATEMENT OF BIDDER’S QUALIFICATIONS.....	38
FORM 7.8 – PROFESSIONAL REFERENCES FOR PREVIOUS EXPERIENCE.....	39
FORM 7.9 – LISTING OF SUBCONTRACTORS.....	41
FORM 7.10 - SCRUTINIZED COMPANIES CERTIFICATION.....	42
FORM 7.11 – LOCAL BUSINESS AFFIDAVIT OF ELIGIBILITY	43
FORM 7.12 – E-VERIFY AFFIDAVIT	44
FORM 7.13 – CERTIFICATION REGARDING DEBARMENT	45
FORM 7.14 - AFFIDAVIT OF COMPLIANCE WITH F.S. 287.138.....	46
FORM 7.15 – NO BID RESPONSE.....	47
APPENDIX A - 44 C.F.R. PART 18 CERTIFICATION REGARDING LOBBYING.....	48
(ATTACHMENT 1) – SCHEDULE OF UNIT PRICING	49
BID BOND.....	50
PAYMENT & PERFORMANCE BOND (for informational purposes only).....	52
LEASED EMPLOYEE AFFIDAVIT (for informational purposes only).....	55
AFFIDAVIT REGARDING WORKERS’ COMPENSATION (for informational purposes only)	56
HUMAN TRAFFICKING AFFIDAVIT (for informational purposes only).....	57
CITY OF PORT ORANGE CONTRACT DOCUMENTS (for informational purposes only)	58

SECTION 1 – PURPOSE AND OVERVIEW

The purpose of this Invitation to Bid (ITB) is to solicit competitive sealed bids from Firms or Companies (Bidders) for the removal, disposal of existing generators and the installation of two (2) replacement generators for the Police Department.

It is the intent and purpose of the City of Port Orange (City) that this Invitation to Bid promotes competitive selection. It shall be the Bidder's responsibility to advise the Purchasing Division of any language, requirements, etc. or any combination thereof that inadvertently restricts or limits the requirements stated in this ITB to a single source.

SECTION 2 – INSTRUCTIONS TO BIDDERS

Bidders desiring to provide services, as described herein shall submit sealed bids, including one (1) original and one (1) digital (flash drive) version in PDF format, in conformance with the detailed submittal instructions.

TIMELINE (Eastern Standard Time)

The City reserves the right to alter dates as needed.

DESCRIPTION	DATE
Date of distribution	November 22, 2024
Mandatory pre-bid conference and site visit	December 3, 2024 at 10:00 AM
Deadline for questions	December 10, 2024 by 5:00 PM
Addendum posting (if needed)	December 17, 2024
Bids due	December 30 2024 by 2:30 PM
City Council meeting for approval of Recommendation of Award	To Be Determined

Bids must be delivered in a sealed envelope/package and delivered to:

City of Port Orange City Clerk's Office
Attn: Chip Kent, Purchasing Agent
Purchasing Division
1000 City Center Circle
Port Orange, FL 32129

Sealed bids must be delivered no later than the date and time listed in the Timeline above. All times referenced are local time. Bids shall be sealed, and Bidders shall clearly indicate on the outside of their bid the following:

- Invitation to Bid (ITB) Number and Title
- Date of Opening
- Name of Bidder
- Address of Bidder

Due to the timing of mail service, the City cautions Bidders to ensure actual delivery of bids to the City prior to the deadline set for receiving bids. Carrier and hand deliveries of bids will be accepted in the City Clerk's Office, Port Orange City Hall, 1000 City Center Circle, Port Orange, Florida 32129 until the date and time referenced in the Timeline above or as amended by addendum issued by the City. Bids received after the established deadline shall not be considered.

Bidders are cautioned that they are responsible for delivery to the specific location cited above. Therefore, if your bid, proposal, statement or quotation is delivered by an express mail carrier or by any other means, it is your responsibility to ensure delivery to the above address. The City will not be responsible for deliveries made to any place other than the specified address.

Offers by telephone or email shall not be accepted. Also, Bidders are instructed NOT to fax their bid package. **Faxed bids will be rejected as non-responsive regardless of where or when the fax is received.**

All bids will be opened publicly, and the names of all Bidders shall be read aloud. All conferences and meetings regarding this ITB are recorded electronically (audio only). The City of Port Orange reserves the right to reject any or all bids or parts of bids if it is in the best interest of the City.

PRE-BID CONFERENCE

There will be a mandatory pre-bid conference and site visit on the date and time referenced in the Timeline above at City Hall, Council Chambers (1st Floor), 1000 City Center Circle, Port Orange, Florida 32129. All prospective Bidders must attend the meeting and site visit. **Only Bidders attending the mandatory pre-bid conference and site visit will be eligible to submit a bid.** All attendees to the mandatory pre-bid conference and site visit MUST sign in. The representative of each Bidder shall be an authorized employee of the Bidder and must sign in accordingly. The site visit will immediately follow the meeting in Council Chambers.

QUESTIONS

All questions shall reference "ITB #24-17 Police Department Generator Replacement" in the subject line. All questions concerning this ITB shall be submitted in writing no later than the date and time referenced in the Timeline above to:

Chip Kent, Purchasing Agent
1000 City Center Circle
Port Orange, FL 32129
ckent@port-orange.org
purchdiv@port-orange.org

ADDENDA

The City will issue responses to inquiries and any other corrections or amendments it deems necessary in written addenda issued prior to the bid due date. Bidders should not rely on any representations, statements or explanations other than those made in this ITB or in any addendum to this ITB. Where there appears to be a conflict between the ITB and any addenda issued, the last addendum issued will prevail. The Bidder should verify prior to submitting a bid that all addenda have been received and reviewed. All addenda will be published on the City Purchasing web page at www.port-orange.org/bids.aspx and the DemandStar website at www.demandstar.com.

The City of Port Orange reserves the right to consider the omission of an acknowledgment of addendum as cause for rejection of the ITB submittal.

This provision exists solely for the convenience and administrative efficiency of the City of Port Orange. No Bidder or other third party gains any rights by virtue of this provision or the application thereof, nor shall any Bidder or third party have any standing to sue or cause of action arising therefrom.

CLARIFICATIONS

It is the Bidder's responsibility to become familiar with and fully informed regarding the terms, conditions and specifications of this ITB. Lack of understanding and/or misinterpretation of any portions of this ITB shall not be cause for withdrawal of your bid after opening or for subsequent protest of award.

MINIMUM QUALIFICATIONS

All Bidders must be certified and licensed General Contractors. Bidders shall be licensed to do business in the State of Florida. Submit a Sunbiz report showing your company registered as "Active".

Bidders must provide a minimum of three (3) verifiable references from similar scopes of work as identified in this ITB on the provided *Professional References* form (Form 7.8). Failure to provide verifiable references may cause the Bidder to be deemed non-responsive. The City of Port Orange is not to be used as a reference.

NO LOBBYING

All Bidders are hereby placed on notice that the City of Port Orange Council, City Employees/Staff, nor Members of the Evaluation Committee (with the exception of the City of Port Orange Purchasing Division personnel designated to receive requests for interpretations or corrections) are not to be lobbied, directly or indirectly either individually or collectively, regarding this ITB. During the entire procurement process, all Bidders and their subcontractors, sub-consultants, or agents are hereby placed on notice that they are not to contact any persons listed above for such purposes as holding meetings of introduction, dinners, etc. if they intend to submit or have submitted bids for this project. Any Bidder contacting individuals mentioned herein in violation of this warning may automatically be disqualified from further consideration for this ITB.

SCHEDULE OF UNIT PRICING

Schedule of Unit Pricing is to be completed as directed and without modification and returned as part of the ITB submittal prior to the ITB deadline for submission. Failure to fill out the Schedule of Unit Pricing as directed and without modification may negatively affect the evaluation of your bid.

EXCEPTIONS TO SPECIFICATIONS

If taking exception to any portion of the ITB specifications, the Bidder must indicate those exceptions as stated on the *Bidder's Acknowledgement* (Form 7.2).

BID SUBMISSION AND WITHDRAWAL

Unless otherwise specified, Bidder shall use the forms supplied by the Purchasing Division. Bids, once opened, become the property of the City, cannot be withdrawn, and will not be returned to the Bidders. Upon opening, bids become subject to public disclosure in accordance with Chapter 119, Florida Statutes.

CORRECTION OF BIDS

Correction of inadvertently erroneous bids shall be permitted up to the time of ITB opening. Bidders shall not be allowed to modify their bids after the opening time and date.

WITHDRAWAL OF BIDS

NO bid shall be withdrawn for a period of one-hundred-twenty (120) days subsequent to the bid opening without the consent of the City of Port Orange. Negligence on the part of the Bidder's firm in preparing their bid confers no right of withdrawal or modification after the bid has been opened at the appointed time and place by the City of Port Orange. Any such withdrawn bid shall not be resubmitted.

OPENING OF BIDS

Bids will be received until the date and time stated in this ITB and will be publicly opened and read at the place, time and date stated. The City bears no responsibility for the premature opening of a bid not properly addressed and identified.

LITIGATION HISTORY

The City will consider a Bidder's litigation history information in its review and determination of responsibility. All Bidders are required to disclose to the City all "material" cases filed, pending, or resolved during the last five (5) years prior to the solicitation response due date, whether such cases were brought by or against the Bidder, any parent or subsidiary of the Bidder, or any predecessor organization. If the Bidder is a joint venture, the information provided should encompass the joint venture (if it is not newly formed for purposes of responding to the solicitation) and each of the entities forming the joint venture. Although the review of a Bidder's litigation history is an issue of responsibility, the failure to provide litigation history as required in the Evaluation Criteria may result in a recommendation of non-responsive by the Purchasing Manager.

DEBARMENT HISTORY

The City will consider a Bidder's debarment history information in its review and determination of responsibility. All Bidders are required to disclose to the City all cases of debarment filed, pending, or resolved by the City or other public entity during the last five (5) years prior to the solicitation response due date, whether such actions were brought by or against the Bidder, any parent or subsidiary of the Bidder, or any predecessor organization. If the Bidder is a joint venture, the information provided should encompass the joint venture (if it is not newly formed for purposes of responding to the solicitation) and each of the entities forming the joint venture. Although the review of a Bidder's debarment history is an issue of responsibility, the failure to provide debarment history as required on the *Certification Regarding Debarment, Suspension and Other Responsibility Matters* (contained herein) may result in a recommendation of non-responsive by the Purchasing Manager.

REJECTION OF BIDS

The City reserves the right to reject any and/or all bids when such rejection is in the best interest of the City.

BIDS MAY BE REJECTED AND/OR BIDDER(S) DISQUALIFIED FOR THE FOLLOWING REASONS:

- (a) Failure to update the information on file including address, product, service or business descriptions.

- (b) Failure to perform according to contract provisions.
- (c) Conviction in a court of law of any criminal offense in connection with the conducting of business.
- (d) Evidence of a violation of any federal or state antitrust law based on the submission of bids or proposals, or the awarding of contracts.
- (e) Evidence that the Bidder has attempted to give a City employee a gratuity of any kind for the purpose of influencing a recommendation or decision in connection with any part of the City's purchasing activity.
- (f) Other reasons deemed appropriate by the City.

OWNERSHIP OF DOCUMENTS

All documents resulting from this solicitation will become the sole property of the City of Port Orange. The Bidder must meet all requirements for retaining public records and transfer, at no cost, to the City all public records in the possession of the Bidder upon termination of this Agreement and destroy any duplicate public records that are exempt or confidential and exempt from public records disclosure requirements. All records stored electronically must be provided to the City in a format that is compatible with the information technology systems of the City.

AMERICANS WITH DISABILITIES ACT (ADA)

If you need special services provided under the Americans with Disabilities Act, contact the ADA Coordinator in our Human Resources office at 386-506-5560 at least 48 hours before the scheduled event.

REQUIRED DOCUMENTS FOR AWARDED BIDDER

The awarded Bidder shall return all the required post-award documents within 10 days after the issuance of the Notice of Intent to Award in order to execute the contract.

SECTION 3 – SCOPE OF WORK

SCOPE OF WORK:

The location is the City of Port Orange Police Department, 4545 S. Clyde Morris Blvd., Port Orange, FL 32129. The project involves the demolition and removal of the two (2) existing generators and transport and installation of two (2) new permanent diesel generators currently stored at the Water Production Plant. This includes one (1) docking station; one (1) automatic transfer switch; parking lot improvements; staircase and platform generator appurtenances, existing gas utility modifications, concrete modifications and associated electrical and instrumentation upgrades.

The Contractor shall furnish all labor, equipment, tools, services and incidentals to complete all work which is reasonably and properly inferable and necessary for the proper completion of the work in a substantial manner and in compliance with the requirements stated or implied by these Specification and Drawings (posted as separate documents).

The Contractor shall perform the work in place, maintaining continuous service, and shall include repairs, testing, permits, cleanup, replacements and restoration required as a result of any and all damages caused during this installation.

The Contractor shall comply with all City, County, State, Federal, and other codes which are applicable to this Project.

DRAWINGS, SPECIFICATIONS AND REQUIREMENTS: TO BE PROVIDED BY MEAD HUNT

Please refer to **Attachment 2 "POPD Generator IFB_DWGS"** and **Attachment 3 "POPD Generator Bid SPECS"** posted as separate documents on the City's webpage www.port-orange.org/bids.aspx and DemandStar www.demandstar.com.

CONTRACTOR'S USE OF PREMISES

The Contractor shall assume full responsibility for the protection and safekeeping of products and materials at the job site. If additional storage or work areas are required, they shall be obtained by the Contractor at no additional cost to the Owner. The Contractor shall establish work sequence based on the use of crews to facilitate completion of construction and testing within the specified Contract time. Contractor shall coordinate with Owner to meet all Police Department and security clearance requirements, including their staff and subcontractors.

SECTION 4 – STANDARD PURCHASE DEFINITIONS

The City will use the following definitions in instructions to Bidders, terms and conditions, special provisions, technical specifications and any other solicitation documents.

1. **Addendum** is a formal written document, released prior to the public opening that modifies any aspect of a Solicitation. Plural: Addenda
2. **Alternate Bid** means multiple bids with substantive variations from the same Bidder in response to a Solicitation.
3. **Amendment** is a formal written agreement, signed by both parties, that modifies an existing contractual agreement.
4. **Appropriate, Appropriated, or Appropriation** means the adoption by the City Council of the City of a budget for a fiscal year that includes payments to be made under the Contract during the respective fiscal year.
5. **Best Value** means the highest overall value to the City based on factors that include, but are not limited to, price, quality, design, and workmanship.
6. **Bid** is a complete, properly signed response to an Invitation to Bid, which if accepted, would bind the Bidder to perform the resultant Contract.
7. **Bid Guaranty (Bid Bond)** guarantees that the Bidder (a) will not withdraw the bid within the period specified for acceptance, and (b) will execute a Contract and furnish required bonds and any necessary insurance within the time specified in the Solicitation, unless a longer time is allowed by the City. The guarantee will be returned to the Bidder upon execution of a Contract
8. **Bidder or Proposer** is a person, firm, or entity that submits a Response to a Solicitation. Any Bidder/Proposer may be represented by an agent after submitting evidence demonstrating the agent's authority. The agent cannot certify as to his own agency status.
9. **City** means the City of Port Orange.
10. **Competitive Negotiation** means a method for acquiring goods, services, and construction for public use in which discussions or negotiations may be conducted with responsible offerors who submit Responses through a Request for Proposals, Request for Statements of Qualifications, or Invitation to Negotiate.
11. **Competitive (Formal) Solicitation** is the process of requesting and receiving two or more sealed bids, proposals, statements of qualifications or replies submitted by responsive Bidders/Proposers in accordance with the terms of a competitive process, regardless of the method of procurement.
12. **Competitive Range** means the responsive submissions that meet the evaluation criteria and are considered to be reasonably susceptible of award.
13. **Construction** means the process of building, repairing, improving, and alterations, conversion or extension of building, parks, utilities, streets or other improvements or alterations to real property.
14. **Contract** is a written agreement or purchase order issued for the purchase of goods or services.
15. **Contractor** means the person, firm or entity selling goods or services to the City under a Contract.
16. **Deliverables** means the goods, products, materials, and/or services to be provided to the City by a Bidder.
17. **Due Date** means the date and time specified for receipt of Responses to a Solicitation.
18. **End User** is a person, program, agency, or other eligible user who uses a contract to purchase a commodity or contractual service.
19. **Evaluation Committee/Team** is a temporary group of City personnel who are responsible for the evaluation of proposals, statements of qualifications or replies as part of a Request for Proposals (RFP), Request for Submission of Qualifications (RFSQ), or Invitation to Negotiate (ITN), or competitive grant process.
20. **Evaluator** is a member of the evaluation committee/team.
21. **Goods** are supplies, materials, or equipment.
22. **Intent to Award** is a document, published on DemandStar, that informs the public and respondents of the City's decision to award a contract pursuant to a previously issued competitive solicitation.
23. **Invitation to Bid (ITB) or Bid** means a formal request to prospective Bidders requesting pricing for a specified Good or Service which has been advertised for bid in a newspaper.
24. **Invitation to Negotiate (ITN)** means a formal request to prospective proposers requesting proposed specifications and pricing of a product and/or service which has been advertised for replies in a newspaper.
25. **Issues** means points, matters, or concerns to be addressed during negotiations.
26. **Lead Negotiator** is the negotiator responsible for leading and facilitating the formal negotiation discussions and selecting other required negotiation team members. Is often the "driver of change" and seeks alternatives/options.

27. **Lowest Responsible Bid** means the responsive bid meeting all requirements of the specifications, terms, and conditions of the Invitation to Bid resulting in the lowest cost to the City in a total cost concept or based solely on price, taking into consideration the financial and practical ability of the Bidder to perform the Contract, past performance of the Bidder, and compliance with all City ordinances concerning the purchasing process.
28. **Lowest Responsible Bidder** means the Bidder submitting lowest responsible bid.
29. **Negotiation Team** is a temporary group of City personnel who are responsible for negotiations as part of an Invitation to Negotiate (ITN).
30. **Negotiator** is a member of the negotiation team.
31. **Non-Professional Services** are services performed that are not of a professional nature such as lawn care, security, janitorial, etc.
32. **Offer** means a complete signed Response submitted to the City in response to a Solicitation including, but not limited to, a bid submitted in response to an Invitation to Bid, a Proposal submitted in response to a Request for Proposal, a Quote submitted in response to a Request for Quotation, a Statement of Qualifications and interest submitted in response to a Request for Statements of Qualifications, or a Reply submitted in response to an Invitation to Negotiate.
33. **DemandStar** is the official online repository for all City competitive solicitations.
34. **Outlier** is a bid, offer, or proposal which is determined by the Purchasing Director or Manager to be significantly dissimilar to or inconsistent with, competing bids or offers.
35. **Pre-Bid/Proposal/Statement/Reply Conference** means a meeting conducted by the Purchasing Office, held in order to allow Bidders/Proposers to ask questions about the proposed Contract and particularly the Contract specifications with the City department requesting the goods/services.
36. **Price Analysis** is an evaluation of the total cost of a contract in order to determine if the price is reasonable.
37. **Procurement (Process)** is a term used in the governmental sector for the combined functions of acquiring (purchasing) needed goods and/or services, receiving and inspection, inventory management, contract administration, and disposal/surplus.
38. **Professional Services** means those services within the scope of the practice of architecture, professional engineering, landscape architecture, or registered surveying and mapping, as defined by the laws of the state, or those performed by any architect, professional engineer, landscape architect, or registered surveyor and mapper in connection with his or her professional employ mentor practice.
39. **Protest** is a formalized process by which respondents have an opportunity to challenge a procurement practice or contract award.
40. **Proposal** is a complete, properly signed Response to a Request for Proposal, based on performance that is offered rather than on that of price alone, which if accepted, would bind the Proposer to perform the resultant Contract.
41. **Purchase Order** is an order placed by the Purchasing Division for the purchase of Goods or Services written on the City's standard Purchase Order form and which, when accepted by the Bidder, becomes a contract. The Purchase Order is the Bidder's authority to deliver and invoice the City for Goods or Services specified, and the City's commitment to accept the Goods or Services for an agreed upon price.
42. **Request for Proposal (RFP)** means a formal request to prospective proposers requesting qualifications of the proposer and pricing for a specified Good or Service which has been advertised for Proposal in a newspaper.
43. **Request for Statement of Qualifications (RFSQ)** means a formal request to prospective proposers requesting statements of qualifications pursuant to Florida Statute 287.055 "Consultant's Competitive Negotiation Act" which has been advertised for Statement in a newspaper.
44. **Respondent** means an entity that has (or will, i.e. "prospective respondents") submitted a response to a competitive solicitation conducted to create a contractual relationship for the provision of commodities or services.
45. **Response/Submission** means all materials submitted to the City by a respondent as part of a solicitation. A response may be called a bid, proposal, statement of qualifications, or a reply, depending on the type of competitive solicitation being issued.
46. **Responsible (Bidder)** is a Bidder who has the capability in all respects to fully perform the contract requirements and the integrity and reliability that will assure good faith performance.
47. **Responsive (Bidder)** is a Bidder that has submitted a bid, proposal, statement of qualifications, or reply that conforms in all material respects to the solicitation.
48. **Scope** means the extent of the area or subject matter that something deals with or to which it is relevant.

49. **Scope of Work** means a description of the work activities, deliverables, and/or timeline that a Bidder must execute in terms of delivering specific commodities or in performance of contractual services.
50. **Services** include all work or labor performed for the City on an independent contractor basis other than construction.
51. **Solicitation** means a formal request, as applicable, for prospective Bidders/Proposers to submit responses to an Invitation to Bid, Request for Proposal, Request for Qualifications, Invitation to Negotiate, or a Request for Quotation.
52. **Solicitation Document** means a document, or collection of documents, either paper or electronic, that contains all information required to conduct a competitive procurement project according to § 287.057, Florida Statutes.
53. **Stakeholder** means an individual, who is not likely to become a supplier, who has an interest in the commodities/contractual services needed.
54. **Subcontractor** means a person, firm or entity providing goods or services to a Bidder/Proposer to be used in the performance of the Bidder/Proposer's obligations under the Contract.
55. **Subject Matter Expert** means a person who has working or expert knowledge about a particular topic or field.
56. **Unbalanced Bid** means a bid that is based on prices which are significantly less than cost for some bid items and significantly more than cost for others.

SECTION 5 – GENERAL TERMS AND CONDITIONS

These instructions are standard for all contracts for commodities or services issued through the City of Port Orange Purchasing Division. General Requirements apply to all advertised Solicitations; however, **these may be superseded, in whole or in part, by the SPECIAL PROVISIONS/INSTRUCTIONS OR OTHER DATA CONTAINED HEREIN.**

1. ACCEPTANCE BY CITY

The City shall have a reasonable time (but not less than 30 days) after receipt to inspect the goods and services tendered by the Bidder. The City at its option may reject all or any portion of such goods or services which do not, in City's sole discretion, comply in every respect with all terms and conditions of the contract. The City may elect to reject the entire goods and services tendered even if only a portion thereof is nonconforming. If the City elects to accept nonconforming goods and services, the City, in addition to its other remedies, shall be entitled to deduct a reasonable amount from the price thereof to compensate the City for the nonconformity. Any acceptance by the City, even if non-conditional, shall not be deemed a waiver or settlement of any defect in such goods and services. The material delivered as a result of this solicitation shall remain the property of the seller until a physical inspection and actual usage of the item(s) is made and thereafter deemed acceptable to the satisfaction of the City, in compliance with the terms and specifications contained herein. In the event that the item(s) supplied to the City is/are found to be defective, or does/do not conform to specifications, the City reserves the right to cancel the order upon written notice to the seller and return the item(s) to the seller at the seller's expense.

2. ADDENDA

When specifications are revised, the City of Port Orange Purchasing Division will issue an addendum addressing the nature of the change. Bidders should acknowledge all addenda by completing Form 7.3 *Addendum and Change Order Procedure Acknowledgement* and include it in the returned response package. Failure to acknowledge the correct number of addenda issued may result in rejection of the response. It is the responsibility of the Bidder to ensure all addenda have been received and reviewed prior to submitting a bid. All addenda shall be posted by the City on DemandStar at www.demandstar.com and the City of Port Orange Purchasing web page at <https://www.port-orange.org/bids.aspx>. The City shall issue responses to inquiries and any other corrections or amendments it deems necessary in written addenda issued prior to the solicitation response due date. Bidders should not rely on any representations, statements or explanations other than those made in this solicitation or in any addendum to the solicitation. Where there appears to be a conflict between the solicitation and any addenda issued, the last addendum issued shall prevail.

3. ADDITIONAL GOODS

Products, materials and goods not specifically identified in this bid request may be added to any resultant contract upon mutual consent of the contracting parties. The City reserves the right to add or delete products

or materials of similar nature, within the family of products of "ITB Item(s)" and their commodity codes, to those items requested in this bid.

4. **ANTI-COLLUSION STATEMENT**

By submitting a response to a formal solicitation, the Bidder affirms that this response is without previous understanding, agreement, or connection with any person, business, or corporation submitting a response for the same materials, supplies, or equipment, and that the response is in all respects fair, and without collusion or fraud. Additionally, Bidder agrees to abide by all conditions of this solicitation and certifies that he/she is authorized to sign the response for the bidding company/firm. In submitting a response to the City of Port Orange, the Bidder offers and agrees that if the response is accepted, the Bidder shall convey, sell, assign or transfer to the City of Port Orange all rights, title and interest in and to all causes of action it may now or hereafter acquire under the Anti-trust laws of the United States and the State of Florida for price fixing relating to the particular commodities or services purchased or acquired by the City of Port Orange. At the City's discretion, such assignment shall be made and become effective at the time the City tenders final payment to the Bidder.

5. **APPLICABLE LAWS**

In connection with the furnishing of supplies or performance of work under the contract, the Bidder agrees to comply with the Fair Labor Standards Act, Equal Opportunity Employment Act, and all other applicable federal and state laws, regulations and executive orders to the extent that the same may be applicable.

6. **ASSIGNMENT**

The successful Bidder shall not sell, assign, transfer or convey this contract in whole or in part, without the prior written consent of the City of Port Orange. Any such assignment or transfer shall not release the Bidder from all contractual obligations.

7. **AUTHORITY TO CONDUCT BUSINESS IN FLORIDA**

A Florida corporation or partnership is required to provide evidence with its response that it is authorized to transact business in Florida and is in good standing with the Florida Department of State. If not with its response, such evidence must be submitted to the City no later than five (5) business days from request of the Purchasing Manager. A foreign (out-of-state) corporation or partnership is required to provide evidence with its response that it is authorized to transact business in Florida and is in good standing with the Florida Department of State. If not with its response, such evidence must be submitted to the City no later than five (5) business days from request of the Purchasing Manager. A joint venture is required to provide evidence with its response that it, or at least one of the joint venture partners, is authorized to transact business in Florida and is in good standing with the Florida Department of State. If not with its response, such evidence must be submitted to the City no later than five (5) business days from request of the Purchasing Manager. However, the joint venture is required to provide evidence prior to contract execution that the joint venture is authorized to transact business in Florida and provide the City with a copy of the joint venture Agreement. A joint venture is also required to provide with its response a Statement of Authority indicating that the individual submitting the joint venture's proposal has the legal authority to bind the joint venture. If not with its response, such evidence must be submitted to the City no later than five (5) business days from the request of the Purchasing Manager.

8. **AWARDS**

Recommendation for award will be considered by the City of Port Orange City Council at the earliest possible regular meeting subsequent to the evaluation process. This ITB is issued in accordance with and shall be governed by the provisions of the City's Purchasing Manual. The City of Port Orange City Council reserves the right to make award(s) by individual sections, groups, all or none, or a combination thereof, with one or more Bidders; to reject any and all bids, or to waive any informality or technicality in bids received as deemed to be in the best interest of the City. The City does not award publicly funded contracts to those who knowingly employ unauthorized alien workers in violation of section 274A(e) of the Immigration and Naturalization Act, 8 United States Code s1324a(e). Such employment deprives legal workers of job opportunities. Violation of section 274A(e) shall be grounds for unilateral cancellation of the contract, bid or quote for purchase of services and goods by the City of Port Orange.

9. **AWARD AND EXECUTION OF CONTRACT**

When a bid received has been determined to be satisfactory, a contract will be awarded, or Purchase Order issued to the lowest responsive and responsible Bidder within the time designated in the contract documents. The Bidder(s) to whom the award is made shall execute the contract(s) and return it, together with the properly executed bonds and insurance certificates to the City within the time specified.

10. **BID RETURNS**

Bidders shall return all completed responses to the City of Port Orange at the address set forth in Section 2 of this document on the date and at the time specified. Late submissions will not be accepted and shall be returned to Bidders unopened.

11. **BID PROTEST**

Any person who is adversely affected by the City's decision or intended decision shall file with the City Purchasing Manager a notice of protest in writing within 72 hours after the posting of the notice of decision or intended decision. With respect to a protest of the terms, conditions, and specifications contained in a solicitation, including any provisions governing the methods for ranking bids, proposals, statements, or replies, awarding contracts, reserving rights of further negotiation, or modifying or amending any contract, the notice of protest shall be filed in writing within 72 hours after the posting of the solicitation. Saturdays, Sundays, and state holidays shall be excluded in the computation of the 72-hour time established herein. The formal written protest shall be filed with the Purchasing Manager in writing within ten (10) days after the date the notice of protest is filed. The formal written protest shall state with particularity the facts and law upon which the protest is based. Failure to file a notice of protest or failure to file a formal written protest shall constitute a waiver of proceedings. Upon receipt of the formal written protest that has been timely filed, the City shall stop the solicitation or contract award process until the subject of the protest is resolved by final City action. However, the City may continue the solicitation or award process, provided the City Manager sets forth in writing particular facts and circumstances which require the continuance of the solicitation or contract award process without delay in order to avoid an immediate and serious danger to the public health, safety, or welfare. The City shall provide an opportunity to resolve the protest by mutual agreement between the parties. The policy this City has established is as follows:

- a. As soon as possible after receipt, the Purchasing Manager shall provide written bid protest to City Manager, City Attorney, Department Head involved, and Supervisor directly involved in the acquisition.
- b. Purchasing Manager shall schedule within seven (7) business days, excluding weekends and holidays, a meeting with the above-mentioned individuals or designee and protestor. The intent of the meeting is to provide a review and/or solution prior to going before Council. After reviewing all relevant information, the City Manager shall render a decision.
- c. If the protestor disagrees, he/she may appeal to the City Council at a formal council meeting. After reviewing the evidence, the City Council will issue their decision. The City Council's decision is final; however, the protestor can appeal the decision to the Circuit Court in Volusia County, Florida within thirty (30) days of the City Council's final decision. Decisions at all levels shall be in writing to the protestor.

12. **BID TABULATION**

Bidders who wish to receive a copy of the bid tabulation may obtain it via DemandStar at www.demandstar.com or on the City Purchasing web page at www.port-orange.org/bids.aspx.

13. **BIDDER'S PRODUCT OR SERVICES**

The Bidder's product (if applicable) delivered to the City shall be free of all liens, claims or encumbrances, and the Bidder warrants that it has a clear title to the product being delivered.

- a. If the Bidder is contracted to provide services, such services shall be fully satisfactory to the City as determined by the City.
- b. The Bidder shall provide the City with any data, reports or other information as required and requested by the City to enable it to utilize the product or service furnished by the Bidder.
- c. In furnishing the service or product to the City, the Bidder shall comply with all federal, state, county laws, and city rules, regulations and codes and their successors or amendments. Violation of such laws, rules, regulations and codes may be grounds for delaying or reducing the amount due, or in rescinding the contract, proposal or quote.

14. **BONDS**

If this solicitation requires submission of bid guarantee and payment and performance bonds, there will be a separate section explaining those requirements. When the Purchasing Manager deems it necessary, bid bonds/deposits shall be prescribed and are advertised in the public notices inviting bids. Responses submitted without the required bid bond or certified check shall be deemed non-responsive. Normally, if a bid bond/deposit is requested, it is in the amount of five percent (5%) of the bid amount.

Depending on the amount and/or nature of the work to be performed, a Payment and Performance Bond may be requested and shall be in an amount equal to one hundred percent (100%) of the total contract amount which will be recorded by the City, at the awarded Bidder's sole cost and expense, with the Clerk of the Circuit Court, Volusia County, Florida. After recording, the City will furnish to the awarded Bidder the recording information for the bond to evidence that the Bidder has met the requirements of Florida law. The City will bill the cost of recording to the awarded Bidder. Unsuccessful respondents are entitled to the return of their bid bond. A successful respondent shall forfeit any surety required by the Purchasing Manager upon failure of the respondent to enter into a contract within the time specified after the award of bid.

15. **CERTIFICATE OF INSURANCE**

Upon issuance of a notice of intent to award, the selected Bidder will be required to submit a Certificate of Insurance showing proof of adequate coverage for professional general liability, errors and omissions and workers' compensation as identified under the insurance requirements of this solicitation and listing the City of Port Orange as Additional Insured prior to execution of the contract.

16. **CHANGE ORDERS**

No oral statement of any person shall modify or otherwise change, or affect the terms, conditions or specifications stated in the resulting contract. All change order requests shall be made in writing by the supplier/contractor for review by the Contract Administrator for the City of Port Orange. No work shall be performed as set forth in the change order until the Bidder receives an executed Purchase Order for the requested change.

17. **CHANGE ORDER REQUEST NOTIFICATION**

The awarded Bidder is responsible for giving the City of Port Orange, prior to the contract expiration date, at least forty-five (45) calendar days of advance notice for any anticipated changes in price greater than \$25,000, and any changes in time and/or scope of the awarded contract. The Bidder shall not continue to provide services past the contract expiration date unless approved by a written Change Order Notice from the City.

18. **CLEAN UP**

Upon completion of the delivery of materials, the Bidder shall restore any/all public and private property which may have been damaged during delivery. Restoration is meant to include removal of any spillage or restoring damage to the edge of pavement, sidewalks, driveways, landscaped areas, etc. Bidder shall make repairs consistent with or better than what existed prior to delivery. This shall be understood to include the use of sod or seed and mulch to replace (if necessary) existing grass that has been damaged. If sod is used it shall match the sod present on the effected property. Bidder shall make all repairs and restorations at his/her expense.

19. **CONDUCT OF BIDDERS**

All Bidders or individuals acting on behalf of a Bidder are hereby prohibited from lobbying or otherwise attempting to persuade or influence any member of the Evaluation Committee, City Council members, or City staff at any time during the course of the solicitation process. The solicitation process shall end upon issuance of the written staff recommendation (Notice of Intent to Award) for selection of a Bidder. All Bidders or individuals acting on behalf of a Bidder are further prohibited from contacting or otherwise attempting to communicate with any member of the staff, Evaluation Committee or City Council members regarding the pending solicitation or its outcome until after the issuance of the written recommendation of the most qualified Bidder. Until such recommendation is issued in writing, any questions regarding the pending solicitation shall be submitted to the Purchasing Division. Failure to comply with this procedure shall result in rejection/disqualification of said submittal without exception. Contact with staff, City Council members or the Evaluation Committee during a public meeting shall not be considered a violation of this requirement.

20. **CONE OF SILENCE**

The Cone of Silence is designed to protect the integrity of the procurement process by shielding it from undue influences prior to the execution of the award. The Cone of Silence is defined as the period beginning with the issuance of the solicitation document and continues through the execution of the award document. During this time Bidders, service providers and the like are prohibited from all communications regarding the solicitation with City staff, City consultants, City legal counsel, City Agents, or elected officials. Any Bidder who initiates any discussions or attempts to influence a member or members of the aforementioned shall be disqualified from continued participation in the procurement process with regard to that particular solicitation.

Exceptions to the Cone of Silence:

- Written communication directed to the Procurement Officer;

- All communications occurring at Pre-Proposal Conferences;
- Oral presentations before publicly noticed committee meetings;
- Procurement of goods and services for Emergency situations; and
- Contractors already on contract with the City to perform services for the City are allowed discussions necessary for the completion of an existing contract.

21. **CONFLICT OF INTEREST**

For purposes of determining any possible conflict of interest, all Bidders must disclose if any City of Port Orange employee is also an owner, corporate officer, or employee of Bidder's business. No official or employee of the City who exercises any functions or responsibilities in the review or approval of the undertaking or carrying out of the Scope of Work covered by the contract shall voluntarily acquire any personal interest, directly or indirectly, in the contract or proposed contract.

22. **CONFLICT OF INSTRUCTIONS**

If a conflict exists between the General Terms and Conditions and instructions contained herein, and the Special Terms and Conditions and instructions contained herein, the Special Terms and Conditions shall govern.

23. **CONTRACT OBLIGATION**

Except as otherwise stated herein, the City of Port Orange City Council shall approve the contract if greater than \$25,000.00 annually. The Mayor or other person authorized by the Mayor must sign the contract before it becomes binding on the City of Port Orange or the Bidder. Department heads are NOT authorized to sign contracts for the City of Port Orange. Binding agreements shall remain in effect until all products and/or services covered by this purchase have been satisfactorily delivered and accepted.

24. **CONTRACT RENEWALS**

Renewals may be made ONLY by written agreement between the City of Port Orange and the Bidder. Any price escalations are limited to those stated by the Bidder on the original response.

25. **COPYRIGHT AND PATENT RIGHTS**

Bidder warrants that there has been no violation of copyrights or patent rights in manufacturing, producing and/or selling the item(s) ordered or shipped as a result of this response, and successful Bidder agrees to hold the City harmless from any and all liability, loss or expense by any such violation.

26. **COST INCURRED BY BIDDER**

All expenses, including costs for required bonds, involved with the preparation and submission of Responses to the City, or any work performed in connection therewith shall be borne by the Bidder. No payment shall be made for any response received, nor for any other effort required of or made by the Bidder prior to commencement of work as defined by the contract approved by the City Council.

27. **DAMAGE**

Any damage to driveways, irrigation systems, sidewalks, pavement, or landscaping will be evaluated by the City's representative and the Bidder. If the Bidder is found to be at fault, all repairs, restitution, or reimbursements to the City must be completed within one week of discovery.

28. **DEBARMENT HISTORY**

The City will consider a Bidder's debarment history information in its review and determination of responsibility. All Bidders are required to disclose to the City all cases of debarment filed, pending, or resolved by the City or other public entity during the last five (5) years prior to the solicitation response due date, whether such actions were brought by or against the Bidder, any parent or subsidiary of the Bidder, or any predecessor organization. If the Bidder is a joint venture, the information provided should encompass the joint venture (if it is not newly formed for purposes of responding to the solicitation) and each of the entities forming the joint venture. Although the review of a Bidder's debarment history is an issue of responsibility, the failure to provide debarment history as required on the *Certification Regarding Debarment, Suspension and Other Responsibility Matters* (contained herein) may result in a recommendation of non-responsive by the Purchasing Manager.

29. **DEFAULT PROVISIONS**

In the event of default by the Bidder, the City reserves the right to procure the item(s) bid from other sources and hold the Bidder responsible for excess costs incurred as a result. If a Bidder defaults on a City contract, the City Council may elect to refrain from doing business with the Bidder for a period of 36 months from the date of default.

30. **DELIVERY OF GOODS/SERVICES**

All materials are to be delivered F.O.B.; City of Port Orange designated facility. Delivery dates pertaining to this invitation must be clearly stated in the bid form where required and include weekends and holidays. Failure to comply with this requirement may be a cause for disqualification of bid. Unless otherwise specified, delivery at the earliest date is required. The Bidder shall clearly state in the response the time required for delivery upon receipt of contract or purchase order. Proposed delivery time must be specific and such phrases "as required," "as soon as possible" or "prompt" may result in disqualification of the bid. Delivery time will be a factor for any orders placed as a result of this response. The City reserves the right to cancel such order(s) or any part thereof, without obligation, if delivery is not made within the time(s) specified herein and hold the Bidder in default. Upon approval of a contract, the Bidder is obligated to deliver the goods to the destination specified in the solicitation or the purchase order and bears the risk of loss until delivery. If this solicitation or purchase order does not contain delivery instructions, Bidder shall request instructions in writing from the Purchasing Manager. If the delivery instructions contained in the solicitation allocate delivery costs and risks in a manner contrary to this section, the provisions of this competitive solicitation shall prevail. When delivery is not met as provided for in the contract, the Purchasing Division reserves the right to make the purchase on the open market, with any cost in excess of the contract price paid by the Bidder, in addition to any other damages, direct or consequential, incurred by the City as a result thereof. In addition, failure of the Bidder to meet the contract delivery dates will be cause for removal of the Bidder from the City's list of eligible Bidders/Proposers as determined by the Purchasing Division.

31. **DETERMINATION OF LOWEST AND BEST RESPONSIBLE BIDDER**

In determining the lowest and best responsible Bidder, in addition to price, there will be considered the following:

- a. The ability, capacity and skill of the Bidder to perform the contract.
- b. Whether the Bidder can perform the contract within the time specified, without delay or interference.
- c. The character, integrity, reputation, judgment, experience, and efficiency of the Bidder.
- d. The quality of performance of previous contracts.
- e. The previous and existing compliance by the Bidder with laws and ordinances relating to the contract.
- f. The sufficiency of the financial resources and ability of the Bidder to perform the contract or provide the service.
- g. The quality, availability and adaptability of the supplies or contractual services to the particular use required.
- h. The ability of the Bidder to provide further maintenance and service for the use of the subject of the contract.
- i. The number and scope of conditions attached to the bid.
- j. Such other factors as appear to the city council to be pertinent to the bid or the contract under all of the circumstances involved.

32. **DISCLOSURE OF CONFLICTS**

The award is subject to the provisions of Chapter 112.313, Florida Statutes. All Bidders must disclose with their response the name of any officer, director, or agent who is also an employee of the City. Further, all Bidders must disclose the name of any employee who owns, directly or indirectly, an interest in the Bidder's firm or any of its branches. The Bidder shall not compensate, in any manner, directly or indirectly, any officer, agent, or employee of the City for any act or service that he/she may do, or perform for, or on behalf of any officer, agent or employee of the Bidder. No officer, agent, or employee of the City shall have any interest, directly or indirectly, in any contract or purchase made, or authorized to be made by anyone for, or on behalf of the City. The Bidder shall have no interest and shall not acquire any interest that shall conflict in any manner or degree with the performance of the services required under the solicitation.

33. **DISQUALIFICATION OF BIDDER**

The Purchasing Manager shall maintain a current listing of qualified Bidders. The Purchasing Manager may, from time to time, remove any Bidder's name from the list of qualified Bidders. Normally the removal of a Bidder from the Bidder list is done after non-response from that Bidder for three (3) consecutive solicitations. Such action may also arise out of breach of contract, default, or irregular business practice, based on the Finance Director and City Attorney's recommendation. Any or all responses may be rejected if the City believes that collusion exists among the Bidders. Responses in which the prices are obviously unbalanced may be rejected. If

multiple responses are submitted by a Bidder and after the responses are opened one of the responses is withdrawn, the result will be that all of the responses submitted by that Bidder will be withdrawn; however, nothing herein prohibits a Bidder from submitting multiple responses for different products or services.

34. **EVALUATION**

Evaluation shall be used as a determinant as to which response items or services are the most efficient and/or most economical for the City. It shall be based on all factors which have a bearing on price and performance of the items in the user environment. All responses are subject to tabulation by the City of Port Orange Purchasing Division and recommendation to the governing body. Compliance with all solicitation requirements, delivery and needs of the using department are considerations in evaluating responses. Pricing is NOT the only criteria for making a recommendation. The City of Port Orange Purchasing Division reserves the right to contact any Bidder/Proposer, at any time, to clarify, verify or request information with regard to any response.

35. **EXCEPTIONS TO SPECIFICATIONS**

For purposes of evaluation, the Bidder must indicate any exception to the specifications, terms, and/or conditions, no matter how minor. This includes any agreement or contract forms supplied by the Bidder that are required to be signed by the City. If exceptions are not stated by the Bidder, in his/her bid, it will be understood that the item(s)/services fully comply with the specifications, terms and/or conditions stated by the City. Exceptions are to be listed by the Bidder on Form 7.2 *Bidder's Acknowledgement* included with the bid. The City will not determine exceptions based on a review of any attached sales or manufacturer's literature.

36. **E-VERIFY**

Bidders shall utilize the U.S. Department of Homeland Security's E-Verify system to verify the employment eligibility of all new employees hired by the Bidder during the term of contract and shall expressly require any subcontractor performing services pursuant to the contract to likewise utilize the U.S. Department of Homeland Security's E-Verify system to verify the employment eligibility of all new employees hired by the subcontractor during the term of contract. Bidders shall complete Form 7.12 *E-Verify Affidavit* and include it in the returned bid package. Failure to include the affidavit may result in rejection of the bid.

37. **FACILITIES**

The City reserves the right to inspect the Bidder's facilities at any time.

38. **FAILURE TO RESPOND**

If the Bidder elects not to bid, the City requests that Bidder return the enclosed Form 7.15 *No Bid Response* by the bid due date and state the reason(s) for not bidding. Failure to respond, either by submitting a bid, or by submitting Form 7.15 *No Bid Response*, three (3) times, shall result in the Bidder's name being removed from the City's mailing list.

39. **FINANCIAL STABILITY**

Bidders shall be prepared to supply a financial statement upon request, preferably a certified audit of the last available fiscal year. A third party prepared financial statement **and** the latest Dunn & Bradstreet report will be accepted in lieu thereof.

40. **FORCE MAJEURE**

Neither party shall be liable for any delay in performance or failure to perform any obligation hereunder if, and to the extent that, such failure or delay is caused by an event of force majeure. Force majeure shall mean any act, event or condition that is beyond the party's reasonable control, that materially and adversely affects the party's ability to perform its obligations hereunder, and that is not the result of the party's willful neglect, error, omission or failure to exercise reasonable due diligence.

41. **FOREIGN COUNTRIES OF CONCERN**

A governmental entity may not knowingly enter into a contract with an entity which would give access to an individual's personal identifying information if: a) the entity is owned by the government of a foreign country of concern to include the People's Republic of China, the Russian Federation, the Islamic Republic of Iran, the Democratic People's Republic of Korea, the Republic of Cuba, the Venezuelan regime of Nicolas Maduro, or the Syrian Arab Republic, including any agency of or any other entity of significant control of such foreign country of concern; b) the government of a foreign country of concern has a controlling interest in the entity; or c) the entity is organized under the laws of or has its principal place of business in a foreign country of concern.

42. **GOVERNING FORMS**

In the event of any conflict between the terms and provisions of these requirements and the specifications, the specifications shall govern. In the event of any conflict of interpretation of any part of this overall document, the City's interpretation shall govern.

43. **GOVERNING LAW**

Bidders shall comply with all applicable federal, state and local laws and regulations. All responses are solicited and shall be made pursuant to the Code of Ordinances, City of Port Orange, Chapter 2, Article VI, Division 2, Section 2-263, and all responses will be evaluated in accordance with the provisions thereof. Code of Ordinances, City of Port Orange is on file in the Office of the City Clerk, City Hall, 1000 City Center Circle, Port Orange, Florida and at www.municode.com. The City of Port Orange is also governed by the Consultants' Competitive Negotiation Act, Section 287.055, Florida Statutes, as the method of selecting architects, engineers and land surveyors. The City has utilized the procedures in the Act for Professional counselors, environmentalists, planners, general contractors, computer systems, designers, telecommunications consultants, maintenance technicians, financial services and other professional services. Every acquisition equal to or greater than \$35,000.00 must have a signed, notarized *Sworn Statement of Public Entity Crimes* (Form 7.5) contained herein to comply with Section 287.133(3)(a), Florida Statutes. Also required is the *Drug- Free Preference Statement* (Form 7.4) also contained herein to comply with Section 287.087, Florida Statutes.

44. **GRANT FUNDING**

Any contract entered into by the City that is to be paid from grant funds shall be limited to payment from the grant funding and the Bidder understands that the City has not set aside any City funds for the payment of obligations under a grant contract. If grant funding should become unavailable at any time for the continuation of services paid for by the grant, and further funding cannot be obtained for the contract, then the sole recourse of the provider shall be to terminate any further services under the contract and the contract shall be null and void.

45. **HIPAA COMPLIANCE**

The Bidder agrees to comply with the Standards for Privacy of Individually Identifiable Health Information of the Health Insurance Portability and Accountability Act of 1996, PL 104-191, 45 CFR Parts 160-164, as amended, referred to as "HIPAA," to the extent that the Bidder uses, discloses or has access to protected health information as defined by HIPAA.

46. **IDENTICAL TIE BIDS**

If there are tie bids, meaning everything except the information relating to the submitting firm is the same, the following methods shall be used in the order below to break the tie:

- The Bidder that has a Business Tax Receipt (BTR) within Port Orange City limits (confirmed through Sunbiz).
- The commodity was manufactured in the State of Florida.
- Florida business as confirmed thru SunBiz.org.
- If one has or had a contract with the City and performance is or was satisfactory. If performance of a tie Bidder who has or had a contract with the City and performance is or was not satisfactory, the other tied Bidder is awarded.
- Drug free workplace policy in place.

47. **INDEMNIFICATION/HOLD HARMLESS**

- (a) Bidder shall be liable for any loss of, or damage to, City property caused by the negligence, recklessness, or intended wrongful misconduct of Bidder, his/its agents, servants and employees and shall indemnify and save the City harmless against all actions, proceedings, claims, demands, costs, damages and expenses, including attorney's fees, by reason of any suit or action brought for any actual or alleged injury to or death of any person or damage to property other than City property, resulting from the performance of the contract by the Bidder, his/its agents, servants and employees. Bidder shall submit a full written report to the Finance Director within twenty-four (24) hours following the occurrence of such damage, loss or injury.
- (b) To the fullest extent permitted by law, in addition to the express duty to indemnify the City when there is any causal connection between Bidder's work and any injury, loss, damage, death or property damage, Bidder expressly undertakes a duty to defend City as a separate duty, independent of and broader than the duty to indemnify. The duty to defend agreed to by Bidder hereby expressly include all costs of

litigation, attorney's fees, settlement costs and reasonable expenses in connection with the litigation, whether or not the claims made for loss, injury, damage or property damage are valid or groundless and regardless of whether the defense of City is maintained by the City or assumed by Bidder as long as the claims made could be causally connected to Bidder as reasonable determined by the City.

48. **INDEPENDENT CONTRACTOR**

It is expressly understood and agreed by both parties hereto that the City is contracting with the successful Bidder as an independent contractor. The parties hereto understand and agree that the City shall not be liable for any claims which may be asserted by any third party occurring in connection with the services to be performed by the successful Bidder under this contract and that the successful Bidder has no authority to bind the City. The Bidder represents itself to be an independent contractor offering such services to the public and shall not represent himself or his employees to be an employee of the City. Therefore, the Bidder shall assume all legal and financial responsibility for taxes, FICA, employee fringe benefits, worker's compensation, employee insurance, minimum wage requirements, overtime, etc., and agrees to indemnify, save, and hold the City, its officers, agents, and employees, harmless from and against, any and all loss; cost (including attorney's fees); and damage of any kind related to such matters. The Bidder shall further understand that the City cannot save and hold harmless and or indemnify the Bidder and/or the Bidder's employees against any liability incurred or arising as a result of any activity of the Bidder or any activity of the Bidder's employees performed in connection with the contract.

49. **INSPECTIONS AND TESTING**

City of Port Orange reserves the right to inspect any item(s) or service location for compliance with specifications and requirements and needs of the using department. If a Bidder cannot furnish a sample of a response item, where applicable, for review, or fails to satisfactorily show an ability to perform, the City can reject the response as inadequate and non-responsive.

50. **INSURANCE CANCELLATION**

No change or cancellation in insurance shall be made without thirty (30) days of written notice by the Bidder to the City. Insurance coverage required in these specifications shall be in force throughout the contract term. Should any awardee fail to maintain or to provide acceptable evidence of current insurance within five (5) days after receipt of written notice at any time during the contract term, the City shall have the right to consider the contract breached which shall justify the termination thereof.

51. **INSURANCE REQUIREMENTS**

Bidder shall maintain insurance, as required herein, during the life of this contract. Bidder shall provide to the City, a certificate of insurance endorsing the City of Port Orange as an additional named insured. All insurance coverages of the Bidder shall be primary and non- contributory. All insurance coverages of the Bidder shall not seek contribution from any other insurance or self-insurance available to the City. For workers' compensation coverage, the Bidder's insurance certificate shall include the insurer's waiver of subrogation in lieu of endorsing the City as an additional insured for workers' compensation.

IMPORTANT: The City does not accept Workers' Compensation Exemptions. Bidder may use leased employees if the Bidder ensures that all workers who access the jobsite are employees covered by the employee leasing company, and no non-employees are permitted to access the jobsite. Any Bidder using a leased employee shall complete the City's *Leased Employee Affidavit* contained herein. Policies for Workers' Compensation may be issued by companies authorized as a group self-insurer by F.S. 440.572. Policies other than Workers' Compensation shall be issued by insurers licensed and/or duly authorized under Florida Law to do business in the State of Florida and all insuring companies are required to have a minimum rating of "A-" in the "Best Key Rating Guide" published by A.M. Best & Company, Inc. Bidder shall not commence work under this contract until the City has received a certificate or certificates of insurance with endorsement evidencing the required insurance. Insurer shall provide the City written notice of cancellation, non-renewal or any other changes in coverage no later than thirty (30) days prior to the effective date of the change and shall provide notice to the City no later than 10 days after non-payment. The Certificates of Insurance and required insurance policies shall contain provisions that thirty (30) days of prior written notice shall be given to the City of any cancellation, intent not to renew, or reduction in the policies or coverages. Bidder shall require and ensure each of its subcontractors to maintain, until the completion of the subcontractor's work, insurance of the types and to the limits set forth herein. All insurance coverages shall be primary and non-contributory. All insurance coverages of the subcontractors shall not seek contribution from any other insurance or self-insurance available to the

City. The Bidder is responsible for ensuring that its subcontractors maintain the required coverage. Failure of the Bidder to ensure the subcontractors maintain the required coverage, shall not relieve the Bidder of any contractual responsibility, obligation or liability. The City reserves the right to increase the insurance coverage requirement as determined for higher risk contracts. The acceptance by the City of any Certificate of Insurance does not constitute approval or agreement by the City that the insurance requirements have been satisfied or that the insurance policy shown on the Certificate of Insurance is in compliance with and does not waive the insurance required by this. Should at any time the Bidder or subcontractors not maintain the insurance coverages required herein, the City may terminate the contract or at its sole discretion shall be authorized to purchase such coverages and charge the Bidder for such coverages purchased. The City shall be under no obligation to purchase such insurance, nor shall it be responsible for the coverages purchased or the insurance company or companies used. The decision of the City to purchase such insurance coverages shall in no way be construed to be a waiver of any of its rights under the contract.

[Remainder of this page left intentionally blank]

Standard Insurance Requirements									
Required	Insurance	Standards	Additional Requirements						
☒	<u>Workers' Compensation</u> The Contractor shall maintain coverage for its employees with statutory workers' compensation limits, and no less than the limits indicated in the Schedule of Limits for Employers' Liability. Said coverage shall include a waiver of subrogation in favor of the City. The City will not accept elective exemptions. Any Contractor using an employee leasing Company shall complete the Leased Employee Affidavit Exhibit Form.	<table border="0"> <tr> <td><u>Contract Amount</u></td> <td><u>Limits</u></td> </tr> <tr> <td>Up to \$10 million</td> <td>Statutory/\$500,000</td> </tr> <tr> <td>\$10 - \$20 million</td> <td>Statutory/\$1,000,000</td> </tr> </table> Contracts over \$20 million to be determined by the City	<u>Contract Amount</u>	<u>Limits</u>	Up to \$10 million	Statutory/\$500,000	\$10 - \$20 million	Statutory/\$1,000,000	- If contract requires work on or about navigable waters, Longshoreman's and Harbor Workers' coverage required. - If vessels involved, Jones Act coverage with limits of \$500,000 required
<u>Contract Amount</u>	<u>Limits</u>								
Up to \$10 million	Statutory/\$500,000								
\$10 - \$20 million	Statutory/\$1,000,000								
☒	Comprehensive General Liability (including completed operations and contractual liability)	<u>Limits:</u> Combined Single Limit Bodily Injury and Property damage: \$1,000,000 each occurrence \$1,000,000 aggregate	When work is on or under Railroad rights of way or properties, the Contractor shall take out and maintain during the life of the contract, Railroad protective liability and property damage insurance in amounts as requested by the Railroad.						
☒	Comprehensive Business, Automobile Liability to include all owned, hired and non-owned automobiles	<u>Limits:</u> Auto Liability Bodily Injury and Property Damage: \$1,000,000 each occurrence \$1,000,000 aggregate							
Additional Insurance Requirements									
☐	Property Insurance Builders Risk <u>Additional Coverage:</u>	<u>Limits:</u> Buildings – completed value of contract "All Risk" coverage on latest ISO for or its equivalent. Permission granted to occupy. Owner named as insured AIMA	If agreement required handling or installation of Owner's equipment, coverage should be furnished on "All Risk" form, including transit and Owner shall be named.						
☐	Installation Floater (IT)	<u>Limits:</u> Coverage – To Be Determined							
☐	Contractor Pollution Liability	<u>Limits:</u> Coverage - \$1,000,000							
☐	Professional Liability/Errors and Omissions	<u>Limits:</u> Coverage - \$1,000,000							
☐	Umbrella Policy	<u>Limits:</u> Coverage – To Be Determined							
☐	Payment and Performance Bond required	<u>Limits:</u> Coverage – equal to amount of contract							
	City Manager waives Payment and Performance Bond for work under \$200,000 unless otherwise required by Department Director.								
	Unless otherwise required by law, City Manager waives insurance for FOB goods only purchases.								

52. **INVOICES AND PAYMENTS**

All invoices shall be sent to: City of Port Orange, Accounts Payable, P.O. Box 291759, Port Orange, Florida, 32129 or email apbilling@port-orange.org. In accordance with Florida Statutes, Chapter 218, payment will be made within 45 days after receipt of merchandise and a proper invoice. The City will attempt to pay within fewer days if contractor offers a payment discount. The City cannot make advance payments, make deposits in advance of receipt of goods, or pay C.O.D. The awarded firm is encouraged to accept payment via ACH. This can be accommodated after the contract is fully executed.

53. **IRREVOCABILITY OF RESPONSES**

Each Bidder agrees that responses shall remain open until the contract effective date not to exceed 90 days after the award selection, shall not be subject to revocation or withdrawal, and shall be subject to the City Council's acceptance of a contract with the Bidder.

54. **LATE SUBMISSIONS, LATE MODIFICATIONS AND LATE WITHDRAWALS**

Responses received after the response due date and time are late and shall not be considered. Modifications received after the response due date are also late and shall not be considered. Letters of withdrawal received after the response due date are late and shall not be considered. Letters of withdraw received after contract award shall be deemed a breach of contract, subject to penalties as set forth in the contract and solicitation.

55. **LEGAL REQUIREMENTS**

Applicable provision of all federal, state, county and local laws, and all ordinances, rules, and regulations shall govern development, submittal and evaluation of all responses received in response hereto and shall govern any and all claims and disputes which may arise between person(s) submitting a response to a solicitation hereto and the City by and through its officers, employees and authorized representatives, or any other person, natural or otherwise; and lack of knowledge by any Bidder shall not constitute a cognizable defense against the legal effect thereof.

56. **LICENSES, PERMITS AND TAXES**

The Bidder shall comply with all rules, regulations, laws and permitting requirements of the City, Volusia County, the State of Florida, and the United States Government now in force or hereafter to be adopted. The Bidder shall abide by all ordinances and laws pertaining to his/her operations and shall secure, at his/her expense, all licenses and permits necessary for construction and operation.

57. **LITERATURE (if applicable):**

If no brand, model or make is specified, Bidders shall submit descriptive literature and technical data, fully detailing all features, designs, construction, appointments, finishes and the like not covered in the specifications, necessary to fully describe the equipment, material, and/or services Bidder proposes to furnish.

58. **LOCAL PREFERENCE**

A local supplier or contractor is interpreted as a respondent to a solicitation, which as of the date of the solicitation opening, has a valid Business Tax Receipt (BTR) issued by the City of Port Orange to do business in the City of Port Orange which authorizes the supplier or contractor to provide the goods, services, or construction to be purchased and has a physical address located within the limits of Port Orange from which the supplier or contractor operates or performs business. A Post Office Box cannot be used to establish physical address. This local preference is only used as part of a tie breaker during a formal solicitation. The City uses Sunbiz to verify a supplier or contractor's business address. Sunbiz is a database on the Florida Department of State, Division of Corporations website and can be accessed using this link: <https://dos.myflorida.com/sunbiz/>.

59. **MAINTENANCE**

If maintenance is required for equipment purchased as a result of this solicitation, it is preferred that such maintenance be available to the City of Port Orange by a manufacturer-authorized maintenance facility. Costs for this service shall be shown on the Schedule of Unit Pricing form for the solicitation. If the City of Port Orange opts to include maintenance, it shall be so stated in the purchase order and said cost will be included. Service will commence only upon expiration of applicable warranties and shall be priced accordingly.

60. **NAME BRANDS**

Specifications may reference name brands and model numbers. It is not the intent of the City of Port Orange to restrict these bids in such cases, but to establish a desired quality level of merchandise or to meet a pre-established standard due to like existing items. Bidders may offer items of equal stature and the burden of proof of such stature rests with the Bidder, unless otherwise specified by the City. The City of Port Orange shall act as sole judge in determining equality and acceptability of products offered.

61. **NON-DISCRIMINATION**
There shall be no discrimination as to race, color, religion, gender, age, marital status, national origin, ancestry, and physical or mental disability in the operations conducted under this contract. Included as applicable activities by the contractor under this section are the solicitation for or purchase of goods or services, or the subcontracting of work in performance of this contract.
62. **NON-EXCLUSIVITY OF CONTRACT**
The selected Bidder understands and agrees that any resulting contractual relationship is non-exclusive, and the City of Port Orange reserves the right to seek similar or identical services elsewhere if deemed in the best interest of the City of Port Orange.
63. **NON-PERFORMANCE**
Failure to meet the expected quality of workmanship, schedule, or other criteria agreed upon, shall be considered a default. In case of default, the City may procure the required services from other sources and hold the contractor responsible for any excess costs occasioned thereby and may immediately cancel the contract.
64. **NOTICE TO CONTRACTOR**
The employment of unauthorized aliens by any contractor is considered a violation of Section 274A (e) of the Immigration and Nationality Act. If the contractor knowingly employs unauthorized aliens, such violation shall be cause for unilateral cancellation of the contract.
65. **OPTIONAL CONTRACT USAGE**
As provided in Section 287.042(16), Florida Statutes, State of Florida agencies may purchase from a contract resulting from this solicitation, provided the Department of Management Services, Division of Purchasing, has certified its use to be cost effective and in the best interest of the State. Contractor(s) may sell such commodities or services certified by the Division to State of Florida agencies at the contractor's option.
66. **OTHER AGENCIES**
(a) All Bidders awarded contracts from this bid may, upon mutual agreement, permit any municipality or other governmental agency to participate in the contract under the same prices, terms, and conditions, if agreed to by both parties.
(b) It is understood that at no time will any city, municipality, or other agency be obligated for placing an order for any other city, municipality, or agency; nor will any city, municipality, or agency be obligated for any bills incurred by any other city, municipality, or agency. Further, it is understood that each agency will issue its own purchase order to the awarded Bidder(s).
67. **PATENTS/COPYRIGHTS**
The successful Bidder agrees to indemnify and hold the City harmless from any claim involving patent infringement or copyrights on goods supplied.
68. **PRE-BID CONFERENCE**
The Purchasing Manager shall determine if a pre-bid conference is required and provide the date, time and location in the solicitation legal advertisement and solicitation specifications. The conference shall normally be held in the Council Chambers, located on the first floor of City Hall, 1000 City Center Circle, Port Orange, Florida. A site visit may be included and shall immediately follow. Only Bidders attending a mandatory pre-bid conference will be eligible to submit a response. The representative of each Bidder shall be an authorized employee of the Bidder and shall sign in accordingly.
69. **PREPARATION OF RESPONSES**
In preparing responses, the Schedule of Unit Pricing form, the Bid Bond form (when a Bid Bond is required as bid security), Certificate as to Corporate Principal, Public Entity Crimes Statement, Anti- Collusion Statement, and Drug Free Preference Statement must be properly executed in ink. The prescribed Schedule of Unit Prices shall be typewritten or written in ink, or electronically imputed in the blank spaces for each item, with the amounts extended if a unit price bid, and all amounts totaled. The sum of the total bid as calculated from the individual items, Schedule of Unit Prices, shall equal the Total Price. Except as provided below, bids containing substitutions or combinations of alternates will not be considered unless such substitutions or combinations are specifically authorized by the solicitation. The Bidder shall sign his/her name and give his/her business address in the spaces provided therefore. If the submittal is made as a partnership, it shall be signed by all partners; if made by a corporation, it shall be signed in the name of the corporation by one of the officers thereof and shall have affixed the seal of the corporation.

70. **POSTPONEMENT/CANCELLATION/WAIVER OF IRREGULARITIES**
The City may, at its sole and absolute discretion, reject any and all, or parts of responses; re- advertise the solicitation for new responses; postpone or cancel, at any time, the solicitation process; or waive any irregularities in the solicitation or in the responses received as a result of the solicitation, or to accept that response which best serves the interest of the City.
71. **PRICING**
Responses may not be withdrawn before the expiration of one-hundred-twenty (120) days. Prices shall be firm, with no escalator clauses unless specified by the City. Responses may be withdrawn after one-hundred-twenty (120) days only upon written notification to the City. Prices for all goods and/or services shall be firm for the duration of this contract and shall be stated on the Schedule of Unit Pricing form. Prices shall be all inclusive: no price changes, additions, or subsequent qualifications will be honored during the course of the contract. All prices must be written in ink or typewritten. Pricing on all transportation, freight, drayage and other charges are to be prepaid by the contractor and included in the bid prices. If there are any additional charges of any kind, other than those mentioned above, specified or unspecified, the Bidder shall indicate the items required and attendant costs or forfeit the right to payment for such items. Where unit pricing and extended pricing differ, unit pricing prevails. In the event of any discrepancy between the written amounts and the numerals, the written amounts shall govern and will be considered as the price bid. When submitting bids/proposals based on a lump sum basis, Bidders shall be required to submit a price for each line item listed on the Schedule of Unit Pricing in order to be considered for award.
72. **PRODUCTS/ESTIMATES**
Items included on the bid form represent the needs of various departments within the City. This is in no way to be construed as the entire or complete list of products to be purchased from the resulting contract. There is no anticipated dollar volume for this contract and estimated quantities provided on the Schedule of Unit Pricing are for bidding purposes only and are not guaranteed. Items shall be ordered on an as needed, when needed basis. Exact quantities or estimated quantities cannot be predetermined.
73. **PROPRIETARY INFORMATION**
Upon receipt by the City, responses to solicitations, become public records subject to the provisions Florida's state policy on public records, Section 119, Florida Statutes. If you believe that any portion of your response is exempt, you should clearly identify the specific documents for which confidentiality is claimed and provide specific legal authority of the asserted exemption. Any financial statement that an agency requires a prospective Bidder to submit in order to prequalify for bidding or for responding to a proposal for a road or any other public works project is exempt from Section 119.07, Florida Statutes, and Article I, 24(a), Florida Constitution.
74. **PROTECTION**
Precaution shall be exercised at all times for the protection of persons, (including employees) and property. All existing structures, utilities, services, roads, trees, shrubbery, etc. shall be protected against damage or interrupted service at all times by the contractor during the term of contract, and the contractor shall be held responsible for any damage to the property occurring by reason of his/her operation on the property.
75. **PUBLIC ENTITY CRIMES**
In accordance Section 287.133 (2)(a), Florida Statutes: A person or affiliate who has been placed on the convicted Bidder list following a conviction for a public entity crime may not submit a bid on a contract to provide any goods or services to a public entity, may not submit a bid on a contract with a public entity for the construction or repair of a public building or public work, may not submit bids on leases of real property to a public entity, may not be awarded or perform work as a contractor, supplier, subcontractor or consultant under a contract with any public entity, and may not transact business with any public entity in excess of the threshold amount provided Section 287.017, Florida Statutes, for CATEGORY TWO for a period of 36 Months from the date of being placed on the convicted Bidder list.
76. **PUBLIC RECORDS COMPLIANCE**
Contractor shall comply with public records laws as set forth in Section 119, Florida Statutes, and shall specifically:
a. Keep and maintain public records that ordinarily and necessarily would be required by the City in order to perform the service.

- b. Provide the public with access to public records on the same terms and conditions that the City would provide the records and at a cost that does not exceed the cost provided in Section 119, Florida Statutes, or as otherwise provided by law.
- c. Ensure that public records that are exempt or confidential and exempt from public records disclosure requirements are not disclosed except as authorized by law.
- d. Meet all requirements for retaining public records and transfer to the City, at no cost, all public records in possession of the contractor upon termination of the contract and destroy any duplicate public records that are exempt or confidential and exempt from public records disclosure requirements. All records stored electronically must be provided to the City in a format that is compatible with the information technology systems of the City.

IF THE VENDOR HAS QUESTIONS REGARDING THE APPLICATION OF CHAPTER 119, FLORIDA STATUTES, TO THE VENDOR'S DUTY TO PROVIDE PUBLIC RECORDS RELATING TO THIS CONTRACT, CONTACT THE OFFICE OF THE CITY CLERK AT 386-506-5563, cityclerk@port-orange.org, CITY OF PORT ORANGE, 1000 CITY CENTER CIRCLE, PORT ORANGE, FLORIDA, 32129.

The failure of contractor to comply with a public records request shall constitute a material breach of the contract.

77. **PUBLIC RECORDS/PUBLIC MEETINGS EXEMPTION STATEMENT**

Section 119.071(1)(c), Florida Statutes: **Any financial statement that an agency requires a prospective Bidder to submit in order to prequalify for bidding or for responding to a proposal for a road or any other public works project is exempt from s. 119.07(1) and s. 24(a), Art. I of the State Constitution. On June 2, 2011, Governor Scott signed HB 7223 into law.** This new legislation amends Florida's Public Records and Sunshine Laws, by expanding "exemptions" applicable to bids, proposals and replies to sealed competitive solicitations, and closes evaluation meetings from the public in certain instances. First, Section 119.071, Florida Statutes was amended to provide that sealed bids, proposals, or replies received by a Florida public agency shall remain exempt from disclosure until an intended decision is announced or until 30 days from the opening, whichever is earlier. This means that Bidders will not be able to procure a copy of their competitors' bids until an intended decision is reached or 30 days has elapsed since the time of the bid opening. The prior version of the law provided for a 10-day exemption. Next, Section 286.0113, Florida Statutes was amended to provide that meetings of persons appointed to evaluate bids or proposals and negotiate contracts shall be closed in certain circumstances. Specifically, portions of such meetings may now be closed to the public during oral presentations made by a Bidder, or where a Bidder answers questions. In other words, neither Bidders, nor the public will be permitted to sit in on meetings, unless this exemption is waived by the City Council, wherein their competitors are making presentations or discussing their bid or proposal with the committee members. The portions of these meetings must still be recorded and are subject to disclosure at the time of an intended award decision or within 30 days of the bid or proposal opening, whichever is earlier. Portions of the meetings that do not involve presentations, questions and answers, or negotiation strategy or negotiation sessions are still open to the public and competing Bidders, but the new law limits public attendance to portions of such meetings.

78. **PURCHASE ORDER AND DELIVERY**

The successful Bidder shall not deliver products or provide services without a City of Port Orange purchase order, signed by an authorized agent of the City of Port Orange. The fastest, most reasonable delivery time shall be indicated by the Bidder. Any special information concerning delivery should also be included, on a separate sheet, if necessary. All items shall be shipped F.O.B. INSIDE DELIVERY unless otherwise stated in the specifications. This shall be understood to include bringing merchandise to the appropriate room or place designated by the using department. Every tender or delivery of goods must fully comply with all provisions of these requirements and the specifications including time, delivery and quality. Nonconformance shall constitute a breach which shall be rectified prior to expiration of the time for performance. Failure to rectify within the performance period shall be considered cause to reject future deliveries and cancellation of the contract by City of Port Orange without prejudice to other remedies provided by law. Where delivery times are critical, the City of Port Orange reserves the right to award accordingly.

79. **QUALITY**
All materials used for the manufacture or construction of any supplies, materials or equipment covered by this bid shall be new. The items bid must be new, the latest model, of the best quality and highest-grade workmanship unless otherwise specified in this bid by the City.
80. **QUESTIONS/INTERPRETATIONS**
Questions regarding interpretation of responses, solicitation results or solicitation awards shall be directed in writing to the Purchasing Division and referenced by the solicitation number no later than the last day for questions as specified in the solicitation documents. The City of Port Orange shall not be responsible for oral interpretations given by any City personnel or representative or others. The issuance of a written addendum is the only official method whereby interpretation, clarification or additional information can be given.
81. **RECORDS/AUDIT**
(a) The contractor agrees that the City, or any duly authorized representative, shall, until the expiration of five (5) years after final payment hereunder, have access to and the right to examine and copy any pertinent books, documents, papers and records of the contractor involving transactions related to this contract.
(b) The contractor further agrees to include in any subcontract for more than \$10,000 entered into as a result of this contract, a provision to the effect that the subcontractor agrees that the City or any duly authorized representative shall, until the expiration of five (5) years after final payment under the subcontract, have access to and the right to examine and copy any pertinent books, documents, papers and records of such contractor involved in transactions related to such subcontract, or this contract. The term subcontract as used herein shall exclude purchase orders for public utility services at rates established for uniform applicability to the general public.
(c) The period of access provided in subparagraphs (a) and (b) above for records, books, documents and papers which may relate to any arbitration, litigation, or the settlement of claims arising out of the performance of this contract or any subcontract shall continue until any appeals, arbitration, litigation or claims shall have been finally disposed of.
82. **RECYCLED MATERIALS**
City of Port Orange encourages the use of products made of recycled materials.
83. **REJECTING OF RESPONSES/RE-BIDDING**
The City reserves the right to accept or reject any or all responses or parts of responses, to waive irregularities and technicalities, and to request re-bids. The City also reserves the right to award the contract on such items the City deems will best serve the interests of the City. The City further reserves the right to award the contract on a "split order" basis, or such combination as shall best serve the interests of the City unless otherwise specified. The City Council shall have the authority to reject any and all responses. If the lowest and best response exceeds the budgeted amount and the City Council does not make additional funds available, the Purchasing Division with the help of the department head shall have the authority to re-advertise the article or articles for bidding after making sufficient changes in the plans or specifications to bring the cost within the limit of the money available. (Code 1981, § 8-28.)
84. **REQUEST FOR ADDITIONAL INFORMATION**
Prior to the final solicitation selection, Bidders may be required to submit additional information which the City may deem necessary to further evaluate the Bidder's qualifications to perform under the terms of the solicitation and subsequent contract.
85. **REVIEW OF RESPONSES/SUBMISSIONS**
Each response will be reviewed to determine if the response is responsive to the submission requirements outlined in the solicitation. A responsive response is one which follows the requirements of the solicitation, includes all required documentation, is submitted in the format outlined in the solicitation, is of timely submission, and has the appropriate signatures as required on each document. Failure to comply with these requirements may deem your response non-responsive.
86. **RIGHT OF WITHDRAWAL**
A bid, proposal, statement, or reply may not be withdrawn before the expiration of one-hundred-twenty (120) days from the response due date.
87. **RIGHTS TO SOLICITATION SUBMITTED MATERIAL**
All responses, inquiries, or correspondence relating to or in reference to a solicitation, and all reports, charts, and other documentation submitted by Bidders shall become the property of the City when received.

88. **RULES, REGULATIONS AND LICENSING REQUIREMENT**

The Bidder shall comply with all laws, ordinances and regulations applicable to the services contemplated herein, including those applicable to conflict of interest and collusion. Bidders are presumed to be familiar with all federal, state and local laws, ordinances, codes and regulations that may in any way affect the services offered.

89. **SAMPLES**

Samples, when requested, must be furnished at, or before the bid opening, (unless otherwise specified), and will be delivered at no charge to the City. If not used and/or destroyed in testing, said sample(s) will, at the Bidder's request, be returned within thirty (30) days after bid award at the Bidder's expense. If requested by the City, samples and/or inspection of like items are to be made available in the central Florida area.

90. **SCRUTINIZED COMPANIES LIST**

The contractor shall refrain from any of the prohibited business activities with the Governments of Sudan and Iran as described in section 215.473, Florida Statutes. Pursuant to section 287.135(5), Florida Statutes, the City may immediately terminate this contract for cause if the contractor is found to have submitted a false certification or if the contractor is placed on the Scrutinized Companies with Activities in Sudan List or the Scrutinized Companies with Activities in the Iran Petroleum Energy Sector List or is engaged in business operations with Cuba or Syria during the term of the contract. The contractor shall provide a completed *Scrutinized Companies Certification* (Form 7.10), certifying the contractor's compliance with this section, prior to the execution of this contract.

91. **SEPARATION AND DISTRUBUTION**

The solicitation has been designed for transmittal as a complete document to interested parties. It is recommended that it not be separated; however, it may be reproduced in its entirety as additional distribution might dictate.

92. **SEVERABILITY**

If any section, subsection, paragraph, sentence, clause, phrase or word of these requirements or the specifications shall be held invalid, such holding shall not affect the remaining portions of these requirements and the specifications and it is hereby declared that such remaining portions would have been included in these requirements and the specifications as though the invalid portion had been omitted.

93. **SIGNATURE REQUIRED**

All responses must show the company name and be signed by a company officer or employee who has the authority to bind the company or firm by their signature. UNSIGNED RESPONSES WILL BE REJECTED. All manual signatures must be original - no rubber stamp, photocopy, etc.

94. **SIGNED RESPONSE CONSIDERED AN OFFER**

The signed response is considered an offer on the part of the Bidder, which offer shall be considered accepted upon approval by the City of Port Orange City Council (if required). The City of Port Orange will issue a purchase order or a letter of authorization to the successful Bidder, as authorization for delivery of the items awarded subject to requirements of detailed specifications and those contained herein. In the event of default on the part of the Bidder after such acceptance, the City may take such action as it deems appropriate including legal action for damages or specific performance.

95. **SILENCE OF SPECIFICATIONS**

The apparent silence of specifications as to any detail, or the apparent omission from it of a detailed description concerning any point, shall be regarded as meaning that only the best commercial practice is to prevail and that only material and workmanship of the finest quality are to be used. All interpretations of specifications shall be made on the basis of this statement. The items furnished under this contract shall be new, unused of the latest product in production to commercial trade and shall be of the highest quality as to materials used and workmanship. Manufacturer furnishing these items shall be experienced in design and construction of such items and shall be an established supplier of the item bid.

96. **SOCIAL, POLITICAL, OR IDEOLOGICAL INTERESTS**

Pursuant to Florida Statute 287.05701, the governing body of a county, municipality, special district, or any other political subdivision of the state may not request documentation of or consider a vendor's social, political, or ideological interests when determining if the vendor is responsible. Furthermore, an awarding body may not give preference to a vendor based on the vendor's social, political, or ideological interests.

97. **SOLICITATION FORM COMPLETION, SUBMISSION AND RECEIPT OF RESPONSES**

Unless otherwise specified, Bidders shall use the solicitation forms supplied by the Purchasing Division. Responses shall be typewritten or handwritten in ink and shall bear the original signature of the Bidder's authorized representative. Responses containing erasures or corrections must be initialed by the Bidder in ink. Responses shall be submitted by mail or hand delivery only. No response will be accepted by facsimile transmission, e-mail or other electronic delivery. Responses submitted by mail shall be addressed to: City Clerk, City of Port Orange, Attn: Purchasing Division, Port Orange City Hall, 1000 City Center Circle, Port Orange, Florida 32129. Responses submitted by hand delivery shall be delivered to: City Clerk, Port Orange City Hall, 1000 City Center Circle, Port Orange, Florida 32129. Responses will be accepted until 2:30 PM (Eastern Standard Time) on the date indicated in the solicitation documents or an addendum issued by the City. One (1) sealed envelope or package shall be submitted. The sealed envelope/package must contain the required forms and price proposals, where applicable, and will be evaluated and deemed responsive or non-responsive. All late responses will be returned to the Bidder and will not be opened. Bids (Envelope/Package) shall contain one (1) original and one (1) digital (CD or flash drive) version unless otherwise indicated in the legal advertisement and shall be mailed or delivered as set forth in the preceding paragraph in one (1) SEALED ENVELOPE/PACKAGE. The envelope/ package shall be clearly marked on the outside to include the bid project name, bid number, name and address of the Bidder.

98. **STATE LICENSING REQUIREMENTS**

All entities defined under Chapters 607, 608, 617 or 620, Florida Statutes, seeking to do business with the City shall be on file and in good standing with the State of Florida's Department of State. Prior to making an offer, the Bidder shall have met the license, certification, and any other requirements of the state, county, city and/or other agency of authority with jurisdiction in such matters and should provide copies of documentation that evidence such qualifications with the response to the solicitation; and, that the Bidder shall provide follow-up evidence that the Bidder maintains such credentials throughout the period of the agreement. A copy of a current certificate of authority from the Secretary of State authorizing the Bidder/responder to do business in the State of Florida, or other evidence of legal authority to do business in the state, county, city and/or any other agency of authority should be provided with your response to the solicitation. Information concerning certification with the Secretary of State may be obtained at <https://dos.myflorida.com/sunbiz/manage-business/certification/>. Contract documents shall be executed by the entity's duly authorized officer as evidenced by entity records.

99. **SUBCONTRACTING**

The awarded Bidder will not sub-contract or enter into any subcontracting agreements pertaining to this contract, without obtaining written approval from the City of Port Orange.

100. **SUPPLEMENTAL MATERIALS**

Bidders are responsible for including all pertinent product data in the returned bid package. Literature, brochures, data sheets, specification information, completed forms requested as part of the bid package and any other facts which may affect the evaluation and subsequent contract award should be included. Materials such as legal documents and contractual agreements that the Bidder wishes to include as a condition of the bid must also be in the returned bid package. Failure to include all necessary and proper supplemental materials may be cause to reject the entire bid.

101. **TAXES**

The City of Port Orange is exempt from all federal excise, state and local taxes unless otherwise stated in this document. A Tax Exemption Certificate will be furnished upon written request to the City of Port Orange Purchasing Division.

102. **TERM CONTRACTS**

Acceptance by the City of Port Orange of Bidder's offer shall be limited to the terms herein unless expressly agreed in writing by the City. If the contract is intended to cover a specific time-period, the term will be given in the bid specifications.

103. **TERMINATION**

For Convenience: The City of Port Orange reserves the right to terminate the contract, or any work or delivery required hereunder, from time to time either in whole or part, whenever the City Manager of Port Orange shall determine that such termination is in the best interest of the City. Termination, in whole or in part, shall be effected by delivery of a Notice of Termination signed by the City Manager or his designee, postmarked or

delivered to the contractor at least thirty (30) days prior to the date of termination, and specifically setting forth the effective date of termination.

For Default: The City may terminate the contract if the contractor breaches any of the terms therein, including, but not limited to, warranties of the contractor or if the contractor becomes insolvent or commits acts of bankruptcy. Such right of termination is in addition to and not in lieu of any other remedies which the City of Port Orange may have in law or equity. Default may be construed as, but is not limited to, failure to deliver the proper goods and/or services within the proper amount of time, and/or to properly perform any and all services required to the City's satisfaction and/or to meet all other obligations and requirements. The City may cancel the contract at any time for breach of contractual obligations by providing the contractor with a written notice of such cancellation. Should the City exercise its right to cancel the contract for such reasons, the cancellation shall become effective on the date as specified in the notice of cancellation sent to the contractor. In the event of default by the contractor, the City reserves the right to procure the item(s) bid from other sources and holds the contractor responsible for excess costs incurred as a result. City Council may elect to refrain from doing business with the contractor as stipulated in City Code 2-276 Suspension and Disbarment.

For Non-Appropriation of Funds: If funds are not appropriated for any succeeding fiscal years subsequent to the one in which this contract is entered into, for the purpose of this contract, then the City may terminate this contract upon thirty (30) days prior written notice to the contractor. Should termination be accomplished in accordance with this Section, the City shall be liable only for payments due through the date of termination.

104. **TITLE TRANSFER**

Title and Risk of Loss of goods shall not pass to City of Port Orange until City of Port Orange actually receives and takes possession of the goods at the point or points of delivery. Receiving times may vary with the using department. Generally, deliveries may be made between 8:30 a.m. and 3:00 p.m., Monday through Friday. The contractor is advised to consult the using department for instructions. The place of delivery shall be specified in the bid specification and/or on the purchase order as a "Deliver To:" address.

105. **UNBALANCED BID**

A mathematically unbalanced bid is when a Bidder places a high price on some items and a low price on other items in a unit price contract. A bid is materially unbalanced when there is reasonable doubt that acceptance of a mathematically unbalanced bid will result in the lowest overall cost to the City. Unbalanced bids will be rejected if the prices are deemed materially unbalanced.

106. **USE OF SOLICITATION FORMS**

The Bidder shall complete the appropriate solicitation form(s) included in the solicitation. All blanks on the solicitation forms shall be completed. If a question or confirmation is not applicable, it should be answered with an "N/A." Supplemental information may be attached to the solicitation forms. Failure to fully complete the appropriate solicitation forms may result in disqualification of the response. If additional space for a response is required, attach an additional page to the page on which the question is stated. Clearly identify the number of the question to which the response is attached. Further, if additional solicitation form pages are needed, photocopy or replicate as appropriate, and attach such additional pages to the page on which the question or chart is stated. The signature of the Authorized Person or entity must be that of an officer, partner or a sole proprietor of the entity making the response. The original response, and each copy submitted shall contain an original signature on the *Bidder's Acknowledgement Form* contained in each solicitation.

107. **VARIANCES**

For purposes of response evaluation, Bidders must indicate any variances, no matter how slight, contained in the response. No variations or exceptions by a Bidder will be considered or deemed a part of the response submitted unless such variances or exceptions are listed in the response and referenced in the space provided on the response pages. If variances are not stated, or referenced as required, it will be assumed that the product or service complies with the City's terms, conditions and specifications. By receiving a response, the City does not necessarily accept any variances contained in the response. All variances submitted are subject to review and approval by the City. If any response contains material variances that, in the City's sole opinion, make that response conditional in nature, the City reserves the right to reject the response or part of the response that is declared, by the City, as conditional.

108. **WAIVER OF IRREGULARITIES**

The City of Port Orange reserves the right to waive and/or reject any non-substantial irregularity in responses received whenever such waiver or rejection is in the best interest of the City and/or it does not meet the

minimum requirements set forth. All reasonably responsive responses will be considered. However, the City reserves the right to waive formalities or informalities in responses, to reject, with or without cause, any or all responses or portions of responses, or to interview or not interview individual Bidders, and to accept any responses or portions of responses deemed to be in the best interest of the City. The City Council shall grant the City Manager the ability to waive any and all non-substantial irregularities in any and all formal solicitations. (Code 1981, § 8-29; Ord. No. 2015-17, § 1, 5-19-2015)

109. **WARRANTIES**

Bidders shall furnish all data pertinent to warranties or guarantees which may apply to items in the response. Bidders may not limit or exclude any implied warranties. The Bidder warrants that products sold to the City shall conform to the standards established by the U.S. Department of Labor under the Occupational Safety and Health Act of 1970. In the event product does not conform to OSHA Standards, where applicable, City of Port Orange may return the product for correction or replacement at the Bidder's expense. If the Bidder fails to make the appropriate correction within a reasonable time, City of Port Orange may correct at the Bidder's expense.

SECTION 6 – SPECIAL REQUIREMENTS/INSTRUCTIONS

PERIOD OF OFFER VALIDITY:

Bids offered in this ITB must remain firm for a period of one-hundred-twenty (120) days from the ITB opening date.

AWARD RECOMMENDATION:

It is the intent of the City to award a contract to the lowest responsive and responsible Bidder as outlined in Section 2 and (Attachment 1) Schedule of Unit Pricing.

CONTRACT TERM:

Three hundred sixty-five (365) days from issuance of Notice to Proceed from the City for substantial completion for the term of the contract.

ELIGIBILITY OF BIDDER:

To be eligible to respond to this ITB, the Bidders must demonstrate proof of prior experience working with the services described in this ITB. Please provide eligibility experience with your submittal by completing Form 7.7 Statement of Bidder's Qualifications in its entirety.

PROOF OF E-VERIFY REGISTRATION

Bidders who do not include proof of E-Verify registration with Form 7.12 City of Port Orange Contractor E-Verify Affidavit may be deemed non-responsive. Bidder must include printed pages from the E-Verify website showing company name and E-Verify registration number (My Company Profile). Bidder's failure to include Form 7.12 and proof of registration with their bid submittal may result in rejection of Bidder's submittal.

LICENSES AND PERMITS

All Bidders must be certified and licensed General Contractors. Bidders shall be licensed to do business in the State of Florida. Submit a Sunbiz report showing your company registered as "Active". Contractor is responsible for all applicable local and state licenses, permits and fees.

PAYMENT & PERFORMANCE BONDS

If awarded, the Bidder must be able to obtain payment and performance bonds from a surety company licensed in Florida and **must submit proof of their present bonding capacity with their bid submittal package in the form of a current (not older than 3 months) letter from Bidder's bonding agent.** Bidder's bonding capacity must be equal to or greater than 100% of the total amount bid. Bidders who do not include their present bonding capacity letter in their submittal package may be deemed non-responsive.

Upon award, the successful Bidder will be required to furnish and pay for a Payment and Performance Bond equal to one hundred percent (100%) of the contract amount to be recorded by the City, with the Clerk of the Circuit Court, Volusia County, Florida. After recording, the City will furnish to the awarded Bidder the recording information for the bond to evidence that the Bidder has met the requirement of Florida law. The City will bill the cost of recording to the awarded Bidder.

BID BONDS:

The bidder must submit with their bid package a certified check or bank draft, payable to the City of Port Orange, FL or a satisfactory bid bond executed by the Bidder and an acceptable surety in the amount equal to (5%) of the total amount of the bid. If submitting a bid bond in lieu of a certified check or bank draft, the original bid bond must be included with bid submittal. If submitting a bid bond in lieu of a certified check or bank draft, Bidders who do not include their original bid bond with their submittal may be deemed non-responsive.

NOTICE:

The City reserves the right to consider cooperative contracts, federal, state municipal etc., in the evaluation process. If in the City's best interest, the City may utilize a cooperative contract in lieu of making an award.

SAFETY:

The awarded Bidder will comply with all applicable OSHA, State of Florida Safety Regulations and comply with all construction safety requirements of local authorities having jurisdiction. The awarded Bidder shall exercise all due caution to exclude the public from the work area and especially from contact with any hazardous materials.

REPAIR OF DAMAGES:

It is the responsibility of the awarded Bidder to repair any damages incurred in the area that are directly related to the project. When damages occur, the City of Port Orange Representative is to be notified and shall inspect the repairs upon completion.

ADDITIONAL INSURANCE REQUIREMENTS:

In addition to the insurance requirements outlined on page 21 of this ITB, the awarded Contractor is required to provide Property Insurance Builder's Risk and Contractor Pollution Liability insurance. The Limits for Property Insurance Builder's Risk and Contractor Pollution Liability are outlined on page 21.

BACKGROUND SCREENING:

The police department is a secure facility. Contractor's employees who will be doing demolition, transportation installation and servicing of Generator equipment must take an online security training course (which takes approximately 10 minutes), be fingerprinted, and successfully pass a background check. Under no circumstances will any employee who has not completed this process enter the secure area of the building without escort.

[Remainder of page left intentionally blank]

SECTION 7 – REQUIRED FORMS

FORM 7.1 – BID SUBMITTAL CHECKLIST

- ___ Form 7.2 – Bidder’s Acknowledgement
- ___ Form 7.3 – Addendum and Change Order Procedure Acknowledgement
- ___ Form 7.4 – Drug Free Preference Statement
- ___ Form 7.5 – Public Entity Crimes Statement
- ___ Form 7.6 – Anti-Collusion
- ___ Form 7.7 – Statement of Bidder’s Qualifications
- ___ Form 7.8 – Professional References for Previous Experience
- ___ Form 7.9 – List of Subcontractors
- ___ Form 7.10 – Scrutinized Companies Certification
- ___ Form 7.11 – Local Business Affidavit of Eligibility
- ___ Form 7.12 – E-Verify Affidavit
- ___ Form 7.13 – Debarment, Suspension and Other Responsibility Matters
- ___ Form 7.14 – Affidavit of Compliance With F.S. 287.138
- ___ Form 7.15 – No Submittal Response
- ___ APPENDIX A – 44 C.F.R. PART 18 CERTIFICATION REGARDING LOBBYING
- ___ (Attachment 1) – Schedule of Unit Pricing
- ___ Current Bonding Capacity Letter (as outlined in Section 6)
- ___ Copy of all currently held Licenses (Contractor, Sunbiz, etc.)
- ___ Current Tax Receipt of Bidder’s municipality
- ___ Original Bid Bond or certified check or bank draft (as outlined in Section 6)
- ___ Submission of one (1) original marked “ORIGINAL” and one (1) digital (flash drive) version in PDF format

BY: _____

Name of Business

Authorized Signature

Date

This document must be completed and returned with your Submittal

FORM 7.2 – BIDDER’S ACKNOWLEDGEMENT

I have carefully examined the Invitation to Bid (ITB), Instructions to Bidders, General and/or Special Conditions, Specifications and any other documents accompanying or made a part of this invitation.

I hereby propose to furnish the goods or services specified in the ITB at the prices or rates as finally negotiated. I agree that my bid will remain firm for a period of up to one-hundred-twenty (120) days in order to allow the City of Port Orange adequate time to evaluate the proposed bid. Furthermore, I agree to abide by all conditions of the ITB.

I certify that all information contained in the bid is truthful to the best of my knowledge and belief. I further certify that I am duly authorized to submit this bid on behalf of the Bidder/Contractor as its act and deed and that the Bidder/Contractor is ready, willing and able to perform if awarded the contract.

I further certify that this bid is made without prior understanding, contract, connection, discussion or collusion with any person, firm or corporation submitting a bid for the same product or service; no officer, employee or agent of the City of Port orange City Council or of any other Bidder interested in said ITB; and that the undersigned executed this Bidder’s Acknowledgement with full knowledge and understanding of the matters therein contained and was duly authorized to do so.

I further certify that having read and examined the specifications and documents for the designated services and understanding the general conditions for the contract under which services will be performed, does hereby propose to furnish all labor, equipment and material to provide the services set forth in the ITB.

I hereby declare that the following listing states any clarifications, any and all variations from and exceptions to the requirements of the specifications and documents. The undersigned further declares that the “work” will be performed in strict accordance with such requirements and understands that any exceptions to the requirements of the specifications and documents may render the bid non-responsive.

NO EXCEPTIONS ALLOWED AFTER THE BID IS SUBMITTED:

Please check one: ☐ I take NO exceptions. ☐ Exceptions (list below; add additional pages if necessary):

Name of Business

Mailing Address

Authorized Signature

City, State & Zip Code

Printed Name and Title

Telephone Number

Federal Identification No.

E-mail Address

STATE OF: _____ COUNTY OF: _____

The foregoing instrument was acknowledged before me by means of ☐ physical presence or ☐ online notarization, this

_____ day of _____, 2024, by _____ and who:

☐ Is personally known to me; or ☐ has produced _____ as identification.

Notary Public, State of _____

Printed, typed or stamped name, commission and expiration:

This document must be completed and returned with your Submittal

FORM 7.3 – ADDENDUM AND CHANGE ORDER PROCEDURE ACKNOWLEDGEMENT

ADDENDUM ACKNOWLEDGEMENT

I have carefully examined the Invitation to Bid (ITB), Instructions to Bidders, General and/or Special Conditions, Specification and any other documents accompanying or made a part of this ITB.

I acknowledge receipt and incorporation of the following addenda and the cost, if any, of such revisions has been included in the price of the bid proposal.

Addendum# _____ Date: _____ Addendum# _____ Date: _____

Addendum# _____ Date: _____ Addendum# _____ Date: _____

CHANGE ORDER PROCEDURE ACKNOWLEDGEMENT

If awarded the Contract for this Solicitation, I acknowledge that no oral statement of any person shall modify or otherwise change or affect the terms, conditions or specifications stated in the resulting contract. All change order requests shall be made in writing by the Contractor for review by the Contract Administrator for the City of Port Orange. No work shall be performed as set forth in the change order until the Contractor receives an executed Purchase Order for the requested change.

I acknowledge the above statements regarding Addendum Acknowledgement and Change Order Procedures:

Name of Business

Authorized Signature

Printed Name and Title

STATE OF: _____ COUNTY OF: _____

The foregoing instrument was acknowledged before me by means of ☐ physical presence or ☐ online notarization, this

_____ day of _____, 2024, by _____ and who:

☐ Is personally known to me; or ☐ has produced _____ as identification.

_____ Notary Public, State of _____

Printed, typed or stamped name, commission and expiration:

This document must be completed and returned with your Submittal

FORM 7.4 – DRUG-FREE PREFERENCE STATEMENT

IDENTICAL TIE BIDS – Preference shall be given to businesses with drug-free workplace programs. Whenever two or more bids, proposals, statements or replies are equal with respect to price, quality and service are received by the City for procurement of commodities or contractual services, a bid received from a business that certifies that it has implemented a drug-free workplace program shall be given preference in the award process. Established procedures for processing tie bids will be followed if none of the tied Bidders have a drug-free workplace program.

In order to have a drug-free workplace program, a business shall:

1. Publish a statement notifying employees that the unlawful manufacture, distribution, dispensing, possession or use of a controlled substance is prohibited in the workplace and specifying the actions that will be taken against employees for violations of such prohibition.
2. Inform employees about the dangers of drug abuse in the workplace, the business's policy of maintaining a drug-free workplace, any available drug counseling, rehabilitation and employee assistance programs and the penalties that may be imposed upon employees for drug abuse violations.
3. Give each employee engaged in providing the commodities or contractual services that are under a bid a copy of the statement specified in subsection (1).
4. In the statement specified in subsection (1), notify the employees that, as a condition of working on the commodities or contractual services that are under the bid, the employee will abide by the terms of the statement and will notify the employer of any conviction of, or plea of guilty or nolo contendere to, any violation of chapter 893 or of any controlled substance the law of the United States or any state, for a violation occurring in the workplace no later than five (5) days after such conviction.
5. Impose a sanction on or require the satisfactory participation in a drug abuse assistance or rehabilitation program if such is available in the employee's community, by an employee who is so convicted.
6. Make a good faith effort to continue to maintain a drug-free workplace through implementation of Section 287.087, Florida Statutes.

As an authorized representative of the firm, I certify that this firm complies fully with the above requirements.

Name of Business

Authorized Signature

Printed Name and Title

STATE OF: _____ COUNTY OF: _____

The foregoing instrument was acknowledged before me by means of ☐ physical presence or ☐ online notarization, this _____ day of _____, 2024, by _____ and who:

☐ Is personally known to me; or ☐ has produced _____ as identification.

Notary Public, State of _____

Printed, typed or stamped name, commission and expiration:

This document must be completed and returned with your Submittal

FORM 7.5 – SWORN STATEMENT ON PUBLIC ENTITY CRIMES

UNDER SECTION 287.133(3)(A), FLORIDA STATUTES

(To be signed in the presence of a notary public or other authorized to administer oaths.)

Before me, the undersigned Authority, personally appeared affiant _____, who, being by me first duly sworn, made the following statement:

1. The business address of _____ (name of Offeror or business) is _____.
2. My relationship to _____ (name of Offeror or business) is _____
_____ (relationship such as sole proprietor, partner, president, vice president.)
3. I understand that a public entity crime as defined in Section 287.133 of the Florida Statutes includes a violation of any state or federal law by a person with respect to and directly related to the transaction of business with any public entity in Florida or with an agency or political subdivision of any other state or with the United States, including, but not limited to, any proposal or contract for goods or services to be provided to any public entity or such and agency or political subdivision and involving antitrust, fraud, theft, bribery, collusion, racketeering, conspiracy or material misrepresentation.
4. I understand that "convicted" or "conviction" is defined by the Florida Statutes to mean a finding of guilt or a conviction of a public entity crime, with or without an adjudication of guilt, in any federal or state trial court of record relating to charges brought by indictment or information after July 1, 1989, as a result of a jury verdict, non-jury trial, or entry of a plea of guilt or nolo contendere.
5. I understand that "affiliate" is defined by the Florida Statutes to mean (1) a predecessor or successor of a person or a corporation convicted of a public entity crime, or (2) an entity under the control of any natural person who is active in the management of the entity and who has been convicted of a public entity crime, or (3) those officers, directors, executives, partners, shareholders, employees, members, and agents who are active in the management of an affiliate, or (4) a person or corporation who knowingly entered into a joint venture with a person who has been convicted of a public entity crime in Florida during the preceding 36 months.
6. Neither the Offeror or contractor, nor any officer, director, executive, partner, shareholder, employee, member or agent who is active in the management of the Offeror or contractor, nor any affiliate of the Offeror or contractor has been convicted of a public entity crime subsequent to July 1, 1989. **(Draw a line through paragraph 6 if paragraph 7 below applies.)**
7. There has been a conviction of a public entity crime by the Offeror or contractor, or an officer, director, executive, partner, shareholder, employee, member or agent of the Offeror or contractor who is active in the management of the Offeror or contractor or an affiliate of the Offeror or contractor. A determination has been made pursuant to Section 287.133(3) by order of the Division of Administrative Hearings that it is not in the public interest for the name of the convicted person or affiliate to appear on the convicted Bidder list. The name of the convicted person or affiliate is: _____.
A copy of the order of the Division Administrative Hearing is attached. **(Draw a line through paragraph 7 if paragraph 6 above applies)**

Name of Business

STATE OF: _____

Authorized Signature

COUNTY OF: _____

Printed Name and Title

The foregoing instrument was acknowledged before me by means of ☐ physical presence or ☐ online notarization, this _____ day of _____, 2024, by _____ and who:

☐ Is personally known to me; or ☐ has produced _____ as identification.

Notary Public, State of _____

Printed, typed or stamped name, commission and expiration:

This document must be completed and returned with your Submittal

FORM 7.6 – ANTI-COLLUSION

By signing this form, the Bidder agrees that this bid is made without any other understanding, agreement or connection with any person, corporation or firm submitting a bid for the same purpose and that the bid is in all respects fair and without collusion or fraud.

SIGN in ink in the space provided below. Unsigned bids will be considered incomplete and will be disqualified and rejected.

IT IS AGREED BY THE UNDERSIGNED BIDDER THAT THE SIGNING AND DELIVERY OF THE BID REPRESENTS THE BIDDER'S ACCEPTANCE OF THE TERMS AND CONDITIONS OF THE FOREGOING SPECIFICATIONS, CONTRACT AND PROVISION, AND IF AWARDED, THIS CONTRACT WILL REPRESENT THE AGREEMENT BETWEEN THE BIDDERS AND THE CITY OF PORT ORANGE.

NAME OF FIRM: _____

SIGNED BY: _____
(MUST BE SIGNED BY A COMPANY OFFICER OR AUTHORIZED AGENT)

PRINTED SIGNATURE: _____

TITLE: _____

ADDRESS: _____

CITY, STATE AND ZIP CODE: _____

TELEPHONE: _____

F.E.I.N.: _____

NO bid may be withdrawn for a period of one-hundred-twenty (120) days subsequent to the submittal of the bids without the consent of the City of Port Orange.

This document must be completed and returned with your Submittal

FORM 7.7 – STATEMENT OF BIDDER'S QUALIFICATIONS

The undersigned warrants that he or she is duly authorized to complete this document, and hereby affirms that the information contained in Form 7.7 is complete, true and correct to the best of his or her knowledge and belief. If necessary, question may be answered on separate paper and attached with any additional information that may be pertinent.

- A. Name of Bidder: _____
- B. Permanent main office address: _____
- C. Date organized: _____
- D. If a corporation, where incorporated: _____
- E. How many years have you been engaged in the business under your present firm or trade name? _____
- F. Contracts on hand: (List these, showing amount of each contract and the approximate anticipated dates of completion.) **USE SEPARATE SHEET & ATTACH TO SUBMITTAL**
- G. General character of work performed by your company: _____
- H. Have you ever failed to complete any work awarded to you? If so, where and why? _____
- I. Have you ever defaulted on a contract? If so, where and why? _____
- J. List your major equipment currently owned or leased: **USE SEPARATE SHEET & ATTACH TO SUBMITTAL**
- K. Background and experience of the principal members of your organization, including the officers: **USE SEPARATE SHEET & ATTACH TO SUBMITTAL**
- L. Credit currently available: \$ _____
- M. Give bank name, contact name and phone number: _____

Will you, upon request, fill out a detailed financial statement and furnish any other information that may be required by the Owner? ☐ Yes ☐ No

The undersigned hereby authorizes and requests any person, firm or corporation to furnish any information requested by the Owner in verification of the recitals comprising the Statement of Bidder's Qualifications.

STATE OF: _____	_____ Name of Business
COUNTY OF: _____	_____ Authorized Signature
	_____ Printed Name and Title

The foregoing instrument was acknowledged before me by means of ☐ physical presence or ☐ online notarization, this _____ day of _____, 2024, by _____ and who:

☐ Is personally known to me; or ☐ has produced _____ as identification.

Notary Public, State of _____
Printed, typed or stamped name, commission and expiration:

This document must be completed and returned with your Submittal

FORM 7.8 – PROFESSIONAL REFERENCES FOR PREVIOUS EXPERIENCE

The Bidder proposes that they are qualified to perform the referenced work and has successfully done so on recent projects similar in nature and size. The City reserves the right to check references and confirm information provided herein. **Please provide three (3) current and correct references from clients for similar services.**

(DO NOT include the City of Port Orange)

1. Company Name: _____
Contact Person: _____
City, State: _____
Telephone Number: _____
Email Address: _____
Description of goods/services provided: _____
Contract Amount: _____
Start/End Date of Contract: _____
2. Company Name: _____
Contact Person: _____
City, State: _____
Telephone Number: _____
Email Address: _____
Description of goods/services provided: _____
Contract Amount: _____
Start/End Date of Contract: _____
3. Company Name: _____
Contact Person: _____
City, State: _____
Telephone Number: _____
Email Address: _____
Description of goods/services provided: _____
Contract Amount: _____
Start/End Date of Contract: _____

This document must be completed and returned with your Submittal.

(Form 7.8 – Professional References for Previous Experience Page 2)

**LISTING OF PREVIOUS EXPERIENCE
COMMERCIAL CLIENT LIST**

The Bidder proposes that they are qualified to perform the referenced work and has successfully done so on recent projects similar in nature and size. A minimum of three (3) projects must be listed below. The Owner reserves the right to check references and confirm information provided herein.

List clients to whom you currently provide or have in the past provided equal or similar services to those required under the City's contract as outlined in this bid package. A minimum of three (3) projects shall be listed below in order to bid on this contract. The Owner reserves the right to check references and confirm information provided herein.

1. Contact Name: _____

Phone: _____

Current Client: ☐ Yes ☐ No

Number of years of service provided: _____

Description of service: _____

2. Contact Name: _____

Phone: _____

Current Client: ☐ Yes ☐ No

Number of years of service provided: _____

Description of service: _____

3. Contact Name: _____

Phone: _____

Current Client: ☐ Yes ☐ No

Number of years of service provided: _____

Description of service: _____

This document must be completed and returned with your Submittal.

FORM 7.9 – LISTING OF SUBCONTRACTORS

The Bidder proposes that the following subcontractors are qualified to perform the referenced work and have successfully done so on recent projects similar in nature and size. All subcontractors whose work product accounts for 5% or more of the total contract value shall be listed. Upon approval of subcontractors listed, the successful **Bidder shall not substitute subcontractors without approval from the City Representative**. Bidder shall attach additional sheets as necessary.

Subcontractor No. 1

Name: _____

Description of Work: _____

Percent of Contract Price: _____

Previous Experience Together: ☐ Yes ☐ No

Subcontractor No. 2

Name: _____

Description of Work: _____

Percent of Contract Price: _____

Previous Experience Together: ☐ Yes ☐ No

Subcontractor No. 3

Name: _____

Description of Work: _____

Percent of Contract Price: _____

Previous Experience Together: ☐ Yes ☐ No

Subcontractor No. 4

Name: _____

Description of Work: _____

Percent of Contract Price: _____

Previous Experience Together: ☐ Yes ☐ No

Subcontractor No. 5

Name: _____

Description of Work: _____

Percent of Contract Price: _____

Previous Experience Together: ☐ Yes ☐ No

This document must be completed and returned with your submittal

FORM 7.10 SCRUTINIZED COMPANIES CERTIFICATION

(To be signed in the presence of a notary public or other officer authorized to administer oaths.)

SCRUTINIZED COMPANIES CERTIFICATION PURSUANT TO SECTION 287.135, FLORIDA STATUTES

I, _____, on behalf

(Print Name and Title)

of _____ ("Company"), certify that _____

(Company Name)

(Company Name)

does not: 1. Participate in a boycott of Israel; and

2. Is not on the Scrutinized Companies with Boycott Israel List; and

3. Is not on the Scrutinized Companies with Activities in Sudan List; and

4. Is not on the Scrutinized Companies with Activities in the Iran Petroleum Energy Sector List; and

5. Has not engaged in business operations in Syria.

Submitting a false certification shall be deemed a material breach of contract. The City of Port Orange shall provide notice, in writing, to the Company of the City's determination concerning the false certification. The Company shall have ninety (90) days following receipt of the notice to respond in writing and demonstrate that the determination of false certification was made in error. If the Company does not demonstrate that the City's determination of false certification was made in error, then the City shall have the right to terminate the contract and seek civil remedies pursuant to Florida Statute § 287.135.

Section 287.135, Florida Statutes prohibits the City from: 1) Contracting with companies for goods or services in any amount if at the time of bidding on, submitting a proposal for, or entering into or renewing a contract if the company is on the Scrutinized Companies that Boycott Israel List, created pursuant to Section 215.4725, F.S. or is engaged in a boycott of Israel; and 2) Contracting with companies for goods or services over \$1,000,000.00 that are on either the Scrutinized Companies with activities in the Iran Petroleum Energy Sector List, created pursuant to s. 215.473, or are engaged in business operations in Syria.

As the person authorized to sign on behalf of the Company, I hereby certify that the company identified above in the section entitled "Company Name" does not participate in any boycott of Israel, is not listed on the Scrutinized Companies that Boycott Israel List, is not listed on either the Scrutinized Companies with activities in the Iran Petroleum Energy Sector List and is not engaged in business operations in Syria. I understand that pursuant to Section 287.135, Florida Statutes, the submission of a false certification may subject the company to civil penalties, attorney's fees, and/or costs. I further understand that any contract with the City for goods or services may be terminated at the option of the City if the company is found to have submitted a false certification or has been placed on the Scrutinized Companies with Activities in Sudan List or the Scrutinized Companies with Activities in the Iran Petroleum Energy Sector List.

COMPANY NAME

SIGNATURE

PRINT NAME

TITLE

STATE OF FLORIDA

COUNTY OF: _____

The foregoing instrument was acknowledged before me by means of ☐ physical presence or ☐ online notarization, this _____ day of _____, 2024, by _____ and who:

☐ Is personally known to me; or ☐ has produced _____ as identification.

Notary Public, State of _____

Printed, typed or stamped name, commission and expiration:

This document must be completed and returned with your submittal

FORM 7.11 – LOCAL BUSINESS AFFIDAVIT OF ELIGIBILITY

City of Port Orange

This declaration is executed under penalty of perjury of the laws to the United States and the State of Florida

THIS AFFIDAVIT IS SUBMITTED IN REFERENCE TO THE FOLLOWING SOLICITATION:

Project# (as applicable): _____

Business Name: _____ Contact Person/Title: _____

Mailing Address: _____ City, State, Zip: _____

Phone Number: _____ Email address: _____

Physical Presence of Business: ☐ Headquarters ☐ Principal Place of Business

Within Legal Boundaries: ☐ City of Port Orange ☐ Volusia County ☐ State of Florida

FEIN (Federal Employer Identification Number): _____

Business Structure: ☐ Corporation ☐ LLC ☐ Partnership ☐ Sole Proprietorship ☐ Other (Specify): _____

****PLEASE ATTACH A VALID BUSINESS TAX RECEIPT OR OTHER SUCH DOCUMENTATION****

ATTESTATION – I understand that:

A local supplier or contractor is interpreted as a respondent to a solicitation, which as of the date of the solicitation opening, has a valid Business Tax Receipt (BTR) issued by the City of Port Orange to do business in the City of Port Orange which authorizes the supplier or contractor to provide the goods, services, or construction to be purchased and has a physical address located within the limits of Port Orange from which the supplier or contractor operates or performs business. A Post Office Box cannot be used to establish physical address. This local preference is only used as part of a tie breaker during a formal solicitation. The City uses Sunbiz to verify a supplier or contractor's business address. Sunbiz is a database on the Florida Department of State, Division of Corporations website and can be accessed using this link: <https://dos.myflorida.com/sunbiz/>.

Exemptions from Local Preference

Local preference is not permitted when (1) the purchase is funded, in whole or in part, by an entity prohibiting application of the preferences by grant agreement, contract or applicable federal, state or local law; or (2) emergency purchasing.

As an authorized representative of the Firm, I certify that this Firm complies fully with the above requirements.

Name of Business

STATE OF: _____

Authorized Signature

COUNTY OF: _____

Printed Name and Title

The foregoing instrument was acknowledged before me by means of ☐ physical presence or ☐ online notarization, this _____ day of _____, 2024, by _____ and who:

☐ Is personally known to me; or ☐ has produced _____ as identification.

Notary Public, State of _____

Printed, typed or stamped name, commission and expiration:

This document must be completed and returned with your Submittal



CITY OF PORT ORANGE
CONTRACTOR E-VERIFY AFFIDAVIT
IN ACCORDANCE WITH SECTION 448.095, FLORIDA STATUTES

Project Name: _____

Solicitation Number: _____

I, the undersigned hereby certify that _____ (insert contractor company name) does not employ, contract with or subcontract with an unauthorized alien, and is otherwise in full compliance with Section 448.095, Florida Statutes.

I acknowledge that it is my responsibility to ensure full compliance with Section 448.095, Florida Statutes. I am aware enrollment in the E-Verify system for employers can be done at www.e-verify.gov.

A true and correct copy of _____ (insert contractor company name) proof of registration in the E-Verify system is attached to this Affidavit.

By affixing my signature below, I hereby affirm that I am duly authorized to bind the company reference herein and I will comply with all applicable E-Verify requirements.

Print or Type Name, Title

Signature of Affiant

Federal Employer ID Number (FEIN)

E-Verify Number

STATE OF FLORIDA

COUNTY OF: _____

The foregoing instrument was acknowledged before me by means of ☐ physical presence or ☐ online notarization, this _____ day of _____, 2024, by _____ and who:

☐ Is personally known to me; or ☐ has produced _____ as identification.

Notary Public, State of _____

Printed, typed or stamped name, commission and expiration:

This document to be completed and returned with your Submittal

FORM 7.13 – CERTIFICATION REGARDING DEBARMENT, SUSPENSION AND OTHER RESPONSIBILITY MATTERS

**Primary Covered Transactions
(To be completed by Prime Contractor)**

1. The prospective participant certifies to the best of its knowledge and belief that it and its principals:
 - (a) Are not presently debarred, suspended, proposed for debarment, declared ineligible or voluntarily excluded from covered transactions by and Federal department or agency;
 - (b) Have not within a three-year period preceding this proposal bee convicted for had a civil judgement rendered against them for commission of fraud or a criminal offense in connection with obtaining, attempting to obtain or performing a public (Federal, State or local) transaction or contract under a public transaction; violation of Federal or State antitrust statutes or commission of embezzlement, theft forgery, bribery, falsification or destruction of records, making false statement or receiving stolen property.
 - (c) Are not presently indicted for or otherwise criminally or civilly charged by a governmental entity (Federal, State or local) with commission of any of the offenses enumerated in paragraph 1. (b) of this certification;
 - (d) Have not within a three-year period preceding this application/proposal had one or more public transactions (Federal, State or local) terminated for cause or default.
2. Where the prospective primary participant is unable to certify to any of the statements in this certification, such prospective participant shall attach an explanation to this proposal.

Organization Name

Bid Number or Project Name

Name and Title of Authorized Representative

Signature

Date

This document must be completed and returned with your Submittal

FORM 7.14 – AFFIDAVIT OF COMPLIANCE WITH SECTION 287.138, FLORIDA STATUTES

AFFIDAVIT OF COMPLIANCE WITH SECTION 287.138, FLORIDA STATUTES CONTRACTING WITH FOREIGN ENTITIES OF CONCERN

The undersigned (“Affiant”), on behalf of the entity listed below (“Entity”), hereby attests under penalty of perjury as follows:

1. Affiant is the _____ of _____
(Title) (Business Name)
which does business in the State of Florida, hereinafter called the “Entity”.
2. Entity is not owned by the government of a foreign country of concern, as defined in Section 287.138 (1) (c), Florida Statutes.
3. The government of a foreign country of concern does not have a controlling interest in Entity, as defined in Section 287.138 (1)(a), Florida Statutes.
4. Entity is not organized under the laws of, and does not have a principal place of business in, a foreign country of concern.
5. Entity is not owned or controlled by the government of a foreign country of concern.
6. For purposes of this affidavit, a foreign country of concern means the People’s Republic of China, the Russian Federation, the Islamic Republic of Iran, the Democratic People’s Republic of Korea, the Republic of Cuba, the Venezuelan regime of Nicolas Maduro, or the Syrian Arab Republic, including any agency of or any other entity of significant control of such foreign country of concern, as defined in Section 287.138(1)(c), Florida Statutes.

The undersigned is authorized to execute this affidavit on behalf of the Entity.

Date: _____, 20____ Signed: _____

Entity: _____ Name: _____

Title: _____

STATE OF: _____ COUNTY OF: _____

The foregoing instrument was acknowledged before me by means of ☐physical presence or ☐online notarization, this _____ day of _____, 2024, by _____ and who:

☐Is personally known to me; or ☐ has produced _____ as identification.

Notary Public, State of Florida at Large:
Printed Name/Seal of Notary, Commission and Expiration Date:

(seal)

My commission expires: _____

This document must be completed and returned with your Submittal

FORM 7.15 – NO BID RESPONSE

If your company will not be submitting a bid in response to this solicitation, please complete this form and return via e-mail prior to the solicitation due date established within to:

City of Port Orange
Purchasing Division
1000 City Center Circle
Port Orange, FL 32129
purchdiv@port-orange.org

This information will assist the Purchasing Division in the preparation of future solicitations.

Solicitation: ITB #24-17 Police Department Generator Replacement

Company Name: _____

Contact Person Name & Title: _____

Address: _____

Telephone: _____ Email Address: _____

Please check a reason for a “no response”.

- ☐ Specifications “too tight” or geared toward on brand or manufacturer (please explain below)
- ☐ Insufficient time to respond
- ☐ Specifications unclear (please explain below)
- ☐ We do not offer this product/service or an equivalent
- ☐ Our product schedule does not permit us to perform within stated timeline for the project
- ☐ Unable to meet specifications
- ☐ Unable to meet bond requirements
- ☐ Unable to hold prices firm throughout the term of the contract period
- ☐ Unable to meet insurance requirements
- ☐ Other: _____

Print Name: _____

Signature: _____ Date: _____

Additional Information:

If submitting this form, only this form needs to be returned. It is not necessary to return the entire solicitation package.

APPENDIX A, 44 C.F.R. PART 18 – CERTIFICATION REGARDING LOBBYING Certification for Contracts, Grants, Loans, and Cooperative Agreements

(Required for each bid or offer exceeding \$100,000)

The undersigned certifies, to the best of his or her knowledge and belief, that:

1. No federal appropriated funds have been paid or will be paid, by or on behalf of the undersigned, to any person for influencing or attempting to influence an officer or employee of an agency, a Member of Congress, an officer or employee of Congress, or an employee of a Member of Congress in connection with the awarding of any federal contract, the making of any federal grant, the making of any federal loan, the entering into of any cooperative agreement, and the extension, continuation, renewal, amendment, or modification of any federal contract, grant, loan, or cooperative agreement.
2. If any funds other than federal appropriated funds have been paid or will be paid to any person for influencing or attempting to influence an officer or employee of any agency, a Member of Congress, an officer or employee of Congress, or an employee of a Member of Congress in connection with this federal contract, grant, loan, or cooperative agreement, the undersigned shall complete and submit Standard Form-LLL, "Disclosure Form to Report Lobbying," in accordance with its instructions.
3. The undersigned shall require that the language of this certification be included in the award documents for all subawards at all tiers (including subcontracts, subgrants, and contracts under grants, loans, and cooperative agreements) and that all subrecipients shall certify and disclose accordingly.
4. This certification is a material representation of fact upon which reliance was placed when this transaction was made or entered into. Submission of this certification is a prerequisite for making or entering into this transaction imposed by section 1352, Title 31, U.S.C. Any person who fails to file the required certification shall be subject to a civil penalty of not less than \$10,000 and not more than \$100,000 for each such failure.

The Contractor, _____, certifies or affirms the truthfulness and accuracy of each statement of its certification and disclosure, if any. In addition, the Contractor understands and agrees that the provisions of 31 U.S.C. Chap. 38, Administrative Remedies for False Claims and Statements, apply to this certification and disclosure, if any.

Signature of Contractor's Authorized Official

Name & Title of Contractor's Authorized Official

Date: _____

This document must be completed and returned with your Submittal

(ATTACHMENT 1) - SCHEDULE OF UNIT PRICING



ITB #24-17 Police Department Generator Replacement

(ATTACHMENT 1) - SCHEDULE OF UNIT PRICING

Name of Business:	
Contact Person:	
Email Address:	
Authorized Signature:	

ALL UNIT PRICING IN ACCORDANCE WITH SECTION 3 - SCOPE OF WORK				
Bidder must fill in each cell highlighted in GREEN, leaving no blank cells; return completed, signed form with bid submittal and include on USB/thumb drive.				
ITEM #	DESCRIPTION	UNIT OF MEASURE	QUANTITY	PRICE
1	Mobilization/Demobilization	LS	1	
2	Preconstruction Video	LS	1	
3	Demolition	LS	1	
4	Site Work	LS	1	
5	Furnish and Install New Electrical Ductbank	LS	1	
6	Install Owner Furnished Generator Docking Station	LS	1	
7	Install Owner Furnished Transfer Switch	LS	1	
8	Install Owner Furnished Engine Generators	LS	2	
9	Furnish and Install Engine Generator Concrete Slab	EA	1	
10	Furnish and Install Docking Station Concrete Slab	EA	1	
11	Temporary Power	LS	1	
12	As-Built Plans	LS	1	
13	Permit Allowances	EA		\$30,000.00
LEGEND:		TOTAL PRICE		

LS - Lump Sum
EA - Each

BID BOND**BID BOND**

Bond No.:

KNOW ALL MEN BY THESE PRESENTS that _____, as Contractor, duly authorized to conduct business in the State of Florida, whose principal place of business is located at _____, Tel.: _____, (hereinafter called "PRINCIPAL"), and _____, as SURETY, duly authorized to conduct business in the State of Florida, whose principal place of business is located at _____, Tel.: _____ (hereinafter called "SURETY"), are held and firmly bound unto the City of Port Orange, Florida, as CITY, a Florida municipal corporation, whose address is City of Port Orange, 1000 City Center Circle, Port Orange, Florida 32129, Tel: (386) 506-5501, (hereinafter called "OBLIGEE" or "CITY", in the penal sum of _____ dollars and (____)/100 (\$____), lawful money of the United States, for the payment of which sum shall and truly be made, whereof PRINCIPAL and SURETY bind themselves, their heirs, executors, administrators, successors and assigns, jointly and severally, firmly by these presents.

THE CONDITION OF THIS OBLIGATION IS SUCH that, whereas the Principal has submitted the accompanying bid, dated _____, 20____, for:

Project Name/Bid No.:

Project Address:

Legal Description: See Attached

Description of Work:

NOW, THEREFORE,

A. If the Principal shall not withdraw said bid within one hundred twenty (120) days after date of opening of the same, and shall within ten (10) days after the prescribed forms are presented to it for signature, enter into a written contract with the City in accordance with the bid as accepted, and give bonds with good and sufficient surety or sureties, as may be required, for the faithful performance and proper fulfillment of such contract, then the above obligations shall be void and of no effect, otherwise to remain in full force and virtue.

B. In the event of the withdrawal of said bid within the period specified, or the failure to enter into such contract and give such bonds within the time specified, if the principal shall pay the City the difference between the amount specified in said bid and the amount for which the City may procure the required work and supplies. If the latter amount be in excess of the former, then the above obligations then the above obligations shall be void and of no effect, otherwise to remain in full force and virtue.

IN WITNESS WHEREOF, the above parties have executed this instrument under their several seals, this _____ day of _____, 20____, the name and corporate seal of each corporate party being hereto affixed and these presents duly signed by its undersigned representative, pursuant to authority of its governing body.

Note: If the firm is a sole ownership or partnership including limited liability company, two (2) witnesses are required to attest the signature. If the firm is a corporation, then the corporate secretary shall attest and affix the corporate seal (Attach power of attorney to the original bid bond and financial statement of Surety Company).

PRINCIPAL:

Signature

Corporate Officer & Title

ATTEST:

Signature

Corporate Secretary (Affix Corporate Seal)

WITNESSES:

ATTEST:

Signature

Corporate Secretary (Affix Corporate Seal)

SURETY:

Attorney-in-Fact (signature)

Name & Title

Name of Local Resident Agent

City, State, Zip

Telephone:

A.M. Best No.: _____ NAIC No.: _____

STATE OF _____

COUNTY OF _____

Before me this day personally appeared _____ (affiant), who, being duly sworn, deposes and says that he/she is the Attorney-in-Fact for the _____ (corporate surety) and that this person has been authorized by _____ (corporate surety) to execute the foregoing bond on behalf of the Contractor named therein in favor of the City of Port Orange, Florida.

Signature of Affiant

The foregoing instrument was acknowledged before me by means of ☐ physical presence or ☐ online notarization, this _____ day of _____, 2024, by _____ and who:

☐ Is personally known to me; or ☐ has produced _____ as identification.

Notary Public, State of _____
Printed, typed or stamped name, commission and expiration:

END OF BID BOND

This document must be completed and returned with your Submittal

PAYMENT & PERFORMANCE BOND (for informational purposes only)

FRONT PAGE FOR BOND REQUIRED BY SECTION 255.05, F.S.

PAYMENT AND PERFORMANCE BOND

(Public Works)

Notice and Time Limitations Must Be In Accordance
With Section 255.05(2), (8) and (10), Florida Statutes

BOND NO. _____

PRINCIPAL:

Developer or Contractor: _____

Principal Business Address: _____

Contact Person: _____

Phone Number: _____

SURETY:

Address: _____

Contact Person: _____

Phone Number: _____

OWNER:

City of Port Orange, Florida, a chartered municipal corporation

1000 City Center Circle

Port Orange, Florida 32129-4144

Contact Person: _____

Phone Number: _____

Amount: \$ _____

City Case: _____

Description of Work: _____

Project Location: _____

Legal Description: _____

Front Page

All other pages are subsequent to this page regardless of any numbers that may be printed thereon.

Bond No. _____

**COMBINATION PAYMENT AND PERFORMANCE BOND
FOR
PUBLIC CONSTRUCTION**

per Section 255.05, Florida Statutes
Guaranty for Construction of Public Improvements

BY THIS BOND, We, _____, as Principal, and _____, a corporation, as Surety, are bound to _____, a Florida municipal corporation, herein called "Owner" or sometimes referred to as "City," in the sum of _____ AND ____/100 DOLLARS (\$____), for payment of which we bind ourselves, our heirs, personal representatives, successors, and assigns, jointly and severally.

THE CONDITION OF THIS BOND is that if Principal:

1. Performs the terms of that certain Standard Contract for Services, having an effective date of _____, entered into by and between the Principal and the City, for Police Department Duct/HVAC Mold Remediation, hereinafter referred to as the "Contract," being made a part of this bond by reference, at the times and in the manner prescribed in the Contract; and
2. Promptly makes payments to all claimants, as defined in Section 255.05(1), Florida Statutes, supplying Principal with labor, materials, or supplies, used directly or indirectly by Principal in the prosecution of the work provided for in the Contract (the "Work"); and
3. Pays Owner all losses, damages, delay damages (including contractually authorized liquidated damages), expenses, costs, and attorney's fees, including appellate proceedings, that Owner sustains because of a breach or material breach by Principal under the Contract documents; and
4. Performs the guarantee of all work and materials furnished under the Contract for the time specified in the Contract, then this bond is void; otherwise it remains in full force.

Notice of Nonpayment and Time Limitations

Any action instituted by a claimant under this bond for payment must be in accordance with the notice and time limitation provisions in Sections 255.05(2), (8) and (10), Florida Statutes.

Any changes in or under the contract documents and compliance or noncompliance with any formalities connected with the contract or the changes does not affect Surety's obligation under this bond.

IN WITNESS WHEREOF, this performance and payment bond is executed and shall be deemed an original, this____, day of_____, 20____.

Attest:

(Principal)

(As to Corporate Principal) Secretary

By:_____
Name, Title

(Corporate Seal)

(Witness to Principal)

(Surety)

(Witness to Surety)

By:_____

Name: _____
(Attorney-in-Fact)

(Corporate Seal)

NOTE: Date of BOND must not be prior to date of Contract. If Developer/Principal is Partnership, all partners should executeBOND. All BONDS signed by an agent must be accompanied by a certified copy of the authority to act.

IMPORTANT: Surety companies executing BONDS must appear on the Treasury Department's most current list (Circular 570 asamended) and be authorized to transact business in the State of Florida.

This affidavit must be completed and returned by the Awarded Bidder upon issuance of a Notice of Intent

LEASED EMPLOYEE AFFIDAVIT

EXHIBIT CONTRACT # _____

☐ I hereby certify that I do not utilize an employee leasing company or employ leased employees. I further agree to notify the City in the event these circumstances change.

OR

☐ I affirm that an employee leasing company provides my workers' compensation coverage. I further understand that my contract with the employee leasing company limits my workers' compensation coverage to enrolled worksite employees only. My leasing arrangement does not cover un-enrolled worksite employees, independent contractors, uninsured sub-contractors or casual labor exposure.

I hereby certify that 100% of my workers are covered as worksite employees with the employee leasing company. I certify that I do not hire any casual or uninsured labor outside the employee leasing agreement. I agree to notify the City in the event that I have any workers not covered by the employee leasing workers' compensation policy. In the event that I have any workers not subject to the employee leasing arrangement, I agree to obtain a separate workers' compensation policy to cover these workers. I further agree to provide the City with a certificate of insurance providing proof of workers' compensation coverage prior to these workers entering any City jobsite.

I further agree to notify the City if my employee leasing arrangement terminates with the employee leasing company and I understand that I am required to furnish proof of replacement workers' compensation coverage prior to the termination of the employee leasing arrangement.

I certify that I have workers' compensation coverage for all of my workers through the employee leasing arrangement specified below:

Name of Employee Leasing Company: _____

Workers' Compensation Carrier: _____

A.M. Best Rating of Carrier: _____

Inception Date of Leasing Arrangement: _____

I further agree to notify the City in the event that I switch employee leasing companies. I recognize that I have an obligation to supply an updated workers' compensation certificate to the City that documents the change of carrier.

I hereby attest that the information provided in this affidavit is accurate. In addition, I certify that I have read and understand the above statements regarding my responsibility under the workers' compensation coverage.

Name of Contractor: _____

Signature of Owner/Officer: _____

Title: _____ Date: _____

This affidavit must be completed and returned by the Awarded Bidder upon issuance of a Notice of Intent to Award by the Purchasing Division of the City of Port Orange. Please note, the City of Port Orange does

not accept exemptions for Workers' Compensation coverage.

AFFIDAVIT REGARDING WORKERS' COMPENSATION

State of _____

County of _____

I, _____, being duly sworn according to law, deposes and says (it, he, she, they) have accepted the Workers' Compensation laws of the State of Florida, with its supplements and amendments and has insured (its, his, her, their) liability there under accordance with the terms of said Laws with the _____ Company, under the terms of Policy Number _____ for a period from _____, 20____ to _____, 20____.

WITNESS:

By: _____

Name: _____

CONTRACTOR:

Company: _____

By: _____

Name/Title: _____

Sworn to/Affirmed and subscribed before me this _____ day of _____, 20____, by _____, who is personally known to me or who produced _____ as identification.

NOTARY PUBLIC – STATE OF

Type or Print Name: _____

Commission No.: _____

Commission Expires: _____

(Seal)

IMPORTANT: This certificate must be completed and returned by the Awarded Proposer upon issuance of a Notice of Intent to Award by the Purchasing Department of the City of Port Orange.

HUMAN TRAFFICKING AFFIDAVIT
(SECTION 787.06, FLORIDA STATUTES)

STATE OF FLORIDA §
 §
COUNTY OF VOLUSIA §

The undersigned ("Affiant"), on behalf of the entity listed below ("Entity"), after being duly sworn, hereby attests as follows:

1. My name is _____. I am over the age of Twenty-one years old. I am the _____ of _____, a non- governmental entity which does
(Title) (Business Name)
business in the State of Florida, hereinafter called the "Entity."
2. I have personal knowledge of each and every statement of fact contained herein, and each and every statement of fact is true and correct.
3. Entity does not use coercion, as defined in Section 787.06, Florida Statutes, for labor or services.
4. The undersigned is an officer or representative of the entity and is authorized to execute this affidavit on behalf of the Entity.
5. Under penalties of perjury, I declare that I have read the foregoing Human Trafficking Affidavit and that the facts stated herein are true.

Further Affiant sayeth not.

Date: _____, 20____ Signed: _____
Print Name: _____
Title: _____

SUBSCRIBED AND SWORN before me by means of [_XX_] physical presence or [_] online notarization on the ____ day of _____, 20__ by _____ as _____ on behalf of _____ who is personally known to me or who has produced _____ as identification.

(Notary Seal)

Notary Public, State of Florida
Printed name, commission and expiration of commission term

CITY OF PORT ORANGE CONTRACT DOCUMENTS (for informational purposes only)

AGREEMENT BETWEEN OWNER AND CONTRACTOR FOR CONSTRUCTION CONTRACT (STIPULATED PRICE)

This Agreement is by and between [name of contracting entity] ("Owner") and City of Port Orange, 1000 City Center Circle, Port Orange, Florida 32129 ("Contractor").

Terms used in this Agreement have the meanings stated in the General Conditions and the Supplementary Conditions.

Owner and Contractor hereby agree as follows:

ARTICLE 1—WORK

- 1.01 Contractor shall complete all Work as specified or indicated in the Contract Documents. The Work is generally described as follows:

Formatted: Font: Italic

ARTICLE 2—THE PROJECT

- ~~2.01~~ The Project, of which the Work under the Contract Documents is a part, is generally described as follows:

Formatted: Indent: Left: 0", First line: 0"

ARTICLE 3—ENGINEER

- 3.01 ~~The Owner has retained~~The part of the project that pertains to the Work has been designed by the Project Engineer, – _____ ("Engineer") _____.
~~and shall to~~ act as Owner's representative, assume all duties and responsibilities ~~of Engineer~~, and have the rights and authority assigned to Engineer in the Contract Documents in connection with the completion of the Work in accordance with the Contract Documents.
- 3.02 ~~The part of the Project that pertains to the Work has been designed by~~

ARTICLE 4—CONTRACT TIMES

- 4.01 *Time is of the Essence*
- A. All time limits for Milestones, if any, Substantial Completion, and completion and readiness for final payment as stated in the Contract Documents are of the essence of the Contract.
- 4.02 *Contract Times: Dates*
- A. The Work will be substantially complete on or before [date], and completed and ready for final payment in accordance with Paragraph 15.06 of the General Conditions on or before [date].

4.03 *Contract Times: Days*

- A. The Work will be substantially complete within **[number]** days after the date when the Contract Times commence to run as provided in Paragraph 4.01 of the General Conditions, and completed and ready for final payment in accordance with Paragraph 15.06 of the General Conditions within **[number]** days after the date when the Contract Times commence to run.

~~4.04 *Milestones*~~

~~A. Parts of the Work must be substantially completed on or before the following Milestone(s):~~

- ~~1. Milestone 1~~
- ~~2. Milestone 2~~
- ~~3. Milestone 3~~

4.05 *Liquidated Damages*

- A. Contractor and Owner recognize that time is of the essence as stated in Paragraph 4.01 above and that Owner will suffer financial and other losses if the Work is not completed and Milestones not achieved within the Contract Times, as duly modified. The parties also recognize the delays, expense, and difficulties involved in proving, in a legal or arbitration proceeding, the actual loss suffered by Owner if the Work is not completed on time. Accordingly, instead of requiring any such proof, Owner and Contractor agree that as liquidated damages for delay (but not as a penalty):

1. *Substantial Completion:* Contractor shall pay Owner \$0.00 for each day that expires after the time (as duly adjusted pursuant to the Contract) specified above for Substantial Completion, until the Work is substantially complete.

2. *Completion of Remaining Work:* After Substantial Completion, if Contractor shall neglect, refuse, or fail to complete the remaining Work within the Contract Times (as duly adjusted pursuant to the Contract) for completion and readiness for final payment, Contractor shall pay Owner \$0.00 for each day that expires after such time until the Work is completed and ready for final payment.

~~3. *Milestones:* Contractor shall pay Owner \$ _____ for each day that expires after the time (as duly adjusted pursuant to the Contract) specified above for achievement of Milestone 1, until Milestone 1 is achieved, or until the time specified for Substantial Completion is reached, at which time the rate indicated in Paragraph 4.05.A.1 will apply, rather than the Milestone rate.~~

~~4. Liquidated damages for failing to timely attain Milestones, Substantial Completion, and final completion are not additive, and will not be imposed concurrently.~~

- B. If Owner recovers liquidated damages for a delay in completion by Contractor, then such liquidated damages are Owner's sole and exclusive remedy for such delay, and Owner is precluded from recovering any other damages, whether actual, direct, excess, or consequential, for such delay, except for special damages (if any) specified in this Agreement.

~~C. *Bonus:* Contractor and Owner further recognize the Owner will realize financial and other benefits if the Work is completed prior to the time specified for Substantial Completion. Accordingly, Owner and Contractor agree that as a bonus for early completion, Owner shall~~

pay Contractor \$_____ for each day prior to the time specified above for Substantial Completion (as duly adjusted pursuant to the Contract) that the Work is substantially complete. The maximum value of the bonus will be limited to \$_____.

4.06 — Special Damages

- A. ~~Contractor shall reimburse Owner (1) for any fines or penalties imposed on Owner as a direct result of the Contractor's failure to attain Substantial Completion according to the Contract Times, and (2) for the actual costs reasonably incurred by Owner for engineering, construction observation, inspection, and administrative services needed after the time specified in Paragraph 4.02 for Substantial Completion (as duly adjusted pursuant to the Contract), until the Work is substantially complete.~~
- B. ~~After Contractor achieves Substantial Completion, if Contractor shall neglect, refuse, or fail to complete the remaining Work within the Contract Times, Contractor shall reimburse Owner for the actual costs reasonably incurred by Owner for engineering, construction observation, inspection, and administrative services needed after the time specified in Paragraph 4.02 for Work to be completed and ready for final payment (as duly adjusted pursuant to the Contract), until the Work is completed and ready for final payment.~~
- C. ~~The special damages imposed in this paragraph are supplemental to any liquidated damages for delayed completion established in this Agreement.~~

ARTICLE 5—CONTRACT PRICE

5.01 Owner shall pay Contractor for completion of the Work in accordance with the Contract Documents, the amounts that follow, subject to adjustment under the Contract:

- A. For all Work other than Unit Price Work, a lump sum of \$_____.
- All specific cash allowances are included in the above price in accordance with Paragraph 13.02 of the General Conditions.
- B. For all Unit Price Work, an amount equal to the sum of the extended prices (established for each separately identified item of Unit Price Work by multiplying the unit price times the actual quantity of that item).

Unit Price Work					
Item No.	Description	Unit	Estimated Quantity	Unit Price	Extended Price
				\$	\$
				\$	\$
				\$	\$
				\$	\$
				\$	\$
Total of all Extended Prices for Unit Price Work (subject to final adjustment based on actual quantities)					\$

The extended prices for Unit Price Work set forth as of the Effective Date of the Contract are based on estimated quantities. As provided in Paragraph 13.03 of the General Conditions,

estimated quantities are not guaranteed, and determinations of actual quantities and classifications are to be made by Engineer.

- C. Total of Lump Sum Amount and Unit Price Work (subject to final Unit Price adjustment)
\$ _____.
- D. For all Work, at the prices stated in Contractor's Bid, attached hereto as an exhibit.

ARTICLE 6—PAYMENT PROCEDURES

6.01 Submittal and Processing of Payments

- A. Contractor shall submit Applications for Payment in accordance with Article 15 of the General Conditions. Applications for Payment will be processed by Engineer as provided in the General Conditions.

6.02 Progress Payments; Retainage

- A. Owner shall make progress payments on the basis of Contractor's Applications for Payment on or about the **[ordinal number, such as 5th]** day of each month during performance of the Work as provided in Paragraph 6.02.A.1 below, provided that such Applications for Payment have been submitted in a timely manner and otherwise meet the requirements of the Contract. All such payments will be measured by the Schedule of Values established as provided in the General Conditions (and in the case of Unit Price Work based on the number of units completed) or, in the event there is no Schedule of Values, as provided elsewhere in the Contract.

- 1. Prior to Substantial Completion, progress payments will be made in an amount equal to the percentage indicated below but, in each case, less the aggregate of payments previously made and less such amounts as Owner may withhold, including but not limited to liquidated damages, in accordance with the Contract.

- a. _____% percent of the value of the Work completed (with the balance being retainage).

- 1) If 50 percent or more of the Work has been completed, as determined by Engineer, and if the character and progress of the Work have been satisfactory to Owner and Engineer, then as long as the character and progress of the Work remain satisfactory to Owner and Engineer, there will be no additional retainage; and

- b. _____% percent of cost of materials and equipment not incorporated in the Work (with the balance being retainage).

- B. Upon Substantial Completion, Owner shall pay an amount sufficient to increase total payments to Contractor to _____% percent of the Work completed, less such amounts set off by Owner pursuant to Paragraph 15.01.E of the General Conditions, and less _____% percent of Engineer's estimate of the value of Work to be completed or corrected as shown on the punch list of items to be completed or corrected prior to final payment.

6.03 Final Payment

- A. Upon final completion and acceptance of the Work, Owner shall pay the remainder of the Contract Price in accordance with Paragraph 15.06 of the General Conditions.

6.04 *Consent of Surety*

- A. Owner will not make final payment, or return or release retainage at Substantial Completion or any other time, unless Contractor submits written consent of the surety to such payment, return, or release.

6.05 *Interest*

- A. All amounts not paid when due will bear interest at the rate of _____% percent per annum.

ARTICLE 7—CONTRACT DOCUMENTS

7.01 *Contents*

- A. The Contract Documents consist of all of the following:
1. This Agreement (pages to , inclusive).
 2. Bonds:
 - a. Combination Payment and Performance bond ~~(together with power of attorney)~~ (pages to , inclusive).
 - ~~b. Payment bond (together with power of attorney).~~
 3. General Conditions (pages to , inclusive).
 - ~~4. Supplementary Conditions.~~
 5. Specifications as listed in the table of contents of the project manual (copy of list attached).
 6. Drawings (not attached but incorporated by reference) consisting of _____ sheets with each sheet bearing the following general title: **[title on Drawings]**.
 7. Drawings listed on the attached sheet index.
 8. Addendum No. a (pages to , inclusive).
 9. Exhibits to this Agreement (enumerated as follows):
 - a. **[list exhibits]** (pages to , inclusive).
 10. The following which may be delivered or issued on or after the Effective Date of the Contract and are not attached hereto:
 - a. Notice to Proceed.
 - b. Work Change Directives.
 - c. Change Orders.
 - d. Field Orders.
 - e. Warranty Bond, if any.
- B. The Contract Documents listed in Paragraph 7.01.A are attached to this Agreement (except as expressly noted otherwise above).
- C. There are no Contract Documents other than those listed above in this Article 7.

- D. The Contract Documents may only be amended, modified, or supplemented as provided in the Contract.

ARTICLE 8—REPRESENTATIONS, CERTIFICATIONS, AND STIPULATIONS

8.01 Contractor's Representations

- A. In order to induce Owner to enter into this Contract, Contractor makes the following representations:
1. Contractor has examined and carefully studied the Contract Documents, including Addenda.
 2. Contractor has visited the Site, conducted a thorough visual examination of the Site and adjacent areas, and become familiar with the general, local, and Site conditions that may affect cost, progress, and performance of the Work.
 3. Contractor is familiar with all Laws and Regulations that may affect cost, progress, and performance of the Work.
 4. Contractor has carefully studied the reports of explorations and tests of subsurface conditions at or adjacent to the Site and the drawings of physical conditions relating to existing surface or subsurface structures at the Site that have been identified in the Supplementary Conditions, with respect to the Technical Data in such reports and drawings.
 5. Contractor has carefully studied the reports and drawings relating to Hazardous Environmental Conditions, if any, at or adjacent to the Site that have been identified in the Supplementary Conditions, with respect to Technical Data in such reports and drawings.
 6. Contractor has considered the information known to Contractor itself; information commonly known to contractors doing business in the locality of the Site; information and observations obtained from visits to the Site; the Contract Documents; and the Technical Data identified in the Supplementary Conditions or by definition, with respect to the effect of such information, observations, and Technical Data on (a) the cost, progress, and performance of the Work; (b) the means, methods, techniques, sequences, and procedures of construction to be employed by Contractor; and (c) Contractor's safety precautions and programs.
 7. Based on the information and observations referred to in the preceding paragraph, Contractor agrees that no further examinations, investigations, explorations, tests, studies, or data are necessary for the performance of the Work at the Contract Price, within the Contract Times, and in accordance with the other terms and conditions of the Contract.
 8. Contractor is aware of the general nature of work to be performed by Owner and others at the Site that relates to the Work as indicated in the Contract Documents.
 9. Contractor has given Engineer written notice of all conflicts, errors, ambiguities, or discrepancies that Contractor has discovered in the Contract Documents, and of discrepancies between Site conditions and the Contract Documents, and the written resolution thereof by Engineer is acceptable to Contractor.

10. The Contract Documents are generally sufficient to indicate and convey understanding of all terms and conditions for performance and furnishing of the Work.

11. Contractor's entry into this Contract constitutes an incontrovertible representation by Contractor that without exception all prices in the Agreement are premised upon performing and furnishing the Work required by the Contract Documents.

8.02 *Contractor's Certifications*

A. Contractor certifies that it has not engaged in corrupt, fraudulent, collusive, or coercive practices in competing for or in executing the Contract. For the purposes of this Paragraph 8.02:

1. "corrupt practice" means the offering, giving, receiving, or soliciting of anything of value likely to influence the action of a public official in the bidding process or in the Contract execution;
2. "fraudulent practice" means an intentional misrepresentation of facts made (a) to influence the bidding process or the execution of the Contract to the detriment of Owner, (b) to establish Bid or Contract prices at artificial non-competitive levels, or (c) to deprive Owner of the benefits of free and open competition;
3. "collusive practice" means a scheme or arrangement between two or more Bidders, with or without the knowledge of Owner, a purpose of which is to establish Bid prices at artificial, non-competitive levels; and
4. "coercive practice" means harming or threatening to harm, directly or indirectly, persons or their property to influence their participation in the bidding process or affect the execution of the Contract.

8.03 *Standard General Conditions*

A. Owner stipulates that if the General Conditions that are made a part of this Contract are EJCDC® C-700, Standard General Conditions for the Construction Contract (2018), published by the Engineers Joint Contract Documents Committee, and if Owner is the party that has furnished said General Conditions, then Owner has plainly shown all modifications to the standard wording of such published document to the Contractor, through a process such as highlighting or "track changes" (redline/strikeout), or in the Supplementary Conditions.

ARTICLE 9—MISCELLANEOUS

9.01 *Assignment of Contract*

A. No assignment by a party hereto of any rights under or interests in the Contract will be binding on another party hereto without the written consent of the party sought to be bound; and, specifically but without limitation, moneys that may become due and moneys that are due may not be assigned without such consent (except to the extent that the effect of this restriction may be limited by law), and unless specifically stated to the contrary in any written consent to an

assignment, no assignment will release or discharge the assignor from any duty or responsibility under the Contract Documents.

9.02 Successors and Assigns

Owner and Contractor each binds itself, its partners, successors, assigns, and legal representatives to the other party hereto, its partners, successors, assigns, and legal representatives in respect to all covenants, agreements, and obligations contained in the Contract Documents.

9.03 Severability

Any provisions or part of the Contract Documents held to be void or unenforceable under any Law or Regulation shall be deemed stricken, and all remaining provisions and parts shall continue to be valid and binding upon Owner and Contractor, who agree that the Contract Documents shall be reformed to replace such stricken provision or part thereof with a valid and enforceable provision or part that comes as close as possible to expressing the intention of the stricken provision.

9.04 No-Damage-for-Delay

Contractor shall not be entitled to any damages (including, without limitation, expenses, costs, fees, extended field overhead and general conditions, equipment costs, home office overhead, lost productivity and inefficiency damages, additional payroll and labor costs, etc.) for any delay to its Work. Contractor's sole and exclusive remedy for a delay to its Work that is not caused by Contractor (or a person or entity performing a portion of Contractor's scope of Work) shall be an extension of time to substantially complete and finally complete the Project; provided, however, that Owner granting Contractor an extension of time is not a condition precedent to this no-damage-for-delay provision. Contractor shall also not be entitled to any damages for disruption or interference to its Work or for having to accelerate or incur additional labor or payroll costs in order to make up or overcome a delay to its Work so that it can maintain the dates for Substantial Completion and Final Completion. Contractor agrees that in determining and agreeing to the Contract Price it is considered this no-damage-for-delay provision and understands that it is not entitled to any damages whatsoever for a delay to its Work.

9.05 No intended Third-Party Beneficiaries

There are no intended third-party beneficiaries to the Contract.

Formatted: @EJCDC Art 2 - Par 1.01, Tab stops: 0.75", Left

IN WITNESS WHEREOF, Owner and Contractor have signed this Agreement.

This Agreement will be effective on _____ (which is the Effective Date of the Contract).

Owner:

Contractor:

(typed or printed name of organization)

(typed or printed name of organization)

By:

(individual's signature)

By:

(individual's signature)

Date:

(date signed)

Date:

(date signed)

Name:

(typed or printed)

Name:

(typed or printed)

Title:

(typed or printed)

Title:

(typed or printed)

(If [Type of Entity] is a corporation, a partnership, or a joint venture, attach evidence of authority to sign.)

Attest:

(individual's signature)

Attest:

(individual's signature)

Title:

(typed or printed)

Title:

(typed or printed)

Address for giving notices:

Address for giving notices:

Designated Representative:

Designated Representative:

Name:

(typed or printed)

Name:

(typed or printed)

Title:

(typed or printed)

Title:

(typed or printed)

Address:

Address:

Phone:

Phone:

Email:

Email:

~~(If [Type of Entity] is a corporation, attach evidence of authority to sign. If [Type of Entity] is a public body, attach evidence of authority to sign and resolution or other documents authorizing execution of this Agreement.)~~

License No.:

(where applicable)

State:

Formatted: Font color: Red, Strikethrough

Formatted: Font color: Red

Formatted: Font color: Red, Strikethrough

Formatted: Font color: Red

Formatted: Font color: Red, Strikethrough

Owner:

City of Port Orange

(typed or printed name of organization)

By:

(individual's signature)

Date:

(date signed)

Name:

Donald O. Burnette

(typed or printed)

Title:

Mayor

(typed or printed)

Attest:

Robin L. Fenwick

(individual's signature)

Title:

City Clerk

(typed or printed)

Address for giving notices:

1000 City Center Circle

Port Orange, Florida 32129

(386) 506-5500

Designated Representative:

Name:

(typed or printed)

Title:

(typed or printed)

Address:

1000 City Center Circle

Port Orange, Florida 32129

Phone:

() -

Email:

This document has important legal consequences; consultation with an attorney is encouraged with respect to its use or modification. This document should be adapted to the particular circumstances of the contemplated Project and the controlling Laws and Regulations.

STANDARD GENERAL CONDITIONS OF THE CONSTRUCTION CONTRACT

Prepared By



Endorsed By



Copyright© 2018

National Society of Professional Engineers
1420 King Street, Alexandria, VA 22314-2794
(703) 684-2882
www.nspe.org

American Council of Engineering Companies
1015 15th Street N.W., Washington, DC 20005
(202) 347-7474
www.acec.org

American Society of Civil Engineers
1801 Alexander Bell Drive, Reston, VA 20191-4400
(800) 548-2723
www.asce.org

The copyright for this EJCDC document is owned jointly by the three sponsoring organizations listed above. The National Society of Professional Engineers is the Copyright Administrator for the EJCDC documents; please direct all inquiries regarding EJCDC copyrights to NSPE.

NOTE: EJCDC publications may be purchased at www.ejcdc.org, or from any of the sponsoring organizations above.

STANDARD GENERAL CONDITIONS OF THE CONSTRUCTION CONTRACT

TABLE OF CONTENTS

	Page
Article 1—Definitions and Terminology.....	1
1.01 Defined Terms.....	1
1.02 Terminology	6
Article 2—Preliminary Matters	7
2.01 Delivery of Performance and Payment Bonds; Evidence of Insurance.....	7
2.02 Copies of Documents	<u>87</u>
2.03 Before Starting Construction	<u>87</u>
2.04 Preconstruction Conference; Designation of Authorized Representatives	8
2.05 Acceptance of Schedules	<u>98</u>
2.06 Electronic Transmittals	<u>98</u>
Article 3—Contract Documents: Intent, Requirements, Reuse	<u>109</u>
3.01 Intent.....	<u>109</u>
3.02 Reference Standards	<u>109</u>
3.03 Reporting and Resolving Discrepancies	<u>111</u> <u>10</u>
3.04 Requirements of the Contract Documents.....	<u>121</u> <u>10</u>
3.05 Reuse of Documents	<u>121</u> <u>11</u>
Article 4—Commencement and Progress of the Work	<u>121</u> <u>11</u>
4.01 Commencement of Contract Times; Notice to Proceed	<u>121</u> <u>11</u>
4.02 Starting the Work.....	<u>131</u> <u>11</u>
4.03 Reference Points	<u>131</u> <u>11</u>
4.04 Progress Schedule	<u>131</u> <u>12</u>
4.05 Delays in Contractor’s Progress	<u>131</u> <u>12</u>
Article 5—Site; Subsurface and Physical Conditions; Hazardous Environmental Conditions	<u>151</u> <u>13</u>
5.01 Availability of Lands	<u>151</u> <u>13</u>
5.02 Use of Site and Other Areas.....	<u>151</u> <u>14</u>
5.03 Subsurface and Physical Conditions.....	<u>161</u> <u>15</u>
5.04 Differing Subsurface or Physical Conditions	<u>171</u> <u>16</u>

5.05	Underground Facilities.....	<u>1917</u>
5.06	Hazardous Environmental Conditions at Site	<u>2119</u>
Article 6—Bonds and Insurance.....		<u>2421</u>
6.01	Performance, Payment, and Other Bonds	<u>2421</u>
6.02	Insurance—General Provisions.....	<u>2522</u>
6.03	Contractor’s Insurance.....	<u>2624</u>
6.04	Builder’s Risk and Other Property Insurance	<u>2825</u>
6.05	Property Losses; Subrogation	<u>2825</u>
6.06	Receipt and Application of Property Insurance Proceeds	<u>2927</u>
Article 7—Contractor’s Responsibilities		<u>3027</u>
7.01	Contractor’s Means and Methods of Construction	<u>3027</u>
7.02	Supervision and Superintendence	<u>3127</u>
7.03	Labor; Working Hours	<u>3127</u>
7.04	Services, Materials, and Equipment	<u>3128</u>
7.05	“Or Equals”	<u>3228</u>
7.06	Substitutes	<u>3329</u>
7.07	Concerning Subcontractors and Suppliers.....	<u>3431</u>
7.08	Patent Fees and Royalties.....	<u>3632</u>
7.09	Permits	<u>3633</u>
7.10	Taxes	<u>3733</u>
7.11	Laws and Regulations.....	<u>3733</u>
7.12	Record Documents.....	<u>3733</u>
7.13	Safety and Protection	<u>3734</u>
7.14	Hazard Communication Programs	<u>3935</u>
7.15	Emergencies	<u>3935</u>
7.16	Submittals	<u>3935</u>
7.17	Contractor’s General Warranty and Guarantee	<u>4238</u>
7.18	Indemnification	<u>4339</u>
7.19	Delegation of Professional Design Services	<u>4439</u>
Article 8—Other Work at the Site.....		<u>4540</u>
8.01	Other Work	<u>4540</u>
8.02	Coordination	<u>4641</u>
8.03	Legal Relationships.....	<u>4641</u>

Article 9—Owner’s Responsibilities	4742
9.01 Communications to Contractor	4742
9.02 Replacement of Engineer	4742
9.03 Furnish Data	4742
9.04 Pay When Due.....	4742
9.05 Lands and Easements; Reports, Tests, and Drawings	4743
9.06 Insurance.....	4843
9.07 Change Orders	4843
9.08 Inspections, Tests, and Approvals.....	4843
9.09 Limitations on Owner’s Responsibilities	4843
9.10 Undisclosed Hazardous Environmental Condition.....	4843
9.11 Evidence of Financial Arrangements.....	4843
9.12 Safety Programs	4843
Article 10—Engineer’s Status During Construction	4844
10.01 Owner’s Representative.....	4844
10.02 Visits to Site.....	4844
10.03 Resident Project Representative.....	4944
10.04 Engineer’s Authority	4944
10.05 Determinations for Unit Price Work	4945
10.06 Decisions on Requirements of Contract Documents and Acceptability of Work	4945
10.07 Limitations on Engineer’s Authority and Responsibilities	5045
10.08 Compliance with Safety Program.....	5045
Article 11—Changes to the Contract	5046
11.01 Amending and Supplementing the Contract	5046
11.02 Change Orders	5146
11.03 Work Change Directives.....	5146
11.04 Field Orders.....	5247
11.05 Owner-Authorized Changes in the Work	5247
11.06 Unauthorized Changes in the Work.....	5247
11.07 Change of Contract Price	5247
11.08 Change of Contract Times.....	5349
11.09 Change Proposals.....	5449
11.10 Notification to Surety.....	5550

Article 12—Claims.....	<u>5550</u>
12.01 Claims.....	<u>5550</u>
Article 13—Cost of the Work; Allowances; Unit Price Work	<u>5751</u>
13.01 Cost of the Work	<u>5751</u>
13.02 Allowances	<u>6055</u>
13.03 Unit Price Work.....	<u>6155</u>
Article 14—Tests and Inspections; Correction, Removal, or Acceptance of Defective Work	<u>6256</u>
14.01 Access to Work.....	<u>6256</u>
14.02 Tests, Inspections, and Approvals.....	<u>6256</u>
14.03 Defective Work	<u>6357</u>
14.04 Acceptance of Defective Work.....	<u>6358</u>
14.05 Uncovering Work	<u>6458</u>
14.06 Owner May Stop the Work	<u>6458</u>
14.07 Owner May Correct Defective Work.....	<u>6559</u>
Article 15—Payments to Contractor; Set-Offs; Completion; Correction Period	<u>6559</u>
15.01 Progress Payments.....	<u>6559</u>
15.02 Contractor’s Warranty of Title	<u>6962</u>
15.03 Substantial Completion.....	<u>6962</u>
15.04 Partial Use or Occupancy	<u>7063</u>
15.05 Final Inspection	<u>7064</u>
15.06 Final Payment.....	<u>7164</u>
15.07 Waiver of Claims	<u>7265</u>
15.08 Correction Period.....	<u>7266</u>
Article 16—Suspension of Work and Termination	<u>7367</u>
16.01 Owner May Suspend Work	<u>7367</u>
16.02 Owner May Terminate for Cause.....	<u>7467</u>
16.03 Owner May Terminate for Convenience.....	<u>7568</u>
16.04 Contractor May Stop Work or Terminate	<u>7568</u>
Article 17—Final Resolution of Disputes	<u>7669</u>
17.01 Methods and Procedures.....	<u>7669</u>
Article 18—Miscellaneous	<u>7769</u>
18.01 Giving Notice	<u>7769</u>
18.02 Computation of Times.....	<u>7769</u>

18.03	Cumulative Remedies	7770
18.04	Limitation of Damages	7770
18.05	No Waiver	7870
18.06	Survival of Obligations	7870
18.07	Controlling Law	7870
18.08	Assignment of Contract.....	7870
18.09	Successors and Assigns	7870
18.10	Headings.....	7870

STANDARD GENERAL CONDITIONS OF THE CONSTRUCTION CONTRACT

ARTICLE 1—DEFINITIONS AND TERMINOLOGY

1.01 *Defined Terms*

- A. Wherever used in the Bidding Requirements or Contract Documents, a term printed with initial capital letters, including the term's singular and plural forms, will have the meaning indicated in the definitions below. In addition to terms specifically defined, terms with initial capital letters in the Contract Documents include references to identified articles and paragraphs, and the titles of other documents or forms.
1. *Addenda*—Written or graphic instruments issued prior to the opening of Bids which clarify, correct, or change the Bidding Requirements or the proposed Contract Documents.
 2. *Agreement*—The written instrument, executed by Owner and Contractor, that sets forth the Contract Price and Contract Times, identifies the parties and the Engineer, and designates the specific items that are Contract Documents.
 3. *Application for Payment*—The document prepared by Contractor, in a form acceptable to Engineer, to request progress or final payments, and which is to be accompanied by such supporting documentation as is required by the Contract Documents.
 4. *Bid*—The offer of a Bidder submitted on the prescribed form setting forth the prices for the Work to be performed.
 5. *Bidder*—An individual or entity that submits a Bid to Owner.
 6. *Bidding Documents*—The Bidding Requirements, the proposed Contract Documents, and all Addenda.
 7. *Bidding Requirements*—The Advertisement or invitation to bid, Instructions to Bidders, Bid Bond or other Bid security, if any, the Bid Form, and the Bid with any attachments.
 8. *Change Order*—A document which is signed by Contractor and Owner and authorizes an addition, deletion, or revision in the Work or an adjustment in the Contract Price or the Contract Times, or other revision to the Contract, issued on or after the Effective Date of the Contract.
 9. *Change Proposal*—A written request by Contractor, duly submitted in compliance with the procedural requirements set forth herein, seeking an adjustment in Contract Price or Contract Times; contesting an initial decision by Engineer concerning the requirements of the Contract Documents or the acceptability of Work under the Contract Documents; challenging a set-off against payments due; or seeking other relief with respect to the terms of the Contract.

10. *Claim*

- a. A demand or assertion by Owner directly to Contractor, duly submitted in compliance with the procedural requirements set forth herein, seeking an adjustment of Contract Price or Contract Times; contesting an initial decision by Engineer concerning the requirements of the Contract Documents or the acceptability of Work under the Contract Documents; contesting Engineer's decision regarding a Change Proposal; seeking resolution of a contractual issue that Engineer has declined to address; or seeking other relief with respect to the terms of the Contract.
 - b. A demand or assertion by Contractor directly to Owner, duly submitted in compliance with the procedural requirements set forth herein, contesting Engineer's decision regarding a Change Proposal, or seeking resolution of a contractual issue that Engineer has declined to address.
 - c. A demand or assertion by Owner or Contractor, duly submitted in compliance with the procedural requirements set forth herein, made pursuant to Paragraph 12.01.A.4, concerning disputes arising after Engineer has issued a recommendation of final payment.
 - d. A demand for money or services by a third party is not a Claim.
11. *Constituent of Concern*—Asbestos, petroleum, radioactive materials, polychlorinated biphenyls (PCBs), lead-based paint (as defined by the HUD/EPA standard), hazardous waste, and any substance, product, waste, or other material of any nature whatsoever that is or becomes listed, regulated, or addressed pursuant to Laws and Regulations regulating, relating to, or imposing liability or standards of conduct concerning, any hazardous, toxic, or dangerous waste, substance, or material.
12. *Contract*—The entire and integrated written contract between Owner and Contractor concerning the Work.
13. *Contract Documents*—Those items so designated in the Agreement, and which together comprise the Contract.
14. *Contract Price*—The money that Owner has agreed to pay Contractor for completion of the Work in accordance with the Contract Documents.
15. *Contract Times*—The number of days or the dates by which Contractor shall: (a) achieve Milestones, if any; (b) achieve Substantial Completion; and (c) complete the Work.
16. *Contractor*—The individual or entity with which Owner has contracted for performance of the Work.
17. *Cost of the Work*—See Paragraph 13.01 for definition.
18. *Drawings*—The part of the Contract that graphically shows the scope, extent, and character of the Work to be performed by Contractor.
19. *Effective Date of the Contract*—The date, indicated in the Agreement, on which the Contract becomes effective.

20. *Electronic Document*—Any Project-related correspondence, attachments to correspondence, data, documents, drawings, information, or graphics, including but not limited to Shop Drawings and other Submittals, that are in an electronic or digital format.
21. *Electronic Means*—Electronic mail (email), upload/download from a secure Project website, or other communications methods that allow: (a) the transmission or communication of Electronic Documents; (b) the documentation of transmissions, including sending and receipt; (c) printing of the transmitted Electronic Document by the recipient; (d) the storage and archiving of the Electronic Document by sender and recipient; and (e) the use by recipient of the Electronic Document for purposes permitted by this Contract. Electronic Means does not include the use of text messaging, or of Facebook, Twitter, Instagram, or similar social media services for transmission of Electronic Documents.
22. *Engineer*—The individual or entity named as such in the Agreement.
23. *Field Order*—A written order issued by Engineer which requires minor changes in the Work but does not change the Contract Price or the Contract Times.
24. *Hazardous Environmental Condition*—The presence at the Site of Constituents of Concern in such quantities or circumstances that may present a danger to persons or property exposed thereto.
- a. The presence at the Site of materials that are necessary for the execution of the Work, or that are to be incorporated into the Work, and that are controlled and contained pursuant to industry practices, Laws and Regulations, and the requirements of the Contract, is not a Hazardous Environmental Condition.
 - b. The presence of Constituents of Concern that are to be removed or remediated as part of the Work is not a Hazardous Environmental Condition.
 - c. The presence of Constituents of Concern as part of the routine, anticipated, and obvious working conditions at the Site, is not a Hazardous Environmental Condition.
25. *Laws and Regulations; Laws or Regulations*—Any and all applicable laws, statutes, rules, regulations, ordinances, codes, and binding decrees, resolutions, and orders of any and all governmental bodies, agencies, authorities, and courts having jurisdiction.
26. *Liens*—Charges, security interests, or encumbrances upon Contract-related funds, real property, or personal property.
27. *Milestone*—A principal event in the performance of the Work that the Contract requires Contractor to achieve by an intermediate completion date, or by a time prior to Substantial Completion of all the Work.
28. *Notice of Award*—The written notice by Owner to a Bidder of Owner's acceptance of the Bid.
29. *Notice to Proceed*—A written notice by Owner to Contractor fixing the date on which the Contract Times will commence to run and on which Contractor shall start to perform the Work.

30. *Owner*—The individual or entity with which Contractor has contracted regarding the Work, and which has agreed to pay Contractor for the performance of the Work, pursuant to the terms of the Contract.
31. *Progress Schedule*—A schedule, prepared and maintained by Contractor, describing the sequence and duration of the activities comprising Contractor’s plan to accomplish the Work within the Contract Times.
32. *Project*—The total undertaking to be accomplished for Owner by engineers, contractors, and others, including planning, study, design, construction, testing, commissioning, and start-up, and of which the Work to be performed under the Contract Documents is a part.
33. *Project Manual*—The bound documentary information prepared for bidding and constructing the Work. A listing of the contents of the Project Manual, which may be bound in one or more volumes, is contained in the table(s) of contents.
34. *Punch List* - the detailed list of incomplete, unsatisfactory or unacceptable, or defective items that Contractor is required to complete prior to final payment that is generated in accordance with Paragraph 14.06 of the General Conditions.”
- ~~343.~~ *Resident Project Representative*—The authorized representative of Engineer assigned to assist Engineer at the Site. As used herein, the term Resident Project Representative (RPR) includes any assistants or field staff of Resident Project Representative.
34. *Samples*—Physical examples of materials, equipment, or workmanship that are representative of some portion of the Work and that establish the standards by which such portion of the Work will be judged.
35. *Schedule of Submittals*—A schedule, prepared and maintained by Contractor, of required submittals and the time requirements for Engineer’s review of the submittals.
36. *Schedule of Values*—A schedule, prepared and maintained by Contractor, allocating portions of the Contract Price to various portions of the Work and used as the basis for reviewing Contractor’s Applications for Payment.
37. *Shop Drawings*—All drawings, diagrams, illustrations, schedules, and other data or information that are specifically prepared or assembled by or for Contractor and submitted by Contractor to illustrate some portion of the Work. Shop Drawings, whether approved or not, are not Drawings and are not Contract Documents.
38. *Site*—Lands or areas indicated in the Contract Documents as being furnished by Owner upon which the Work is to be performed, including rights-of-way and easements, and such other lands or areas furnished by Owner which are designated for the use of Contractor.
39. *Specifications*—The part of the Contract that consists of written requirements for materials, equipment, systems, standards, and workmanship as applied to the Work, and certain administrative requirements and procedural matters applicable to the Work.
40. *Subcontractor*—An individual or entity having a direct contract with Contractor or with any other Subcontractor for the performance of a part of the Work.

41. *Submittal*—A written or graphic document, prepared by or for Contractor, which the Contract Documents require Contractor to submit to Engineer, or that is indicated as a Submittal in the Schedule of Submittals accepted by Engineer. Submittals may include Shop Drawings and Samples; schedules; product data; Owner-delegated designs; sustainable design information; information on special procedures; testing plans; results of tests and evaluations, source quality-control testing and inspections, and field or Site quality-control testing and inspections; warranties and certifications; Suppliers' instructions and reports; records of delivery of spare parts and tools; operations and maintenance data; Project photographic documentation; record documents; and other such documents required by the Contract Documents. Submittals, whether or not approved or accepted by Engineer, are not Contract Documents. Change Proposals, Change Orders, Claims, notices, Applications for Payment, and requests for interpretation or clarification are not Submittals.
42. *Substantial Completion*—The time and date at which the Work (or a specified part thereof) has progressed to the point where, in the opinion of Engineer, the Work (or a specified part thereof) is sufficiently complete, in accordance with the Contract Documents, so that the Work (or a specified part thereof) can be ~~occupied and/or~~ utilized for the purposes for which it is intended. The terms "substantially complete" and "substantially completed" as applied to all or part of the Work refer to Substantial Completion of such Work. Substantial Completion cannot occur before the Project is issued a Certificate of Occupancy (or Completion, if applicable) by the governing building department that allows Owner to begin to utilize the entire Project for the purposes for which it was intended.
43. *Successful Bidder*—The Bidder to which the Owner makes an award of contract.
44. *Supplementary Conditions*—The part of the Contract that amends or supplements these General Conditions.
45. *Supplier*—A manufacturer, fabricator, supplier, distributor, or vendor having a direct contract with Contractor or with any Subcontractor to furnish materials or equipment to be incorporated in the Work by Contractor or a Subcontractor.
46. *Technical Data*
- Those items expressly identified as Technical Data in the Supplementary Conditions, with respect to either (1) existing subsurface conditions at or adjacent to the Site, or existing physical conditions at or adjacent to the Site including existing surface or subsurface structures (except Underground Facilities) or (2) Hazardous Environmental Conditions at the Site.
 - If no such express identifications of Technical Data have been made with respect to conditions at the Site, then Technical Data is defined, with respect to conditions at the Site under Paragraphs 5.03, 5.04, and 5.06, as the data contained in boring logs, recorded measurements of subsurface water levels, assessments of the condition of subsurface facilities, laboratory test results, and other factual, objective information regarding conditions at the Site that are set forth in any geotechnical, environmental, or other Site or facilities conditions report prepared for the Project and made available to Contractor.

- c. Information and data regarding the presence or location of Underground Facilities are not intended to be categorized, identified, or defined as Technical Data, and instead Underground Facilities are shown or indicated on the Drawings.
- 47. *Underground Facilities*—All active or not-in-service underground lines, pipelines, conduits, ducts, encasements, cables, wires, manholes, vaults, tanks, tunnels, or other such facilities or systems at the Site, including but not limited to those facilities or systems that produce, transmit, distribute, or convey telephone or other communications, cable television, fiber optic transmissions, power, electricity, light, heat, gases, oil, crude oil products, liquid petroleum products, water, steam, waste, wastewater, storm water, other liquids or chemicals, or traffic or other control systems. An abandoned facility or system is not an Underground Facility.
- 48. *Unit Price Work*—Work to be paid for on the basis of unit prices.
- 49. *Work*—The entire construction or the various separately identifiable parts thereof required to be provided under the Contract Documents. Work includes and is the result of performing or providing all labor, services, and documentation necessary to produce such construction; furnishing, installing, and incorporating all materials and equipment into such construction; and may include related services such as testing, start-up, and commissioning, all as required by the Contract Documents.
- 50. *Emergency Work Change Directive*—A written directive to Contractor issued on or after the Effective Date of the Contract, signed by Owner and recommended by Engineer, ordering an addition, deletion, or revision in the Work [due to an emergency that prevents the parties from using the Change Order process](#).

1.02 Terminology

- A. The words and terms discussed in Paragraphs 1.02.B, C, D, and E are not defined terms that require initial capital letters, but, when used in the Bidding Requirements or Contract Documents, have the indicated meaning.
- B. *Intent of Certain Terms or Adjectives*: The Contract Documents include the terms “as allowed,” “as approved,” “as ordered,” “as directed” or terms of like effect or import to authorize an exercise of professional judgment by Engineer. In addition, the adjectives “reasonable,” “suitable,” “acceptable,” “proper,” “satisfactory,” or adjectives of like effect or import are used to describe an action or determination of Engineer as to the Work. It is intended that such exercise of professional judgment, action, or determination will be solely to evaluate, in general, the Work for compliance with the information in the Contract Documents and with the design concept of the Project as a functioning whole as shown or indicated in the Contract Documents (unless there is a specific statement indicating otherwise). The use of any such term or adjective is not intended to and shall not be effective to assign to Engineer any duty or authority to supervise or direct the performance of the Work, or any duty or authority to undertake responsibility contrary to the provisions of Article 10 or any other provision of the Contract Documents.
- C. *Day*: The word “day” means a calendar day of 24 hours measured from midnight to the next midnight, [including weekends and legal holidays unless otherwise specifically defined](#).

- D. *Defective*: The word “defective,” when modifying the word “Work,” refers to Work that is unsatisfactory, faulty, or deficient in that it:
1. does not conform to the Contract Documents;
 2. does not meet the requirements of any applicable inspection, reference standard, test, or approval referred to in the Contract Documents; or
 3. has been damaged prior to Engineer’s recommendation of final payment (unless responsibility for the protection thereof has been assumed by Owner at Substantial Completion in accordance with Paragraph 15.03 or Paragraph 15.04).
- E. *Furnish, Install, Perform, Provide*
1. The word “furnish,” when used in connection with services, materials, or equipment, means to supply and deliver said services, materials, or equipment to the Site (or some other specified location) ready for use or installation and in usable or operable condition.
 2. The word “install,” when used in connection with services, materials, or equipment, means to put into use or place in final position said services, materials, or equipment complete and ready for intended use.
 3. The words “perform” or “provide,” when used in connection with services, materials, or equipment, means to furnish and install said services, materials, or equipment complete and ready for intended use.
 4. If the Contract Documents establish an obligation of Contractor with respect to specific services, materials, or equipment, but do not expressly use any of the four words “furnish,” “install,” “perform,” or “provide,” then Contractor shall furnish and install said services, materials, or equipment complete and ready for intended use.
- F. *Contract Price or Contract Times*: References to a change in “Contract Price or Contract Times” or “Contract Times or Contract Price” or similar, indicate that such change applies to (1) Contract Price, (2) Contract Times, or (3) both Contract Price and Contract Times, as warranted, even if the term “or both” is not expressed.
- G. Unless stated otherwise in the Contract Documents, words or phrases that have a well-known technical or construction industry or trade meaning are used in the Contract Documents in accordance with such recognized meaning.

ARTICLE 2—PRELIMINARY MATTERS

2.01 *Delivery of Performance and Payment Bonds; Evidence of Insurance*

- A. *Performance and Payment Bonds*: When Contractor delivers the signed counterparts of the Agreement to Owner, Contractor shall also deliver to Owner the performance bond and payment bond (if the Contract requires Contractor to furnish such bonds).
- B. *Evidence of Contractor’s Insurance*: When Contractor delivers the signed counterparts of the Agreement to Owner, Contractor shall also deliver to Owner, with copies to each additional insured (as identified in the Contract), the certificates, endorsements, and other evidence of insurance required to be provided by Contractor in accordance with Article 6, except to the

extent the Supplementary Conditions expressly establish other dates for delivery of specific insurance policies.

- C. ~~Evidence of Owner's Insurance: After receipt of the signed counterparts of the Agreement and all required bonds and insurance documentation, Owner shall promptly deliver to Contractor, with copies to each additional insured (as identified in the Contract), the certificates and other evidence of insurance required to be provided by Owner under Article 6.~~

2.02 Copies of Documents

- A. Owner shall furnish to Contractor four printed copies of the Contract (including one fully signed counterpart of the Agreement), and one copy in electronic portable document format (PDF). Additional printed copies will be furnished upon request at the cost of reproduction.
- B. Owner shall maintain and safeguard at least one original printed record version of the Contract, including Drawings and Specifications signed and sealed by Engineer and other design professionals. Owner shall make such original printed record version of the Contract available to Contractor for review. Owner may delegate the responsibilities under this provision to Engineer.

2.03 Before Starting Construction

- A. *Preliminary Schedules:* Within 10 days after the Effective Date of the Contract (or as otherwise required by the Contract Documents), Contractor shall submit to Engineer for timely review:
1. a preliminary Progress Schedule indicating the times (numbers of days or dates) for starting and completing the various stages of the Work, including any Milestones specified in the Contract, and identifying the Substantial Completion and Final Completion dates;
 2. a preliminary Schedule of Submittals; and
 3. a preliminary Schedule of Values for all of the Work which includes quantities and prices of items which when added together equal the Contract Price and subdivides the Work into component parts in sufficient detail to serve as the basis for progress payments during performance of the Work. Such prices will include an appropriate amount of overhead and profit applicable to each item of Work.

2.04 Preconstruction Conference; Designation of Authorized Representatives

- A. Before any Work at the Site is started, a conference attended by Owner, Contractor, Engineer, and others as appropriate will be held to establish a working understanding among the parties as to the Work, and to discuss the schedules referred to in Paragraph 2.03.A, procedures for handling Shop Drawings, Samples, and other Submittals, processing Applications for Payment, electronic or digital transmittals, and maintaining required records.
- B. At this conference Owner and Contractor each shall designate, in writing, a specific individual to act as its authorized representative with respect to the services and responsibilities under the Contract. Such individuals shall have the authority to transmit and receive information, render decisions relative to the Contract, and otherwise act on behalf of each respective party.

2.05 *Acceptance of Schedules*

- A. At least 10 days before submission of the first Application for Payment a conference, attended by Contractor, Engineer, ~~or Owner~~ and others as appropriate, will be held to review the schedules submitted in accordance with Paragraph 2.03.A. No progress payment will be made to Contractor until acceptable schedules are submitted to and approved by Engineer and Owner.
1. The Progress Schedule will be acceptable to Engineer and Owner if it provides an orderly progression of the Work to completion within the Contract Times and identifies Contractor's critical path sequence of scheduled activities with the earliest start dates for scheduled activities, the earliest finish date for scheduled activities, the latest start date for scheduled activities and latest finish date for scheduled activities. All float in the Progress Schedule shall belong to Owner in order to offset a delay attributable to Owner or its agents. Such acceptance will not impose on Engineer or Owner responsibility for the Progress Schedule, for sequencing, scheduling, or progress of the Work, nor interfere with or relieve Contractor from Contractor's full responsibility therefor.
 2. Contractor's Schedule of Submittals will be acceptable to Engineer and Owner if it provides a workable arrangement for reviewing and processing the required submittals.
 3. Contractor's Schedule of Values will be acceptable to Engineer and Owner as to form and substance if it provides a reasonable allocation of the Contract Price to the component parts of the Work.
 4. If a schedule is not acceptable, Contractor will have an additional 10 days to revise and resubmit the schedule.
 5. If Contractor submits a schedule indicating an intention to achieve completion of the Work prior to contractually required dates, including milestones, no liability of the Owner to the Contractor for any failure of the Contractor to complete early shall be created, whether or not the Owner approves such schedule.
 6. The Contractor acknowledges that the Owner may retain the services of a scheduling consultant at the Owner's expense. The Contractor shall cooperate with any such scheduling consultant at the Owner's direction, including without limitation, with regard to the preparation of the Project schedule.

2.06 *Electronic Transmittals*

- A. Except as otherwise stated elsewhere in the Contract, the Owner, Engineer, and Contractor may send, and shall accept, Electronic Documents transmitted by Electronic Means.
- B. If the Contract does not establish protocols for Electronic Means, then Owner, Engineer, and Contractor shall jointly develop such protocols.
- C. Subject to any governing protocols for Electronic Means, when transmitting Electronic Documents by Electronic Means, the transmitting party makes no representations as to long-term compatibility, usability, or readability of the Electronic Documents resulting from the recipient's use of software application packages, operating systems, or computer hardware differing from those used in the drafting or transmittal of the Electronic Documents.

ARTICLE 3—CONTRACT DOCUMENTS: INTENT, REQUIREMENTS, REUSE

3.01 *Intent*

- A. The Contract Documents are complementary; what is required by one Contract Document is as binding as if required by all.
- B. It is the intent of the Contract Documents to describe a functionally complete Project (or part thereof) to be constructed in accordance with the Contract Documents.
- C. Unless otherwise stated in the Contract Documents, if there is a discrepancy between the electronic versions of the Contract Documents (including any printed copies derived from such electronic versions) and the printed record version, the printed record version will govern.
- D. The Contract supersedes prior negotiations, representations, and agreements, whether written or oral.
- E. Engineer will issue clarifications and interpretations of the Contract Documents as provided herein.
- F. Any provision or part of the Contract Documents held to be void or unenforceable under any Law or Regulation will be deemed stricken, and all remaining provisions will continue to be valid and binding upon Owner and Contractor, which agree that the Contract Documents will be reformed to replace such stricken provision or part thereof with a valid and enforceable provision that comes as close as possible to expressing the intention of the stricken provision.
- G. Nothing in the Contract Documents creates:
 - 1. any contractual relationship between Owner or Engineer and any Subcontractor, Supplier, or other individual or entity performing or furnishing any of the Work, for the benefit of such Subcontractor, Supplier, or other individual or entity; or
 - 2. any obligation on the part of Owner or Engineer to pay or to see to the payment of any money due any such Subcontractor, Supplier, or other individual or entity, except as may otherwise be required by Laws and Regulations.

3.02 *Reference Standards*

- A. *Standards Specifications, Codes, Laws and Regulations*
 - 1. Reference in the Contract Documents to standard specifications, manuals, reference standards, or codes of any technical society, organization, or association, or to Laws or Regulations, whether such reference be specific or by implication, means the standard specification, manual, reference standard, code, or Laws or Regulations in effect at the time of opening of Bids (or on the Effective Date of the Contract if there were no Bids), except as may be otherwise specifically stated in the Contract Documents.
 - 2. No provision of any such standard specification, manual, reference standard, or code, and no instruction of a Supplier, will be effective to change the duties or responsibilities of Owner, Contractor, or Engineer from those set forth in the part of the Contract Documents prepared by or for Engineer. No such provision or instruction shall be effective to assign to Owner or Engineer any duty or authority to supervise or direct the

performance of the Work, or any duty or authority to undertake responsibility inconsistent with the provisions of the part of the Contract Documents prepared by or for Engineer.

3.03 Reporting and Resolving Discrepancies

A. Reporting Discrepancies

1. *Contractor's Verification of Figures and Field Measurements:* Before undertaking each part of the Work, Contractor shall carefully study the Contract Documents, and check and verify pertinent figures and dimensions therein, particularly with respect to applicable field measurements. Contractor shall promptly report in writing to Engineer any conflict, error, ambiguity, or discrepancy that Contractor discovers, or has actual knowledge of, and shall not proceed with any Work affected thereby until the conflict, error, ambiguity, or discrepancy is resolved by a clarification or interpretation by Engineer, or by an amendment or supplement to the Contract issued pursuant to Paragraph 11.01.
2. *Contractor's Review of Contract Documents:* If, before or during the performance of the Work, Contractor discovers any conflict, error, ambiguity, or discrepancy within the Contract Documents, or between the Contract Documents and (a) any applicable Law or Regulation, (b) actual field conditions, (c) any standard specification, manual, reference standard, or code, or (d) any instruction of any Supplier, then Contractor shall promptly report it to Engineer in writing. Contractor shall not proceed with the Work affected thereby (except in an emergency as required by Paragraph 7.15) until the conflict, error, ambiguity, or discrepancy is resolved, by a clarification or interpretation by Engineer, or by an amendment or supplement to the Contract issued pursuant to Paragraph 11.01.
3. Contractor shall not be liable to Owner or Engineer for failure to report any conflict, error, ambiguity, or discrepancy in the Contract Documents unless Contractor had actual knowledge thereof or could have discovered the conflict or error by carefully studying and comparing careful review of the Contract Documents and checking and verifying including pertinent figures therein and all applicable field measurements and dimensions therein.

B. Resolving Discrepancies

1. Except as may be otherwise specifically stated in the Contract Documents, the provisions of the part of the Contract Documents prepared by or for Engineer take precedence in resolving any conflict, error, ambiguity, or discrepancy between such provisions of the Contract Documents and:
 - a. the provisions of any standard specification, manual, reference standard, or code, or the instruction of any Supplier (whether or not specifically incorporated by reference as a Contract Document); or
 - b. the provisions of any Laws or Regulations applicable to the performance of the Work (unless such an interpretation of the provisions of the Contract Documents would result in violation of such Law or Regulation).
 - c. In the event there is a discrepancy or conflict in the Drawings and Specifications applicable to a particular detail or assembly of the Work, Contractor must promptly seek clarification from Engineer before proceeding with the Work. Subject to Paragraph 3.03.A.3. above, if Contractor proceeds with the Work without seeking such clarification, Contractor will be

EJCDC® C-700, Standard General Conditions of the Construction Contract.

Copyright© 2018 National Society of Professional Engineers, American Council of Engineering Companies, and American Society of Civil Engineers. All rights reserved.

Page 11 of 78

bound by the stricter and more expensive detail or assembly. Contractor agrees and recognizes that in agreeing to the Contract Price it has factored in the costs associated with installing the stricter and more expensive detail or assembly.

3.04 *Requirements of the Contract Documents*

- A. During the performance of the Work and until final payment, Contractor and Owner shall submit to the Engineer in writing all matters in question concerning the requirements of the Contract Documents (sometimes referred to as requests for information or interpretation—RFIs), or relating to the acceptability of the Work under the Contract Documents, as soon as possible after such matters arise. Engineer will be the initial interpreter of the requirements of the Contract Documents, and judge of the acceptability of the Work.
- B. Engineer will, with reasonable promptness, render a written clarification, interpretation, or decision on the issue submitted, or initiate an amendment or supplement to the Contract Documents. Engineer's written clarification, interpretation, or decision will be final and binding on Contractor, unless it appeals by submitting a Change Proposal, and on Owner, unless it appeals by filing a Claim.
- C. If a submitted matter in question concerns terms and conditions of the Contract Documents that do not involve (1) the performance or acceptability of the Work under the Contract Documents, (2) the design (as set forth in the Drawings, Specifications, or otherwise), or (3) other engineering or technical matters, then Engineer will promptly notify Owner and Contractor in writing that Engineer is unable to provide a decision or interpretation. If Owner and Contractor are unable to agree on resolution of such a matter in question, either party may pursue resolution as provided in Article 12.

3.05 *Reuse of Documents*

- A. Contractor and its Subcontractors and Suppliers shall not:
 - 1. have or acquire any title to or ownership rights in any of the Drawings, Specifications, or other documents (or copies of any thereof) prepared by or bearing the seal of Engineer or its consultants, including electronic media versions, or reuse any such Drawings, Specifications, other documents, or copies thereof on extensions of the Project or any other project without written consent of Owner and Engineer and specific written verification or adaptation by Engineer; or
 - 2. have or acquire any title or ownership rights in any other Contract Documents, reuse any such Contract Documents for any purpose without Owner's express written consent, or violate any copyrights pertaining to such Contract Documents.
- B. The prohibitions of this Paragraph 3.05 will survive final payment, or termination of the Contract. Nothing herein precludes Contractor from retaining copies of the Contract Documents for record purposes.

ARTICLE 4—COMMENCEMENT AND PROGRESS OF THE WORK

4.01 *Commencement of Contract Times; Notice to Proceed* ~~*(Old 2.03)*~~

- A. The Contract Times ~~will~~shall not commence to run and Contractor shall not commence on the 30th day after the Effective Date of the Contract or, if the Work until Owner issues a Notice to

~~Proceed is given, on the day indicated in the Notice to Proceed. A Notice to Proceed may be given issued by Owner at any time within 30 days after the Effective Date of the Contract. In no event will the Contract Times commence to run later than the 60th day after the day of Bid opening or the 30th day after the Effective Date of the Contract, whichever date is earlier.~~

4.02 *Starting the Work*

- A. Contractor shall start to perform the Work on the date ~~when specified in the Notice to Proceed~~ which shall cause the Contract Times to commence to run. No Work may be done at the Site prior to such date.

4.03 *Reference Points*

- A. Owner shall provide engineering surveys to establish reference points for construction which in Engineer's judgment are necessary to enable Contractor to proceed with the Work. Contractor shall be responsible for laying out the Work, shall protect and preserve the established reference points and property monuments, and shall make no changes or relocations without the prior written approval of Owner. Contractor shall report to Engineer whenever any reference point or property monument is lost or destroyed or requires relocation because of necessary changes in grades or locations, and shall be responsible for the accurate replacement or relocation of such reference points or property monuments by professionally qualified personnel.

B. Contractor shall lay-out and verify all field dimensions and measurements at the Site before proceeding with any portion of the Work.

4.04 *Progress Schedule*

- A. Contractor shall adhere to the Progress Schedule established in accordance with Paragraph 2.05 as it may be adjusted from time to time as provided below.
1. Contractor shall submit to Engineer for acceptance (to the extent indicated in Paragraph 2.05) proposed adjustments in the Progress Schedule that will not result in changing the Contract Times.
 2. Proposed adjustments in the Progress Schedule that will change the Contract Times must be submitted in accordance with the requirements of Article 11.
- B. Contractor shall carry on the Work and adhere to the Progress Schedule during all disputes or disagreements with Owner. No Work will be delayed or postponed pending resolution of any disputes or disagreements, or during any appeal process, except as permitted by Paragraph 16.04, or as Owner and Contractor may otherwise agree in writing.

4.05 *Delays in Contractor's Progress*

- A. If Owner, Engineer, or anyone for whom Owner is responsible, delays, disrupts, or interferes with the performance or progress of the Work, then Contractor shall only be entitled to an equitable adjustment in ~~Contract Price or~~ Contract Times.
- B. Contractor shall not be entitled to an adjustment in Contract Price or Contract Times for delay, disruption, or interference caused by or within the control of Contractor. Delay, disruption,

and interference attributable to and within the control of a Subcontractor or Supplier shall be deemed to be within the control of Contractor.

- C. If Contractor's performance or progress is delayed, disrupted, or interfered with by unanticipated causes not the fault of and beyond the control of Owner, Contractor, and those for which they are responsible, then Contractor shall be entitled to an equitable adjustment in Contract Times. Such an adjustment will be Contractor's sole and exclusive remedy for the delays, disruption, and interference described in this paragraph. Unanticipated Causes of delay, disruption, or interference that may give rise to an adjustment in Contract Times under this paragraph include but are not limited to the following:
1. Severe and unavoidable natural catastrophes such as fires, floods, epidemics, and earthquakes;
 2. Abnormal weather conditions not anticipated or customary in Volusia County;
 3. Acts or failures to act of third-party utility owners or other third-party entities (other than those third-party utility owners or other third-party entities performing other work at or adjacent to the Site as arranged by or under contract with Owner, as contemplated in Article 8); and
 4. Acts of war or terrorism.
- D. Contractor's entitlement to an adjustment of Contract Times ~~or Contract Price~~ is limited as follows:
1. Contractor's entitlement to an adjustment of the Contract Times is conditioned on the delay, disruption, or interference adversely affecting an activity on the critical path to completion of the Work, as of the time of the delay, disruption, or interference.
 2. ~~Contractor shall not be entitled to an adjustment in Contract Price for any delay, disruption, or interference if such delay is concurrent with a delay, disruption, or interference caused by or within the control of Contractor. Such a concurrent delay by Contractor shall not preclude an adjustment of Contract Times to which Contractor is otherwise entitled.~~
 3. Adjustments of Contract Times ~~or Contract Price~~ are subject to the provisions of Article 11.
- E. Each Contractor request or Change Proposal seeking an increase in Contract Times ~~or Contract Price~~ must be supplemented by supporting data that sets forth in detail the following:
1. The circumstances that form the basis for the requested adjustment;
 2. The date upon which each cause of delay, disruption, or interference began to affect the progress of the Work;
 3. The date upon which each cause of delay, disruption, or interference ceased to affect the progress of the Work;
 4. The number of days' increase in Contract Times claimed as a consequence of each such cause of delay, disruption, or interference; and
 5. ~~The impact on Contract Price, in accordance with the provisions of Paragraph 11.07.~~

Contractor shall also furnish such additional supporting documentation as Owner or Engineer may require including, where appropriate, a revised progress schedule indicating all the activities affected by the delay, disruption, or interference, and an explanation of the effect of the delay, disruption, or interference on the critical path to completion of the Work.

- F. Delays, disruption, and interference to the performance or progress of the Work resulting from the existence of a differing subsurface or physical condition, an Underground Facility that was not shown or indicated by the Contract Documents, or not shown or indicated with reasonable accuracy, and those resulting from Hazardous Environmental Conditions, are governed by Article 5, together with the provisions of Paragraphs 4.05.D and 4.05.E.
- G. Paragraph 8.03 addresses delays, disruption, and interference to the performance or progress of the Work resulting from the performance of certain other work at or adjacent to the Site.

ARTICLE 5—SITE; SUBSURFACE AND PHYSICAL CONDITIONS; HAZARDOUS ENVIRONMENTAL CONDITIONS

5.01 Availability of Lands ~~(Old 4.01)~~

- A. Owner shall furnish the Site. Owner shall notify Contractor in writing of any encumbrances or restrictions not of general application but specifically related to use of the Site with which Contractor must comply in performing the Work.
- B. ~~Upon reasonable written request, Owner shall furnish Contractor with a current statement of record legal title and legal description of the lands upon which permanent improvements are to be made and Owner's interest therein as necessary for giving notice of or filing a mechanic's or construction lien against such lands in accordance with applicable Laws and Regulations.~~
- C. Contractor shall provide for all additional lands and access thereto that may be required for temporary construction facilities, staging, or storage of materials and equipment. Contractor shall have the obligation to restore the additional lands to their original condition.

5.02 Use of Site and Other Areas ~~(Old 6.11)~~

- A. *Limitation on Use of Site and Other Areas*
 - 1. Contractor shall confine construction equipment, temporary construction facilities, the storage of materials and equipment, and the operations of workers to the Site, adjacent areas that Contractor has arranged to use through construction easements or otherwise, and other adjacent areas permitted by Laws and Regulations, and shall not unreasonably encumber the Site and such other adjacent areas with construction equipment or other materials or equipment. Contractor shall assume full responsibility for (a) damage to the Site; (b) damage to any such other adjacent areas used for Contractor's operations; (c) damage to any other adjacent land or areas, or to improvements, structures, utilities, or similar facilities located at such adjacent lands or areas; and (d) for injuries and losses sustained by the owners or occupants of any such land or areas; provided that such damage or injuries result from the performance of the Work or from other actions or conduct of the Contractor or those for which Contractor is responsible.
 - 2. If a damage or injury claim is made by the owner or occupant of any such land or area because of the performance of the Work, or because of other actions or conduct of the

Contractor or those for which Contractor is responsible, Contractor shall (a) take immediate corrective or remedial action as required by Paragraph 7.13, or otherwise; (b) promptly attempt to settle the claim as to all parties through negotiations with such owner or occupant, or otherwise resolve the claim by arbitration or other dispute resolution proceeding, or in a court of competent jurisdiction; and (c) to the fullest extent permitted by Laws and Regulations, indemnify and hold harmless Owner and Engineer, and the officers, directors, members, partners, employees, agents, consultants and subcontractors of each and any of them, from and against any such claim, and against all costs, losses, and damages (including but not limited to all fees and charges of engineers, architects, attorneys, and other professionals and all court or arbitration or other dispute resolution costs) arising out of or relating to any claim or action, legal or equitable, brought by any such owner or occupant against Owner, Engineer, or any other party indemnified hereunder to the extent caused directly or indirectly, in whole or in part by, or based upon, Contractor's performance of the Work, or because of other actions or conduct of the Contractor or those for which Contractor is responsible.

- B. *Removal of Debris During Performance of the Work:* During the progress of the Work the Contractor shall keep the Site and other adjacent areas free from accumulations of waste materials, rubbish, and other debris. The Contractor shall prevent paint, mortar, and concrete splatter on concrete sidewalks and stairwell tower floorspads. Any such splatter shall be immediately removed so no evidence of splatter remains. All construction debris shall be removed in a timely manner. Surrounding graded and grassed areas shall be regularly magnetically scanned to collect miscellaneous nails and other sharp objects; the Contractor shall remove such objects from the construction site. Removal and disposal of such waste materials, rubbish, and other debris will conform to applicable Laws and Regulations.
- C. *Cleaning:* Prior to Substantial Completion of the Work Contractor shall clean the Site and the Work and make it ready for utilization by Owner. Concrete and ceramic surfaces shall be cleaned and washed. Woodwork and resilient flooring shall be dusted and cleaned. Sash, fixtures and equipment shall be thoroughly cleaned. Stains, spots, dust, marks and smears shall be removed from all surfaces. Hardware and metal surfaces shall be cleaned and polished. Glass and plastic surfaces shall be thoroughly cleaned by professional window cleaners. All damaged, broken or scratched glass or plastic shall be replaced by the Contractor at the Contractor's expense. At the completion of the Work Contractor shall remove from the Site and adjacent areas all tools, appliances, construction equipment and machinery, and surplus materials and shall restore to original condition all property not designated for alteration by the Contract Documents.
- D. *Loading of Structures:* Contractor shall not load nor permit any part of any structure to be loaded in any manner that will endanger the structure, nor shall Contractor subject any part of the Work or adjacent structures or land to stresses or pressures that will endanger them.

5.03 *Subsurface and Physical Conditions*

- A. *Reports and Drawings:* The Supplementary Conditions identify:
1. Those reports of explorations and tests of subsurface conditions at or adjacent to the Site that contain Technical Data;

2. Those drawings of existing physical conditions at or adjacent to the Site, including those drawings depicting existing surface or subsurface structures at or adjacent to the Site (except Underground Facilities), that contain Technical Data; and
 3. Technical Data contained in such reports and drawings.
- B. *Underground Facilities:* Underground Facilities are shown or indicated on the Drawings, pursuant to Paragraph 5.05, and not in the drawings referred to in Paragraph 5.03.A. Information and data regarding the presence or location of Underground Facilities are not intended to be categorized, identified, or defined as Technical Data.
- C. *Reliance by Contractor on Technical Data:* Contractor may rely upon the accuracy of the Technical Data expressly identified in the Supplementary Conditions with respect to such reports and drawings, but such reports and drawings are not Contract Documents and shall under no circumstances relieve Contractor from visiting the Site and becoming familiar with and satisfied as to the general, local, and Site conditions that may affect cost, progress, and performance of the Work. If no such express identification has been made, then Contractor may rely upon the accuracy of the Technical Data as defined in Paragraph 1.01.A.46.b.
- D. *Limitations of Other Data and Documents:* Except for such reliance on Technical Data, Contractor may not rely upon or make any claim against Owner or Engineer, or any of their officers, directors, members, partners, employees, agents, consultants, or subcontractors, with respect to:
1. the completeness of such reports and drawings for Contractor's purposes, including, but not limited to, any aspects of the means, methods, techniques, sequences, and procedures of construction to be employed by Contractor, and safety precautions and programs incident thereto;
 2. other data, interpretations, opinions, and information contained in such reports or shown or indicated in such drawings;
 3. the contents of other Site-related documents made available to Contractor, such as record drawings from other projects at or adjacent to the Site, or Owner's archival documents concerning the Site; or
 4. any Contractor interpretation of or conclusion drawn from any Technical Data or any such other data, interpretations, opinions, or information.

5.04 *Differing Subsurface or Physical Conditions*

- A. *Notice by Contractor:* If Contractor believes that any subsurface or physical condition that is uncovered or revealed at the Site:
1. is of such a nature as to establish that any Technical Data on which Contractor is entitled to rely as provided in Paragraph 5.03 is materially inaccurate;
 2. is of such a nature as to require a change in the Drawings or Specifications;
 3. differs materially from that shown or indicated in the Contract Documents; or

4. is of an unusual nature, and differs materially from conditions ordinarily encountered and generally recognized as inherent in work of the character provided for in the Contract Documents;

then Contractor shall, promptly after first becoming aware thereof and before further disturbing the subsurface or physical conditions or performing any Work in connection therewith (except in an emergency as required by Paragraph 7.15), notify Owner and Engineer in writing about such condition within 5 days. Contractor shall not further disturb such condition or perform any Work in connection therewith (except with respect to an emergency) until receipt of a written statement permitting Contractor to do so.

- B. *Engineer's Review:* After receipt of written notice as required by the preceding paragraph, Engineer will promptly review the subsurface or physical condition in question; determine whether it is necessary for Owner to obtain additional exploration or tests with respect to the condition; conclude whether the condition falls within any one or more of the differing site condition categories in Paragraph 5.04.A; obtain any pertinent cost or schedule information from Contractor; prepare recommendations to Owner regarding the Contractor's resumption of Work in connection with the subsurface or physical condition in question and the need for any change in the Drawings or Specifications; and advise Owner in writing of Engineer's findings, conclusions, and recommendations.
- C. *Owner's Statement to Contractor Regarding Site Condition:* After receipt of Engineer's written findings, conclusions, and recommendations, Owner shall issue a written statement to Contractor (with a copy to Engineer) regarding the subsurface or physical condition in question, addressing the resumption of Work in connection with such condition, indicating whether any change in the Drawings or Specifications will be made, and adopting or rejecting Engineer's written findings, conclusions, and recommendations, in whole or in part.
- D. *Early Resumption of Work:* If at any time Engineer determines that Work in connection with the subsurface or physical condition in question may resume prior to completion of Engineer's review or Owner's issuance of its statement to Contractor, because the condition in question has been adequately documented, and analyzed on a preliminary basis, then the Engineer may at its discretion instruct Contractor to resume such Work.
- E. *Possible Price and Times Adjustments*
 1. Contractor shall be entitled to an equitable adjustment in Contract Price or Contract Times, to the extent that the existence of a differing subsurface or physical condition, or any related delay, disruption, or interference, causes an increase or decrease in Contractor's cost of, or time required for, performance of the Work; subject, however, to the following:
 - a. Such condition must fall within any one or more of the categories described in Paragraph 5.04.A;
 - b. With respect to Work that is paid for on a unit price basis, any adjustment in Contract Price will be subject to the provisions of Paragraph 13.03; and,
 - c. Contractor's entitlement to an adjustment of the Contract Times is subject to the provisions of Paragraphs 4.05.D and 4.05.E.

2. Contractor shall not be entitled to any adjustment in the Contract Price or Contract Times with respect to a subsurface or physical condition if:
 - a. Contractor knew of the existence of such condition at the time Contractor made a commitment to Owner with respect to Contract Price and Contract Times by the submission of a Bid or becoming bound under a negotiated contract, or otherwise;
 - b. The existence of such condition reasonably could have been discovered or revealed as a result of any examination, investigation, exploration, test, or study of the Site and contiguous areas expressly required by the Bidding Requirements or Contract Documents to be conducted by or for Contractor prior to Contractor's making such commitment; or
 - c. Contractor failed to give the written notice required by Paragraph 5.04.A.
3. If Owner and Contractor agree regarding Contractor's entitlement to and the amount or extent of any adjustment in the Contract Price or Contract Times, then any such adjustment will be set forth in a Change Order.
4. Contractor may submit a Change Proposal regarding its entitlement to or the amount or extent of any adjustment in the Contract Price or Contract Times, no later than 30 days after Owner's issuance of the Owner's written statement to Contractor regarding the subsurface or physical condition in question.
- F. *Underground Facilities; Hazardous Environmental Conditions:* Paragraph 5.05 governs rights and responsibilities regarding the presence or location of Underground Facilities. Paragraph 5.06 governs rights and responsibilities regarding Hazardous Environmental Conditions. The provisions of Paragraphs 5.03 and 5.04 are not applicable to the presence or location of Underground Facilities, or to Hazardous Environmental Conditions.

5.05 *Underground Facilities*

- A. *Contractor's Responsibilities:* Unless it is otherwise expressly provided in the Supplementary Conditions, the cost of all of the following are included in the Contract Price, and Contractor shall have full responsibility for:
 1. reviewing and checking all information and data regarding existing Underground Facilities at the Site;
 2. complying with applicable state and local utility damage prevention Laws and Regulations;
 3. verifying the actual location of those Underground Facilities shown or indicated in the Contract Documents as being within the area affected by the Work, by exposing such Underground Facilities during the course of construction;
 4. coordination of the Work with the owners (including Owner) of such Underground Facilities, during construction; and
 5. the safety and protection of all existing Underground Facilities at the Site, and repairing any damage thereto resulting from the Work.

- B. *Notice by Contractor:* If Contractor believes that an Underground Facility that is uncovered or revealed at the Site was not shown or indicated on the Drawings, or was not shown or indicated on the Drawings with reasonable accuracy, then Contractor shall, promptly after first becoming aware thereof and before further disturbing conditions affected thereby or performing any Work in connection therewith (except in an emergency as required by Paragraph 7.15), notify Owner and Engineer in writing regarding such Underground Facility within 5 days.
- C. *Engineer's Review:* Engineer will:
1. promptly review the Underground Facility and conclude whether such Underground Facility was not shown or indicated on the Drawings, or was not shown or indicated with reasonable accuracy;
 2. identify and communicate with the owner of the Underground Facility; prepare recommendations to Owner (and if necessary issue any preliminary instructions to Contractor) regarding the Contractor's resumption of Work in connection with the Underground Facility in question;
 3. obtain any pertinent cost or schedule information from Contractor; determine the extent, if any, to which a change is required in the Drawings or Specifications to reflect and document the consequences of the existence or location of the Underground Facility; and
 4. advise Owner in writing of Engineer's findings, conclusions, and recommendations.
- During such time, Contractor shall be responsible for the safety and protection of such Underground Facility.
- D. *Owner's Statement to Contractor Regarding Underground Facility:* After receipt of Engineer's written findings, conclusions, and recommendations, Owner shall issue a written statement to Contractor (with a copy to Engineer) regarding the Underground Facility in question addressing the resumption of Work in connection with such Underground Facility, indicating whether any change in the Drawings or Specifications will be made, and adopting or rejecting Engineer's written findings, conclusions, and recommendations in whole or in part.
- E. *Early Resumption of Work:* If at any time Engineer determines that Work in connection with the Underground Facility may resume prior to completion of Engineer's review or Owner's issuance of its statement to Contractor, because the Underground Facility in question and conditions affected by its presence have been adequately documented, and analyzed on a preliminary basis, then the Engineer may at its discretion instruct Contractor to resume such Work.
- F. *Possible Price and Times Adjustments*
1. Contractor shall be entitled to an equitable adjustment in the Contract Price or Contract Times, to the extent that any existing Underground Facility at the Site that was not shown or indicated on the Drawings, or was not shown or indicated with reasonable accuracy, or any related delay, disruption, or interference, causes an increase or decrease in

Contractor's cost of, or time required for, performance of the Work; subject, however, to the following:

- a. With respect to Work that is paid for on a unit price basis, any adjustment in Contract Price will be subject to the provisions of Paragraph 13.03;
 - b. Contractor's entitlement to an adjustment of the Contract Times is subject to the provisions of Paragraphs 4.05.D and 4.05.E; and
 - c. Contractor gave the notice required in Paragraph 5.05.B.
2. If Owner and Contractor agree regarding Contractor's entitlement to and the amount or extent of any adjustment in the Contract Price or Contract Times, then any such adjustment will be set forth in a Change Order.
 3. Contractor may submit a Change Proposal regarding its entitlement to or the amount or extent of any adjustment in the Contract Price or Contract Times, no later than 30 days after Owner's issuance of the Owner's written statement to Contractor regarding the Underground Facility in question.
 4. The information and data shown or indicated on the Drawings with respect to existing Underground Facilities at the Site is based on information and data (a) furnished by the owners of such Underground Facilities, or by others, (b) obtained from available records, or (c) gathered in an investigation conducted in accordance with the current edition of ASCE 38, Standard Guideline for the Collection and Depiction of Existing Subsurface Utility Data, by the American Society of Civil Engineers. If such information or data is incorrect or incomplete, Contractor's remedies are limited to those set forth in this Paragraph 5.05.F.

5.06 *Hazardous Environmental Conditions at Site*

A. *Reports and Drawings:* The Supplementary Conditions identify:

1. those reports known to Owner relating to Hazardous Environmental Conditions that have been identified at or adjacent to the Site;
2. drawings known to Owner relating to Hazardous Environmental Conditions that have been identified at or adjacent to the Site; and
3. Technical Data contained in such reports and drawings.

B. *Reliance by Contractor on Technical Data Authorized:* Contractor may rely upon the accuracy of the Technical Data expressly identified in the Supplementary Conditions with respect to such reports and drawings, but such reports and drawings are not Contract Documents. If no such express identification has been made, then Contractor may rely on the accuracy of the Technical Data as defined in Paragraph 1.01.A.46.b. Except for such reliance on Technical Data, Contractor may not rely upon or make any claim against Owner or Engineer, or any of their officers, directors, members, partners, employees, agents, consultants, or subcontractors, with respect to:

1. the completeness of such reports and drawings for Contractor's purposes, including, but not limited to, any aspects of the means, methods, techniques, sequences and procedures

- of construction to be employed by Contractor, and safety precautions and programs incident thereto;
2. other data, interpretations, opinions, and information contained in such reports or shown or indicated in such drawings; or
 3. any Contractor interpretation of or conclusion drawn from any Technical Data or any such other data, interpretations, opinions or information.
- C. Contractor shall not be responsible for removing or remediating any Hazardous Environmental Condition encountered, uncovered, or revealed at the Site unless such removal or remediation is expressly identified in the Contract Documents to be within the scope of the Work.
- D. Contractor shall be responsible for controlling, containing, and duly removing all Constituents of Concern brought to the Site by Contractor, Subcontractors, Suppliers, or anyone else for whom Contractor is responsible, and for any associated costs; and for the costs of removing and remediating any Hazardous Environmental Condition created by the presence of any such Constituents of Concern.
- E. If Contractor encounters, uncovers, or reveals a Hazardous Environmental Condition whose removal or remediation is not expressly identified in the Contract Documents as being within the scope of the Work, or if Contractor or anyone for whom Contractor is responsible creates a Hazardous Environmental Condition, then Contractor shall immediately: (1) secure or otherwise isolate such condition; (2) stop all Work in connection with such condition and in any area affected thereby (except in an emergency as required by Paragraph 7.15); and (3) notify Owner and Engineer (and promptly thereafter confirm such notice in writing) within 5 days of first becoming aware of the condition. Owner shall promptly consult with Engineer concerning the necessity for Owner to retain a qualified expert to evaluate such condition or take corrective action, if any. Promptly after consulting with Engineer, Owner shall take such actions as are necessary to permit Owner to timely obtain required permits and provide Contractor the written notice required by Paragraph 5.06.F. If Contractor or anyone for whom Contractor is responsible created the Hazardous Environmental Condition in question, then Owner may remove and remediate the Hazardous Environmental Condition, and impose a set-off against payments to account for the associated costs.
- F. Contractor shall not resume Work in connection with such Hazardous Environmental Condition or in any affected area until after Owner has obtained any required permits related thereto, and delivered written notice to Contractor either (1) specifying that such condition and any affected area is or has been rendered safe for the resumption of Work, or (2) specifying any special conditions under which such Work may be resumed safely. An equitable adjustment shall be made in the Contract Price or Contract Time, or both, to the extent that (i) they are attributable to the existence or location of any Hazardous Environmental Condition that was not shown or indicated or not shown or indicated with reasonable accuracy in the Contract Documents or a report listed in the Supplemental Conditions, (ii) Contractor did not know of and could not reasonably have been expected to be aware of or to have anticipated the Hazardous Environmental Conditions, (iii) Contractor did not negligently, recklessly, or intentionally cause the Hazardous Environmental Condition, and (iv)

Contractor notifies Owner and Engineer of such condition within 5 days after first becoming aware of such condition.

- G. If Owner and Contractor cannot agree as to entitlement to or on the amount or extent, if any, of any adjustment in Contract Price or Contract Times, as a result of such Work stoppage, such special conditions under which Work is agreed to be resumed by Contractor, or any costs or expenses incurred in response to the Hazardous Environmental Condition, then within 30 days of Owner's written notice regarding the resumption of Work, Contractor may submit a Change Proposal, or Owner may impose a set-off. Entitlement to any such adjustment is subject to the provisions of Paragraphs 4.05.D, 4.05.E, 11.07, and 11.08.
- H. If, after receipt of such written notice, Contractor does not agree to resume such Work based on a reasonable belief it is unsafe, or does not agree to resume such Work under such special conditions, then Owner may order the portion of the Work that is in the area affected by such condition to be deleted from the Work, following the contractual change procedures in Article 11. Owner may have such deleted portion of the Work performed by Owner's own forces or others in accordance with Article 8.
- I. ~~To the fullest extent permitted by Laws and Regulations, Owner shall indemnify and hold harmless Contractor, Subcontractors, and Engineer, and the officers, directors, members, partners, employees, agents, consultants, and subcontractors of each and any of them, from and against all claims, costs, losses, and damages (including but not limited to all fees and charges of engineers, architects, attorneys, and other professionals, and all court, arbitration, or other dispute resolution costs) arising out of or relating to a Hazardous Environmental Condition, provided that such Hazardous Environmental Condition (1) was not shown or indicated in the Drawings, Specifications, or other Contract Documents, identified as Technical Data entitled to limited reliance pursuant to Paragraph 5.06.B, or identified in the Contract Documents to be included within the scope of the Work, and (2) was not created by Contractor or by anyone for whom Contractor is responsible. Nothing in this Paragraph 5.06.I obligates Owner to indemnify any individual or entity from and against the consequences of that individual's or entity's own negligence.~~
- J. ~~To the fullest extent permitted by Laws and Regulations, Contractor shall indemnify and hold harmless Owner and Engineer, and the officers, directors, members, partners, employees, agents, consultants, and subcontractors of each and any of them, from and against all claims, costs, losses, and damages (including but not limited to all fees and charges of engineers, architects, attorneys, and other professionals and all court or arbitration or other dispute resolution costs) arising out of or relating to the failure to control, contain, or remove a Constituent of Concern brought to the Site by Contractor or by anyone for whom Contractor is responsible, or to a Hazardous Environmental Condition created by Contractor or by anyone for whom Contractor is responsible. Nothing in this Paragraph 5.06.J obligates Contractor to indemnify any individual or entity from and against the consequences of that individual's or entity's own negligence.~~
- K. ~~The provisions of Paragraphs 5.03, 5.04, and 5.05 do not apply to the presence of Constituents of Concern or to a Hazardous Environmental Condition uncovered or revealed at the Site.~~

ARTICLE 6—BONDS AND INSURANCE

6.01 Performance, Payment, and Other Bonds

- A. Contractor shall furnish a payment and performance bond ~~and a payment bond in accordance with Sec. 255.05, Florida Statutes, each~~ in an amount at least equal to the Contract Price, as security for the faithful performance and payment of Contractor's obligations under the Contract. These bonds must remain in effect until one year after the date when final payment becomes due or until completion of the correction period specified in Paragraph 15.08, whichever is later, except as provided otherwise by Laws or Regulations, the terms of a prescribed bond form, the Supplementary Conditions, or other provisions of the Contract. The obligations, duties, responsibilities, and requirements of Contractor set forth in this Contract shall be incorporated into Contractor's performance bond.
- B. Contractor shall also furnish such other bonds (if any) as are required by the Supplementary Conditions or other provisions of the Contract.
- C. All bonds must be in the form included in the Bidding Documents or otherwise specified by Owner prior to execution of the Contract, ~~except as provided otherwise by Laws or Regulations, and must be issued and signed by a surety named in "Companies Holding Certificates of Authority as Acceptable Sureties on Federal Bonds and as Acceptable Reinsuring Companies" as published in Department Circular 570 (as amended and supplemented) by the Bureau of the Fiscal Service, U.S. Department of the Treasury.~~ A bond signed by an agent or attorney-in-fact must be accompanied by a certified copy of that individual's authority to bind the surety. The evidence of authority must show that it is effective on the date the agent or attorney-in-fact signed the accompanying bond. The payment and performance bonds shall be recorded in the public records of Volusia County, Florida.
- D. Contractor shall obtain the required bonds from surety companies that are duly licensed or authorized, in ~~the state or jurisdiction in which the Project is located~~ Florida, to issue bonds in the required amounts.
- E. If the surety on a bond furnished by Contractor is declared bankrupt or becomes insolvent, or the surety ceases to meet the requirements above, then Contractor shall promptly notify Owner and Engineer in writing and shall, within 20 days after the event giving rise to such notification, provide another bond and surety, both of which must comply with the bond and surety requirements above.
- F. Prior to the date of commencement as set forth in the Notice to Proceed, ~~if~~ Contractor has failed to obtain a required bond, Owner may exclude the Contractor from the Site and exercise Owner's termination rights under Article 16.
- G. Upon request to Owner from any Subcontractor, Supplier, or other person or entity claiming to have furnished labor, services, materials, or equipment used in the performance of the Work, Owner shall provide a copy of the payment bond to such person or entity.
- H. Upon request to Contractor from any Subcontractor, Supplier, or other person or entity claiming to have furnished labor, services, materials, or equipment used in the performance of the Work, Contractor shall provide a copy of the payment bond to such person or entity.

6.02 Insurance—General Provisions

- A. ~~Owner and~~ Contractor shall obtain and maintain insurance as required in this article and in the Supplementary Conditions. In the event of any conflict between this Paragraph 6.02 and the specific insurance requirements of Contractor set forth in Supplemental Conditions, the specific requirements in Supplemental Conditions shall govern.
- B. All insurance required by the Contract to be purchased and maintained by ~~Owner or~~ Contractor shall be obtained from insurance companies that are duly licensed or authorized in the ~~s~~State or jurisdiction in which the Project is located of Florida to issue insurance policies for the required limits and coverages. Unless a different standard is indicated in the Supplementary Conditions, all companies that provide insurance policies required under this Contract shall have an A.M. Best rating of A-VII or better.
- C. Alternative forms of insurance coverage, including but not limited to self-insurance and “Occupational Accident and Excess Employer’s Indemnity Policies,” are not sufficient to meet the insurance requirements of this Contract, unless expressly allowed in the Supplementary Conditions.
- D. Contractor shall deliver to Owner, with copies to each additional insured identified in the Contract, certificates of insurance and endorsements establishing that Contractor has obtained and is maintaining the policies and coverages required by the Contract. Upon request by Owner or any other insured, Contractor shall also furnish other evidence of such required insurance, including but not limited to copies of policies, documentation of applicable self-insured retentions (if allowed) and deductibles, full disclosure of all relevant exclusions, and evidence of insurance required to be purchased and maintained by Subcontractors or Suppliers. In any documentation furnished under this provision, Contractor, Subcontractors, and Suppliers may block out (redact) (1) any confidential premium or pricing information and (2) any wording specific to a project or jurisdiction other than those applicable to this Contract.
- E. ~~Owner shall deliver to Contractor, with copies to each additional insured identified in the Contract, certificates of insurance and endorsements establishing that Owner has obtained and is maintaining the policies and coverages required of Owner by the Contract (if any). Upon request by Contractor or any other insured, Owner shall also provide other evidence of such required insurance (if any), including but not limited to copies of policies, documentation of applicable self-insured retentions (if allowed) and deductibles, and full disclosure of all relevant exclusions. In any documentation furnished under this provision, Owner may block out (redact) (1) any confidential premium or pricing information and (2) any wording specific to a project or jurisdiction other than those relevant to this Contract.~~
- F. Failure of Owner ~~or Contractor~~ to demand such certificates or other evidence of the ~~Contractor~~other party’s full compliance with these insurance requirements, or failure of Owner ~~or Contractor~~ to identify a deficiency in compliance from the evidence provided, will not be construed as a waiver of the ~~other party~~Contractor’s obligation to obtain and maintain such insurance.
- G. In addition to the liability insurance required to be provided by Contractor, the Owner, at Owner’s option, may purchase and maintain Owner’s own liability insurance. Owner’s liability policies, if any, operate separately and independently from policies required to be provided

EJCDC® C-700, Standard General Conditions of the Construction Contract.

Copyright© 2018 National Society of Professional Engineers, American Council of Engineering Companies, and American Society of Civil Engineers. All rights reserved.

Page 25 of 78

by Contractor, and Contractor cannot rely upon Owner's liability policies for any of Contractor's obligations to the Owner, Engineer, or third parties.

H. Contractor shall require:

1. Subcontractors to purchase and maintain worker's compensation, commercial general liability, and other insurance that is appropriate for their participation in the Project, and to name as additional insureds Owner and Engineer (and any other individuals or entities identified in the Supplementary Conditions as additional insureds on Contractor's liability policies) on each Subcontractor's commercial general liability insurance policy; and
 2. Suppliers to purchase and maintain insurance that is appropriate for their participation in the Project.
- I. If ~~either party~~ Contractor does not purchase or maintain the insurance required ~~of such party~~ by the Contract, ~~Contractor~~ ~~such party~~ shall notify the ~~Owner~~ ~~other party~~ in writing of such failure to purchase prior to the start of the Work, or of such failure to maintain prior to any change in the required coverage.
- J. If Contractor has failed to obtain and maintain required insurance, Contractor's entitlement to enter or remain at the Site will end immediately, and Owner may impose an appropriate set-off against payment for any associated costs (including but not limited to the cost of purchasing necessary insurance coverage), and exercise Owner's termination rights under Article 16.
- K. Without prejudice to any other right or remedy, if ~~Contractor~~ ~~a party~~ has failed to obtain required insurance, the ~~Owner~~ ~~other party~~ may elect (but is in no way obligated) to obtain equivalent insurance to protect ~~such other party's~~ Owner's interests at the expense of the ~~Contractor~~ ~~party~~ who was required to provide such coverage, and the Contract Price will be adjusted accordingly.
- L. Owner does not represent that insurance coverage and limits established in this Contract necessarily will be adequate to protect Contractor or Contractor's interests. Contractor is responsible for determining whether such coverage and limits are adequate to protect its interests, and for obtaining and maintaining any additional insurance that Contractor deems necessary.
- M. The insurance and insurance limits required herein will not be deemed as a limitation on Contractor's liability, or that of its Subcontractors or Suppliers, under the indemnities granted to Owner and other individuals and entities in the Contract or otherwise.
- N. All the policies of insurance required to be purchased and maintained under this Contract will contain a provision or endorsement that the coverage afforded will not be canceled, or renewal refused, until at least 10 days prior written notice has been given to the purchasing policyholder. Within three days of receipt of any such written notice, the purchasing policyholder shall provide a copy of the notice to each other insured and Engineer.

6.03 Contractor's Insurance

- A. *Required Insurance:* Contractor shall purchase and maintain Worker's Compensation, Commercial General Liability, and other insurance pursuant to the specific requirements of the Supplementary Conditions.

- B. *General Provisions:* The policies of insurance required by this Paragraph 6.03 as supplemented must:
1. include at least the specific coverages required;
 2. be written for not less than the limits provided, or those required by Laws or Regulations, whichever is greater;
 3. remain in effect at least until the Work is complete (as set forth in Paragraph 15.06.D), and longer if expressly required elsewhere in this Contract, and at all times thereafter when Contractor may be correcting, removing, or replacing defective Work as a warranty or correction obligation, or otherwise, or returning to the Site to conduct other tasks arising from the Contract;
 4. apply with respect to the performance of the Work, whether such performance is by Contractor, any Subcontractor or Supplier, or by anyone directly or indirectly employed by any of them to perform any of the Work, or by anyone for whose acts any of them may be liable; ~~and~~
 5. include completed operations coverage:
 - a. Such insurance shall remain in effect for 10 years after Substantial Completion.
 - b. Contractor shall furnish Owner and each additional insured identified in the Supplementary Conditions to whom a certificate of insurance has been issued, evidence satisfactory to Owner and any such additional insured of continuation of such insurance at final payment.
 6. make the Contractor solely responsible for any insurance deductible or self-insured retention.
 7. include all necessary endorsements to support the stated requirements.
- C. *Additional Insureds:* The Contractor's commercial general liability, automobile liability, employer's liability, umbrella or excess, pollution liability, and unmanned aerial vehicle liability policies, if required by this Contract, must:
1. include and list as additional insureds Owner and Engineer, and any individuals or entities identified as additional insureds in the Supplementary Conditions;
 2. include coverage for the respective officers, directors, members, partners, employees, and consultants of all such additional insureds;
 3. afford primary coverage to these additional insureds for all claims covered thereby (including as applicable those arising from both ongoing and completed operations);
 4. not seek contribution from insurance maintained by the additional insured; and
 5. as to commercial general liability insurance, apply to additional insureds with respect to liability caused in whole or in part by Contractor's acts or omissions, or the acts and omissions of those working on Contractor's behalf, in the performance of Contractor's operations.

6.04 *Builder's Risk and Other Property Insurance*

- A. *Builder's Risk:* Unless otherwise provided in the Supplementary Conditions, Contractor shall purchase and maintain builder's risk insurance upon the Work on a completed value basis, in the amount of the Work's full insurable replacement cost (subject to such deductible amounts as may be provided in the Supplementary Conditions or required by Laws and Regulations). The specific requirements applicable to the builder's risk insurance are set forth in the Supplementary Conditions.
- B. *Property Insurance for Facilities of Owner Where Work Will Occur:* ~~Owner-Contractor~~ is responsible for obtaining and maintaining property insurance covering each existing structure, building, or facility in which any part of the Work will occur, or to which any part of the Work will attach or be adjoined. Such property insurance will be written on a special perils (all-risk) form, on a replacement cost basis, providing coverage consistent with that required for the builder's risk insurance, and will be maintained until the Work is complete, as set forth in Paragraph 15.06.D. Such policy shall identify both Contractor and Owner as additional insureds. Contractor shall be solely responsible for any deductible.
- C. *Property Insurance for Substantially Complete Facilities:* Promptly after Substantial Completion, and before actual occupancy or use of the substantially completed Work, ~~Contractor-Owner~~ will obtain property insurance for such substantially completed Work, and maintain such property insurance at least until the Work is complete, as set forth in Paragraph 15.06.D. Such property insurance will be written on a special perils (all-risk) form, on a replacement cost basis, and provide coverage consistent with that required for the builder's risk insurance. The builder's risk insurance may terminate upon written confirmation of ~~Owner's-Contractor's~~ procurement of such property insurance.
- D. *Partial Occupancy or Use by Owner:* If Owner will occupy or use a portion or portions of the Work prior to Substantial Completion of all the Work, as provided in Paragraph 15.04, then Owner ~~(directly, if it is the purchaser of the builder's risk policy, or~~ through Contractor) will provide advance notice of such occupancy or use to the builder's risk or all-risk insurer, and Contractor shall obtain an occupancy or use endorsement consenting to the continuation of coverage prior to Owner commencing such partial occupancy or use.
- E. *Insurance of Other Property; Additional Insurance:* If the express insurance provisions of the Contract do not require or address the insurance of a property item or interest, then the entity or individual owning such property item will be responsible for insuring it. If Contractor elects to obtain other special insurance to be included in or supplement the builder's risk or property insurance policies provided under this Paragraph 6.04, it may do so at Contractor's expense.

6.05 *Property Losses; Subrogation*

- A. The builder's risk insurance policy purchased and maintained in accordance with Paragraph 6.04 (or an installation floater policy if authorized by the Supplementary Conditions), will contain provisions to the effect that in the event of payment of any loss or damage the insurer will have no rights of recovery against any insureds thereunder, or against Engineer or its consultants, or their officers, directors, members, partners, employees, agents, consultants, or subcontractors.

1. Owner and Contractor waive all rights against each other and the respective officers, directors, members, partners, employees, agents, consultants, and subcontractors of each and any of them, for all losses and damages caused by, arising out of, or resulting from any of the perils, risks, or causes of loss covered by such policies and any other property insurance applicable to the Work; and, in addition, waive all such rights against Engineer, its consultants, all individuals or entities identified in the Supplementary Conditions as builder's risk or installation floater insureds, and the officers, directors, members, partners, employees, agents, consultants, and subcontractors of each and any of them, under such policies for losses and damages so caused.
 2. None of the above waivers extends to the rights that any party making such waiver may have to the proceeds of insurance held by ~~Owner or~~ Contractor as trustee or fiduciary, or otherwise payable under any policy so issued.
- B. ~~Any property insurance policy maintained by Owner covering any loss, damage, or consequential loss to Owner's existing structures, buildings, or facilities in which any part of the Work will occur, or to which any part of the Work will attach or adjoin; to adjacent structures, buildings, or facilities of Owner; or to part or all of the completed or substantially completed Work, during partial occupancy or use pursuant to Paragraph 15.04, after Substantial Completion pursuant to Paragraph 15.03, or after final payment pursuant to Paragraph 15.06, will contain provisions to the effect that in the event of payment of any loss or damage the insurer will have no rights of recovery against any insureds thereunder, or against Contractor, Subcontractors, or Engineer, or the officers, directors, members, partners, employees, agents, consultants, or subcontractors of each and any of them, and that the insured is allowed to waive the insurer's rights of subrogation in a written contract executed prior to the loss, damage, or consequential loss.~~
1. ~~Owner waives all rights against Contractor, Subcontractors, and Engineer, and the officers, directors, members, partners, employees, agents, consultants and subcontractors of each and any of them, for all losses and damages caused by, arising out of, or resulting from fire or any of the perils, risks, or causes of loss covered by such policies.~~
- C. ~~The waivers in this Paragraph 6.05 include the waiver of rights due to business interruption, loss of use, or other consequential loss extending beyond direct physical loss or damage to Owner's property or the Work caused by, arising out of, or resulting from fire or other insured peril, risk, or cause of loss.~~
- D. Contractor shall be responsible for assuring that each Subcontract contains provisions whereby the Subcontractor waives all rights against Owner, Contractor, all individuals or entities identified in the Supplementary Conditions as insureds, the Engineer and its consultants, and the officers, directors, members, partners, employees, agents, consultants, and subcontractors of each and any of them, for all losses and damages caused by, arising out of, relating to, or resulting from fire or other peril, risk, or cause of loss covered by builder's risk insurance, installation floater, and any other property insurance applicable to the Work.

6.06 *Receipt and Application of Property Insurance Proceeds*

- A. Any insured loss under the builder's risk and other policies of property insurance required by Paragraph 6.04 will be adjusted and settled with the named insured that purchased the policy.

Such named insured shall act as fiduciary for the other insureds, and give notice to such other insureds that adjustment and settlement of a claim is in progress. Any other insured may state its position regarding a claim for insured loss in writing within 15 days after notice of such claim.

- B. Proceeds for such insured losses may be made payable by the insurer either jointly to multiple insureds, or to the named insured that purchased the policy in its own right and as fiduciary for other insureds, subject to the requirements of any applicable mortgage clause. A named insured receiving insurance proceeds under the builder's risk and other policies of insurance required by Paragraph 6.04 shall maintain such proceeds in a segregated account, and distribute such proceeds in accordance with such agreement as the parties in interest may reach, or as otherwise required under the dispute resolution provisions of this Contract or applicable Laws and Regulations.
- C. If no other special agreement is reached, Contractor shall repair or replace the damaged Work, using allocated insurance proceeds.
- D. Owner, at its sole discretion, may elect to fund the costs associated with any property insurance claim, ~~excluding~~ excluding the deductible, and seek reimbursement from Contractor's policy that identifies both Contractor and Owner as named insureds. If Owner exercises this right, it shall have sole authority to settle and adjust any claim and receive reimbursement under the policy with the proceeds made payable to eOwner. Contractor shall have the obligation to cooperate and comply with all terms and provisions of the policy and its failure to do so shall ~~constitue~~ constitute a material breach of the Contract. If Oewner does not elect this right, Contractor shall be required to fund the costs associated with any property insurance claim and seek reimbursement under the policy.
- E. In the event of any conflict between this Paragraph 6.06 and the specific insurance requirements of Contractor set forth in the Supplemental Conditions, the specific insurance requirements in the Supplemental Conditions shall govern.

ARTICLE 7—CONTRACTOR'S RESPONSIBILITIES

7.01 Contractor's Means and Methods of Construction

- A. Contractor shall be solely responsible for the means, methods, techniques, sequences, and procedures of construction.
- B. If the Contract Documents note, or Contractor determines, that professional engineering or other design services are needed to carry out Contractor's responsibilities for construction means, methods, techniques, sequences, and procedures, or for Site safety, then Contractor shall cause such services to be provided by a properly licensed design professional, at Contractor's expense. Such services are not Owner-delegated professional design services under this Contract, and neither Owner nor Engineer has any responsibility with respect to (1) Contractor's determination of the need for such services, (2) the qualifications or licensing of the design professionals retained or employed by Contractor, (3) the performance of such services, or (4) any errors, omissions, or defects in such services.

7.02 *Supervision and Superintendence*

- A. Contractor shall supervise, inspect, and direct the Work competently and efficiently, devoting such attention thereto and applying such skills and expertise as may be necessary to perform the Work in accordance with the Contract Documents.
- B. At all times during the progress of the Work, Contractor shall assign a competent resident superintendent who will not be replaced without written notice to Owner and Engineer except under extraordinary circumstances.

7.03 *Labor; Working Hours*

- A. Contractor shall provide competent, suitably qualified personnel to survey and lay out the Work and perform construction as required by the Contract Documents. Contractor shall maintain good discipline and order at the Site.
- B. Contractor shall be fully responsible to Owner and Engineer for all acts and omissions of Contractor's employees; of Suppliers and Subcontractors, and their employees; and of any other individuals or entities performing or furnishing any of the Work, just as Contractor is responsible for Contractor's own acts and omissions. The Contractor agrees to remove from the Project an employee, Subcontractor, or Subcontractor employee that commits any breach of the Contract Documents or any breach of the Owner's written rules and regulations regarding the jobsite conduct.
- C. The Contractor shall enforce strict discipline and good order among the Contractor's employees and other persons carrying out the Work. Contractor shall not permit employment of unfit persons or persons not properly skilled in tasks assigned to them. The Contractor shall require all construction personnel to maintain a neat general appearance at all times. Shirts, trousers and proper shoes are required apparel. The display of vulgar words, signs or figures is prohibited. Sandals and flip-flops are prohibited on the Project site. The use of radios, tape players, CD players, boom boxes, sound producing devices and the like are prohibited on the Project site. The Contractor shall not be permitted to use restrooms or other sanitary facilities within the Owner's existing buildings or on-site facilities.
- D. Except as otherwise required for the safety or protection of persons or the Work or property at the Site or adjacent thereto, and except as otherwise stated in the Contract Documents, all Work at the Site will be performed during regular working hours, Monday through Friday. Contractor will not perform Work on a Saturday, Sunday, or any legal holiday. Contractor may perform Work outside regular working hours or on Saturdays, Sundays, or legal holidays only with Owner's written consent, which will not be unreasonably withheld.

7.04 *Services, Materials, and Equipment*

- A. Unless otherwise specified in the Contract Documents, Contractor shall provide and assume full responsibility for all services, materials, equipment, labor, transportation, construction equipment and machinery, tools, appliances, fuel, power, light, heat, telephone, water, sanitary facilities, temporary facilities, and all other facilities and incidentals necessary for the performance, testing, start up, and completion of the Work, whether or not such items are specifically called for in the Contract Documents.

- B. All materials and equipment incorporated into the Work must be new and of good quality, except as otherwise provided in the Contract Documents. All special warranties and guarantees required by the Specifications will expressly run to the benefit of Owner. If required by Engineer, Contractor shall furnish satisfactory evidence (including reports of required tests) as to the source, kind, and quality of materials and equipment.
- C. All materials and equipment must be stored, applied, installed, connected, erected, protected, used, cleaned, and conditioned in accordance with instructions of the applicable Supplier, except as otherwise may be provided in the Contract Documents.

7.05 “Or Equals”

- A. *Contractor’s Request; Governing Criteria:* Whenever an item of equipment or material is specified or described in the Contract Documents by using the names of one or more proprietary items or specific Suppliers, the Contract Price has been based upon Contractor furnishing such item as specified. The specification or description of such an item is intended to establish the type, function, appearance, and quality required. Unless the specification or description contains or is followed by words reading that no like, equivalent, or “or equal” item is permitted, Contractor may request that Engineer authorize the use of other items of equipment or material, or items from other proposed Suppliers, under the circumstances described below.
 - 1. If Engineer in its sole discretion determines that an item of equipment or material proposed by Contractor is functionally equal to that named and sufficiently similar so that no change in related Work will be required, Engineer will deem it an “or equal” item. For the purposes of this paragraph, a proposed item of equipment or material will be considered functionally equal to an item so named if:
 - a. in the exercise of reasonable judgment Engineer determines that the proposed item:
 - 1) is at least equal in materials of construction, quality, durability, appearance, strength, and design characteristics;
 - 2) will reliably perform at least equally well the function and achieve the results imposed by the design concept of the completed Project as a functioning whole;
 - 3) has a proven record of performance and availability of responsive service; and
 - 4) is not objectionable to Owner.
 - b. Contractor certifies that, if the proposed item is approved and incorporated into the Work:
 - 1) there will be no increase in cost to the Owner or increase in Contract Times; and
 - 2) the item will conform substantially to the detailed requirements of the item named in the Contract Documents.
- B. *Contractor’s Expense:* Contractor shall provide all data in support of any proposed “or equal” item at Contractor’s expense.
- C. *Engineer’s Evaluation and Determination:* Engineer will be allowed a reasonable time to evaluate each “or-equal” request. Engineer may require Contractor to furnish additional data

about the proposed “or-equal” item. Engineer will be the sole judge of acceptability. No “or-equal” item will be ordered, furnished, installed, or utilized until Engineer’s review is complete and Engineer determines that the proposed item is an “or-equal,” which will be evidenced by an approved Shop Drawing or other written communication. Engineer will advise Contractor in writing of any negative determination.

- D. *Effect of Engineer’s Determination:* Neither approval nor denial of an “or-equal” request will result in any change in Contract Price. The Engineer’s denial of an “or-equal” request will be final and binding, and may not be reversed through an appeal under any provision of the Contract.
- E. *Treatment as a Substitution Request:* If Engineer determines that an item of equipment or material proposed by Contractor does not qualify as an “or-equal” item, Contractor may request that Engineer consider the item a proposed substitute pursuant to Paragraph 7.06.

7.06 Substitutes

- A. *Contractor’s Request; Governing Criteria:* Unless the specification or description of an item of equipment or material required to be furnished under the Contract Documents contains or is followed by words reading that no substitution is permitted, Contractor may request that Engineer authorize the use of other items of equipment or material under the circumstances described below. To the extent possible such requests must be made before commencement of related construction at the Site.
 - 1. Contractor shall submit sufficient information as provided below to allow Engineer to determine if the item of material or equipment proposed is functionally equivalent to that named and an acceptable substitute therefor. Engineer will not accept requests for review of proposed substitute items of equipment or material from anyone other than Contractor.
 - 2. The requirements for review by Engineer will be as set forth in Paragraph 7.06.B, as supplemented by the Specifications, and as Engineer may decide is appropriate under the circumstances.
 - 3. Contractor shall make written application to Engineer for review of a proposed substitute item of equipment or material that Contractor seeks to furnish or use. The application:
 - a. will certify that the proposed substitute item will:
 - 1) perform adequately the functions and achieve the results called for by the general design;
 - 2) be similar in substance to the item specified; and
 - 3) be suited to the same use as the item specified.
 - b. will state:
 - 1) the extent, if any, to which the use of the proposed substitute item will necessitate a change in Contract Times;
 - 2) whether use of the proposed substitute item in the Work will require a change in any of the Contract Documents (or in the provisions of any other direct contract

with Owner for other work on the Project) to adapt the design to the proposed substitute item; and

- 3) whether incorporation or use of the proposed substitute item in connection with the Work is subject to payment of any license fee or royalty.

c. will identify:

- 1) all variations of the proposed substitute item from the item specified; and
- 2) available engineering, sales, maintenance, repair, and replacement services.

d. will contain an itemized estimate of all costs or credits that will result directly or indirectly from use of such substitute item, including but not limited to changes in Contract Price, shared savings, costs of redesign, and claims of other contractors affected by any resulting change.

B. *Engineer's Evaluation and Determination*: Engineer will be allowed a reasonable time to evaluate each substitute request, and to obtain comments and direction from Owner. Engineer may require Contractor to furnish additional data about the proposed substitute item. Engineer will be the sole judge of acceptability. No substitute will be ordered, furnished, installed, or utilized until Engineer's review is complete and Engineer determines that the proposed item is an acceptable substitute. Engineer's determination will be evidenced by a Field Order or a proposed Change Order accounting for the substitution itself and all related impacts, including changes in Contract Price or Contract Times. Engineer will advise Contractor in writing of any negative determination.

C. *Special Guarantee*: Owner may require Contractor to furnish at Contractor's expense a special performance guarantee or other surety with respect to any substitute.

D. *Reimbursement of Engineer's Cost*: Engineer will record Engineer's costs in evaluating a substitute proposed or submitted by Contractor. Whether or not Engineer approves a substitute so proposed or submitted by Contractor, Contractor shall reimburse Owner for the reasonable charges of Engineer for evaluating each such proposed substitute. Contractor shall also reimburse Owner for the reasonable charges of Engineer for making changes in the Contract Documents (or in the provisions of any other direct contract with Owner) resulting from the acceptance of each proposed substitute.

E. *Contractor's Expense*: Contractor shall provide all data in support of any proposed substitute at Contractor's expense.

F. *Effect of Engineer's Determination*: If Engineer approves the substitution request, Contractor shall execute the proposed Change Order and proceed with the substitution. The Engineer's denial of a substitution request will be final and binding, and may not be reversed through an appeal under any provision of the Contract. Contractor may challenge the scope of reimbursement costs imposed under Paragraph 7.06.D, by timely submittal of a Change Proposal.

7.07 Concerning Subcontractors and Suppliers

A. Contractor may retain Subcontractors and Suppliers for the performance of parts of the Work. Such Subcontractors and Suppliers must be acceptable to Owner. The Contractor's retention

of a Subcontractor or Supplier for the performance of parts of the Work will not relieve Contractor's obligation to Owner to perform and complete the Work in accordance with the Contract Documents.

- B. Contractor shall retain specific Subcontractors and Suppliers for the performance of designated parts of the Work if required by the Contract to do so.
- C. Subsequent to the submittal of Contractor's Bid or final negotiation of the terms of the Contract, Owner may not require Contractor to retain any Subcontractor or Supplier to furnish or perform any of the Work against which Contractor has reasonable objection.
- D. Prior to entry into any binding subcontract or purchase order, Contractor shall submit to Owner the identity of the proposed Subcontractor or Supplier (unless Owner has already deemed such proposed Subcontractor or Supplier acceptable during the bidding process or otherwise). Such proposed Subcontractor or Supplier shall be deemed acceptable to Owner unless Owner raises a substantive, reasonable objection within 5 days.
- E. Owner may require the replacement of any Subcontractor or Supplier. Owner also may require Contractor to retain specific replacements; provided, however, that Owner may not require a replacement to which Contractor has a reasonable objection. If Contractor has submitted the identity of certain Subcontractors or Suppliers for acceptance by Owner, and Owner has accepted it (either in writing or by failing to make written objection thereto), then Owner may subsequently revoke the acceptance of any such Subcontractor or Supplier so identified solely on the basis of substantive, reasonable objection after due investigation. Contractor shall submit an acceptable replacement for the rejected Subcontractor or Supplier.
- F. If Owner requires the replacement of any Subcontractor or Supplier retained by Contractor to perform any part of the Work, then Contractor shall be entitled to an adjustment in Contract Price or Contract Times, with respect to the replacement; and Contractor shall initiate a Change Proposal for such adjustment within 30 days of Owner's requirement of replacement.
- G. No acceptance by Owner of any such Subcontractor or Supplier, whether initially or as a replacement, will constitute a waiver of the right of Owner to the completion of the Work in accordance with the Contract Documents.
- H. On a monthly basis, Contractor shall submit to Engineer a complete list of all Subcontractors and Suppliers having a direct contract with Contractor, and of all other Subcontractors and Suppliers known to Contractor at the time of submittal.
- I. Contractor shall be solely responsible for scheduling and coordinating the work of Subcontractors and Suppliers.
- J. The divisions and sections of the Specifications and the identifications of any Drawings do not control Contractor in dividing the Work among Subcontractors or Suppliers, or in delineating the Work to be performed by any specific trade.
- K. All Work performed for Contractor by a Subcontractor or Supplier must be pursuant to an appropriate contractual agreement that specifically binds the Subcontractor or Supplier to the applicable terms and conditions of the Contract for the benefit of Owner and Engineer.

- L. Owner may furnish to any Subcontractor or Supplier, to the extent practicable, information about amounts paid to Contractor for Work performed for Contractor by the Subcontractor or Supplier.
- M. Contractor shall restrict all Subcontractors and Suppliers from communicating with Engineer or Owner, except through Contractor or in case of an emergency, or as otherwise expressly allowed in this Contract.

7.08 *Patent Fees and Royalties*

- A. Contractor shall pay all license fees and royalties and assume all costs incident to the use in the performance of the Work or the incorporation in the Work of any invention, design, process, product, or device which is the subject of patent rights or copyrights held by others. If an invention, design, process, product, or device is specified in the Contract Documents for use in the performance of the Work and if, to the actual knowledge of Owner or Engineer, its use is subject to patent rights or copyrights calling for the payment of any license fee or royalty to others, the existence of such rights will be disclosed in the Contract Documents.
- B. ~~To the fullest extent permitted by Laws and Regulations, Owner shall indemnify and hold harmless Contractor, and its officers, directors, members, partners, employees, agents, consultants, and subcontractors, from and against all claims, costs, losses, and damages (including but not limited to all fees and charges of engineers, architects, attorneys, and other professionals, and all court or arbitration or other dispute resolution costs) arising out of or relating to any infringement of patent rights or copyrights incident to the use in the performance of the Work or resulting from the incorporation in the Work of any invention, design, process, product, or device specified in the Contract Documents, but not identified as being subject to payment of any license fee or royalty to others required by patent rights or copyrights.~~
- C. ~~To the fullest extent permitted by Laws and Regulations, Contractor shall indemnify and hold harmless Owner and Engineer, and the officers, directors, members, partners, employees, agents, consultants and subcontractors of each and any of them, from and against all claims, costs, losses, and damages (including but not limited to all fees and charges of engineers, architects, attorneys, and other professionals and all court or arbitration or other dispute resolution costs) arising out of or relating to any infringement of patent rights or copyrights incident to the use in the performance of the Work or resulting from the incorporation in the Work of any invention, design, process, product, or device not specified in the Contract Documents.~~

7.09 *Permits*

- A. Unless otherwise provided in the Contract Documents, Contractor shall obtain and pay for all construction permits, licenses, and certificates of occupancy. Owner shall assist Contractor, when necessary, in obtaining such permits and licenses. Contractor shall pay all governmental charges and inspection fees necessary for the prosecution of the Work which are applicable at the time of the submission of Contractor's Bid (or when Contractor became bound under a negotiated contract). Owner shall pay all charges of utility owners for connections for providing permanent service to the Work.

7.10 *Taxes*

- A. Contractor shall pay all sales, consumer, use, and other similar taxes required to be paid by Contractor in accordance with the Laws and Regulations of the place of the Project which are applicable during the performance of the Work.

7.11 *Laws and Regulations*

- A. Contractor shall give all notices required by and shall comply with all Laws and Regulations applicable to the performance of the Work. Neither Owner nor Engineer shall be responsible for monitoring Contractor's compliance with any Laws or Regulations.
- B. If Contractor performs any Work or takes any other action knowing or having reason to know that it is contrary to Laws or Regulations, Contractor shall bear all resulting costs and losses, and shall indemnify and hold harmless Owner and Engineer, and the officers, directors, members, partners, employees, agents, consultants, and subcontractors of each and any of them, from and against all claims, costs, losses, and damages (including but not limited to all fees and charges of engineers, architects, attorneys, and other professionals and all court or arbitration or other dispute resolution costs) arising out of or relating to such Work or other action. It is not Contractor's responsibility to make certain that the Work described in the Contract Documents is in accordance with Laws and Regulations, but this does not relieve Contractor of its obligations under Paragraph 3.03.
- C. Owner or Contractor may give written notice to the other party of any changes after the submission of Contractor's Bid (or after the date when Contractor became bound under a negotiated contract) in Laws or Regulations having an effect on the cost or time of performance of the Work, including but not limited to changes in Laws or Regulations having an effect on procuring permits and on sales, use, value-added, consumption, and other similar taxes. If Owner and Contractor are unable to agree on entitlement to or on the amount or extent, if any, of any adjustment in Contract Price or Contract Times resulting from such changes, then within 30 days of such written notice Contractor may submit a Change Proposal, or Owner may initiate a Claim.

7.12 *Record Documents*

- A. Contractor shall maintain in a safe place at the Site one printed record copy of all Drawings, Specifications, Addenda, Change Orders, Work Change Directives, Field Orders, written interpretations and clarifications, and approved Shop Drawings. Contractor shall keep such record documents in good order and annotate them to show changes made during construction. These record documents, together with all approved Samples, will be available to Engineer for reference. Upon completion of the Work, Contractor shall deliver these record documents to Engineer.

7.13 *Safety and Protection*

- A. Contractor shall be solely responsible for initiating, maintaining, and supervising all safety precautions and programs in connection with the Work. Such responsibility does not relieve Subcontractors of their responsibility for the safety of persons or property in the performance of their work, nor for compliance with applicable safety Laws and Regulations.

- B. Contractor shall designate a qualified and experienced safety representative whose duties and responsibilities are the prevention of Work-related accidents and the maintenance and supervision of safety precautions and programs.
- C. Contractor shall take all necessary precautions for the safety of, and shall provide the necessary protection to prevent damage, injury, or loss to:
 - 1. all persons on the Site or who may be affected by the Work;
 - 2. all the Work and materials and equipment to be incorporated therein, whether in storage on or off the Site; and
 - 3. other property at the Site or adjacent thereto, including trees, shrubs, lawns, walks, pavements, roadways, structures, other work in progress, utilities, and Underground Facilities not designated for removal, relocation, or replacement in the course of construction.
- D. All damage, injury, or loss to any property referred to in Paragraph 7.13.C.2 or 7.13.C.3 caused, directly or indirectly, in whole or in part, by Contractor, any Subcontractor, Supplier, or any other individual or entity directly or indirectly employed by any of them to perform any of the Work, or anyone for whose acts any of them may be liable, shall be remedied by Contractor at its expense (except damage or loss attributable to the fault of Drawings or Specifications or to the acts or omissions of Owner or Engineer or anyone employed by any of them, or anyone for whose acts any of them may be liable, and not attributable, directly or indirectly, in whole or in part, to the fault or negligence of Contractor or any Subcontractor, Supplier, or other individual or entity directly or indirectly employed by any of them).
- E. Contractor shall comply with all applicable Laws and Regulations relating to the safety of persons or property, or to the protection of persons or property from damage, injury, or loss; and shall erect and maintain all necessary safeguards for such safety and protection.
- F. Contractor shall notify Owner; the owners of adjacent property; the owners of Underground Facilities and other utilities (if the identity of such owners is known to Contractor); and other contractors and utility owners performing work at or adjacent to the Site, in writing, when Contractor knows that prosecution of the Work may affect them, and shall cooperate with them in the protection, removal, relocation, and replacement of their property or work in progress.
- G. Contractor shall comply with the applicable requirements of Owner's safety programs, if any. Any Owner's safety programs that are applicable to the Work are identified or included in the Supplementary Conditions or Specifications.
- H. Contractor shall inform Owner and Engineer of the specific requirements of Contractor's safety program with which Owner's and Engineer's employees and representatives must comply while at the Site.
- I. Contractor's duties and responsibilities for safety and protection will continue until all the Work is completed, Engineer has issued a written notice to Owner and Contractor in accordance with Paragraph 15.06.C that the Work is acceptable, and Contractor has left the Site (except as otherwise expressly provided in connection with Substantial Completion).

- J. Contractor's duties and responsibilities for safety and protection will resume whenever Contractor or any Subcontractor or Supplier returns to the Site to fulfill warranty or correction obligations, or to conduct other tasks arising from the Contract Documents.

7.14 *Hazard Communication Programs*

- A. Contractor shall be responsible for coordinating any exchange of safety data sheets (formerly known as material safety data sheets) or other hazard communication information required to be made available to or exchanged between or among employers at the Site in accordance with Laws or Regulations.

7.15 *Emergencies*

- A. In emergencies affecting the safety or protection of persons or the Work or property at the Site or adjacent thereto, Contractor is obligated to act to prevent damage, injury, or loss. Contractor shall give Engineer prompt written notice if Contractor believes that any significant changes in the Work or variations from the Contract Documents have been caused by an emergency, or are required as a result of Contractor's response to an emergency. If Engineer determines that a change in the Contract Documents is required because of an emergency or Contractor's response, a Work Change Directive or Change Order will be issued.

7.16 *Submittals*

A. *Shop Drawing and Sample Requirements*

1. Before submitting a Shop Drawing or Sample, Contractor shall:
 - a. review and coordinate the Shop Drawing or Sample with other Shop Drawings and Samples and with the requirements of the Work and the Contract Documents;
 - b. determine and verify:
 - 1) all field measurements, quantities, dimensions, specified performance and design criteria, installation requirements, materials, catalog numbers, and similar information with respect to the Submittal;
 - 2) the suitability of all materials and equipment offered with respect to the indicated application, fabrication, shipping, handling, storage, assembly, and installation pertaining to the performance of the Work; and
 - 3) all information relative to Contractor's responsibilities for means, methods, techniques, sequences, and procedures of construction, and safety precautions and programs incident thereto;
 - c. confirm that the Submittal is complete with respect to all related data included in the Submittal.
2. Each Shop Drawing or Sample must bear a stamp or specific written certification that Contractor has satisfied Contractor's obligations under the Contract Documents with respect to Contractor's review of that Submittal, and that Contractor approves the Submittal.
3. With each Shop Drawing or Sample, Contractor shall give Engineer specific written notice of any variations that the Submittal may have from the requirements of the Contract

Documents. This notice must be set forth in a written communication separate from the Submittal; and, in addition, in the case of a Shop Drawing by a specific notation made on the Shop Drawing itself.

- B. *Submittal Procedures for Shop Drawings and Samples:* Contractor shall label and submit Shop Drawings and Samples to Engineer for review and approval in accordance with the accepted Schedule of Submittals.
1. *Shop Drawings*
 - a. Contractor shall submit the number of copies required in the Specifications.
 - b. Data shown on the Shop Drawings must be complete with respect to quantities, dimensions, specified performance and design criteria, materials, and similar data to show Engineer the services, materials, and equipment Contractor proposes to provide, and to enable Engineer to review the information for the limited purposes required by Paragraph 7.16.C.
 2. *Samples*
 - a. Contractor shall submit the number of Samples required in the Specifications.
 - b. Contractor shall clearly identify each Sample as to material, Supplier, pertinent data such as catalog numbers, the use for which intended and other data as Engineer may require to enable Engineer to review the Submittal for the limited purposes required by Paragraph 7.16.C.
 3. Where a Shop Drawing or Sample is required by the Contract Documents or the Schedule of Submittals, any related Work performed prior to Engineer's review and approval of the pertinent submittal will be at the sole expense and responsibility of Contractor.
- C. *Engineer's Review of Shop Drawings and Samples*
1. Engineer will provide timely review of Shop Drawings and Samples in accordance with the accepted Schedule of Submittals. Engineer's review and approval will be only to determine if the items covered by the Submittals will, after installation or incorporation in the Work, comply with the requirements of the Contract Documents, and be compatible with the design concept of the completed Project as a functioning whole as indicated by the Contract Documents.
 2. Engineer's review and approval will not extend to means, methods, techniques, sequences, or procedures of construction, or to safety precautions or programs incident thereto.
 3. Engineer's review and approval of a separate item as such will not indicate approval of the assembly in which the item functions.
 4. Engineer's review and approval of a Shop Drawing or Sample will not relieve Contractor from responsibility for any variation from the requirements of the Contract Documents unless Contractor has complied with the requirements of Paragraph 7.16.A.3 and Engineer has given written approval of each such variation by specific written notation thereof incorporated in or accompanying the Shop Drawing or Sample. Engineer will

document any such approved variation from the requirements of the Contract Documents in a Field Order or other appropriate Contract modification.

5. Engineer's review and approval of a Shop Drawing or Sample will not relieve Contractor from responsibility for complying with the requirements of Paragraphs 7.16.A and B.
6. Engineer's review and approval of a Shop Drawing or Sample, or of a variation from the requirements of the Contract Documents, will not, under any circumstances, change the Contract Times or Contract Price, unless such changes are included in a Change Order.
7. Neither Engineer's receipt, review, acceptance, or approval of a Shop Drawing or Sample will result in such item becoming a Contract Document.
8. Contractor shall perform the Work in compliance with the requirements and commitments set forth in approved Shop Drawings and Samples, subject to the provisions of Paragraph 7.16.C.4.

D. *Resubmittal Procedures for Shop Drawings and Samples*

1. Contractor shall make corrections required by Engineer and shall return the required number of corrected copies of Shop Drawings and submit, as required, new Samples for review and approval. Contractor shall direct specific attention in writing to revisions other than the corrections called for by Engineer on previous Submittals.
2. Contractor shall furnish required Shop Drawing and Sample submittals with sufficient information and accuracy to obtain required approval of an item with no more than two resubmittals. Engineer will record Engineer's time for reviewing a third or subsequent resubmittal of a Shop Drawing or Sample, and Contractor shall be responsible for Engineer's charges to Owner for such time. Owner may impose a set-off against payments due Contractor to secure reimbursement for such charges.
3. If Contractor requests a change of a previously approved Shop Drawing or Sample, Contractor shall be responsible for Engineer's charges to Owner for its review time, and Owner may impose a set-off against payments due Contractor to secure reimbursement for such charges, unless the need for such change is beyond the control of Contractor.

E. *Submittals Other than Shop Drawings, Samples, and Owner-Delegated Designs*

1. The following provisions apply to all Submittals other than Shop Drawings, Samples, and Owner-delegated designs:
 - a. Contractor shall submit all such Submittals to the Engineer in accordance with the Schedule of Submittals and pursuant to the applicable terms of the Contract Documents.
 - b. Engineer will provide timely review of all such Submittals in accordance with the Schedule of Submittals and return such Submittals with a notation of either Accepted or Not Accepted. Any such Submittal that is not returned within the time established in the Schedule of Submittals will be deemed accepted.
 - c. Engineer's review will be only to determine if the Submittal is acceptable under the requirements of the Contract Documents as to general form and content of the Submittal.

- d. If any such Submittal is not accepted, Contractor shall confer with Engineer regarding the reason for the non-acceptance, and resubmit an acceptable document.
- 2. Procedures for the submittal and acceptance of the Progress Schedule, the Schedule of Submittals, and the Schedule of Values are set forth in Paragraphs 2.03, 2.04, and 2.05.
- F. Owner-delegated Designs: Submittals pursuant to Owner-delegated designs are governed by the provisions of Paragraph 7.19.

7.17 Contractor's General Warranty and Guarantee

- A. Contractor warrants and guarantees to Owner that all Work will be in accordance with the Contract Documents and will not be defective. Engineer is entitled to rely on Contractor's warranty and guarantee.
- B. Owner's rights under this warranty and guarantee are in addition to, and are not limited by, Owner's rights under the correction period provisions of Paragraph 15.08. The time in which Owner may enforce its warranty and guarantee rights under this Paragraph 7.17 is limited only by applicable Laws and Regulations restricting actions to enforce such rights; provided, however, that after the end of the correction period under Paragraph 15.08:
 - 1. Owner shall give Contractor written notice of any defective Work within 60 days of the discovery that such Work is defective; and
 - 2. Such notice will be deemed the start of an event giving rise to a Claim under Paragraph 12.01.B, such that any related Claim must be brought within 30 days of the notice.
- C. Contractor's warranty and guarantee hereunder excludes defects or damage caused by:
 - 1. abuse, or improper modification, maintenance, or operation, by persons other than Contractor, Subcontractors, Suppliers, or any other individual or entity for whom Contractor is responsible; or
 - 2. normal wear and tear under normal usage.
- D. Contractor's obligation to perform and complete the Work in accordance with the Contract Documents is absolute. None of the following will constitute an acceptance of Work that is not in accordance with the Contract Documents, a release of Contractor's obligation to perform the Work in accordance with the Contract Documents, or a release of Owner's warranty and guarantee rights under this Paragraph 7.17:
 - 1. Observations by Engineer;
 - 2. Recommendation by Engineer or payment by Owner of any progress or final payment;
 - 3. The issuance of a certificate of Substantial Completion by Engineer or any payment related thereto by Owner;
 - 4. Use or occupancy of the Work or any part thereof by Owner;
 - 5. Any review and approval of a Shop Drawing or Sample submittal;
 - 6. The issuance of a notice of acceptability by Engineer;
 - 7. The end of the correction period established in Paragraph 15.08;

8. Any inspection, test, or approval by others; or
 9. Any correction of defective Work by Owner.
- E. If the Contract requires the Contractor to accept the assignment of a contract entered into by Owner, then the specific warranties, guarantees, and correction obligations contained in the assigned contract will govern with respect to Contractor's performance obligations to Owner for the Work described in the assigned contract.

7.18 Indemnification

- A. To the fullest extent permitted by Laws and Regulations, and in addition to any other obligations of Contractor under the Contract or otherwise, Contractor shall indemnify and hold harmless Owner ~~and Engineer~~, and the Owner's officers, ~~directors, members, partners, and~~ employees, ~~agents, consultants and subcontractors of each and any of them~~, from losses, damages, costs, and judgments (including but not limited to all reasonable fees and charges of engineers, architects, attorneys, and other professionals, and all court or arbitration or other dispute resolution costs) arising from third-party claims or actions relating to or resulting from the performance or furnishing of the Work, provided that any such claim, action, loss, cost, judgment or damage is attributable to bodily injury, sickness, disease, or death, or to damage to or destruction of tangible property (other than the Work itself), including the loss of use resulting therefrom, and caused in whole or in part by any act or omission of the Contractor, any Subcontractor, anyone directly or indirectly employed by any of them or anyone for whose acts any of them may be liable, regardless of whether or not it is caused in part by a party indemnified hereunder. Such obligation shall not be construed to negate, abridge or otherwise reduce any other right or obligation of indemnity which otherwise exists as to any party or person described in this subsection but only to the extent caused by any negligent act or omission of Contractor, any Subcontractor, any Supplier, or any individual or entity directly or indirectly employed by any of them to perform any of the Work, or anyone for whose acts any of them may be liable.
- B. In any and all claims against Owner or Engineer, or any of their officers, directors, members, partners, employees, agents, consultants, or subcontractors, by any employee (or the survivor or personal representative of such employee) of Contractor, any Subcontractor, any Supplier, or any individual or entity directly or indirectly employed by any of them to perform any of the Work, or anyone for whose acts any of them may be liable, the indemnification obligation under Paragraph 7.18.A will not be limited in any way by any limitation on the amount or type of damages, compensation, or benefits payable by or for Contractor or any such Subcontractor, Supplier, or other individual or entity under workers' compensation acts, disability benefit acts, or other employee benefit acts. The Contractor acknowledges the limit of dollar amount of Contractor's indemnity obligations required by the Contract specifically for those claims caused in whole or in part by the Owner or Engineer shall be \$1,000,000 or the Contract Sum of the Project, whichever is more. The parties agree that the indemnity provided herein bears a reasonable commercial relationship to the Contract and is incorporated by this reference into the Project specifications and bid documents. if any.
- C. Notwithstanding the above and without monetary limitation, the Contractor hereby indemnifies and holds harmless the Owner, their officers and employees, from liabilities, damages, losses and costs, including, but not limited to, reasonable attorney's fees, to the

extent caused by negligence, recklessness, or intentional wrongful misconduct of the Contractor and persons employed or utilized by the Contractor in the performance of the Contract.

- D. Contractor agrees and understands that its obligation to indemnify, hold harmless, and defend as set forth in Paragraphs 7.18.A and B. above includes without limitation, claims, losses, etc., for personal injury, death, property damage, Hazardous Environmental Conditions, infringement of patent rights or copyrights incidental to the use or incorporation in the performance of the Work, etc., to the extent caused by the negligence, recklessness, or intentional misconduct of Contractor and the persons or entities employed or utilized by Contractor in the performance of the Contract.

7.19 *Delegation of Professional Design Services*

- A. Owner may require Contractor to provide professional design services for a portion of the Work by express delegation in the Contract Documents. Such delegation will specify the performance and design criteria that such services must satisfy, and the Submittals that Contractor must furnish to Engineer with respect to the Owner-delegated design.
- B. Contractor shall cause such Owner-delegated professional design services to be provided pursuant to the professional standard of care by a properly licensed design professional, whose signature and seal must appear on all drawings, calculations, specifications, certifications, and Submittals prepared by such design professional. Such design professional must issue all certifications of design required by Laws and Regulations.
- C. If a Shop Drawing or other Submittal related to the Owner-delegated design is prepared by Contractor, a Subcontractor, or others for submittal to Engineer, then such Shop Drawing or other Submittal must bear the written approval of Contractor's design professional when submitted by Contractor to Engineer.
- D. Owner and Engineer shall be entitled to rely upon the adequacy, accuracy, and completeness of the services, certifications, and approvals performed or provided by the design professionals retained or employed by Contractor under an Owner-delegated design, subject to the professional standard of care and the performance and design criteria stated in the Contract Documents.
- E. Pursuant to this Paragraph 7.19, Engineer's review, approval, and other determinations regarding design drawings, calculations, specifications, certifications, and other Submittals furnished by Contractor pursuant to an Owner-delegated design will be only for the following limited purposes:
 - 1. Checking for conformance with the requirements of this Paragraph 7.19;
 - 2. Confirming that Contractor (through its design professionals) has used the performance and design criteria specified in the Contract Documents; and
 - 3. Establishing that the design furnished by Contractor is consistent with the design concept expressed in the Contract Documents.

- F. Contractor shall not be responsible for the adequacy of performance or design criteria specified by Owner or Engineer.
- G. Contractor is not required to provide professional services in violation of applicable Laws and Regulations.

ARTICLE 8—OTHER WORK AT THE SITE

8.01 *Other Work*

- A. In addition to and apart from the Work under the Contract Documents, the Owner may perform other work at or adjacent to the Site. Such other work may be performed by Owner's employees, or through contracts between the Owner and third parties. Owner may also arrange to have third-party utility owners perform work on their utilities and facilities at or adjacent to the Site.
- B. If Owner performs other work at or adjacent to the Site with Owner's employees, or through contracts for such other work, then Owner shall give Contractor written notice thereof prior to starting any such other work. If Owner has advance information regarding the start of any third-party utility work that Owner has arranged to take place at or adjacent to the Site, Owner shall provide such information to Contractor.
- C. Contractor shall afford proper and safe access to the Site to each contractor that performs such other work, each utility owner performing other work, and Owner, if Owner is performing other work with Owner's employees, and provide a reasonable opportunity for the introduction and storage of materials and equipment and the execution of such other work.
- D. Contractor shall do all cutting, fitting, and patching of the Work that may be required to properly connect or otherwise make its several parts come together and properly integrate with such other work. Contractor shall not endanger any work of others by cutting, excavating, or otherwise altering such work; provided, however, that Contractor may cut or alter others' work with the written consent of Engineer and the others whose work will be affected.
- E. If the proper execution or results of any part of Contractor's Work depends upon work performed by others, Contractor shall inspect such other work and promptly report to Engineer in writing any delays, defects, or deficiencies in such other work that render it unavailable or unsuitable for the proper execution and results of Contractor's Work. Contractor's failure to so report will constitute an acceptance of such other work as fit and proper for integration with Contractor's Work except for latent defects and deficiencies in such other work.
- F. The provisions of this article are not applicable to work that is performed by third-party utilities or other third-party entities without a contract with Owner, or that is performed without having been arranged by Owner. If such work occurs, then any related delay, disruption, or interference incurred by Contractor is governed by the provisions of Paragraph 4.05.C.3.

8.02 *Coordination*

- A. If Owner intends to contract with others for the performance of other work at or adjacent to the Site, to perform other work at or adjacent to the Site with Owner's employees, or to arrange to have utility owners perform work at or adjacent to the Site, the following will be set forth in the Supplementary Conditions or provided to Contractor prior to the start of any such other work:
 - 1. The identity of the individual or entity that will have authority and responsibility for coordination of the activities among the various contractors;
 - 2. An itemization of the specific matters to be covered by such authority and responsibility; and
 - 3. The extent of such authority and responsibilities.
- B. Unless otherwise provided in the Supplementary Conditions, Owner shall have sole authority and responsibility for such coordination.

8.03 *Legal Relationships*

- A. If, in the course of performing other work for Owner at or adjacent to the Site, the Owner's employees, any other contractor working for Owner, or any utility owner that Owner has arranged to perform work, causes damage to the Work or to the property of Contractor or its Subcontractors, or delays, disrupts, interferes with, or increases the scope or cost of the performance of the Work, through actions or inaction, then Contractor shall be entitled to an equitable adjustment in the Contract Price or the Contract Times. Contractor must submit any Change Proposal seeking an equitable adjustment in the Contract Price or the Contract Times under this paragraph within 30 days of the damaging, delaying, disrupting, or interfering event. The entitlement to, and extent of, any such equitable adjustment will take into account information (if any) regarding such other work that was provided to Contractor in the Contract Documents prior to the submittal of the Bid or the final negotiation of the terms of the Contract, and any remedies available to Contractor under Laws or Regulations concerning utility action or inaction. When applicable, any such equitable adjustment in Contract Price will be conditioned on Contractor assigning to Owner all Contractor's rights against such other contractor or utility owner with respect to the damage, delay, disruption, or interference that is the subject of the adjustment. Contractor's entitlement to an adjustment of the Contract Times or Contract Price is subject to the provisions of Paragraphs 4.05.D and 4.05.E.
- B. Contractor shall take reasonable and customary measures to avoid damaging, delaying, disrupting, or interfering with the work of Owner, any other contractor, or any utility owner performing other work at or adjacent to the Site.
 - 1. If Contractor fails to take such measures and as a result damages, delays, disrupts, or interferes with the work of any such other contractor or utility owner, then Owner may impose a set-off against payments due Contractor, and assign to such other contractor or utility owner the Owner's contractual rights against Contractor with respect to the breach of the obligations set forth in this Paragraph 8.03.B.
 - 2. When Owner is performing other work at or adjacent to the Site with Owner's employees, Contractor shall be liable to Owner for damage to such other work, and for the reasonable

direct delay, disruption, and interference costs incurred by Owner as a result of Contractor's failure to take reasonable and customary measures with respect to Owner's other work. In response to such damage, delay, disruption, or interference, Owner may impose a set-off against payments due Contractor.

- C. If Contractor damages, delays, disrupts, or interferes with the work of any other contractor, or any utility owner performing other work at or adjacent to the Site, through Contractor's failure to take reasonable and customary measures to avoid such impacts, or if any claim arising out of Contractor's actions, inactions, or negligence in performance of the Work at or adjacent to the Site is made by any such other contractor or utility owner against Contractor, Owner, or Engineer, then Contractor shall (1) promptly attempt to settle the claim as to all parties through negotiations with such other contractor or utility owner, or otherwise resolve the claim by arbitration or other dispute resolution proceeding or at law, and (2) indemnify and hold harmless Owner and Engineer, and the officers, directors, members, partners, employees, agents, consultants and subcontractors of each and any of them from and against any such claims, and against all costs, losses, and damages (including but not limited to all fees and charges of engineers, architects, attorneys, and other professionals and all court or arbitration or other dispute resolution costs) arising out of or relating to such damage, delay, disruption, or interference.

ARTICLE 9—OWNER'S RESPONSIBILITIES

9.01 *Communications to Contractor*

- A. Except as otherwise provided in these General Conditions, Owner shall issue all communications to Contractor through Engineer.

9.02 *Replacement of Engineer*

- A. Owner may at its discretion appoint an engineer to replace Engineer, provided Contractor makes no reasonable objection to the replacement engineer. The replacement engineer's status under the Contract Documents will be that of the former Engineer.

9.03 *Furnish Data*

- A. Owner shall promptly furnish the data required of Owner under the Contract Documents.

9.04 *Pay When Due*

- A. Owner shall make payments to Contractor when they are due as provided in the Agreement.

9.05 *Lands and Easements; Reports, Tests, and Drawings*

- A. Owner's duties with respect to providing lands and easements are set forth in Paragraph 5.01.
- B. Owner's duties with respect to providing engineering surveys to establish reference points are set forth in Paragraph 4.03.
- C. Article 5 refers to Owner's identifying and making available to Contractor copies of reports of explorations and tests of conditions at the Site, and drawings of physical conditions relating to existing surface or subsurface structures at the Site.

9.06 *Insurance*

- A. Owner's responsibilities, if any, with respect to purchasing and maintaining liability and property insurance are set forth in Article 6.

9.07 *Change Orders*

- A. Owner's responsibilities with respect to Change Orders are set forth in Article 11.

9.08 *Inspections, Tests, and Approvals*

- A. Owner's responsibility with respect to certain inspections, tests, and approvals is set forth in Paragraph 14.02.B.

9.09 *Limitations on Owner's Responsibilities*

- A. The Owner shall not supervise, direct, or have control or authority over, nor be responsible for, Contractor's means, methods, techniques, sequences, or procedures of construction, or the safety precautions and programs incident thereto, or for any failure of Contractor to comply with Laws and Regulations applicable to the performance of the Work. Owner will not be responsible for Contractor's failure to perform the Work in accordance with the Contract Documents.

9.10 *Undisclosed Hazardous Environmental Condition*

- A. Owner's responsibility in respect to an undisclosed Hazardous Environmental Condition is set forth in Paragraph 5.06.

9.11 *Evidence of Financial Arrangements*

- A. ~~Upon request of Contractor, Owner shall furnish Contractor reasonable evidence that financial arrangements have been made to satisfy Owner's obligations under the Contract (including obligations under proposed changes in the Work).~~ N/A

9.12 *Safety Programs*

- A. While at the Site, Owner's employees and representatives shall comply with the specific applicable requirements of Contractor's safety programs of which Owner has been informed.
- B. Owner shall furnish copies of any applicable Owner safety programs to Contractor.

ARTICLE 10—ENGINEER'S STATUS DURING CONSTRUCTION

10.01 *Owner's Representative*

- A. Engineer will be Owner's representative during the construction period. The duties and responsibilities and the limitations of authority of Engineer as Owner's representative during construction are set forth in the Contract.

10.02 *Visits to Site*

- A. Engineer will make visits to the Site at intervals appropriate to the various stages of construction as Engineer deems necessary in order to observe, as an experienced and qualified design professional, the progress that has been made and the quality of the various aspects of Contractor's executed Work. Based on information obtained during such visits and

observations, Engineer, for the benefit of Owner, will determine, in general, if the Work is proceeding in accordance with the Contract Documents. Engineer will not be required to make exhaustive or continuous inspections on the Site to check the quality or quantity of the Work. Engineer's efforts will be directed toward providing for Owner a greater degree of confidence that the completed Work will conform generally to the Contract Documents. On the basis of such visits and observations, Engineer will keep Owner informed of the progress of the Work and will endeavor to guard Owner against defective Work.

- B. Engineer's visits and observations are subject to all the limitations on Engineer's authority and responsibility set forth in Paragraph 10.07. Particularly, but without limitation, during or as a result of Engineer's visits or observations of Contractor's Work, Engineer will not supervise, direct, control, or have authority over or be responsible for Contractor's means, methods, techniques, sequences, or procedures of construction, or the safety precautions and programs incident thereto, or for any failure of Contractor to comply with Laws and Regulations applicable to the performance of the Work.

10.03 *Resident Project Representative*

- A. If Owner and Engineer have agreed that Engineer will furnish a Resident Project Representative to represent Engineer at the Site and assist Engineer in observing the progress and quality of the Work, then the authority and responsibilities of any such Resident Project Representative will be as provided in the Supplementary Conditions, and limitations on the responsibilities thereof will be as provided in the Supplementary Conditions and in Paragraph 10.07.
- B. If Owner designates an individual or entity who is not Engineer's consultant, agent, or employee to represent Owner at the Site, then the responsibilities and authority of such individual or entity will be as provided in the Supplementary Conditions.

10.04 *Engineer's Authority*

- A. Engineer has the authority to reject Work in accordance with Article 14.
- B. Engineer's authority as to Submittals is set forth in Paragraph 7.16.
- C. Engineer's authority as to design drawings, calculations, specifications, certifications and other Submittals from Contractor in response to Owner's delegation (if any) to Contractor of professional design services, is set forth in Paragraph 7.19.
- D. Engineer's authority as to changes in the Work is set forth in Article 11.
- E. Engineer's authority as to Applications for Payment is set forth in Article 15.

10.05 *Determinations for Unit Price Work*

- A. Engineer will determine the actual quantities and classifications of Unit Price Work performed by Contractor as set forth in Paragraph 13.03.

10.06 *Decisions on Requirements of Contract Documents and Acceptability of Work*

- A. Engineer will render decisions regarding the requirements of the Contract Documents, and judge the acceptability of the Work, pursuant to the specific procedures set forth herein for initial interpretations, Change Proposals, and acceptance of the Work. In rendering such

decisions and judgments, Engineer will not show partiality to Owner or Contractor, and will not be liable to Owner, Contractor, or others in connection with any proceedings, interpretations, decisions, or judgments conducted or rendered in good faith.

10.07 *Limitations on Engineer's Authority and Responsibilities*

- A. Neither Engineer's authority or responsibility under this Article 10 or under any other provision of the Contract, nor any decision made by Engineer in good faith either to exercise or not exercise such authority or responsibility or the undertaking, exercise, or performance of any authority or responsibility by Engineer, will create, impose, or give rise to any duty in contract, tort, or otherwise owed by Engineer to Contractor, any Subcontractor, any Supplier, any other individual or entity, or to any surety for or employee or agent of any of them.
- B. Engineer will not supervise, direct, control, or have authority over or be responsible for Contractor's means, methods, techniques, sequences, or procedures of construction, or the safety precautions and programs incident thereto, or for any failure of Contractor to comply with Laws and Regulations applicable to the performance of the Work. Engineer will not be responsible for Contractor's failure to perform the Work in accordance with the Contract Documents.
- C. Engineer will not be responsible for the acts or omissions of Contractor or of any Subcontractor, any Supplier, or of any other individual or entity performing any of the Work.
- D. Engineer's review of the final Application for Payment and accompanying documentation, and all maintenance and operating instructions, schedules, guarantees, bonds, certificates of inspection, tests and approvals, and other documentation required to be delivered by Contractor under Paragraph 15.06.A, will only be to determine generally that their content complies with the requirements of, and in the case of certificates of inspections, tests, and approvals, that the results certified indicate compliance with the Contract Documents.
- E. The limitations upon authority and responsibility set forth in this Paragraph 10.07 also apply to the Resident Project Representative, if any.

10.08 *Compliance with Safety Program*

- A. While at the Site, Engineer's employees and representatives will comply with the specific applicable requirements of Owner's and Contractor's safety programs of which Engineer has been informed.

ARTICLE 11—CHANGES TO THE CONTRACT

11.01 *Amending and Supplementing the Contract*

- A. The Contract may be amended or supplemented by a Change Order, an [Emergency Work Change Directive](#), or a Field Order.
- B. If an amendment or supplement to the Contract includes a change in the Contract Price or the Contract Times, such amendment or supplement must be set forth in a Change Order.
- C. All changes to the Contract that involve (1) the performance or acceptability of the Work, (2) the design (as set forth in the Drawings, Specifications, or otherwise), or (3) other engineering or technical matters, must be supported by Engineer's recommendation. Owner

and Contractor may amend other terms and conditions of the Contract without the recommendation of the Engineer.

11.02 *Change Orders*

- A. Owner and Contractor shall execute appropriate Change Orders covering:
1. Changes in Contract Price or Contract Times which are agreed to by the parties, including any undisputed sum or amount of time for Work actually performed in accordance with an [Emergency](#) Work Change Directive;
 2. Changes in Contract Price resulting from an Owner set-off, unless Contractor has duly contested such set-off;
 3. Changes in the Work which are: (a) ordered by Owner pursuant to Paragraph 11.05, (b) required because of Owner's acceptance of defective Work under Paragraph 14.04 or Owner's correction of defective Work under Paragraph 14.07, or (c) agreed to by the parties, subject to the need for Engineer's recommendation if the change in the Work involves the design (as set forth in the Drawings, Specifications, or otherwise) or other engineering or technical matters; and
 4. Changes that embody the substance of any final and binding results under: Paragraph 11.03.B, resolving the impact of an [Emergency](#) Work Change Directive; Paragraph 11.09, concerning Change Proposals; Article 12, Claims; Paragraph 13.02.D, final adjustments resulting from allowances; Paragraph 13.03.D, final adjustments relating to determination of quantities for Unit Price Work; and similar provisions.
- B. If Owner or Contractor refuses to execute a Change Order that is required to be executed under the terms of Paragraph 11.02.A, it will be deemed to be of full force and effect, as if fully executed.

11.03 [Emergency](#) Work Change Directives

- A. An [Emergency](#) Work Change Directive [may only be used in emergency situations and](#) will not change the Contract Price or the Contract Times but is evidence that the parties expect that the modification ~~ordered or~~ documented by an [Emergency](#) Work Change Directive will be incorporated in a subsequently issued Change Order, following negotiations by the parties as to the [Emergency](#) Work Change Directive's effect, if any, on the Contract Price and Contract Times; or, if negotiations are unsuccessful, by a determination under the terms of the Contract Documents governing adjustments, expressly including Paragraph 11.07 regarding change of Contract Price.
- B. If Owner has issued a [written Emergency](#) Work Change Directive and:
1. Contractor believes that an adjustment in Contract Times or Contract Price is necessary, then Contractor shall submit any Change Proposal seeking such an adjustment no later than 30 days after the completion of the Work set out in the Work Change Directive.
 2. Owner believes that an adjustment in Contract Times or Contract Price is necessary, then Owner shall submit ~~any Claim seeking such a Change Order including~~ an adjustment no later than 60 days after issuance of the Work Change Directive.

11.04 *Field Orders*

- A. Engineer may authorize minor changes in the Work if the changes do not involve an adjustment in the Contract Price or the Contract Times and are compatible with the design concept of the completed Project as a functioning whole as indicated by the Contract Documents. Such changes will be accomplished by a Field Order and will be binding on Owner and also on Contractor, which shall perform the Work involved promptly.
- B. If Contractor believes that a Field Order justifies an adjustment in the Contract Price or Contract Times, then before proceeding with the Work at issue, Contractor shall submit a Change Proposal as provided herein.

11.05 *Owner-Authorized Changes in the Work*

- A. Without invalidating the Contract and without notice to any surety, Owner may, at any time or from time to time, order additions, deletions, or revisions in the Work. Changes involving the design (as set forth in the Drawings, Specifications, or otherwise) or other engineering or technical matters will be supported by Engineer's recommendation.
- B. Such changes in the Work may be accomplished by a Change Order, if Owner and Contractor have agreed as to the effect, if any, of the changes on Contract Times or Contract Price; or by a Work Change Directive. Upon receipt of any such document, Contractor shall promptly proceed with the Work involved; or, in the case of a deletion in the Work, promptly cease construction activities with respect to such deleted Work. Added or revised Work must be performed under the applicable conditions of the Contract Documents.
- C. Nothing in this Paragraph 11.05 obligates Contractor to undertake work that Contractor reasonably concludes cannot be performed in a manner consistent with Contractor's safety obligations under the Contract Documents or Laws and Regulations.

11.06 *Unauthorized Changes in the Work*

- A. Contractor shall not be entitled to an increase in the Contract Price or an extension of the Contract Times with respect to any work performed that is not required by the Contract Documents, as amended, modified, or supplemented, except in the case of an emergency as provided in Paragraph 7.15 or in the case of uncovering Work as provided in Paragraph 14.05.C.2.

11.07 *Change of Contract Price*

- A. The Contract Price may only be changed by a Change Order. Any Change Proposal for an adjustment in the Contract Price must comply with the provisions of Paragraph 11.09. Any Claim for an adjustment of Contract Price must comply with the provisions of Article 12.
- B. An adjustment in the Contract Price will be determined as follows:
 - 1. Where the Work involved is covered by unit prices contained in the Contract Documents, then by application of such unit prices to the quantities of the items involved (subject to the provisions of Paragraph 13.03);
 - 2. Where the Work involved is not covered by unit prices contained in the Contract Documents, then by a mutually agreed lump sum (which may include an allowance for overhead and profit not necessarily in accordance with Paragraph 11.07.C.2); or

3. Where the Work involved is not covered by unit prices contained in the Contract Documents and the parties do not reach mutual agreement to a lump sum, then on the basis of the Cost of the Work (determined as provided in Paragraph 13.01) plus a Contractor's fee for overhead and profit (determined as provided in Paragraph 11.07.C).
- C. *Contractor's Fee:* When applicable, the Contractor's fee for overhead and profit will be determined as follows:
1. A mutually acceptable fixed fee; or
 2. If a fixed fee is not agreed upon, then a fee based on the following percentages of the various portions of the Cost of the Work:
 - a. For costs incurred under Paragraphs 13.01.B.1 and 13.01.B.2, the Contractor's fee will be 15 percent;
 - b. For costs incurred under Paragraph 13.01.B.3, the Contractor's fee will be 5 percent;
 - c. Where one or more tiers of subcontracts are on the basis of Cost of the Work plus a fee and no fixed fee is agreed upon, the intent of Paragraphs 11.07.C.2.a and 11.07.C.2.b is that the Contractor's fee will be based on: (1) a fee of 15 percent of the costs incurred under Paragraphs 13.01.B.1 and 13.01.B.2 by the Subcontractor that actually performs the Work, at whatever tier, and (2) with respect to Contractor itself and to any Subcontractors of a tier higher than that of the Subcontractor that actually performs the Work, a fee of 5 percent of the amount (fee plus underlying costs incurred) attributable to the next lower tier Subcontractor; provided, however, that for any such subcontracted Work the maximum total fee to be paid by Owner will be no greater than 27 percent of the costs incurred by the Subcontractor that actually performs the Work;
 - d. No fee will be payable on the basis of costs itemized under Paragraphs 13.01.B.4, 13.01.B.5, and 13.01.C;
 - e. The amount of credit to be allowed by Contractor to Owner for any change which results in a net decrease in Cost of the Work will be the amount of the actual net decrease in Cost of the Work and a deduction of an additional amount equal to 5 percent of such actual net decrease in Cost of the Work; and
 - f. When both additions and credits are involved in any one change or Change Proposal, the adjustment in Contractor's fee will be computed by determining the sum of the costs in each of the cost categories in Paragraph 13.01.B (specifically, payroll costs, Paragraph 13.01.B.1; incorporated materials and equipment costs, Paragraph 13.01.B.2; Subcontract costs, Paragraph 13.01.B.3; special consultants costs, Paragraph 13.01.B.4; and other costs, Paragraph 13.01.B.5) and applying to each such cost category sum the appropriate fee from Paragraphs 11.07.C.2.a through 11.07.C.2.e, inclusive.

11.08 *Change of Contract Times*

- A. The Contract Times may only be changed by a Change Order. Any Change Proposal for an adjustment in the Contract Times must comply with the provisions of Paragraph 11.09. Any Claim for an adjustment in the Contract Times must comply with the provisions of Article 12.

- B. Delay, disruption, and interference in the Work, and any related changes in Contract Times, are addressed in and governed by Paragraph 4.05.

11.09 *Change Proposals*

- A. *Purpose and Content:* Contractor shall submit a Change Proposal to Engineer to request an adjustment in the Contract Times or Contract Price; contest an initial decision by Engineer concerning the requirements of the Contract Documents or relating to the acceptability of the Work under the Contract Documents; challenge a set-off against payment due; or seek other relief under the Contract. The Change Proposal will specify any proposed change in Contract Times or Contract Price, or other proposed relief, and explain the reason for the proposed change, with citations to any governing or applicable provisions of the Contract Documents. Each Change Proposal will address only one issue, or a set of closely related issues.

- B. *Change Proposal Procedures*

1. *Submittal:* Contractor shall submit each Change Proposal to Engineer within 30 days after the start of the event giving rise thereto, or after such initial decision.
2. *Supporting Data:* The Contractor shall submit supporting data, including the proposed change in Contract Price or Contract Time (if any), to the Engineer and Owner within 15 days after the submittal of the Change Proposal.
 - a. Change Proposals based on or related to delay, interruption, or interference must comply with the provisions of Paragraphs 4.05.D and 4.05.E.
 - b. Change proposals related to a change of Contract Price must include full and detailed accounts of materials incorporated into the Work and labor and equipment used for the subject Work.

The supporting data must be accompanied by a written statement that the supporting data are accurate and complete, and that any requested time or price adjustment is the entire adjustment to which Contractor believes it is entitled as a result of said event.

3. *Engineer's Initial Review:* Engineer will advise Owner regarding the Change Proposal, and consider any comments or response from Owner regarding the Change Proposal. If in its discretion Engineer concludes that additional supporting data is needed before conducting a full review and making a [decision recommendation](#) regarding the Change Proposal, then Engineer may request that Contractor submit such additional supporting data by a date specified by Engineer, prior to Engineer beginning its full review of the Change Proposal.
4. *Engineer's Full Review and [Action Recommendation](#) on the Change Proposal:* Upon receipt of Contractor's supporting data (including any additional data requested by Engineer), Engineer will conduct a full review of each Change Proposal and, within 30 days after such receipt of the Contractor's supporting data, either [recommend](#) ~~approve~~ [approval of](#) the Change Proposal in whole, deny it in whole, or approve it in part and deny it in part. Such actions must be in writing, with a copy provided to Owner and Contractor. If Engineer does not take action on the Change Proposal within 30 days, then either Owner or Contractor may at any time thereafter submit a letter to the other party indicating that

as a result of Engineer's inaction the Change Proposal is deemed denied, thereby commencing the time for appeal of the denial under Article 12.

5. *Binding Decision:* Engineer's recommendation is sent to the Owner who shall render a final decision. The Owner's decision is final and binding upon ~~Owner and~~ Contractor, unless ~~Owner or~~ Contractor appeals the decision by filing a Claim under Article 12.
- C. *Resolution of Certain Change Proposals:* If the Change Proposal does not involve the design (as set forth in the Drawings, Specifications, or otherwise), the acceptability of the Work, or other engineering or technical matters, then Engineer will notify the parties in writing that the Engineer is unable to resolve the Change Proposal. For purposes of further resolution of such a Change Proposal, such notice will be deemed a denial, and Contractor may choose to seek resolution under the terms of Article 12.
- D. *Post-Completion:* Contractor shall not submit any Change Proposals after Engineer issues a written recommendation of final payment pursuant to Paragraph 15.06.B.

11.10 Notification to Surety

- A. If the provisions of any bond require notice to be given to a surety of any change affecting the general scope of the Work or the provisions of the Contract Documents (including, but not limited to, Contract Price or Contract Times), the giving of any such notice will be Contractor's responsibility. The amount of each applicable bond will be adjusted to reflect the effect of any such change.

ARTICLE 12—CLAIMS

12.01—Claims

- A. ~~Claims Process:~~ The following disputes between Owner and Contractor are subject to the Claims process set forth in this article:
 1. ~~Appeals by Owner or Contractor of Engineer's decisions regarding Change Proposals;~~
 2. ~~Owner demands for adjustments in the Contract Price or Contract Times, or other relief under the Contract Documents;~~
 3. ~~Disputes that Engineer has been unable to address because they do not involve the design (as set forth in the Drawings, Specifications, or otherwise), the acceptability of the Work, or other engineering or technical matters; and~~
 4. ~~Subject to the waiver provisions of Paragraph 15.07, any dispute arising after Engineer has issued a written recommendation of final payment pursuant to Paragraph 15.06.B.~~
- B. ~~Submittal of Claim:~~ The party submitting a Claim shall deliver it directly to the other party to the Contract promptly (but in no event later than 30 days) after the start of the event giving rise thereto; in the case of appeals regarding Change Proposals within 30 days of the decision under appeal. The party submitting the Claim shall also furnish a copy to the Engineer, for its information only. The responsibility to substantiate a Claim rests with the party making the Claim. In the case of a Claim by Contractor seeking an increase in the Contract Times or Contract Price, Contractor shall certify that the Claim is made in good faith, that the supporting data are accurate and complete, and that to the best of Contractor's knowledge

~~and belief the amount of time or money requested accurately reflects the full amount to which Contractor is entitled.~~

~~C. *Review and Resolution:* The party receiving a Claim shall review it thoroughly, giving full consideration to its merits. The two parties shall seek to resolve the Claim through the exchange of information and direct negotiations. The parties may extend the time for resolving the Claim by mutual agreement. All actions taken on a Claim will be stated in writing and submitted to the other party, with a copy to Engineer.~~

~~D. *Mediation*~~

~~1. At any time after initiation of a Claim, Owner and Contractor may mutually agree to mediation of the underlying dispute. The agreement to mediate will stay the Claim submittal and response process.~~

~~2. If Owner and Contractor agree to mediation, then after 60 days from such agreement, either Owner or Contractor may unilaterally terminate the mediation process, and the Claim submittal and decision process will resume as of the date of the termination. If the mediation proceeds but is unsuccessful in resolving the dispute, the Claim submittal and decision process will resume as of the date of the conclusion of the mediation, as determined by the mediator.~~

~~3. Owner and Contractor shall each pay one half of the mediator's fees and costs.~~

~~E. *Partial Approval:* If the party receiving a Claim approves the Claim in part and denies it in part, such action will be final and binding unless within 30 days of such action the other party invokes the procedure set forth in Article 17 for final resolution of disputes.~~

~~F. *Denial of Claim:* If efforts to resolve a Claim are not successful, the party receiving the Claim may deny it by giving written notice of denial to the other party. If the receiving party does not take action on the Claim within 90 days, then either Owner or Contractor may at any time thereafter submit a letter to the other party indicating that as a result of the inaction, the Claim is deemed denied, thereby commencing the time for appeal of the denial. A denial of the Claim will be final and binding unless within 30 days of the denial the other party invokes the procedure set forth in Article 17 for the final resolution of disputes.~~

~~G. *Final and Binding Results:* If the parties reach a mutual agreement regarding a Claim, whether through approval of the Claim, direct negotiations, mediation, or otherwise; or if a Claim is approved in part and denied in part, or denied in full, and such actions become final and binding; then the results of the agreement or action on the Claim will be incorporated in a Change Order or other written document to the extent they affect the Contract, including the Work, the Contract Times, or the Contract Price.~~

ARTICLE 13—COST OF THE WORK; ALLOWANCES; UNIT PRICE WORK

13.01 *Cost of the Work*

- A. *Purposes for Determination of Cost of the Work:* The term Cost of the Work means the sum of all costs necessary for the proper performance of the Work at issue, as further defined below. The provisions of this Paragraph 13.01 are used for two distinct purposes:
1. To determine Cost of the Work when Cost of the Work is a component of the Contract Price, under cost-plus-fee, time-and-materials, or other cost-based terms; or
 2. When needed to determine the value of a Change Order, Change Proposal, Claim, set-off, or other adjustment in Contract Price. When the value of any such adjustment is determined on the basis of Cost of the Work, Contractor is entitled only to those additional or incremental costs required because of the change in the Work or because of the event giving rise to the adjustment.
- B. *Costs Included:* Except as otherwise may be agreed to in writing by Owner, costs included in the Cost of the Work will be in amounts no higher than those commonly incurred in the locality of the Project, will not include any of the costs itemized in Paragraph 13.01.C, and will include only the following items:
1. Payroll costs for employees in the direct employ of Contractor in the performance of the Work under schedules of job classifications agreed upon by Owner and Contractor in advance of the subject Work. Such employees include, without limitation, superintendents, foremen, safety managers, safety representatives, and other personnel employed full time on the Work. Payroll costs for employees not employed full time on the Work will be apportioned on the basis of their time spent on the Work. Payroll costs include, but are not limited to, salaries and wages plus the cost of fringe benefits, which include social security contributions, unemployment, excise, and payroll taxes, workers' compensation, health and retirement benefits, sick leave, and vacation and holiday pay applicable thereto. The expenses of performing Work outside of regular working hours, on Saturday, Sunday, or legal holidays, will be included in the above to the extent authorized by Owner.
 2. Cost of all materials and equipment furnished and incorporated in the Work, including costs of transportation and storage thereof, and Suppliers' field services required in connection therewith. All cash discounts accrue to Contractor unless Owner deposits funds with Contractor with which to make payments, in which case the cash discounts will accrue to Owner. All trade discounts, rebates, and refunds and returns from sale of surplus materials and equipment will accrue to Owner, and Contractor shall make provisions so that they may be obtained.
 3. Payments made by Contractor to Subcontractors for Work performed by Subcontractors. If required by Owner, Contractor shall obtain competitive bids from subcontractors acceptable to Owner and Contractor and shall deliver such bids to Owner, which will then determine, with the advice of Engineer, which bids, if any, will be acceptable. If any subcontract provides that the Subcontractor is to be paid on the basis of Cost of the Work plus a fee, the Subcontractor's Cost of the Work and fee will be determined in the same manner as Contractor's Cost of the Work and fee as provided in this Paragraph 13.01.

4. Costs of special consultants (including but not limited to engineers, architects, testing laboratories, and surveyors, ~~attorneys, and accountants~~) employed or retained for services specifically related to the Work.
5. Other costs consisting of the following:
 - a. The proportion of necessary transportation, travel, and subsistence expenses of Contractor's employees incurred in discharge of duties connected with the Work.
 - b. Cost, including transportation and maintenance, of all materials, supplies, equipment, machinery, appliances, office, and temporary facilities at the Site, which are consumed in the performance of the Work, and cost, less market value, of such items used but not consumed which remain the property of Contractor.
 - 1) In establishing included costs for materials such as scaffolding, plating, or sheeting, consideration will be given to the actual or the estimated life of the material for use on other projects; or rental rates may be established on the basis of purchase or salvage value of such items, whichever is less. Contractor will not be eligible for compensation for such items in an amount that exceeds the purchase cost of such item.
 - c. *Construction Equipment Rental*
 - 1) Rentals of all construction equipment and machinery, and the parts thereof, in accordance with rental agreements approved by Owner as to price (including any surcharge or special rates applicable to overtime use of the construction equipment or machinery), and the costs of transportation, loading, unloading, assembly, dismantling, and removal thereof. All such costs will be in accordance with the terms of said rental agreements. The rental of any such equipment, machinery, or parts must cease when the use thereof is no longer necessary for the Work.
 - 2) Costs for equipment and machinery owned by Contractor or a Contractor-related entity will be paid at a rate shown for such equipment in the equipment rental rate book specified in the Supplementary Conditions. An hourly rate will be computed by dividing the monthly rates by 176. These computed rates will include all operating costs.
 - 3) With respect to Work that is the result of a Change Order, Change Proposal, Claim, set-off, or other adjustment in Contract Price ("changed Work"), included costs will be based on the time the equipment or machinery is in use on the changed Work and the costs of transportation, loading, unloading, assembly, dismantling, and removal when directly attributable to the changed Work. The cost of any such equipment or machinery, or parts thereof, must cease to accrue when the use thereof is no longer necessary for the changed Work.
 - d. Sales, consumer, use, and other similar taxes related to the Work, and for which Contractor is liable, as imposed by Laws and Regulations.

- e. Deposits lost for causes other than negligence of Contractor, any Subcontractor, or anyone directly or indirectly employed by any of them or for whose acts any of them may be liable, and royalty payments and fees for permits and licenses.
- f. Losses and damages (and related expenses) caused by damage to the Work, not compensated by insurance or otherwise, sustained by Contractor in connection with the performance of the Work (except losses and damages within the deductible amounts of builder's risk or other property insurance established in accordance with Paragraph 6.04), provided such losses and damages have resulted from causes other than the negligence of Contractor, any Subcontractor, or anyone directly or indirectly employed by any of them or for whose acts any of them may be liable. Such losses include settlements made with the written consent and approval of Owner. No such losses, damages, and expenses will be included in the Cost of the Work for the purpose of determining Contractor's fee.
- g. The cost of utilities, fuel, and sanitary facilities at the Site.
- h. Minor expenses such as communication service at the Site, express and courier services, and similar petty cash items in connection with the Work.
- i. The costs of premiums for all bonds and insurance that Contractor is required by the Contract Documents to purchase and maintain.

C. *Costs Excluded:* The term Cost of the Work does not include any of the following items:

- 1. Payroll costs and other compensation of Contractor's officers, executives, principals, general managers, engineers, architects, estimators, attorneys, auditors, accountants, purchasing and contracting agents, expeditors, timekeepers, clerks, and other personnel employed by Contractor, whether at the Site or in Contractor's principal or branch office for general administration of the Work and not specifically included in the agreed upon schedule of job classifications referred to in Paragraph 13.01.B.1 or specifically covered by Paragraph 13.01.B.4. The payroll costs and other compensation excluded here are to be considered administrative costs covered by the Contractor's fee.
- 2. The cost of purchasing, renting, or furnishing small tools and hand tools.
- 3. Expenses of Contractor's principal and branch offices other than Contractor's office at the Site.
- 4. Any part of Contractor's capital expenses, including interest on Contractor's capital employed for the Work and charges against Contractor for delinquent payments.
- 5. Costs due to the negligence, recklessness, or intentional misconduct of Contractor, any Subcontractor, or anyone directly or indirectly employed by any of them or for whose acts any of them may be liable, including but not limited to, the correction of defective Work, disposal of materials or equipment wrongly supplied, and making good any damage to property.
- 6. Expenses incurred in preparing and advancing Claims.
- 7. Other overhead or general expense costs of any kind and the costs of any item not specifically and expressly included in Paragraph 13.01.B.

D. *Contractor's Fee*

1. When the Work as a whole is performed on the basis of cost-plus-a-fee, then:
 - a. Contractor's fee for the Work set forth in the Contract Documents as of the Effective Date of the Contract will be determined as set forth in the Agreement.
 - b. for any Work covered by a Change Order, Change Proposal, Claim, set-off, or other adjustment in Contract Price on the basis of Cost of the Work, Contractor's fee will be determined as follows:
 - 1) When the fee for the Work as a whole is a percentage of the Cost of the Work, the fee will automatically adjust as the Cost of the Work changes.
 - 2) When the fee for the Work as a whole is a fixed fee, the fee for any additions or deletions will be determined in accordance with Paragraph 11.07.C.2.
2. When the Work as a whole is performed on the basis of a stipulated sum, or any other basis other than cost-plus-a-fee, then Contractor's fee for any Work covered by a Change Order, Change Proposal, Claim, set-off, or other adjustment in Contract Price on the basis of Cost of the Work will be determined in accordance with Paragraph 11.07.C.2.

E. *Documentation and Audit*: Whenever the Cost of the Work for any purpose is to be determined pursuant to this Article 13, Contractor and pertinent Subcontractors will establish and maintain records of the costs in accordance with generally accepted accounting practices. Subject to prior written notice, Owner will be afforded reasonable access, during normal business hours, to all Contractor's accounts, records, books, correspondence, instructions, drawings, receipts, vouchers, memoranda, and similar data relating to the Cost of the Work and Contractor's fee. Contractor shall preserve all such documents for a period of three years after the final payment by Owner. Pertinent Subcontractors will afford such access to Owner, and preserve such documents, to the same extent required of Contractor.

13.02 *Allowances*

- A. It is understood that Contractor has included in the Contract Price all allowances so named in the Contract Documents and shall cause the Work so covered to be performed for such sums and by such persons or entities as may be acceptable to Owner and Engineer.
- B. *Cash Allowances*: Contractor agrees that:
 1. the cash allowances include the cost to Contractor (less any applicable trade discounts) of materials and equipment required by the allowances to be delivered at the Site, and all applicable taxes; and
 2. Contractor's costs for unloading and handling on the Site, labor, installation, overhead, profit, and other expenses contemplated for the cash allowances have been included in the Contract Price and not in the allowances, and no demand for additional payment for any of the foregoing will be valid.
- C. *Owner's Contingency Allowance*: Contractor agrees that an Owner's contingency allowance, if any, is for the sole use of Owner to cover unanticipated costs.

- D. Prior to final payment, an appropriate Change Order will be issued as recommended by Engineer to reflect actual amounts due Contractor for Work covered by allowances, and the Contract Price will be correspondingly adjusted.

13.03 *Unit Price Work*

- A. Where the Contract Documents provide that all or part of the Work is to be Unit Price Work, initially the Contract Price will be deemed to include for all Unit Price Work an amount equal to the sum of the unit price for each separately identified item of Unit Price Work times the estimated quantity of each item as indicated in the Agreement.
- B. The estimated quantities of items of Unit Price Work are ~~not guaranteed estimates~~ and are solely for the purpose of comparison of Bids and determining an initial Contract Price. Payments to Contractor for Unit Price Work will be based on actual quantities.
- C. Each unit price shall be guaranteed and will be deemed to include an amount considered by Contractor to be adequate to cover Contractor's overhead and profit for each separately identified item.
- D. Engineer will determine the actual quantities and classifications of Unit Price Work performed by Contractor. Engineer will review with Contractor the Engineer's preliminary determinations on such matters before rendering a written decision thereon (by recommendation of an Application for Payment or otherwise). Engineer's written decision thereon will be final and binding (except as modified by Engineer to reflect changed factual conditions or more accurate data) upon Owner and Contractor, and the final adjustment of Contract Price will be set forth in a Change Order, subject to the provisions of the following paragraph.
- E. *Adjustments in Unit Price*
 - 1. Contractor or Owner shall be entitled to an adjustment in the unit price with respect to an item of Unit Price Work if:
 - a. the quantity of the item of Unit Price Work performed by Contractor differs materially and significantly from the estimated quantity of such item indicated in the Agreement; and
 - b. Contractor's unit costs to perform the item of Unit Price Work have changed materially and significantly as a result of the quantity change.
 - 2. The adjustment in unit price will account for and be coordinated with any related changes in quantities of other items of Work, and in Contractor's costs to perform such other Work, such that the resulting overall change in Contract Price is equitable to Owner and Contractor.
 - 3. Adjusted unit prices will apply to all units of that item.

ARTICLE 14—TESTS AND INSPECTIONS; CORRECTION, REMOVAL, OR ACCEPTANCE OF DEFECTIVE WORK~~**OLD ARTICLE 13**~~

14.01 *Access to Work*

- A. Owner, Engineer, their consultants and other representatives and personnel of Owner, independent testing laboratories, and authorities having jurisdiction have access to the Site and the Work at reasonable times for their observation, inspection, and testing. Contractor shall provide them proper and safe conditions for such access and advise them of Contractor's safety procedures and programs so that they may comply with such procedures and programs as applicable.

14.02 *Tests, Inspections, and Approvals*

- A. Contractor shall give Engineer timely notice of readiness of the Work (or specific parts thereof) for all required inspections and tests, and shall cooperate with inspection and testing personnel to facilitate required inspections and tests.
- B. Owner shall retain and pay for the services of an independent inspector, testing laboratory, or other qualified individual or entity to perform all inspections and tests expressly required by the Contract Documents to be furnished and paid for by Owner, except that costs incurred in connection with tests or inspections of covered Work will be governed by the provisions of Paragraph 14.05.
- C. If Laws or Regulations of any public body having jurisdiction require any Work (or part thereof) specifically to be inspected, tested, or approved by an employee or other representative of such public body, Contractor shall assume full responsibility for arranging and obtaining such inspections, tests, or approvals, pay all costs in connection therewith, and furnish Engineer the required certificates of inspection or approval.
- D. Contractor shall be responsible for arranging, obtaining, and paying for all inspections and tests required:
 - 1. by the Contract Documents, unless the Contract Documents expressly allocate responsibility for a specific inspection or test to Owner;
 - 2. to attain Owner's and Engineer's acceptance of materials or equipment to be incorporated in the Work;
 - 3. by manufacturers of equipment furnished under the Contract Documents;
 - 4. for testing, adjusting, and balancing of mechanical, electrical, and other equipment to be incorporated into the Work; and
 - 5. for acceptance of materials, mix designs, or equipment submitted for approval prior to Contractor's purchase thereof for incorporation in the Work.

Such inspections and tests will be performed by independent inspectors, testing laboratories, or other qualified individuals or entities acceptable to Owner and Engineer.

- E. If the Contract Documents require the Work (or part thereof) to be approved by Owner, Engineer, or another designated individual or entity, then Contractor shall assume full responsibility for arranging and obtaining such approvals.

- F. If any Work (or the work of others) that is to be inspected, tested, or approved is covered by Contractor without written concurrence of Engineer, Contractor shall, if requested by Engineer, uncover such Work for observation. Such uncovering will be at Contractor's expense unless Contractor had given Engineer timely notice of Contractor's intention to cover the same and Engineer had not acted with reasonable promptness in response to such notice.

14.03 *Defective Work*

- A. *Contractor's Obligation*: It is Contractor's obligation to assure that the Work is not defective.
- B. *Engineer's Authority*: Engineer has the authority to determine whether Work is defective, and to reject defective Work.
- C. *Notice of Defects*: Prompt written notice of all defective Work of which Owner or Engineer has actual knowledge will be given to Contractor.
- D. *Correction, or Removal and Replacement*: Promptly after receipt of written notice of defective Work, Contractor shall correct all such defective Work, whether or not fabricated, installed, or completed, or, if Engineer has rejected the defective Work, remove it from the Project and replace it with Work that is not defective.
- E. *Preservation of Warranties*: When correcting defective Work, Contractor shall take no action that would void or otherwise impair Owner's special warranty and guarantee, if any, on said Work.
- F. *Costs and Damages*: In addition to its correction, removal, and replacement obligations with respect to defective Work, Contractor shall pay all claims, costs, losses, and damages arising out of or relating to defective Work, including but not limited to the cost of the inspection, testing, correction, removal, replacement, or reconstruction of such defective Work, fines levied against Owner by governmental authorities because the Work is defective, and the costs of repair or replacement of work of others resulting from defective Work. Prior to final payment, if Owner and Contractor are unable to agree as to the measure of such claims, costs, losses, and damages resulting from defective Work, then Owner may impose a reasonable set-off against payments due under Article 15.

14.04 *Acceptance of Defective Work*

- A. If, instead of requiring correction or removal and replacement of defective Work, Owner prefers to accept it, Owner may do so (subject, if such acceptance occurs prior to final payment, to Engineer's confirmation that such acceptance is in general accord with the design intent and applicable engineering principles, and will not endanger public safety). Contractor shall pay all claims, costs, losses, and damages attributable to Owner's evaluation of and determination to accept such defective Work (such costs to be approved by Engineer as to reasonableness), and for the diminished value of the Work to the extent not otherwise paid by Contractor. If any such acceptance occurs prior to final payment, the necessary revisions in the Contract Documents with respect to the Work will be incorporated in a Change Order. If the parties are unable to agree as to the decrease in the Contract Price, reflecting the diminished value of Work so accepted, then Owner may impose a reasonable set-off against payments due under Article 15. If the acceptance of defective Work occurs after final payment, Contractor shall pay an appropriate amount to Owner.

B. Owner shall not be deemed to have accepted any defective work from Contractor that was not discovered by Engineer or Owner unless the defect was specifically detailed to Owner in writing by Contractor notifying Owner of the defective work and Owner notifies Contractor in writing that it will accept defective work (whether as-is, by receiving credit, or receiving other compensation, losses, or damage from Contractor as discussed above in Paragraph 14.04.A.) Contractor recognizes and understands that it shall not be relieved of responsibility or liability with performing defective work even if such defective work previously passed inspection by any inspector, including, without limitation, an inspector with the governing building department or a threshold inspector.

14.05 *Uncovering Work*

- A. Engineer has the authority to require additional inspection or testing of the Work, whether or not the Work is fabricated, installed, or completed.
- B. If any Work is covered contrary to the written request of Engineer, then Contractor shall, if requested by Engineer, uncover such Work for Engineer's observation, and then replace the covering, all at Contractor's expense.
- C. If Engineer considers it necessary or advisable that covered Work be observed by Engineer or inspected or tested by others, then Contractor, at Engineer's request, shall uncover, expose, or otherwise make available for observation, inspection, or testing as Engineer may require, that portion of the Work in question, and provide all necessary labor, material, and equipment.
 - 1. If it is found that the uncovered Work is defective, Contractor shall be responsible for all claims, costs, losses, and damages arising out of or relating to such uncovering, exposure, observation, inspection, and testing, and of satisfactory replacement or reconstruction (including but not limited to all costs of repair or replacement of work of others); and pending Contractor's full discharge of this responsibility the Owner shall be entitled to impose a reasonable set-off against payments due under Article 15.
 - 2. If the uncovered Work is not found to be defective, Contractor shall be allowed an increase in the Contract Price or an extension of the Contract Times, directly attributable to such uncovering, exposure, observation, inspection, testing, replacement, and reconstruction. If the parties are unable to agree as to the amount or extent thereof, then Contractor may submit a Change Proposal within 30 days of the determination that the Work is not defective.

14.06 *Owner May Stop the Work*

- A. If the Work is defective, or Contractor fails to supply sufficient skilled workers or suitable materials or equipment, or fails to perform the Work in such a way that the completed Work will conform to the Contract Documents, then Owner may order Contractor to stop the Work, or any portion thereof, until the cause for such order has been eliminated; however, this right of Owner to stop the Work will not give rise to any duty on the part of Owner to exercise this right for the benefit of Contractor, any Subcontractor, any Supplier, any other individual or entity, or any surety for, or employee or agent of any of them. The Owner shall incur no liability for delays occasioned by any stop-work order issued in accordance with this paragraph.

14.07 *Owner May Correct Defective Work*

- A. If Contractor fails within a reasonable time after written notice from Engineer to correct defective Work, or to remove and replace defective Work as required by Engineer, then Owner may, after 7 days' written notice to Contractor, correct or remedy any such deficiency.
- B. In exercising the rights and remedies under this Paragraph 14.07, Owner shall proceed expeditiously. In connection with such corrective or remedial action, Owner may exclude Contractor from all or part of the Site, take possession of all or part of the Work and suspend Contractor's services related thereto, and incorporate in the Work all materials and equipment stored at the Site or for which Owner has paid Contractor but which are stored elsewhere. Contractor shall allow Owner, Owner's representatives, agents and employees, Owner's other contractors, and Engineer and Engineer's consultants access to the Site to enable Owner to exercise the rights and remedies under this paragraph.
- C. All claims, costs, losses, and damages incurred or sustained by Owner in exercising the rights and remedies under this Paragraph 14.07 will be charged against Contractor as set-offs against payments due under Article 15. Such claims, costs, losses and damages will include but not be limited to all costs of repair, or replacement of work of others destroyed or damaged by correction, removal, or replacement of Contractor's defective Work.
- D. Contractor shall not be allowed an extension of the Contract Times because of any delay in the performance of the Work attributable to the exercise by Owner of Owner's rights and remedies under this Paragraph 14.07.

ARTICLE 15—PAYMENTS TO CONTRACTOR; SET-OFFS; COMPLETION; CORRECTION PERIOD

15.01 *Progress Payments*

- A. *Basis for Progress Payments:* The Schedule of Values established as provided in Article 2 will serve as the basis for progress payments and will be incorporated into a form of Application for Payment acceptable to Engineer and Owner. Progress payments for Unit Price Work will be based on the number of units completed during the pay period, as determined under the provisions of Paragraph 13.03. Progress payments for cost-based Work will be based on Cost of the Work completed by Contractor during the pay period.
- B. *Applications for Payments*
 - 1. ~~At least 20 days before the date established in the Agreement for each progress payment (but not more often than once a month),~~ Contractor, on the 25th of each month, shall submit to Engineer for review an Application for Payment (in a form approved by Owner) filled out and signed by Contractor covering the Work completed as of the date of the Application and accompanied by such supporting documentation as is required by the Contract Documents.
 - 2. If payment is requested on the basis of materials and equipment not incorporated in the Work but delivered and suitably stored at the Site or at another location agreed to in writing, the Application for Payment must also be accompanied by: (a) a bill of sale, invoice, copies of subcontract or purchase order payments, or other documentation establishing full payment by Contractor for the materials and equipment; (b) at Owner's

request, documentation warranting that Owner has received the materials and equipment free and clear of all Liens; and (c) evidence that the materials and equipment are covered by appropriate property insurance, a warehouse bond, or other arrangements to protect Owner's interest therein, all of which must be satisfactory to Owner.

3. Beginning with the second Application for Payment, each Application must include an affidavit of Contractor stating that all previous progress payments received by Contractor have been applied to discharge Contractor's legitimate obligations associated with prior Applications for Payment.
4. The amount of retainage with respect to progress payments will be as stipulated in the Agreement.

C. Review of Applications

1. Engineer will, within 10 days after ~~receipt of~~ each Application for Payment is stamped as received by Engineer, including each resubmittal, either indicate in writing a recommendation of payment and present the Application to Owner, or return the Application to Contractor ~~within 10 days after the date on the Application for Payment is stamped as received by Engineer~~ indicating in writing Engineer's reasons for refusing to recommend payment and the action necessary to make payment application proper. In the latter case, Contractor ~~shall~~may make the necessary corrections and resubmit the Application.
2. Engineer's recommendation of any payment requested in an Application for Payment will constitute a representation by Engineer to Owner, based on Engineer's observations of the executed Work as an experienced and qualified design professional, and on Engineer's review of the Application for Payment and the accompanying data and schedules, that to the best of Engineer's knowledge, information and belief:
 - a. the Work has progressed to the point indicated;
 - b. the quality of the Work is generally in accordance with the Contract Documents (subject to an evaluation of the Work as a functioning whole prior to or upon Substantial Completion, the results of any subsequent tests called for in the Contract Documents, a final determination of quantities and classifications for Unit Price Work under Paragraph 13.03, and any other qualifications stated in the recommendation); and
 - c. the conditions precedent to Contractor's being entitled to such payment appear to have been fulfilled in so far as it is Engineer's responsibility to observe the Work.
3. By recommending any such payment Engineer will not thereby be deemed to have represented that:
 - a. inspections made to check the quality or the quantity of the Work as it has been performed have been exhaustive, extended to every aspect of the Work in progress, or involved detailed inspections of the Work beyond the responsibilities specifically assigned to Engineer in the Contract; or

- b. there may not be other matters or issues between the parties that might entitle Contractor to be paid additionally by Owner or entitle Owner to withhold payment to Contractor.
- 4. Neither Engineer's review of Contractor's Work for the purposes of recommending payments nor Engineer's recommendation of any payment, including final payment, will impose responsibility on Engineer:
 - a. to supervise, direct, or control the Work;
 - b. for the means, methods, techniques, sequences, or procedures of construction, or the safety precautions and programs incident thereto;
 - c. for Contractor's failure to comply with Laws and Regulations applicable to Contractor's performance of the Work;
 - d. to make any examination to ascertain how or for what purposes Contractor has used the money paid by Owner; or
 - e. to determine that title to any of the Work, materials, or equipment has passed to Owner free and clear of any Liens.
- 5. Neither Engineer's review of Contractor's Work for purposes of recommending payments nor Engineer's recommendation of any payment shall relieve Contractor of responsibility or liability for defects in the Work.
- 6. Engineer may refuse to recommend the whole or any part of any payment if, in Engineer's opinion, it would be incorrect to make the representations to Owner stated in Paragraph 15.01.C.2.
- 6. Engineer will recommend reductions in payment (set-offs) necessary in Engineer's opinion to protect Owner from loss because:
 - a. the Work is defective, requiring correction or replacement;
 - b. the Contract Price has been reduced by Change Orders;
 - c. Owner has been required to correct defective Work in accordance with Paragraph 14.07, or has accepted defective Work pursuant to Paragraph 14.04;
 - d. Owner has been required to remove or remediate a Hazardous Environmental Condition for which Contractor is responsible; or
 - e. Engineer has actual knowledge of the occurrence of any of the events that would constitute a default by Contractor and therefore justify termination for cause under the Contract Documents.

D. Payment Becomes Due

- 1. Ten days aSubject to the provisions of Paragraph 15.01.E. and Section 218. 735, Florida Statutes, after presentation of the Application for Payment to Owner with Engineer's recommendation, the amount recommended (subject to any Owner set-offs) shall be paid by Owner in accordance with Section 218.735, Florida Statutes, within 25 business days after the date on which the payment application is stamped as received by Engineer will become due, and when due will be paid by Owner to Contractor.

E. Reductions in Payment by Owner

1. In addition to any reductions in payment (set-offs) recommended by Engineer, Owner is entitled to impose a set-off against payment based on any of the following:
 - a. Claims have been made against Owner based on Contractor's conduct in the performance or furnishing of the Work, or Owner has incurred costs, losses, or damages resulting from Contractor's conduct in the performance or furnishing of the Work, including but not limited to claims, costs, losses, or damages from workplace injuries, adjacent property damage, non-compliance with Laws and Regulations, and patent infringement;
 - b. Contractor has failed to take reasonable and customary measures to avoid damage, delay, disruption, and interference with other work at or adjacent to the Site;
 - c. Contractor has failed to provide and maintain required bonds or insurance;
 - d. Owner has been required to remove or remediate a Hazardous Environmental Condition for which Contractor is responsible;
 - e. Owner has incurred extra charges or engineering costs related to submittal reviews, evaluations of proposed substitutes, tests and inspections, or return visits to manufacturing or assembly facilities;
 - f. The Work is defective, requiring correction or replacement;
 - g. Owner has been required to correct defective Work in accordance with Paragraph 14.07, or has accepted defective Work pursuant to Paragraph 14.04;
 - h. The Contract Price has been reduced by Change Orders;
 - i. An event has occurred that would constitute a default by Contractor and therefore justify a termination for cause;
 - j. Liquidated or other damages have accrued as a result of Contractor's failure to achieve Milestones, Substantial Completion, or final completion of the Work;
 - k. Liens have been filed in connection with the Work, except where Contractor has delivered a specific bond satisfactory to Owner to secure the satisfaction and discharge of such Liens; or
 - l. Other items entitle Owner to a set-off against the amount recommended.
2. If Owner imposes any set-off against payment, whether based on its own knowledge or on the written recommendations of Engineer, Owner will give Contractor immediate written notice (with a copy to Engineer) stating the reasons for such action and the specific amount of the reduction, and promptly pay Contractor any amount remaining after deduction of the amount so withheld. Owner shall promptly pay Contractor the amount so withheld, or any adjustment thereto agreed to by Owner and Contractor, if Contractor remedies the reasons for such action. The reduction imposed will be binding on Contractor unless it duly submits a Change Proposal contesting the reduction.

3. Upon a subsequent determination that Owner's refusal of payment was not justified, the amount wrongfully withheld will be treated as an amount due as determined by Paragraph 15.01.D.1 and subject to interest as provided in the Agreement.

15.02 Contractor's Warranty of Title

- A. Contractor warrants and guarantees that title to all Work, materials, and equipment furnished under the Contract will pass to Owner free and clear of (1) all Liens and other title defects, and (2) all patent, licensing, copyright, or royalty obligations, no later than 7 days after the time of payment by Owner.

15.03 Substantial Completion

- A. When Contractor considers the entire Work ready for its intended use Contractor shall notify Owner and Engineer in writing that the entire Work is substantially complete and request that Engineer issue a certificate of Substantial Completion. Contractor shall at the same time submit to Owner and Engineer an initial draft of ~~P~~punch ~~L~~Ist items to be completed or corrected before final payment. Substantial Completion cannot occur before the Project is issued a Certificate of Occupancy (or Completion, if applicable) by the governing building department that allows Owner is able to begin to utilize the entire ProjectWork for the purposes for which it was intended.
- B. Promptly after Contractor's notification, Owner, Contractor, and Engineer shall make an inspection of the Work to determine the status of completion. If Engineer does not consider the Work substantially complete, Engineer will notify Contractor in writing giving the reasons therefor.
- C. If Engineer considers the Work substantially complete, Engineer will deliver to Owner a preliminary certificate of Substantial Completion which will fix the date of Substantial Completion subject to Certificate of Occupancy (or Completion). Engineer shall attach to the certificate a ~~p~~Punch ~~L~~Ist of items to be completed or corrected before final payment. ~~Owner~~ shall have 7 days after receipt of the preliminary certificate during which to make written objection to Engineer as to any provisions of the certificate or attached ~~P~~punch ~~L~~Ist. If, after considering the objections to the provisions of the preliminary certificate, Engineer concludes that the Work is not substantially complete, Engineer will, within 14 days after submission of the preliminary certificate to Owner, notify Contractor in writing that the Work is not substantially complete, stating the reasons therefor. If Owner does not object to the provisions of the certificate, or if despite consideration of Owner's objections Engineer concludes that the Work is substantially complete, then Engineer will, within said 14 days, execute and deliver to Owner and Contractor a final certificate of Substantial Completion (with a revised ~~p~~Punch ~~L~~Ist of items to be completed or corrected) reflecting such changes from the preliminary certificate as Engineer believes justified after consideration of any objections from Owner.
- D. At the time of receipt of the preliminary certificate of Substantial Completion, Owner and Contractor will confer regarding Owner's use or occupancy of the Work following Substantial Completion, review the builder's risk insurance policy with respect to the end of the builder's risk coverage, and confirm the transition to coverage of the Work under a permanent property insurance policy held by Owner. Unless Owner and Contractor agree otherwise in writing, Owner shall bear responsibility for security, operation, protection of the Work,

EJCDC® C-700, Standard General Conditions of the Construction Contract.

Copyright® 2018 National Society of Professional Engineers, American Council of Engineering Companies, and American Society of Civil Engineers. All rights reserved.

Page 69 of 78

property insurance, maintenance, heat, and utilities upon Owner's use or occupancy of the Work.

- E. After Substantial Completion the Contractor shall promptly begin work on the ~~P~~punch ~~L~~ist of items to be completed or corrected prior to final payment. In appropriate cases Contractor may submit monthly Applications for Payment for completed ~~p~~Punch ~~L~~ist items, following the progress payment procedures set forth above.
- F. Owner shall have the right to exclude Contractor from the Site after the date of Substantial Completion subject to allowing Contractor reasonable access to remove its property and complete or correct items on the ~~P~~punch ~~L~~ist.

15.04 *Partial Use or Occupancy*

- A. Prior to Substantial Completion of all the Work, Owner may use or occupy any substantially completed part of the Work which has specifically been identified in the Contract Documents, or which Owner, Engineer, and Contractor agree constitutes a separately functioning and usable part of the Work that can be used by Owner for its intended purpose without significant interference with Contractor's performance of the remainder of the Work, subject to the following conditions:
 - 1. At any time, Owner may request in writing that Contractor permit Owner to use or occupy any such part of the Work that Owner believes to be substantially complete. If and when Contractor agrees that such part of the Work is substantially complete, Contractor, Owner, and Engineer will follow the procedures of Paragraph 15.03.A through 15.03.E for that part of the Work.
 - 2. At any time, Contractor may notify Owner and Engineer in writing that Contractor considers any such part of the Work substantially complete and request Engineer to issue a certificate of Substantial Completion for that part of the Work.
 - 3. Within a reasonable time after either such request, Owner, Contractor, and Engineer shall make an inspection of that part of the Work to determine its status of completion. If Engineer does not consider that part of the Work to be substantially complete, Engineer will notify Owner and Contractor in writing giving the reasons therefor. If Engineer considers that part of the Work to be substantially complete, the provisions of Paragraph 15.03 will apply with respect to certification of Substantial Completion of that part of the Work and the division of responsibility in respect thereof and access thereto.
 - 4. No use or occupancy or separate operation of part of the Work may occur prior to compliance with the requirements of Paragraph 6.04 regarding builder's risk or other property insurance.

15.05 *Final Inspection – Punch List*

- A. Upon written notice from Contractor that the entire Work or an agreed portion thereof is complete, Engineer will promptly make a final inspection with Owner and Contractor and will notify Contractor in writing of all particulars in which this inspection reveals that the Work, or agreed portion thereof, is incomplete or defective. Contractor shall immediately take such measures as are necessary to complete such Work or remedy such deficiencies.

15.06 Final Payment

A. Application for Payment

1. After Contractor has, in the opinion of Engineer, satisfactorily completed all corrections identified during the final inspection and has delivered, in accordance with the Contract Documents, all maintenance and operating instructions, schedules, guarantees, bonds, certificates or other evidence of insurance, certificates of inspection, annotated record documents (as provided in Paragraph 7.12), and other documents, Contractor may make application for final payment.
2. The final Application for Payment must be accompanied (except as previously delivered) by:
 - a. all documentation called for in the Contract Documents, including but not limited to, the evidence that Contractor maintains completed operations coverage for its required commercial general liability (CGL) insurance; ~~insurance~~;
 - b. consent of the surety, if any, to final payment;
 - c. satisfactory evidence that all title issues have been resolved such that title to all Work, materials, and equipment has passed to Owner free and clear of any Liens or other title defects, or will so pass upon final payment.
 - d. a list of all duly pending Change Proposals and Claims; and
 - e. complete and legally effective final releases or waivers (satisfactory to Owner) of all Lien rights arising out of the Work, and ~~of~~ Liens filed in connection with the Work.
3. In lieu of the final releases or waivers of Liens specified in Paragraph 15.06.A.2 and as approved by Owner, Contractor may furnish receipts or releases in full and an affidavit of Contractor whereby Contractor swears that: (a) ~~the releases and receipts include all payrolls, labor, services, material, and equipment bills and other indebtedness connected with the Work for which Owner has paid Contractor through the date of Contractor's final Application for Payment have been paid by Contractor a Lien could be filed;~~ and (b) all payrolls, material and equipment bills, and other indebtedness connected with the Work for which Owner will pay Contractor in the final Application for Payment will represent Contractor's receipt of all payments for the Work except for the specifically enumerated Claims (and Claims not specifically enumerated are deemed released and waived) and that Contractor will promptly pay its Subcontractors and Suppliers upon its receipt of the final payment. might in any way be responsible, or which might in any way result in liens or other burdens on Owner's property, have been paid or otherwise satisfied. If any Subcontractor or Supplier fails to furnish such a release or receipt in full, Contractor may furnish a bond or other collateral satisfactory to Owner to indemnify Owner against any Lien, or Owner at its option may issue joint checks payable to Contractor and specified Subcontractors and Suppliers.
4. The documents and materials that Contractor is required to submit to accompany its Final Application for Payment (as set forth in this Paragraph 15.06) are conditions precedent to issuance of final payment.

- B. *Engineer's Review of Final Application and Recommendation of Payment:* If, on the basis of Engineer's observation of the Work during construction and final inspection, and Engineer's review of the final Application for Payment and accompanying documentation as required by the Contract Documents, Engineer is satisfied that the Work has been completed and Contractor's other obligations under the Contract have been fulfilled, Engineer will, within 10 days after receipt of the final Application for Payment, indicate in writing Engineer's recommendation of final payment and present the final Application for Payment to Owner for payment. Such recommendation will account for any set-offs against payment that are necessary in Engineer's opinion to protect Owner from loss for the reasons stated above with respect to progress payments. Otherwise, Engineer will return the Application for Payment to Contractor, indicating in writing the reasons for refusing to recommend final payment, in which case Contractor shall make the necessary corrections and resubmit the Application for Payment.
- C. *Notice of Acceptability:* In support of its recommendation of payment of the final Application for Payment, Engineer will also give written notice to Owner and Contractor that the Work is acceptable, subject to stated limitations in the notice and to the provisions of Paragraph 15.07.
- D. *Completion of Work:* The Work is complete (subject to surviving obligations) when it is ready for final payment as established by the Engineer's written recommendation of final payment and issuance of notice of the acceptability of the Work.
- E. *Final Payment Becomes Due:* Upon receipt from Engineer of the final Application for Payment and accompanying documentation, Owner shall set off against the amount recommended by Engineer for final payment any further sum to which Owner is entitled, including but not limited to set-offs for liquidated damages and set-offs allowed under the provisions of this Contract with respect to progress payments. Owner shall pay the resulting balance due to Contractor within Twenty-five (25)30 days of the final Application for Payment being stamped as received by Owner's receipt of the final Application for Payment from Engineer.

15.07 Waiver of Claims

- A. By making final payment, Owner waives its claim or right to liquidated damages or other damages for late completion by Contractor, except as set forth in an outstanding Claim, appeal under the provisions of Article 17, set-off, or express reservation of rights by Owner. Owner reserves all other claims or rights after final payment.
- B. The acceptance of final payment by Contractor will constitute a waiver by Contractor of all claims and rights against Owner other than those pending matters that have been duly submitted as a Claim, or appealed under the provisions of Article 17.

15.08 Correction Period

- A. If within one year after the date of Substantial Completion (or such longer period of time as may be prescribed by the Supplementary Conditions or the terms of any applicable special guarantee required by the Contract Documents), Owner gives Contractor written notice that any Work has been found to be defective, or that Contractor's repair of any damages to the Site or adjacent areas has been found to be defective, then after receipt of such notice of

defect Contractor shall promptly, without cost to Owner and in accordance with Owner's written instructions:

1. correct the defective repairs to the Site or such adjacent areas;
 2. correct such defective Work;
 3. remove the defective Work from the Project and replace it with Work that is not defective, if the defective Work has been rejected by Owner, and
 4. satisfactorily correct or repair or remove and replace any damage to other Work, to the work of others, or to other land or areas resulting from the corrective measures.
- B. Owner shall give any such notice of defect within 60 days of the discovery that such Work or repairs is defective. If such notice is given within such 60 days but after the end of the correction period, the notice will be deemed a notice of defective Work under Paragraph 7.17.B.
- C. If, after receipt of a notice of defect within 60 days and within the correction period, Contractor does not promptly comply with the terms of Owner's written instructions, or in an emergency where delay would cause serious risk of loss or damage, Owner may have the defective Work corrected or repaired or may have the rejected Work removed and replaced. Contractor shall pay all costs, losses, and damages (including but not limited to all fees and charges of engineers, architects, attorneys, and other professionals and all court or arbitration or other dispute resolution costs) arising out of or relating to such correction or repair or such removal and replacement (including but not limited to all costs of repair or replacement of work of others). Contractor's failure to pay such costs, losses, and damages within 10 days of invoice from Owner will be deemed the start of an event giving rise to a Claim under Paragraph 12.01.B, such that any related Claim must be brought within 30 days of the failure to pay.
- D. In special circumstances where a particular item of equipment is placed in continuous service before Substantial Completion of all the Work, the correction period for that item may start to run from an earlier date if so provided in the Specifications.
- E. Where defective Work (and damage to other Work resulting therefrom) has been corrected or removed and replaced under this paragraph, the correction period hereunder with respect to such Work will be extended for an additional period of one year after such correction or removal and replacement has been satisfactorily completed.
- F. Contractor's obligations under this paragraph are in addition to all other obligations and warranties. The provisions of this paragraph are not to be construed as a substitute for, or a waiver of, the provisions of any applicable statute of limitation or repose.

ARTICLE 16—SUSPENSION OF WORK AND TERMINATION

16.01 *Owner May Suspend Work*

- A. At any time and without cause, Owner may suspend the Work or any portion thereof for a period of not more than 90 consecutive days by written notice to Contractor and Engineer. Such notice will fix the date on which Work will be resumed. Contractor shall resume the Work

on the date so fixed. Contractor shall be entitled to an adjustment in the Contract Price or an extension of the Contract Times directly attributable to any such suspension. Any Change Proposal seeking such adjustments must be submitted no later than 30 days after the date fixed for resumption of Work.

16.02 *Owner May Terminate for Cause*

- A. The occurrence of any one or more of the following events will constitute a default by Contractor and justify termination for cause:
 - 1. Contractor's persistent failure to perform the Work in accordance with the Contract Documents (including, but not limited to, failure to supply sufficient skilled workers or suitable materials or equipment, or failure to adhere to the Progress Schedule);
 - 2. Failure of Contractor to perform or otherwise to comply with a material term of the Contract Documents;
 - 3. Contractor's disregard of Laws or Regulations of any public body having jurisdiction; ~~or~~
 - 4. Contractor's repeated disregard of the authority of Owner or Engineer;
 - 5. Contractor's failure to timely pay Subcontractors and Suppliers after it receives payment from Owner, or
 - 6. Contractor's failure to obtain or maintain the insurance required of it in the Contract.
- B. If one or more of the events identified in Paragraph 16.02.A occurs, then after giving Contractor (and any surety) ~~10~~5 days' written notice that Owner is considering a declaration that Contractor is in default and termination of the Contract, Owner may proceed to:
 - 1. declare Contractor to be in default, and give Contractor (and any surety) written notice that the Contract is terminated; and
 - 2. enforce the rights available to Owner under any applicable performance bond.
- C. Subject to the terms and operation of any applicable performance bond, if Owner has terminated the Contract for cause, Owner may exclude Contractor from the Site, take possession of the Work, incorporate in the Work all materials and equipment stored at the Site or for which Owner has paid Contractor but which are stored elsewhere, and complete the Work as Owner may deem expedient.
- D. Owner may not proceed with termination of the Contract under Paragraph 16.02.B if Contractor within ~~7~~5 days of receipt of notice of intent to terminate begins to correct its failure to perform and proceeds diligently to cure such failure.
- E. If Owner proceeds as provided in Paragraph 16.02.B, Contractor shall not be entitled to receive any further payment until the Work is completed. If the unpaid balance of the Contract Price exceeds the cost to complete the Work, including all related claims, costs, losses, and damages (including but not limited to all fees and charges of engineers, architects, attorneys, and other professionals) sustained by Owner, such excess will be paid to Contractor. If the cost to complete the Work including such related claims, costs, losses, and damages exceeds such unpaid balance, Contractor shall pay the difference to Owner. ~~Such claims, costs, losses, and damages incurred by Owner will be reviewed by Engineer as to their~~

~~reasonableness and, when so approved by Engineer, incorporated in a Change Order.~~ When exercising any rights or remedies under this paragraph, Owner shall not be required to obtain the lowest price for the Work performed.

- F. Where Contractor's services have been so terminated by Owner, the termination will not affect any rights or remedies of Owner against Contractor then existing or which may thereafter accrue, or any rights or remedies of Owner against Contractor or any surety under any payment bond or performance bond. Any retention or payment of money due Contractor by Owner will not release Contractor from liability.
- G. If and to the extent that Contractor has provided a performance bond under the provisions of Paragraph 6.01.A, the provisions of that bond will govern over any inconsistent provisions of Paragraphs 16.02.B and 16.02.D.

16.03 *Owner May Terminate for Convenience*

- A. Upon 7-5 days' written notice to Contractor and Engineer, Owner may, without cause and without prejudice to any other right or remedy of Owner, terminate the Contract. In such case, Contractor shall be paid for (without duplication of any items):
 - 1. completed and acceptable Work executed in accordance with the Contract Documents prior to the effective date of termination, including fair and reasonable sums for overhead and profit on such Work;
 - 2. expenses sustained prior to the effective date of termination in performing services and furnishing labor, materials, or equipment as required by the Contract Documents in connection with uncompleted Work, plus fair and reasonable sums for overhead and profit on such expenses; and
 - 3. other reasonable expenses directly attributable to termination, such as demobilization expenses, and including costs incurred to prepare a termination for convenience cost proposal. Attorneys' fees, accountant fees, home office overhead and similar expenses shall not be deemed reasonable expenses.
- B. Contractor shall not be paid for any loss of anticipated profits or revenue, post-termination overhead costs, or other economic loss arising out of or resulting from such termination.

16.04 *Contractor May Stop Work or Terminate*

- A. If, through no act or fault of Contractor, (1) the Work is suspended for more than 90 consecutive days by Owner or under an order of court or other public authority, or (2) Engineer fails to act on any Application for Payment within 30 days after it is submitted, or (3) Owner fails for 30 days to pay Contractor any sum finally determined to be due, then Contractor may, upon 7 days' written notice to Owner and Engineer, and provided Owner or Engineer do not remedy such suspension or failure within that time, terminate the contract and recover from Owner payment on the same terms as provided in Paragraph 16.03. Contractor, however, cannot terminate the Contract due to any dispute (i) concerning the amount of payment due Contractor or (ii) any amounts Owner is withholding from Contractor.
- B. In lieu of terminating the Contract and without prejudice to any other right or remedy, if Engineer has failed to act on an Application for Payment within 30 days after it is submitted, or Owner has failed for 30 days to pay Contractor any sum finally determined to be due,

Contractor may, 7 days after written notice to Owner and Engineer, stop the Work until payment is made of all such amounts due Contractor, including interest thereon. The provisions of this paragraph are not intended to preclude Contractor from submitting a Change Proposal for an adjustment in Contract Price or Contract Times or otherwise for expenses or damage directly attributable to Contractor's stopping the Work as permitted by this paragraph. Contractor, however, cannot stop the Work due to any dispute (i) concerning the amount of payment due Contractor or (ii) any amounts Owner is withholding from Contractor.

ARTICLE 17—FINAL RESOLUTION OF DISPUTES

17.01 *Methods and Procedures*

A. ~~Disputes Subject to Final Resolution: The following disputed matters are subject to final resolution under the provisions of this article:~~

- 1. ~~A timely appeal of an approval in part and denial in part of a Claim, or of a denial in full, pursuant to Article 12; and~~*
- 2. ~~Disputes between Owner and Contractor concerning the Work, or obligations under the Contract Documents, that arise after final payment has been made.~~*

B. ~~Final Resolution of Disputes: For any dispute subject to resolution under this article, Owner or Contractor may:~~

- 1. ~~elect in writing to invoke the dispute resolution process provided for in the Supplementary Conditions;~~*
- 2. ~~agree with the other party to submit the dispute to another dispute resolution process; or~~*
- 3. ~~if no dispute resolution process is provided for in the Supplementary Conditions or mutually agreed to, give written notice to the other party of the intent to submit the dispute to a court of competent jurisdiction.~~*
 - 1. Claims, disputes or other matters in question between the parties to this Agreement shall be first subject to pre-suit mediation prior to the filing of any legal claims or litigation. Completion of pre-suit mediation is a condition precedent to litigation. The obligation to mediate is a material and essential provision of the Agreement.*
 - 2. Unless otherwise agreed in writing, the Contractor shall carry on the Work and maintain its progress during any mediation or litigation, and the Owner shall continue to make payments to the Contractor in accordance with the Contract Documents.*
 - 3. Either party may initiate a mediation preceding by a request in writing to the other party within a reasonable time after the claim, dispute or other matter in question has arisen or as provided in subparagraph , but in no event after the expiration of the applicable statute of limitations.*
 - 4. The parties shall endeavor in good faith to mutually agree upon an acceptable mediator. In the event the parties have not agreed upon a mediator within thirty (30) days of the request for*

mediation, the Orlando office of the American Arbitration Association, upon the written request of either party, shall appoint a mediator from its pool of approved mediators.

5. Unless otherwise mutually agreed, the mediation shall be held in accordance with the Construction Industry Mediation Rules of the American Arbitration Association currently in effect, each party to bear its own fees, costs and expenses.

6. In the event that pre-suit mediation is unsuccessful, all claims, disputes or other matters in question shall be resolved in the Circuit Courts of Volusia County Florida. The Parties, including the Contractor's Surety, waive Venue and Jurisdiction of any Federal Court and expressly waive Trial by Jury.

ARTICLE 18—MISCELLANEOUS

18.01 Giving Notice

- A. Whenever any provision of the Contract requires the giving of written notice to Owner, Engineer, or Contractor, it will be deemed to have been validly given only if delivered:
 - 1. in person, by a commercial courier service or otherwise, to the recipient's place of business;
 - 2. by registered or certified mail, postage prepaid, to the recipient's place of business; or
 - 3. by e-mail to the recipient, with the words "Formal Notice" or similar in the e-mail's subject line.

18.02 Computation of Times

- A. When any period of time is referred to in the Contract by days, it will be computed to exclude the first and include the last day of such period. If the last day of any such period falls on a Saturday or Sunday or on a day made a legal holiday by the law of the applicable jurisdiction, such day will be omitted from the computation.

18.03 Cumulative Remedies

- A. The duties and obligations imposed by these General Conditions and the rights and remedies available hereunder to the parties hereto are in addition to, and are not to be construed in any way as a limitation of, any rights and remedies available to any or all of them which are otherwise imposed or available by Laws or Regulations, by special warranty or guarantee, or by other provisions of the Contract. The provisions of this paragraph will be as effective as if repeated specifically in the Contract Documents in connection with each particular duty, obligation, right, and remedy to which they apply.

18.04 Limitation of Damages

- A. With respect to any and all Change Proposals, Claims, disputes subject to final resolution, and other matters at issue, neither Owner nor Engineer, nor any of their officers, directors, members, partners, employees, agents, consultants, or subcontractors, shall be liable to Contractor for any claims, costs, losses, or damages sustained by Contractor on or in connection with any other project or anticipated project.

18.05 *No Waiver*

- A. A party's non-enforcement of any provision will not constitute a waiver of that provision, nor will it affect the enforceability of that provision or of the remainder of this Contract.

18.06 *Survival of Obligations*

- A. All representations, indemnifications, warranties, and guarantees made in, required by, or given in accordance with the Contract, as well as all continuing obligations indicated in the Contract, will survive final payment, completion, and acceptance of the Work or termination of the Contract or of the services of Contractor.

18.07 *Controlling Law*

- A. This Contract is to be governed by the law of the State of Florida ~~in which the Project is located~~.

18.08 *Assignment of Contract*

- A. Unless expressly agreed to elsewhere in the Contract, no assignment by a party to this Contract of any rights under or interests in the Contract will be binding on the other party without the written consent of the party sought to be bound; and, specifically but without limitation, money that may become due and money that is due may not be assigned without such consent (except to the extent that the effect of this restriction may be limited by law), and unless specifically stated to the contrary in any written consent to an assignment, no assignment will release or discharge the assignor from any duty or responsibility under the Contract.

18.09 *Successors and Assigns*

- A. Owner and Contractor each binds itself, its successors, assigns, and legal representatives to the other party hereto, its successors, assigns, and legal representatives in respect to all covenants, agreements, and obligations contained in the Contract Documents.

18.10 *Headings*

- A. Article and paragraph headings are inserted for convenience only and do not constitute parts of these General Conditions.



End of Solicitation Documents



ITB #24-17 Police Department Generator Replacement


(ATTACHMENT 1) - SCHEDULE OF UNIT PRICING

Name of Business:	
Contact Person:	
Email Address:	
Authorized Signature:	


ALL UNIT PRICING IN ACCORDANCE WITH SECTION 3 - SCOPE OF WORK				
Bidder must fill in each cell highlighted in GREEN, leaving no blank cells; return completed, signed form with bid submittal and include on USB/thumb drive.				
ITEM #	DESCRIPTION	UNIT OF MEASURE	QUANTITY	PRICE
1	Mobilization/Demobilization	LS	1	
2	Preconstruction Video	LS	1	
3	Demolition	LS	1	
4	Site Work	LS	1	
5	Furnish and Install New Electrical Ductbank	LS	1	
6	Install Owner Furnished Generator Docking Station	LS	1	
7	Install Owner Furnished Transfer Switch	LS	1	
8	Install Owner Furnished Engine Generators	LS	2	
9	Furnish and Install Engine Generator Concrete Slab	EA	1	
10	Furnish and Install Docking Station Concrete Slab	EA	1	
11	Temporary Power	LS	1	
12	As-Built Plans	LS	1	
13	Permit Allowances	EA		\$30,000.00
LEGEND:		TOTAL PRICE		

LS - Lump Sum
EA - Each


CITY OF PORT ORANGE
POLICE DEPARTMENT GENERATOR
REPLACEMENT
ITB# 24-17
ISSUED FOR BID
SEPTEMBER 2023

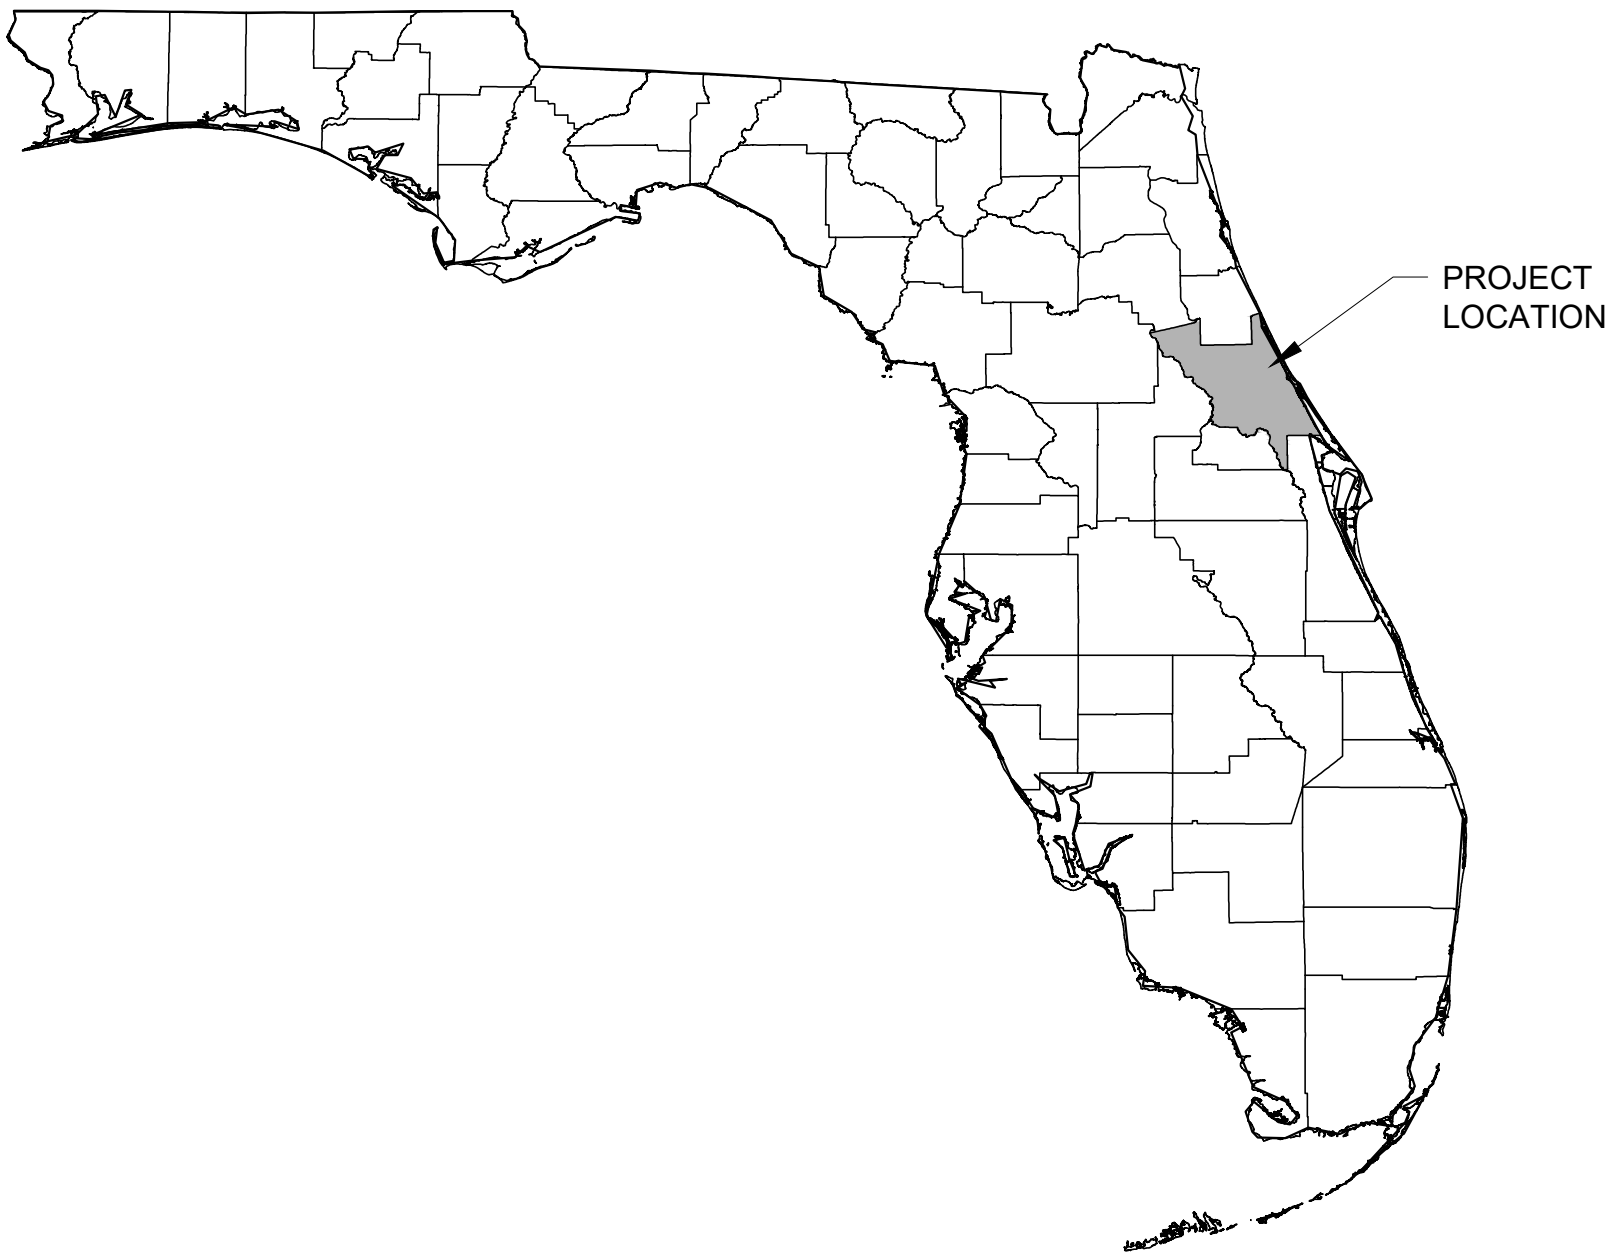

VOLUSIA COUNTY

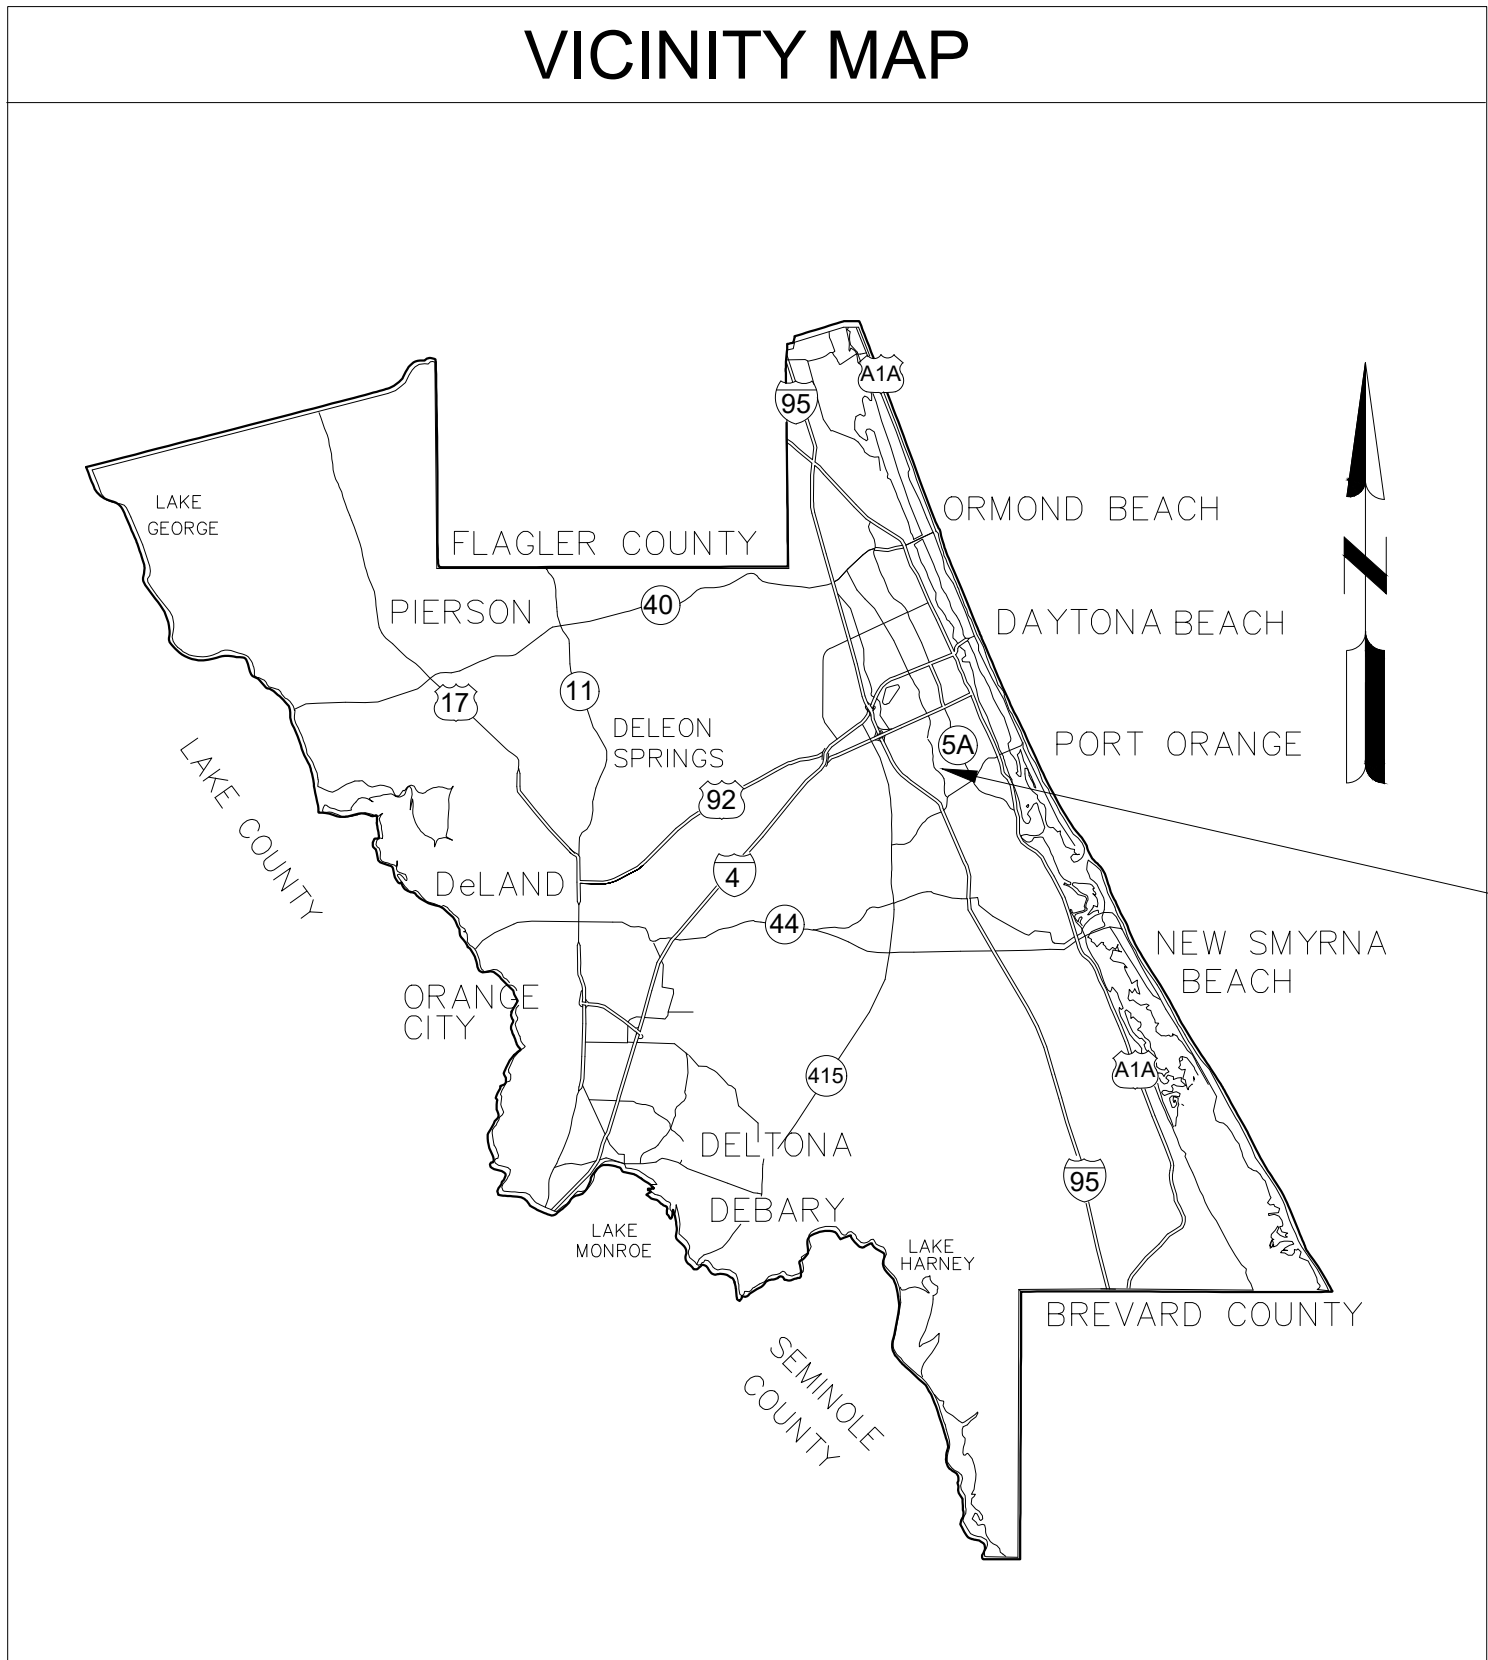

VICINITY MAP

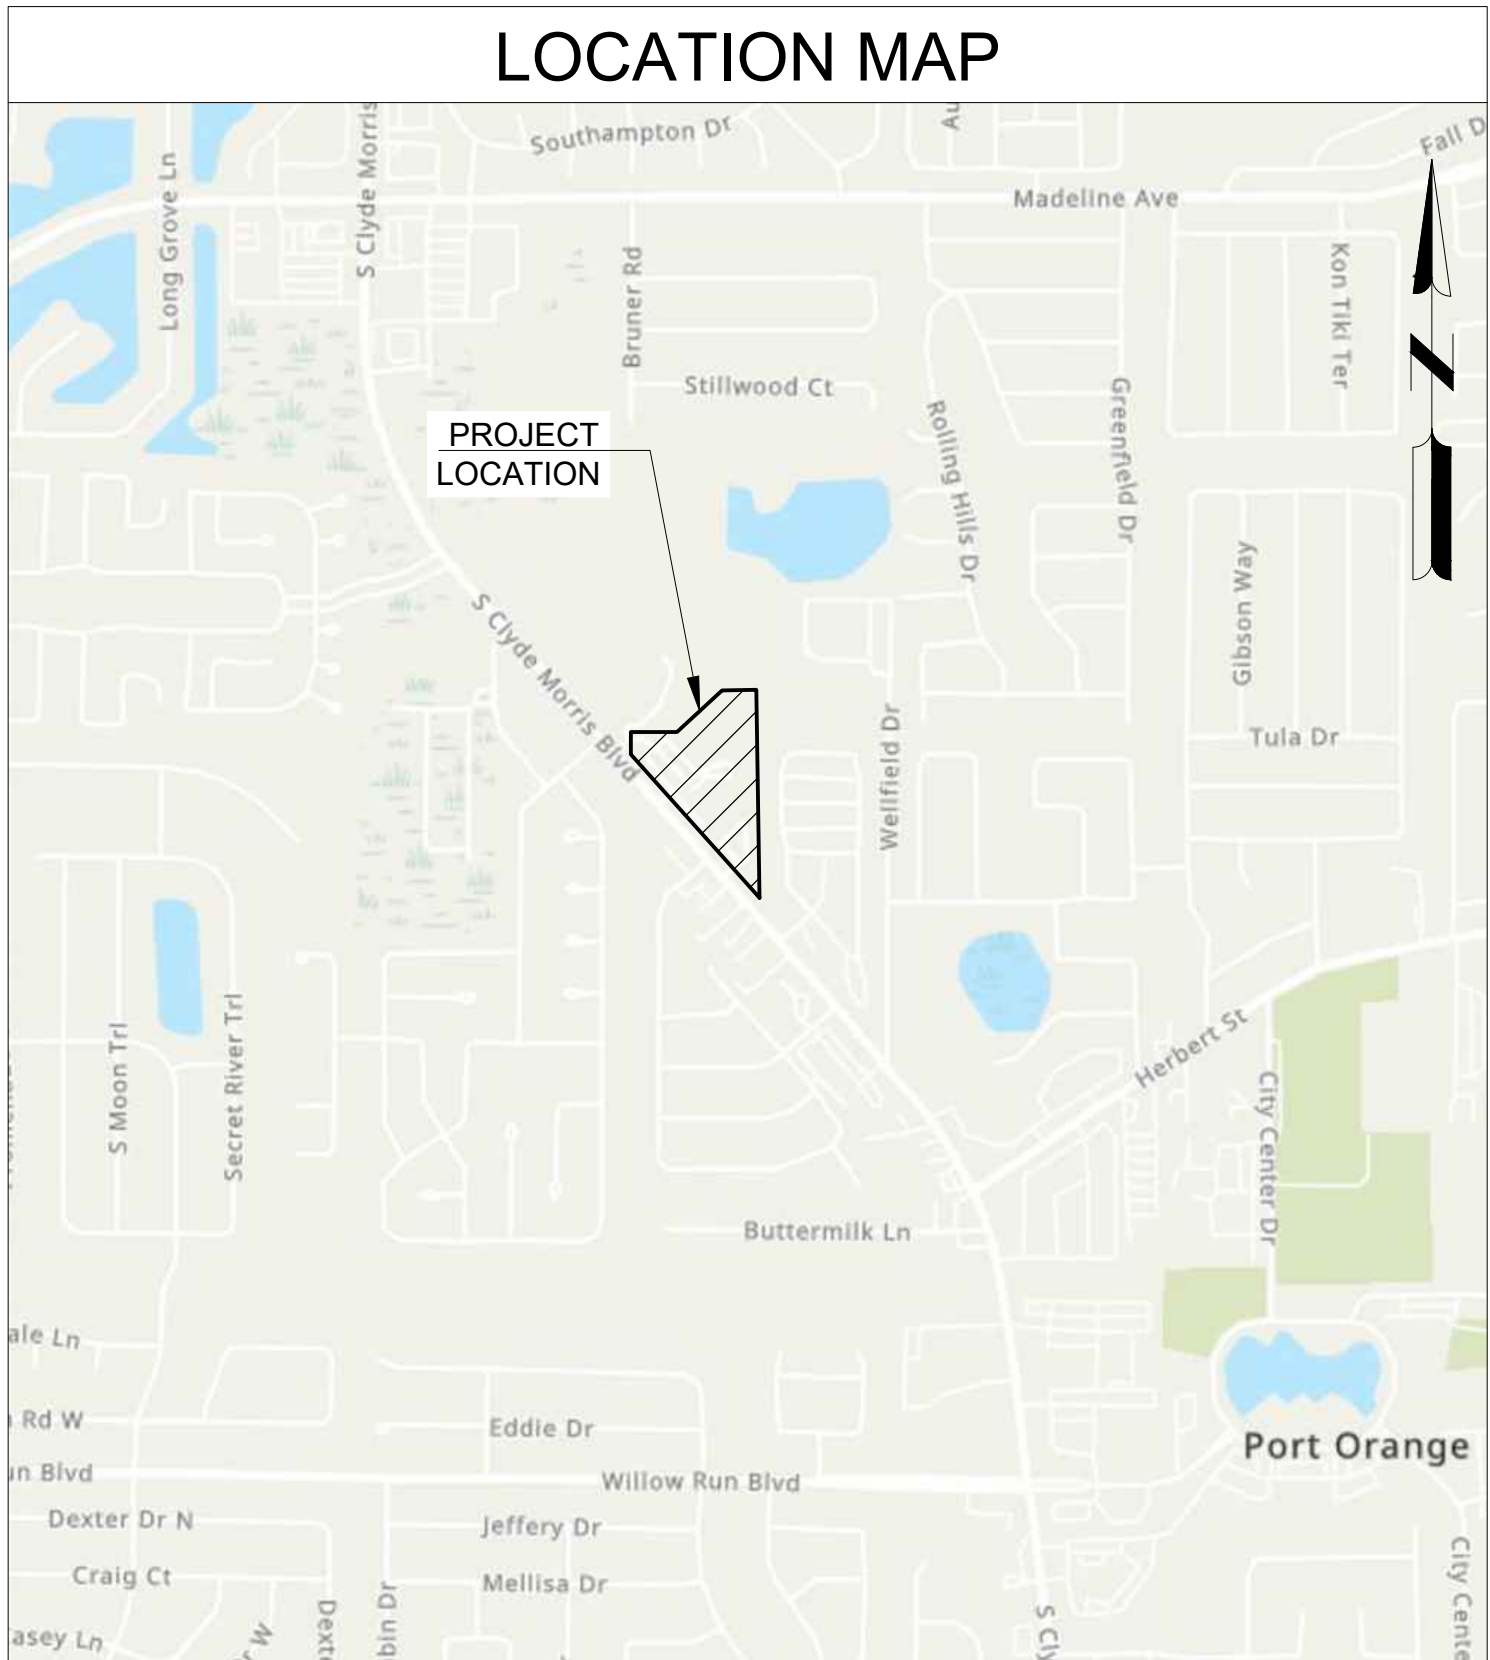

LOCATION MAP

SHEET INDEX

SHEET NUMBER	SHEET TITLE
G-001	COVER SHEET
G-002	GENERAL NOTES
C-021	EROSION AND SEDIMENT CONTROL PLAN
C-051	EXISTING SITE AND DEMOLITION PLAN
C-101	GENERATOR PAD AND DRIVEWAY SITE PLAN
C-102	SITE GRADING PLAN AND DUCTBANK PROFILE
C-501	SITE DETAILS
C-502	SITE DETAILS
S-001	STRUCTURAL NOTES
S-101	GENERATOR PLAN AND DETAILS
E-001	NOTES, SYMBOLS & ABBREVIATIONS
ED-101	ELECTRICAL PLAN- EXISTING & DEMOLITION
ED-701	ONE-LINE DIAGRAM EXISTING & DEMOLITION
E-101	ELECTRICAL PLAN PROPOSED
E-701	ONE-LINE DIAGRAM PROPOSED

PROJECT TEAM:

OWNER:

CITY OF PORT ORANGE
CONTACT: JUNOS REED, P.E.
1395 DUNLAWTON AVENUE
PORT ORANGE, FL 32129
PHONE: 386-506-5755

ENGINEER:

MEAD & HUNT, INC.
CONTACT: TONYA SONIER, P.E.
4401 EASTPORT PKWY
PORT ORANGE, FL 32127
PHONE: 386-414-5058

ENGINEER OF RECORD: GENERAL, CIVIL	TONYA M. SONIER, PE 84222
ENGINEER OF RECORD: STRUCTURAL	WILLIAM B. BLACK, PE 67873
ENGINEER OF RECORD: ELECTRICAL	KEFF S. KURELLA, PE 63077



Know what's below.
Call before you dig.

Mead & Hunt

Mead and Hunt, Inc.
4401 Eastport Parkway
Port Orange, FL 32127
phone: 386-761-6810
meadhunt.com
FL Cert. #26730



© Copyright 2023 Mead & Hunt, Inc.
This document, or any portion thereof, shall not be duplicated, disclosed, or used on any other project or extension of this project except by written agreement with Mead & Hunt, Inc. Mead & Hunt shall not be responsible for any unauthorized use of, or alteration to these documents.

CITY OF PORT ORANGE
POLICE DEPARTMENT GENERATOR
REPLACEMENT
4545 S CLYDE MORRIS BOULEVARD
PORT ORANGE, FL 32129

ISSUED
09/2023 ISSUED FOR BID

NOT FOR CONSTRUCTION

MSH NO.: 1000715-211407.01
DATE: September 2023
DESIGNED BY: TMS
DRAWN BY: CAJ
CHECKED BY: BTB
DO NOT SCALE DRAWINGS

SHEET CONTENTS
COVER SHEET

SHEET NO.

G-001

SITE SECURITY REQUIREMENTS:

- PROJECT LOCATION IS A SECURED FACILITY. CONTRACTOR SHALL BE RESPONSIBLE FOR MAINTAINING SITE SECURITY AS IT PERTAINS TO THEIR WORK, DELIVERIES, LABORERS, EMPLOYEES, AND SUBCONTRACTORS.
- CONTRACTOR SHALL BE RESPONSIBLE FOR OBTAINING AND MAINTAINING CJIS COMPLIANCE, FOR THE ENTIRE DURATION OF THE PROJECT, FOR ALL LABORERS, EMPLOYEES, AND SUBCONTRACTORS THAT SHALL ACCESS THE POLICE DEPARTMENT BUILDING. CONTRACTOR SHALL SUBMIT CJIS COMPLIANCE DOCUMENTATION TO THE OWNER.
- CJIS COMPLIANCE IS NOT REQUIRED FOR ANY PERSONS NOT ACCESSING THE POLICE DEPARTMENT BUILDING.
- CONTRACTOR IS ADVISED THAT CJIS COMPLIANCE IS VALID FOR TWO (2) YEARS. CONTRACTOR SHALL BE RESPONSIBLE FOR ANY MATERIALS OR LABOR ASSOCIATED WITH RENEWAL OR RESUBMITTAL OF DOCUMENTS.
- CONTRACTOR PERSONNEL, INCLUDING ALL LABORERS, EMPLOYEES, AND SUBCONTRACTORS THAT SHALL ACCESS THE POLICE DEPARTMENT BUILDING UNESCORTED, WILL BE REQUIRED TO COMPLETE A HALF DAY TRAINING AND FINGERPRINTING SESSION CONDUCTED BY THE OWNER. FINGERPRINTS BACKGROUND CHECKS WILL BE CONDUCTED AND PAID FOR BY THE OWNER. OWNER RESERVES THE RIGHT TO DENY UNESCORTED ACCESS TO THE POLICE DEPARTMENT BUILDING BASED UPON THE FINGERPRINT BACKGROUND CHECK RESULTS.
- OWNER RESERVES THE RIGHT TO DENY UNESCORTED ACCESS TO THE CONSTRUCTION SITE TO ANY PERSONS WITH FELONY CONVICTIONS. OWNER EVALUATIONS WILL BE MADE ON A CASE-BY-CASE BASIS AND HIGHLY DEPENDENT UPON THE NATURE OF THE FELONY OFFENSE.
- CONTRACTOR AND SUBCONTRACTOR FACILITY ACCESS SHALL BE LIMITED TO AN AS-NEEDED BASIS FOR CONSTRUCTION OPERATIONS THAT ARE NECESSARY TO COMPLETE CONSTRUCTION, TESTING, AND PROVIDE AN OPERATIONAL GENERATOR, ATS, AND DOCKING STATION SYSTEM.
- CONTRACTOR AND SUBCONTRACTORS ARE STRICTLY PROHIBITED FROM USING THE PORT ORANGE POLICE DEPARTMENT BATHROOMS AND SANITATION FACILITIES. CONTRACTOR SHALL PROVIDE TEMPORARY FACILITIES IN COMPLIANCE WITH OSHA 29 CFR 1926.51.

GENERAL PROJECT REQUIREMENTS:

- UTILITIES & STRUCTURES AS SHOWN ON PLANS HAVE BEEN LOCATED FROM AVAILABLE RECORDS, BUT IT SHALL BE THE CONTRACTOR'S RESPONSIBILITY TO ASCERTAIN THE LOCATION OF ALL UTILITIES AND STRUCTURES TO BE ENCOUNTERED IN THE WORK AREA AND TO AVOID CONFLICT WITH EXISTING FACILITIES PRIOR TO CONSTRUCTION.
- THE OWNER SHALL NOT BE HELD RESPONSIBLE FOR INACCURACIES OR OMISSIONS IN THE LOCATION, ELEVATION AND DIMENSIONS OF EXISTING UTILITIES, STRUCTURES AND OTHER EXISTING FEATURES.
- THE CONTRACTOR SHALL CONTACT THE ENGINEER IMMEDIATELY UPON ANY CONFLICTS DURING CONSTRUCTION OF THE IMPROVEMENTS SHOWN ON THESE DRAWINGS.
- THE CONTRACTOR SHALL BE RESPONSIBLE FOR ALL DAMAGE TO, AND REPLACEMENT OF, EXISTING UTILITIES. REPLACEMENT SHALL BE TO THE COMPLETE SATISFACTION OF THE ENGINEER AND CITY AT NO ADDITIONAL COST TO THE OWNER.
- THE CONTRACTOR SHALL PRESERVE FROM DAMAGE ALL PROPERTY THAT IS IN THE VICINITY, OR IS IN ANY WAY AFFECTED BY THE WORK. THE REMOVAL OF OR DESTRUCTION OF PROPERTY WHICH IS NOT CALLED FOR BY THE PLANS, SHALL BE IMMEDIATELY RESTORED TO ITS ORIGINAL CONDITION BY THE CONTRACTOR AT NO COST TO THE OWNER.
- THE CONTRACTOR SHALL PROVIDE FORTY-EIGHT (48) HOURS NOTICE TO THE VARIOUS UTILITY OWNERS PRIOR TO BEGINNING CONSTRUCTION.
- ALL UTILITY OUTAGES SHALL BE COORDINATED WITH AND APPROVED BY THE SUPERINTENDENT OF THE DEPARTMENT AFFECTED, PRIOR TO OUTAGE.
- THE CONTRACTOR SHALL CONDUCT HIS WORK AS TO INSURE LEAST POSSIBLE OBSTRUCTION TO TRAFFIC, AND INCONVENIENCE TO THE PLANT STAFF AND/OR THE RESIDENTS IN THE VICINITY OF THE WORK AND TO INSURE THE PROTECTION OF PERSONS AND PROPERTY. NO ROAD SHALL BE CLOSED TO THE PUBLIC EXCEPT WITH THE APPROVAL OF THE ENGINEER AND THE PROPER GOVERNMENTAL AUTHORITIES.
- THE CONTRACTOR SHALL EMPLOY A LAND SURVEYOR, REGISTERED IN THE STATE OF FLORIDA, TO REFERENCE AND RESTORE PROPERTY CORNERS AND LAND MARKERS WHICH MAY BE DISTURBED BY CONSTRUCTION AND TO ASSURE ACCURATE HORIZONTAL AND VERTICAL CONTROLS DURING CONSTRUCTION.
- THE CONTRACTOR SHALL BE RESPONSIBLE FOR MAINTAINING EFFECTIVE DRAINAGE AND EROSION CONTROL DURING CONSTRUCTION AND RESTORATION. TEMPORARY PROVISIONS SHALL BE MADE TO INSURE THE PROPER FUNCTIONING OF ALL SWALES, SEWER INLETS AND DRAINAGE DITCHES. CONTRACTOR SHALL SUBMIT SWPPP.
- RIGHT-OF-WAY RESTORATION IS TO BE CONDUCTED CONCURRENTLY WITH CONSTRUCTION AS DIRECTED BY THE ENGINEERS. THE ENGINEER SHALL HAVE AUTHORITY TO SUSPEND CONSTRUCTION WORK WHEN RESTORATION IS NOT BEING ADEQUATELY PERFORMED ACCORDING TO THE CONTRACT DOCUMENTS OR BEST MANAGEMENT PRACTICES (BMP). ALL DISTURBED AREAS ARE TO BE RESTORED TO PRE-CONSTRUCTION OR BETTER CONDITION. ALL AREAS DISTURBED BY CONSTRUCTION SHALL BE SODDED TO MATCH EXISTING SPECIES AND VARIETY OF GRASS. NO SEEDING SHALL BE PERMITTED.
- THE CONTRACTOR SHALL FURNISH, ERECT AND MAINTAIN ALL NECESSARY TRAFFIC CONTROL AND SAFETY DEVICES IN ACCORDANCE WITH THE "U.S. DEPARTMENT OF TRANSPORTATION MANUAL ON UNIFORM TRAFFIC CONTROL DEVICES" AND THE LATEST "FLORIDA DEPARTMENT OF TRANSPORTATION ROAD DEPARTMENT STANDARDS".
- IT SHALL BE THE CONTRACTOR'S RESPONSIBILITY AND THE CONTRACTOR'S EXPENSE TO PROVIDE THE ENGINEER WITH CERTIFIED "AS-BUILT" DRAWINGS OF FINISHED CONSTRUCTION AS A REQUIREMENT FOR FINAL PAYMENT. DRAWINGS SHALL CONTAIN SPECIFIC LOCATION OF ALL WATER MAINS, FORCE MAINS AND RECLAIMED WATER MAINS, VALVES AND SERVICE WITHIN THE CONSTRUCTION AREA. "AS-BUILT" DRAWINGS ARE ALSO TO INCLUDE ELECTRICAL, INSTRUMENTATION, AND CONTROLS INFORMATION.
- THE CONTRACTOR SHALL BE RESPONSIBLE FOR THE PROPER APPLICATION OF THRUST RESTRAINT SYSTEM TO PREVENT MOVEMENT OF PRESSURIZED PIPE AND FITTINGS.
- NO FLANGED PIPE SHALL BE INSTALLED UNDERGROUND UNLESS SPECIFICALLY NOTED ON PLAN OR IN SPECIFICATIONS.
- PIPE BEDDING SHALL BE CLASS I SOIL COMPACTED IN 6" LAYERS TO A HEIGHT OF 18" ABOVE PIPE, 12" LAYERS ARE ACCEPTABLE FROM 18" ABOVE PIPE TO FINISH GRADE, COMPACTED TO 98% OF MODIFIED PROCTOR DENSITY. (AASHTO-T-18) PIPE TO BE LAID OF FIRM FOUNDATION.
- COMPACTION TEST TO BE TAKEN AT POINTS ONE (1) FOOT ABOVE PIPE AND ONE (1) FOOT VERTICAL INTERVALS TO FINISH GRADE AND AT HORIZONTAL SPACING OF THREE HUNDRED (300) FEET BY A CERTIFIED THIRD PARTY INSPECTOR, ACCORDING TO THE F.B.C.
- ADEQUATE EXCAVATION, SHEATING, SHORING AND BRACING SHALL BE PROVIDED AND SHALL CONFORM TO CONSTRUCTION REQUIREMENTS AS SET FORTH BY THE FEDERAL DEPARTMENT OF LABOR, OCCUPATIONAL SAFETY AND HEALTH ADMINISTRATION (OSHA).
- PROVISIONS FOR DEWATERING SHALL BE MADE TO KEEP GROUNDWATER ELEVATION A MINIMUM OF 6" BELOW THE PIPE BEING INSTALLED.
- LENGTHS OF PIPE ARE APPROXIMATE ONLY AND EXACT LENGTHS ARE TO BE DETERMINED IN THE FIELD.
- PAVEMENT OVERLAY PRICING SHALL INCLUDE VALVE BOX AND MANHOLE ADJUSTMENT AND PAVEMENT RESTRIPING.
- CONTRACTOR SHALL CALL FOR UTILITY LOCATES AT LEAST 48 HOURS PRIOR TO CONSTRUCTION. ALL CITY LOCATES SHALL BE THROUGH THE ENGINEER'S REPRESENTATIVE.
- IN AREAS WHERE PIPELINE INSTALLATION WILL DISTURB EXISTING SWALES, ELEVATIONS WILL BE REQUIRED AT 50 FT. INTERVALS AT LEAST 2 WEEKS PRIOR TO COMMENCEMENT OF CONSTRUCTION. THE SURVEYS WILL BE BY A FLORIDA REGISTERED SURVEYOR AND ARE SUBJECT TO APPROVAL BY THE ENGINEER'S REPRESENTATIVE PRIOR TO CONSTRUCTION.
- ACCESS FOR POSTAL SERVICE AND SOLID WASTE COLLECTORS SHALL BE CONTINUOUSLY PROVIDED, SECURED AND MAINTAINED DURING PROJECT.
- IF ANY MUCK OR MUCK-LIKE MATERIAL IS DISCOVERED, IT WILL BE REQUIRED TO BE REMOVED, BACKFILLED WITH CLEAN FILL, COMPACTED, AND TESTED USING AASHTO T-180 MODIFIED PROCTOR METHOD.
- PRIOR TO THE FILLING ON FUTURE ROADWAY AND LOT AREAS, THE REMOVAL OF ANY VEGETATION AND TOP SOIL MUST BE PERFORMED.
- A SIGNED, SEALED, AND DATED LETTER FROM A SOILS ENGINEER OR ENGINEER OF RECORD CERTIFYING THAT THE AREAS TO BE FILLED HAVE BEEN STRIPPED OF ORGANIC MATERIAL MUST BE SUBMITTED TO THE OWNER PRIOR TO FILLING.
- NO BURYING OF ANY ORGANIC MATERIALS IS PERMITTED.
- ANY BURNING OF ANY MATERIALS ON-SITE MUST BE APPROVED AND PERMITTED BY THE FIRE MARSHALL. A PERMIT MUST BE OBTAINED ON A DAILY BASIS PRIOR TO THE DAY OF THE ANTICIPATED BURNING
- ALL FILLING TO BE PERFORMED IN ONE-FOOT LIFTS. THE COMPACTION REQUIREMENT IS 98% PER AASHTO T-180 FOR PAVED AREAS AND 95% FOR UNPAVED AREAS.
- TEMPORARY FILL STOCKPILING IS NOT PERMITTED IN LIFTS GREATER THAN SIX FEET.
- AT A MINIMUM, STOCKPILES THAT WILL REMAIN IN PLACE IN EXCESS OF 20 DAYS, SHOULD BE SEEDED AND MULCHED IMMEDIATELY UPON PLACEMENT OF THE FINAL LIFT.
- SOILS ARE TO BE STABILIZED BY WATER OR OTHER MEANS DURING CONSTRUCTION. THIS IS INTENDED TO REDUCE SOIL EROSION AND THE IMPACT TO NEIGHBORING COMMUNITIES, IN ACCORDANCE WITH THE SWPPP.
- UPON COMPLETION OF EACH PORTION OF A PROJECT WITHIN A PHASE OF THE PROJECT, SODDING IS TO BE PERFORMED PRIOR TO COMMENCING THE NEXT PHASE.
- ONCE AN AREA IS SODDED, IT MUST BE MAINTAINED AND PROTECTED TO ALLOW THE GRASS TO GROW.
- CONTRACTOR SHALL BE REQUIRED TO COMPLETE UTILITY CONNECTIONS TO EXISTING FACILITIES THAT REQUIRE "SHUTDOWNS" DURING NIGHTTIME HOURS AFTER 11:00 P.M. AND TO COORDINATE SUCH WORK WITH THE OWNER.
- CONTRACTOR SHALL BE RESPONSIBLE FOR COORDINATING AND PAYING ALL COST ASSOCIATED WITH TEMPORARY HOLDING OF UTILITY POLES. (EXISTING AND PROPOSED)
- CONTRACTOR SHALL ALLOW FOR UP TO 3 WEEKS FOR REMOVAL OF EXISTING PRIVATE UTILITIES BY PRIVATE UTILITY COMPANIES. CONTRACTOR SHALL COORDINATE THIS WORK.
- CONTRACTOR SHALL BE RESPONSIBLE FOR FURNISHING AND FILLING THE PROPOSED DIESEL GENERATOR(S) FOR START UP, PERFORMANCE TESTING, AND TRAINING. UPON SUCCESSFUL COMPLETION OF TESTING AND TRAINING, DIESEL FUEL TANK(S) SHALL BE FILLED TO THE MANUFACTURER'S MAXIMUM FILL LINE.
- PREBID MEETING IS MANDATORY AND SHALL INCLUDE LOCATION OF THE TWO (2) COMMUNICATION PANELS THAT ARE REQUIRED TO HAVE POWER THROUGHOUT CONSTRUCTION. CONTRACTOR SHALL BRING MEASURING TAPE OR ANY TOOLS NECESSARY TO PROVIDE ACCURATE BID PRICE TO PROVIDE TEMPORARY POWER TO THE PANELS, INCLUDING GENERATOR LOCATION, FUEL, AND CABLES.

UTILITY INFORMATION PROVIDED TO OR COLLECTED BY MEAD & HUNT DURING DESIGN										
UTILITY TYPE	UTILITY COMPANY	CONTACT	PHONE	EMAIL	PRELIMINARY PLANS PROVIDED TO UTILITY	INFORMATION QUALITY LEVEL AND DATE RECEIVED				FINAL PLANS PROVIDED TO UTILITY
						LEVEL A/4	LEVEL B/3	LEVEL C/2	LEVEL D/1	
RECLAIMED WATER, SEWER, WATER	CITY OF PORT ORANGE	JUNOS REED	(386) 506-5754	jureed@port-orange.org	03.22.2023				04.12.2023	
TELEPHONE	AT&T FLORIDA	DINO FARRUGIO	(561) 683-2729	g27896@att.com	03.22.2023				03.28.2023	
ELECTRIC	FPL	MATTHEW JAEGER	(386) 457-3145	matthew.jaeger@fpl.com	03.22.2023				04.14.2023	
GAS	TECO PEOPLES GAS - DAYTONA	STEVEN K. MAHER	(407) 717-6628	skmaher@tecoenergy.com	03.22.2023				04.04.2023	
CATV	CHARTER COMMUNICATIONS	JERROLD KAISER	(321) 338-1928	jerrold.kaiser@charter.com	03.22.2023				03.22.2023	

Mead & Hunt

Mead and Hunt, Inc.
4401 Eastport Parkway
Port Orange, FL 32127
phone: 386-761-6810
meadhunt.com
FL Cert. #26730



© Copyright 2023 Mead & Hunt, Inc.
This document, or any portion thereof, shall not be duplicated, disclosed, or used on any other project or extension of this project except by written agreement with Mead & Hunt, Inc. Mead & Hunt shall not be responsible for any unauthorized use of, or alteration to these documents.

CITY OF PORT ORANGE
POLICE DEPARTMENT GENERATOR
REPLACEMENT
4545 S CLYDE MORRIS BOULEVARD
PORT ORANGE, FL 32129

ISSUED
09/2023 ISSUED FOR BID

NOT FOR CONSTRUCTION


M&H NO.: 1000715-211407.01
DATE: September 2023
DESIGNED BY: TMS
DRAWN BY: CAJ
CHECKED BY: BTB
DO NOT SCALE DRAWINGS

SHEET CONTENTS
GENERAL NOTES

SHEET NO.

G-002

X:\1000715211407 01\TECH\CAD\DRAWINGS\C-021.DWG
8/29/2023 9:02:10 AM

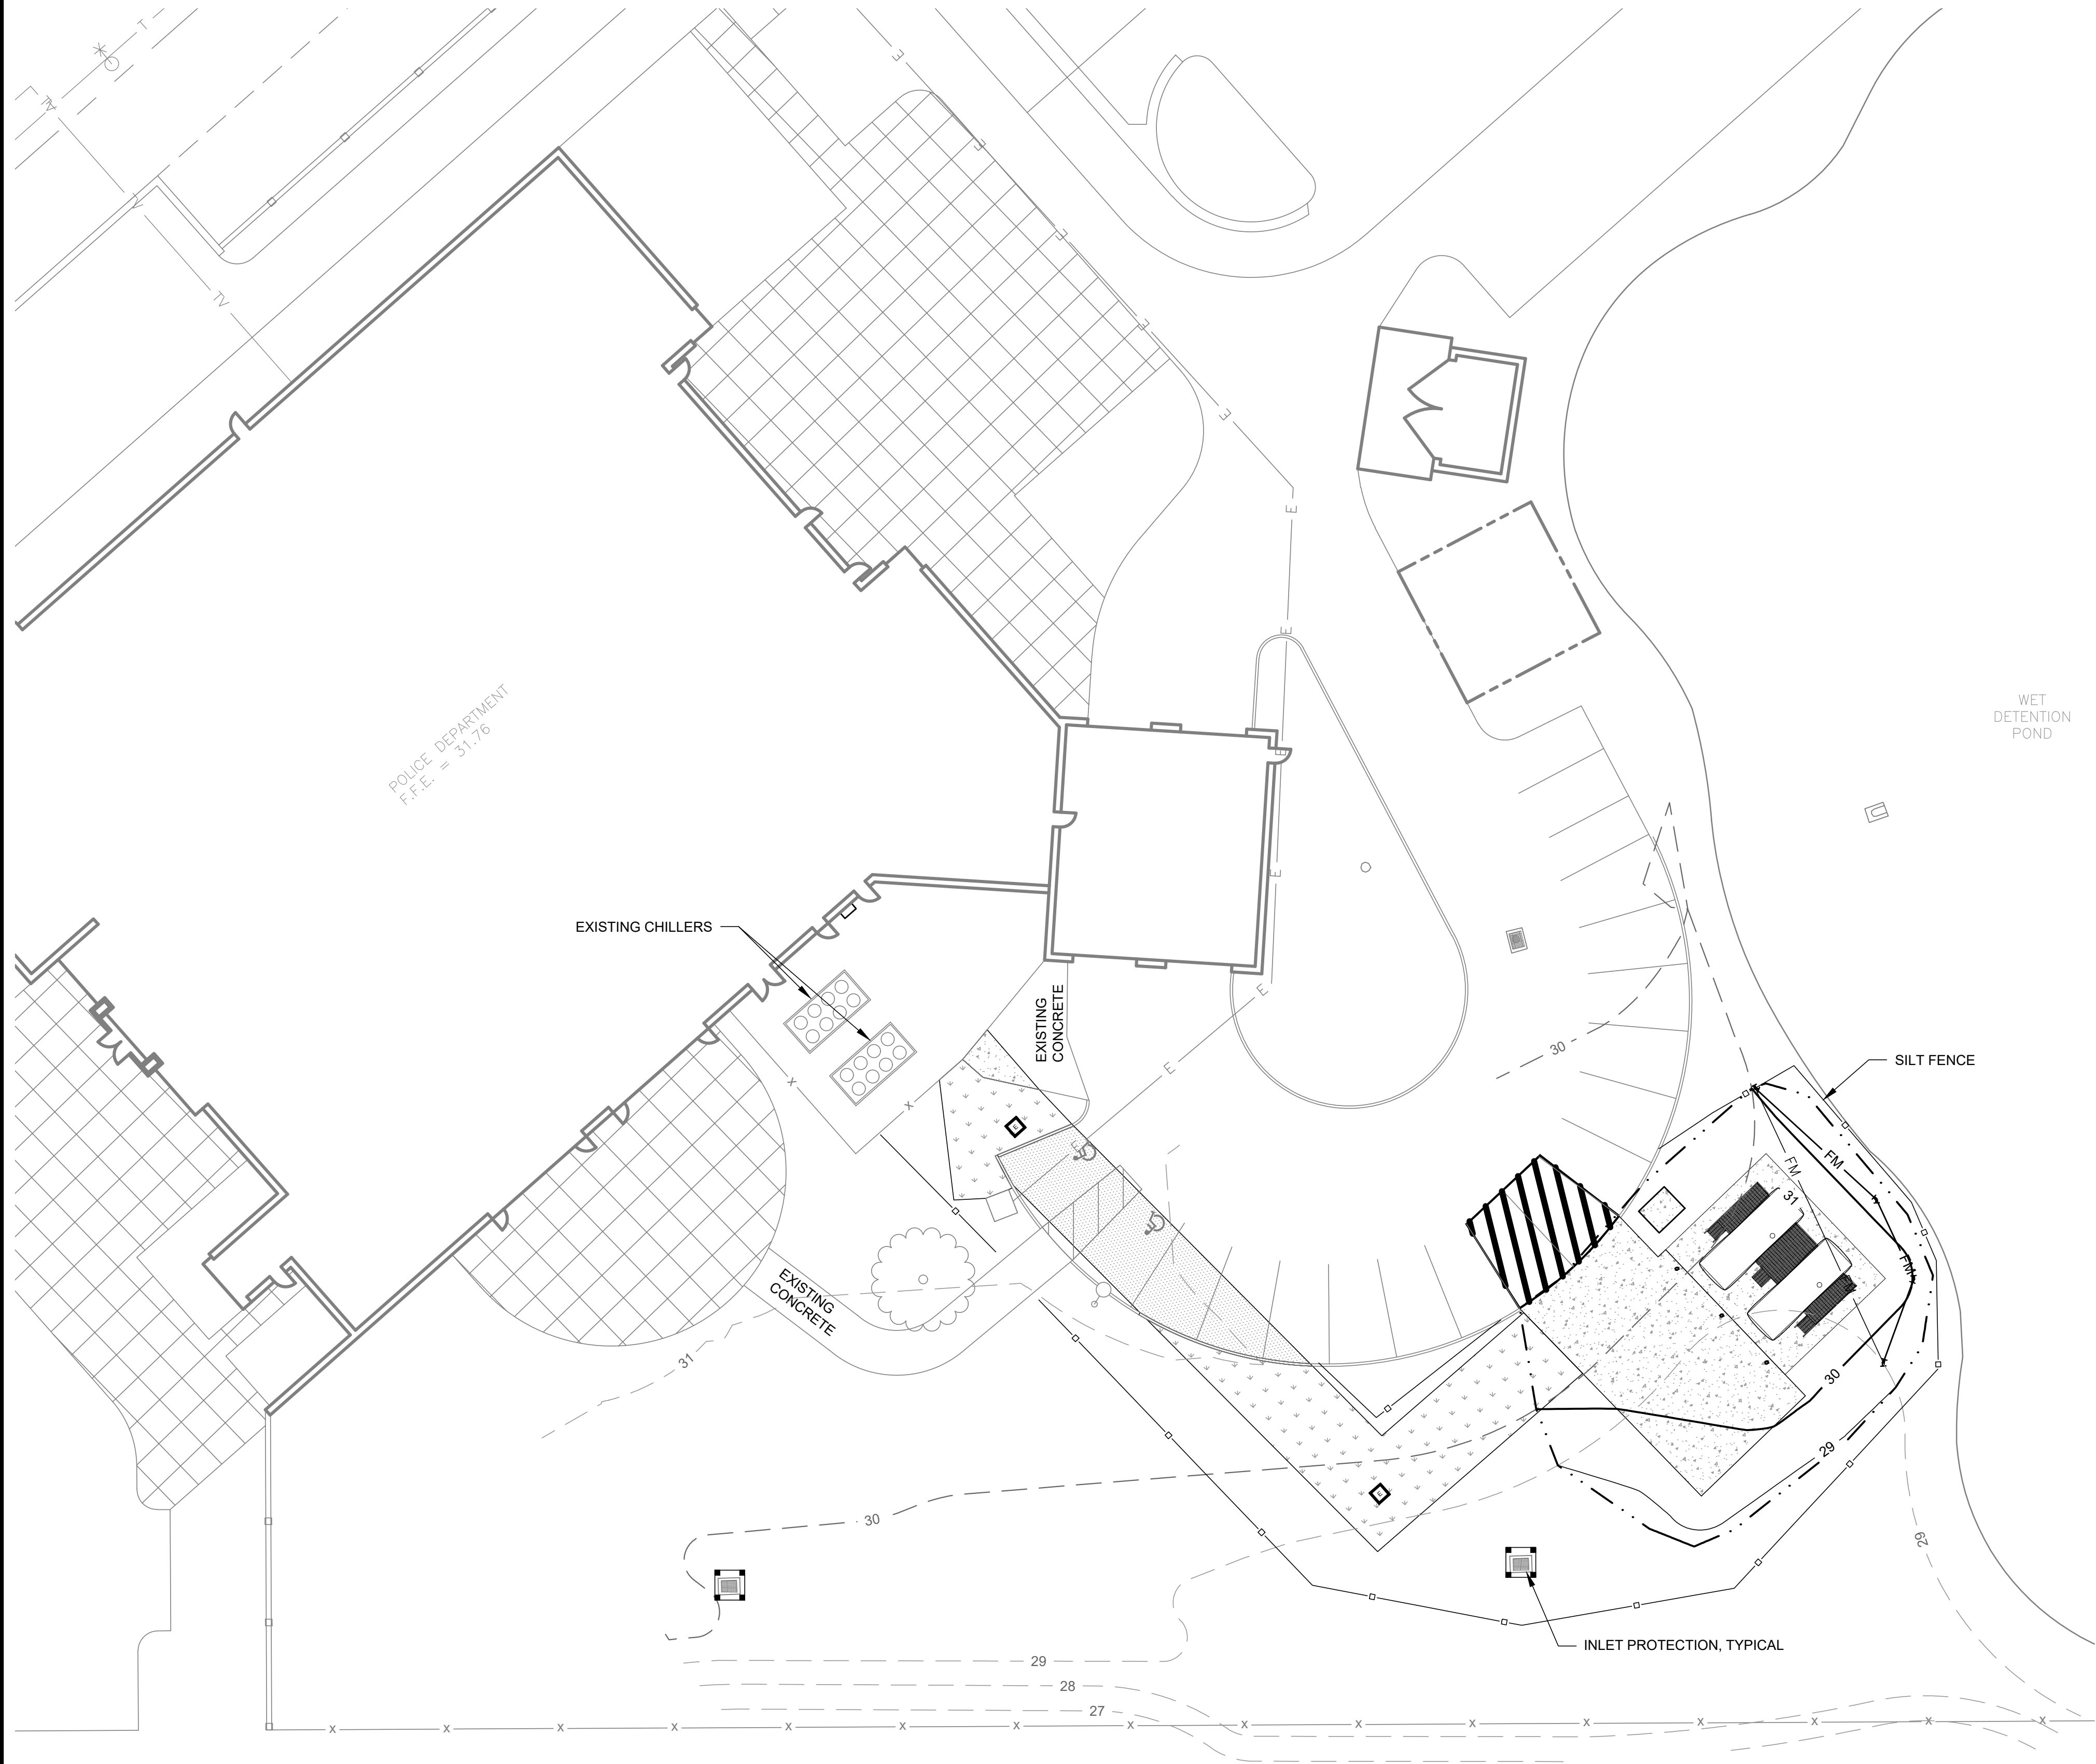

CONTRACTOR REQUIREMENTS FOR SITE CLEAR, GRADING, & EROSION CONTROL DESIGN AND CONSTRUCTION NOTES:

THE FOLLOWING MEASURES REPRESENT MINIMUM STANDARDS TO BE ADHERED TO BY THE CONTRACTOR THROUGHOUT THE CONSTRUCTION OF A PROJECT. THE OWNER RESERVES THE RIGHT TO REQUIRE ADDITIONAL MEASURES TO BE EMPLOYED WHEN WARRANTED BY EXTREME CONDITIONS AND/OR THE FAILURE OF THE CONTRACTOR TO EMPLOY THE APPROPRIATE EROSION CONTROL BEST MANAGEMENT PRACTICES. FAILURE TO COMPLY WITH THESE PROVISIONS SHALL RESULT IN THE ISSUANCE OF A "STOP WORK ORDER".

1. CONTRACTOR SHALL REVIEW THE GEOTECHNICAL REPORT PROVIDED IN THE PROJECT MANUAL FOR ADDITIONAL EARTHWORK REQUIREMENTS AND EXISTING SOIL CONDITIONS. CONTRACTOR WORK SHALL MEET THE RECOMMENDATIONS OF THE GEOTECHNICAL REPORT.
2. CONTRACTOR'S ATTENTION IS CALLED TO THE EXISTING WETLAND IS SHOWN ON THE SURVEY AND CIVIL DRAWINGS. NO DISTURBANCE OF PROPOSED CONSERVATION EASEMENTS, NATURAL BUFFERS, OR WATER BODIES IS PERMITTED. THE CONTRACTOR SHALL LOCATE THESE AREAS ON SITE AND BARRICADE THEM TO AVOID ANY UNAUTHORIZED CLEARING. BARRICADES AND OTHER PROTECTIVE FENCING ARE TO BE LOCATED AT THE DRIP LINE OF EXISTING NATIVE TREES OR AT THE EDGE OF THE NATIVE UNDER-STORY HABITAT, WHICHEVER IS NEAREST TO THE CONSTRUCTION ACTIVITY.
3. SPECIMEN AND HISTORIC TREES, CONSERVATION EASEMENTS, NATURAL VEGETATION BUFFERS, AND SIMILAR AREAS MUST BE PROTECTED BY BARRICADES OR FENCING PRIOR TO CLEARING. BARRICADES ARE TO BE SET AT THE DRIP LINE OF THE TREES AND MAINTAINED THROUGHOUT THE DURATION OF THE PROJECT. TREE PROTECTION SHALL BE IN ACCORDANCE WITH THE OWNER'S ENGINEER STANDARDS.
4. WHERE A CHANGE OF GRADE OCCURS AT THE DRIP LINE OF A SPECIMEN TREE, SILT FENCES WILL BE REQUIRED DURING CONSTRUCTION AND RETAINING WALLS MUST BE INSTALLED PRIOR TO FINAL ACCEPTANCE BY THE OWNER.
5. IT SHALL BE THE RESPONSIBILITY OF THE CONTRACTOR TO HAVE ALL PROTECTIVE VEGETATION BARRICADES AND EROSION CONTROL STRUCTURES AND MEASURES IN PLACE PRIOR TO THE COMMENCEMENT OF ANY EARTHWORK, INCLUDING PRELIMINARY GRUBBING. THESE MEASURES INCLUDE, BUT ARE NOT LIMITED TO, TEMPORARY CONSTRUCTION FENCES, SYNTHETIC JUTE BALES, WATTLES, &/OR HAVE BEST MANAGEMENT PRACTICES (BMP'S) AS REQUIRED, SILT FENCES, AND FLOATING TURBIDITY BARRIERS. FURTHER, IT SHALL BE THE RESPONSIBILITY OF THE CONTRACTOR TO MAINTAIN ALL EROSION CONTROL DEVICES THROUGHOUT THE DURATION OF THE ENTIRE PROJECT. MAINTENANCE SHALL INCLUDE PERIODIC INSPECTION AND REMOVAL OF DEBRIS ABUTTING EROSION CONTROL DEVICES.
6. PRIOR TO THE INSTALLATION OF ANY FILL MATERIALS ON SUBJECT SITE, SILT FENCES SHALL BE INSTALLED (1) ALONG SUBJECT SITE BOUNDARY AND PROPERTY LINES, (2) AT THE EDGE OF CONSERVATION EASEMENTS AND WETLANDS, (3) ADJACENT TO NATURAL LANDSCAPE BUFFERS, (4) AROUND THE PERIMETER OF EXISTING STORM WATER TREATMENT FACILITIES, AND (5) AT ANY ADDITIONAL AREAS THAT THE OWNER DEEMS NECESSARY TO BE PROTECTED FROM POTENTIAL EROSION IMPACTS DURING CONSTRUCTION. THESE CONDITIONS SHALL APPLY IN ALL INSTANCES WHERE FILL MATERIAL IS BEING INSTALLED WITHIN 25 FEET OF ANY OF THE AFOREMENTIONED LOCATIONS WHILE THESE ITEMS REPRESENT THE MINIMUM REQUIREMENTS, THE OWNER RESERVES THE RIGHT TO IMPOSE ADDITIONAL PROTECTIVE MEASURES, AS DETERMINED DURING ACTUAL SITE VISITS CONDUCTED AS PART OF THE STANDARD REVIEW OF THE SITE THROUGHOUT PROJECT CONSTRUCTION.
7. AT A MINIMUM, THE CONTRACTOR SHALL SEED AND MULCH ALL DISTURBED AREAS. SUFFICIENT GRASS COVERAGE IS TO BE ESTABLISHED WITHIN TWO WEEKS.
8. IT SHALL BE THE RESPONSIBILITY OF THE CONTRACTOR THROUGH SCHEDULING, TO MINIMIZE THE DISTURBANCE OF SITE AREAS THAT HAVE BEEN BROUGHT TO THEIR PROPOSED FINAL GRADE. WITHIN SEVEN (7) DAYS OF BRINGING A SUBJECT AREA TO ITS FINAL GRADE OR INACTIVITY IN CONSTRUCTION, THE CONTRACTOR SHALL INSTALL SEED AND MULCH OR SOD, AS REQUIRED BY THE CONTRACT DOCUMENTS. ANY PROJECT THAT IS INACTIVE FOR A PERIOD OF 30 DAYS OR MORE SHALL BE STABILIZED TO THE SATISFACTION OF THE OWNER.
9. ONCE AN AREA IS SEEDED OR SODDED, IT MUST BE MAINTAINED BY THE CONTRACTOR TO ALLOW THE GRASS TO BECOME ESTABLISHED. IF THE GRASS IS NOT ESTABLISHED WITHIN TWO WEEKS THE OWNER MAY REQUIRE THE CONTRACTOR TO RE-SEED, RE-SOD, OR A NON-VEGETATIVE OPTION MAY BE EMPLOYED.
10. ABSOLUTELY NO BURYING OF CLEARED MATERIALS IS PERMITTED.
11. THE REMOVAL OF ALL VEGETATION AND TOPSOIL ON THE FUTURE ROADWAY, PARKING AND BUILDING LOT AREAS IS REQUIRED TO BE COMPLETED PRIOR TO THE PLACEMENT OF FILL ON THOSE AREAS. THE TOPSOIL MAY BE TEMPORARILY STOCKPILED AND USED AS TOPSOIL OVER OVER PROPOSED GREEN AREAS SUCH AS PLANT BEDS, SODDED AREAS, AND WHERE TREES ARE TO BE INSTALLED OR RELOCATED.
12. A SIGNED, DATED, AND SEALED LETTER FROM A SOILS ENGINEER OR THE ENGINEER OF RECORD CERTIFYING THAT THE AREAS TO BE FILLED HAVE BEEN STRIPPED OF ORGANIC MATERIALS, MUST BE SUBMITTED TO THE ENGINEER PRIOR TO FILLING.
13. FILL MATERIAL IS TO BE PLACED IN ONE FOOT LIFTS AND COMPACTED TO THE APPROPRIATE DENSITY (98% FOR PAVED AREAS AND 95% FOR BUILDING PADS AND ALL OTHER AREAS AS PER AASHTO T-180).
14. IF ANY MUCK MATERIAL IS DISCOVERED, IT SHALL BE REQUIRED TO BE REMOVED AND REPLACED WITH A SUITABLE MATERIAL THAT IS PROPERLY BACKFILLED, COMPACTED AND TESTED USING AASHTO T-180 MODIFIED PROCTOR METHOD.
15. STOCKPILING IS NOT GENERALLY PERMITTED BY THE OWNER. REQUESTS FOR STOCKPILING SHALL BE SUBMITTED BY CONTRACTOR IN WRITING. WHEN ALLOWED, STOCKPILES SHALL NOT EXCEED SIX FEET IN HEIGHT MEASURED FROM THE ORIGINAL GRADE. AT A MINIMUM, STOCK PILES THAT WILL REMAIN IN PLACE IN EXCESS OF TWENTY DAYS SHOULD BE SEEDED AND MULCHED IMMEDIATELY UPON PLACEMENT OF THE FINAL LIFT.
16. SOILS ARE TO BE STABILIZED BY WATER OR OTHER MEANS DURING CONSTRUCTION. THIS IS INTENDED TO REDUCE SOIL EROSION AND THE IMPACT TO NEIGHBORING AREAS. ADEQUATE WATERING METHODS SHOULD BE EMPLOYED TO ALLOW DAILY COVERAGE OF THE ENTIRE LIMITS OF ALL AREAS THAT DO NOT HAVE AN ESTABLISHED VEGETATIVE COVER. METHODS TO BE EMPLOYED INCLUDE, BUT ARE NOT LIMITED TO, WATER TRUCKS, PERMANENT IRRIGATION SYSTEMS, TEMPORARY SPRINKLER SYSTEMS OPERATED BY PUMPING UNITS CONNECTED TO WET RETENTION PONDS, WATER CANNONS, TEMPORARY IRRIGATION SYSTEMS MOUNTED ATOP STOCKPILE AREAS, AND OTHER METHODS AS DEEMED NECESSARY BY THE OWNER. WATER AND IRRIGATION COSTS SHALL BE THE RESPONSIBILITY OF THE CONTRACTOR.
17. ALL FILL MATERIALS LOCATED BENEATH STRUCTURES AND PAVEMENT SHALL CONSIST OF CLEAN GRANULAR SAND FREE FROM ORGANICS AND SIMILAR MATERIAL THAT COULD DECOMPOSE.
18. ALL FILL TO BE PLACED IN LANDSCAPED AREAS SHALL HAVE A Ph RANGE BETWEEN 5.5 AND 7.5, BE ORGANIC IN NATURE, FREE OF ROCKS AND DEBRIS, OR MATCH NATIVE EXISTING SOILS.

LEGEND:

- INLET PROTECTION
- EXISTING CONTOUR LINES
- PROPOSED CONTOUR LINES
- GRADING LIMITS
- SILT FENCE

Mead & Hunt

Mead and Hunt, Inc.
4401 Eastport Parkway
Port Orange, FL 32127
phone: 386-761-6810
meadhunt.com
FL Cert. #26730



© Copyright 2023 Mead & Hunt, Inc.
This document, or any portion thereof, shall not be duplicated, disclosed, or used on any other project or extension of this project except by written agreement with Mead & Hunt, Inc. Mead & Hunt shall not be responsible for any unauthorized use of, or alteration to these documents.

CITY OF PORT ORANGE
POLICE DEPARTMENT GENERATOR
REPLACEMENT
4545 S CLYDE MORRIS BOULEVARD
PORT ORANGE, FL 32129


ISSUED
09/2023 ISSUED FOR BID

M&H NO.: 1000715-211407.01
DATE: September 2023
DESIGNED BY: TMS
DRAWN BY: CAJ
CHECKED BY: BTB
DO NOT SCALE DRAWINGS

SHEET CONTENTS
EROSION AND
SEDIMENT CONTROL
PLAN

SHEET NO.

C-021

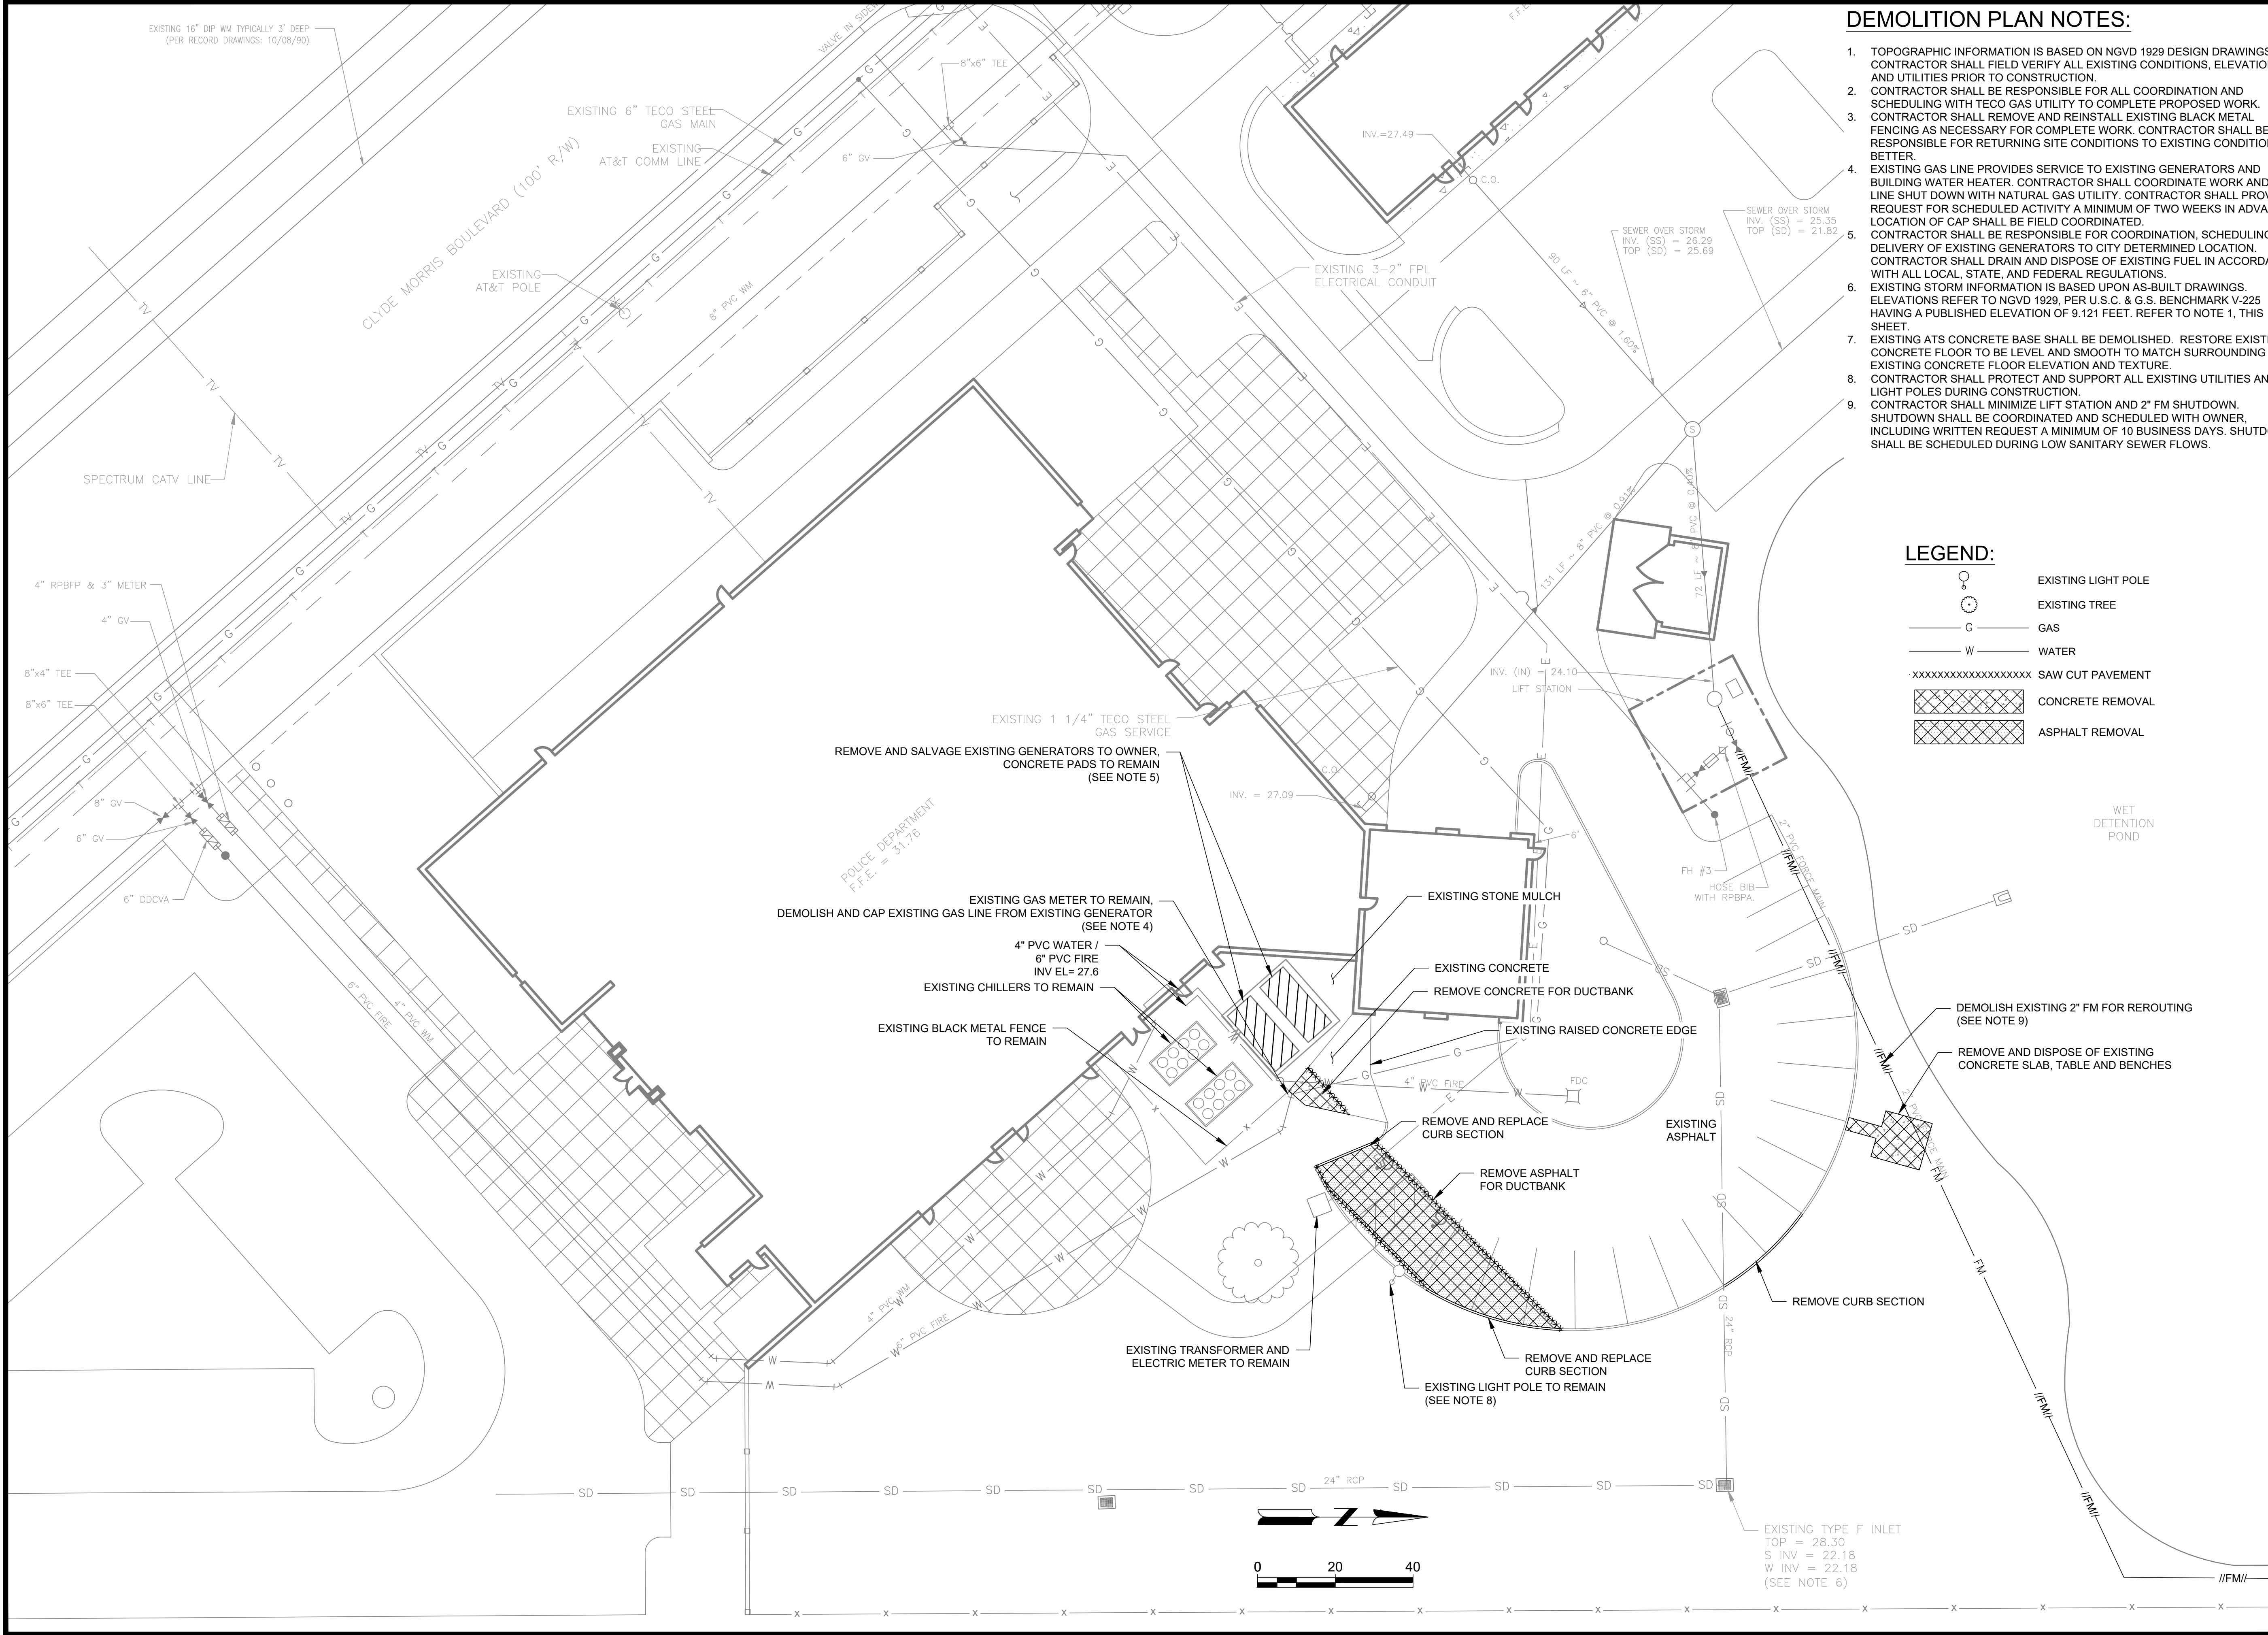

DEMOLITION PLAN NOTES:

1. TOPOGRAPHIC INFORMATION IS BASED ON NGVD 1929 DESIGN DRAWINGS. CONTRACTOR SHALL FIELD VERIFY ALL EXISTING CONDITIONS, ELEVATIONS, AND UTILITIES PRIOR TO CONSTRUCTION.
2. CONTRACTOR SHALL BE RESPONSIBLE FOR ALL COORDINATION AND SCHEDULING WITH TECO GAS UTILITY TO COMPLETE PROPOSED WORK. CONTRACTOR SHALL REMOVE AND REINSTALL EXISTING BLACK METAL FENCING AS NECESSARY FOR COMPLETE WORK. CONTRACTOR SHALL BE RESPONSIBLE FOR RETURNING SITE CONDITIONS TO EXISTING CONDITIONS OR BETTER.
4. EXISTING GAS LINE PROVIDES SERVICE TO EXISTING GENERATORS AND BUILDING WATER HEATER. CONTRACTOR SHALL COORDINATE WORK AND GAS LINE SHUT DOWN WITH NATURAL GAS UTILITY. CONTRACTOR SHALL PROVIDE REQUEST FOR SCHEDULED ACTIVITY A MINIMUM OF TWO WEEKS IN ADVANCE. LOCATION OF CAP SHALL BE FIELD COORDINATED.
5. CONTRACTOR SHALL BE RESPONSIBLE FOR COORDINATION, SCHEDULING, AND DELIVERY OF EXISTING GENERATORS TO CITY DETERMINED LOCATION. CONTRACTOR SHALL DRAIN AND DISPOSE OF EXISTING FUEL IN ACCORDANCE WITH ALL LOCAL, STATE, AND FEDERAL REGULATIONS.
6. EXISTING STORM INFORMATION IS BASED UPON AS-BUILT DRAWINGS. ELEVATIONS REFER TO NGVD 1929, PER U.S.C. & G.S. BENCHMARK V-225 HAVING A PUBLISHED ELEVATION OF 9.121 FEET. REFER TO NOTE 1, THIS SHEET.
7. EXISTING ATS CONCRETE BASE SHALL BE DEMOLISHED. RESTORE EXISTING CONCRETE FLOOR TO BE LEVEL AND SMOOTH TO MATCH SURROUNDING EXISTING CONCRETE FLOOR ELEVATION AND TEXTURE.
8. CONTRACTOR SHALL PROTECT AND SUPPORT ALL EXISTING UTILITIES AND LIGHT POLES DURING CONSTRUCTION.
9. CONTRACTOR SHALL MINIMIZE LIFT STATION AND 2" FM SHUTDOWN. SHUTDOWN SHALL BE COORDINATED AND SCHEDULED WITH OWNER, INCLUDING WRITTEN REQUEST A MINIMUM OF 10 BUSINESS DAYS. SHUTDOWN SHALL BE SCHEDULED DURING LOW SANITARY SEWER FLOWS.

LEGEND:

- EXISTING LIGHT POLE
- EXISTING TREE
- GAS
- WATER
- SAW CUT PAVEMENT
- CONCRETE REMOVAL
- ASPHALT REMOVAL

Mead & Hunt

Mead and Hunt, Inc.
4401 Eastport Parkway
Port Orange, FL 32127
phone: 386-761-6810
meadhunt.com
FL Cert. #26730

© Copyright 2023 Mead & Hunt, Inc.
This document, or any portion thereof, shall not be duplicated, disclosed, or used on any other project or extension of this project except by written agreement with Mead & Hunt, Inc. Mead & Hunt shall not be responsible for any unauthorized use of, or alteration to these documents.

CITY OF PORT ORANGE
POLICE DEPARTMENT GENERATOR
REPLACEMENT
4545 S CLYDE MORRIS BOULEVARD
PORT ORANGE, FL 32129

ISSUED
09/2023
ISSUED FOR BID


NOT FOR CONSTRUCTION

M&H NO.: 1000715-211407.01
DATE: September 2023
DESIGNED BY: TMS
DRAWN BY: CAJ
CHECKED BY: BTB
DO NOT SCALE DRAWINGS

SHEET CONTENTS
EXISTING SITE AND
DEMOLITION PLAN

SHEET NO.

C-051

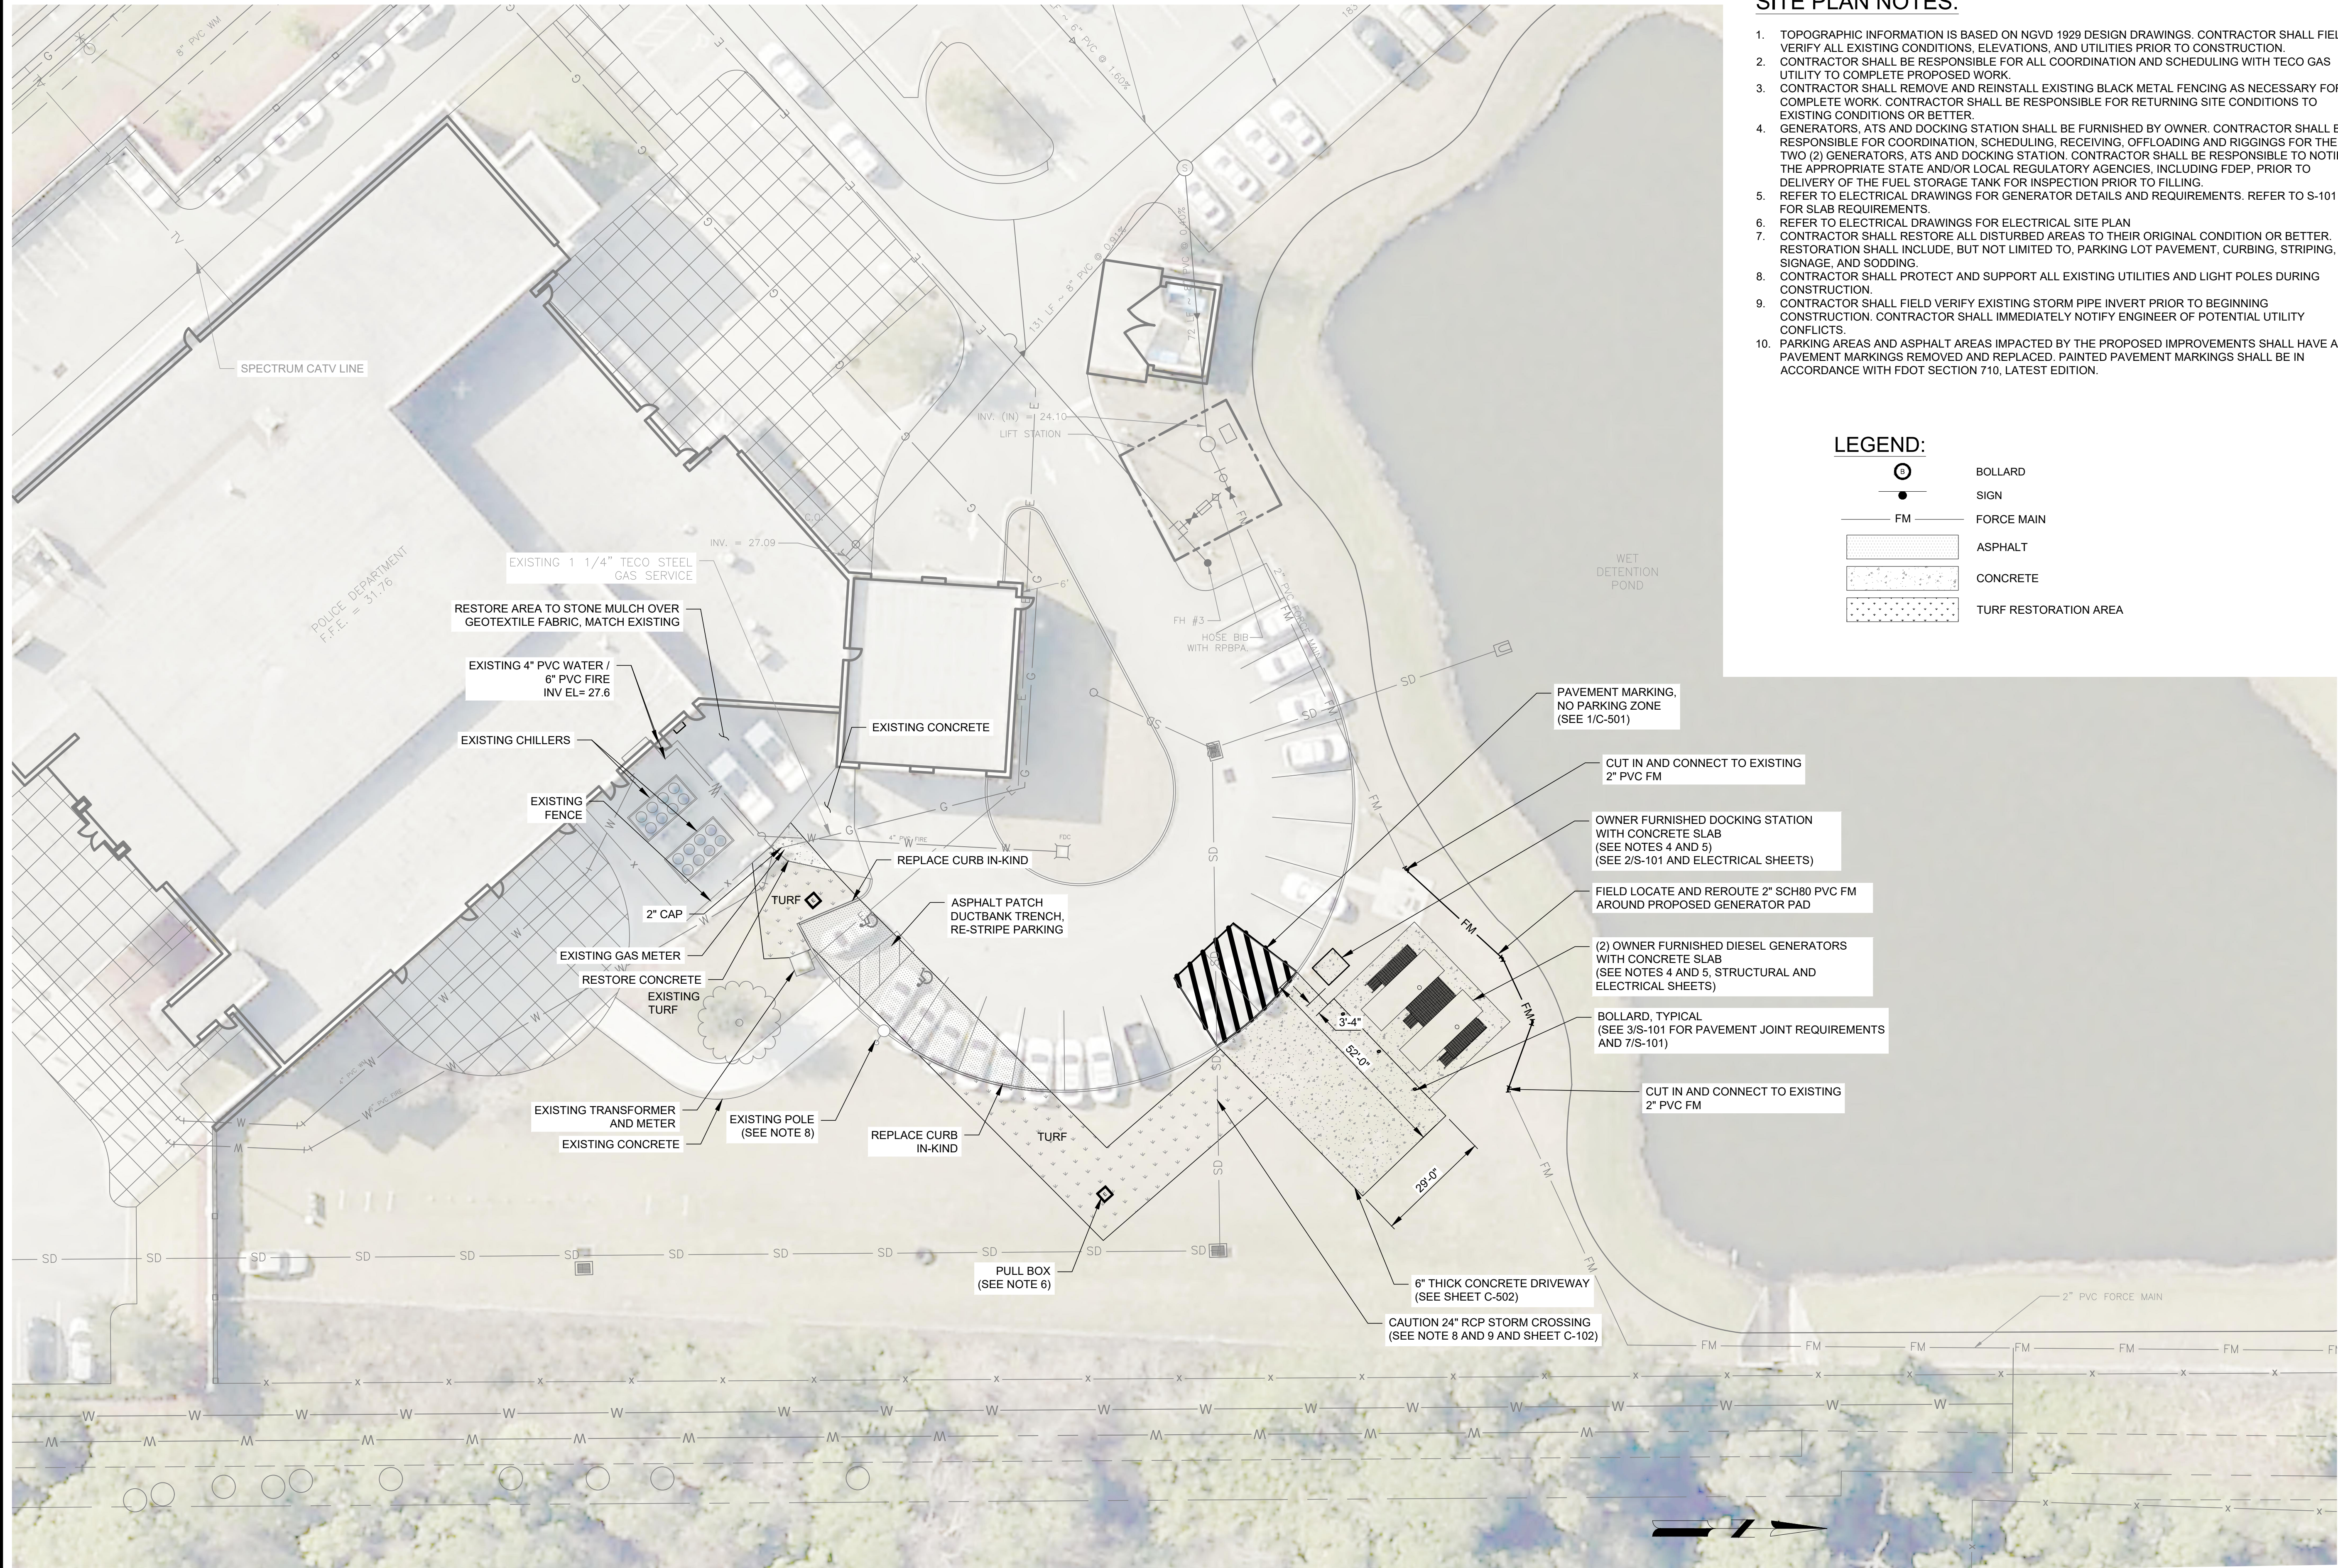

SITE PLAN NOTES:

- 1. TOPOGRAPHIC INFORMATION IS BASED ON NGVD 1929 DESIGN DRAWINGS. CONTRACTOR SHALL FIELD VERIFY ALL EXISTING CONDITIONS, ELEVATIONS, AND UTILITIES PRIOR TO CONSTRUCTION.
- 2. CONTRACTOR SHALL BE RESPONSIBLE FOR ALL COORDINATION AND SCHEDULING WITH TECO GAS UTILITY TO COMPLETE PROPOSED WORK.
- 3. CONTRACTOR SHALL REMOVE AND REINSTALL EXISTING BLACK METAL FENCING AS NECESSARY FOR COMPLETE WORK. CONTRACTOR SHALL BE RESPONSIBLE FOR RETURNING SITE CONDITIONS TO EXISTING CONDITIONS OR BETTER.
- 4. GENERATORS, ATS AND DOCKING STATION SHALL BE FURNISHED BY OWNER. CONTRACTOR SHALL BE RESPONSIBLE FOR COORDINATION, SCHEDULING, RECEIVING, OFFLOADING AND RIGGINGS FOR THE TWO (2) GENERATORS, ATS AND DOCKING STATION. CONTRACTOR SHALL BE RESPONSIBLE TO NOTIFY THE APPROPRIATE STATE AND/OR LOCAL REGULATORY AGENCIES, INCLUDING FDEP, PRIOR TO DELIVERY OF THE FUEL STORAGE TANK FOR INSPECTION PRIOR TO FILLING.
- 5. REFER TO ELECTRICAL DRAWINGS FOR GENERATOR DETAILS AND REQUIREMENTS. REFER TO S-101 FOR SLAB REQUIREMENTS.
- 6. REFER TO ELECTRICAL DRAWINGS FOR ELECTRICAL SITE PLAN
- 7. CONTRACTOR SHALL RESTORE ALL DISTURBED AREAS TO THEIR ORIGINAL CONDITION OR BETTER. RESTORATION SHALL INCLUDE, BUT NOT LIMITED TO, PARKING LOT PAVEMENT, CURBING, STRIPING, SIGNAGE, AND SODDING.
- 8. CONTRACTOR SHALL PROTECT AND SUPPORT ALL EXISTING UTILITIES AND LIGHT POLES DURING CONSTRUCTION.
- 9. CONTRACTOR SHALL FIELD VERIFY EXISTING STORM PIPE INVERT PRIOR TO BEGINNING CONSTRUCTION. CONTRACTOR SHALL IMMEDIATELY NOTIFY ENGINEER OF POTENTIAL UTILITY CONFLICTS.
- 10. PARKING AREAS AND ASPHALT AREAS IMPACTED BY THE PROPOSED IMPROVEMENTS SHALL HAVE ALL PAVEMENT MARKINGS REMOVED AND REPLACED. PAINTED PAVEMENT MARKINGS SHALL BE IN ACCORDANCE WITH FDOT SECTION 710, LATEST EDITION.

LEGEND:

- BOLLARD
- SIGN
- FM
- FORCE MAIN
- ASPHALT
- CONCRETE
- TURF RESTORATION AREA



© Copyright 2023 Mead & Hunt, Inc.
This document, or any portion thereof, shall not be duplicated, disclosed, or used on any other project or extension of this project except by written agreement with Mead & Hunt, Inc. Mead & Hunt shall not be responsible for any unauthorized use of, or alteration to these documents.

CITY OF PORT ORANGE
POLICE DEPARTMENT GENERATOR
REPLACEMENT
4545 S CLYDE MORRIS BOULEVARD
PORT ORANGE, FL 32129


ISSUED
09/2023 ISSUED FOR BID

M&H NO.: 1000715-211407.01
DATE: September 2023
DESIGNED BY: TMS
DRAWN BY: CAJ
CHECKED BY: BTB
DO NOT SCALE DRAWINGS

SHEET CONTENTS
GENERATOR PAD AND
DRIVEWAY SITE PLAN



SHEET NO.

C-101

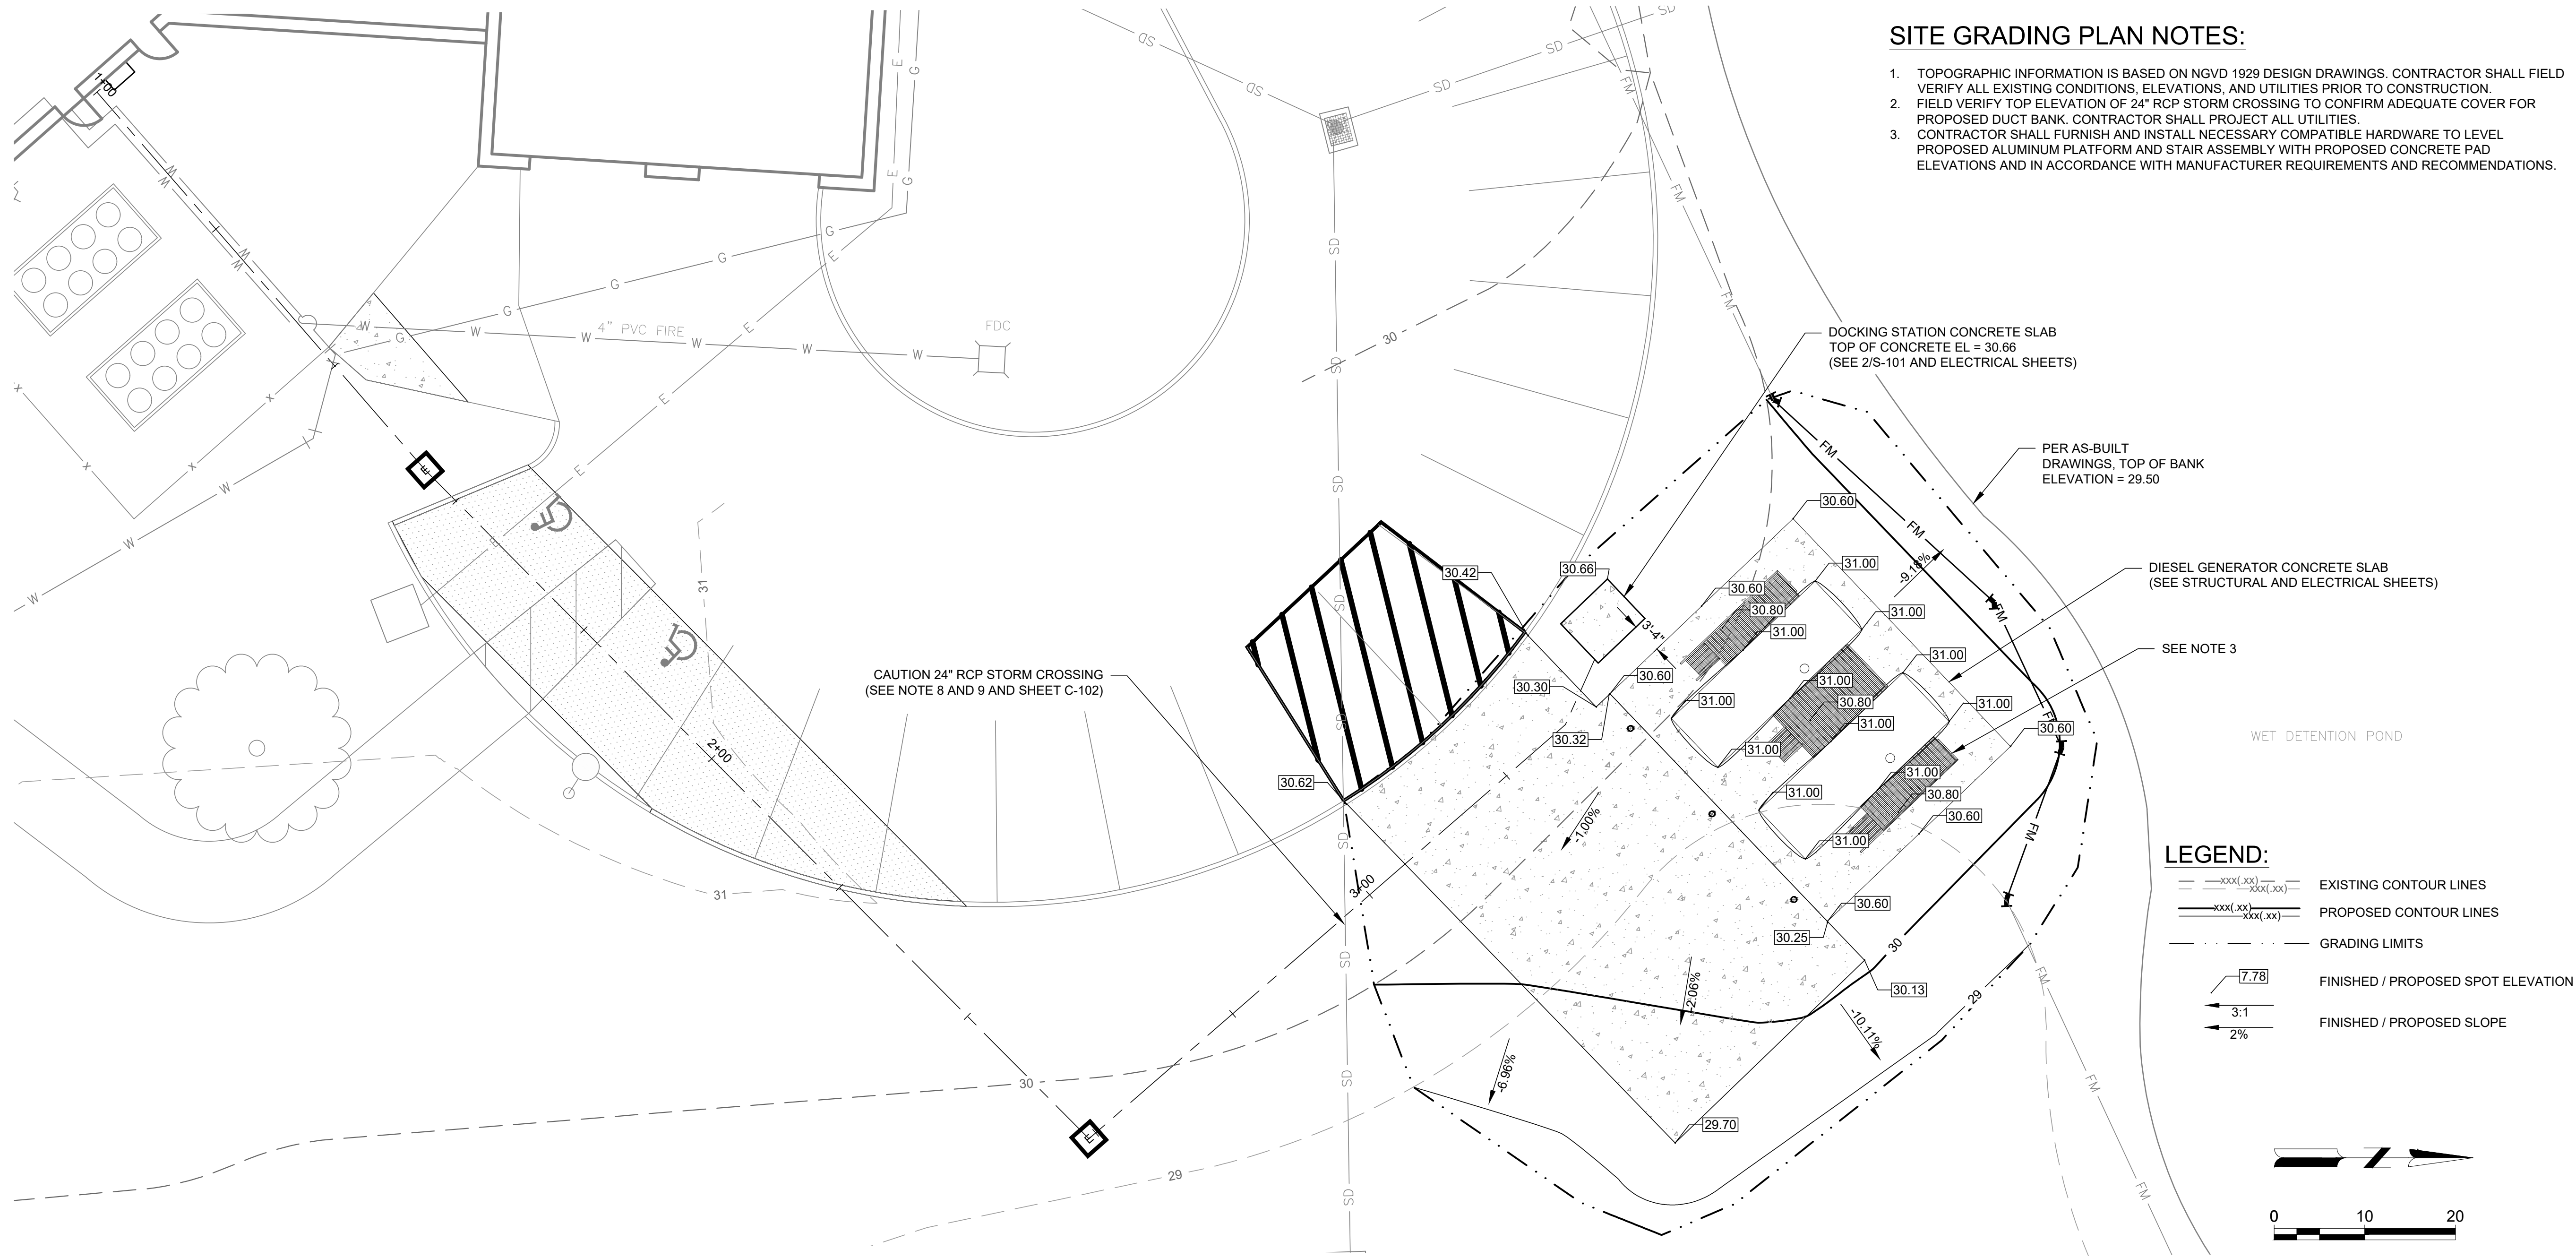

- SITE GRADING PLAN NOTES:**
1. TOPOGRAPHIC INFORMATION IS BASED ON NGVD 1929 DESIGN DRAWINGS. CONTRACTOR SHALL FIELD VERIFY ALL EXISTING CONDITIONS, ELEVATIONS, AND UTILITIES PRIOR TO CONSTRUCTION.
 2. FIELD VERIFY TOP ELEVATION OF 24" RCP STORM CROSSING TO CONFIRM ADEQUATE COVER FOR PROPOSED DUCT BANK. CONTRACTOR SHALL PROJECT ALL UTILITIES.
 3. CONTRACTOR SHALL FURNISH AND INSTALL NECESSARY COMPATIBLE HARDWARE TO LEVEL PROPOSED ALUMINUM PLATFORM AND STAIR ASSEMBLY WITH PROPOSED CONCRETE PAD ELEVATIONS AND IN ACCORDANCE WITH MANUFACTURER REQUIREMENTS AND RECOMMENDATIONS.

- LEGEND:**
- xxx(.xx)---xxx(.xx)--- EXISTING CONTOUR LINES
 - xxx(.xx)---xxx(.xx)--- PROPOSED CONTOUR LINES
 - GRADING LIMITS
 - 7.78 FINISHED / PROPOSED SPOT ELEVATION
 - 3:1 FINISHED / PROPOSED SLOPE
 - 2% FINISHED / PROPOSED SLOPE

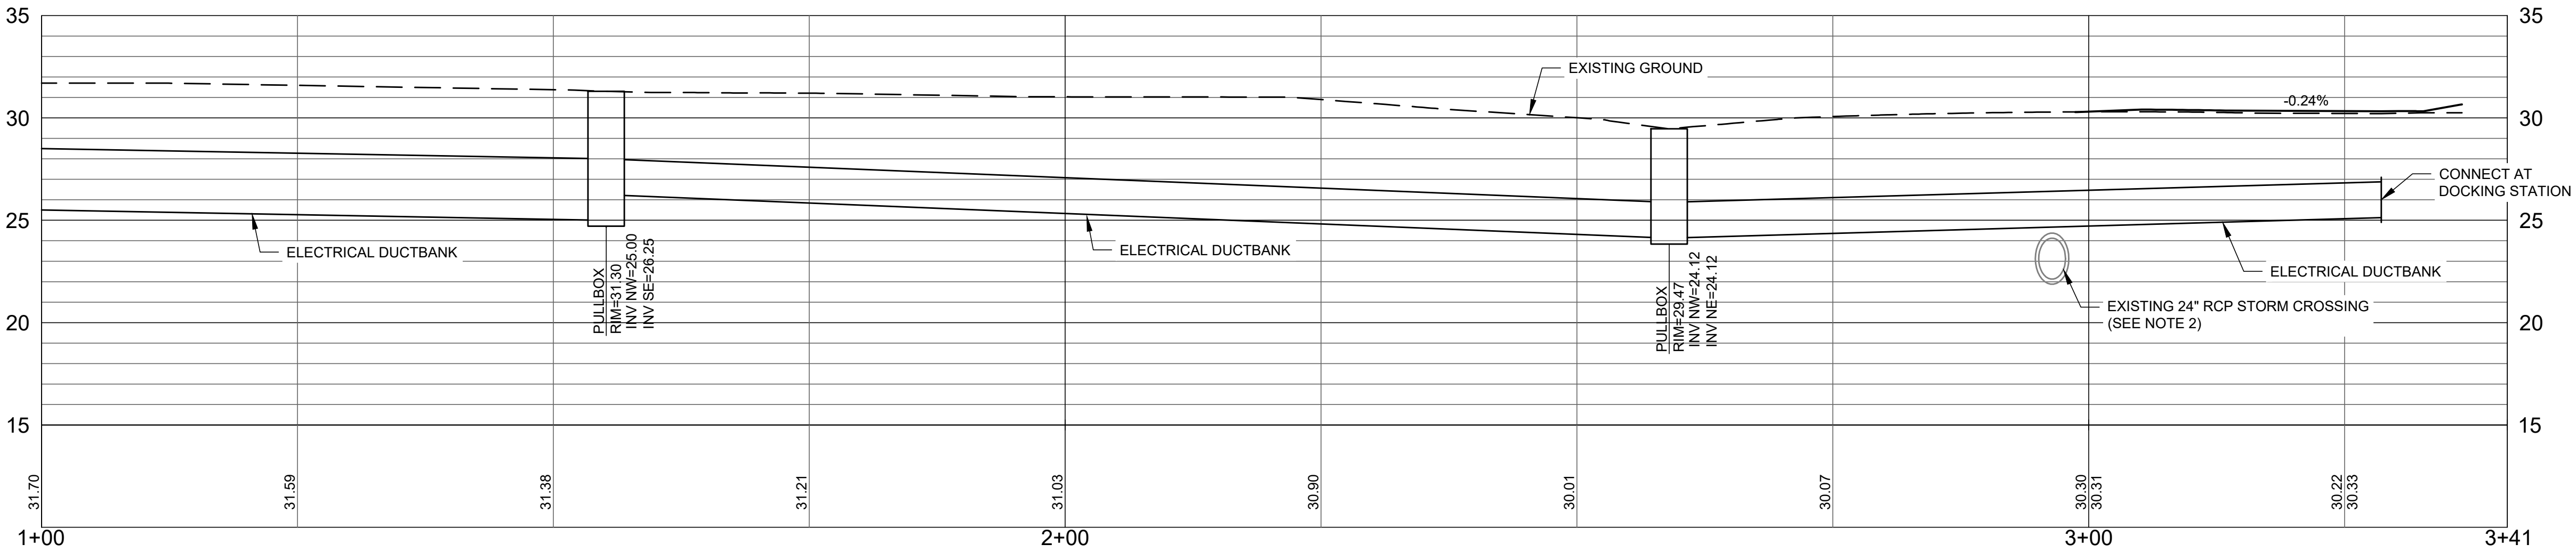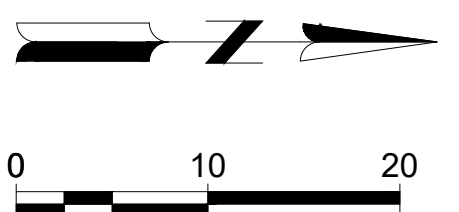

Mead & Hunt

Mead and Hunt, Inc.
4401 Eastport Parkway
Port Orange, FL 32127
phone: 386-761-6810
meadhunt.com
FL Cert. #26730

© Copyright 2023 Mead & Hunt, Inc.
This document, or any portion thereof, shall not be duplicated, disclosed, or used on any other project or extension of this project except by written agreement with Mead & Hunt, Inc. Mead & Hunt shall not be responsible for any unauthorized use of, or alteration to these documents.

CITY OF PORT ORANGE
POLICE DEPARTMENT GENERATOR
REPLACEMENT
4545 S CLYDE MORRIS BOULEVARD
PORT ORANGE, FL 32129

ISSUED
09/2023 ISSUED FOR BID

M&H NO.: 1000715-211407.01
DATE: September 2023
DESIGNED BY: TMS
DRAWN BY: CAJ
CHECKED BY: BTB
DO NOT SCALE DRAWINGS

SHEET CONTENTS
SITE GRADING PLAN
AND DUCTBANK
PROFILE

SHEET NO.

C-102

IN ORDER TO ENSURE THAT NEW SUBDIVISIONS AND SITE PLANS ARE CONSTRUCTED SUBSTANTIALLY IN ACCORDANCE WITH CITY REGULATIONS AND THE APPROVED DRAWINGS, THE FOLLOWING INFORMATION IS REQUIRED ON ALL AS-BUILT DRAWINGS:

- INDIVIDUAL PLAN AND PROFILE SHEETS FOR ALL ROADS AND SANITARY SEWER LINES, SHOWING MANHOLES, INLETS, AND PIPE CROSSINGS. PLAN AND PROFILE SHEETS SHALL SHOW SANITARY LINES AND ALL OTHER BURIED UTILITIES THAT CROSS SEWER LINES, AND ANY THAT ARE PARALLEL AND WITHIN TEN FEET OF SANITARY SEWER LINES. PLAN VIEWS SHALL BE DRAWN AT A SCALE OF ONE (1) INCH EQUAL TO FORTY (40) FEET HORIZONTAL. PROFILES SHALL BE DRAWN AT ONE (1) INCH EQUAL TO FOUR (4) FEET VERTICAL AND ALIGNED VERTICALLY WITH IMPROVEMENTS SHOWN ON THE PLAN VIEW.
- DESIGN ELEMENTS SHALL BE CROSSED OUT AND AS-BUILT INFORMATION WRITTEN NEXT TO IT.
- PAVEMENT AND CURB WIDTHS SHALL BE VERIFIED AND DIMENSIONED FOR EACH STREET AT EACH BLOCK FOR SUBDIVISIONS AND AS APPROPRIATE TO CONFIRM PAVING LIMITS FOR SITE PLANS.
- ALL RADII AT INTERSECTIONS SHALL BE VERIFIED, DIMENSIONED AND CLEARLY INDICATED ON THE AS-BUILT.
- ROADWAY ELEVATIONS AT CENTERLINE AND CURB INVERT SHALL BE RECORDED AT ALL GRADE CHANGES, 100' INTERVALS FOR LONG ROADWAYS, AND OTHER INTERVALS AS NEEDED. FOR SUBDIVISIONS, THE AS-BUILT CENTERLINE GRADE LINES OF ALL STREETS SHALL BE SHOWN ON THE PLAN AND PROFILE ALONG WITH THE DESIGN PROFILE GRADE LINES. IN THE EVENT THAT THE AS-BUILT CENTERLINE LONGITUDINAL GRADE DOES NOT MEET THE CITY MINIMUM STANDARDS, ADDITIONAL LONGITUDINAL GRADES OF THE ADJACENT CURBING AND SIMILAR ROADWAY CROSS-SECTIONS SHALL BE REQUIRED TO VERIFY THAT THE SYSTEM WILL FUNCTION AS ORIGINALLY DESIGNED.
- FOR SUBDIVISIONS, PROPOSED DESIGN FINISHED FLOOR ELEVATIONS SHALL APPEAR ON ALL SUBDIVISION LOTS ON THE APPROPRIATE PLAN AND PROFILE SHEET AS WELL AS ON THE MASTER DRAINAGE PLAN.
- STORM DRAINAGE STRUCTURES SHALL BE LOCATED AND DIMENSIONED FROM STREET/ROADWAY CENTERLINES OR LOT LINES AS APPROPRIATE. STORM DRAINAGE PIPE SHALL BE LOCATED AND DIMENSIONED FROM THE BACK OF CURB, OR EDGE OF PAVEMENT IF NO CURB IS PRESENT.
- STORM DRAINAGE STRUCTURE RIMS, PIPE INVERT AND INLET BOTTOM ELEVATIONS SHALL BE RECORDED AND CLEARLY DENOTED AS AS-BUILT INFORMATION. STORM DRAINAGE PIPE MATERIAL, LENGTH, AND SIZE SHALL BE RECORDED AND CLEARLY INDICATED AS BEING AS-BUILT INFORMATION.
- ALL APPLICABLE TOPOGRAPHIC INFORMATION PERTINENT TO THE ON-SITE DRAINAGE SYSTEM, SUCH AS DITCHES, SWALES, LAKES, CANALS, ETC. THAT ARE DEEMED NECESSARY BY THE CITY TO VERIFY THE FUNCTIONAL PERFORMANCE OF THE STORMWATER SYSTEM, SHALL BE NOTED. NORMALLY, RECORDING ELEVATIONS EVERY 100' AT THE TOP OF BANK AND TOE OF SLOPE WILL BE REQUIRED. MEASUREMENTS SHALL BE TAKEN AND RECORDED IN ORDER TO ACCURATELY TIE DOWN THESE FEATURES TO THE ROADWAY CENTERLINES AND TO PLAT LINES WHENEVER POSSIBLE. CONTOUR LINES SHALL BE UTILIZED TO GRAPHICALLY DESCRIBE THESE TOPOGRAPHIC FEATURES.
- RETENTION AREAS SHALL HAVE THEIR TOP AND BOTTOM OF BANK ELEVATIONS RECORDED. ACTUAL DIMENSIONS OF THE SIZE OF ALL RETENTION AREAS ARE TO BE RECORDED AS MEASURED FROM TOP-OF-BANK TO TOP-OF-BANK WITH SIDE SLOPES INDICATED.
- ACTUAL MATERIALS USED AND ELEVATIONS AND DIMENSIONS OF OVERFLOW WEIR STRUCTURES AND SKIMMERS SHALL BE NOTED ON THE AS-BUILT.
- STORM DRAINAGE SWALE CENTERLINES SHALL BE LOCATED AND ELEVATIONS OF FLOW LINE AND TOPS OF BANKS SHALL BE RECORDED EVERY 100 FEET. SIDE SLOPES SHALL ALSO BE INDICATED.



STANDARD CONSTRUCTION DETAIL
REQUIREMENTS FOR AS-BUILTS DRAWINGS

REV. 12/18

FILE NAME
M5.DOC

DETAIL REF:
M-5

- SANITARY SEWER STRUCTURES SHALL BE LOCATED AND DIMENSIONED FROM STREET/ROADWAY CENTERLINES OR LOT LINES, AS APPROPRIATE. SANITARY SEWER STRUCTURE RIMS, PIPE INVERTS AND BOTTOM ELEVATIONS SHALL BE RECORDED AND CLEARLY NOTED AS AS-BUILT INFORMATION.
- SANITARY SEWER PIPE SHALL BE LOCATED AND DIMENSIONED FROM THE BACK OF CURB, OR EDGE OF PAVEMENT IF NO CURB IS PRESENT. SANITARY SEWER PIPE MATERIAL, LENGTH, AND SIZE SHALL BE RECORDED AND CLEARLY INDICATED AS BEING AS-BUILT INFORMATION.
- SEWER LATERALS SHALL BE RECORDED AT THEIR CLEAN-OUT LOCATIONS. STATIONING AND OFFSET DISTANCES SHALL BE MEASURED FROM DOWNSTREAM MANHOLES TOWARD UPSTREAM MANHOLES.
- LIFT STATIONS SHALL BE LOCATED AND DIMENSIONED FROM STREET/ROADWAY CENTERLINES OR LOT LINES, AS APPROPRIATE. LIFT STATION DIMENSIONAL AND ELEVATION INFORMATION INDICATED ON THE APPROVED FOR CONSTRUCTION PLANS SHALL BE VERIFIED AND AS-BUILT INFORMATION INDICATED. BURIED ELECTRICAL SERVICE LINE SHALL BE CLEARLY DIMENSIONED, LOCATED, AND LABELED. FORCE MAIN PIPE INVERT ELEVATIONS SHALL BE RECORDED AND CLEARLY DENOTED AS AS-BUILT INFORMATION.
- FORCE MAIN PIPE SHALL BE LOCATED AND DIMENSIONED FROM THE BACK OF CURB, OR EDGE OF PAVEMENT IF NO CURB IS PRESENT. FORCE MAIN PIPE MATERIAL, LENGTH, AND SIZE SHALL BE RECORDED AND CLEARLY INDICATED AS BEING AS-BUILT INFORMATION.
- TIE-IN DIMENSIONS TO THREE (3) PERMANENT ABOVE GRADE FEATURES SHALL BE SHOWN ON THE AS-BUILTS FOR ALL VALVES, TEES, BENDS, CROSSES, SERVICE CONNECTION TEES, FIRE HYDRANTS AND APPLICABLE FIXTURES AT THE POTABLE WATER, RECLAIMED WATER AND FORCE MAIN SERVICES.
- A TABLE SHALL BE SHOWN ON THE AS-BUILTS LISTING THE NORTHING, EASTING, TOP ELEVATION, SIZE, MATERIAL, TYPE AND MODEL INFORMATION FOR ALL POTABLE WATER, RECLAIMED WATER AND FORCE MAIN VALVES, TEES, BENDS, CROSSES, SERVICE CONNECTION TEES, FIRE HYDRANTS AND APPLICABLE FIXTURES.
- FOR PERPENDICULAR CROSSINGS OF STORMWATER, POTABLE WATER, RECLAIMED WATER, OR FORCE MAIN SERVICES, THE AS-BUILT PLANS SHALL CLEARLY INDICATE WHICH UTILITIES ARE LOCATED OVER OR UNDER OTHER UTILITIES.
- ANY SPECIAL FEATURES SUCH AS, CONCRETE FLUMES, LAKE BANKS, WALLS, FENCING, ETC., WHICH WERE A PART OF THE APPROVED CONSTRUCTION DRAWINGS SHALL ALSO BE LOCATED AND DIMENSIONED.
- IF AN APPROVED SUBDIVISION PLAT OR SITE PLAN SHOWS A CONSERVATION EASEMENT, THE PROJECT SURVEYOR SHALL PROVIDE THE EXACT LOCATION OF THE SPECIMEN TREE(S) FROM THE RIGHT-OF-WAY OR PROPERTY LINES AND PROPOSED EASEMENT BOUNDARIES ON THE AS-BUILT DRAWING. THE AS-BUILT LOCATION OF THESE TREES WILL HELP VERIFY THE SUFFICIENCY OF THE CONSERVATION EASEMENT PRIOR TO PLAT RECORDING OR CERTIFICATE OF OCCUPANCY.
- WHEN STORMWATER, POTABLE WATER, RECLAIMED WATER OR SANITARY SEWER IMPROVEMENTS ARE LOCATED WITHIN AN EASEMENT, THE AS-BUILT DRAWING SHALL ACCURATELY DEPICT THE LOCATION OF THE IMPROVEMENTS AND THE EASEMENT. SUCH DOCUMENTATION AND THE ASSOCIATED PROPOSED EASEMENT DOCUMENT WITH LEGAL DESCRIPTION SHALL BE SUBMITTED FOR CITY REVIEW AND APPROVAL PRIOR TO RECORDING OF SAID EASEMENT. UPON CITY APPROVAL, THE EASEMENT SHALL BE RECORDED VIA A SEPARATE LEGAL INSTRUMENT.



STANDARD CONSTRUCTION DETAIL
REQUIREMENTS FOR AS-BUILTS DRAWINGS
(CONTINUED)

REV. 12/18

FILE NAME
M5.DOC

DETAIL REF:
M-5.1

SCOPE OF WORK

FURNISH AND INSTALL SOD, OR SEED AND MULCH, THE LIMITS CALLED FOR ON THE CONSTRUCTION DRAWINGS. AT A MINIMUM, ALL WORK SHALL MEET THE MINIMUM STANDARDS OF SECTION 570 OF FDOT STANDARD SPECIFICATIONS FOR ROAD AND BRIDGE CONSTRUCTION, LATEST EDITION, AND MINIMUM REQUIREMENTS OF THE CITY, AS OUTLINED BELOW.

SEED

SEED SHALL BE PRE-MIXED BY A SEED COMPANY TO THE PERCENTAGES DESCRIBED BELOW, WITH CERTIFICATION FROM THE SUPPLIER PROVIDED TO THE CITY'S DESIGNATED LANDSCAPE INSPECTOR PRIOR TO USE. THE GRASS SEED MIXTURE SHALL BE:

PENSACOLA BAHIA (USE 50% SCARIFIED SEED)	50%
HULLED BERMUDA	25%
BROWN TOP MILLET	25%

NOTE: IN THE FALL AND WINTER MONTHS, AND WITH THE APPROVAL OF THE CITY, ANNUAL RYE GRASS SHALL BE SUBSTITUTED IN EQUAL AMOUNTS FOR THE BROWN TOP MILLET.

MULCH

STRAW OR HAY CONSISTING OF OATS, RYE, OR WHEAT STRAW, OR OF PANGOLA, PEANUT, COASTAL BERMUDA OR BAHIA GRASS HAY. MULCH SHALL BE FREE FROM WEED AND OTHER UNDESIRABLE GRASS. APPROXIMATELY ONE INCH (1"), LOOSE THICKNESS, OF MULCH MATERIAL SHALL BE APPLIED UNIFORMLY OVER THE SEEDED AREAS (APPROXIMATELY ONE AND ONE-HALF (1-1/2) BALES PER 1000 SQUARE FEET). THE MULCH MATERIAL SHALL BE CUT INTO THE SOIL WITH A DISC HARROW OR OTHERWISE ANCHORED DOWN. UNDER PROPER CIRCUMSTANCES, CONTRACTOR MAY REQUEST OPTION TO INSTALL HYDRO-SEEDING, SUBJECT TO THE APPROVAL OF THE PROJECT LANDSCAPE ARCHITECT AND THE CITY.

METHOD

GRASSING SHALL BE DONE IMMEDIATELY UPON COMPLETION OF THE FINE GRADING OPERATION. HOWEVER, NO SEEDING SHALL BE DONE WHEN THE GROUND IS FROZEN OR UNDULY WET. THE RATE OF SPREAD FOR THE SEED MATERIAL SHALL BE ONE HUNDRED AND THIRTY (130) POUNDS PER ACRE.



STANDARD CONSTRUCTION DETAIL
SODDING, SEEDING AND MULCHING
NOTES

REV. 12/18

FILE NAME:
M4.DWG

DETAIL REF:
M-4

THE FOLLOWING MEASURES REPRESENT MINIMUM STANDARDS TO BE ADHERED TO BY THE CONTRACTOR THROUGHOUT THE CONSTRUCTION OF THIS PROJECT. THE CITY RESERVES THE RIGHT TO REQUIRE ADDITIONAL MEASURES TO BE EMPLOYED WHEN WARRANTED BY CONDITIONS AND/OR THE FAILURE OF THE CONTRACTOR TO EMPLOY APPROPRIATE EROSION CONTROL BEST MANAGEMENT PRACTICES. FAILURE TO COMPLY WITH THESE PROVISIONS SHALL RESULT IN THE ISSUANCE OF A "STOP WORK ORDER".

- NO DISTURBANCE OF PROPOSED CONSERVATION EASEMENTS, NATURAL BUFFERS, OR WATER BODIES IS PERMITTED. THE CONTRACTOR SHALL LOCATE THESE AREAS ON SITE AND BARRICADE THEM TO AVOID ANY UNAUTHORIZED CLEARING, BARRICADES AND OTHER PROTECTIVE FENCING ARE TO BE LOCATED AT THE DRIP LINE OF EXISTING NATIVE TREES OR AT THE EDGE OF THE NATIVE UNDER-STORY HABITAT, WHICHEVER IS FURTHEST.
- SPECIMEN AND HISTORIC TREES, CONSERVATION EASEMENTS, NATURAL VEGETATION BUFFERS, AND SIMILAR AREAS, MUST BE PROTECTED BY BARRICADES OR FENCING PRIOR TO CLEARING. BARRICADES ARE TO BE SET AT THE DRIP LINE OF THE TREES, AS SPECIFIED, AND MAINTAINED THROUGHOUT THE DURATION OF THE PROJECT. BARBED WIRE IS NOT PERMITTED AS A PROTECTIVE BARRIER.
- WHERE A CHANGE OF GRADE OCCURS WITHIN THE DRIP LINE OF A SPECIMEN TREE, SILT FENCES WILL BE REQUIRED DURING CONSTRUCTION AND RETAINING WALLS MUST BE INSTALLED PRIOR TO FINAL ACCEPTANCE BY THE CITY.
- IT SHALL BE THE RESPONSIBILITY OF THE CONTRACTOR TO HAVE ALL PROTECTIVE VEGETATION BARRICADES AND EROSION CONTROL DEVICES AND MEASURES IN PLACE PRIOR TO THE COMMENCEMENT OF ANY EARTHWORK, INCLUDING PRELIMINARY GRUBBING, BEST MANAGEMENT PRACTICES (BMP'S) ARE TO BE IMPLEMENTED, SUCH AS TEMPORARY CONSTRUCTION FENCES, SILT FENCES AND FLOATING TURBIDITY BARRIERS. IT SHALL BE THE RESPONSIBILITY OF THE CONTRACTOR TO MAINTAIN ALL EROSION CONTROL DEVICES AND MEASURES THROUGHOUT THE DURATION OF THE ENTIRE PROJECT. MAINTENANCE SHALL INCLUDE, BUT NOT LIMITED TO, PERIODIC INSPECTION AND REMOVAL OF DEBRIS ABUTTING EROSION CONTROL DEVICES AS SPECIFICALLY IDENTIFIED IN LDC, CH 10, ARTICLE I, SEC. 5.
- PRIOR TO THE INSTALLATION OF ANY FILL MATERIALS ON SUBJECT SITE, SILT FENCES SHALL BE INSTALLED (1) ALONG SUBJECT SITE BOUNDARY AND/OR PROPERTY LINES, (2) AT THE EDGE OF CONSERVATION EASEMENTS AND WETLANDS, (3) ADJACENT TO NATURAL LANDSCAPE BUFFERS, (4) AROUND THE PERIMETER OF EXISTING STORM WATER TREATMENT FACILITIES, AND (5) AT ANY ADDITIONAL AREAS THAT THE CITY DEEMS NECESSARY TO BE PROTECTED FROM POTENTIAL EROSION IMPACTS DURING CONSTRUCTION. THESE CONDITIONS SHALL APPLY IN ALL INSTANCES WHERE FILL MATERIAL IS BEING INSTALLED WITHIN 25 FEET OF ANY OF THE AFOREMENTIONED LOCATIONS. WHILE THESE ITEMS REPRESENT THE MINIMUM REQUIREMENTS, THE CITY RESERVES THE RIGHT TO IMPOSE ADDITIONAL PROTECTIVE MEASURES, AS DETERMINED DURING ACTUAL SITE VISITS CONDUCTED AS PART OF THE STANDARD REVIEW OF THE SITE-SPECIFIC ABC CLEARING PERMIT APPLICATION AND THROUGHOUT PROJECT CONSTRUCTION.
- WHERE FILL MATERIAL IS INTENDED TO BE INSTALLED ADJACENT TO EXISTING VEGETATION WHICH IS INTENDED TO REMAIN NATURAL, THE CONTRACTOR MAY INSTALL SILT FENCING AS A TREE PROTECTION MEASURE, IN LIEU OF INSTALLING WOOD BRACING WITH ORANGE MESH. THIS PRACTICE IS ENCOURAGED BY THE CITY IF THE SILT FENCE FAILS TO PROVIDE ADEQUATE PROTECTION FROM IMPACT DUE TO CONSTRUCTION, THEN BARRICADES OR WOOD BRACING SHALL BE REQUIRED.
- AT A MINIMUM, THE CONTRACTOR SHALL SEED AND MULCH ALL DISTURBED AREAS. SUFFICIENT GRASS COVERAGE IS TO BE ESTABLISHED WITHIN TWO WEEKS.
- IT SHALL BE THE RESPONSIBILITY OF THE CONTRACTOR THROUGH SCHEDULING, TO MINIMIZE THE DISTURBANCE OF SITE AREAS THAT HAVE BEEN BROUGHT TO THEIR PROPOSED FINAL GRADE. WITHIN SEVEN (7) DAYS OF BRINGING A SUBJECT AREA TO ITS FINAL GRADE OR INACTIVITY IN CONSTRUCTION, THE CONTRACTOR SHALL INSTALL SEED AND MULCH OR SOD, AS REQUIRED.



STANDARD CONSTRUCTION DETAIL
CONTRACTOR REQUIREMENTS FOR
SITE CLEARING, GRADING, AND EROSION CONTROL
DESIGN AND CONSTRUCTION

REV. 12/18

FILE NAME:
M3.DWG

DETAIL REF:
M-3

- FOR INDIVIDUAL CONSTRUCTION PROJECTS INVOLVING MULTIPLE PHASES, (PHASING IS REQUIRED FOR SITES 30 ACRES AND LARGER) UPON COMPLETION OF EACH PHASE OF THE PROJECT, SEEDING AND MULCHING AND / OR SODDING IS TO BE PERFORMED PRIOR TO COMMENCING THE NEXT PHASE OF CONSTRUCTION.
- ONCE AN AREA IS SEEDED OR SODDED, IT MUST BE MAINTAINED BY THE CONTRACTOR TO ALLOW THE GRASS TO BECOME ESTABLISHED. IF THE GRASS IS NOT ESTABLISHED WITHIN TWO WEEKS THE CITY MAY REQUIRE THE CONTRACTOR TO RE-SEED OR A NON-VEGETATIVE OPTION MAY BE EMPLOYED.
- ANY BURNING OF CLEARED MATERIALS MUST BE INSPECTED AND PERMITTED ON A DAILY BASIS. CONTACT THE FIRE MARSHAL AT 506-5905 PRIOR TO EACH DAY OF DESIRED BURNING.
- ABSOLUTELY NO BURYING OF CLEARED MATERIALS IS PERMITTED.
- THE REMOVAL OF ALL VEGETATION AND TOPSOIL ON THE FUTURE ROADWAY, PARKING AND BUILDING LOT AREAS IS REQUIRED TO BE COMPLETED PRIOR TO THE PLACEMENT OF FILL ON THOSE AREAS. THE TOPSOIL MAY BE TEMPORARILY STOCKPILED AND USED AS TOPSOIL OVER PROPOSED GREEN AREAS SUCH AS PLANT BEDS, SODDED AREAS, AND WHERE TREES ARE TO BE INSTALLED OR RELOCATED.
- A SIGNED, DATED, AND SEALED LETTER FROM A SOILS ENGINEER OR THE ENGINEER OF RECORD CERTIFYING THAT THE AREAS TO BE FILLED HAVE BEEN STRIPPED OF ORGANIC MATERIALS, MUST BE SUBMITTED TO THE CITY PRIOR TO FILLING.
- FILL MATERIAL IS TO BE PLACED IN ONE FOOT MAXIMUM LIFTS AND COMPACTED TO THE APPROPRIATE DENSITY (98% FOR PAVED AREAS AND 95% FOR BUILDING PADS AND ALL OTHER AREAS AS PER AASHTO T-180).
- DURING SUBDIVISION DEVELOPMENT WHEN FUTURE BUILDING LOTS ARE FILLED AS PART OF THE OVERALL SUBDIVISION IMPROVEMENTS, COMPACTION TEST REPORTS MUST BE PERFORMED ON THE BUILDING LOTS AT 300 FOOT INTERVALS. THESE TESTS ARE TO BE PERFORMED IN ONE-FOOT VERTICAL INCREMENTS. THE RESULTS OF THESE TESTS ARE TO BE SUBMITTED TO THE CITY UPON COMPLETION OF THE TESTS.
- IF ANY MUCK MATERIAL IS DISCOVERED, IT SHALL BE REQUIRED TO BE REMOVED AND REPLACED WITH A SUITABLE MATERIAL THAT IS PROPERLY BACKFILLED, COMPACTED AND TESTED USING AASHTO T-180 MODIFIED PROCTOR METHOD.
- STOCKPILING IS NOT GENERALLY PERMITTED BY THE CITY. WHEN ALLOWED, STOCKPILES SHALL NOT EXCEED SIX FEET IN HEIGHT MEASURED FROM THE ORIGINAL GRADE. AT A MINIMUM, STOCK PILES THAT WILL REMAIN IN PLACE IN EXCESS OF TWENTY DAYS SHOULD BE SEEDED AND MULCHED IMMEDIATELY UPON PLACEMENT OF THE FINAL LIFT.
- SOILS ARE TO BE STABILIZED BY WATER OR OTHER MEANS DURING CONSTRUCTION. THIS IS INTENDED TO REDUCE SOIL EROSION AND THE IMPACT TO NEIGHBORING COMMUNITIES. ADEQUATE WATERING METHODS SHOULD BE EMPLOYED TO ALLOW DAILY COVERAGE OF THE ENTIRE LIMITS OF ALL AREAS THAT DO NOT HAVE AN ESTABLISHED VEGETATIVE COVER. METHODS TO BE EMPLOYED INCLUDE, BUT ARE NOT LIMITED TO, WATER TRUCKS, PERMANENT IRRIGATION SYSTEMS, TEMPORARY SPRINKLER SYSTEMS OPERATED BY PUMPING UNITS CONNECTED TO NET RETENTION PONDS, WATER CANNONS, TEMPORARY IRRIGATION SYSTEMS MOUNTED ATOP STOCKPILE AREAS, AND OTHER METHODS AS DEEMED NECESSARY BY THE CITY.
- ALL FILL MATERIALS LOCATED BENEATH STRUCTURES AND PAVEMENT SHALL CONSIST OF CLEAN GRANULAR SAND FREE FROM ORGANICS AND SIMILAR MATERIAL THAT COULD DECOMPOSE.
- ALL FILL TO BE PLACED IN LANDSCAPED AREAS SHALL HAVE A PH RANGE BETWEEN 5.5 AND 7.5, BE ORGANIC IN NATURE, FREE OF ROCKS AND DEBRIS, OR MATCH NATIVE EXISTING SOILS.



STANDARD CONSTRUCTION DETAIL
CONTRACTOR REQUIREMENTS FOR
SITE CLEARING, GRADING, AND EROSION CONTROL
DESIGN AND CONSTRUCTION
(CONTINUED)

REV. 12/18

FILE NAME:
M3.DWG


DETAIL REF:
M-3.1



NOTES:

- STRIPES SHALL BE FOUR INCHES (4") WIDE EXTENDING OUTWARD WITH FOUR (4) FEET BETWEEN EACH STRIPE. STRIPING TO BE TWO (2) COATS OF YELLOW, FDOT TRAFFIC-RATED PAVEMENT PAINT.
- LETTERS NOT LESS THAN FOUR (4) INCHES IN HEIGHT AND NOT LESS THAN TWO (2) INCHES IN WIDTH TO READ "NO PARKING". LETTERING TO BE TRAFFIC YELLOW FDOT TRAFFIC-RATED PAVEMENT PAINT.

1 NO PARKING ZONE MARKING DETAIL
NOT TO SCALE

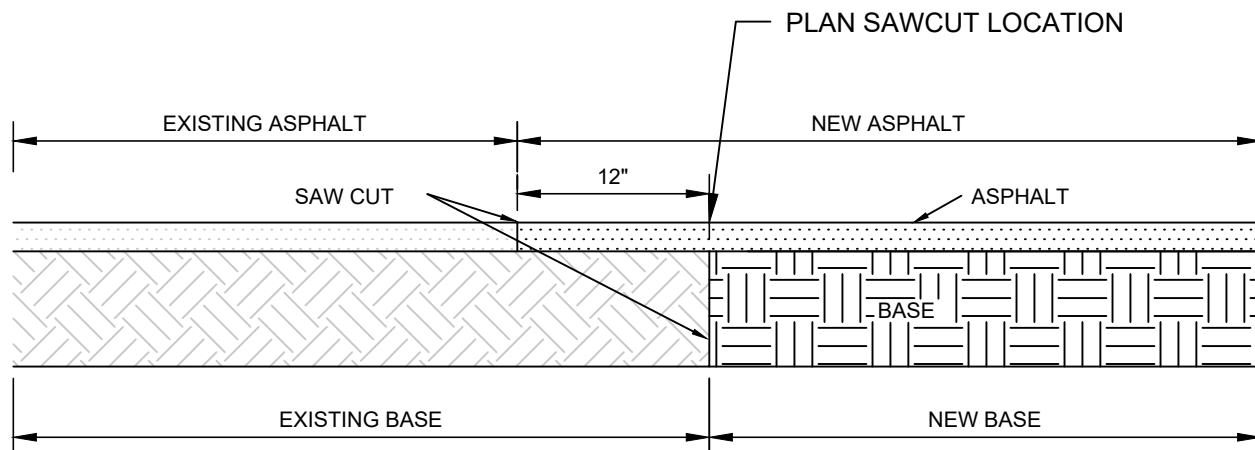

2 ASPHALT BUTT JOINT DETAIL
NOT TO SCALE

Mead
& Hunt

Mead and Hunt, Inc.
4401 Eastport Parkway
Port Orange, FL 32127
phone: 386-761-6810
meadhunt.com
FL Cert. #26730



© Copyright 2023 Mead & Hunt, Inc.
This document, or any portion thereof, shall not be duplicated, disclosed, or used on any other project or extension of this project except by written agreement with Mead & Hunt, Inc. Mead & Hunt shall not be responsible for any unauthorized use of, or alteration to these documents.

CITY OF PORT ORANGE
POLICE DEPARTMENT GENERATOR
REPLACEMENT
4545 S CLYDE MORRIS BOULEVARD
PORT ORANGE, FL 32129

ISSUED
09/2023 ISSUED FOR BID





NOT FOR CONSTRUCTION

M&H NO.: 1000715-211407.01
DATE: September 2023
DESIGNED BY: TMS
DRAWN BY: CAJ
CHECKED BY: BTB
DO NOT SCALE DRAWINGS

SHEET CONTENTS
SITE DETAILS

SHEET NO.

C-501

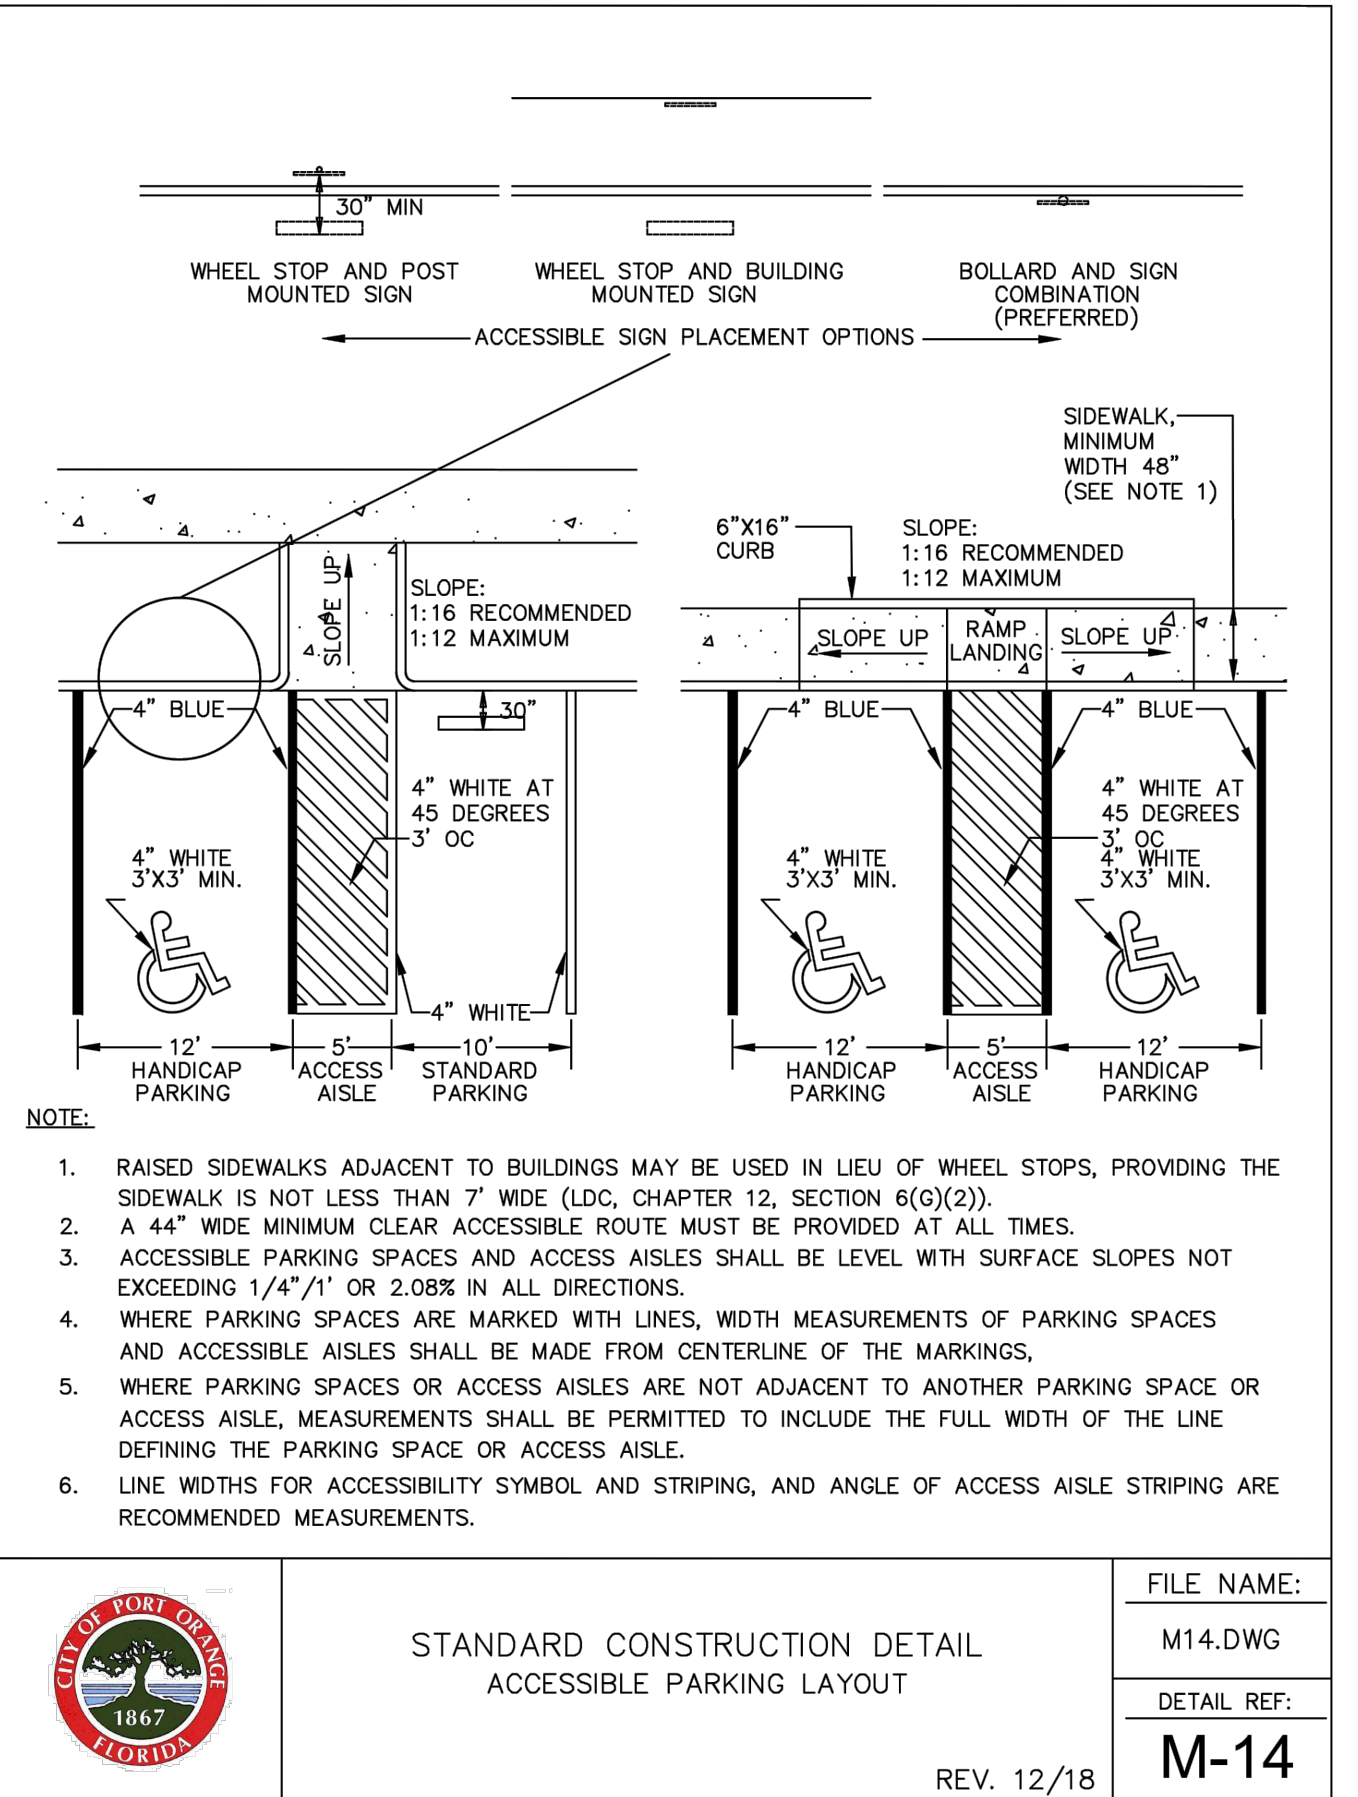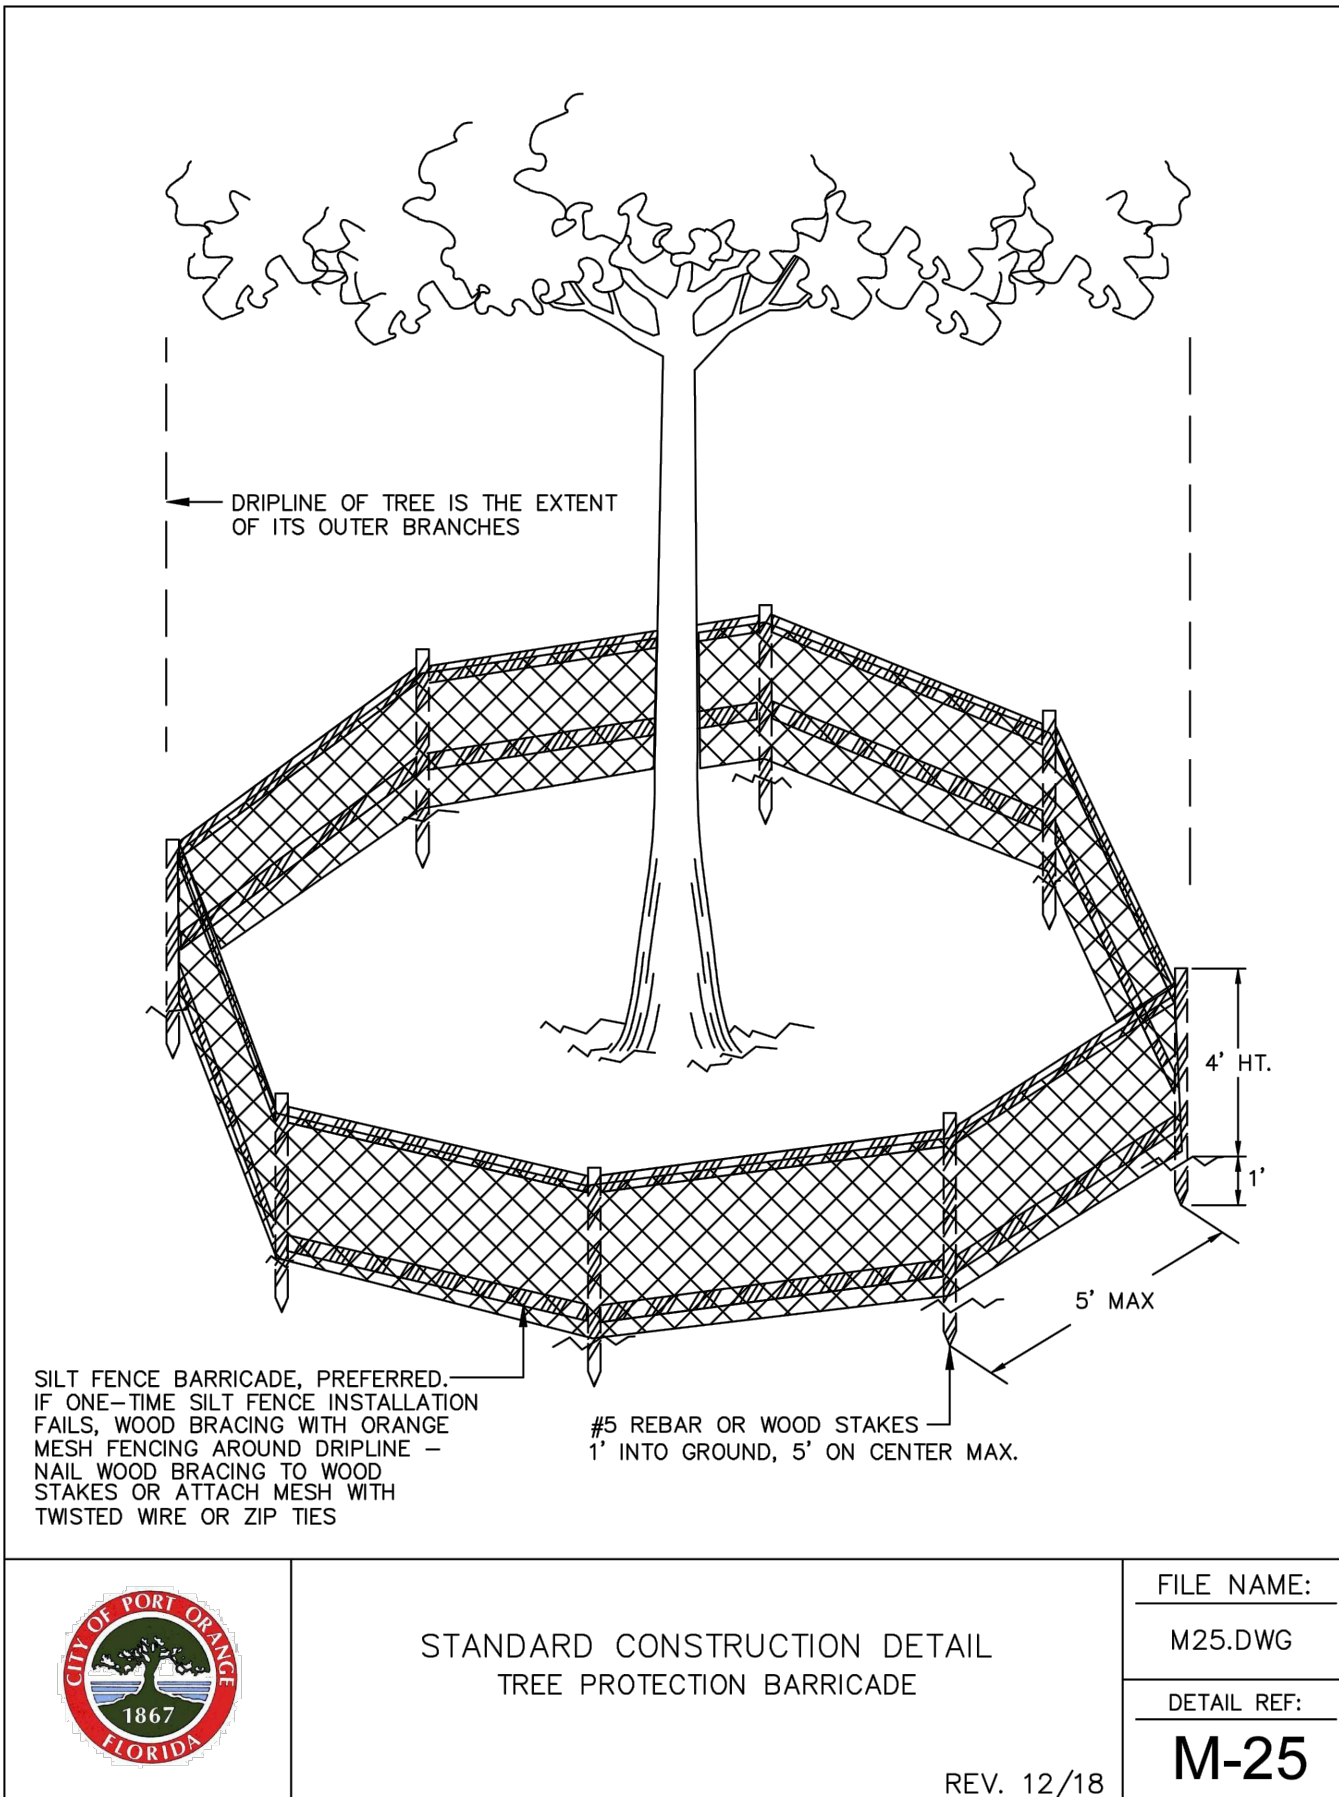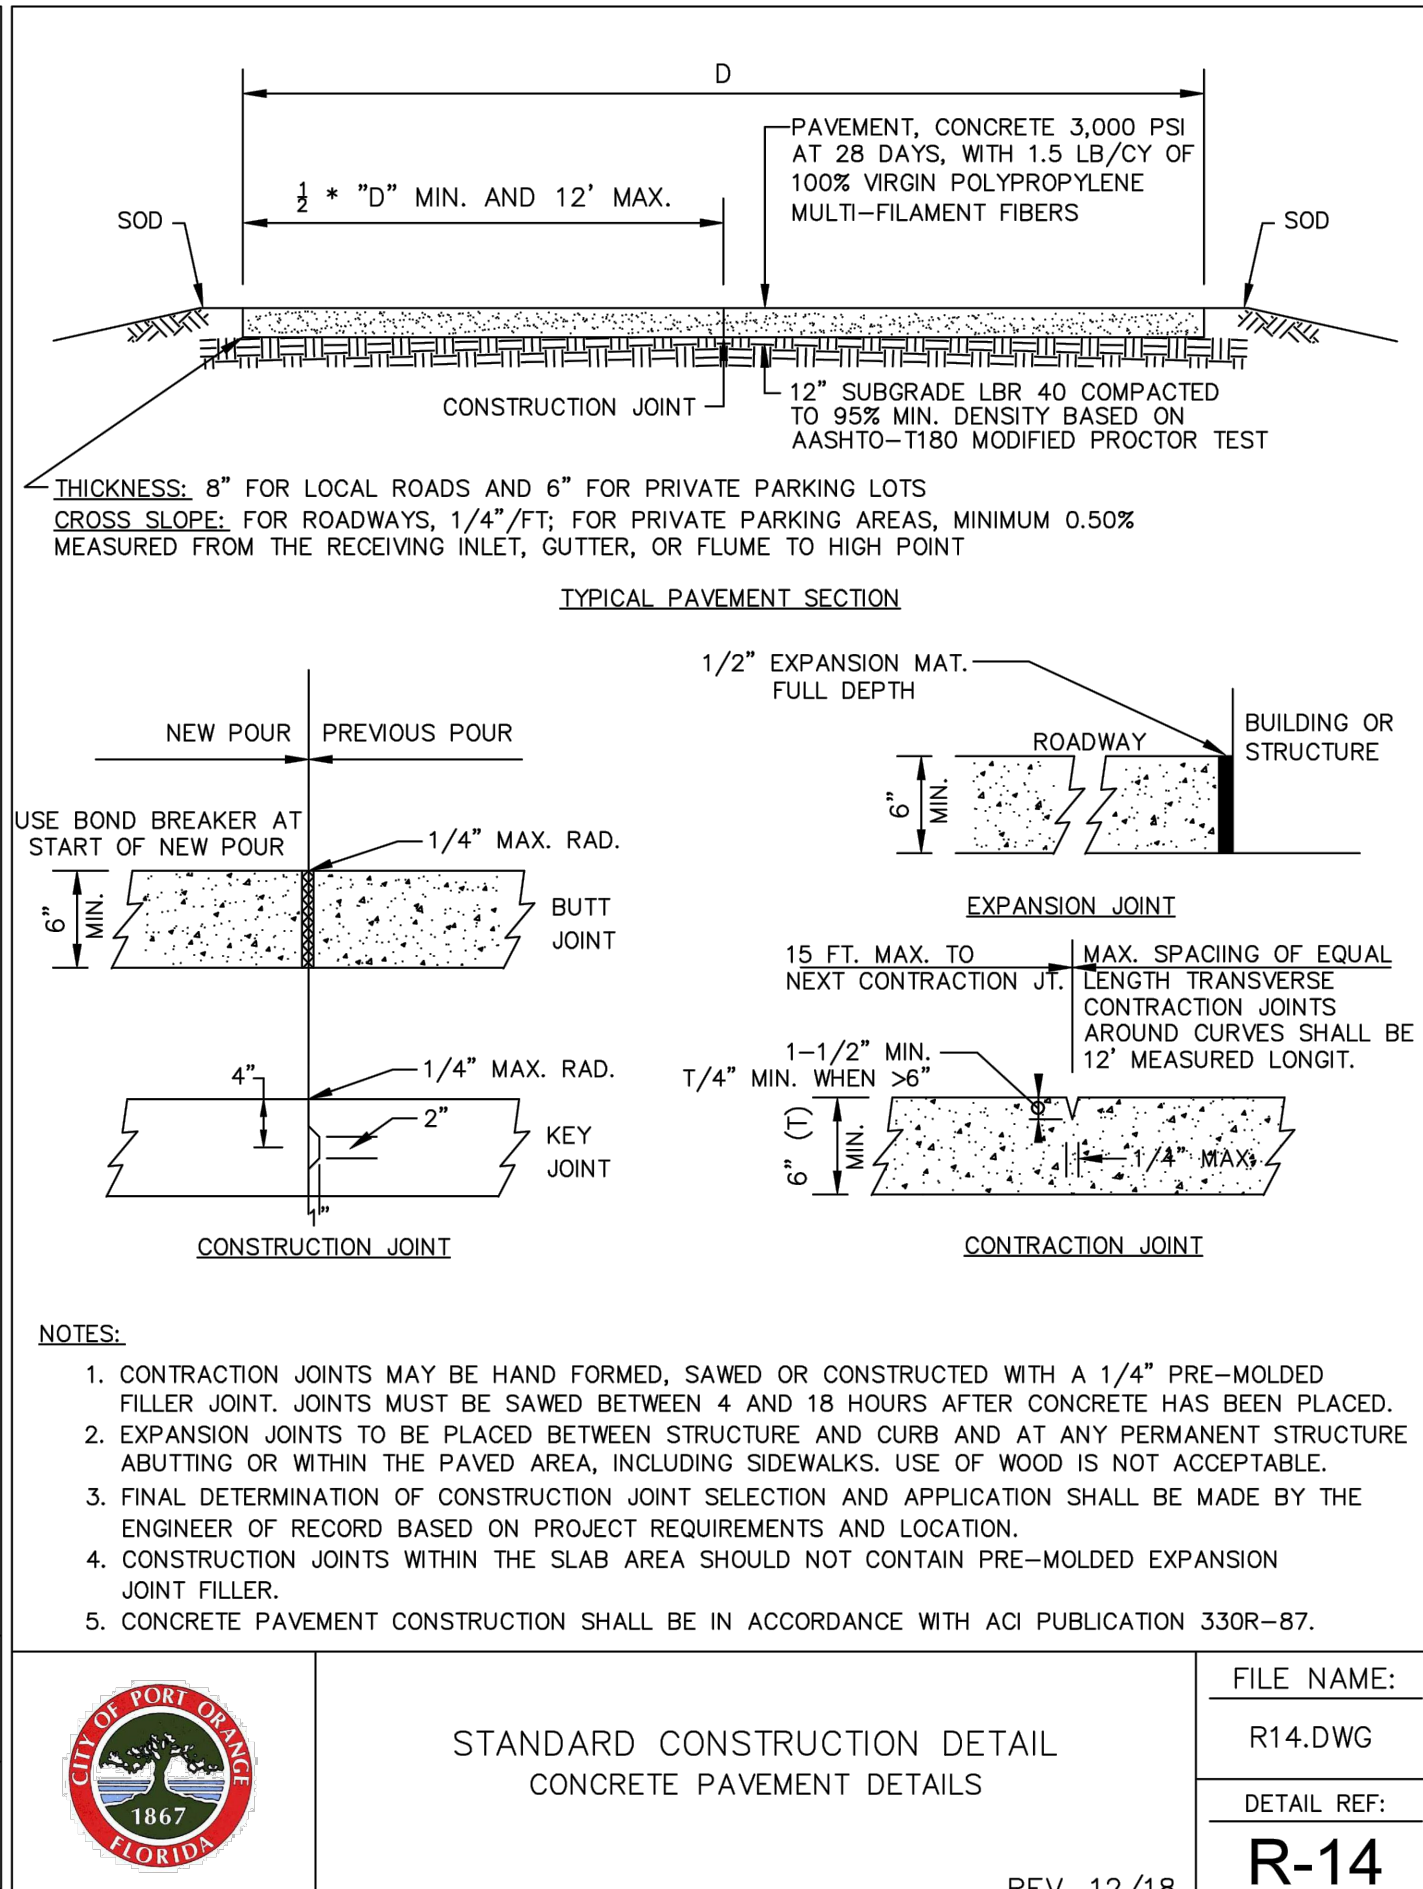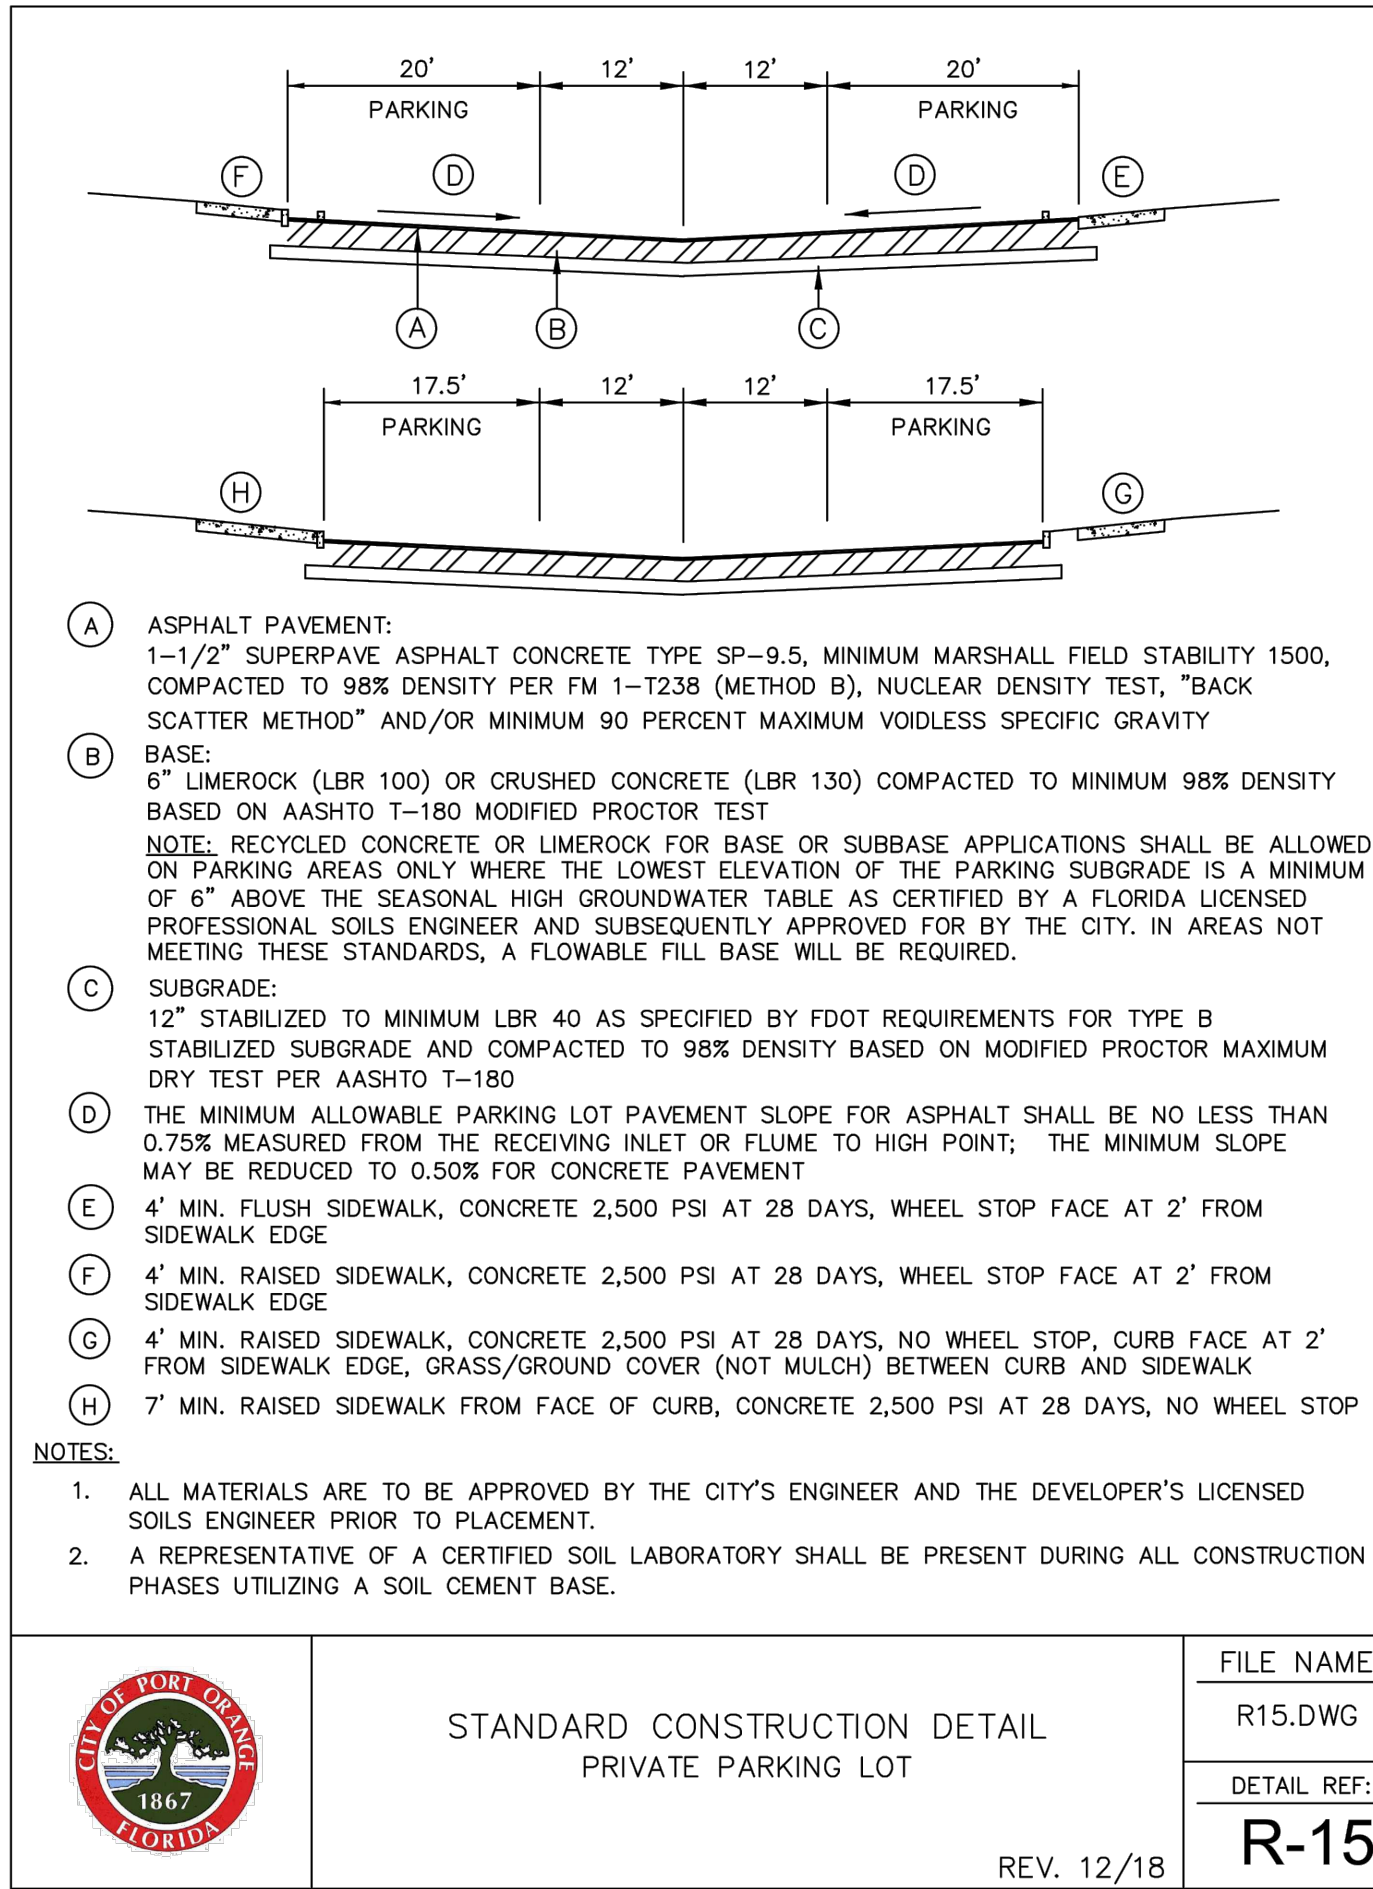

STATE OF FLORIDA E&SC DESIGNER & REVIEWER MANUAL; LATEST EDITION: JULY 2013



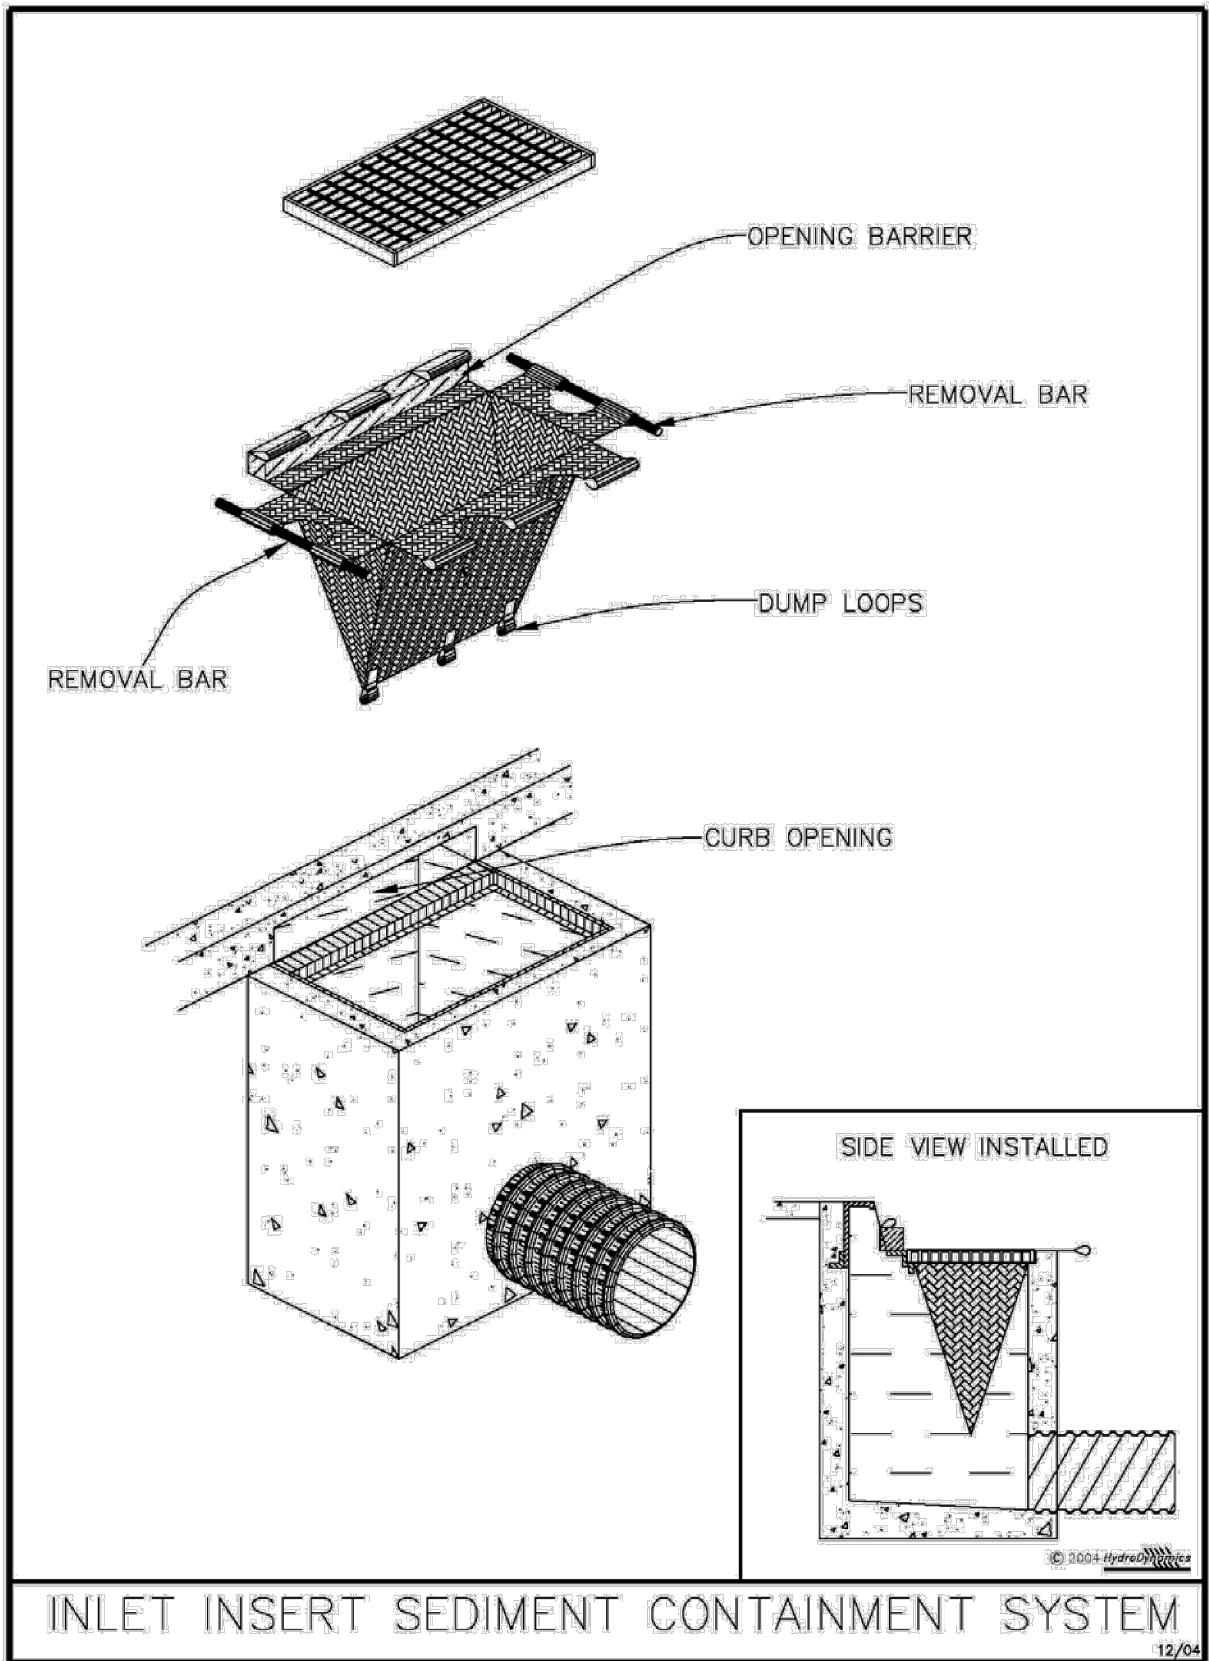


Figure V-18: Illustration of an Inlet Insert Sediment Containment System

Permission is given by HydroDynamics Incorporated to copy and reproduce this detail

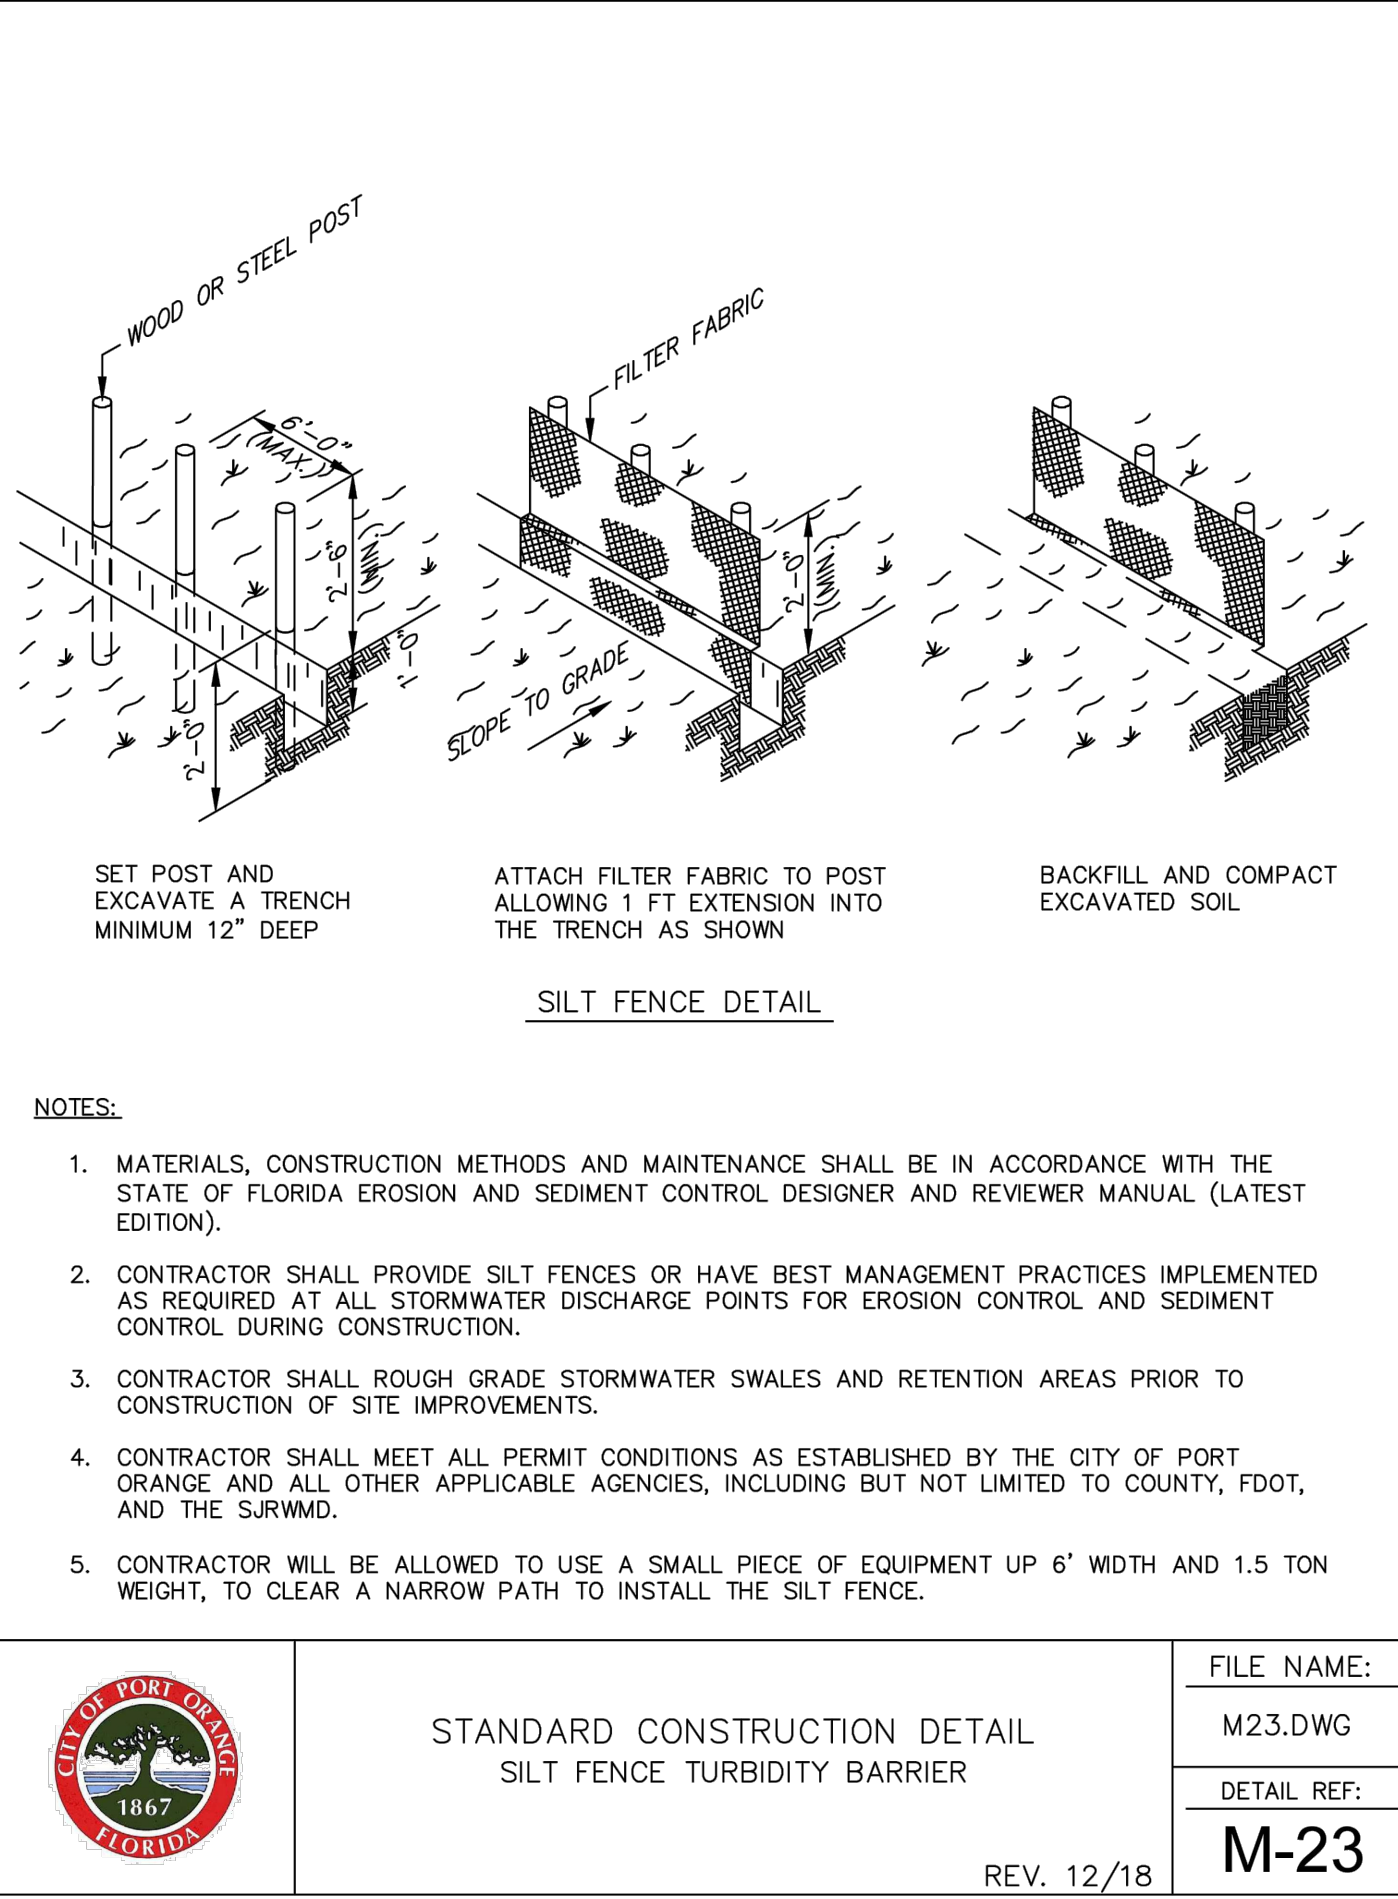

Mead & Hunt
Mead and Hunt, Inc.
4401 Eastport Parkway
Port Orange, FL 32127
phone: 386-761-6810
meadhunt.com
FL Cert. #26730

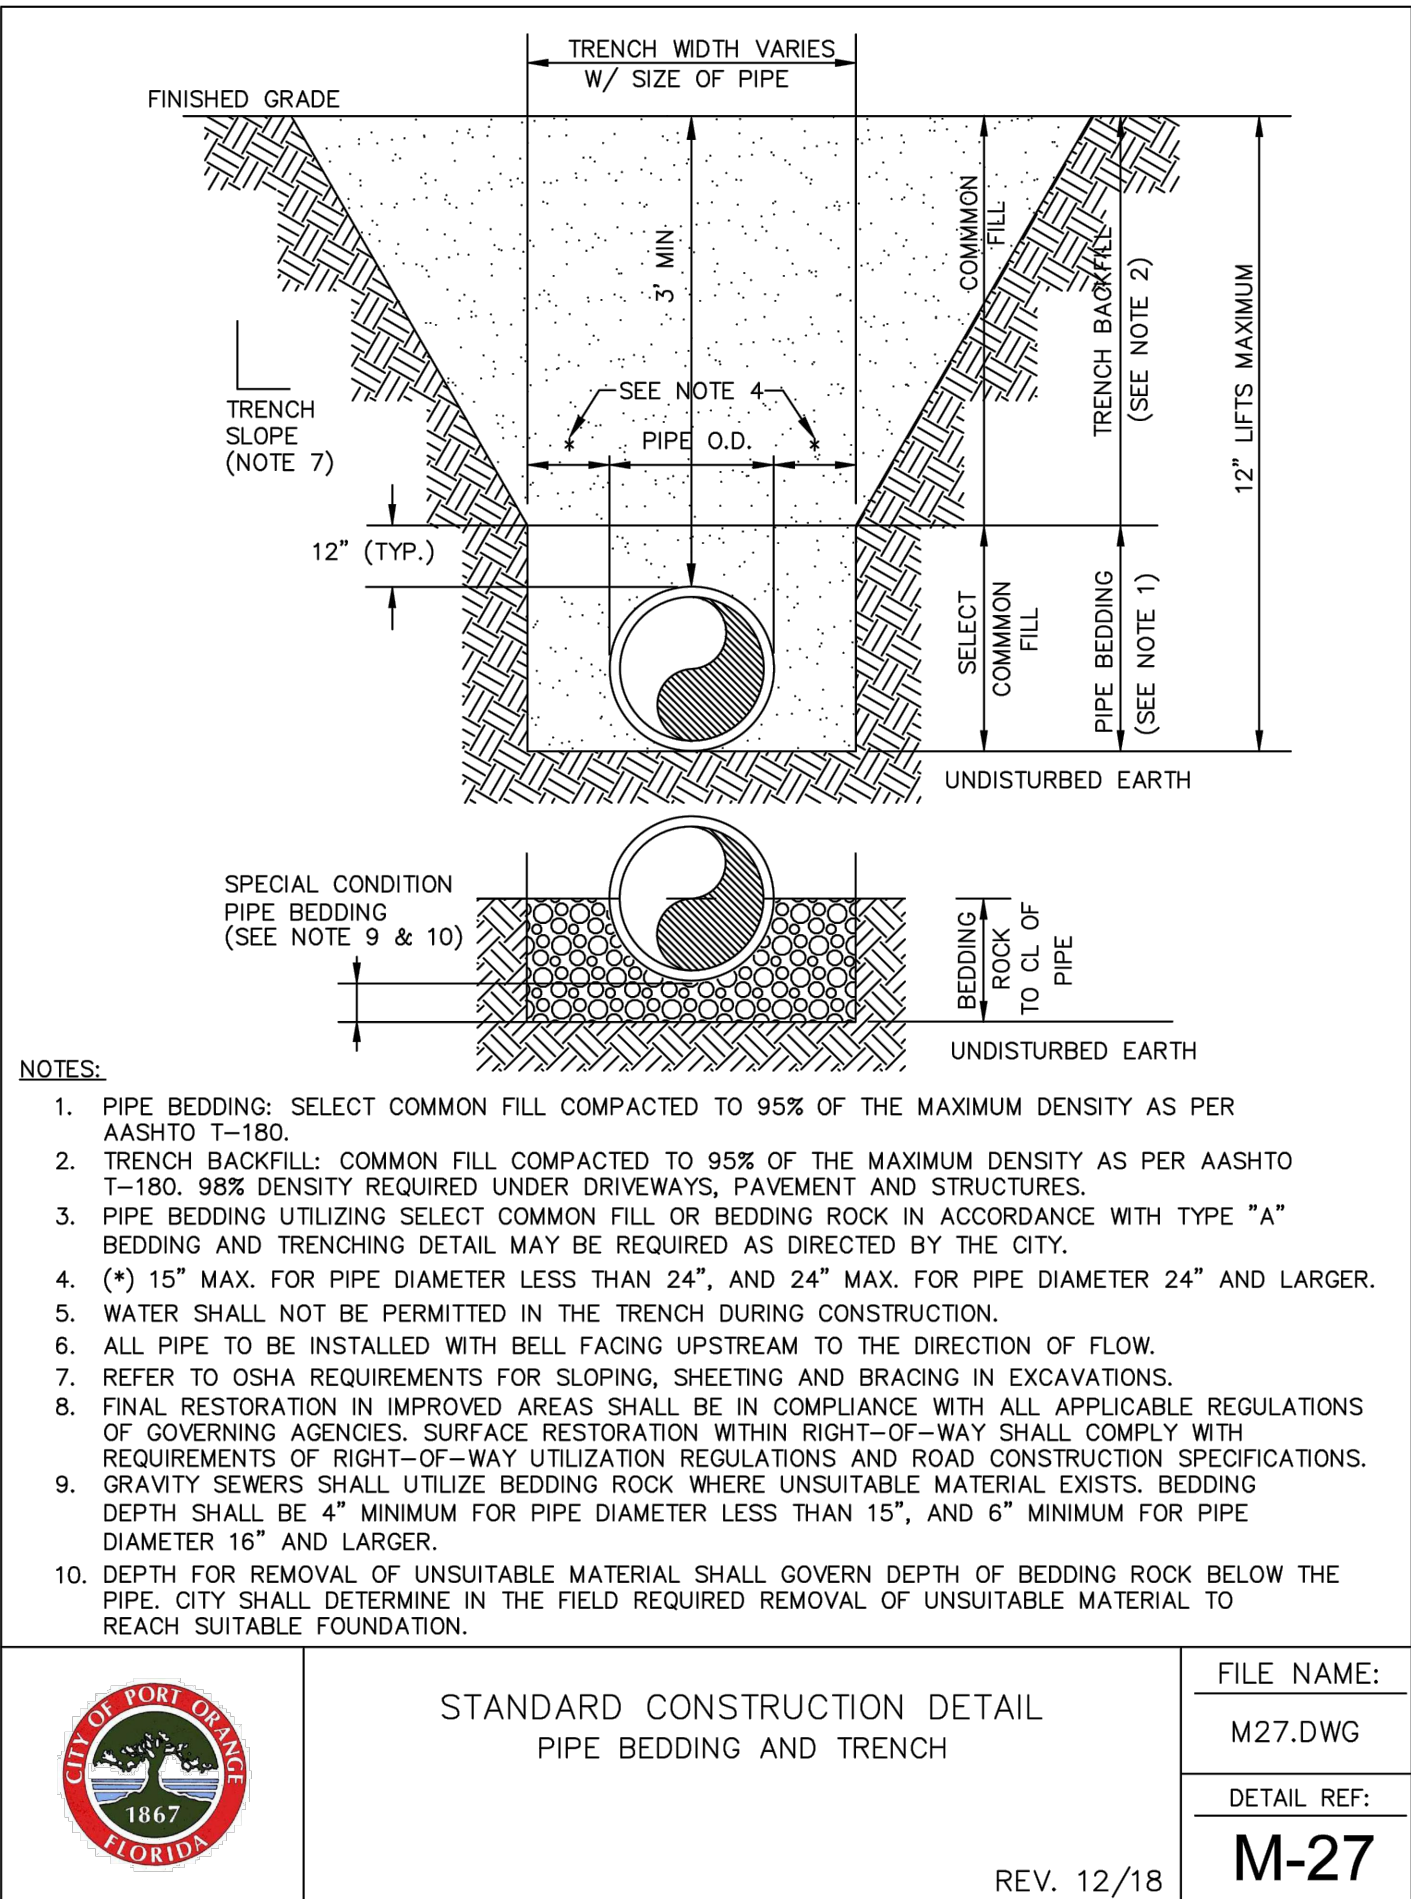

© Copyright 2023 Mead & Hunt, Inc.
This document, or any portion thereof, shall not be duplicated, disclosed, or used on any other project or extension of this project except by written agreement with Mead & Hunt, Inc. Mead & Hunt shall not be responsible for any unauthorized use of, or alteration to these documents.

CITY OF PORT ORANGE
POLICE DEPARTMENT GENERATOR
REPLACEMENT
4545 S CLYDE MORRIS BOULEVARD
PORT ORANGE, FL 32129

ISSUED
09/2023 ISSUED FOR BID

NOT FOR CONSTRUCTION

M&H NO.: 1000715-211407.01
DATE: September 2023
DESIGNED BY: TMS
DRAWN BY: CAJ
CHECKED BY: BTB
DO NOT SCALE DRAWINGS

SHEET CONTENTS
SITE DETAILS

SHEET NO.

C-502

4/18/2025 7:30:32 AM C:\Revit Local\211407-01-SR22_Paul Woolson\SD95A.rvt

STRUCTURAL DESIGN CRITERIA

- GOVERNING CODE: 2020 FLORIDA BUILDING CODE, 7TH EDITION
- RISK CATEGORY: IV
- FLOOR LIVE LOAD (1603.1.1) N/A
CATWALKS FOR MAINTENANCE ACCESS: 40 PSF
- ROOF LIVE LOAD (1603.1.2) N/A
- ROOF SNOW LOAD (1603.1.3)
GROUND SNOW LOAD: $P_G = 0$ PSF
FLAT-ROOF SNOW LOAD: $P_F = 0$ PSF
- WIND DESIGN DATA (1603.1.4)
ULTIMATE WIND SPEED (3-SECOND GUST): $V_{ULT} = 153$ MPH
NOMINAL WIND SPEED (3-SECOND GUST) $V_{ASD} = 119$ MPH
WIND EXPOSURE: C
INTERNAL PRESSURE COEFFICIENT: N/A
- EARTHQUAKE DESIGN DATA (1603.1.5)
IMPORTANCE FACTOR: $I_E = 1.5$
MAPPED, MCE, 5% DAMPED, SPECTRAL ACCELERATIONS:
AT SHORT PERIODS: $S_S = 0.069$ G
AT A PERIOD OF 1 SECOND: $S_1 = 0.038$ G
SITE CLASS: D (PRESUMED)
DESIGN EARTHQUAKE SPECTRAL ACCELERATIONS
AT SHORT PERIODS: $S_{DS} = 0.074$ G
AT A PERIOD OF 1 SECOND: $S_{D1} = 0.061$ G
SEISMIC DESIGN CATEGORY: SDC = A
BASIC SEISMIC FORCE-RESISTING-SYSTEM: SPRFS = N/A
HORIZONTAL SEISMIC DESIGN FORCE: $F_R = 1066$ LBS
SEISMIC RESPONSE COEFFICIENTS: $C_S = 0.03$
COMPONENT RESPONSE MODIFICATION FACTOR: $R = N/A$
ANALYSIS PROCEDURE: SEISMIC DEMANDS ON NONSTRUCTURAL COMPONENTS (ASCE 13.3.1)
- GEOTECHNICAL DESIGN DATA (1603.1.6)
NET ALLOWABLE SOIL BEARING PRESSURE 1500 PSF (PRESUMED)
- FLOOD DESIGN DATA (1603.1.7)
BUILDING IS NOT LOCATED IN FLOOD HAZARD AREA; THEREFORE FLOOD DESIGN DATA IS NOT REQUIRED
- SPECIAL LOADS (1603.1.8)
BASIS OF DESIGN EQUIPMENT – CATERPILLAR C13 400 KW SAEA WITH INTEGRAL TANK BASE AND IMPACT RATED GENSET ENCLOSURE.
GENERATOR APPROXIMATE DIMENSIONS = 138"L x 65" W x 82" H.
INTEGRAL TANK BASE APPROXIMATE DIMENSIONS= 263"L x 89"W x 30" H
IMPACT RATED GENSET ENCLOSURE DIMENSIONS= 280"L x 89"W x 120" H
TOTAL APPROXIMATE OPERATING WEIGHT = 41,000 LBS.
REFER TO UNIT CUTSHEET FOR GENERATOR ENCLOSURE DIMENSIONS AND REQUIRED SHIPPING HEIGHT.
BASIS OF DESIGN EQUIPMENT – TRYSTAR PADMOUNT DOCKING STATION UNIT
APPROXIMATE DIMENSIONS = 61" L x 48" W x 84" H
APPROXIMATE OPERATING WEIGHT = 750 LBS.
BASIS OF DESIGN EQUIPMENT = ASCO GAUS 2500A-3000A, NW SERVICE ENTRANCE BREAKER ON NORMAL. TYPE 3R/3RX
APPROXIMATE DIMENSIONS = 86" L x 41" W x 95.5" H
APPROXIMATE OPERATING WEIGHT = 2267 LBS.
FIELD VERIFY WITH EQUIPMENT SUPPLIED PRIOR TO FABRICATION AND CONSTRUCTION.
- PHOTOVOLTAIC PANEL SYSTEM LOADS (1603.1.8.1)
N/A
- ROOF RAIN LOAD DATA (1603.1.9)
N/A
- STRUCTURAL OBSERVATIONS FOR SEISMIC AND/OR WIND RESISTANCE
STRUCTURAL OBSERVATIONS FOR SEISMIC AND/OR WIND RESISTANCE ARE NOT REQUIRED

GENERAL NOTES

- G-1. FIELD VERIFY ALL DIMENSIONS AND EXISTING CONDITIONS PRIOR TO START OF CONSTRUCTION - RESOLVE ANY DISCREPANCY WITH ARCHITECT/ENGINEER.
- DO NOT SCALE DRAWINGS!!!!**
- G-2. FOR CLARITY, ALL EXTERIOR SLABS AND SIDEWALKS MAY NOT BE SHOWN. FOR EXACT DIMENSIONS, LOCATIONS, JOINTS AND SCORE LINES, SEE ARCHITECTURAL AND/OR CIVIL DRAWINGS.
- G-3. VERIFY ALL SIZES, WEIGHTS AND LOCATIONS OF MECHANICAL AND ELECTRICAL EQUIPMENT, ROOF PENETRATIONS, DUCTS, ETC. WITH MECHANICAL AND ELECTRICAL CONTRACTORS AND FIELD CONDITIONS.
- G-4. DETAILS MARKED "TYPICAL" MAY OR MAY NOT BE CUT ON PLANS, BUT SHALL APPLY UNLESS NOTED OTHERWISE.
- G-5. STRUCTURAL SYSTEM IS DESIGNED TO WORK AS A COMPLETED SYSTEM, ANY SHORING OR BRACING NECESSARY DURING CONSTRUCTION SHALL BE THE RESPONSIBILITY OF THE GENERAL CONTRACTOR.
- G-6. SEE ARCHITECTURAL, MECHANICAL, ELECTRICAL, AND PLUMBING PLANS FOR SLEEVES, INSERTS, ETC. NOT SHOWN ON STRUCTURAL PLANS.
- G-7. NO PIPES OR SLEEVES FOR MECHANICAL TRADES SHALL PASS THROUGH STRUCTURAL MEMBERS WITHOUT APPROVAL OF THE STRUCTURAL ENGINEER.
- G-8. THE CONTRACTOR IS SOLELY RESPONSIBLE FOR ALL SITE SAFETY AND ALL ACCIDENTS WHICH RESULT IN DEATH, PERSONAL INJURY, OR DAMAGE TO PROPERTY ARISING OUT OF OR IN CONNECTION WITH THE PERFORMANCE OF THE WORK.
- G-9. CONTRACTOR SHALL POST LIVE LOADS PER SECTION 106.1 OF THE GOVERNING CODE.
- G-10. SECTIONS, DETAILS, AND NOTES SHOWN ON THE DRAWINGS ARE INTENDED TO BE TYPICAL AND SHALL APPLY TO SIMILAR CONDITIONS ELSEWHERE, UNLESS OTHERWISE SHOWN.

FOUNDATION NOTES

- F-1. FOOTING SUBGRADES SHALL BE CLEAN AND FREE OF DEBRIS, STANDING WATER, AND LOOSE SOIL.
- F-2. PROVIDE PVC SLEEVES THROUGH FOUNDATION WALLS/FOOTINGS FOR PIPE CONDUIT, AND CABLE PENETRATIONS, INCLUDING ELECTRICAL GROUNDING SYSTEM CABLES. SEE APPROPRIATE DRAWINGS FOR LOCATIONS/SIZES. PLACE SLEEVES IN LOCATIONS TO AVOID DISPLACING REINFORCING STEEL.
- F-3. COORDINATE WITH ARCHITECTURAL AND CIVIL DRAWINGS FOR MISCELLANEOUS FOUNDATIONS NOT SHOWN ON STRUCTURAL DRAWINGS.
- F-4. A LEAN CONCRETE MUD SLAB 2" TO 3" THICK SHALL BE USED IN THE FOOTING EXCAVATION IF THE BOTTOM OF THE EXCAVATION TENDS TO BECOME MUDDY AND SOFT DUE TO CONSTRUCTION ACTIVITY. LEAN CONCRETE SHALL HAVE A MINIMUM 28 DAY COMPRESSIVE STRENGTH OF 2000 PSI.
- F-5. COORDINATE GROUNDING REQUIREMENTS FOR FOUNDATION/FOOTING REINFORCING STEEL WITH ELECTRICAL DRAWINGS. COORDINATE INSTALLATION OF GROUNDING WIRES/EQUIPMENT WITH ELECTRICAL CONTRACTOR PRIOR TO CASTING CONCRETE. REFER TO NOTE CR-10 FOR ADDITIONAL INFORMATION.
- F-6. SEE TYPICAL SLAB-ON-GRADE DETAILS FOR SLAB AND SUB-BASE REQUIREMENTS. THESE WILL BE TYPICAL THROUGHOUT UNLESS NOTED OTHERWISE.

SHOP DRAWINGS

- SD-1. SHOP DRAWINGS SHALL BE SUBMITTED FOR STRUCTURAL ITEMS AS REQUIRED BY THE SPECIFICATIONS AND DRAWINGS. CONSTRUCTION DOCUMENTS SHALL NOT BE REPRODUCED FOR USE AS SHOP DRAWINGS.
- SD-2. THE GENERAL CONTRACTOR SHALL REVIEW ALL SHOP DRAWINGS AND PRODUCT DATA FOR CONFORMANCE WITH THE CONSTRUCTION DOCUMENTS PRIOR TO SUBMITTAL. REVIEWED SUBMITTALS SHALL BE STAMPED BY THE CONTRACTOR, ANY SHOP DRAWING OR PRODUCT DATA NOT REVIEWED AND STAMPED BY THE GENERAL CONTRACTOR WILL BE REJECTED. GENERAL CONTRACTOR SHALL CLOUD OR FLAG ALL ITEMS NOT IN ACCORDANCE WITH THE CONTRACT DOCUMENTS AND SHALL VERIFY ALL DIMENSIONS.
- SD-3. ANY CHANGES, SUBSTITUTIONS OR DEVIATIONS FROM THE ORIGINAL CONTRACT DRAWINGS SHALL BE CLOUDED BY THE MANUFACTURER OR FABRICATOR. ANY CHANGES, SUBSTITUTIONS, OR DEVIATIONS WHICH ARE CLOUDED OR FLAGGED BY SUBMITTING PARTIES SHALL NOT BE CONSIDERED APPROVED AFTER THE ENGINEER'S REVIEW, UNLESS SPECIFICALLY NOTED ACCORDINGLY BY THE ENGINEER.
- SD-4. THE APPROVED SHOP DRAWINGS DO NOT REPLACE THE ORIGINAL CONTRACT DRAWINGS. ITEMS OMITTED OR SHOWN INCORRECTLY ARE NOT TO BE CONSIDERED CHANGES TO THE ORIGINAL CONTRACT DRAWINGS. IT IS THE CONTRACTOR'S RESPONSIBILITY TO ENSURE THAT ITEMS OMITTED OR SHOWN INCORRECTLY ARE CONSTRUCTED IN ACCORDANCE WITH THE CONTRACT DRAWINGS.
- SD-5. SHOP DRAWING REVIEW IS INTENDED ONLY FOR GENERAL CONFORMANCE TO THE DESIGN CONCEPT AND CONSTRUCTION DOCUMENTS.
- SD-6. SHOP DRAWINGS WILL BE RETURNED FOR RESUBMITTAL IF MAJOR ERRORS ARE FOUND DURING REVIEW.
- SD-7. ALLOW A MINIMUM OF (10) WORKING DAYS FOR REVIEW OF SHOP DRAWINGS BY THE STRUCTURAL ENGINEER.

EARTHWORK NOTES

- EW-1. THE GEOTECHNICAL DESIGN PARAMETERS FOR THIS PROJECT ARE BASED ON INFORMATION FOUND IN IBC 2018 TABLE 1806.2. THE CONTRACTOR SHALL VALIDATE THOSE GEOTECHNICAL DESIGN PARAMETERS ARE APPROPRIATE AND VALID FOR THIS SITE PRIOR TO CONSTRUCTION.
- EW-2. UNLESS NOTED OTHERWISE, THE CONTRACTOR SHALL RETAIN AN INDEPENDENT, QUALIFIED GEOTECHNICAL ENGINEERING FIRM/TESTING AGENCY TO IDENTIFY AREAS OF POOR SOILS, TO MONITOR PROPER SUBGRADE PREPARATIONS AND TO OVERSEE AND TEST THE PLACEMENT OF COMPACTED FILL MATERIAL.
- EW-3. ALL SUBTERRANEAN STRUCTURES, UTILITIES, PIPING, ETC. IN THE AREA OF EXCAVATIONS SHALL BE LOCATED AND MARKED BY CONTRACTOR PRIOR TO EARTH REMOVAL WORK. CONTRACTOR SHALL MAINTAIN MARKERS UNTIL EXCAVATION ACTIVITIES HAVE CEASED. IF UNDERGROUND UTILITY CONFLICTS ARE DISCOVERED BEFORE OR ENCOUNTERED DURING EXCAVATION, NOTIFY THE ARCHITECT/ENGINEER IMMEDIATELY.
- EW-4. BEFORE PLACING FOOTINGS, FOUNDATIONS OR SLAB-ON-GRADE, THE SUB-GRADE SHALL BE PREPARED AND INSPECTED AS REQUIRED BY THE SPECIFICATIONS.
- EW-5. DO NOT BACKFILL OR FILL SOIL MATERIAL ON SURFACES THAT ARE MUDDY, FROZEN, OR CONTAIN FROST AND/OR ICE.
- EW-6. PLACE BACKFILL AND FILL SOIL MATERIALS EVENLY ON ALL SIDES OF STRUCTURES TO REQUIRED ELEVATIONS AND UNIFORMLY ALONG THE FULL LENGTH OF EACH STRUCTURE.
- EW-7. REMOVE ALL TOPSOIL AND DEBRIS FROM SITE. EXCAVATE TO FIRM, UNDISTURBED SUBGRADE. PROOF ROLL THE SUBGRADE IN THE PRESENCE OF THE GEOTECHNICAL ENGINEER USING HEAVY EQUIPMENT SUCH AS A LOADED DUMP TRUCK OR FRONT-END-LOADER WITH FULL 3-CUBIC YARD BUCKET. COMPACT THE SUBGRADE TO 95% OF MODIFIED PROCTOR (ASTM D1557) USING NON-VIBRATORY ROLLER.
- EW-8. PLACE BASE COURSE 6 INCHES OR LESS IN COMPACTED THICKNESS IN A SINGLE LAYER. PLACE BASE COURSE 6 INCHES THAT ARE THICKER THAN 6 INCHES IN COMPACTED THICKNESS IN LAYERS OF EQUAL THICKNESS, WITH NO COMPACTED LAYER MORE THAN 6 INCHES (150 MM) THICK OR LESS THAN 3 INCHES THICK. COMPACT BASE COURSE AT OPTIMUM MOISTURE CONTENT TO REQUIRED GRADES, LINES, CROSS SECTIONS, AND THICKNESS TO NOT LESS THAN 95 PERCENT OF MAXIMUM DRY UNIT WEIGHT ACCORDING TO ASTM D 698.

DELEGATED DESIGN SUBMITTALS

- DOCUMENTS FOR DELEGATED DESIGN SUBMITTAL ITEMS SHALL BE REVIEWED BY THE ENGINEER OF RECORD IN RESPONSIBLE CHARGE WHO SHALL FORWARD THEM TO THE BUILDING OFFICIAL WITH A NOTATION INDICATING THAT THEY HAVE BEEN REVIEWED AND ARE IN GENERAL CONFORMANCE WITH THE DESIGN OF THE BUILDING.
- DS-1. ANCHORAGE AND BRACING REQUIREMENTS FOR MECHANICAL, HVAC, PLUMBING, PROCESS AND ELECTRICAL EQUIPMENT INCLUDING FLOOR AND ROOF SUPPORTED EQUIPMENT.

CONCRETE & REINFORCING STEEL NOTES

- MATERIAL PROPERTIES (U.N.O.)
- CONCRETE REINFORCEMENT $- F_y = 60$ KSI (A615 GR 60)
- MAXIMUM AGGREGATE SIZE $- 3/4"$
- MINIMUM 7-DAY COMPRESSIVE STRENGTH $- 3,000$ PSI
- MINIMUM 28-DAY COMPRESSIVE STRENGTH $- 4,000$ PSI
- MINIMUM 1.5%, MAXIMUM 4.5% AIR CONTENT
- MAXIMUM WATER/CEMENT RATIO $- 0.42$
- TARGET SLUMP $- 4$ INCHES
- USE TYPE II CEMENT
- 15% TO 20% POZZOLANS (FLYASH OR SLAG) SUBSTITUTED FOR PORTLAND CEMENT
- MEDIUM RANGE OR HIGH RANGE WATER REDUCING ADMIXTURES MAY BE USED
- CORROSION INHIBITING ADMIXTURE
- CHLORIDE CONTENT MAY NOT EXCEED 0.35 LBS PER CUBIC YARD
- INCLUDE CRYSTALLINE ADMIXTURE IN CONCRETE MIX, SUCH AS SIKa WT-240 P, XYPEX ADMIX C-500, OR SIMILAR

- CR-1. PROVIDE HOT/COLD WEATHER PROCEDURES AND PROTECTION IN ACCORDANCE WITH ACI RECOMMENDATIONS AND PROJECT SPECIFICATIONS.
- CR-2. ALL CONCRETE DESIGN AND CONSTRUCTION SHALL CONFORM WITH THE LOCAL BUILDING CODE REQUIREMENTS AND THOSE OF THE FOLLOWING STANDARDS (LATEST EDITION):
"ACI 318, BUILDING CODE REQUIREMENTS FOR REINFORCED CONC."
"ACI 315, DETAILS AND DETAILING OF CONCRETE REINFORCEMENT"
"ACI 301, SPECIFICATIONS FOR STRUCTURAL CONCRETE FOR BLDGS."
"ACI 307, RECOMMENDED PRACTICE FOR CONCRETE FORM WORK"

- CR-3. REINFORCING SHALL BE DETAILED IN ACCORDANCE WITH ACI 315.
- CR-4. ALL REINFORCEMENT BARS SHALL BE FABRICATED IN ACCORDANCE WITH THE LATEST CRSI MANUAL OF STANDARD PRACTICE AND SHALL BE CLEAN AND FREE OF GREASE AND SCALING RUST.
- CR-5. CONCRETE REINFORCEMENT PROTECTION/CLEAR COVER, U.N.O.:

- FOOTINGS:
BOTTOM & SIDES $3"$
TOP $2"$
- CR-6. ALL BAR LAPS SHALL CONFORM TO ACI 318-14, PARAGRAPH 25.5.1, CLASS "B" SPLICE CRITERIA. USE TOP BAR LAP LENGTHS FOR TOP BARS IN SLABS AND BEAMS OVER 12" DEEP.
- CR-7. LAP LENGTH SHALL BE SPECIFICALLY NOTED ON SHOP DRAWINGS WHERE MORE THAN ONE BAR MAKES UP A CONTINUOUS STRING.
- CR-8. HORIZONTAL BARS SHALL BE DETAILED TO SHOW THE DISTANCE FROM AT LEAST ONE END OF THE BAR TO THE NEAREST BUILDING GRID LINE OR WALL.
- CR-9. CONTINUOUS TOP AND BOTTOM BARS, WHEN SHOWN IN TRANSVERSE SECTION ONLY, SHALL BE LAPPED AS FOLLOWS:
TOP BARS NEAR MID-SPANS; BOTTOM BARS DIRECTLY OVER SUPPORTS, U.N.O.
- CR-10. PROVIDE ONE (1) HOOKED REINFORCING BAR IN CONCRETE FOOTING TO SERVE AS A "CONCRETE ENCASED ELECTRODE" IN ACCORDANCE WITH THE NATIONAL ELECTRIC CODE. COORDINATE WITH ELECTRICAL CONTRACTOR FOR EXACT LOCATION. HOOKED REINFORCING BAR SHALL CONFORM TO THE FOLLOWING:
A. UNCOATED, LOW-ALLOY STEEL, CONFORMING TO ASTM A706.
B. BAR SIZE NUMBER 4 HOOKED AT ONE END ONLY.
C. MINIMUM HORIZONTAL LENGTH OF REINFORCING BAR ENCASED IN CONCRETE FOOTING SHALL BE 20'-0" AS DEFINED IN NEC, ARTICLE 250.
D. MINIMUM VERTICAL PROJECTION OF REINFORCING BAR ABOVE CONCRETE SLAB SHALL BE 0'-6".
E. MINIMUM COVER ALL AROUND REINFORCING BAR SHALL BE 2".

- CR-11. PROVIDE ADDITIONAL #4 BARS AT 4'-0" LONG 1" BELOW TOP OF SLAB AT 45° TO ALL RE-ENTRANT CORNERS, OPENINGS IN CONCRETE SLABS AND AS INDICATED ON DRAWINGS.
- CR-12. REFER TO FLATWORK DRAWINGS AND/OR SPECIFICATIONS FOR SLAB-ON-GRADE FINISH TYPES AND DEPRESSIONS REQUIRED FOR MATS, TILE, AND OTHER FINISH MATERIALS.
- CR-13. PROVIDE CONTROL OR CONSTRUCTION JOINTS IN SLABS-ON-GRADE AT 15 FOOT MAXIMUM CENTERS EACH DIRECTION, UNLESS INDICATED OTHERWISE. CONTRACTOR SHALL SUBMIT PLANS OF JOINT LOCATIONS TO THE ARCHITECT/ENGINEER FOR APPROVAL PRIOR TO CASTING SLABS-ON GRADE. COORDINATE WITH ARCHITECTURAL DRAWINGS AND FLOOR FINISHES SUCH AS TILE AND TERRAZZO.
- CR-14. ALUMINUM CONDUIT IS NOT PERMITTED TO BE EMBEDDED IN CONCRETE.
- CR-15. SIDES OF CONCRETE FOUNDATION SHALL HAVE A SMOOTH FORMED FINISH (ACI301-16 SURFACE FINISH SF-2.0). AFTER STRIPPING FORMS, FILL ALL VOIDS LARGER THAN 1/4" DIAMETER OR 1/2" DEEP WITH GROUT, TO INCLUDE TIE HOLES, ROCK POCKETS, HONEYCOMBING, BUG HOLES, AIR POCKETS, ETC. POORLY CONSOLIDATED AREAS SHALL BE FILLED AND RUBBED TO CREATE A UNIFORM, SMOOTH AND DENSE SURFACE.
- CR-16. BEGINNING IMMEDIATELY AFTER PLACEMENT, THE CONCRETE SHALL BE PROTECTED FROM EVAPORATION AND DRYING. AFTER INITIAL SETUP, THE CONCRETE SHALL BE WET CURED FOR AT LEAST 7-DAYS.

POST-INSTALLED ANCHORS

- PA-1. POST-INSTALLED ANCHORS BASIS OF DESIGNS UNLESS INDICATED OTHERWISE;
- A. EXPANSION ANCHORS
CONCRETE BASE MATERIAL $-$ HILTI KWIK BOLT-TZ2
MASONRY BASE MATERIAL $-$ HILTI KWIK BOLT-3
- B. CONCRETE SCREW ANCHORS
CONCRETE BASE MATERIAL $-$ SIMPSON TITEN-HD
MASONRY BASE MATERIAL $-$ SIMPSON TITEN-HD
- C. EPOXY ANCHORS
CONCRETE BASE MATERIAL $-$ HILTI HIT-HY 200-R
MASONRY BASE MATERIAL $-$ HILTI HIT-HY 270
REBAR $-$ HILTI HIT-RE 500 V3
- D. SLEEVE ANCHORS
MASONRY BASE MATERIAL $-$ HILTI HLC-HX
- E. FLUSH ANCHOR (DROP-IN)
TYPICAL $-$ HILTI HDI
PRECAST $-$ HILTI HDI-P


TESTING

1. CONTRACTOR SHALL RETAIN A TESTING AGENCY TO CONFIRM REBAR PLACEMENT AND CONCRETE SLUMP, TEMPERATURE, AND AIR CONTENT AS SPECIFIED.
2. CAST FOUR TEST CYLINDERS FOR EACH DAY OF CONCRETE PLACEMENT OR FOR EVERY 40 CUBIC YARDS OF CONCRETE PLACED. TWO OF THE FOUR CYLINDERS SHALL BE TESTED FOR COMPRESSIVE STRENGTH AT 7-DAYS, ONE AT 14-DAYS, AND ONE AT 28-DAYS

ABBREVIATIONS

- B.O. = BOTTOM OF _____
BP# = BASE PLATE TYPE
BRG = BEARING
C TO C = CENTER TO CENTER
CCJ = CONSTRUCTION CONTROL JOINT
CJ = CONTROL JOINT
CLSM = CONTROLLED LOW STRENGTH MATERIAL ("FLOWABLE FILL")
CONT = CONTINUOUS
DBLT = DOUBLE-TEE
DIA = DIAMETER
DTB = DOUBLE-TEE BEARING
EF = EACH FACE
EL = ELEVATION
EW = EACH WAY
F# = SPREAD FOOTING TYPE
FDTN = FOUNDATION
FV = FIELD VERIFY
GALV = GALVANIZED
HPC = HIGH PERFORMANCE COATING
JB = JOIST BEARING
LLH = LONG LEG HORIZONTAL
LLV = LONG LEG VERTICAL
NIC = NOT IN CONTRACT
NTS = NOT TO SCALE
OC = ON CENTER
P# = PIER TYPE
PCB = PRECAST BEARING (ELEVATION)
PRCST = PRECAST
Rxn = REACTION
SF# = STRIP FOOTING TYPE
SIM = SIMILAR
SST = STAINLESS STEEL
STL = STEEL
T.O. = TOP OF _____
TBD = TO BE DETERMINED
TOC = TOP OF COLUMN
TOF = TOP OF FOOTING
TOL = TOP OF LEDGE
TOP = TOP OF PIER
TOS = TOP OF STEEL
TOW = TOP OF WALL
TPC = TOP OF PRECAST
TSL = TOP OF SLAB
TYP = TYPICAL
UNO = UNLESS NOTED OTHERWISE
WWF = WELDED WIRE FABRIC/REINFORCEMENT

STRUCTURAL SYMBOLOGY

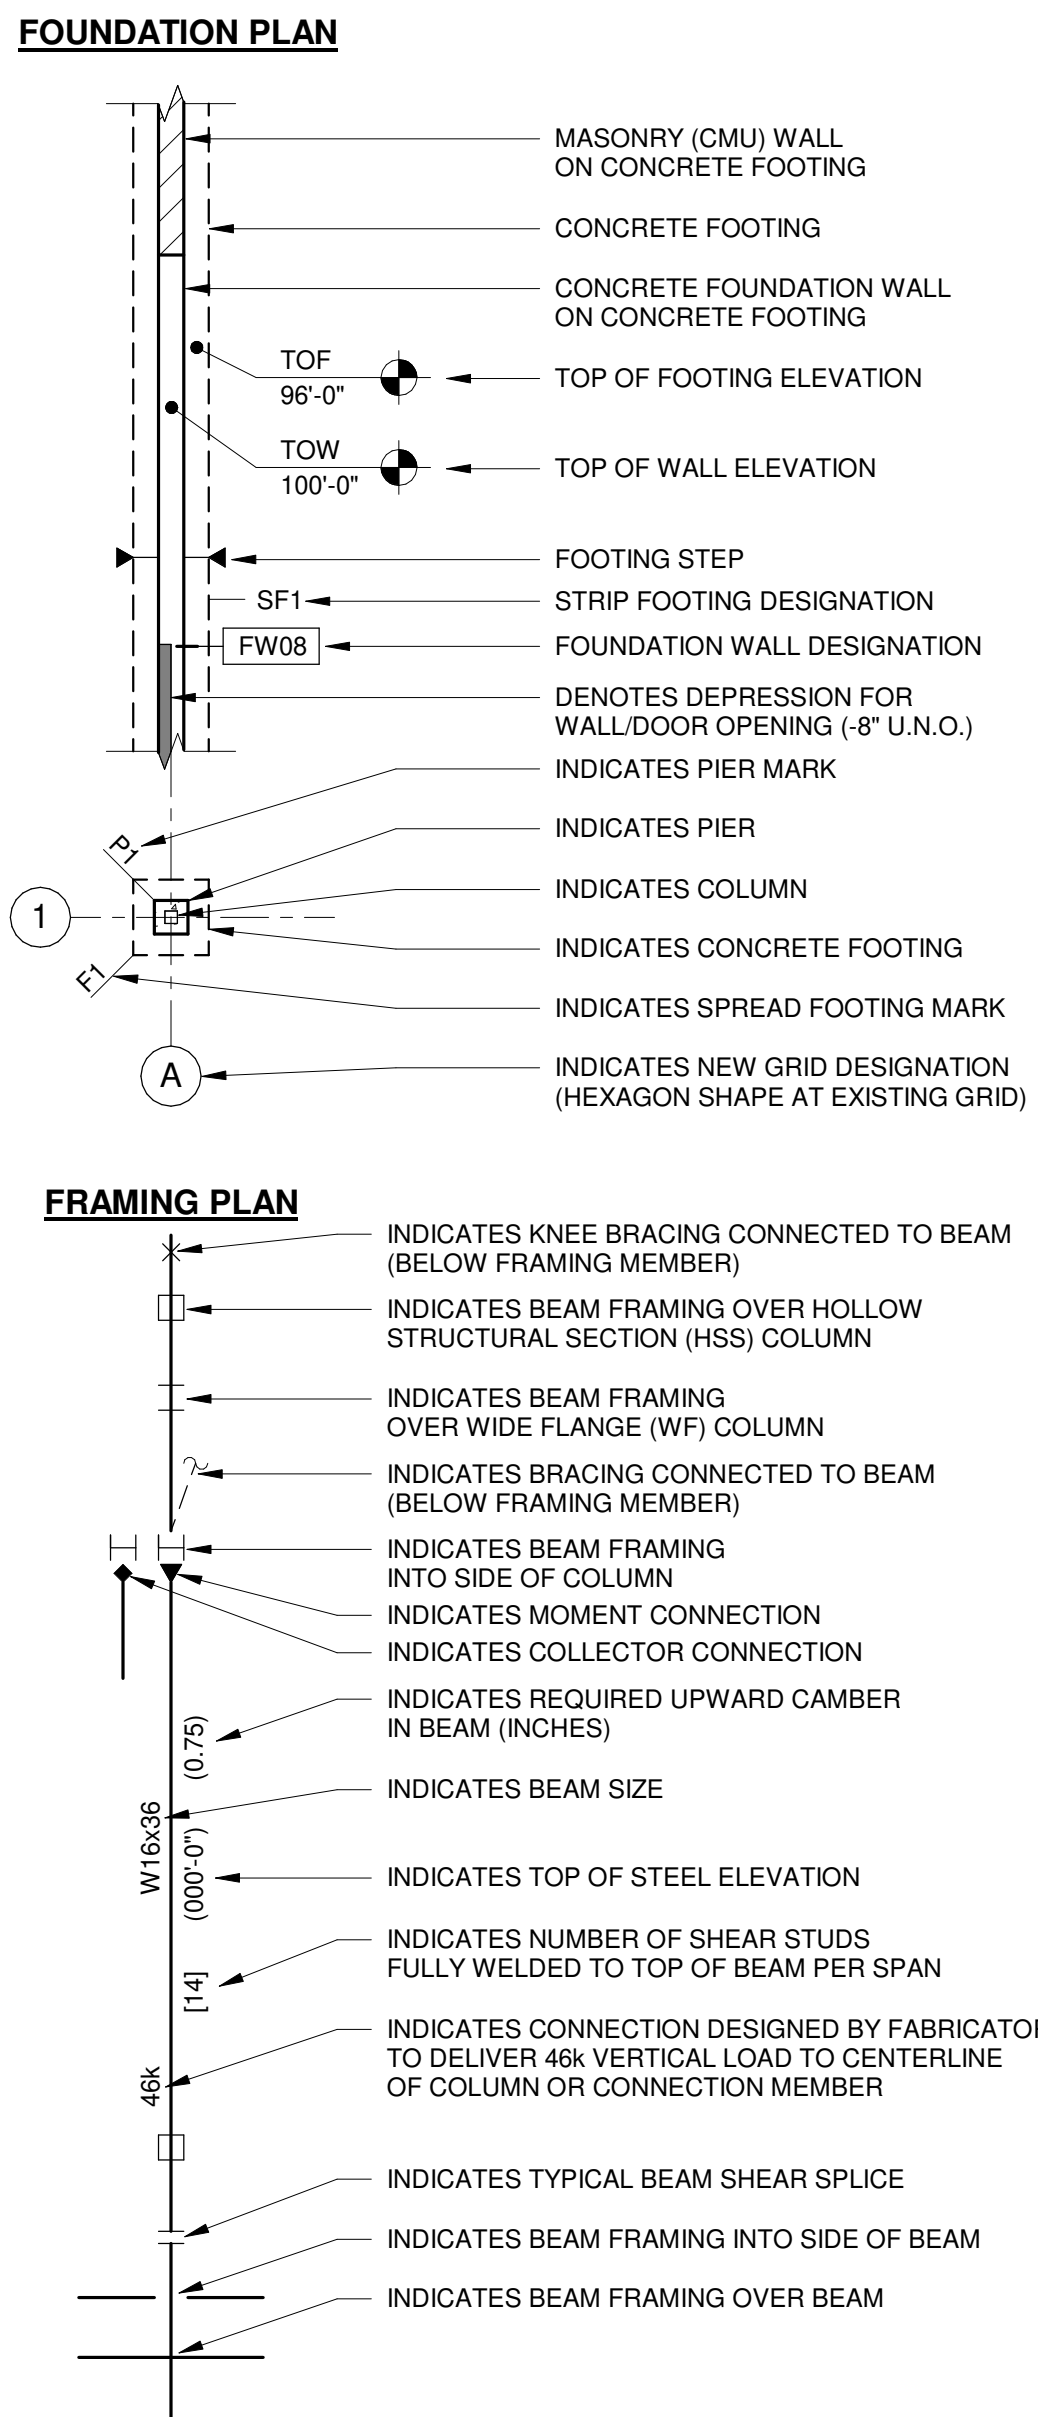

GENERAL SYMBOLS

- #.###** KEYED NOTE
- SW#** STRUCTURAL WALL TYPE
- ELEVATION**
- DECK SPAN**
- SLAB X** STRUCTURAL SLAB TYPE
- S-201 #** STRUCTURAL ELEVATION
- # S-501** DETAIL OR SECTION
- L#** LINTEL DESIGNATION
- MASONRY CONTROL JOINT**

Mead & Hunt
Mead & Hunt, Inc.
4401 Eastport Parkway
Port Orange, FL 32127
phone: 386-761-6810
meadhunt.com



© Copyright 2022 Mead & Hunt, Inc.
This document, or any portion thereof, shall not be duplicated, disclosed, or used on any other project or extension of this project except by written agreement with Mead & Hunt, Inc. Mead & Hunt shall not be responsible for any unauthorized use of, or alteration to these documents.

CITY OF PORT ORANGE
POLICE DEPARTMENT GENERATOR
REPLACEMENT
4545 S Clyde Morris Blvd
Port Orange, FL 32129

ISSUED
(09/2023) ISSUED FOR BID

NOT FOR CONSTRUCTION

M&H NO.: 1000715-211407.01
DATE: September 2023
DESIGNED BY: JRW
DRAWN BY: PRW
CHECKED BY: WBB
DO NOT SCALE DRAWINGS

SHEET CONTENTS
STRUCTURAL NOTES

SHEET NO.:

S-001

MOTOR CONTROL & PROTECTIVE DEVICE SYMBOLS

	ELECTRICAL CONNECTION TO EQUIPMENT AND MOTORS, SIZED PER NEC. COORDINATE REQUIREMENTS WITH CONTRACTOR FURNISHING MOTOR OR EQUIPMENT. REFER TO SPECIFICATIONS AND EQUIPMENT WIRING SCHEDULE FOR ADDITIONAL WORK ASSOCIATED WITH MOTOR OR EQUIPMENT.
	COMBINATION MAGNETIC CONTROLLER
	INTEGRAL HORSEPOWER MANUAL CONTROLLER
	COMBINATION REDUCED VOLTAGE SOLID STATE CONTROLLER
	REDUCED VOLTAGE SOLID STATE CONTROLLER
	VARIABLE FREQUENCY MOTOR CONTROLLER
	MAGNETIC CONTROLLER - FULL VOLTAGE, ACROSS THE LINE, ELECTRICALLY HELD
	NON-FUSIBLE DISCONNECT SWITCH
	FUSIBLE DISCONNECT SWITCH
	DOUBLE THROW SWITCH
	FUSED SINGLE POLE SWITCH
	MOTOR STARTING SWITCH WITH OVERLOADS
	MOTOR STARTING SWITCH WITHOUT OVERLOADS
	REDUCED VOLTAGE MAGNETIC CONTROLLER
	COMBINATION REDUCED VOLTAGE MAGNETIC CONTROLLER
	MULTI SPEED MAGNETIC CONTROLLER
	COMBINATION MULTI SPEED MAGNETIC CONTROLLER
	AUTOMATIC TRANSFER SWITCH
	MANUAL TRANSFER SWITCH
	ENCLOSED CIRCUIT BREAKER
	LEGALLY REQUIRED STANDBY (NEC 701) AND OPTIONAL STANDBY (NEC 702) SHADING MODIFIER

SERVICE & DISTRIBUTION SYMBOLS

	GENERATOR ANNUNICATOR PANEL
	EMERGENCY POWER OFF SWITCH, MUSHROOM HEAD PUSH BUTTON AT 48\"/>
	B: DENOTES BOILER SHUT-OFF NAMEPLATE
	G: DENOTES GENERATOR SHUT-OFF NAMEPLATE
	POWER FACTOR CORRECTION CAPACITOR
	ACTIVE HARMONIC FILTER
	FEEDER BUS DUCT
	PANELBOARD
	CONTACTOR
	PUSH BUTTON
	EMERGENCY SHADING MODIFIER

GROUNDING & LIGHTNING PROTECTION SYMBOLS

	GROUND ACCESS WELL
	GROUND ROD
	STATIC GROUND RECEPTACLE
	LIGHTNING PROTECTION SYSTEM AIR TERMINAL
	GROUNDING CONDUCTOR
	EQUIPMENT GROUND BUS

RACEWAY SYMBOLS

	SURFACE MOUNTED CONDUIT
	CONCEALED CONDUIT IN CEILING OR WALL
	WIREWAY, SIZE AND TYPE AS INDICATED ON DRAWINGS
	CABLE TRAY, SIZE AND TYPE AS INDICATED ON DRAWINGS
	UNDERFLOOR DUCT
	JUNCTION BOX - CEILING MOUNTED
	JUNCTION BOX - WALL MOUNTED

WIRING DEVICE SYMBOLS

	DUPLEX RECEPTACLE
	DOUBLE DUPLEX RECEPTACLE
	ABOVE COUNTER DUPLEX RECEPTACLE
	SIMPLEX RECEPTACLE
	SPLIT WIRED DUPLEX RECEPTACLE
	SPECIFIC USE RECEPTACLE. NEMA CONFIGURATIONS NOTED ON DRAWINGS AND/OR SCHEDULE.
	FLOOR BOX
	POKE THRU
	CEILING MOUNTED DUPLEX RECEPTACLE
	CEILING MOUNTED DOUBLE DUPLEX RECEPTACLE
	CEILING MOUNTED SPECIFIC USE RECEPTACLE. NEMA CONFIGURATIONS NOTED ON DRAWINGS AND/OR SCHEDULE.
	CORD REEL
	SURFACE METAL RACEWAY - REFER TO DRAWINGS AND/OR SPECIFICATIONS, MOUNTED 6\"/>
	MULTI-OUTLET RACEWAY - OUTLETS ON CENTER AS INDICATED ON DRAWINGS AND IN THE SPECIFICATIONS, MOUNTED 6\"/>

MULTI-OUTLET RACEWAY NOTATIONS:

A	DENOTES 2'-0" LENGTH, RECEPTACLES 6" O.C.
B	DENOTES 3'-0" LENGTH, RECEPTACLES 6" O.C.
C	DENOTES 5'-0" LENGTH, RECEPTACLES 6" OR 12" O.C.
D	DENOTES 6'-0" LENGTH, RECEPTACLES 6", 12", 18" OR 24" O.C.
F	DENOTES X'-X" LENGTH, RECEPTACLES X" O.C.
	DATA/POWER POLE

OPTIONAL STANDBY (NEC 702) SHADING MODIFIER

RECEPTACLE NOTATIONS:

a	DENOTES SWITCH LEG FOR SWITCHED OUTLETS
D	DENOTES DEDICATED OUTLETS
EWC	DENOTES ELECTRIC WATER COOLER OUTLETS
GFCI	DENOTES GROUND FAULT INTERRUPTER OUTLETS
IG	DENOTES ISOLATED GROUND OUTLETS
H	DENOTES HORIZONTALLY MOUNTED OUTLETS
L	DENOTES CASEWORK MOUNTED OUTLETS
M	DENOTES MODULAR FURNITURE MOUNTED OUTLETS
PL	DENOTES PLUG LOAD CONTROLLED OUTLETS
TR	DENOTES TAMPER RESISTANT SAFETY OUTLETS
USB	DENOTES COMBINATION DUPLEX/USB OUTLETS
WP	DENOTES WEATHER PROOF OUTLETS
X1	DENOTES EXPLOSION PROOF CLASS 1 DIVISION 1 OUTLETS
X2	DENOTES EXPLOSION PROOF CLASS 1 DIVISION 2 OUTLETS

DEVICE KEY:

	INDICATES BRANCH PANEL & CIRCUIT NUMBER
	INDICATES MOUNTING HEIGHT
	INDICATES DEVICE NOTATION OR EQUIPMENT NAME/DESCRIPTION

SLASH MAY BE USED TO SEPARATE INFORMATION . EX: 48"/GFCI

SITE SYMBOLS

	GROUND MOUNTED LIGHT (ABOVE & BELOW GRADE MOUNTING)
	ELECTRIC HANDHOLE
	HANDHOLE, GENERIC
	ELECTRIC MANHOLE
	ELECTRIC PEDESTAL BOX
	BOLLARD LIGHT
	DOUBLE LIGHT POLE
	LIGHT POLE
	POST TOP LIGHT POLE
	POWER POLE
	DOUBLE POWER POLE
	POWER POLE WITH LIGHT

GENERAL SYMBOLS

	DETAIL NUMBER / SHEET NUMBER
	KEYED NOTE, USED TO DESCRIBE ADDITIONAL INFORMATION OF WORK REQUIRED, SPECIFIC TO THE SHEET AND/OR DETAIL IT IS SHOWN WITH.
	KITCHEN EQUIPMENT TAG. # REFERS TO CORRESPONDING NUMBER IN KITCHEN EQUIPMENT SCHEDULE.

LINE TYPE KEY

	NEW WORK BY THIS CONTRACTOR (DARK SOLID LINE)
	EXISTING TO BE REMOVED BY THIS CONTRACTOR (DARK DASHED LINE)
	EXISTING TO REMAIN WORK (THIN SOLID LINE)
	NEW WORK UNDER FLOOR BY THIS CONTRACTOR
	ONE-LINE EQUIPMENT ENCLOSURE
	PANEL DIVISION LINES
	SITE UNDERGROUND CONDUIT (DARK SOLID LINE)
	SITE REMOVED UNDERGROUND CONDUIT
	SITE UNDERGROUND ELECTRIC
	SITE OVERHEAD ELECTRIC
	SITE REMOVED OVERHEAD ELECTRIC
	SITE REMOVED UNDERGROUND ELECTRIC

ELECTRICAL ABBREVIATIONS

(D)	DEMOLISH
(E)	EXISTING TO REMAIN
(N)	NEW WORK
3R	NEMA 3R RATING
4X	NEMA 4X RATING
A	AMPERES
A/E	ARCHITECT / ENGINEER
AAC	ABOVE ACCESSIBLE CEILING
AFF	ABOVE FINISHED FLOOR
AFG	ABOVE FINISHED GRADE
AIC	AMPERE INTERRUPTING CURRENT
ALT	ALTERNATE
ATS	AUTOMATIC TRANSFER SWITCH
BLDG	BUILDING
BRKR	BREAKER
C	CONDUIT
CB	CIRCUIT BREAKER
CH	CHILLER
CHWP	CHILLED WATER PUMP
CKT	CIRCUIT
CT	COOLING TOWER
DISC	DISCONNECT
DWG	DRAWING
ECB	ELECTRICAL CONTRACTOR
ECB	ENCLOSED CIRCUIT BREAKER
EF	EXHAUST FAN
EM	EMERGENCY
EMT	ELECTRICAL METALLIC TUBING
ERL	EXISTING - TO BE RELOCATED
ERLD	EXISTING - RELOCATED LOCATION
ES	EQUIPMENT SUPPLIER
EW	ELECTRICAL WATER HEATER
F	FUSED
FACP	FIRE ALARM CONTROL PANEL
FCU	FAN COIL UNIT
GC	GENERAL CONTRACTOR
GFI	GROUND FAULT INTERRUPTER
GND	GROUND
HP	HORSEPOWER
HVAC	HEATING, VENTILATION, AIR CONDITIONING
IMC	INTERMEDIATE METALLIC CONDUIT
J-BOX	JUNCTION BOX
LBS	POUNDS
LFS	LIGHTING FIXTURE SCHEDULE
MAX	MAXIMUM
MC	MECHANICAL CONTRACTOR
MCC	MOTOR CONTROL CENTER
MDF	MAIN DISTRIBUTION FRAME
MDP	MAIN DISTRIBUTION PANEL
MFR	MANUFACTURER
MIN.	MINIMUM
MTD	MOUNTED
MTG	MOUNTING
MTS	MANUAL TRANSFER SWITCH
N	NIGHT LIGHT
NIC	NOT IN CONTRACT
NTS	NOT TO SCALE
OC	ON CENTER
OFCI	OWNER FURNISHED, CONTRACTOR INSTALLED
OFO	OWNER FURNISHED, OWNER INSTALLED
OH	OVERHEAD
PH	PHASE
PNL	PANEL
PVC	POLYVINYL CHLORIDE
RCP	RADIANT CEILING PANEL
RECPT	RECEPTACLE
REF	REFRIGERATOR
REQD	REQUIRED
RGS	RIGID GALVANIZED STEEL CONDUIT
RMC	RIGID METAL CONDUIT
RTU	ROOF TOP UNIT
S/N	SOLID NEUTRAL
SE	SERVICE ENTRANCE
SF	SUPPLY FAN
SS	STAINLESS STEEL
SW	SWITCH
SWBK	SWITCH BANK
TFA	TO FLOOR ABOVE
TFB	TO FLOOR BELOW
TYP	TYPICAL
UC	UNIT COOLER
UG	UNDERGROUND
UH	UNIT HEATER
UNO	UNLESS NOTED OTHERWISE
V	VOLTS
VFD	VARIABLE FREQUENCY DRIVE
VS	VERSUS
W	WATTS
WH	WATER HEATER
WL	WET LOCATION LISTED
WP	WEATHERPROOF
XFMR	TRANSFORMER
XP	EXPLOSION PROOF

GENERAL NOTES:

1. THE INFORMATION SHOWN IS BASED ON EXISTING DRAWINGS AND SITE OBSERVATIONS TO ASSIST CONTRACTOR IN BIDDING. THE ELECTRICAL DRAWINGS INDICATE EXISTING ELECTRICAL ITEMS TO BE REMOVED. THE DRAWINGS ARE INTENDED TO INDICATE THE SCOPE OF WORK REQUIRED AND DO NOT INDICATE EVERY BOX, CONDUIT, OR WIRE THAT MUST BE REMOVED. THE CONTRACTOR SHALL VISIT THE SITE PRIOR TO SUBMITTING A BID AND VERIFY EXISTING CONDITIONS. REFER TO SPECIFICATIONS FOR ADDITIONAL REQUIREMENTS.
2. ELECTRICAL ITEMS (i.e., LIGHTING FIXTURES, PANELBOARDS, DISCONNECTS, MOTOR CONTROLLERS, ETC.) REMOVED AND NOT RELOCATED REMAIN THE PROPERTY OF THE OWNER AND SHALL BE TURNED OVER TO THE OWNER. IN A STORAGE AREA TO BE DESIGNATED BY THE OWNER, EQUIPMENT BEING REMOVED SHALL BE HANDLED SO AS NOT TO FURTHER REDUCE ITS VALUE TO THE OWNER. THE CONTRACTOR SHALL DISPOSE OF MATERIAL THE OWNER DOES NOT WANT TO REUSE OR RETAIN FOR MAINTENANCE PURPOSES.
3. ALL CONDUIT SHALL BE REMOVED WHERE EXISTING EQUIPMENT AND EQUIPMENT ASSOCIATED WITH GENERATORS ARE BEING REMOVED. WHERE CONDUIT IS IN THE CONCRETE SLAB, CUT OFF FLUSH, PULL OUT WIRE, AND PLUG. WHERE CONDUIT IS RUN EXPOSED, ALL ASSOCIATED CLAMPS, SUPPORTS, HANGERS, ETC., SHALL ALSO BE REMOVED. CONDUIT CONCEALED IN WALL CONSTRUCTION MAY BE ABANDONED IN PLACE IF NOT AFFECTED BY OTHER CONSTRUCTION.
4. THIS CONTRACTOR SHALL COORDINATE ALL WORK, INCLUDING PHASING WITH OTHER CONTRACTORS AT THE JOB SITE BEFORE REMOVING EXISTING ELECTRICAL AND INSTALLING NEW ITEMS.
5. EXISTING CONDUIT IN GOOD CONDITION, MAY BE REUSED IN PLACE. RELOCATED EXISTING CONDUIT SHALL NOT BE ALLOWED. BONDING CONDUCTORS SHALL BE INSTALLED IN ALL REUSED CONDUIT TO ASSURE PROPER GROUND PATH.
6. MAINTAIN CIRCUIT CONTINUITY OF DEVICES LOCATED OUTSIDE OF CONSTRUCTION AREA. DEVICE AND EQUIPMENT REMOVAL IN CERTAIN LOCATIONS MAY REQUIRE THE INSTALLATION OF A JUNCTION BOX TO RECONNECT CIRCUITS THAT REMAIN IN OPERATION. EXTEND CONDUIT AND WIRING AS REQUIRED TO MAINTAIN POWER TO REMAINING EQUIPMENT.
7. PROVIDE REVISED TYPED CIRCUIT DIRECTORY IN PANELBOARDS THAT HAVE CIRCUITS REMOVED OR ADDED CIRCUITS.
8. REMOVE EXPOSED ABANDONED CONDUIT, INCLUDING ABANDONED CONDUIT ABOVE ACCESSIBLE CEILING FINISHES. CUT RACEWAY FLUSH WITH WALLS AND FLOORS. PATCH SURFACES TO MATCH EXISTING. REMOVE ALL ASSOCIATED CLAMPS, HANGERS, SUPPORTS, ETC. ASSOCIATED WITH RACEWAY REMOVAL.
9. DISCONNECT AND REMOVED ELECTRICAL DEVICES AND EQUIPMENT SERVING UTILIZATION EQUIPMENT THAT HAS BEEN REMOVED.
10. THE CONTRACTOR SHALL BECOME FAMILIAR WITH THE DETAILS OF WORK, VERIFY DIMENSIONS IN THE FIELD, AND ADVISE THE ENGINEER OF ANY DISCREPANCY BEFORE PERFORMING ANY WORK.
11. CIRCUIT NUMBERS ARE SHOWN FOR CIRCUIT IDENTIFICATION. CIRCUITING SHALL AGREE WITH NUMBERING ON THE PANEL SCHEDULES PROVIDED. BALANCE THE LOAD ON PANELS AS EVENLY AS POSSIBLE BETWEEN EACH PHASE. COMMON NEUTRALS MAY **NOT** BE USED FOR BRANCH CIRCUITS.
12. A #12 GREEN INSULATED GROUND CONDUCTOR SHALL BE INSTALLED WITH CIRCUIT CONDUCTORS TO ALL RECEPTACLES.
13. CONCEAL ALL CONDUIT IN WALLS, PARTITIONS, ABOVE CEILING, ETC. UNLESS OTHERWISE INDICATED ON THE PLANS OR IN THE SPECIFICATIONS. CONDUIT IN MECHANICAL ROOMS, AND STORAGE ROOMS WITHOUT CEILINGS MAY BE EXPOSED ON BUILDING STRUCTURE. WHERE RACEWAY IS REQUIRED ON EXISTING CONCRETE AND MASONRY WALLS, SURFACE RACEWAY MAY BE USED IN LIEU OF CHANNELING WALLS TO ALLOW CONCEALED ROUTING. THE RACEWAY SHALL BE SINGLE CHANNEL STYLE TYPE WITH IVORY FINISH. THIS APPLIES FOR BRANCH CIRCUIT CONDUITS UP TO 3/4" SIZE. CONDUITS LARGER THAN 3/4" MAY BE ROUTED EXPOSED, BUT INSTALLED PARALLEL AND/OR PERPENDICULAR TO BUILDING LINES AND RUN AS UNOBTUSIVELY AS POSSIBLE.
14. CONTRACTOR TO PROVIDE SUITABLE MECHANICAL PROTECTION AROUND ALL CONDUITS STUBBED OUT FROM FLOORS, WALLS OR CEILINGS DURING CONSTRUCTION TO PREVENT BENDING OR DAMAGING OF STUB OUTS DUE TO CARELESSNESS WITH CONSTRUCTION EQUIPMENT.
15. CONTRACTOR SHALL BE RESPONSIBLE FOR ALL OPENINGS REQUIRED IN WALLS. ALL OPENINGS SHALL BE REPAIRED TO MATCH EXISTING BY A QUALIFIED CONTRACTOR AT THE EXPENSE OF THIS CONTRACTOR. ALL CONDUITS THROUGH WALLS SHALL BE GROUTED OR SEALED INTO OPENINGS.
16. ENCLOSURE TYPES AND INSTALLATION MEANS AND METHODS SHALL BE SUITABLY RATED FOR THE ENVIRONMENT INDICATED ON THE DRAWINGS.
17. SCCR RATINGS LISTED FOR EQUIPMENT ARE MINIMUM REQUIREMENTS FOR BUS BRACING AND DEVICE RATING. ALL EQUIPMENT SHALL BE FULLY RATED UNLESS SPECIFICALLY NOTED AS SERIES RATED.

Mead & Hunt

Mead & Hunt, Inc.
4401 Eastport Parkway
Port Orange, FL 32127
phone: 386-761-6810
meadhunt.com



© Copyright 2022 Mead & Hunt, Inc.
This document, or any portion thereof, shall not be duplicated, disclosed, or used on any other project or extension of this project except by written agreement with Mead & Hunt, Inc. Mead & Hunt shall not be responsible for any unauthorized use of, or alteration to these documents.

CITY OF PORT ORANGE
POLICE DEPARTMENT GENERATOR
REPLACEMENT
4545 S CLYDE MORRIS BOULEVARD
PORT ORANGE, FL 32129

ISSUED
09/2023 ISSUED FOR BID


NOT FOR CONSTRUCTION

M&H NO.: 1000715-211407.01
DATE: September 2023
DESIGNED BY: KSK
DRAWN BY: DRK
CHECKED BY: MAS
DO NOT SCALE DRAWINGS

SHEET CONTENTS
NOTES, SYMBOLS & ABBREVIATIONS

SHEET NO.:

E-001

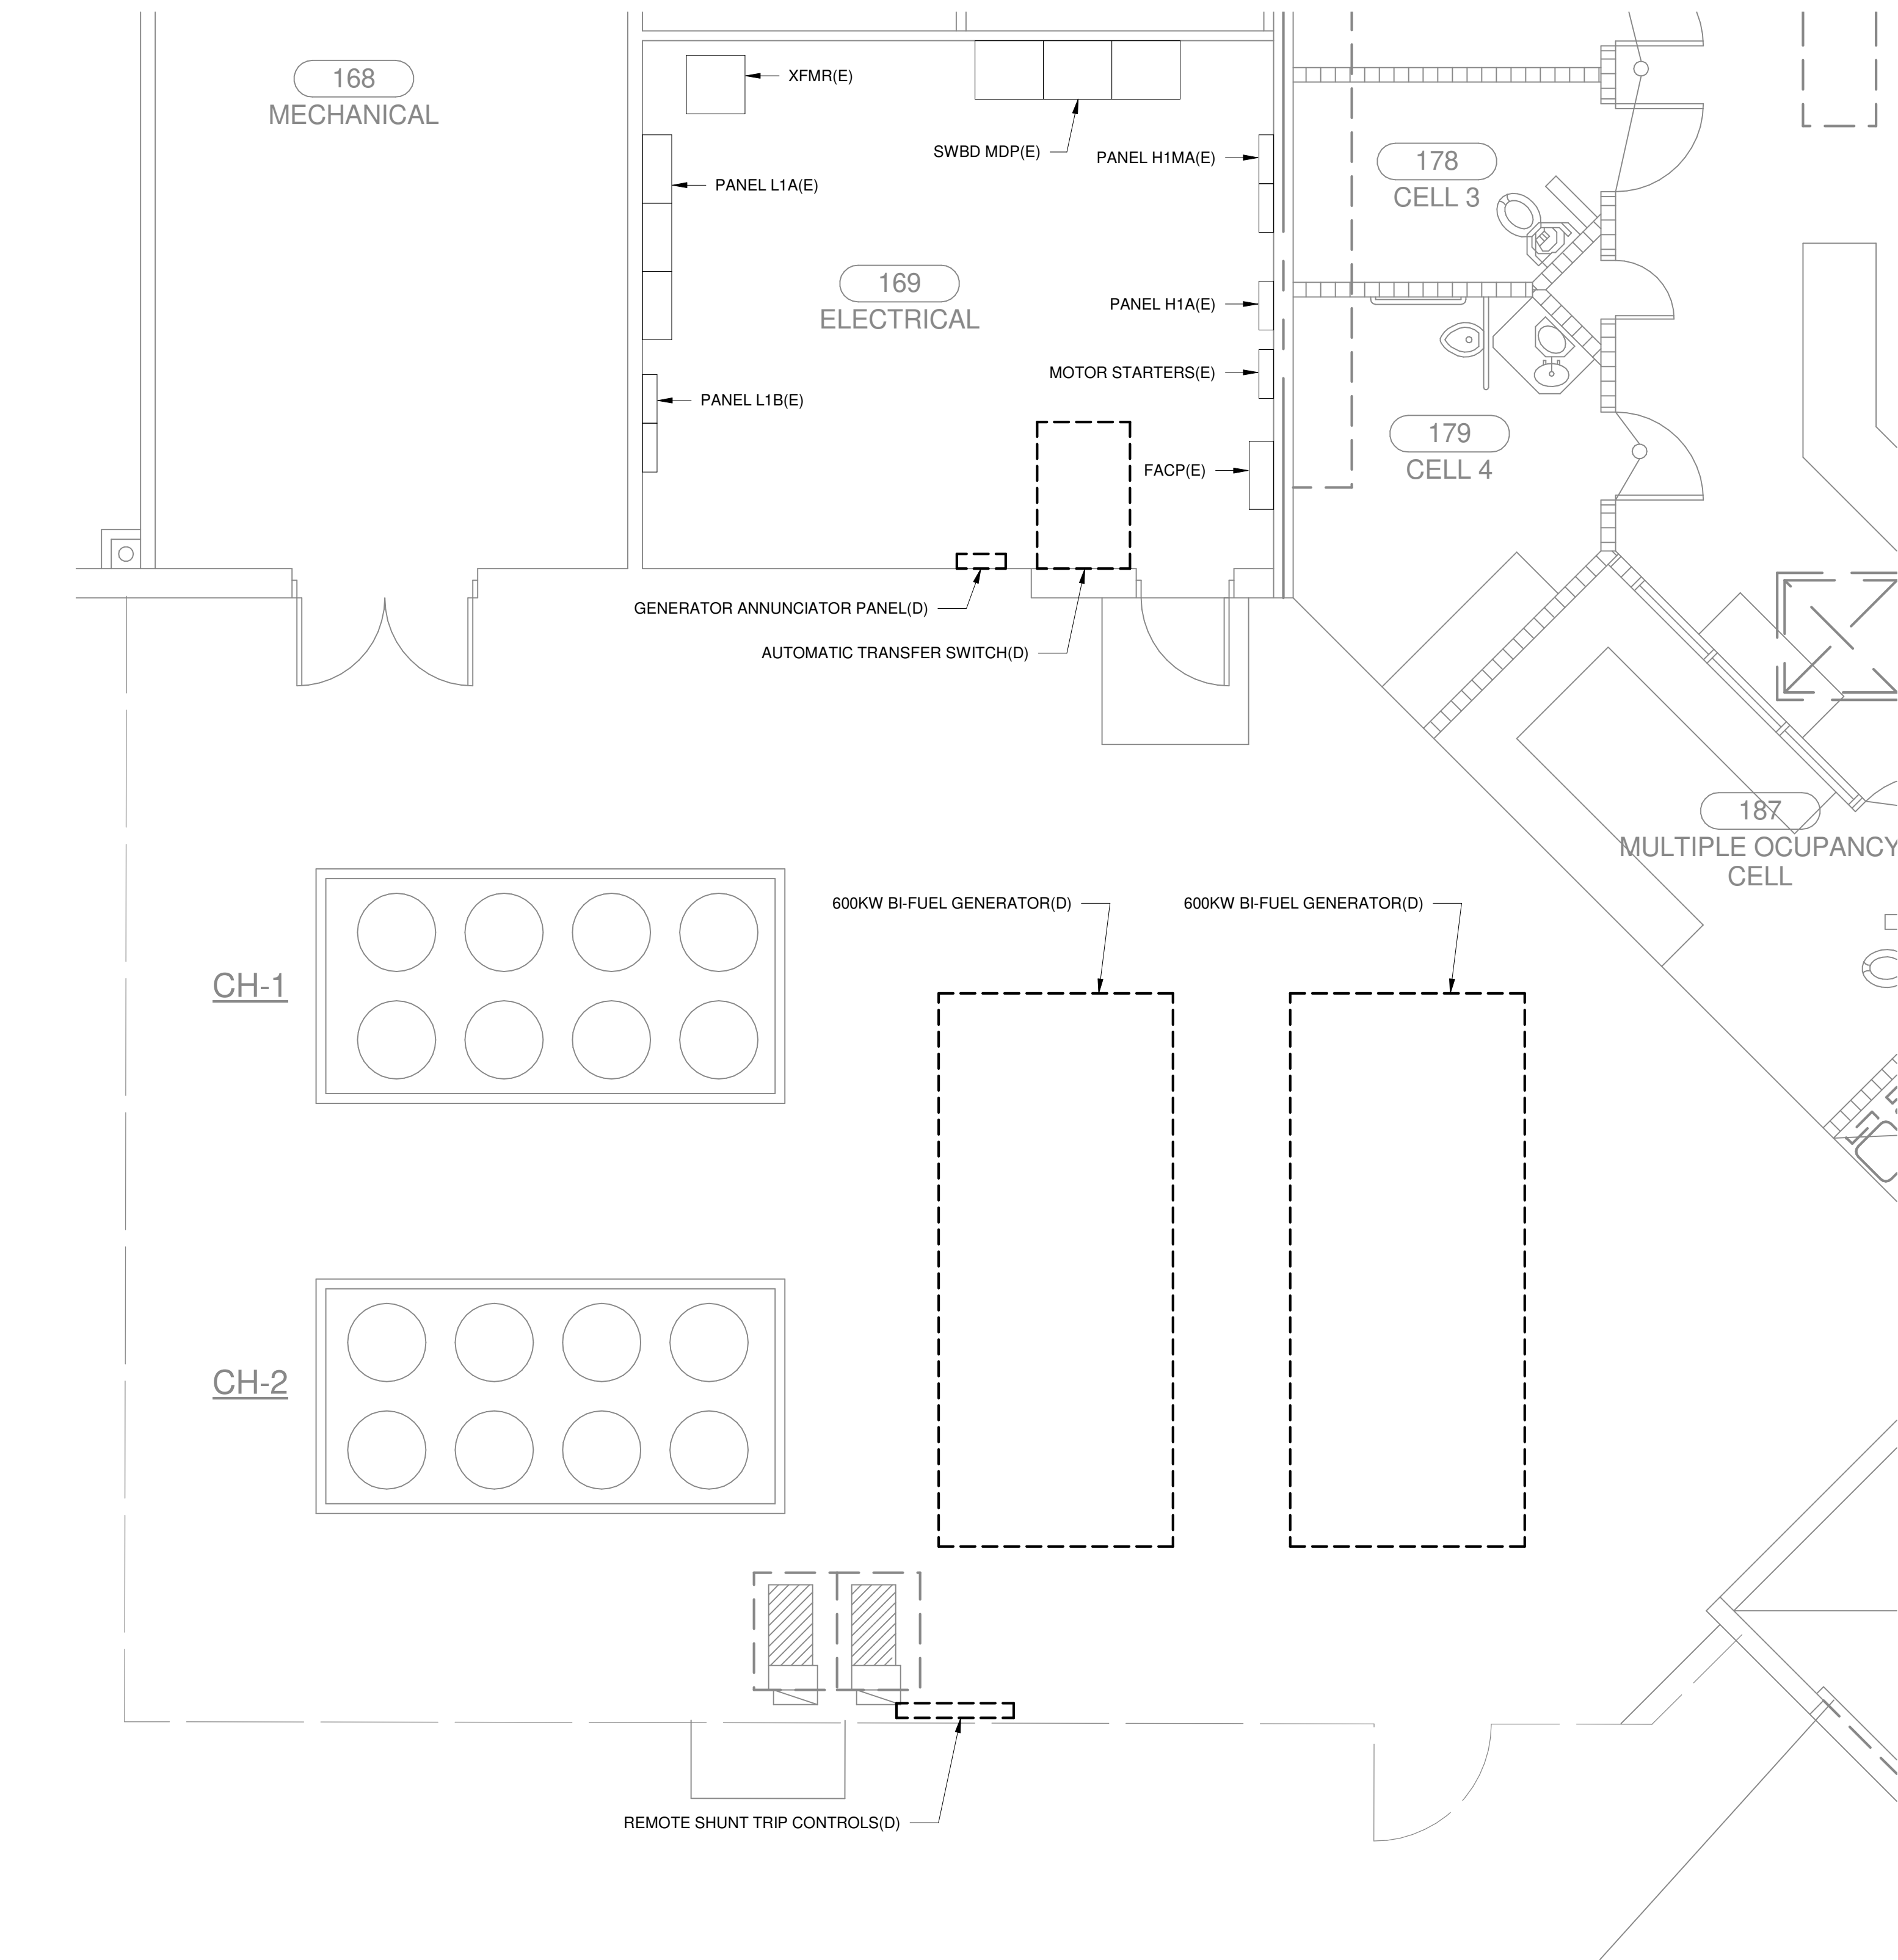

PROPOSED SEQUENCE OF CONSTRUCTION

1. INSTALL THE NEW ATS, GENERATOR DOCKING STATION, GENERATORS, REMOTE ANNUNCIATOR AND ASSOCIATED RACEWAYS.
2. PROVIDE FEEDERS AND CIRCUITRY BETWEEN THE NEW GENERATOR DOCKING STATION, ATS, REMOTE ANNUNCIATOR, AND GENERATORS.
3. PROVIDE FEEDERS AND CIRCUITRY BETWEEN THE NEW AUTOMATIC TRANSFER SWITCH AND EXISTING MAIN SWITCHBOARD MDP.
4. UTILITY SHUTDOWN TO CONNECT NEW ATS AND EXISTING MAIN SWITCHBOARD MDP. DISCONNECT EXISTING ATS.
5. REMOVE EXISTING GENERATORS AND ALL ASSOCIATED ACCESSORIES, WIRING AND RACEWAYS. GENERATORS SHALL BE SALVAGED BY THE OWNER. REFER TO SHEET C-051 FOR MORE INFORMATION.
6. DEMOLISH EXISTING ATS AND ALL ASSOCIATED WIRING AND RACEWAYS.

TEMPORARY GENERATOR SUPPORT

1. PROVIDE TEMPORARY GENERATOR SUPPORT FOR EXISTING PANELS L1A AND L2A TO MAINTAIN DURING CONSTRUCTION. THESE PANELS SERVE SENSITIVE LOADS IN ROOMS TECHNOLOGY ROOMS 113A AND 207 THAT MUST REMAIN OPERATIONAL.
2. DOWNTIME TO THESE PANELS SHALL BE KEPT AT A MINIMUM. COORDINATE WITH OWNER FOR ALL SHUTDOWN REQUIREMENTS.
3. MINIMUM GENERATOR SIZE ASSUMED FOR EACH PANEL SHALL BE 100 KW.
4. REFER TO SHEET ED-701 FOR ADDITIONAL INFORMATION.

Mead & Hunt

Mead & Hunt, Inc.
2440 Deming Way
Middleton, WI 53562
phone: 608-273-6380
meadhunt.com



© Copyright 2022 Mead & Hunt, Inc.
This document, or any portion thereof, shall not be duplicated, disclosed, or used on any other project or extension of this project except by written agreement with Mead & Hunt, Inc. Mead & Hunt shall not be responsible for any unauthorized use of, or alteration to these documents.

CITY OF PORT ORANGE
POLICE DEPARTMENT GENERATOR
REPLACEMENT
4545 S CLYDE MORRIS BOULEVARD
PORT ORANGE, FL 32129

ISSUED
09/2023 ISSUED FOR BID

NOT FOR CONSTRUCTION

MSH NO.: 1000715-211407.01
DATE: September 2023
DESIGNED BY: KSK
DRAWN BY: DRK
CHECKED BY: MAS

DO NOT SCALE DRAWINGS

SHEET CONTENTS
ELECTRICAL PLAN -
EXISTING &
DEMOLITION

SHEET NO.:

ED-101

TEMPORARY GENERATOR SUPPORT

1. PROVIDE TEMPORARY GENERATOR SUPPORT FOR EXISTING PANELS L1A AND L2A TO MAINTAIN DURING CONSTRUCTION. THESE PANELS SERVE SENSITIVE LOADS IN ROOMS TECHNOLOGY ROOMS 113A AND 207 THAT MUST REMAIN OPERATIONAL.
2. DOWNTIME TO THESE PANELS SHALL BE KEPT AT A MINIMUM. COORDINATE WITH OWNER FOR ALL SHUTDOWN REQUIREMENTS.
3. MINIMUM GENERATOR SIZE ASSUMED FOR EACH PANEL SHALL BE 100 KW.



DEMOLITION NOTES:


1. REMOVE ALL ASSOCIATED GENERATOR SYSTEM EQUIPMENT INCLUDING ANNUNCIATOR PANELS, CONTROL PANELS, EPO SWITCHES, START CIRCUITRY, 120V POWER FOR ANCIILIARY DEVICES, ETC. GENERATORS SHALL BE SALVAGED BY THE OWNER. REFER TO SHEET C-051 FOR MORE INFORMATION.

PROPOSED SEQUENCE OF CONSTRUCTION

1. INSTALL THE NEW ATS, GENERATOR DOCKING STATION, GENERATORS, REMOTE ANNUNCIATOR AND ASSOCIATED RACEWAYS.
2. PROVIDE FEEDERS AND CIRCUITRY BETWEEN THE NEW GENERATOR DOCKING STATION, ATS, REMOTE ANNUNCIATOR, AND GENERATORS.
3. PROVIDE FEEDERS AND CIRCUITRY BETWEEN THE NEW AUTOMATIC TRANSFER SWITCH AND EXISTING MAIN SWITCHBOARD MDP.
4. UTILITY SHUTDOWN TO CONNECT NEW ATS AND EXISTING MAIN SWITCHBOARD MDP. DISCONNECT EXISTING ATS.
5. REMOVE EXISTING GENERATORS AND ALL ASSOCIATED ACCESSORIES, WIRING AND RACEWAYS. GENERATORS SHALL BE SALVAGED BY THE OWNER. REFER TO SHEET C-051 FOR MORE INFORMATION.
6. DEMOLISH EXISTING ATS AND ALL ASSOCIATED WIRING AND RACEWAYS.

ONE-LINE SYMBOLS

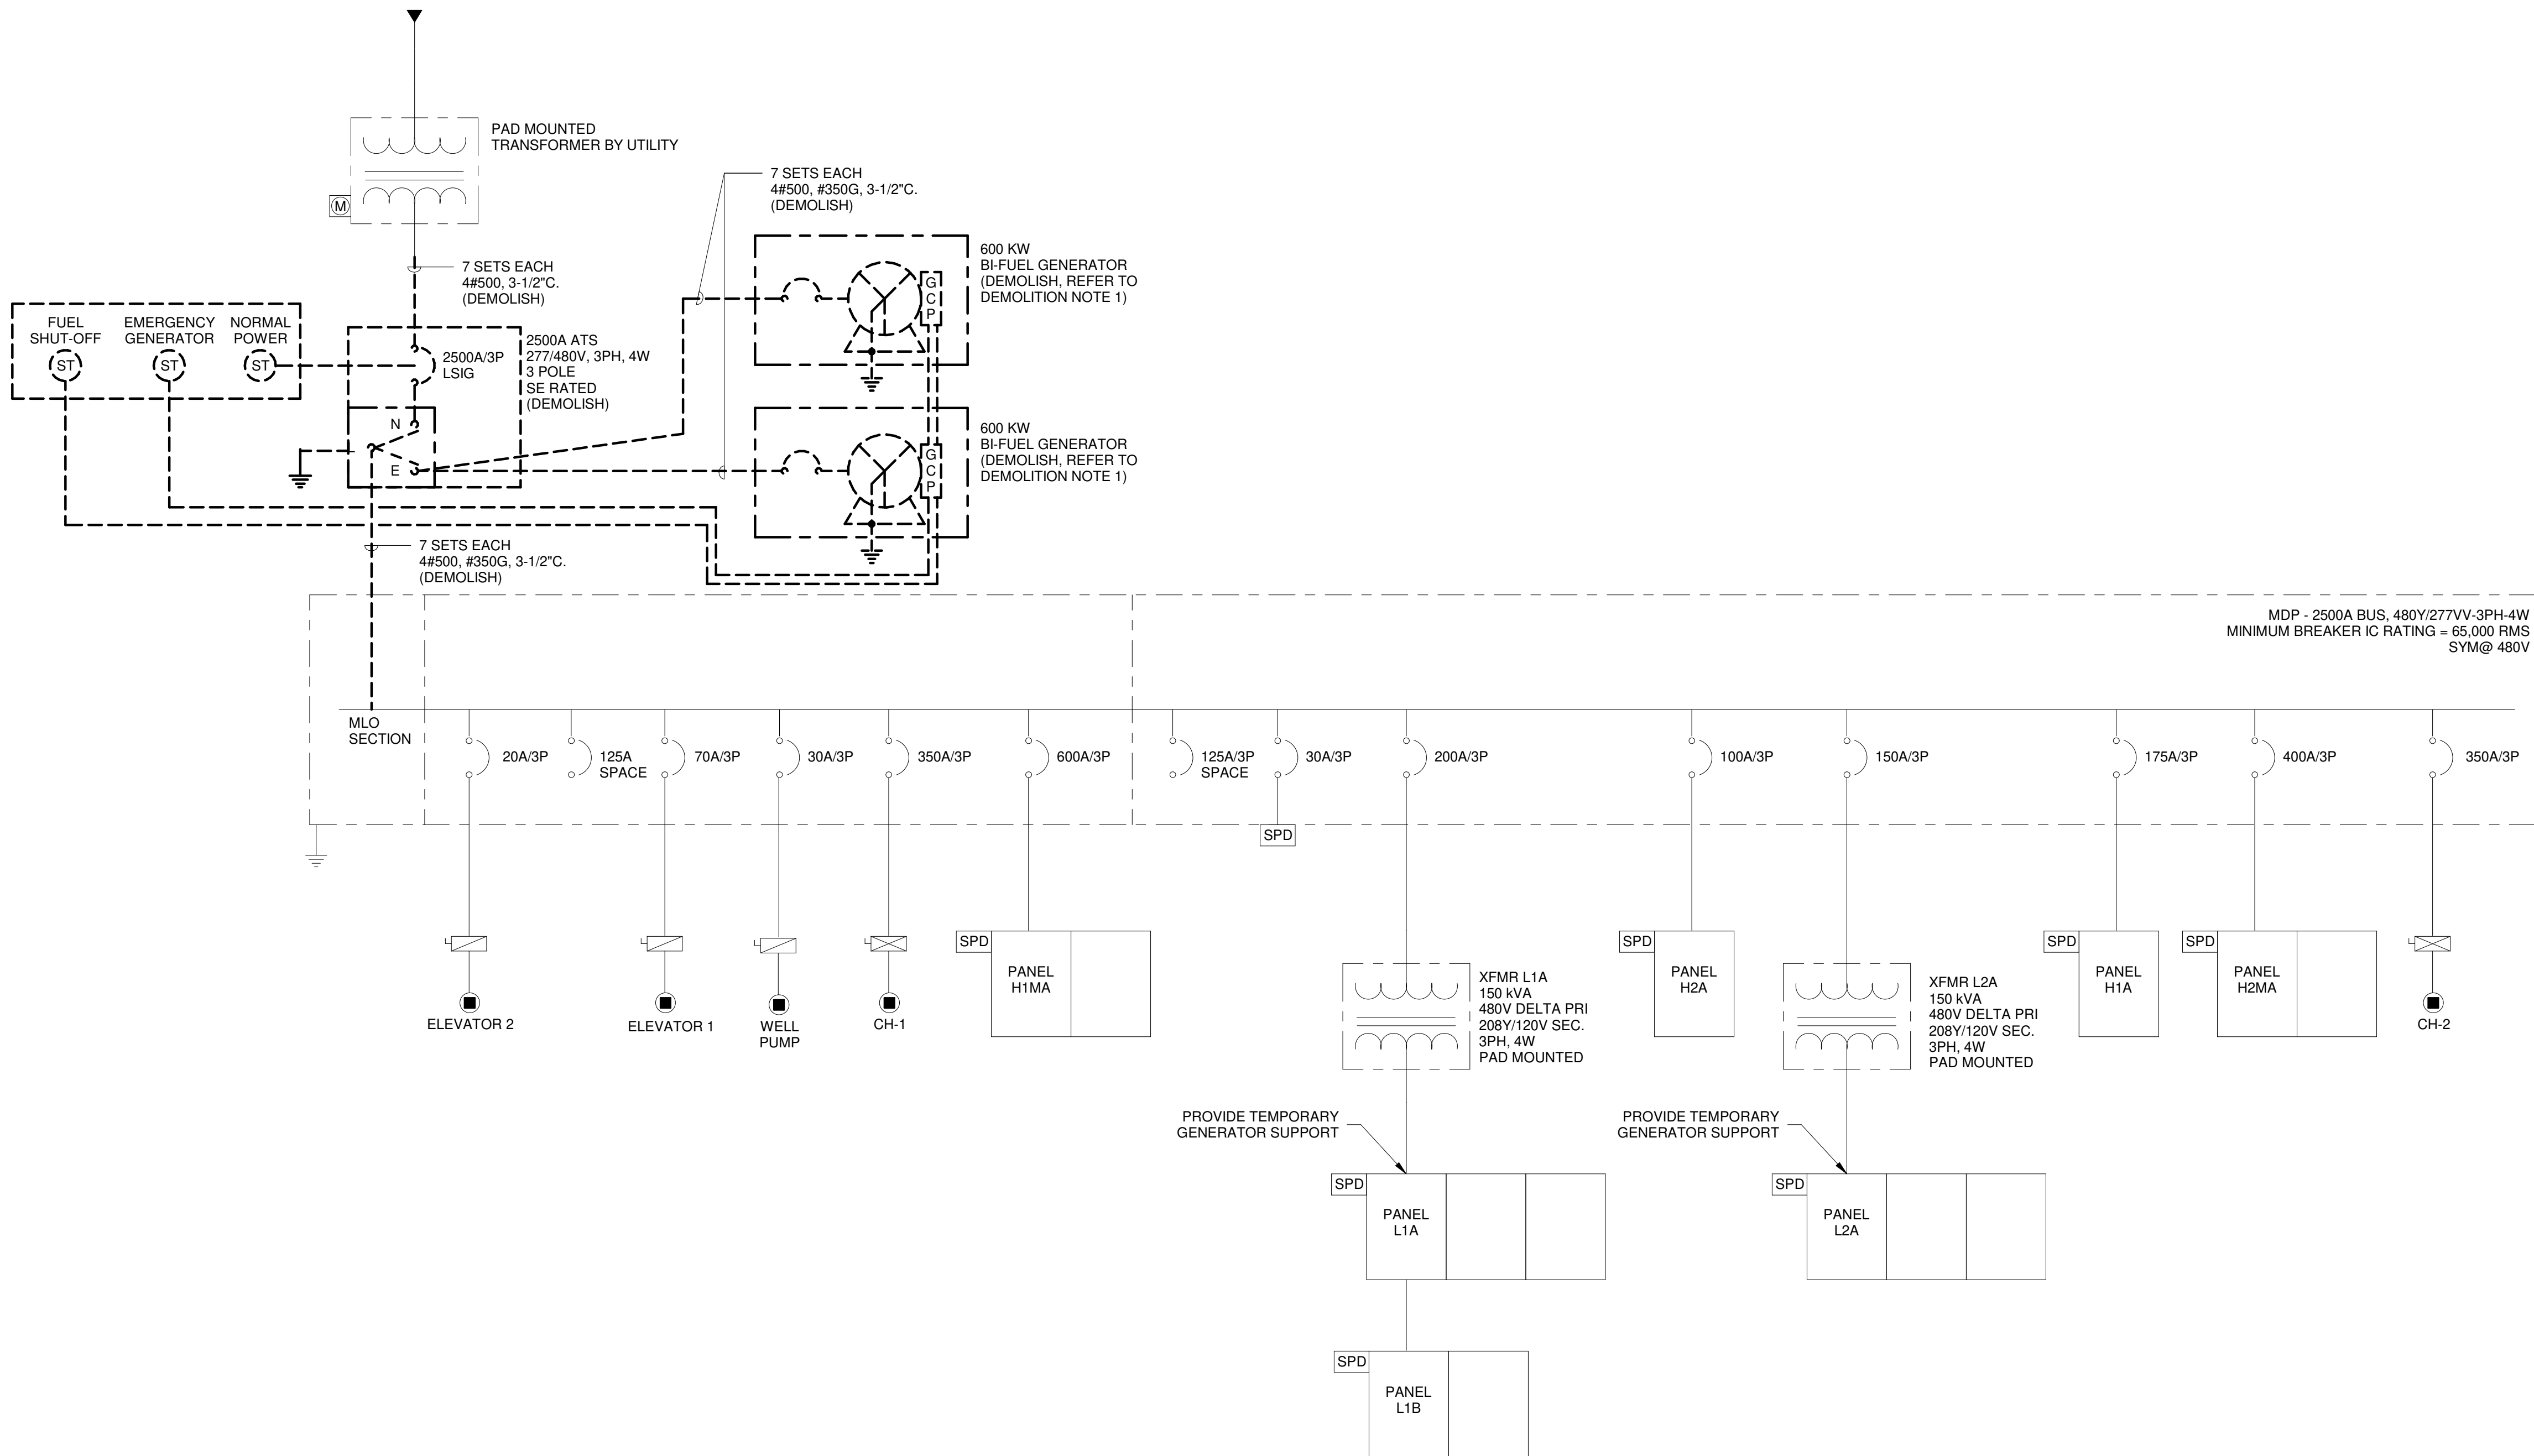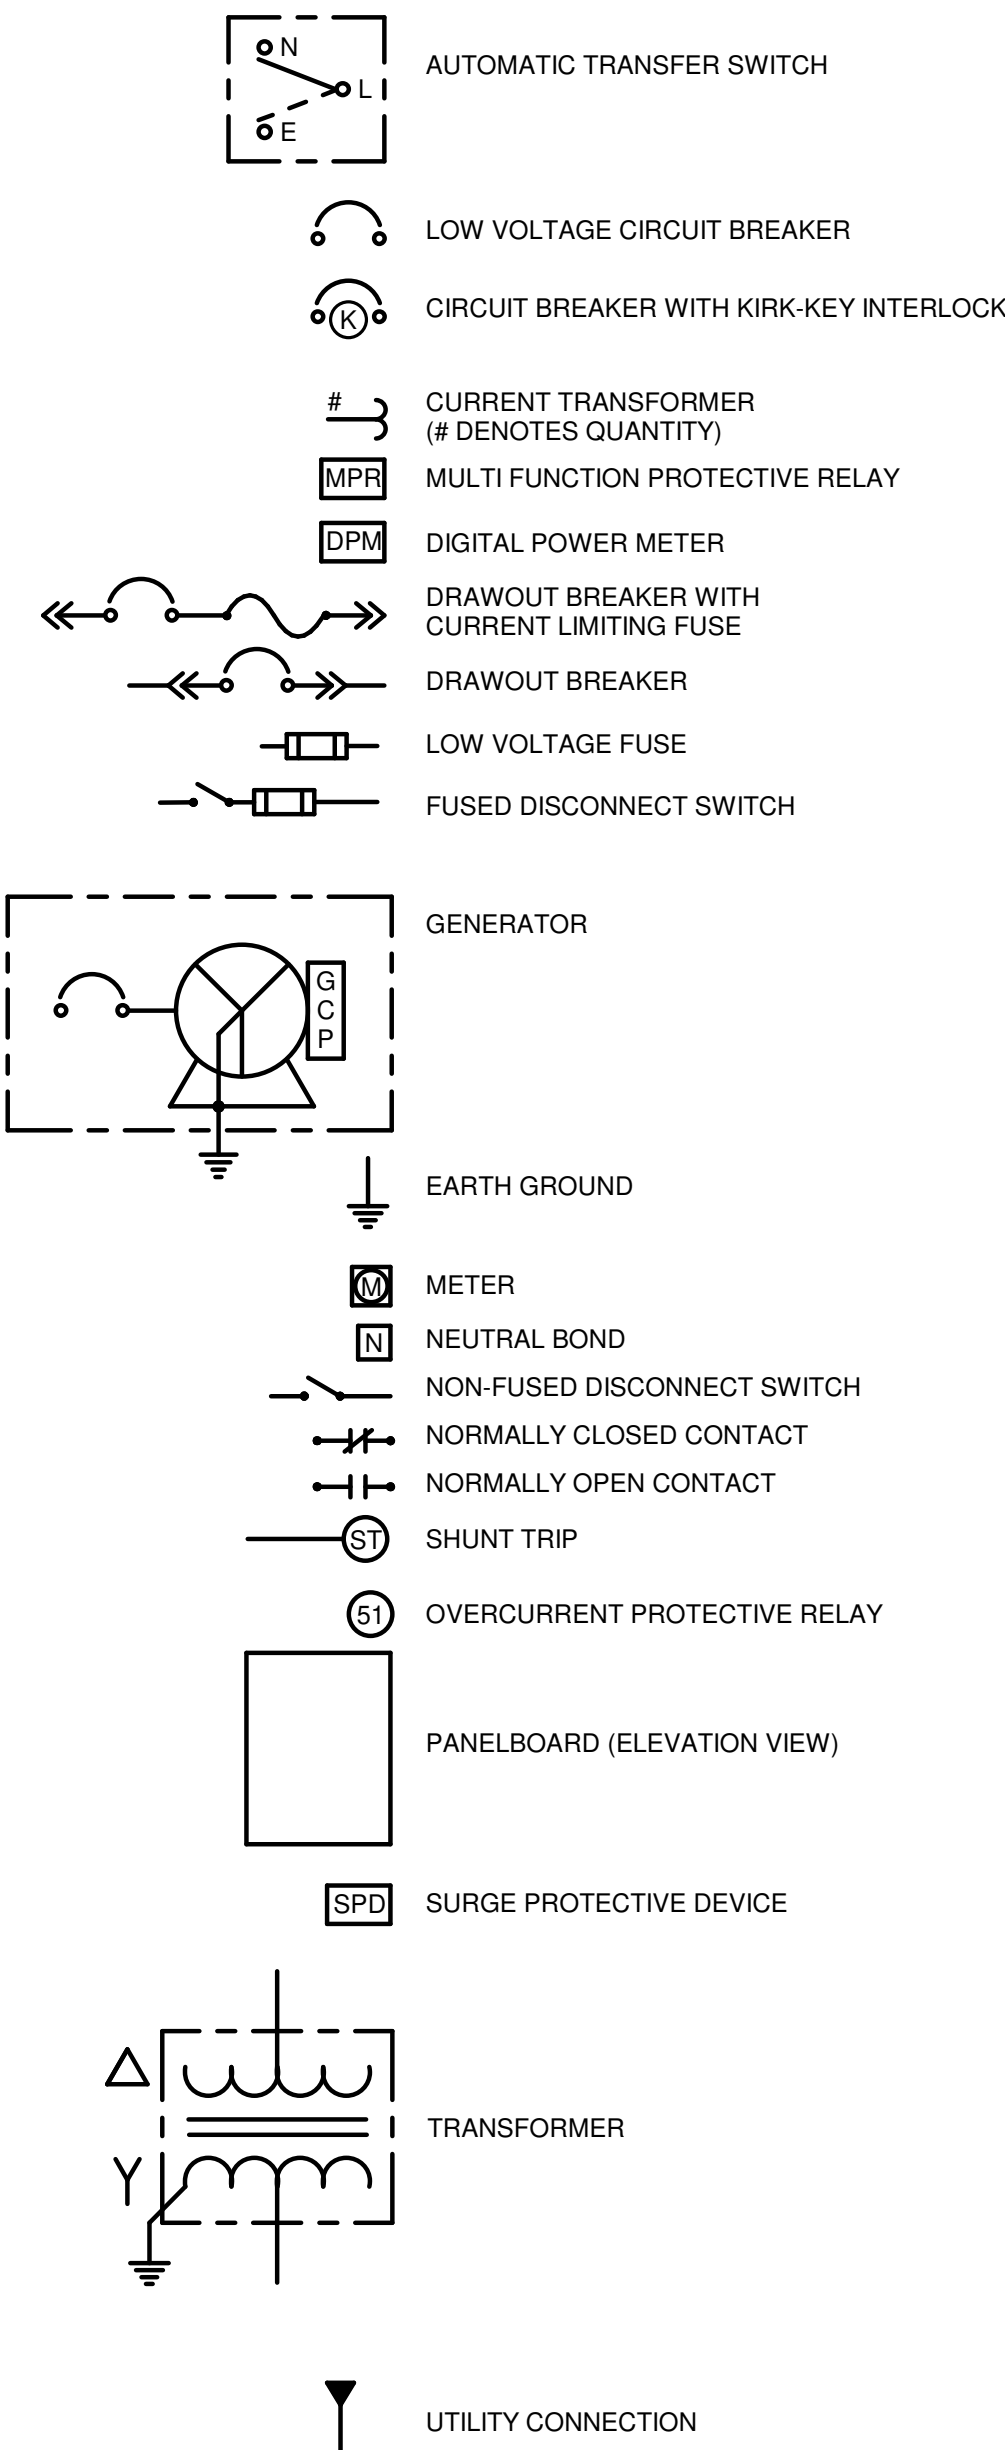

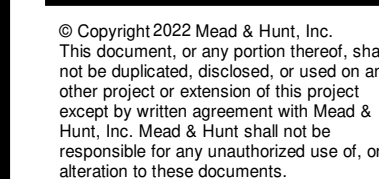

ISSUED
09/2023 ISSUED FOR BID

E-101

SEQUENCE OF OPERATION:

NORMAL CONDITIONS

EQUIPMENT 600V AND BELOW, INCLUDING CONTROLLED GENERATORS, CONTROLLED CIRCUIT BREAKERS, AND TRANSFER SWITCHES, SHALL BE IN THE AUTOMATIC POSITION AND READY TO OPERATE ON LOSS OF POWER OR OTHER DESIGNATED INITIATION CONDITIONS.

GENERATOR MASTER CONTROL PANEL, NOR THE INDIVIDUAL UNIT MOUNTED CONTROLLER HAVE NOT RECEIVED A "START" SIGNAL FROM THE FOLLOWING:
AUTOMATIC TRANSFER SWITCH (ATS)

LOSS OF NORMAL POWER

THE DESIGNATED GENERATOR MASTER CONTROL PANEL AND INDIVIDUAL UNIT MOUNTED CONTROLLERS SHALL RECEIVE A START SIGNAL FROM THE AUTOMATIG TRANSFER SWITCH UPON LOSS OF NORMAL SOURCE AVAILABILITY.

UPON RECEIVING A START SIGNAL, BOTH GENERATORS SHALL START AND ACHIEVE RATED VOLTAGE AND FREQUENCY.

ONE OF THE TWO GENERATORS SHALL BE DESIGNATED AS PRIMARY. THE PRIMARY GENERATOR SHALL SYNCHRONIZE TO THE DEAD BUS ON THE ATS LOAD SIDE.

BEFORE THE PRIMARY GEN SET TRANSFERS, THE SECONDARY GENERATOR BREAKER SHALL OPEN.

THE PRIMARY GENERATOR SET SHALL TRANSFER AND CARRY THE FACILITY LOAD.

SHOULD THE PRIMARY GENERATOR FAIL TO TRANSFER, THE PRIMARY GENERATOR BREAKER SHALL OPEN AND THE SECONDARY GENERATOR BREAKER SHALL CLOSE TO TRANSFER AND CARRY THE FACILITY LOAD.

IF THE PRIMARY GENERATOR FAILS TO START, AFTER EXPIRATION OF OVERCRANK TIME DELAY, ENGINE GENERATOR SHUTS DOWN AND TROUBLE SIGNAL IS INITIATED.

IF THE SECONDARY GENERATOR FAILS TO START, AFTER EXPIRATION OF OVERCRANK TIME DELAY, ENGINE GENERATOR SHUTS DOWN AND ALARM IS INITIATED.

RETURN TO NORMAL CONDITION AND UTILITY SOURCE

THE MONITORING SYSTEM ON THE ATS REGISTERS RETURN OF UTILITY POWER

AFTER A PROGRAMMED DELAY, THE ATS TRANSFERS FROM EMERGENCY TO NORMAL POWER

ATS REMOVES START SIGNALS FROM THE SYSTEM

THE PRIMARY GENERATOR (OR SECONDARY SHOULD THE PRIMARY BE INOPERABLE) BREAKER OPENS. COOL DOWN CYCLE INITIATES. ONCE THIS IS COMPLETE THE GENERATOR SHUTS DOWN.

IF THE UTILITY FAILS DURING THE RETURN TO NORMAL POWER SEQUENCE, A START SIGNAL IS SENT BY THE ATS AND RECEIVED BY THE GENERATOR MONITORING SYSTEM. BOTH GENERATORS RESET AND THE "LOSS OF POWER" SEQUENCE BEGINS.

SYSTEM TEST

CONFIGURE TESTS TO COMPLY WITH NFPA 110, LEVEL 1 TESTING REQUIREMENTS FOR EACH GENERATOR. AUTOMATICALLY GENERATE NFPA 110, LEVEL 1 REPORTS

SINGLE-GENERATOR TEST

DUAL-GENERATOR TEST

START GENERATORS MANUALLY, BY GENERATOR EXERCISER ON USER-DEFINED SCHEDULE, OR BY REMOTE CONTACT

ENGINE GENERATOR(S) START AND ACHIEVE RATED VOLTAGE AND FREQUENCY


AFTER SYSTEM TEST IS COMPLETED, TRANSFER LOADS BACK TO NORMAL POWER WITH TRANSFER SWITCHES. SHUT DOWN SYSTEM USING SEQUENCE IN AUTOMATIC MODE

IF THERE IS AN OUTAGE DURING THIS MODE OF OPERATION, AUTOMATICALLY CHANGE TO REQUIREMENTS SPECIFIED IN "LOSS OF NORMAL POWER". SIGNAL ANY GENERATOR THAT IS NOT CURRENTLY OPERATING TO START, AND CANCEL SYSTEM TEST

NOTES:

- PROPOSED GENERATORS SHALL OPERATE IN A LEAD/LAG CONFIGURATION. PROVIDE ALL NECESSARY INTERLOCKS TO PREVENT BOTH GENERATORS FROM OPERATING AT THE SAME TIME.
- PROVIDE KEY INTERLOCKS IN THE DOCKING STATION TO AVOID CONNECTION OF MULTIPLE SOURCES AT THE SAME TIME.
- PROVIDE 1" CONDUIT FROM EACH GENERATOR TO THE GENERATOR ANNUNCIATOR PANEL AND AUTOMATIC TRANSFER SWITCH. PROVIDE WIRING FROM GENERATOR CONTROL PANEL START CONTACT TO ATS. PROVIDE DC POWER AND REMOTE SIGNAL CABLING, GENERATOR BREAKER KEYED INTERLOCK POSITIONS AND REMOTE STOP WIRING PER GENERATOR MANUFACTURER'S REQUIREMENTS.

FEEDER SCHEDULE									
TAG	FROM	TO	AMPACITY	NO. OF SETS	CONDUCTOR SIZES (AWG or KCML)			CONDUIT SIZE	SPARES
					PHASE	NEUTRAL	EQ GND		
PATS	UTILITY XFMR	AUTOMATIC TRANSFER SWITCH	1000	3	3#400	#400	#3/0	4"	(1) 4"
PMDP	AUTOMATIC TRANSFER SWITCH	EXISTING SWBD MDP	1000	3	3#400	#400	#3/0	4"	(1) 4"
PGDS	AUTOMATIC TRANSFER SWITCH	GENERATOR DOCKING STATION	1000	3	3#400	#400	#3/0	4"	
PGEN1	GENERATOR DOCKING STATION	GENERATOR 1	1000	3	3#400	#400	#3/0	4"	
PGEN2	GENERATOR DOCKING STATION	GENERATOR 2	1000	3	3#400	#400	#3/0	4"	
CGEN1	GAP AND ATS	GENERATOR 1			CTRL WIRING AS REQ'D BY MFR			1"	
CGEN2	GAP AND ATS	GENERATOR 2			CTRL WIRING AS REQ'D BY MFR			1"	

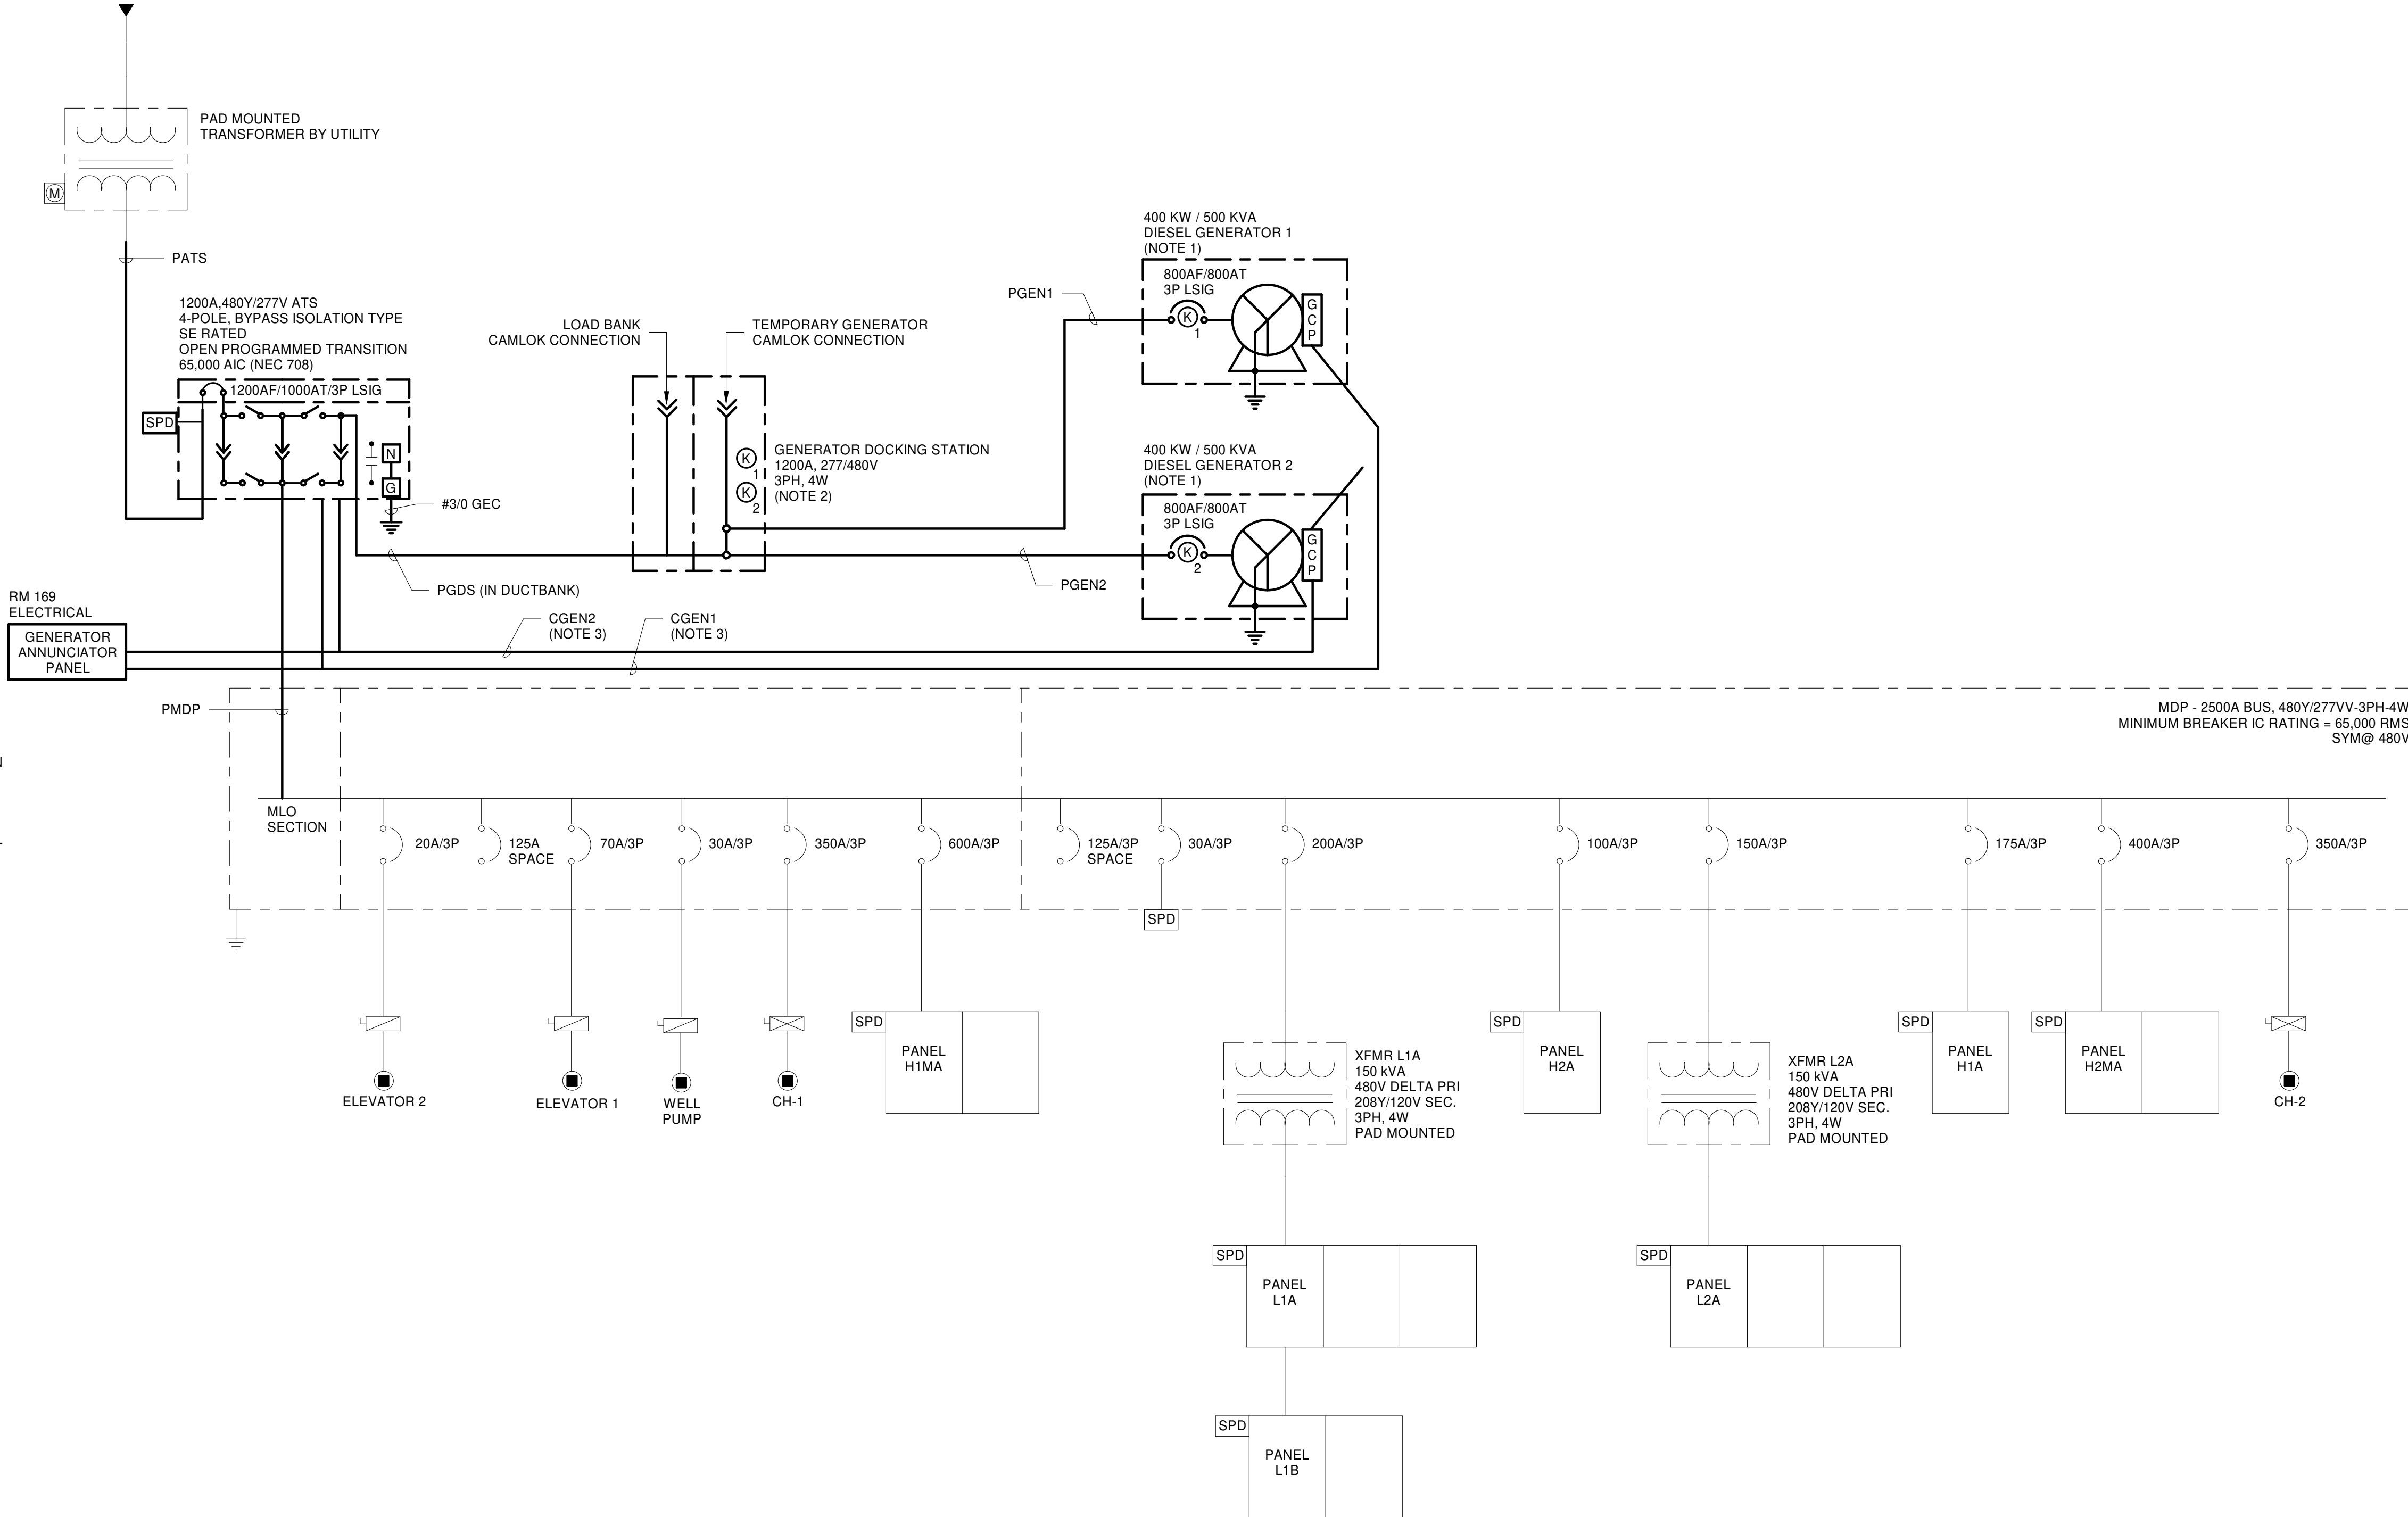

1 ONE-LINE POWER DIAGRAM - PROPOSED
NO SCALE

Mead & Hunt

Mead & Hunt, Inc.
2440 Deming Way
Middleton, WI 53562
phone: 608-273-6380
meadhunt.com



© Copyright 2022 Mead & Hunt, Inc.
This document, or any portion thereof, shall not be duplicated, disclosed, or used on any other project or extension of this project except by written agreement with Mead & Hunt, Inc. Mead & Hunt shall not be responsible for any unauthorized use of, or alteration to these documents.

CITY OF PORT ORANGE
POLICE DEPARTMENT GENERATOR
REPLACEMENT
4545 S CLYDE MORRIS BOULEVARD
PORT ORANGE, FL 32129

ISSUED
09/2023 ISSUED FOR BID

NOT FOR CONSTRUCTION

M&H NO.: 1000715-211407.01
DATE: September 2023
DESIGNED BY: KSK
DRAWN BY: DRK
CHECKED BY: M&H
DO NOT SCALE DRAWINGS

SHEET CONTENTS
ONE-LINE DIAGRAM
PROPOSED

SHEET NO.:

E-701



CITY OF PORT ORANGE

PURCHASING DIVISION
1000 CITY CENTER CIRCLE
PORT ORANGE, FLORIDA 32129
TELEPHONE 386-506-5717
purchdiv@port-orange.org

ADDENDUM # 1 **December 17, 2024**

ITB #24-17 POLICE DEPARTMENT GENERATOR REPLACEMENT

To All Bidders:

The following changes, clarifications and additions are hereby made part of the bidding and specifications for the above referenced project dated November 22, 2024 and prepared by the City of Port Orange Purchasing Division as fully and completely as if the same were fully set forth therein. It is the sole responsibility of bidder to confirm that all addenda have been received prior to submitting bid and acknowledge such in the bid documents.

The due date for bid submittals is hereby changed to January 27, 2025 at 2:30 PM EST.

The final addendum will be posted on or about January 20, 2025. The revised deadline for questions is now January 13, 2025 by 5:00 p.m.

A. REVISIONS:

None

B. CHANGES TO THE ITB:

The following is hereby added to **SECTION 6 – SPECIAL REQUIREMENTS/INSTRUCTIONS**, p. 31 under **ADDITIONAL INSURANCE REQUIREMENTS:**

The Contractor will be required to have a minimum of \$600,000 worth of Cargo Coverage insurance for the transportation of the Gensets from the Water Treatment Plant to the Police Department.

C. CLARIFICATIONS:

None

D. QUESTIONS AND ANSWERS

Question #1: Are the existing generators the contractor's responsibility?

Answer: The Contractor is responsible for removing and properly disposing of the existing generators.

Question #2: Who will be responsible for the cost to fill the diesel fuel tanks for generator testing and start-up?

Answer: The Contractor is responsible for fueling the generators prior to start up.

Question #3: Are the new generators, docking station, annunciator panel, and ATS to be delivered to jobsite by the City of Port Orange?

Answer: The Contractor will be responsible for loading and transporting the new generators, docking station, annunciator panel, and ATS to the jobsite. They are currently being stored at the Water Treatment Plant located at 4400 Wellfield Rd. Transportation distance is less than one mile from the Water Treatment Plant to the Police Department.

Question #4: Can you provide the specifications for the new generators?

Answer: **Generator Sets two (2) each at 297"L x 101"W (to outside of tank lugs) x 157"H (to high side lift lug) @ ~20,425 lbs. EACH**

Stairs (2 sets) = 148"L x 39"W x 73"H @ ~270 lbs. EACH

Stairs (1 set) = 160"L x 44"W x 73"H @ ~250 lbs.

Question #5: Owner Furnished Docking Station, Automatic Transfer Switch (ATS) and Diesel Generators: Please provide approved submittal information for the owner furnished generators?

Answer: [230754 City of Port Orange Police Department Submittal Rev 00.pdf](#)

Question #6: Owner Furnished Docking Station: Are KEY INTERLOCKS provided with the DOCKING STATION or will the CONTRACTOR need to provide and install them?

Answer: **Contractor shall provide Key Interlocks for the owner provided Docking Station**

Question #7: Owner Furnished Automatic Transfer Switch: Is the SURGE PROTECTION DEVICE provided with the ATS or will the CONTRACTOR need to provide and install?

Answer: **Surge protection is included. See page 157 of the Genset Submittal provided.**

Question #8: Owner Furnished Diesel Generators: Will the MANUFACTURER representative or the CONTRACTOR be responsible for GENERATOR TESTING & START-UP?

Answer: **Start up and testing to be coordinated by the Contractor (Install completed and Start-up checklist completed and transmitted) but, performed by Manufacturer's Rep.**

In all other respects, except as specifically stated herein, the subject ITB #24-17 POLICE DEPARTMENT GENERATOR REPLACEMENT remains the same.

END OF ADDENDUM #1

Chip Kent
Purchasing Agent
City of Port Orange



CITY OF PORT ORANGE

PURCHASING DIVISION
1000 CITY CENTER CIRCLE
PORT ORANGE, FLORIDA 32129
TELEPHONE 386-506-5717
purchdiv@port-orange.org

ADDENDUM #2 **December 26, 2024**

ITB #24-17 POLICE DEPARTMENT GENERATOR REPLACEMENT

To All Bidders:

The following changes, clarifications and additions are hereby made part of the bidding and specifications for the above referenced project dated November 22, 2024 and prepared by the City of Port Orange Purchasing Division as fully and completely as if the same were fully set forth therein. It is the sole responsibility of bidder to confirm that all addenda have been received prior to submitting bid and acknowledge such in the bid documents.

The answer to Question #5 in Addendum #1 contains a link to a file that is not active.

Please use this link:

[230754 City of Port Orange Police Department Submittal Rev 00.pdf](#)

A. REVISIONS:

None

B. CHANGES TO THE ITB:

None

C. CLARIFICATIONS:

None

D. QUESTIONS AND ANSWERS

None

In all other respects, except as specifically stated herein, the subject ITB #24-17 POLICE DEPARTMENT GENERATOR REPLACEMENT remains the same.

END OF ADDENDUM #2

Chip Kent
Purchasing Agent
City of Port Orange



CITY OF PORT ORANGE

PURCHASING DIVISION
1000 CITY CENTER CIRCLE
PORT ORANGE, FLORIDA 32129
TELEPHONE 386-506-5717
purchdiv@port-orange.org

ADDENDUM #3 **January 17, 2025**

ITB #24-17 POLICE DEPARTMENT GENERATOR REPLACEMENT

To All Bidders:

The following changes, clarifications and additions are hereby made part of the bidding and specifications for the above referenced project dated November 22, 2024 and prepared by the City of Port Orange Purchasing Division as fully and completely as if the same were fully set forth therein. It is the sole responsibility of bidder to confirm that all addenda have been received prior to submitting bid and acknowledge such in the bid documents.

REVISED (ATTACHMENT 1) SCHEDULE OF UNIT PRICING

Bidders are advised they must complete **REVISED (Attachment 1) Schedule of Unit Pricing**. If Bidder does not complete and include with bid submittal **REVISED (Attachment 1) Schedule of Unit Pricing**, their bid will be deemed non-responsive. **REVISED (Attachment 1) Schedule of Unit Pricing** is posted as a separate document on DemandStar at www.demandstar.com and the City of Port Orange Purchasing Web page at <https://www.port-orange.org/bids.aspx>.

A. REVISIONS:

None

B. CHANGES TO THE ITB:

None

C. CLARIFICATIONS:

None

D. QUESTIONS AND ANSWERS

Question #1: What is the estimated budget cost for this project?

Answer: Engineer's estimate of probable cost is \$1,400,000.

Question #2: There is lightning protection on the existing generators. Will the new generators need lightning protection?

Answer: Yes, lightning protection is required

Question #3: REF: Attachment 2 POPD Generator IFB_DWGS, SHEET E-101, ELECTRICAL PLAN PROPOSED. The location shown for ATS(N) in ELECTRICAL RM 100 is currently occupied by newly installed CHILLER CONTROL panels as seen at the PRE-BID SITE VISIT. Which will be relocated the CONTROL panels or the ATS installation?

Answer: New ATS will be installed where the old ATS is currently installed, but the construction sequence on ED-701 will change. The existing ATS will need to be demoed prior to installing the

new one. Bidder needs to include rental of a temp genset with an integrated ATS in their bid. Please refer to **REVISED (Attachment 1) Schedule Of Unit Pricing** (posted as a separate document on www.demandstar.com and the City of Port Orange Purchasing Web page at <https://www.port-orange.org/bids.aspx>.)

Questions #4 & Question #5: REF: Attachment 2 POPD Generator IFB_DWGS, SHEET E-701, ONE-LINE DIAGRAM EXISTING & DEMOLITION, PANEL L2A (PROVIDE TEMPORARY GENERATOR SUPPORT. Where is PANEL L2A located? What is the access path for installing TEMPORARY POWER FEEDS from TEMPORARY GENERATOR to this panel?

Answer: Panel L2A is in the 2nd floor electrical room 253. Bidder shall provide a temp genset that includes the integrated ATS, therefore the temp power feeds will not be needed. (See **REVISED (Attachment 1) Schedule Of Unit Pricing** posted as a separate document on www.demandstar.com and the City of Port Orange Purchasing Web page at <https://www.port-orange.org/bids.aspx>.)

In all other respects, except as specifically stated herein, the subject ITB #24-17 POLICE DEPARTMENT GENERATOR REPLACEMENT remains the same.

END OF ADDENDUM #3

Joseph Castro
Buyer
City of Port Orange



ITB #24-17 Police Department Generator Replacement

REVISED (ATTACHMENT 1) - SCHEDULE OF UNIT PRICING

Name of Business:	
Contact Person:	
Email Address:	
Authorized Signature:	

ALL UNIT PRICING IN ACCORDANCE WITH SECTION 3 - SCOPE OF WORK				
Bidder must fill in each cell highlighted in GREEN, leaving no blank cells; return completed, signed form with bid submittal and include on USB/thumb drive.				
ITEM #	DESCRIPTION	UNIT OF MEASURE	QUANTITY	PRICE
1	Mobilization/Demobilization	LS	1	
2	Preconstruction Video	LS	1	
3	Demolition	LS	1	
4	Site Work	LS	1	
5	Furnish and Install New Electrical Ductbank	LS	1	
6	Install Owner Furnished Generator Docking Station	LS	1	
7	Install Owner Furnished Transfer Switch	LS	1	
8	Install Owner Furnished Engine Generators	LS	2	
9	Furnish and Install Engine Generator Concrete Slab	EA	1	
10	Furnish and Install Docking Station Concrete Slab	EA	1	
11	Temporary Power (includes rental of a temp genset with an integrated ATS)	LS	1	
12	As-Built Plans	LS	1	
13	Permit Allowances	EA		\$30,000.00
LEGEND:		TOTAL PRICE		

LS - Lump Sum
EA - Each

not accept exemptions for Workers' Compensation coverage.

AFFIDAVIT REGARDING WORKERS' COMPENSATION

State of Florida

County of Volusia

I, Paul Culver, being duly sworn according to law, deposes and says (it, he, she, they) have accepted the Workers' Compensation laws of the State of Florida, with its supplements and amendments and has insured (its, his, her, their) liability there under accordance with the terms of said Laws with the Builders Insurance Group Company, under the terms of Policy Number WCV 0310621 04 for a period from Februray 10, 2025 to February 10, 2026.

WITNESS:

By: Kristi Ball

Name: Kristi Ball

CONTRACTOR:

Company: Paul Culver Construction, Inc

By: [Signature]

Name/Title: Paul Culver/President

Sworn to/Affirmed and subscribed before me this 7th day of February, 2025, by Paul Culver, who is personally known to me or who produced _____ as identification.

[Signature]

NOTARY PUBLIC - STATE OF Florida

Type or Print Name: Rose Arlene Pacholsky

Commission No.: HH 503287

Commission Expires: 06/10/2028

(Seal)



IMPORTANT: This certificate must be completed and returned by the Awarded Proposer upon issuance of a Notice of Intent to Award by the Purchasing Department of the City of Port Orange.

HUMAN TRAFFICKING AFFIDAVIT
(SECTION 787.06, FLORIDA STATUTES)

STATE OF FLORIDA §
 §
COUNTY OF VOLUSIA §

The undersigned ("Affiant"), on behalf of the entity listed below ("Entity"), after being duly sworn, hereby attests as follows:

1. My name is Paul K. Culver. I am over the age of Twenty-one years old. I am the President of Paul Culver Construction, Inc., a non- governmental entity which does business in the State of Florida, hereinafter called the "Entity."
(Title) (Business Name)
2. I have personal knowledge of each and every statement of fact contained herein, and each and every statement of fact is true and correct.
3. Entity does not use coercion, as defined in Section 787.06, Florida Statutes, for labor or services.
4. The undersigned is an officer or representative of the entity and is authorized to execute this affidavit on behalf of the Entity.
5. Under penalties of perjury, I declare that I have read the foregoing Human Trafficking Affidavit and that the facts stated herein are true.

Further Affiant sayeth not.

Date: January 24, 2025

Signed: [Signature]
Print Name: Paul K. Culver
Title: President

SUBSCRIBED AND SWORN before me by means of [XX] physical presence or [] online notarization on the 24th day of January, 2025 by Paul K. Culver as President on behalf of Paul Culver Construction, Inc. who is personally known to me or who has produced _____ as identification.

(Notary Seal)



KAITLIN E. BOWDEN
Commission # HH 576597
Expires September 18, 2028

[Signature]
Notary Public, State of Florida
Printed name, commission and expiration of commission term

LEASED EMPLOYEE AFFIDAVIT

EXHIBIT CONTRACT # _____

☒ I hereby certify that I do not utilize an employee leasing company or employ leased employees. I further agree to notify the City in the event these circumstances change.

OR

☐ I affirm that an employee leasing company provides my workers' compensation coverage. I further understand that my contract with the employee leasing company limits my workers' compensation coverage to enrolled worksite employees only. My leasing arrangement does not cover un-enrolled worksite employees, independent contractors, uninsured sub-contractors or casual labor exposure.

I hereby certify that 100% of my workers are covered as worksite employees with the employee leasing company. I certify that I do not hire any casual or uninsured labor outside the employee leasing agreement. I agree to notify the City in the event that I have any workers not covered by the employee leasing workers' compensation policy. In the event that I have any workers not subject to the employee leasing arrangement, I agree to obtain a separate workers' compensation policy to cover these workers. I further agree to provide the City with a certificate of insurance providing proof of workers' compensation coverage prior to these workers entering any City jobsite.

I further agree to notify the City if my employee leasing arrangement terminates with the employee leasing company and I understand that I am required to furnish proof of replacement workers' compensation coverage prior to the termination of the employee leasing arrangement.

I certify that I have workers' compensation coverage for all of my workers through the employee leasing arrangement specified below:

Name of Employee Leasing Company: _____

Workers' Compensation Carrier: _____


A.M. Best Rating of Carrier: _____

Inception Date of Leasing Arrangement: _____

I further agree to notify the City in the event that I switch employee leasing companies. I recognize that I have an obligation to supply an updated workers' compensation certificate to the City that documents the change of carrier.

I hereby attest that the information provided in this affidavit is accurate. In addition, I certify that I have read and understand the above statements regarding my responsibility under the workers' compensation coverage.

Name of Contractor: Paul Culver Construction, Inc.

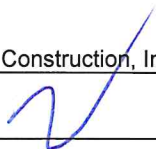Signature of Owner/Officer:  _____ Paul K. Culver

Title: President Date: January 24, 2025

This affidavit must be completed and returned by the Awarded Bidder upon issuance of a Notice of Intent to Award by the Purchasing Division of the City of Port Orange. Please note, the City of Port Orange does

AGREEMENT BETWEEN OWNER AND CONTRACTOR FOR CONSTRUCTION CONTRACT (STIPULATED PRICE)

This Agreement is by and between **City of Port Orange, 1000 City Center Circle, Port Orange, Florida 32129** ("Owner") and **Paul Culver Construction, Inc., 201 Osceola Avenue, Daytona Beach, Florida 32114** ("Contractor").

Terms used in this Agreement have the meanings stated in the General Conditions and the Supplementary Conditions.

Owner and Contractor hereby agree as follows:

ARTICLE 1—WORK

- 1.01 Contractor shall complete all Work as specified or indicated in the Contract Documents. The Work is generally described as follows:

The demolition and removal of two (2) existing generators and transport and installation of two (2) new permanent diesel generators. This includes one (1) docking station; one (1) automatic transfer switch; parking lot improvements; staircase and platform generator appurtenances, existing gas utility modifications, concrete modifications and associated electrical and instrumentation upgrades.

ARTICLE 2—THE PROJECT

- 2.01 The Project, of which the Work under the Contract Documents is a part, is generally described as follows:

ITB 24-17 Police Department Generator Replacement.

ARTICLE 3—ENGINEER

- 3.01 The part of the project that pertains to the Work has been designed by William B. Black, P.E., Structural Engineer of Record, Keff S. Kurella, P.E., Electrical Engineer of Record, and the Project Engineer, Eric Studstrup, P.E. , all of Mead and Hunt, Inc. Project Engineer, Eric Studstrup, P.E. ("Engineer"), of Mead and Hunt, Inc. shall act as Owner's representative, assume all duties and responsibilities, and have the rights and authority assigned to Engineer in the Contract Documents in connection with the completion of the Work in accordance with the Contract Documents.

ARTICLE 4—CONTRACT TIMES

- 4.01 *Time is of the Essence*

A. All time limits for Milestones, if any, Substantial Completion, and completion and readiness for final payment as stated in the Contract Documents are of the essence of the Contract.

- 4.02 *Contract Times: Dates*

A. Deleted in its entirety.

4.03 *Contract Times: Days*

- A. The Work will be substantially complete within **365** days after the date when the Contract Times commence to run as provided in Paragraph 4.01 of the General Conditions, and completed and ready for final payment in accordance with Paragraph 15.06 of the General Conditions.

4.04 *Milestones* – Deleted in its entirety.

4.05 *Liquidated Damages*

- A. Contractor and Owner recognize that time is of the essence as stated in Paragraph 4.01 above and that Owner will suffer financial and other losses if the Work is not completed and Milestones not achieved within the Contract Times, as duly modified. The parties also recognize the delays, expense, and difficulties involved in proving, in a legal or arbitration proceeding, the actual loss suffered by Owner if the Work is not completed on time. Accordingly, instead of requiring any such proof, Owner and Contractor agree that as liquidated damages for delay (but not as a penalty):
 - 1. *Substantial Completion*: Contractor shall pay Owner \$0.00 for each day that expires after the time (as duly adjusted pursuant to the Contract) specified above for Substantial Completion, until the Work is substantially complete.
 - 2. *Completion of Remaining Work*: After Substantial Completion, if Contractor shall neglect, refuse, or fail to complete the remaining Work within the Contract Times (as duly adjusted pursuant to the Contract) for completion and readiness for final payment, Contractor shall pay Owner \$0.00 for each day that expires after such time until the Work is completed and ready for final payment.
 - 3. Deleted in its entirety.
- B. If Owner recovers liquidated damages for a delay in completion by Contractor, then such liquidated damages are Owner's sole and exclusive remedy for such delay, and Owner is precluded from recovering any other damages, whether actual, direct, excess, or consequential, for such delay, except for special damages (if any) specified in this Agreement.
- C. Deleted in its entirety.

4.06 *Special Damages* - Deleted in its entirety.

- A. Deleted in its entirety.
- B. Deleted in its entirety.
- C. Deleted in its entirety.

ARTICLE 5—CONTRACT PRICE

- 5.01 Owner shall pay Contractor for completion of the Work in accordance with the Contract Documents, the amounts that follow, subject to adjustment under the Contract:
 - A. Deleted in its entirety.
 - B. For all Unit Price Work in accordance with Paragraph 13.03 of the General Conditions, an amount equal to the sum of the established unit price for each separately identified item of Unit Price Work times the actual quantity of that item:

Unit Price Work					
Item No.	Description	Unit	Estimated Quantity	Unit Price	Extended Price
See Exhibit No. 1 Contractor's Bid Schedule.					
Total of all Extended Prices for Unit Price Work (subject to final adjustment based on actual quantities)					\$734,000.00

The Bid Unit Prices set forth above are guaranteed prices. Although the Estimated Quantities are estimates and may increase or decrease based on determinations of Engineer, Contractor agrees and understands that the Bid Unit Prices shall remain the same irrespective of the quantities. Contractor understands that in agreeing to any Bid Unit Price it is agreeing to bear the risk associated with any material price increase of escalation. Owner agrees and understands that in agreeing to any Bid Unit Price it is agreeing to bear the risk associated with any material price decrease or reduction.

- C. Deleted in its entirety.
- D. For all Work, at the prices stated in Contractor's Bid Schedule, attached hereto as an exhibit.

ARTICLE 6—PAYMENT PROCEDURES

6.01 *Submittal and Processing of Payments*

- A. Contractor shall submit Applications for Payment in accordance with Article 15 of the General Conditions. Applications for Payment will be processed by Engineer as provided in the General Conditions.

6.02 *Progress Payments; Retainage*

- A. Owner shall make progress payments on the basis of Contractor's Applications for Payment on or about the **15th** day of each month during performance of the Work as provided in Paragraph 6.02.A.1 below, provided that such Applications for Payment have been submitted in a timely manner and otherwise meet the requirements of the Contract. All such payments will be measured by the Schedule of Values established as provided in the General Conditions (and in the case of Unit Price Work based on the number of units completed) or, in the event there is no Schedule of Values, as provided elsewhere in the Contract.
 - 1. Prior to Substantial Completion, progress payments will be made in an amount equal to the percentage indicated below but, in each case, less the aggregate of payments previously made and less such amounts as Owner may withhold, including but not limited to liquidated damages, in accordance with the Contract.
 - a. **95%** percent of the value of the Work completed (with the balance being retainage).
 - 1) Deleted in its entirety.
 - b. Deleted in its entirety.

B. Owner shall withhold Five percent (5%) of each progress payment as retainage.

6.03 *Final Payment*

A. Upon final completion and acceptance of the Work, Owner shall pay the remainder of the Contract Price in accordance with Paragraph 15.06 of the General Conditions.

6.04 *Consent of Surety*

A. Owner will not make final payment, or return or release retainage at Substantial Completion or any other time, unless Contractor submits written consent of the surety to such payment, return, or release.

6.05 *Interest Deleted in its entirety.*

A. Deleted in its entirety.

ARTICLE 7—CONTRACT DOCUMENTS

7.01 *Contents*

A. The Contract Documents consist of all of the following:

1. This Agreement (pages 1 to 11, inclusive).
2. Bonds:
 - a. Combination Payment and Performance bond, together with power of attorney, (pages 1 to 4, inclusive).
3. General Conditions (pages 1 to 75, inclusive).
4. Deleted in its entirety.
5. Deleted in its entirety.
6. Drawings, on file with City Engineer, Junos Reed (pages 1 to 15, inclusive).
7. Addendum No. 1 (pages 1 to 2, inclusive).
8. Addendum No. 2 (page 1, inclusive).
9. Addendum No. 3 (pages 1 to 2, inclusive).
10. Exhibits to this Agreement (enumerated as follows):
 - a. Exhibit No. 1 Contractor's Bid Schedule (page 1, inclusive).
 - b. Exhibit No. 2 Contractor's Proposal (pages 1 to 37, inclusive).
 - c. Exhibit No. 3 Composite Exhibit No. 3 City's ITB 24-17 Police Department Generator Replacement (pages 1 to 154, not attached, on file with office of the City Clerk).
11. The following which may be delivered or issued on or after the Effective Date of the Contract and are not attached hereto:
 - a. Notice to Proceed.
 - b. Work Change Directives.
 - c. Change Orders.

- d. Field Orders.
 - e. Warranty Bond, if any.
- B. The Contract Documents listed in Paragraph 7.01.A are attached to this Agreement (except as expressly noted otherwise above).
- C. There are no Contract Documents other than those listed above in this Article 7.
- D. The Contract Documents may only be amended, modified, or supplemented as provided in the Contract.

ARTICLE 8—REPRESENTATIONS, CERTIFICATIONS, AND STIPULATIONS

8.01 *Contractor's Representations*

- A. In order to induce Owner to enter into this Contract, Contractor makes the following representations:
 - 1. Contractor has examined and carefully studied the Contract Documents, including Addenda.
 - 2. Contractor has visited the Site, conducted a thorough visual examination of the Site and adjacent areas, and become familiar with the general, local, and Site conditions that may affect cost, progress, and performance of the Work.
 - 3. Contractor is familiar with all Laws and Regulations that may affect cost, progress, and performance of the Work.
 - 4. Contractor has carefully studied the reports of explorations and tests of subsurface conditions at or adjacent to the Site and the drawings of physical conditions relating to existing surface or subsurface structures at the Site that have been identified in the Supplementary Conditions, with respect to the Technical Data in such reports and drawings.
 - 5. Contractor has carefully studied the reports and drawings relating to Hazardous Environmental Conditions, if any, at or adjacent to the Site that have been identified in the Supplementary Conditions, with respect to Technical Data in such reports and drawings.
 - 6. Contractor has considered the information known to Contractor itself; information commonly known to contractors doing business in the locality of the Site; information and observations obtained from visits to the Site; the Contract Documents; and the Technical Data identified in the Supplementary Conditions or by definition, with respect to the effect of such information, observations, and Technical Data on (a) the cost, progress, and performance of the Work; (b) the means, methods, techniques, sequences, and procedures of construction to be employed by Contractor; and (c) Contractor's safety precautions and programs.
 - 7. Based on the information and observations referred to in the preceding paragraph, Contractor agrees that no further examinations, investigations, explorations, tests, studies, or data are necessary for the performance of the Work at the Contract Price, within the Contract Times, and in accordance with the other terms and conditions of the Contract.

8. Contractor is aware of the general nature of work to be performed by Owner and others at the Site that relates to the Work as indicated in the Contract Documents.
9. Contractor has given Engineer written notice of all conflicts, errors, ambiguities, or discrepancies that Contractor has discovered in the Contract Documents, and of discrepancies between Site conditions and the Contract Documents, and the written resolution thereof by Engineer is acceptable to Contractor.
10. The Contract Documents are generally sufficient to indicate and convey understanding of all terms and conditions for performance and furnishing of the Work.
11. Contractor's entry into this Contract constitutes an incontrovertible representation by Contractor that without exception all prices in the Agreement are premised upon performing and furnishing the Work required by the Contract Documents.

8.02 *Contractor's Certifications*

- A. Contractor certifies that it has not engaged in corrupt, fraudulent, collusive, or coercive practices in competing for or in executing the Contract. For the purposes of this Paragraph 8.02:
 1. "corrupt practice" means the offering, giving, receiving, or soliciting of anything of value likely to influence the action of a public official in the bidding process or in the Contract execution;
 2. "fraudulent practice" means an intentional misrepresentation of facts made (a) to influence the bidding process or the execution of the Contract to the detriment of Owner, (b) to establish Bid or Contract prices at artificial non-competitive levels, or (c) to deprive Owner of the benefits of free and open competition;
 3. "collusive practice" means a scheme or arrangement between two or more Bidders, with or without the knowledge of Owner, a purpose of which is to establish Bid prices at artificial, non-competitive levels; and
 4. "coercive practice" means harming or threatening to harm, directly or indirectly, persons or their property to influence their participation in the bidding process or affect the execution of the Contract.

8.03 *Standard General Conditions*

- A. Owner stipulates that if the General Conditions that are made a part of this Contract are EJCDC® C-700, Standard General Conditions for the Construction Contract (2018), published by the Engineers Joint Contract Documents Committee, and if Owner is the party that has furnished said General Conditions, then Owner has plainly shown all modifications to the standard wording of such published document to the Contractor, through a process such as highlighting or "track changes" (redline/strikeout), or in the Supplementary Conditions.
- B. Any reference to Supplementary Conditions throughout this document, the C-520 Agreement between Owner and Contractor for Construction Contract (2018), and the EJCDC® C-700, Standard General Conditions for the Construction Contract (2018), are hereby deleted in their entirety.

ARTICLE 9—MISCELLANEOUS

9.01 *Assignment of Contract*

A. No assignment by a party hereto of any rights under or interests in the Contract will be binding on another party hereto without the written consent of the party sought to be bound; and, specifically but without limitation, moneys that may become due and moneys that are due may not be assigned without such consent (except to the extent that the effect of this restriction may be limited by law), and unless specifically stated to the contrary in any written consent to an assignment, no assignment will release or discharge the assignor from any duty or responsibility under the Contract Documents.

9.02 *Successors and Assigns*

Owner and Contractor each binds itself, its partners, successors, assigns, and legal representatives to the other party hereto, its partners, successors, assigns, and legal representatives in respect to all covenants, agreements, and obligations contained in the Contract Documents.

9.03 *Severability*

Any provisions or part of the Contract Documents held to be void or unenforceable under any Law or Regulation shall be deemed stricken, and all remaining provisions and parts shall continue to be valid and binding upon Owner and Contractor, who agree that the Contract Documents shall be reformed to replace such stricken provision or part thereof with a valid and enforceable provision or part that comes as close as possible to expressing the intention of the stricken provision.

9.04 *No-Damage-for-Delay*

Contractor shall not be entitled to any damages (including, without limitation, expenses, costs, fees, extended field overhead and general conditions, equipment costs, home office overhead, lost productivity and inefficiency damages, additional payroll and labor costs, etc.) for any delay to its Work. Contractor's sole and exclusive remedy for a delay to its Work that is not caused by Contractor (or a person or entity performing a portion of Contractor's scope of Work) shall be an extension of time to substantially complete and finally complete the Project; provided, however, that Owner granting Contractor an extension of time is not a condition precedent to this no-damage-for-delay provision. Contractor shall also not be entitled to any damages for disruption or interference to its Work or for having to accelerate or incur additional labor or payroll costs in order to make up or overcome a delay to its Work so that it can maintain the dates for Substantial Completion and Final Completion. Contractor agrees that in determining and agreeing to the Contract Price it is considered this no-damage-for-delay provision and understands that it is not entitled to any damages whatsoever for a delay to its Work.

9.05 *No intended Third-Party Beneficiaries*

There are no intended third-party beneficiaries to the Contract.

9.06 *Public Record Compliance*

Contractor shall comply with public records laws as set forth in Section 119, Florida Statutes, and shall specifically: (a) keep and maintain public records that ordinarily and necessarily would be required by the City in order to perform the service; (b) provide the public with access to public records on the same terms and conditions that the City would provide the records at a cost that does not exceed the cost provided in Section 119, Florida Statutes, or as otherwise

provided by law; (c) ensure that public records that are exempt or confidential and exempt from public records disclosure requirements are not disclosed except as authorized by law; and (d) meet all requirements for retaining public records and transfer to the City, at no cost, all public records in possession of the Contractor upon termination of the Contract and destroy any duplicate public records that are exempt or confidential and exempt from public records disclosure requirements. All records stored electronically must be provided to the City in a format that is compatible with the information technology systems of the City.

9.07 *Records*

The design, permits and all other records prepared by the Contractor, assembled for the City, subcontracted for the City, and any other records related to the scope of work in the possession of the Contractor shall be retained by the Contractor for the requisite time set forth in Florida Administration Code Rule 1 b-24.

<http://dos.myflorida.com/library-archives/records-management/>. Contractor may dispose of the records in accordance with Florida law, upon receipt of a signed written release signed by the City Attorney. Contractor agrees to indemnify the City for failure to comply with the requirements of this paragraph including costs of litigation and legal fees incurred through all appeals. City reserves the right to select and approve the defense attorney.

9.08 *Force Majeure*

Neither party shall be liable for any delay in performance or failure to perform any obligation hereunder if, and to the extent that, such failure or delay is caused by an event of Force Majeure. Force Majeure shall mean any act, event or condition that is beyond the party's reasonable control, that materially and adversely affects the party's ability to perform its obligations hereunder, and that is not the result of the party's willful neglect, error, omission or failure to exercise reasonable due diligence.

9.09 *Contract construction*

This Contract may be executed in one or more counterparts, each of which shall be deemed an original but all of which together constitute one and the same instrument. The delivery by facsimile or e-mail of an executed copy of this Contract shall be deemed valid as if an original signature was delivered. No contract shall be formed between the Contractor and the City until both Parties have signed this Contract.

9.10 *Financial Disclosures*

During the term of this Contract, Contractor covenants and agrees that it will keep adequate books and records of accounts in accordance with Generally Accepted Accounting Principals (GAAP). Contractor further covenants and agrees that in the event the Contractor becomes insolvent and/or fails to pay its current obligations when they become due, Contractor shall so advise Owner of such situation and, upon request from the Owner, Contractor shall provide to Owner financial statements of Contractor, including current income and expense statements of Contractor, consolidated balance sheets signed by a financial officer of Contractor, and audited

reports provided by Contractor to Contractor's Surety, audited financial statements certified by a Certified Public Accountant concerning the financial affairs of the Contractor and all affiliates of Contractor, and such other financial information requested by Owner. All such financial information shall comply with GAAP.

In the event that Contractor becomes insolvent and/or fails to pay its obligations when they become due, Contractor hereby authorized its sureties, lenders, financial institutions and other third parties to release Owner financial information requested by Owner, including, but not limited to, the financial information described in the preceding paragraph.

9.11 *Waiver of Jury Trial*

All parties hereby waive any and all right to any trial by jury in any action or proceeding arising directly or indirectly hereunder.

IN WITNESS WHEREOF, Owner and Contractor have signed this Agreement.

This Agreement will be effective on _____ (which is the Effective Date of the Contract).

Contractor:

Paul Culver Construction, Inc.

(typed or printed name of organization)

By:

(individual's signature)

Date:

(date signed)

Name:

Paul K. Culver

(typed or printed)

Title:

President

(typed or printed)

(If company is a corporation, a partnership, or a joint venture, attach evidence of authority to sign.)

Attest:

(individual's signature)

Title:

(typed or printed)

Address for giving notices:

201 Osceola Avenue

Daytona Beach, Florida 32114

Phone:

(386) 763-4190

Email:

paul@paulculverconstruction.com

License No.:

CGC059149

State:

Florida

Owner:

City of Port Orange

(typed or printed name of organization)

By:

(individual's signature)

Date:

(date signed)

Name:

Scott Stiltner

(typed or printed)

Title:

Mayor

(typed or printed)

Attest:

Robin L. Fenwick, MMC

(individual's signature)

Title:

City Clerk

(typed or printed)

Address for giving notices:

1000 City Center Circle

Port Orange, Florida 32129

(386) 506-5500

AGREEMENT BETWEEN OWNER AND CONTRACTOR FOR CONSTRUCTION CONTRACT (STIPULATED PRICE)

This Agreement is by and between **City of Port Orange, 1000 City Center Circle, Port Orange, Florida 32129** ("Owner") and Paul Culver Construction, Inc., 201 Osceola Avenue, Daytona Beach, Florida 32114 ("Contractor").

Terms used in this Agreement have the meanings stated in the General Conditions and the Supplementary Conditions.

Owner and Contractor hereby agree as follows:

ARTICLE 1—WORK

1.01 Contractor shall complete all Work as specified or indicated in the Contract Documents. The Work is generally described as follows:

The demolition and removal of two (2) existing generators and transport and installation of two (2) new permanent diesel generators. This includes one (1) docking station; one (1) automatic transfer switch; parking lot improvements; staircase and platform generator appurtenances, existing gas utility modifications, concrete modifications and associated electrical and instrumentation upgrades.

ARTICLE 2—THE PROJECT

2.01 The Project, of which the Work under the Contract Documents is a part, is generally described as follows:

ITB 24-17 Police Department Generator Replacement.

ARTICLE 3—ENGINEER

3.01 The part of the project that pertains to the Work has been designed by William B. Black, P.E., Structural Engineer of Record, Keff S. Kurella, P.E., Electrical Engineer of Record, and the Project Engineer, Eric Studstrup, P.E., all of Mead and Hunt, Inc. Project Engineer, Eric Studstrup, P.E. ("Engineer"), of Mead and Hunt, Inc. and shall act as Owner's representative, assume all duties and responsibilities, and have the rights and authority assigned to Engineer in the Contract Documents in connection with the completion of the Work in accordance with the Contract Documents.

ARTICLE 4—CONTRACT TIMES

4.01 *Time is of the Essence*

A. All time limits for Milestones, if any, Substantial Completion, and completion and readiness for final payment as stated in the Contract Documents are of the essence of the Contract.

4.02 *Contract Times: Dates*

A. Deleted in its entirety.

4.03 *Contract Times: Days*

A. The Work will be substantially complete within ~~_____~~ 365 days after the date when the Contract Times commence to run as provided in Paragraph 4.01 of the General Conditions, and completed and ready for final payment in accordance with Paragraph 15.06 of the General Conditions.

4.04 *Milestones* – Deleted in its entirety.

4.05 *Liquidated Damages*

A. Contractor and Owner recognize that time is of the essence as stated in Paragraph 4.01 above and that Owner will suffer financial and other losses if the Work is not completed and Milestones not achieved within the Contract Times, as duly modified. The parties also recognize the delays, expense, and difficulties involved in proving, in a legal or arbitration proceeding, the actual loss suffered by Owner if the Work is not completed on time. Accordingly, instead of requiring any such proof, Owner and Contractor agree that as liquidated damages for delay (but not as a penalty):

1. *Substantial Completion:* Contractor shall pay Owner \$0.00 for each day that expires after the time (as duly adjusted pursuant to the Contract) specified above for Substantial Completion, until the Work is substantially complete.
2. *Completion of Remaining Work:* After Substantial Completion, if Contractor shall neglect, refuse, or fail to complete the remaining Work within the Contract Times (as duly adjusted pursuant to the Contract) for completion and readiness for final payment, Contractor shall pay Owner \$0.00 for each day that expires after such time until the Work is completed and ready for final payment.
3. Deleted in its entirety.

B. If Owner recovers liquidated damages for a delay in completion by Contractor, then such liquidated damages are Owner's sole and exclusive remedy for such delay, and Owner is precluded from recovering any other damages, whether actual, direct, excess, or consequential, for such delay, except for special damages (if any) specified in this Agreement.

C. Deleted in its entirety.

4.06 *Special Damages* - Deleted in its entirety.

A. Deleted in its entirety.

B. Deleted in its entirety.

C. Deleted in its entirety.

ARTICLE 5—CONTRACT PRICE

5.01 Owner shall pay Contractor for completion of the Work in accordance with the Contract Documents, the amounts that follow, subject to adjustment under the Contract:

A. Deleted in its entirety.

- B. For all Unit Price Work in accordance with Paragraph 13.03 of the General Conditions, an amount equal to the sum of the established unit price for each separately identified item of Unit Price Work times the actual quantity of that item:

Unit Price Work					
Item No.	Description	Unit	Estimated Quantity	Unit Price	Extended Price
See Exhibit No. 1 Contractor's Bid Schedule.					
Total of all Extended Prices for Unit Price Work (subject to final adjustment based on actual quantities)					\$734,000.00

The Bid Unit Prices set forth above are guaranteed prices. Although the Estimated Quantities are estimates and may increase or decrease based on determinations of Engineer, Contractor agrees and understands that the Bid Unit Prices shall remain the same irrespective of the quantities. Contractor understands that in agreeing to any Bid Unit Price it is agreeing to bear the risk associated with any material price increase or escalation. Owner agrees and understands that in agreeing to any Bid Unit Price it is agreeing to bear the risk associated with any material price decrease or reduction.

- C. Deleted in its entirety.
- D. For all Work, at the prices stated in Contractor's Bid Schedule, attached hereto as an exhibit.

ARTICLE 6—PAYMENT PROCEDURES

6.01 *Submittal and Processing of Payments*

- A. Contractor shall submit Applications for Payment in accordance with Article 15 of the General Conditions. Applications for Payment will be processed by Engineer as provided in the General Conditions.

6.02 *Progress Payments; Retainage*

- A. Owner shall make progress payments on the basis of Contractor's Applications for Payment on or about the **15th** day of each month during performance of the Work as provided in Paragraph 6.02.A.1 below, provided that such Applications for Payment have been submitted in a timely manner and otherwise meet the requirements of the Contract. All such payments will be measured by the Schedule of Values established as provided in the General Conditions (and in the case of Unit Price Work based on the number of units completed) or, in the event there is no Schedule of Values, as provided elsewhere in the Contract.
- Prior to Substantial Completion, progress payments will be made in an amount equal to the percentage indicated below but, in each case, less the aggregate of payments previously made and less such amounts as Owner may withhold, including but not limited to liquidated damages, in accordance with the Contract.
 - 95%** percent of the value of the Work completed (with the balance being retainage).

1) Deleted in its entirety.

b. Deleted in its entirety.

B. Owner shall withhold Five percent (5%) of each progress payment as retainage.

6.03 *Final Payment*

A. Upon final completion and acceptance of the Work, Owner shall pay the remainder of the Contract Price in accordance with Paragraph 15.06 of the General Conditions.

6.04 *Consent of Surety*

A. Owner will not make final payment, or return or release retainage at Substantial Completion or any other time, unless Contractor submits written consent of the surety to such payment, return, or release.

6.05 *Interest* Deleted in its entirety.

A. Deleted in its entirety.

ARTICLE 7—CONTRACT DOCUMENTS

7.01 *Contents*

A. The Contract Documents consist of all of the following:

1. This Agreement (pages 1 to 11, inclusive).

2. Bonds:

a. Combination Payment and Performance bond, together with power of attorney, (pages 1 to 4, inclusive).

3. General Conditions (pages 1 to 75, inclusive).

4. Deleted in its entirety.

5. ~~Deleted in its entirety. Technical Specifications, on file with City Engineer, Junos Reed (pages 1 to 11, inclusive).~~

6. ~~Bid Set~~ Drawings, on file with City Engineer, Junos Reed (pages 1 to 15, inclusive).

7. Addendum No. 1 (pages 1 to 2, inclusive).

8. Addendum No. 2 (pages 1 to 1, inclusive).

9. Addendum No. 3 (pages 1 to 2, inclusive).

10. Exhibits to this Agreement (enumerated as follows):

a. Exhibit No. 1 Contractor's Bid Schedule (page 1, inclusive).

b. Exhibit No. 2 Contractor's Proposal (pages 1 to 37, inclusive).

c. Exhibit No. 3 Composite Exhibit No. 3 City's ITB 24-17 Police Department Generator Replacement (pages 1 to 154, not attached, on file with office of the City Clerk).

11. The following which may be delivered or issued on or after the Effective Date of the Contract and are not attached hereto:

- a. Notice to Proceed.
 - b. Work Change Directives.
 - c. Change Orders.
 - d. Field Orders.
 - e. Warranty Bond, if any.
- B. The Contract Documents listed in Paragraph 7.01.A are attached to this Agreement (except as expressly noted otherwise above).
- C. There are no Contract Documents other than those listed above in this Article 7.
- D. The Contract Documents may only be amended, modified, or supplemented as provided in the Contract.

ARTICLE 8—REPRESENTATIONS, CERTIFICATIONS, AND STIPULATIONS

8.01 Contractor's Representations

- A. In order to induce Owner to enter into this Contract, Contractor makes the following representations:
- 1. Contractor has examined and carefully studied the Contract Documents, including Addenda.
 - 2. Contractor has visited the Site, conducted a thorough visual examination of the Site and adjacent areas, and become familiar with the general, local, and Site conditions that may affect cost, progress, and performance of the Work.
 - 3. Contractor is familiar with all Laws and Regulations that may affect cost, progress, and performance of the Work.
 - 4. Contractor has carefully studied the reports of explorations and tests of subsurface conditions at or adjacent to the Site and the drawings of physical conditions relating to existing surface or subsurface structures at the Site that have been identified in the Supplementary Conditions, with respect to the Technical Data in such reports and drawings.
 - 5. Contractor has carefully studied the reports and drawings relating to Hazardous Environmental Conditions, if any, at or adjacent to the Site that have been identified in the Supplementary Conditions, with respect to Technical Data in such reports and drawings.
 - 6. Contractor has considered the information known to Contractor itself; information commonly known to contractors doing business in the locality of the Site; information and observations obtained from visits to the Site; the Contract Documents; and the Technical Data identified in the Supplementary Conditions or by definition, with respect to the effect of such information, observations, and Technical Data on (a) the cost, progress, and performance of the Work; (b) the means, methods, techniques, sequences, and procedures of construction to be employed by Contractor; and (c) Contractor's safety precautions and programs.

7. Based on the information and observations referred to in the preceding paragraph, Contractor agrees that no further examinations, investigations, explorations, tests, studies, or data are necessary for the performance of the Work at the Contract Price, within the Contract Times, and in accordance with the other terms and conditions of the Contract.
8. Contractor is aware of the general nature of work to be performed by Owner and others at the Site that relates to the Work as indicated in the Contract Documents.
9. Contractor has given Engineer written notice of all conflicts, errors, ambiguities, or discrepancies that Contractor has discovered in the Contract Documents, and of discrepancies between Site conditions and the Contract Documents, and the written resolution thereof by Engineer is acceptable to Contractor.
10. The Contract Documents are generally sufficient to indicate and convey understanding of all terms and conditions for performance and furnishing of the Work.
11. Contractor's entry into this Contract constitutes an incontrovertible representation by Contractor that without exception all prices in the Agreement are premised upon performing and furnishing the Work required by the Contract Documents.

8.02 *Contractor's Certifications*

- A. Contractor certifies that it has not engaged in corrupt, fraudulent, collusive, or coercive practices in competing for or in executing the Contract. For the purposes of this Paragraph 8.02:
 1. "corrupt practice" means the offering, giving, receiving, or soliciting of anything of value likely to influence the action of a public official in the bidding process or in the Contract execution;
 2. "fraudulent practice" means an intentional misrepresentation of facts made (a) to influence the bidding process or the execution of the Contract to the detriment of Owner, (b) to establish Bid or Contract prices at artificial non-competitive levels, or (c) to deprive Owner of the benefits of free and open competition;
 3. "collusive practice" means a scheme or arrangement between two or more Bidders, with or without the knowledge of Owner, a purpose of which is to establish Bid prices at artificial, non-competitive levels; and
 4. "coercive practice" means harming or threatening to harm, directly or indirectly, persons or their property to influence their participation in the bidding process or affect the execution of the Contract.

8.03 *Standard General Conditions*

- A. Owner stipulates that if the General Conditions that are made a part of this Contract are EJCDC® C-700, Standard General Conditions for the Construction Contract (2018), published by the Engineers Joint Contract Documents Committee, and if Owner is the party that has furnished said General Conditions, then Owner has plainly shown all modifications to the standard wording of such published document to the Contractor, through a process such as highlighting or "track changes" (redline/strikeout), or in the Supplementary Conditions.

B. Any reference to Supplementary Conditions throughout this document, the C-520 Agreement between Owner and Contractor for Construction Contract (2018), and the EJCDC® C-700,

Standard General Conditions for the Construction Contract (2018), are hereby deleted in their entirety.

ARTICLE 9—MISCELLANEOUS

9.01 *Assignment of Contract*

A. No assignment by a party hereto of any rights under or interests in the Contract will be binding on another party hereto without the written consent of the party sought to be bound; and, specifically but without limitation, moneys that may become due and moneys that are due may not be assigned without such consent (except to the extent that the effect of this restriction may be limited by law), and unless specifically stated to the contrary in any written consent to an assignment, no assignment will release or discharge the assignor from any duty or responsibility under the Contract Documents.

9.02 *Successors and Assigns*

Owner and Contractor each binds itself, its partners, successors, assigns, and legal representatives to the other party hereto, its partners, successors, assigns, and legal representatives in respect to all covenants, agreements, and obligations contained in the Contract Documents.

9.03 *Severability*

Any provisions or part of the Contract Documents held to be void or unenforceable under any Law or Regulation shall be deemed stricken, and all remaining provisions and parts shall continue to be valid and binding upon Owner and Contractor, who agree that the Contract Documents shall be reformed to replace such stricken provision or part thereof with a valid and enforceable provision or part that comes as close as possible to expressing the intention of the stricken provision.

9.04 *No-Damage-for-Delay*

Contractor shall not be entitled to any damages (including, without limitation, expenses, costs, fees, extended field overhead and general conditions, equipment costs, home office overhead, lost productivity and inefficiency damages, additional payroll and labor costs, etc.) for any delay to its Work. Contractor's sole and exclusive remedy for a delay to its Work that is not caused by Contractor (or a person or entity performing a portion of Contractor's scope of Work) shall be an extension of time to substantially complete and finally complete the Project; provided, however, that Owner granting Contractor an extension of time is not a condition precedent to this no-damage-for-delay provision. Contractor shall also not be entitled to any damages for disruption or interference to its Work or for having to accelerate or incur additional labor or payroll costs in order to make up or overcome a delay to its Work so that it can maintain the dates for Substantial Completion and Final Completion. Contractor agrees that in determining and agreeing to the Contract Price it is considered this no-damage-for-delay provision and understands that it is not entitled to any damages whatsoever for a delay to its Work.

9.05 *No intended Third-Party Beneficiaries*

There are no intended third-party beneficiaries to the Contract.

9.06 *Public Record Compliance*

Contractor shall comply with public records laws as set forth in Section 119, Florida Statutes, and shall specifically: (a) keep and maintain public records that ordinarily and necessarily would be required by the City in order to perform the service; (b) provide the public with access to public records on the same terms and conditions that the City would provide the records at a cost that does not exceed the cost provided in Section 119, Florida Statutes, or as otherwise provided by law; (c) ensure that public records that are exempt or confidential and exempt from public records disclosure requirements are not disclosed except as authorized by law; and (d) meet all requirements for retaining public records and transfer to the City, at no cost, all public records in possession of the Contractor upon termination of the Contract and destroy any duplicate public records that are exempt or confidential and exempt from public records disclosure requirements. All records stored electronically must be provided to the City in a format that is compatible with the information technology systems of the City.

9.07 *Records*

The design, permits and all other records prepared by the Contractor, assembled for the City, subcontracted for the City, and any other records related to the scope of work in the possession of the Contractor shall be retained by the Contractor for the requisite time set forth in Florida Administration Code Rule 1 b-24.

<http://dos.myflorida.com/library-archives/records-management/>. Contractor may dispose of the records in accordance with Florida law, upon receipt of a signed written release signed by the City Attorney. Contractor agrees to indemnify the City for failure to comply with the requirements of this paragraph including costs of litigation and legal fees incurred through all appeals. City reserves the right to select and approve the defense attorney.

9.08 *Force Majeure*

Neither party shall be liable for any delay in performance or failure to perform any obligation hereunder if, and to the extent that, such failure or delay is caused by an event of Force Majeure. Force Majeure shall mean any act, event or condition that is beyond the party's reasonable control, that materially and adversely affects the party's ability to perform its obligations hereunder, and that is not the result of the party's willful neglect, error, omission or failure to exercise reasonable due diligence.

9.09 *Contract construction*

This Contract may be executed in one or more counterparts, each of which shall be deemed an original but all of which together constitute one and the same instrument. The delivery by facsimile or e-mail of an executed copy of this Contract shall be deemed valid as if an original signature was delivered. No contract shall be formed between the Contractor and the City until both Parties have signed this Contract.

9.10 *Financial Disclosures*

During the term of this Contract, Contractor covenants and agrees that it will keep adequate books and records of accounts in accordance with Generally Accepted Accounting Principles

(GAAP). Contractor further covenants and agrees that in the event the Contractor becomes insolvent and/or fails to pay its current obligations when they become due, Contractor shall so advise Owner of such situation and, upon request from the Owner, Contractor shall provide to Owner financial statements of Contractor, including current income and expense statements of Contractor, consolidated balance sheets signed by a financial officer of Contractor, and audited reports provided by Contractor to Contractor's Surety, audited financial statements certified by a Certified Public Accountant concerning the financial affairs of the Contractor and all affiliates of Contractor, and such other financial information requested by Owner. All such financial information shall comply with GAAP.

In the event that Contractor becomes insolvent and/or fails to pay its obligations when they become due, Contractor hereby authorized its sureties, lenders, financial institutions and other third parties to release Owner financial information requested by Owner, including, but not limited to, the financial information described in the preceding paragraph.

9.11 *Waiver of Jury Trial*

All parties hereby waive any and all right to any trial by jury in any action or proceeding arising directly or indirectly hereunder.

IN WITNESS WHEREOF, Owner and Contractor have signed this Agreement.

This Agreement will be effective on _____ (which is the Effective Date of the Contract).

Contractor:

Paul Culver Construction, Inc.

(typed or printed name of organization)

By: _____

(individual's signature)

Date: _____

(date signed)

Name: Paul K. Culver

(typed or printed)

Title: President

(typed or printed)

(If company is a corporation, a partnership, or a joint venture, attach evidence of authority to sign.)

Attest: _____

(individual's signature)

Title: _____

(typed or printed)

Address for giving notices:

201 Osceola Avenue

Daytona Beach, Florida 32114

Phone: (386) 763-4190

Email: paul@paulculverconstruction.com

License No.: CGC059149

State: Florida

Owner:

City of Port Orange

(typed or printed name of organization)

By:

(individual's signature)

Date:

(date signed)

Name:

Scott Stiltner

(typed or printed)

Title:

Mayor

(typed or printed)

Attest:

Robin L. Fenwick, MMC

(individual's signature)

Title:

City Clerk

(typed or printed)

Address for giving notices:

1000 City Center Circle

Port Orange, Florida 32129

(386) 506-5500

Payment and Performance Bond
For Completion and Return to City for Recording

Consisting of 4 Pages

FRONT PAGE FOR BOND REQUIRED BY SECTION 255.05, F.S.

PAYMENT AND PERFORMANCE BOND

(Public Works)

Notice and Time Limitations Must Be In Accordance
With Section 255.05(2), (8) and (10), Florida Statutes

BOND NO. _____

PRINCIPAL:

Developer or Contractor: Paul Culver Construction, Inc.
Principal Business Address: 201 Osceola Avenue
Daytona Beach, Florida 32114
Contact Person: Paul K. Culver, President
Phone Number: (386) 763-4190

SURETY:

Address: _____

Contact Person: _____
Phone Number: _____

OWNER:

City of Port Orange, Florida, a chartered municipal corporation
1000 City Center Circle
Port Orange, Florida 32129-4144
Contact Person: City Manager
Phone Number: (386) 506-5501

Amount: \$734,000.00 **City Case/Project No.** ITB 24-17 Police Department Generator Replacement

Description of Work: ITB 24-17 Police Department Generator Replacement

Project Location: City of Port Orange Police Department, 4545 Clyde Morris Boulevard, Port Orange, Volusia County, Florida 32127

Legal Description: Portions of Parcel ID#: 6307-00-00-0012
See Attached **Exhibit "A"**

Front Page

All other pages are subsequent to this page regardless of any numbers that may be printed thereon.

**City of Port Orange Parks & Recreation
4655 City Center Circle, Port Orange, FL 32129**

Full Parcel ID:
08-16-33-00-06-0010

Short Parcel ID:
6308-00-06-0010

Legal Description:
A portion of the Parcel ID listed above.

EXHIBIT "A"

Paul Culver Construction, Inc.

ITB 24-17 Police Department Generator Replacement

Bond No. _____

**COMBINATION PAYMENT AND PERFORMANCE BOND
FOR
PUBLIC CONSTRUCTION**

per Section 255.05, Florida Statutes
Guaranty for Construction of Public Improvements

BY THIS BOND, We, **PAUL CULVER CONSTRUCTION, INC.** as Principal, and _____, a corporation, as Surety, are bound to **CITY OF PORT ORANGE, FLORIDA**, a Florida municipal corporation, herein called "Owner" or sometimes referred to as "City," in the sum of **SEVEN HUNDRED THIRTY-FOUR THOUSAND AND 00/100 DOLLARS (\$734,000.00)**, for payment of which we bind ourselves, our heirs, personal representatives, successors, and assigns, jointly and severally.

THE CONDITION OF THIS BOND is that if Principal:

1. Performs the terms of that certain EJCDC Agreement, having an effective date of _____, entered into by and between the Principal and the City, for Police Department Generator Replacement, hereinafter referred to as the "Contract," being made a part of this bond by reference, at the times and in the manner prescribed in the Contract; and
2. Promptly makes payments to all claimants, as defined in Section 255.05(1), Florida Statutes, supplying Principal with labor, materials, or supplies, used directly or indirectly by Principal in the prosecution of the work provided for in the Contract (the "Work"); and
3. Pays Owner all losses, damages, delay damages (including contractually authorized liquidated damages), expenses, costs, and attorney's fees, including appellate proceedings, that Owner sustains because of a breach or material breach by Principal under the Contract documents; and
4. Performs the guarantee of all work and materials furnished under the Contract for the time specified in the Contract, then this bond is void; otherwise it remains in full force.

Notice of Nonpayment and Time Limitations

Any action instituted by a claimant under this bond for payment must be in accordance with the notice and time limitation provisions in Sections 255.05(2), (8) and (10), Florida Statutes.

Any changes in or under the contract documents and compliance or noncompliance with any formalities connected with the contract or the changes does not affect Surety's obligation under this bond.

IN WITNESS WHEREOF, this performance and payment bond is executed and shall be deemed an original, this _____, day of _____, 2025.

Attest:

PAUL CULVER CONSTRUCTION, INC.

(As to Corporate Principal) Secretary

By: _____
Paul K. Culver, President

(Witness to Principal)

(Corporate Seal)

(Surety)

(Witness to Surety)

By: _____
Name: _____
(Attorney-in-Fact)

(Corporate Seal)

NOTE: Date of BOND must not be prior to date of Contract. If Developer/Principal is Partnership, all partners should execute BOND. All BONDS signed by an agent must be accompanied by a certified copy of the authority to act.

IMPORTANT: Surety companies executing BONDS must appear on the Treasury Department's most current list (Circular 570 as amended) and be authorized to transact business in the State of Florida.

EJCDC General Conditions (Clean Copy)

Consisting of 75 Pages

This document has important legal consequences; consultation with an attorney is encouraged with respect to its use or modification. This document should be adapted to the particular circumstances of the contemplated Project and the controlling Laws and Regulations.

STANDARD GENERAL CONDITIONS OF THE CONSTRUCTION CONTRACT

Prepared By



Endorsed By



Copyright© 2018

National Society of Professional Engineers
1420 King Street, Alexandria, VA 22314-2794
(703) 684-2882
www.nspe.org

American Council of Engineering Companies
1015 15th Street N.W., Washington, DC 20005
(202) 347-7474
www.acec.org

American Society of Civil Engineers
1801 Alexander Bell Drive, Reston, VA 20191-4400
(800) 548-2723
www.asce.org

The copyright for this EJCDC document is owned jointly by the three sponsoring organizations listed above. The National Society of Professional Engineers is the Copyright Administrator for the EJCDC documents; please direct all inquiries regarding EJCDC copyrights to NSPE.

NOTE: EJCDC publications may be purchased at www.ejcdc.org, or from any of the sponsoring organizations above.

STANDARD GENERAL CONDITIONS OF THE CONSTRUCTION CONTRACT

TABLE OF CONTENTS

	Page
Article 1—Definitions and Terminology.....	1
1.01 Defined Terms.....	1
1.02 Terminology	6
Article 2—Preliminary Matters	7
2.01 Delivery of Performance and Payment Bonds; Evidence of Insurance.....	7
2.02 Copies of Documents	8
2.03 Before Starting Construction	8
2.04 Preconstruction Conference; Designation of Authorized Representatives	8
2.05 Acceptance of Schedules	8
2.06 Electronic Transmittals	9
Article 3—Contract Documents: Intent, Requirements, Reuse	10
3.01 Intent.....	10
3.02 Reference Standards	10
3.03 Reporting and Resolving Discrepancies	11
3.04 Requirements of the Contract Documents.....	12
3.05 Reuse of Documents	12
Article 4—Commencement and Progress of the Work	13
4.01 Commencement of Contract Times; Notice to Proceed	13
4.02 Starting the Work.....	13
4.03 Reference Points	13
4.04 Progress Schedule	13
4.05 Delays in Contractor’s Progress	13
Article 5—Site; Subsurface and Physical Conditions; Hazardous Environmental Conditions	15
5.01 Availability of Lands	15
5.02 Use of Site and Other Areas.....	15
5.03 Subsurface and Physical Conditions.....	16
5.04 Differing Subsurface or Physical Conditions	17

5.05	Underground Facilities.....	19
5.06	Hazardous Environmental Conditions at Site	21
Article 6—Bonds and Insurance.....		23
6.01	Performance, Payment, and Other Bonds	23
6.02	Insurance—General Provisions.....	24
6.03	Contractor’s Insurance.....	25
6.04	Builder’s Risk and Other Property Insurance	26
6.05	Property Losses; Subrogation	27
6.06	Receipt and Application of Property Insurance Proceeds	28
Article 7—Contractor’s Responsibilities		29
7.01	Contractor’s Means and Methods of Construction	29
7.02	Supervision and Superintendence	29
7.03	Labor; Working Hours	29
7.04	Services, Materials, and Equipment	30
7.05	“Or Equals”	30
7.06	Substitutes	31
7.07	Concerning Subcontractors and Suppliers.....	33
7.08	Patent Fees and Royalties.....	34
7.09	Permits	34
7.10	Taxes	35
7.11	Laws and Regulations.....	35
7.12	Record Documents.....	35
7.13	Safety and Protection	35
7.14	Hazard Communication Programs	37
7.15	Emergencies	37
7.16	Submittals	37
7.17	Contractor’s General Warranty and Guarantee	40
7.18	Indemnification	41
7.19	Delegation of Professional Design Services	42
Article 8—Other Work at the Site.....		43
8.01	Other Work	43
8.02	Coordination	43
8.03	Legal Relationships.....	44

Article 9—Owner’s Responsibilities	45
9.01 Communications to Contractor	45
9.02 Replacement of Engineer	45
9.03 Furnish Data	45
9.04 Pay When Due.....	45
9.05 Lands and Easements; Reports, Tests, and Drawings	45
9.06 Insurance.....	45
9.07 Change Orders	46
9.08 Inspections, Tests, and Approvals.....	46
9.09 Limitations on Owner’s Responsibilities	46
9.10 Undisclosed Hazardous Environmental Condition.....	46
9.11 Evidence of Financial Arrangements.....	46
9.12 Safety Programs	46
Article 10—Engineer’s Status During Construction	46
10.01 Owner’s Representative.....	46
10.02 Visits to Site.....	46
10.03 Resident Project Representative.....	47
10.04 Engineer’s Authority	47
10.05 Determinations for Unit Price Work	47
10.06 Decisions on Requirements of Contract Documents and Acceptability of Work	47
10.07 Limitations on Engineer’s Authority and Responsibilities	48
10.08 Compliance with Safety Program.....	48
Article 11—Changes to the Contract	48
11.01 Amending and Supplementing the Contract	48
11.02 Change Orders	49
11.03 Work Change Directives.....	49
11.04 Field Orders.....	49
11.05 Owner-Authorized Changes in the Work	50
11.06 Unauthorized Changes in the Work.....	50
11.07 Change of Contract Price	50
11.08 Change of Contract Times.....	51
11.09 Change Proposals.....	52
11.10 Notification to Surety.....	53

Article 12—Claims.....	54
12.01 Claims.....	54
Article 13—Cost of the Work; Allowances; Unit Price Work	54
13.01 Cost of the Work	54
13.02 Allowances	58
13.03 Unit Price Work.....	58
Article 14—Tests and Inspections; Correction, Removal, or Acceptance of Defective Work	59
14.01 Access to Work.....	59
14.02 Tests, Inspections, and Approvals.....	59
14.03 Defective Work	60
14.04 Acceptance of Defective Work.....	61
14.05 Uncovering Work	61
14.06 Owner May Stop the Work	62
14.07 Owner May Correct Defective Work.....	62
Article 15—Payments to Contractor; Set-Offs; Completion; Correction Period	62
15.01 Progress Payments.....	62
15.02 Contractor’s Warranty of Title	66
15.03 Substantial Completion.....	66
15.04 Partial Use or Occupancy	67
15.05 Final Inspection	68
15.06 Final Payment.....	68
15.07 Waiver of Claims	69
15.08 Correction Period.....	70
Article 16—Suspension of Work and Termination	71
16.01 Owner May Suspend Work	71
16.02 Owner May Terminate for Cause.....	71
16.03 Owner May Terminate for Convenience.....	72
16.04 Contractor May Stop Work or Terminate	72
Article 17—Final Resolution of Disputes	73
17.01 Methods and Procedures.....	73
Article 18—Miscellaneous	74
18.01 Giving Notice	74
18.02 Computation of Times.....	74

18.03	Cumulative Remedies	74
18.04	Limitation of Damages	74
18.05	No Waiver	74
18.06	Survival of Obligations	74
18.07	Controlling Law	75
18.08	Assignment of Contract.....	75
18.09	Successors and Assigns	75
18.10	Headings.....	75

STANDARD GENERAL CONDITIONS OF THE CONSTRUCTION CONTRACT

ARTICLE 1—DEFINITIONS AND TERMINOLOGY

1.01 *Defined Terms*

- A. Wherever used in the Bidding Requirements or Contract Documents, a term printed with initial capital letters, including the term's singular and plural forms, will have the meaning indicated in the definitions below. In addition to terms specifically defined, terms with initial capital letters in the Contract Documents include references to identified articles and paragraphs, and the titles of other documents or forms.
1. *Addenda*—Written or graphic instruments issued prior to the opening of Bids which clarify, correct, or change the Bidding Requirements or the proposed Contract Documents.
 2. *Agreement*—The written instrument, executed by Owner and Contractor, that sets forth the Contract Price and Contract Times, identifies the parties and the Engineer, and designates the specific items that are Contract Documents.
 3. *Application for Payment*—The document prepared by Contractor, in a form acceptable to Engineer, to request progress or final payments, and which is to be accompanied by such supporting documentation as is required by the Contract Documents.
 4. *Bid*—The offer of a Bidder submitted on the prescribed form setting forth the prices for the Work to be performed.
 5. *Bidder*—An individual or entity that submits a Bid to Owner.
 6. *Bidding Documents*—The Bidding Requirements, the proposed Contract Documents, and all Addenda.
 7. *Bidding Requirements*—The Advertisement or invitation to bid, Instructions to Bidders, Bid Bond or other Bid security, if any, the Bid Form, and the Bid with any attachments.
 8. *Change Order*—A document which is signed by Contractor and Owner and authorizes an addition, deletion, or revision in the Work or an adjustment in the Contract Price or the Contract Times, or other revision to the Contract, issued on or after the Effective Date of the Contract.
 9. *Change Proposal*—A written request by Contractor, duly submitted in compliance with the procedural requirements set forth herein, seeking an adjustment in Contract Price or Contract Times; contesting an initial decision by Engineer concerning the requirements of the Contract Documents or the acceptability of Work under the Contract Documents; challenging a set-off against payments due; or seeking other relief with respect to the terms of the Contract.

10. *Claim*

- a. A demand or assertion by Owner directly to Contractor, duly submitted in compliance with the procedural requirements set forth herein, seeking an adjustment of Contract Price or Contract Times; contesting an initial decision by Engineer concerning the requirements of the Contract Documents or the acceptability of Work under the Contract Documents; contesting Engineer's decision regarding a Change Proposal; seeking resolution of a contractual issue that Engineer has declined to address; or seeking other relief with respect to the terms of the Contract.
 - b. A demand or assertion by Contractor directly to Owner, duly submitted in compliance with the procedural requirements set forth herein, contesting Engineer's decision regarding a Change Proposal, or seeking resolution of a contractual issue that Engineer has declined to address.
 - c. A demand or assertion by Owner or Contractor, duly submitted in compliance with the procedural requirements set forth herein, made pursuant to Paragraph 12.01.A.4, concerning disputes arising after Engineer has issued a recommendation of final payment.
 - d. A demand for money or services by a third party is not a Claim.
11. *Constituent of Concern*—Asbestos, petroleum, radioactive materials, polychlorinated biphenyls (PCBs), lead-based paint (as defined by the HUD/EPA standard), hazardous waste, and any substance, product, waste, or other material of any nature whatsoever that is or becomes listed, regulated, or addressed pursuant to Laws and Regulations regulating, relating to, or imposing liability or standards of conduct concerning, any hazardous, toxic, or dangerous waste, substance, or material.
12. *Contract*—The entire and integrated written contract between Owner and Contractor concerning the Work.
13. *Contract Documents*—Those items so designated in the Agreement, and which together comprise the Contract.
14. *Contract Price*—The money that Owner has agreed to pay Contractor for completion of the Work in accordance with the Contract Documents.
15. *Contract Times*—The number of days or the dates by which Contractor shall: (a) achieve Milestones, if any; (b) achieve Substantial Completion; and (c) complete the Work.
16. *Contractor*—The individual or entity with which Owner has contracted for performance of the Work.
17. *Cost of the Work*—See Paragraph 13.01 for definition.
18. *Drawings*—The part of the Contract that graphically shows the scope, extent, and character of the Work to be performed by Contractor.
19. *Effective Date of the Contract*—The date, indicated in the Agreement, on which the Contract becomes effective.

20. *Electronic Document*—Any Project-related correspondence, attachments to correspondence, data, documents, drawings, information, or graphics, including but not limited to Shop Drawings and other Submittals, that are in an electronic or digital format.
21. *Electronic Means*—Electronic mail (email), upload/download from a secure Project website, or other communications methods that allow: (a) the transmission or communication of Electronic Documents; (b) the documentation of transmissions, including sending and receipt; (c) printing of the transmitted Electronic Document by the recipient; (d) the storage and archiving of the Electronic Document by sender and recipient; and (e) the use by recipient of the Electronic Document for purposes permitted by this Contract. Electronic Means does not include the use of text messaging, or of Facebook, Twitter, Instagram, or similar social media services for transmission of Electronic Documents.
22. *Engineer*—The individual or entity named as such in the Agreement.
23. *Field Order*—A written order issued by Engineer which requires minor changes in the Work but does not change the Contract Price or the Contract Times.
24. *Hazardous Environmental Condition*—The presence at the Site of Constituents of Concern in such quantities or circumstances that may present a danger to persons or property exposed thereto.
- a. The presence at the Site of materials that are necessary for the execution of the Work, or that are to be incorporated into the Work, and that are controlled and contained pursuant to industry practices, Laws and Regulations, and the requirements of the Contract, is not a Hazardous Environmental Condition.
 - b. The presence of Constituents of Concern that are to be removed or remediated as part of the Work is not a Hazardous Environmental Condition.
 - c. The presence of Constituents of Concern as part of the routine, anticipated, and obvious working conditions at the Site, is not a Hazardous Environmental Condition.
25. *Laws and Regulations; Laws or Regulations*—Any and all applicable laws, statutes, rules, regulations, ordinances, codes, and binding decrees, resolutions, and orders of any and all governmental bodies, agencies, authorities, and courts having jurisdiction.
26. *Liens*—Charges, security interests, or encumbrances upon Contract-related funds, real property, or personal property.
27. *Milestone*—A principal event in the performance of the Work that the Contract requires Contractor to achieve by an intermediate completion date, or by a time prior to Substantial Completion of all the Work.
28. *Notice of Award*—The written notice by Owner to a Bidder of Owner's acceptance of the Bid.
29. *Notice to Proceed*—A written notice by Owner to Contractor fixing the date on which the Contract Times will commence to run and on which Contractor shall start to perform the Work.

30. *Owner*—The individual or entity with which Contractor has contracted regarding the Work, and which has agreed to pay Contractor for the performance of the Work, pursuant to the terms of the Contract.
31. *Progress Schedule*—A schedule, prepared and maintained by Contractor, describing the sequence and duration of the activities comprising Contractor’s plan to accomplish the Work within the Contract Times.
32. *Project*—The total undertaking to be accomplished for Owner by engineers, contractors, and others, including planning, study, design, construction, testing, commissioning, and start-up, and of which the Work to be performed under the Contract Documents is a part.
33. *Project Manual*—The bound documentary information prepared for bidding and constructing the Work. A listing of the contents of the Project Manual, which may be bound in one or more volumes, is contained in the table(s) of contents.
34. *Punch List* - the detailed list of incomplete, unsatisfactory or unacceptable, or defective items that Contractor is required to complete prior to final payment that is generated in accordance with Paragraph 14.06 of the General Conditions.”
34. *Resident Project Representative*—The authorized representative of Engineer assigned to assist Engineer at the Site. As used herein, the term Resident Project Representative (RPR) includes any assistants or field staff of Resident Project Representative.
34. *Samples*—Physical examples of materials, equipment, or workmanship that are representative of some portion of the Work and that establish the standards by which such portion of the Work will be judged.
35. *Schedule of Submittals*—A schedule, prepared and maintained by Contractor, of required submittals and the time requirements for Engineer’s review of the submittals.
36. *Schedule of Values*—A schedule, prepared and maintained by Contractor, allocating portions of the Contract Price to various portions of the Work and used as the basis for reviewing Contractor’s Applications for Payment.
37. *Shop Drawings*—All drawings, diagrams, illustrations, schedules, and other data or information that are specifically prepared or assembled by or for Contractor and submitted by Contractor to illustrate some portion of the Work. Shop Drawings, whether approved or not, are not Drawings and are not Contract Documents.
38. *Site*—Lands or areas indicated in the Contract Documents as being furnished by Owner upon which the Work is to be performed, including rights-of-way and easements, and such other lands or areas furnished by Owner which are designated for the use of Contractor.
39. *Specifications*—The part of the Contract that consists of written requirements for materials, equipment, systems, standards, and workmanship as applied to the Work, and certain administrative requirements and procedural matters applicable to the Work.
40. *Subcontractor*—An individual or entity having a direct contract with Contractor or with any other Subcontractor for the performance of a part of the Work.

41. *Submittal*—A written or graphic document, prepared by or for Contractor, which the Contract Documents require Contractor to submit to Engineer, or that is indicated as a Submittal in the Schedule of Submittals accepted by Engineer. Submittals may include Shop Drawings and Samples; schedules; product data; Owner-delegated designs; sustainable design information; information on special procedures; testing plans; results of tests and evaluations, source quality-control testing and inspections, and field or Site quality-control testing and inspections; warranties and certifications; Suppliers' instructions and reports; records of delivery of spare parts and tools; operations and maintenance data; Project photographic documentation; record documents; and other such documents required by the Contract Documents. Submittals, whether or not approved or accepted by Engineer, are not Contract Documents. Change Proposals, Change Orders, Claims, notices, Applications for Payment, and requests for interpretation or clarification are not Submittals.
42. *Substantial Completion*—The time and date at which the Work (or a specified part thereof) has progressed to the point where, in the opinion of Engineer, the Work (or a specified part thereof) is sufficiently complete, in accordance with the Contract Documents, so that the Work (or a specified part thereof) can be utilized for the purposes for which it is intended. The terms "substantially complete" and "substantially completed" as applied to all or part of the Work refer to Substantial Completion of such Work.
43. *Successful Bidder*—The Bidder to which the Owner makes an award of contract.
44. *Supplementary Conditions*—The part of the Contract that amends or supplements these General Conditions.
45. *Supplier*—A manufacturer, fabricator, supplier, distributor, or vendor having a direct contract with Contractor or with any Subcontractor to furnish materials or equipment to be incorporated in the Work by Contractor or a Subcontractor.
46. *Technical Data*
- a. Those items expressly identified as Technical Data in the Supplementary Conditions, with respect to either (1) existing subsurface conditions at or adjacent to the Site, or existing physical conditions at or adjacent to the Site including existing surface or subsurface structures (except Underground Facilities) or (2) Hazardous Environmental Conditions at the Site.
 - b. If no such express identifications of Technical Data have been made with respect to conditions at the Site, then Technical Data is defined, with respect to conditions at the Site under Paragraphs 5.03, 5.04, and 5.06, as the data contained in boring logs, recorded measurements of subsurface water levels, assessments of the condition of subsurface facilities, laboratory test results, and other factual, objective information regarding conditions at the Site that are set forth in any geotechnical, environmental, or other Site or facilities conditions report prepared for the Project and made available to Contractor.

- c. Information and data regarding the presence or location of Underground Facilities are not intended to be categorized, identified, or defined as Technical Data, and instead Underground Facilities are shown or indicated on the Drawings.
- 47. *Underground Facilities*—All active or not-in-service underground lines, pipelines, conduits, ducts, encasements, cables, wires, manholes, vaults, tanks, tunnels, or other such facilities or systems at the Site, including but not limited to those facilities or systems that produce, transmit, distribute, or convey telephone or other communications, cable television, fiber optic transmissions, power, electricity, light, heat, gases, oil, crude oil products, liquid petroleum products, water, steam, waste, wastewater, storm water, other liquids or chemicals, or traffic or other control systems. An abandoned facility or system is not an Underground Facility.
- 48. *Unit Price Work*—Work to be paid for on the basis of unit prices.
- 49. *Work*—The entire construction or the various separately identifiable parts thereof required to be provided under the Contract Documents. Work includes and is the result of performing or providing all labor, services, and documentation necessary to produce such construction; furnishing, installing, and incorporating all materials and equipment into such construction; and may include related services such as testing, start-up, and commissioning, all as required by the Contract Documents.
- 50. *Emergency Work Change Directive*—A written directive to Contractor issued on or after the Effective Date of the Contract, signed by Owner and recommended by Engineer, ordering an addition, deletion, or revision in the Work due to an emergency that prevents the parties from using the Change Order process.

1.02 Terminology

- A. The words and terms discussed in Paragraphs 1.02.B, C, D, and E are not defined terms that require initial capital letters, but, when used in the Bidding Requirements or Contract Documents, have the indicated meaning.
- B. *Intent of Certain Terms or Adjectives*: The Contract Documents include the terms “as allowed,” “as approved,” “as ordered,” “as directed” or terms of like effect or import to authorize an exercise of professional judgment by Engineer. In addition, the adjectives “reasonable,” “suitable,” “acceptable,” “proper,” “satisfactory,” or adjectives of like effect or import are used to describe an action or determination of Engineer as to the Work. It is intended that such exercise of professional judgment, action, or determination will be solely to evaluate, in general, the Work for compliance with the information in the Contract Documents and with the design concept of the Project as a functioning whole as shown or indicated in the Contract Documents (unless there is a specific statement indicating otherwise). The use of any such term or adjective is not intended to and shall not be effective to assign to Engineer any duty or authority to supervise or direct the performance of the Work, or any duty or authority to undertake responsibility contrary to the provisions of Article 10 or any other provision of the Contract Documents.
- C. *Day*: The word “day” means a calendar day of 24 hours measured from midnight to the next midnight, including weekends and legal holidays unless otherwise specifically defined.

- D. *Defective*: The word “defective,” when modifying the word “Work,” refers to Work that is unsatisfactory, faulty, or deficient in that it:
1. does not conform to the Contract Documents;
 2. does not meet the requirements of any applicable inspection, reference standard, test, or approval referred to in the Contract Documents; or
 3. has been damaged prior to Engineer’s recommendation of final payment (unless responsibility for the protection thereof has been assumed by Owner at Substantial Completion in accordance with Paragraph 15.03 or Paragraph 15.04).
- E. *Furnish, Install, Perform, Provide*
1. The word “furnish,” when used in connection with services, materials, or equipment, means to supply and deliver said services, materials, or equipment to the Site (or some other specified location) ready for use or installation and in usable or operable condition.
 2. The word “install,” when used in connection with services, materials, or equipment, means to put into use or place in final position said services, materials, or equipment complete and ready for intended use.
 3. The words “perform” or “provide,” when used in connection with services, materials, or equipment, means to furnish and install said services, materials, or equipment complete and ready for intended use.
 4. If the Contract Documents establish an obligation of Contractor with respect to specific services, materials, or equipment, but do not expressly use any of the four words “furnish,” “install,” “perform,” or “provide,” then Contractor shall furnish and install said services, materials, or equipment complete and ready for intended use.
- F. *Contract Price or Contract Times*: References to a change in “Contract Price or Contract Times” or “Contract Times or Contract Price” or similar, indicate that such change applies to (1) Contract Price, (2) Contract Times, or (3) both Contract Price and Contract Times, as warranted, even if the term “or both” is not expressed.
- G. Unless stated otherwise in the Contract Documents, words or phrases that have a well-known technical or construction industry or trade meaning are used in the Contract Documents in accordance with such recognized meaning.

ARTICLE 2—PRELIMINARY MATTERS

2.01 *Delivery of Performance and Payment Bonds; Evidence of Insurance*

- A. *Performance and Payment Bonds*: When Contractor delivers the signed counterparts of the Agreement to Owner, Contractor shall also deliver to Owner the performance bond and payment bond (if the Contract requires Contractor to furnish such bonds).
- B. *Evidence of Contractor’s Insurance*: When Contractor delivers the signed counterparts of the Agreement to Owner, Contractor shall also deliver to Owner, with copies to each additional insured (as identified in the Contract), the certificates, endorsements, and other evidence of insurance required to be provided by Contractor in accordance with Article 6, except to the

extent the Supplementary Conditions expressly establish other dates for delivery of specific insurance policies.

C. Deleted in its entirety.

2.02 *Copies of Documents*

- A. Owner shall furnish to Contractor four printed copies of the Contract (including one fully signed counterpart of the Agreement), and one copy in electronic portable document format (PDF). Additional printed copies will be furnished upon request at the cost of reproduction.
- B. Owner shall maintain and safeguard at least one original printed record version of the Contract, including Drawings and Specifications signed and sealed by Engineer and other design professionals. Owner shall make such original printed record version of the Contract available to Contractor for review. Owner may delegate the responsibilities under this provision to Engineer.

2.03 *Before Starting Construction*

- A. *Preliminary Schedules:* Within 10 days after the Effective Date of the Contract (or as otherwise required by the Contract Documents), Contractor shall submit to Engineer for timely review:
 - 1. a preliminary Progress Schedule indicating the times (numbers of days or dates) for starting and completing the various stages of the Work, including any Milestones specified in the Contract, and identifying the Substantial Completion date;
 - 2. a preliminary Schedule of Submittals; and
 - 3. a preliminary Schedule of Values for all of the Work which includes quantities and prices of items which when added together equal the Contract Price and subdivides the Work into component parts in sufficient detail to serve as the basis for progress payments during performance of the Work. Such prices will include an appropriate amount of overhead and profit applicable to each item of Work.

2.04 *Preconstruction Conference; Designation of Authorized Representatives*

- A. Before any Work at the Site is started, a conference attended by Owner, Contractor, Engineer, and others as appropriate will be held to establish a working understanding among the parties as to the Work, and to discuss the schedules referred to in Paragraph 2.03.A, procedures for handling Shop Drawings, Samples, and other Submittals, processing Applications for Payment, electronic or digital transmittals, and maintaining required records.
- B. At this conference Owner and Contractor each shall designate, in writing, a specific individual to act as its authorized representative with respect to the services and responsibilities under the Contract. Such individuals shall have the authority to transmit and receive information, render decisions relative to the Contract, and otherwise act on behalf of each respective party.

2.05 *Acceptance of Schedules*

- A. At least 10 days before submission of the first Application for Payment a conference, attended by Contractor, Engineer, Owner and others as appropriate, will be held to review the schedules submitted in accordance with Paragraph 2.03.A. No progress payment will be made

to Contractor until acceptable schedules are submitted to and approved by Engineer and Owner.

1. The Progress Schedule will be acceptable to Engineer and Owner if it provides an orderly progression of the Work to completion within the Contract Times and identifies Contractor's critical path sequence of scheduled activities with the earliest start dates for scheduled activities, the earliest finish date for scheduled activities, the latest start date for scheduled activities and latest finish date for scheduled activities. All float in the Progress Schedule shall belong to Owner in order to offset a delay attributable to Owner or its agents. Such acceptance will not impose on Engineer or Owner responsibility for the Progress Schedule, for sequencing, scheduling, or progress of the Work, nor interfere with or relieve Contractor from Contractor's full responsibility therefor.
2. Contractor's Schedule of Submittals will be acceptable to Engineer and Owner if it provides a workable arrangement for reviewing and processing the required submittals.
3. Contractor's Schedule of Values will be acceptable to Engineer and Owner as to form and substance if it provides a reasonable allocation of the Contract Price to the component parts of the Work.
4. If a schedule is not acceptable, Contractor will have an additional 10 days to revise and resubmit the schedule.
5. If Contractor submits a schedule indicating an intention to achieve completion of the Work prior to contractually required dates, including milestones, no liability of the Owner to the Contractor for any failure of the Contractor to complete early shall be created, whether or not the Owner approves such schedule.
6. The Contractor acknowledges that the Owner may retain the services of a scheduling consultant at the Owner's expense. The Contractor shall cooperate with any such scheduling consultant at the Owner's direction, including without limitation, with regard to the preparation of the Project schedule.

2.06 *Electronic Transmittals*

- A. Except as otherwise stated elsewhere in the Contract, the Owner, Engineer, and Contractor may send, and shall accept, Electronic Documents transmitted by Electronic Means.
- B. If the Contract does not establish protocols for Electronic Means, then Owner, Engineer, and Contractor shall jointly develop such protocols.
- C. Subject to any governing protocols for Electronic Means, when transmitting Electronic Documents by Electronic Means, the transmitting party makes no representations as to long-term compatibility, usability, or readability of the Electronic Documents resulting from the recipient's use of software application packages, operating systems, or computer hardware differing from those used in the drafting or transmittal of the Electronic Documents.

ARTICLE 3—CONTRACT DOCUMENTS: INTENT, REQUIREMENTS, REUSE

3.01 *Intent*

- A. The Contract Documents are complementary; what is required by one Contract Document is as binding as if required by all.
- B. It is the intent of the Contract Documents to describe a functionally complete Project (or part thereof) to be constructed in accordance with the Contract Documents.
- C. Unless otherwise stated in the Contract Documents, if there is a discrepancy between the electronic versions of the Contract Documents (including any printed copies derived from such electronic versions) and the printed record version, the printed record version will govern.
- D. The Contract supersedes prior negotiations, representations, and agreements, whether written or oral.
- E. Engineer will issue clarifications and interpretations of the Contract Documents as provided herein.
- F. Any provision or part of the Contract Documents held to be void or unenforceable under any Law or Regulation will be deemed stricken, and all remaining provisions will continue to be valid and binding upon Owner and Contractor, which agree that the Contract Documents will be reformed to replace such stricken provision or part thereof with a valid and enforceable provision that comes as close as possible to expressing the intention of the stricken provision.
- G. Nothing in the Contract Documents creates:
 - 1. any contractual relationship between Owner or Engineer and any Subcontractor, Supplier, or other individual or entity performing or furnishing any of the Work, for the benefit of such Subcontractor, Supplier, or other individual or entity; or
 - 2. any obligation on the part of Owner or Engineer to pay or to see to the payment of any money due any such Subcontractor, Supplier, or other individual or entity, except as may otherwise be required by Laws and Regulations.

3.02 *Reference Standards*

- A. *Standards Specifications, Codes, Laws and Regulations*
 - 1. Reference in the Contract Documents to standard specifications, manuals, reference standards, or codes of any technical society, organization, or association, or to Laws or Regulations, whether such reference be specific or by implication, means the standard specification, manual, reference standard, code, or Laws or Regulations in effect at the time of opening of Bids (or on the Effective Date of the Contract if there were no Bids), except as may be otherwise specifically stated in the Contract Documents.
 - 2. No provision of any such standard specification, manual, reference standard, or code, and no instruction of a Supplier, will be effective to change the duties or responsibilities of Owner, Contractor, or Engineer from those set forth in the part of the Contract Documents prepared by or for Engineer. No such provision or instruction shall be effective to assign to Owner or Engineer any duty or authority to supervise or direct the

performance of the Work, or any duty or authority to undertake responsibility inconsistent with the provisions of the part of the Contract Documents prepared by or for Engineer.

3.03 *Reporting and Resolving Discrepancies*

A. *Reporting Discrepancies*

1. *Contractor's Verification of Figures and Field Measurements:* Before undertaking each part of the Work, Contractor shall carefully study the Contract Documents, and check and verify pertinent figures and dimensions therein, particularly with respect to applicable field measurements. Contractor shall promptly report in writing to Engineer any conflict, error, ambiguity, or discrepancy that Contractor discovers, or has actual knowledge of, and shall not proceed with any Work affected thereby until the conflict, error, ambiguity, or discrepancy is resolved by a clarification or interpretation by Engineer, or by an amendment or supplement to the Contract issued pursuant to Paragraph 11.01.
2. *Contractor's Review of Contract Documents:* If, before or during the performance of the Work, Contractor discovers any conflict, error, ambiguity, or discrepancy within the Contract Documents, or between the Contract Documents and (a) any applicable Law or Regulation, (b) actual field conditions, (c) any standard specification, manual, reference standard, or code, or (d) any instruction of any Supplier, then Contractor shall promptly report it to Engineer in writing. Contractor shall not proceed with the Work affected thereby (except in an emergency as required by Paragraph 7.15) until the conflict, error, ambiguity, or discrepancy is resolved, by a clarification or interpretation by Engineer, or by an amendment or supplement to the Contract issued pursuant to Paragraph 11.01.
3. Contractor shall not be liable to Owner or Engineer for failure to report any conflict, error, ambiguity, or discrepancy in the Contract Documents unless Contractor had actual knowledge thereof or could have discovered the conflict or error by careful review of the Contract Documents including pertinent figures and applicable field measurements and dimensions therein..

B. *Resolving Discrepancies*

1. Except as may be otherwise specifically stated in the Contract Documents, the provisions of the part of the Contract Documents prepared by or for Engineer take precedence in resolving any conflict, error, ambiguity, or discrepancy between such provisions of the Contract Documents and:
 - a. the provisions of any standard specification, manual, reference standard, or code, or the instruction of any Supplier (whether or not specifically incorporated by reference as a Contract Document); or
 - b. the provisions of any Laws or Regulations applicable to the performance of the Work (unless such an interpretation of the provisions of the Contract Documents would result in violation of such Law or Regulation).
 - c. In the event there is a discrepancy or conflict in the Drawings and Specifications applicable to a particular detail or assembly of the Work, Contractor must promptly seek clarification from Engineer before proceeding with the Work. Subject to Paragraph 3.03.A.3. above, if Contractor proceeds with the Work without seeking such clarification, Contractor will be

EJCDC® C-700, Standard General Conditions of the Construction Contract.

Copyright© 2018 National Society of Professional Engineers, American Council of Engineering Companies, and American Society of Civil Engineers. All rights reserved.

Page 11 of 75

bound by the stricter and more expensive detail or assembly. Contractor agrees and recognizes that in agreeing to the Contract Price it has factored in the costs associated with installing the stricter and more expensive detail or assembly.

3.04 *Requirements of the Contract Documents*

- A. During the performance of the Work and until final payment, Contractor and Owner shall submit to the Engineer in writing all matters in question concerning the requirements of the Contract Documents (sometimes referred to as requests for information or interpretation—RFIs), or relating to the acceptability of the Work under the Contract Documents, as soon as possible after such matters arise. Engineer will be the initial interpreter of the requirements of the Contract Documents, and judge of the acceptability of the Work.
- B. Engineer will, with reasonable promptness, render a written clarification, interpretation, or decision on the issue submitted, or initiate an amendment or supplement to the Contract Documents. Engineer's written clarification, interpretation, or decision will be final and binding on Contractor, unless it appeals by submitting a Change Proposal, and on Owner, unless it appeals by filing a Claim.
- C. If a submitted matter in question concerns terms and conditions of the Contract Documents that do not involve (1) the performance or acceptability of the Work under the Contract Documents, (2) the design (as set forth in the Drawings, Specifications, or otherwise), or (3) other engineering or technical matters, then Engineer will promptly notify Owner and Contractor in writing that Engineer is unable to provide a decision or interpretation. If Owner and Contractor are unable to agree on resolution of such a matter in question, either party may pursue resolution as provided in Article 12.

3.05 *Reuse of Documents*

- A. Contractor and its Subcontractors and Suppliers shall not:
 - 1. have or acquire any title to or ownership rights in any of the Drawings, Specifications, or other documents (or copies of any thereof) prepared by or bearing the seal of Engineer or its consultants, including electronic media versions, or reuse any such Drawings, Specifications, other documents, or copies thereof on extensions of the Project or any other project without written consent of Owner and Engineer and specific written verification or adaptation by Engineer; or
 - 2. have or acquire any title or ownership rights in any other Contract Documents, reuse any such Contract Documents for any purpose without Owner's express written consent, or violate any copyrights pertaining to such Contract Documents.
- B. The prohibitions of this Paragraph 3.05 will survive final payment, or termination of the Contract. Nothing herein precludes Contractor from retaining copies of the Contract Documents for record purposes.

ARTICLE 4—COMMENCEMENT AND PROGRESS OF THE WORK

4.01 *Commencement of Contract Times; Notice to Proceed*

- A. The Contract Times shall not commence to run and Contractor shall not commence the Work until Owner issues a Notice to Proceed . A Notice to Proceed may be issued by Owner at any time after the Effective Date of the Contract.

4.02 *Starting the Work*

- A. Contractor shall start to perform the Work on the date specified in the Notice to Proceed which shall cause the Contract Times to commence to run. No Work may be done at the Site prior to such date.

4.03 *Reference Points*

- A. Owner shall provide engineering surveys to establish reference points for construction which in Engineer's judgment are necessary to enable Contractor to proceed with the Work. Contractor shall be responsible for laying out the Work, shall protect and preserve the established reference points and property monuments, and shall make no changes or relocations without the prior written approval of Owner. Contractor shall report to Engineer whenever any reference point or property monument is lost or destroyed or requires relocation because of necessary changes in grades or locations, and shall be responsible for the accurate replacement or relocation of such reference points or property monuments by professionally qualified personnel.
- B. Contractor shall lay-out and verify all field dimensions and measurements at the Site before proceeding with any portion of the Work.

4.04 *Progress Schedule*

- A. Contractor shall adhere to the Progress Schedule established in accordance with Paragraph 2.05 as it may be adjusted from time to time as provided below.
 - 1. Contractor shall submit to Engineer for acceptance (to the extent indicated in Paragraph 2.05) proposed adjustments in the Progress Schedule that will not result in changing the Contract Times.
 - 2. Proposed adjustments in the Progress Schedule that will change the Contract Times must be submitted in accordance with the requirements of Article 11.
- B. Contractor shall carry on the Work and adhere to the Progress Schedule during all disputes or disagreements with Owner. No Work will be delayed or postponed pending resolution of any disputes or disagreements, or during any appeal process, except as permitted by Paragraph 16.04, or as Owner and Contractor may otherwise agree in writing.

4.05 *Delays in Contractor's Progress*

- A. If Owner, Engineer, or anyone for whom Owner is responsible, delays, disrupts, or interferes with the performance or progress of the Work, then Contractor shall only be entitled to an equitable adjustment in Contract Times.

- B. Contractor shall not be entitled to an adjustment in Contract Price or Contract Times for delay, disruption, or interference caused by or within the control of Contractor. Delay, disruption, and interference attributable to and within the control of a Subcontractor or Supplier shall be deemed to be within the control of Contractor.
- C. If Contractor's performance or progress is delayed, disrupted, or interfered with by unanticipated causes not the fault of and beyond the control of Owner, Contractor, and those for which they are responsible, then Contractor shall be entitled to an equitable adjustment in Contract Times. Such an adjustment will be Contractor's sole and exclusive remedy for the delays, disruption, and interference described in this paragraph. Unanticipated causes of delay, disruption, or interference that may give rise to an adjustment in Contract Times under this paragraph include but are not limited to the following:
 - 1. Severe and unavoidable natural catastrophes such as fires, floods, epidemics, and earthquakes;
 - 2. Abnormal weather conditions not anticipated or customary in Volusia County;
 - 3. Acts or failures to act of third-party utility owners or other third-party entities (other than those third-party utility owners or other third-party entities performing other work at or adjacent to the Site as arranged by or under contract with Owner, as contemplated in Article 8); and
 - 4. Acts of war or terrorism.
- D. Contractor's entitlement to an adjustment of Contract Times is limited as follows:
 - 1. Contractor's entitlement to an adjustment of the Contract Times is conditioned on the delay, disruption, or interference adversely affecting an activity on the critical path to completion of the Work, as of the time of the delay, disruption, or interference.
 - 2. Deleted in its entirety.
 - 3. Adjustments of Contract Times are subject to the provisions of Article 11.
- E. Each Contractor request or Change Proposal seeking an increase in Contract Times must be supplemented by supporting data that sets forth in detail the following:
 - 1. The circumstances that form the basis for the requested adjustment;
 - 2. The date upon which each cause of delay, disruption, or interference began to affect the progress of the Work;
 - 3. The date upon which each cause of delay, disruption, or interference ceased to affect the progress of the Work;
 - 4. The number of days' increase in Contract Times claimed as a consequence of each such cause of delay, disruption, or interference; and
 - 5. Deleted in its entirety.

Contractor shall also furnish such additional supporting documentation as Owner or Engineer may require including, where appropriate, a revised progress schedule indicating all the activities affected by the delay, disruption, or interference, and an explanation of the effect of the delay, disruption, or interference on the critical path to completion of the Work.

- F. Delays, disruption, and interference to the performance or progress of the Work resulting from the existence of a differing subsurface or physical condition, an Underground Facility that was not shown or indicated by the Contract Documents, or not shown or indicated with reasonable accuracy, and those resulting from Hazardous Environmental Conditions, are governed by Article 5, together with the provisions of Paragraphs 4.05.D and 4.05.E.
- G. Paragraph 8.03 addresses delays, disruption, and interference to the performance or progress of the Work resulting from the performance of certain other work at or adjacent to the Site.

ARTICLE 5—SITE; SUBSURFACE AND PHYSICAL CONDITIONS; HAZARDOUS ENVIRONMENTAL CONDITIONS

5.01 *Availability of Lands*

- A. Owner shall furnish the Site. Owner shall notify Contractor in writing of any encumbrances or restrictions not of general application but specifically related to use of the Site with which Contractor must comply in performing the Work.
- B. Deleted in its entirety.
- C. Contractor shall provide for all additional lands and access thereto that may be required for temporary construction facilities, staging, or storage of materials and equipment. Contractor shall have the obligation to restore the additional lands to their original condition.

5.02 *Use of Site and Other Areas*

A. *Limitation on Use of Site and Other Areas*

- 1. Contractor shall confine construction equipment, temporary construction facilities, the storage of materials and equipment, and the operations of workers to the Site, adjacent areas that Contractor has arranged to use through construction easements or otherwise, and other adjacent areas permitted by Laws and Regulations, and shall not unreasonably encumber the Site and such other adjacent areas with construction equipment or other materials or equipment. Contractor shall assume full responsibility for (a) damage to the Site; (b) damage to any such other adjacent areas used for Contractor's operations; (c) damage to any other adjacent land or areas, or to improvements, structures, utilities, or similar facilities located at such adjacent lands or areas; and (d) for injuries and losses sustained by the owners or occupants of any such land or areas; provided that such damage or injuries result from the performance of the Work or from other actions or conduct of the Contractor or those for which Contractor is responsible.
- 2. If a damage or injury claim is made by the owner or occupant of any such land or area because of the performance of the Work, or because of other actions or conduct of the Contractor or those for which Contractor is responsible, Contractor shall (a) take immediate corrective or remedial action as required by Paragraph 7.13, or otherwise; (b) promptly attempt to settle the claim as to all parties through negotiations with such owner or occupant, or otherwise resolve the claim by arbitration or other dispute resolution proceeding, or in a court of competent jurisdiction; and (c) to the fullest extent permitted by Laws and Regulations, indemnify and hold harmless Owner and Engineer, and the officers, directors, members, partners, employees, agents, consultants and

subcontractors of each and any of them, from and against any such claim, and against all costs, losses, and damages (including but not limited to all fees and charges of engineers, architects, attorneys, and other professionals and all court or arbitration or other dispute resolution costs) arising out of or relating to any claim or action, legal or equitable, brought by any such owner or occupant against Owner, Engineer, or any other party indemnified hereunder to the extent caused directly or indirectly, in whole or in part by, or based upon, Contractor's performance of the Work, or because of other actions or conduct of the Contractor or those for which Contractor is responsible.

- B. *Removal of Debris During Performance of the Work:* During the progress of the Work the Contractor shall keep the Site and other adjacent areas free from accumulations of waste materials, rubbish, and other debris. The Contractor shall prevent paint, mortar, and concrete splatter on concrete sidewalks and stairwell pads. Any such splatter shall be immediately removed so no evidence of splatter remains. All construction debris shall be removed in a timely manner. Surrounding graded and grassed areas shall be regularly magnetically scanned to collect miscellaneous nails and other sharp objects; the Contractor shall remove such objects from the construction site. Removal and disposal of such waste materials, rubbish, and other debris will conform to applicable Laws and Regulations.
- C. *Cleaning:* Prior to Substantial Completion of the Work Contractor shall clean the Site and the Work and make it ready for utilization by Owner. Concrete and ceramic surfaces shall be cleaned and washed. Woodwork and resilient flooring shall be dusted and cleaned. Sash, fixtures and equipment shall be thoroughly cleaned. Stains, spots, dust, marks and smears shall be removed from all surfaces. Hardware and metal surfaces shall be cleaned and polished. Glass and plastic surfaces shall be thoroughly cleaned by professional window cleaners. All damaged, broken or scratched glass or plastic shall be replaced by the Contractor at the Contractor's expense. At the completion of the Work Contractor shall remove from the Site and adjacent areas all tools, appliances, construction equipment and machinery, and surplus materials and shall restore to original condition all property not designated for alteration by the Contract Documents.
- D. *Loading of Structures:* Contractor shall not load nor permit any part of any structure to be loaded in any manner that will endanger the structure, nor shall Contractor subject any part of the Work or adjacent structures or land to stresses or pressures that will endanger them.

5.03 *Subsurface and Physical Conditions*

- A. *Reports and Drawings:* The Supplementary Conditions identify:
 - 1. Those reports of explorations and tests of subsurface conditions at or adjacent to the Site that contain Technical Data;
 - 2. Those drawings of existing physical conditions at or adjacent to the Site, including those drawings depicting existing surface or subsurface structures at or adjacent to the Site (except Underground Facilities), that contain Technical Data; and
 - 3. Technical Data contained in such reports and drawings.
- B. *Underground Facilities:* Underground Facilities are shown or indicated on the Drawings, pursuant to Paragraph 5.05, and not in the drawings referred to in Paragraph 5.03.A.

Information and data regarding the presence or location of Underground Facilities are not intended to be categorized, identified, or defined as Technical Data.

- C. *Reliance by Contractor on Technical Data:* Contractor may rely upon the accuracy of the Technical Data expressly identified in the Supplementary Conditions with respect to such reports and drawings, but such reports and drawings are not Contract Documents and shall under no circumstances relieve Contractor from visiting the Site and becoming familiar with and satisfied as to the general, local, and Site conditions that may affect cost, progress, and performance of the Work. If no such express identification has been made, then Contractor may rely upon the accuracy of the Technical Data as defined in Paragraph 1.01.A.46.b.
- D. *Limitations of Other Data and Documents:* Except for such reliance on Technical Data, Contractor may not rely upon or make any claim against Owner or Engineer, or any of their officers, directors, members, partners, employees, agents, consultants, or subcontractors, with respect to:
 - 1. the completeness of such reports and drawings for Contractor's purposes, including, but not limited to, any aspects of the means, methods, techniques, sequences, and procedures of construction to be employed by Contractor, and safety precautions and programs incident thereto;
 - 2. other data, interpretations, opinions, and information contained in such reports or shown or indicated in such drawings;
 - 3. the contents of other Site-related documents made available to Contractor, such as record drawings from other projects at or adjacent to the Site, or Owner's archival documents concerning the Site; or
 - 4. any Contractor interpretation of or conclusion drawn from any Technical Data or any such other data, interpretations, opinions, or information.

5.04 *Differing Subsurface or Physical Conditions*

- A. *Notice by Contractor:* If Contractor believes that any subsurface or physical condition that is uncovered or revealed at the Site:
 - 1. is of such a nature as to establish that any Technical Data on which Contractor is entitled to rely as provided in Paragraph 5.03 is materially inaccurate;
 - 2. is of such a nature as to require a change in the Drawings or Specifications;
 - 3. differs materially from that shown or indicated in the Contract Documents; or
 - 4. is of an unusual nature, and differs materially from conditions ordinarily encountered and generally recognized as inherent in work of the character provided for in the Contract Documents;

then Contractor shall, promptly after first becoming aware thereof and before further disturbing the subsurface or physical conditions or performing any Work in connection therewith (except in an emergency as required by Paragraph 7.15), notify Owner and Engineer in writing about such condition within 5 days. Contractor shall not further disturb such condition or perform any Work in connection therewith (except with respect to an emergency) until receipt of a written statement permitting Contractor to do so.

- B. *Engineer's Review*: After receipt of written notice as required by the preceding paragraph, Engineer will promptly review the subsurface or physical condition in question; determine whether it is necessary for Owner to obtain additional exploration or tests with respect to the condition; conclude whether the condition falls within any one or more of the differing site condition categories in Paragraph 5.04.A; obtain any pertinent cost or schedule information from Contractor; prepare recommendations to Owner regarding the Contractor's resumption of Work in connection with the subsurface or physical condition in question and the need for any change in the Drawings or Specifications; and advise Owner in writing of Engineer's findings, conclusions, and recommendations.
- C. *Owner's Statement to Contractor Regarding Site Condition*: After receipt of Engineer's written findings, conclusions, and recommendations, Owner shall issue a written statement to Contractor (with a copy to Engineer) regarding the subsurface or physical condition in question, addressing the resumption of Work in connection with such condition, indicating whether any change in the Drawings or Specifications will be made, and adopting or rejecting Engineer's written findings, conclusions, and recommendations, in whole or in part.
- D. *Early Resumption of Work*: If at any time Engineer determines that Work in connection with the subsurface or physical condition in question may resume prior to completion of Engineer's review or Owner's issuance of its statement to Contractor, because the condition in question has been adequately documented, and analyzed on a preliminary basis, then the Engineer may at its discretion instruct Contractor to resume such Work.
- E. *Possible Price and Times Adjustments*
1. Contractor shall be entitled to an equitable adjustment in Contract Price or Contract Times, to the extent that the existence of a differing subsurface or physical condition, or any related delay, disruption, or interference, causes an increase or decrease in Contractor's cost of, or time required for, performance of the Work; subject, however, to the following:
 - a. Such condition must fall within any one or more of the categories described in Paragraph 5.04.A;
 - b. With respect to Work that is paid for on a unit price basis, any adjustment in Contract Price will be subject to the provisions of Paragraph 13.03; and,
 - c. Contractor's entitlement to an adjustment of the Contract Times is subject to the provisions of Paragraphs 4.05.D and 4.05.E.
 2. Contractor shall not be entitled to any adjustment in the Contract Price or Contract Times with respect to a subsurface or physical condition if:
 - a. Contractor knew of the existence of such condition at the time Contractor made a commitment to Owner with respect to Contract Price and Contract Times by the submission of a Bid or becoming bound under a negotiated contract, or otherwise;
 - b. The existence of such condition reasonably could have been discovered or revealed as a result of any examination, investigation, exploration, test, or study of the Site and contiguous areas expressly required by the Bidding Requirements or Contract

Documents to be conducted by or for Contractor prior to Contractor's making such commitment; or

- c. Contractor failed to give the written notice required by Paragraph 5.04.A.
- 3. If Owner and Contractor agree regarding Contractor's entitlement to and the amount or extent of any adjustment in the Contract Price or Contract Times, then any such adjustment will be set forth in a Change Order.
- 4. Contractor may submit a Change Proposal regarding its entitlement to or the amount or extent of any adjustment in the Contract Price or Contract Times, no later than 30 days after Owner's issuance of the Owner's written statement to Contractor regarding the subsurface or physical condition in question.
- F. *Underground Facilities; Hazardous Environmental Conditions*: Paragraph 5.05 governs rights and responsibilities regarding the presence or location of Underground Facilities. Paragraph 5.06 governs rights and responsibilities regarding Hazardous Environmental Conditions. The provisions of Paragraphs 5.03 and 5.04 are not applicable to the presence or location of Underground Facilities, or to Hazardous Environmental Conditions.

5.05 *Underground Facilities*

- A. *Contractor's Responsibilities*: Unless it is otherwise expressly provided in the Supplementary Conditions, the cost of all of the following are included in the Contract Price, and Contractor shall have full responsibility for:
 - 1. reviewing and checking all information and data regarding existing Underground Facilities at the Site;
 - 2. complying with applicable state and local utility damage prevention Laws and Regulations;
 - 3. verifying the actual location of those Underground Facilities shown or indicated in the Contract Documents as being within the area affected by the Work, by exposing such Underground Facilities during the course of construction;
 - 4. coordination of the Work with the owners (including Owner) of such Underground Facilities, during construction; and
 - 5. the safety and protection of all existing Underground Facilities at the Site, and repairing any damage thereto resulting from the Work.
- B. *Notice by Contractor*: If Contractor believes that an Underground Facility that is uncovered or revealed at the Site was not shown or indicated on the Drawings, or was not shown or indicated on the Drawings with reasonable accuracy, then Contractor shall, promptly after first becoming aware thereof and before further disturbing conditions affected thereby or performing any Work in connection therewith (except in an emergency as required by Paragraph 7.15), notify Owner and Engineer in writing regarding such Underground Facility within 5 days.

C. *Engineer's Review*: Engineer will:

1. promptly review the Underground Facility and conclude whether such Underground Facility was not shown or indicated on the Drawings, or was not shown or indicated with reasonable accuracy;
2. identify and communicate with the owner of the Underground Facility; prepare recommendations to Owner (and if necessary issue any preliminary instructions to Contractor) regarding the Contractor's resumption of Work in connection with the Underground Facility in question;
3. obtain any pertinent cost or schedule information from Contractor; determine the extent, if any, to which a change is required in the Drawings or Specifications to reflect and document the consequences of the existence or location of the Underground Facility; and
4. advise Owner in writing of Engineer's findings, conclusions, and recommendations.

During such time, Contractor shall be responsible for the safety and protection of such Underground Facility.

D. *Owner's Statement to Contractor Regarding Underground Facility*: After receipt of Engineer's written findings, conclusions, and recommendations, Owner shall issue a written statement to Contractor (with a copy to Engineer) regarding the Underground Facility in question addressing the resumption of Work in connection with such Underground Facility, indicating whether any change in the Drawings or Specifications will be made, and adopting or rejecting Engineer's written findings, conclusions, and recommendations in whole or in part.

E. *Early Resumption of Work*: If at any time Engineer determines that Work in connection with the Underground Facility may resume prior to completion of Engineer's review or Owner's issuance of its statement to Contractor, because the Underground Facility in question and conditions affected by its presence have been adequately documented, and analyzed on a preliminary basis, then the Engineer may at its discretion instruct Contractor to resume such Work.

F. *Possible Price and Times Adjustments*

1. Contractor shall be entitled to an equitable adjustment in the Contract Price or Contract Times, to the extent that any existing Underground Facility at the Site that was not shown or indicated on the Drawings, or was not shown or indicated with reasonable accuracy, or any related delay, disruption, or interference, causes an increase or decrease in Contractor's cost of, or time required for, performance of the Work; subject, however, to the following:
 - a. With respect to Work that is paid for on a unit price basis, any adjustment in Contract Price will be subject to the provisions of Paragraph 13.03;
 - b. Contractor's entitlement to an adjustment of the Contract Times is subject to the provisions of Paragraphs 4.05.D and 4.05.E; and
 - c. Contractor gave the notice required in Paragraph 5.05.B.

2. If Owner and Contractor agree regarding Contractor's entitlement to and the amount or extent of any adjustment in the Contract Price or Contract Times, then any such adjustment will be set forth in a Change Order.
3. Contractor may submit a Change Proposal regarding its entitlement to or the amount or extent of any adjustment in the Contract Price or Contract Times, no later than 30 days after Owner's issuance of the Owner's written statement to Contractor regarding the Underground Facility in question.
4. The information and data shown or indicated on the Drawings with respect to existing Underground Facilities at the Site is based on information and data (a) furnished by the owners of such Underground Facilities, or by others, (b) obtained from available records, or (c) gathered in an investigation conducted in accordance with the current edition of ASCE 38, Standard Guideline for the Collection and Depiction of Existing Subsurface Utility Data, by the American Society of Civil Engineers. If such information or data is incorrect or incomplete, Contractor's remedies are limited to those set forth in this Paragraph 5.05.F.

5.06 *Hazardous Environmental Conditions at Site*

A. *Reports and Drawings*: The Supplementary Conditions identify:

1. those reports known to Owner relating to Hazardous Environmental Conditions that have been identified at or adjacent to the Site;
2. drawings known to Owner relating to Hazardous Environmental Conditions that have been identified at or adjacent to the Site; and
3. Technical Data contained in such reports and drawings.

B. *Reliance by Contractor on Technical Data Authorized*: Contractor may rely upon the accuracy of the Technical Data expressly identified in the Supplementary Conditions with respect to such reports and drawings, but such reports and drawings are not Contract Documents. If no such express identification has been made, then Contractor may rely on the accuracy of the Technical Data as defined in Paragraph 1.01.A.46.b. Except for such reliance on Technical Data, Contractor may not rely upon or make any claim against Owner or Engineer, or any of their officers, directors, members, partners, employees, agents, consultants, or subcontractors, with respect to:

1. the completeness of such reports and drawings for Contractor's purposes, including, but not limited to, any aspects of the means, methods, techniques, sequences and procedures of construction to be employed by Contractor, and safety precautions and programs incident thereto;
2. other data, interpretations, opinions, and information contained in such reports or shown or indicated in such drawings; or
3. any Contractor interpretation of or conclusion drawn from any Technical Data or any such other data, interpretations, opinions or information.

C. Contractor shall not be responsible for removing or remediating any Hazardous Environmental Condition encountered, uncovered, or revealed at the Site unless such

removal or remediation is expressly identified in the Contract Documents to be within the scope of the Work.

- D. Contractor shall be responsible for controlling, containing, and duly removing all Constituents of Concern brought to the Site by Contractor, Subcontractors, Suppliers, or anyone else for whom Contractor is responsible, and for any associated costs; and for the costs of removing and remediating any Hazardous Environmental Condition created by the presence of any such Constituents of Concern.
- E. If Contractor encounters, uncovers, or reveals a Hazardous Environmental Condition whose removal or remediation is not expressly identified in the Contract Documents as being within the scope of the Work, or if Contractor or anyone for whom Contractor is responsible creates a Hazardous Environmental Condition, then Contractor shall immediately: (1) secure or otherwise isolate such condition; (2) stop all Work in connection with such condition and in any area affected thereby (except in an emergency as required by Paragraph 7.15); and (3) notify Owner and Engineer (and promptly thereafter confirm such notice in writing) within 5 days of first becoming aware of the condition. Owner shall promptly consult with Engineer concerning the necessity for Owner to retain a qualified expert to evaluate such condition or take corrective action, if any. Promptly after consulting with Engineer, Owner shall take such actions as are necessary to permit Owner to timely obtain required permits and provide Contractor the written notice required by Paragraph 5.06.F. If Contractor or anyone for whom Contractor is responsible created the Hazardous Environmental Condition in question, then Owner may remove and remediate the Hazardous Environmental Condition, and impose a set-off against payments to account for the associated costs.
- F. Contractor shall not resume Work in connection with such Hazardous Environmental Condition or in any affected area until after Owner has obtained any required permits related thereto, and delivered written notice to Contractor either (1) specifying that such condition and any affected area is or has been rendered safe for the resumption of Work, or (2) specifying any special conditions under which such Work may be resumed safely. An equitable adjustment shall be made in the Contract Price or Contract Time, or both, to the extent that (i) they are attributable to the existence or location of any Hazardous Environmental Condition that was not shown or indicated or not shown or indicated with reasonable accuracy in the Contract Documents or a report listed in the Supplemental Conditions, (ii) Contractor did not know of and could not reasonably have been expected to be aware of or to have anticipated the Hazardous Environmental Conditions, (iii) Contractor did not negligently, recklessly, or intentionally cause the Hazardous Environmental Condition, and (iv) Contractor notifies Owner and Engineer of such condition within 5 days after first becoming aware of such condition.
- G. If Owner and Contractor cannot agree as to entitlement to or on the amount or extent, if any, of any adjustment in Contract Price or Contract Times, as a result of such Work stoppage, such special conditions under which Work is agreed to be resumed by Contractor, or any costs or expenses incurred in response to the Hazardous Environmental Condition, then within 30 days of Owner's written notice regarding the resumption of Work, Contractor may submit a Change Proposal, or Owner may impose a set-off. Entitlement to any such adjustment is subject to the provisions of Paragraphs 4.05.D, 4.05.E, 11.07, and 11.08.

- H. If, after receipt of such written notice, Contractor does not agree to resume such Work based on a reasonable belief it is unsafe, or does not agree to resume such Work under such special conditions, then Owner may order the portion of the Work that is in the area affected by such condition to be deleted from the Work, following the contractual change procedures in Article 11. Owner may have such deleted portion of the Work performed by Owner's own forces or others in accordance with Article 8.
- I. Deleted in its entirety.
- J. Deleted in its entirety..
- K. Deleted in its entirety.

ARTICLE 6—BONDS AND INSURANCE

6.01 *Performance, Payment, and Other Bonds*

- A. Contractor shall furnish a payment and performance bond in accordance with Sec. 255.05, Florida Statutes, in an amount at least equal to the Contract Price, as security for the faithful performance and payment of Contractor's obligations under the Contract. These bonds must remain in effect until one year after the date when final payment becomes due or until completion of the correction period specified in Paragraph 15.08, whichever is later, except as provided otherwise by Laws or Regulations, the terms of a prescribed bond form, the Supplementary Conditions, or other provisions of the Contract. The obligations, duties, responsibilities, and requirements of Contractor set forth in this Contract shall be incorporated into Contractor's performance bond.
- B. Contractor shall also furnish such other bonds (if any) as are required by the Supplementary Conditions or other provisions of the Contract.
- C. All bonds must be in the form included in the Bidding Documents or otherwise specified by Owner prior to execution of the Contract. A bond signed by an agent or attorney-in-fact must be accompanied by a certified copy of that individual's authority to bind the surety. The evidence of authority must show that it is effective on the date the agent or attorney-in-fact signed the accompanying bond. The payment and performance bonds shall be recorded in the public records of Volusia County, Florida.
- D. Contractor shall obtain the required bonds from surety companies that are duly licensed or authorized, in Florida, to issue bonds in the required amounts.
- E. If the surety on a bond furnished by Contractor is declared bankrupt or becomes insolvent, or the surety ceases to meet the requirements above, then Contractor shall promptly notify Owner and Engineer in writing and shall, within 20 days after the event giving rise to such notification, provide another bond and surety, both of which must comply with the bond and surety requirements above.
- F. Prior to the date of commencement as set forth in the Notice to Proceed, if Contractor has failed to obtain a required bond, Owner may exclude the Contractor from the Site and exercise Owner's termination rights under Article 16.

- G. Upon request to Owner from any Subcontractor, Supplier, or other person or entity claiming to have furnished labor, services, materials, or equipment used in the performance of the Work, Owner shall provide a copy of the payment bond to such person or entity.
- H. Upon request to Contractor from any Subcontractor, Supplier, or other person or entity claiming to have furnished labor, services, materials, or equipment used in the performance of the Work, Contractor shall provide a copy of the payment bond to such person or entity.

6.02 *Insurance—General Provisions*

- A. Contractor shall obtain and maintain insurance as required in this article.
- B. All insurance required by the Contract to be purchased and maintained by Contractor shall be obtained from insurance companies that are duly licensed or authorized in the State of Florida to issue insurance policies for the required limits and coverages. Unless a different standard is indicated in the Supplementary Conditions, all companies that provide insurance policies required under this Contract shall have an A.M. Best rating of A-VII or better.
- C. Alternative forms of insurance coverage, including but not limited to self-insurance and “Occupational Accident and Excess Employer’s Indemnity Policies,” are not sufficient to meet the insurance requirements of this Contract, unless expressly allowed in the Supplementary Conditions.
- D. Contractor shall deliver to Owner, with copies to each additional insured identified in the Contract, certificates of insurance and endorsements establishing that Contractor has obtained and is maintaining the policies and coverages required by the Contract. Upon request by Owner or any other insured, Contractor shall also furnish other evidence of such required insurance, including but not limited to copies of policies, documentation of applicable self-insured retentions (if allowed) and deductibles, full disclosure of all relevant exclusions, and evidence of insurance required to be purchased and maintained by Subcontractors or Suppliers. In any documentation furnished under this provision, Contractor, Subcontractors, and Suppliers may block out (redact) (1) any confidential premium or pricing information and (2) any wording specific to a project or jurisdiction other than those applicable to this Contract.
- E. Deleted in its entirety.
- F. Failure of Owner to demand such certificates or other evidence of the Contractor’s full compliance with these insurance requirements, or failure of Owner to identify a deficiency in compliance from the evidence provided, will not be construed as a waiver of the Contractor’s obligation to obtain and maintain such insurance.
- G. In addition to the liability insurance required to be provided by Contractor, the Owner, at Owner’s option, may purchase and maintain Owner’s own liability insurance. Owner’s liability policies, if any, operate separately and independently from policies required to be provided by Contractor, and Contractor cannot rely upon Owner’s liability policies for any of Contractor’s obligations to the Owner, Engineer, or third parties.

H. Contractor shall require:

1. Subcontractors to purchase and maintain worker's compensation, commercial general liability, and other insurance that is appropriate for their participation in the Project, and to name as additional insureds Owner and Engineer (and any other individuals or entities identified in the Supplementary Conditions as additional insureds on Contractor's liability policies) on each Subcontractor's commercial general liability insurance policy; and
 2. Suppliers to purchase and maintain insurance that is appropriate for their participation in the Project.
- I. If Contractor does not purchase or maintain the insurance required by the Contract, Contractor shall notify the Owner in writing of such failure to purchase prior to the start of the Work, or of such failure to maintain prior to any change in the required coverage.
- J. If Contractor has failed to obtain and maintain required insurance, Contractor's entitlement to enter or remain at the Site will end immediately, and Owner may impose an appropriate set-off against payment for any associated costs (including but not limited to the cost of purchasing necessary insurance coverage), and exercise Owner's termination rights under Article 16.
- K. Without prejudice to any other right or remedy, if Contractor has failed to obtain required insurance, the Owner may elect (but is in no way obligated) to obtain equivalent insurance to protect Owner's interests at the expense of the Contractor who was required to provide such coverage, and the Contract Price will be adjusted accordingly.
- L. Owner does not represent that insurance coverage and limits established in this Contract necessarily will be adequate to protect Contractor or Contractor's interests. Contractor is responsible for determining whether such coverage and limits are adequate to protect its interests, and for obtaining and maintaining any additional insurance that Contractor deems necessary.
- M. The insurance and insurance limits required herein will not be deemed as a limitation on Contractor's liability, or that of its Subcontractors or Suppliers, under the indemnities granted to Owner and other individuals and entities in the Contract or otherwise.
- N. All the policies of insurance required to be purchased and maintained under this Contract will contain a provision or endorsement that the coverage afforded will not be canceled, or renewal refused, until at least 10 days prior written notice has been given to the purchasing policyholder. Within three days of receipt of any such written notice, the purchasing policyholder shall provide a copy of the notice to each other insured and Engineer.

6.03 *Contractor's Insurance*

- A. *Required Insurance:* Contractor shall purchase and maintain Worker's Compensation, Commercial General Liability, and other insurance pursuant to the specific requirements of the Solicitation / ITB document referenced in Article 7 of the Agreement.
- B. *General Provisions:* The policies of insurance required by this Paragraph 6.03 as supplemented must:
1. include at least the specific coverages required;

2. be written for not less than the limits provided, or those required by Laws or Regulations, whichever is greater;
 3. remain in effect at least until the Work is complete (as set forth in Paragraph 15.06.D), and longer if expressly required elsewhere in this Contract, and at all times thereafter when Contractor may be correcting, removing, or replacing defective Work as a warranty or correction obligation, or otherwise, or returning to the Site to conduct other tasks arising from the Contract;
 4. apply with respect to the performance of the Work, whether such performance is by Contractor, any Subcontractor or Supplier, or by anyone directly or indirectly employed by any of them to perform any of the Work, or by anyone for whose acts any of them may be liable;
 5. include completed operations coverage:
 - a. Such insurance shall remain in effect for 10 years after Substantial Completion.
 - b. Contractor shall furnish Owner and each additional insured identified in the Supplementary Conditions to whom a certificate of insurance has been issued, evidence satisfactory to Owner and any such additional insured of continuation of such insurance at final payment.
 6. make the Contractor solely responsible for any insurance deductible or self-insured retention.
 7. include all necessary endorsements to support the stated requirements.
- C. *Additional Insureds*: The Contractor's commercial general liability, automobile liability, employer's liability, umbrella or excess, pollution liability, and unmanned aerial vehicle liability policies, if required by this Contract, must:
1. include and list as additional insureds Owner and Engineer, and any individuals or entities identified as additional insureds in the Supplementary Conditions;
 2. include coverage for the respective officers, directors, members, partners, employees, and consultants of all such additional insureds;
 3. afford primary coverage to these additional insureds for all claims covered thereby (including as applicable those arising from both ongoing and completed operations);
 4. not seek contribution from insurance maintained by the additional insured; and
 5. as to commercial general liability insurance, apply to additional insureds with respect to liability caused in whole or in part by Contractor's acts or omissions, or the acts and omissions of those working on Contractor's behalf, in the performance of Contractor's operations.

6.04 *Builder's Risk and Other Property Insurance*

- A. *Builder's Risk*: Unless otherwise provided in the Supplementary Conditions, Contractor shall purchase and maintain builder's risk insurance upon the Work on a completed value basis, in the amount of the Work's full insurable replacement cost (subject to such deductible amounts as may be provided in the Supplementary Conditions or required by Laws and Regulations).

The specific requirements applicable to the builder's risk insurance are set forth in the Supplementary Conditions.

- B. *Property Insurance for Facilities of Owner Where Work Will Occur:* Contractor is responsible for obtaining and maintaining property insurance covering each existing structure, building, or facility in which any part of the Work will occur, or to which any part of the Work will attach or be adjoined. Such property insurance will be written on a special perils (all-risk) form, on a replacement cost basis, providing coverage consistent with that required for the builder's risk insurance, and will be maintained until the Work is complete, as set forth in Paragraph 15.06.D. Such policy shall identify both Contractor and Owner as additional insureds. Contractor shall be solely responsible for any deductible.
- C. *Property Insurance for Substantially Complete Facilities:* Promptly after Substantial Completion, and before actual occupancy or use of the substantially completed Work, Contractor will obtain property insurance for such substantially completed Work, and maintain such property insurance at least until the Work is complete, as set forth in Paragraph 15.06.D. Such property insurance will be written on a special perils (all-risk) form, on a replacement cost basis, and provide coverage consistent with that required for the builder's risk insurance. The builder's risk insurance may terminate upon written confirmation of Contractor's procurement of such property insurance.
- D. *Partial Occupancy or Use by Owner:* If Owner will occupy or use a portion or portions of the Work prior to Substantial Completion of all the Work, as provided in Paragraph 15.04, then Owner through Contractor will provide advance notice of such occupancy or use to the builder's risk or all-risk insurer, and Contractor shall obtain an occupancy or use endorsement consenting to the continuation of coverage prior to Owner commencing such partial occupancy or use.
- E. *Insurance of Other Property; Additional Insurance:* If the express insurance provisions of the Contract do not require or address the insurance of a property item or interest, then the entity or individual owning such property item will be responsible for insuring it. If Contractor elects to obtain other special insurance to be included in or supplement the builder's risk or property insurance policies provided under this Paragraph 6.04, it may do so at Contractor's expense.

6.05 *Property Losses; Subrogation*

- A. The builder's risk insurance policy purchased and maintained in accordance with Paragraph 6.04 (or an installation floater policy if authorized by the Supplementary Conditions), will contain provisions to the effect that in the event of payment of any loss or damage the insurer will have no rights of recovery against any insureds thereunder, or against Engineer or its consultants, or their officers, directors, members, partners, employees, agents, consultants, or subcontractors.
 - 1. Owner and Contractor waive all rights against each other and the respective officers, directors, members, partners, employees, agents, consultants, and subcontractors of each and any of them, for all losses and damages caused by, arising out of, or resulting from any of the perils, risks, or causes of loss covered by such policies and any other property insurance applicable to the Work; and, in addition, waive all such rights against Engineer, its consultants, all individuals or entities identified in the Supplementary Conditions as builder's risk or installation floater insureds, and the officers, directors,

members, partners, employees, agents, consultants, and subcontractors of each and any of them, under such policies for losses and damages so caused.

2. None of the above waivers extends to the rights that any party making such waiver may have to the proceeds of insurance held by Contractor as trustee or fiduciary, or otherwise payable under any policy so issued.
- B. Deleted in its entirety.
1. Deleted in its entirety.
- C. Deleted in its entirety.
- D. Contractor shall be responsible for assuring that each Subcontract contains provisions whereby the Subcontractor waives all rights against Owner, Contractor, all individuals or entities identified in the Supplementary Conditions as insureds, the Engineer and its consultants, and the officers, directors, members, partners, employees, agents, consultants, and subcontractors of each and any of them, for all losses and damages caused by, arising out of, relating to, or resulting from fire or other peril, risk, or cause of loss covered by builder's risk insurance, installation floater, and any other property insurance applicable to the Work.

6.06 *Receipt and Application of Property Insurance Proceeds*

- A. Any insured loss under the builder's risk and other policies of property insurance required by Paragraph 6.04 will be adjusted and settled with the named insured that purchased the policy. Such named insured shall act as fiduciary for the other insureds, and give notice to such other insureds that adjustment and settlement of a claim is in progress. Any other insured may state its position regarding a claim for insured loss in writing within 15 days after notice of such claim.
- B. Proceeds for such insured losses may be made payable by the insurer either jointly to multiple insureds, or to the named insured that purchased the policy in its own right and as fiduciary for other insureds, subject to the requirements of any applicable mortgage clause. A named insured receiving insurance proceeds under the builder's risk and other policies of insurance required by Paragraph 6.04 shall maintain such proceeds in a segregated account, and distribute such proceeds in accordance with such agreement as the parties in interest may reach, or as otherwise required under the dispute resolution provisions of this Contract or applicable Laws and Regulations.
- C. If no other special agreement is reached, Contractor shall repair or replace the damaged Work, using allocated insurance proceeds.
- D. Owner, at its sole discretion, may elect to fund the costs associated with any property insurance claim, excluding the deductible, and seek reimbursement from Contractor's policy that identifies both Contractor and Owner as named insureds. If Owner exercises this right, it shall have sole authority to settle and adjust any claim and receive reimbursement under the policy with the proceeds made payable to Owner. Contractor shall have the obligation to cooperate and comply with all terms and provisions of the policy and its failure to do so shall constitute a material breach of the Contract. If Owner does not elect this right, Contractor shall be required to fund the costs associated with any property insurance claim and seek reimbursement under the policy.

- E. In the event of any conflict between this Paragraph 6.06 and the specific insurance requirements of Contractor set forth in the Supplemental Conditions, the specific insurance requirements in the Supplemental Conditions shall govern.

ARTICLE 7—CONTRACTOR’S RESPONSIBILITIES

7.01 Contractor’s Means and Methods of Construction

- A. Contractor shall be solely responsible for the means, methods, techniques, sequences, and procedures of construction.
- B. If the Contract Documents note, or Contractor determines, that professional engineering or other design services are needed to carry out Contractor’s responsibilities for construction means, methods, techniques, sequences, and procedures, or for Site safety, then Contractor shall cause such services to be provided by a properly licensed design professional, at Contractor’s expense. Such services are not Owner-delegated professional design services under this Contract, and neither Owner nor Engineer has any responsibility with respect to (1) Contractor’s determination of the need for such services, (2) the qualifications or licensing of the design professionals retained or employed by Contractor, (3) the performance of such services, or (4) any errors, omissions, or defects in such services.

7.02 Supervision and Superintendence

- A. Contractor shall supervise, inspect, and direct the Work competently and efficiently, devoting such attention thereto and applying such skills and expertise as may be necessary to perform the Work in accordance with the Contract Documents.
- B. At all times during the progress of the Work, Contractor shall assign a competent resident superintendent who will not be replaced without written notice to Owner and Engineer except under extraordinary circumstances.

7.03 Labor; Working Hours

- A. Contractor shall provide competent, suitably qualified personnel to survey and lay out the Work and perform construction as required by the Contract Documents. Contractor shall maintain good discipline and order at the Site.
- B. Contractor shall be fully responsible to Owner and Engineer for all acts and omissions of Contractor’s employees; of Suppliers and Subcontractors, and their employees; and of any other individuals or entities performing or furnishing any of the Work, just as Contractor is responsible for Contractor’s own acts and omissions. The Contractor agrees to remove from the Project an employee, Subcontractor, or Subcontractor employee that commits any breach of the Contract Documents or any breach of the Owner’s written rules and regulations regarding jobsite conduct.
- C. The Contractor shall enforce strict discipline and good order among the Contractor’s employees and other persons carrying out the Work. Contractor shall not permit employment of unfit persons or persons not properly skilled in tasks assigned to them. The Contractor shall require all construction personnel to maintain a neat general appearance at all times. Shirts, trousers and proper shoes are required apparel. The display of vulgar words, signs or figures is prohibited. Sandals and flip-flops are prohibited on the Project site. The use of radios, tape

players, CD players, boom boxes, sound producing devices and the like are prohibited on the Project site. The Contractor shall not be permitted to use restrooms or other sanitary facilities within the Owner's existing buildings or on-site facilities.

- D. Except as otherwise required for the safety or protection of persons or the Work or property at the Site or adjacent thereto, and except as otherwise stated in the Contract Documents, all Work at the Site will be performed during regular working hours, Monday through Friday. Contractor will not perform Work on a Saturday, Sunday, or any legal holiday. Contractor may perform Work outside regular working hours or on Saturdays, Sundays, or legal holidays only with Owner's written consent, which will not be unreasonably withheld.

7.04 *Services, Materials, and Equipment*

- A. Unless otherwise specified in the Contract Documents, Contractor shall provide and assume full responsibility for all services, materials, equipment, labor, transportation, construction equipment and machinery, tools, appliances, fuel, power, light, heat, telephone, water, sanitary facilities, temporary facilities, and all other facilities and incidentals necessary for the performance, testing, start up, and completion of the Work, whether or not such items are specifically called for in the Contract Documents.
- B. All materials and equipment incorporated into the Work must be new and of good quality, except as otherwise provided in the Contract Documents. All special warranties and guarantees required by the Specifications will expressly run to the benefit of Owner. If required by Engineer, Contractor shall furnish satisfactory evidence (including reports of required tests) as to the source, kind, and quality of materials and equipment.
- C. All materials and equipment must be stored, applied, installed, connected, erected, protected, used, cleaned, and conditioned in accordance with instructions of the applicable Supplier, except as otherwise may be provided in the Contract Documents.

7.05 *"Or Equals"*

- A. *Contractor's Request; Governing Criteria:* Whenever an item of equipment or material is specified or described in the Contract Documents by using the names of one or more proprietary items or specific Suppliers, the Contract Price has been based upon Contractor furnishing such item as specified. The specification or description of such an item is intended to establish the type, function, appearance, and quality required. Unless the specification or description contains or is followed by words reading that no like, equivalent, or "or equal" item is permitted, Contractor may request that Engineer authorize the use of other items of equipment or material, or items from other proposed Suppliers, under the circumstances described below.
 - 1. If Engineer in its sole discretion determines that an item of equipment or material proposed by Contractor is functionally equal to that named and sufficiently similar so that no change in related Work will be required, Engineer will deem it an "or equal" item. For

the purposes of this paragraph, a proposed item of equipment or material will be considered functionally equal to an item so named if:

- a. in the exercise of reasonable judgment Engineer determines that the proposed item:
 - 1) is at least equal in materials of construction, quality, durability, appearance, strength, and design characteristics;
 - 2) will reliably perform at least equally well the function and achieve the results imposed by the design concept of the completed Project as a functioning whole;
 - 3) has a proven record of performance and availability of responsive service; and
 - 4) is not objectionable to Owner.
 - b. Contractor certifies that, if the proposed item is approved and incorporated into the Work:
 - 1) there will be no increase in cost to the Owner or increase in Contract Times; and
 - 2) the item will conform substantially to the detailed requirements of the item named in the Contract Documents.
- B. *Contractor's Expense*: Contractor shall provide all data in support of any proposed "or equal" item at Contractor's expense.
- C. *Engineer's Evaluation and Determination*: Engineer will be allowed a reasonable time to evaluate each "or-equal" request. Engineer may require Contractor to furnish additional data about the proposed "or-equal" item. Engineer will be the sole judge of acceptability. No "or-equal" item will be ordered, furnished, installed, or utilized until Engineer's review is complete and Engineer determines that the proposed item is an "or-equal," which will be evidenced by an approved Shop Drawing or other written communication. Engineer will advise Contractor in writing of any negative determination.
- D. *Effect of Engineer's Determination*: Neither approval nor denial of an "or-equal" request will result in any change in Contract Price. The Engineer's denial of an "or-equal" request will be final and binding, and may not be reversed through an appeal under any provision of the Contract.
- E. *Treatment as a Substitution Request*: If Engineer determines that an item of equipment or material proposed by Contractor does not qualify as an "or-equal" item, Contractor may request that Engineer consider the item a proposed substitute pursuant to Paragraph 7.06.

7.06 Substitutes

- A. *Contractor's Request; Governing Criteria*: Unless the specification or description of an item of equipment or material required to be furnished under the Contract Documents contains or is followed by words reading that no substitution is permitted, Contractor may request that Engineer authorize the use of other items of equipment or material under the circumstances described below. To the extent possible such requests must be made before commencement of related construction at the Site.
1. Contractor shall submit sufficient information as provided below to allow Engineer to determine if the item of material or equipment proposed is functionally equivalent to that

named and an acceptable substitute therefor. Engineer will not accept requests for review of proposed substitute items of equipment or material from anyone other than Contractor.

2. The requirements for review by Engineer will be as set forth in Paragraph 7.06.B, as supplemented by the Specifications, and as Engineer may decide is appropriate under the circumstances.
3. Contractor shall make written application to Engineer for review of a proposed substitute item of equipment or material that Contractor seeks to furnish or use. The application:
 - a. will certify that the proposed substitute item will:
 - 1) perform adequately the functions and achieve the results called for by the general design;
 - 2) be similar in substance to the item specified; and
 - 3) be suited to the same use as the item specified.
 - b. will state:
 - 1) the extent, if any, to which the use of the proposed substitute item will necessitate a change in Contract Times;
 - 2) whether use of the proposed substitute item in the Work will require a change in any of the Contract Documents (or in the provisions of any other direct contract with Owner for other work on the Project) to adapt the design to the proposed substitute item; and
 - 3) whether incorporation or use of the proposed substitute item in connection with the Work is subject to payment of any license fee or royalty.
 - c. will identify:
 - 1) all variations of the proposed substitute item from the item specified; and
 - 2) available engineering, sales, maintenance, repair, and replacement services.
 - d. will contain an itemized estimate of all costs or credits that will result directly or indirectly from use of such substitute item, including but not limited to changes in Contract Price, shared savings, costs of redesign, and claims of other contractors affected by any resulting change.
- B. *Engineer's Evaluation and Determination:* Engineer will be allowed a reasonable time to evaluate each substitute request, and to obtain comments and direction from Owner. Engineer may require Contractor to furnish additional data about the proposed substitute item. Engineer will be the sole judge of acceptability. No substitute will be ordered, furnished, installed, or utilized until Engineer's review is complete and Engineer determines that the proposed item is an acceptable substitute. Engineer's determination will be evidenced by a Field Order or a proposed Change Order accounting for the substitution itself and all related impacts, including changes in Contract Price or Contract Times. Engineer will advise Contractor in writing of any negative determination.

- C. *Special Guarantee*: Owner may require Contractor to furnish at Contractor's expense a special performance guarantee or other surety with respect to any substitute.
- D. *Reimbursement of Engineer's Cost*: Engineer will record Engineer's costs in evaluating a substitute proposed or submitted by Contractor. Whether or not Engineer approves a substitute so proposed or submitted by Contractor, Contractor shall reimburse Owner for the reasonable charges of Engineer for evaluating each such proposed substitute. Contractor shall also reimburse Owner for the reasonable charges of Engineer for making changes in the Contract Documents (or in the provisions of any other direct contract with Owner) resulting from the acceptance of each proposed substitute.
- E. *Contractor's Expense*: Contractor shall provide all data in support of any proposed substitute at Contractor's expense.
- F. *Effect of Engineer's Determination*: If Engineer approves the substitution request, Contractor shall execute the proposed Change Order and proceed with the substitution. The Engineer's denial of a substitution request will be final and binding, and may not be reversed through an appeal under any provision of the Contract. Contractor may challenge the scope of reimbursement costs imposed under Paragraph 7.06.D, by timely submittal of a Change Proposal.

7.07 *Concerning Subcontractors and Suppliers*

- A. Contractor may retain Subcontractors and Suppliers for the performance of parts of the Work. Such Subcontractors and Suppliers must be acceptable to Owner. The Contractor's retention of a Subcontractor or Supplier for the performance of parts of the Work will not relieve Contractor's obligation to Owner to perform and complete the Work in accordance with the Contract Documents.
- B. Contractor shall retain specific Subcontractors and Suppliers for the performance of designated parts of the Work if required by the Contract to do so.
- C. Subsequent to the submittal of Contractor's Bid or final negotiation of the terms of the Contract, Owner may not require Contractor to retain any Subcontractor or Supplier to furnish or perform any of the Work against which Contractor has reasonable objection.
- D. Prior to entry into any binding subcontract or purchase order, Contractor shall submit to Owner the identity of the proposed Subcontractor or Supplier (unless Owner has already deemed such proposed Subcontractor or Supplier acceptable during the bidding process or otherwise). Such proposed Subcontractor or Supplier shall be deemed acceptable to Owner unless Owner raises a substantive, reasonable objection within 5 days.
- E. Owner may require the replacement of any Subcontractor or Supplier. Owner also may require Contractor to retain specific replacements; provided, however, that Owner may not require a replacement to which Contractor has a reasonable objection. If Contractor has submitted the identity of certain Subcontractors or Suppliers for acceptance by Owner, and Owner has accepted it (either in writing or by failing to make written objection thereto), then Owner may subsequently revoke the acceptance of any such Subcontractor or Supplier so identified solely on the basis of substantive, reasonable objection after due investigation. Contractor shall submit an acceptable replacement for the rejected Subcontractor or Supplier.

- F. If Owner requires the replacement of any Subcontractor or Supplier retained by Contractor to perform any part of the Work, then Contractor shall be entitled to an adjustment in Contract Price or Contract Times, with respect to the replacement; and Contractor shall initiate a Change Proposal for such adjustment within 30 days of Owner's requirement of replacement.
- G. No acceptance by Owner of any such Subcontractor or Supplier, whether initially or as a replacement, will constitute a waiver of the right of Owner to the completion of the Work in accordance with the Contract Documents.
- H. On a monthly basis, Contractor shall submit to Engineer a complete list of all Subcontractors and Suppliers having a direct contract with Contractor, and of all other Subcontractors and Suppliers known to Contractor at the time of submittal.
- I. Contractor shall be solely responsible for scheduling and coordinating the work of Subcontractors and Suppliers.
- J. The divisions and sections of the Specifications and the identifications of any Drawings do not control Contractor in dividing the Work among Subcontractors or Suppliers, or in delineating the Work to be performed by any specific trade.
- K. All Work performed for Contractor by a Subcontractor or Supplier must be pursuant to an appropriate contractual agreement that specifically binds the Subcontractor or Supplier to the applicable terms and conditions of the Contract for the benefit of Owner and Engineer.
- L. Owner may furnish to any Subcontractor or Supplier, to the extent practicable, information about amounts paid to Contractor for Work performed for Contractor by the Subcontractor or Supplier.
- M. Contractor shall restrict all Subcontractors and Suppliers from communicating with Engineer or Owner, except through Contractor or in case of an emergency, or as otherwise expressly allowed in this Contract.

7.08 *Patent Fees and Royalties*

- A. Contractor shall pay all license fees and royalties and assume all costs incident to the use in the performance of the Work or the incorporation in the Work of any invention, design, process, product, or device which is the subject of patent rights or copyrights held by others. If an invention, design, process, product, or device is specified in the Contract Documents for use in the performance of the Work and if, to the actual knowledge of Owner or Engineer, its use is subject to patent rights or copyrights calling for the payment of any license fee or royalty to others, the existence of such rights will be disclosed in the Contract Documents.
- B. Deleted in its entirety.
- C. Deleted in its entirety.

7.09 *Permits*

- A. Unless otherwise provided in the Contract Documents, Contractor shall obtain and pay for all construction permits, licenses, and certificates of occupancy. Owner shall assist Contractor, when necessary, in obtaining such permits and licenses. Contractor shall pay all governmental charges and inspection fees necessary for the prosecution of the Work which are applicable

at the time of the submission of Contractor's Bid (or when Contractor became bound under a negotiated contract). Owner shall pay all charges of utility owners for connections for providing permanent service to the Work.

7.10 Taxes

- A. Contractor shall pay all sales, consumer, use, and other similar taxes required to be paid by Contractor in accordance with the Laws and Regulations of the place of the Project which are applicable during the performance of the Work.

7.11 Laws and Regulations

- A. Contractor shall give all notices required by and shall comply with all Laws and Regulations applicable to the performance of the Work. Neither Owner nor Engineer shall be responsible for monitoring Contractor's compliance with any Laws or Regulations.
- B. If Contractor performs any Work or takes any other action knowing or having reason to know that it is contrary to Laws or Regulations, Contractor shall bear all resulting costs and losses, and shall indemnify and hold harmless Owner and Engineer, and the officers, directors, members, partners, employees, agents, consultants, and subcontractors of each and any of them, from and against all claims, costs, losses, and damages (including but not limited to all fees and charges of engineers, architects, attorneys, and other professionals and all court or arbitration or other dispute resolution costs) arising out of or relating to such Work or other action. It is not Contractor's responsibility to make certain that the Work described in the Contract Documents is in accordance with Laws and Regulations, but this does not relieve Contractor of its obligations under Paragraph 3.03.
- C. Owner or Contractor may give written notice to the other party of any changes after the submission of Contractor's Bid (or after the date when Contractor became bound under a negotiated contract) in Laws or Regulations having an effect on the cost or time of performance of the Work, including but not limited to changes in Laws or Regulations having an effect on procuring permits and on sales, use, value-added, consumption, and other similar taxes. If Owner and Contractor are unable to agree on entitlement to or on the amount or extent, if any, of any adjustment in Contract Price or Contract Times resulting from such changes, then within 30 days of such written notice Contractor may submit a Change Proposal, or Owner may initiate a Claim.

7.12 Record Documents

- A. Contractor shall maintain in a safe place at the Site one printed record copy of all Drawings, Specifications, Addenda, Change Orders, Work Change Directives, Field Orders, written interpretations and clarifications, and approved Shop Drawings. Contractor shall keep such record documents in good order and annotate them to show changes made during construction. These record documents, together with all approved Samples, will be available to Engineer for reference. Upon completion of the Work, Contractor shall deliver these record documents to Engineer.

7.13 Safety and Protection

- A. Contractor shall be solely responsible for initiating, maintaining, and supervising all safety precautions and programs in connection with the Work. Such responsibility does not relieve

Subcontractors of their responsibility for the safety of persons or property in the performance of their work, nor for compliance with applicable safety Laws and Regulations.

- B. Contractor shall designate a qualified and experienced safety representative whose duties and responsibilities are the prevention of Work-related accidents and the maintenance and supervision of safety precautions and programs.
- C. Contractor shall take all necessary precautions for the safety of, and shall provide the necessary protection to prevent damage, injury, or loss to:
 - 1. all persons on the Site or who may be affected by the Work;
 - 2. all the Work and materials and equipment to be incorporated therein, whether in storage on or off the Site; and
 - 3. other property at the Site or adjacent thereto, including trees, shrubs, lawns, walks, pavements, roadways, structures, other work in progress, utilities, and Underground Facilities not designated for removal, relocation, or replacement in the course of construction.
- D. All damage, injury, or loss to any property referred to in Paragraph 7.13.C.2 or 7.13.C.3 caused, directly or indirectly, in whole or in part, by Contractor, any Subcontractor, Supplier, or any other individual or entity directly or indirectly employed by any of them to perform any of the Work, or anyone for whose acts any of them may be liable, shall be remedied by Contractor at its expense (except damage or loss attributable to the fault of Drawings or Specifications or to the acts or omissions of Owner or Engineer or anyone employed by any of them, or anyone for whose acts any of them may be liable, and not attributable, directly or indirectly, in whole or in part, to the fault or negligence of Contractor or any Subcontractor, Supplier, or other individual or entity directly or indirectly employed by any of them).
- E. Contractor shall comply with all applicable Laws and Regulations relating to the safety of persons or property, or to the protection of persons or property from damage, injury, or loss; and shall erect and maintain all necessary safeguards for such safety and protection.
- F. Contractor shall notify Owner; the owners of adjacent property; the owners of Underground Facilities and other utilities (if the identity of such owners is known to Contractor); and other contractors and utility owners performing work at or adjacent to the Site, in writing, when Contractor knows that prosecution of the Work may affect them, and shall cooperate with them in the protection, removal, relocation, and replacement of their property or work in progress.
- G. Contractor shall comply with the applicable requirements of Owner's safety programs, if any. Any Owner's safety programs that are applicable to the Work are identified or included in the Supplementary Conditions or Specifications.
- H. Contractor shall inform Owner and Engineer of the specific requirements of Contractor's safety program with which Owner's and Engineer's employees and representatives must comply while at the Site.
- I. Contractor's duties and responsibilities for safety and protection will continue until all the Work is completed, Engineer has issued a written notice to Owner and Contractor in

accordance with Paragraph 15.06.C that the Work is acceptable, and Contractor has left the Site (except as otherwise expressly provided in connection with Substantial Completion).

- J. Contractor's duties and responsibilities for safety and protection will resume whenever Contractor or any Subcontractor or Supplier returns to the Site to fulfill warranty or correction obligations, or to conduct other tasks arising from the Contract Documents.

7.14 *Hazard Communication Programs*

- A. Contractor shall be responsible for coordinating any exchange of safety data sheets (formerly known as material safety data sheets) or other hazard communication information required to be made available to or exchanged between or among employers at the Site in accordance with Laws or Regulations.

7.15 *Emergencies*

- A. In emergencies affecting the safety or protection of persons or the Work or property at the Site or adjacent thereto, Contractor is obligated to act to prevent damage, injury, or loss. Contractor shall give Engineer prompt written notice if Contractor believes that any significant changes in the Work or variations from the Contract Documents have been caused by an emergency, or are required as a result of Contractor's response to an emergency. If Engineer determines that a change in the Contract Documents is required because of an emergency or Contractor's response, a Work Change Directive or Change Order will be issued.

7.16 *Submittals*

A. *Shop Drawing and Sample Requirements*

1. Before submitting a Shop Drawing or Sample, Contractor shall:
 - a. review and coordinate the Shop Drawing or Sample with other Shop Drawings and Samples and with the requirements of the Work and the Contract Documents;
 - b. determine and verify:
 - 1) all field measurements, quantities, dimensions, specified performance and design criteria, installation requirements, materials, catalog numbers, and similar information with respect to the Submittal;
 - 2) the suitability of all materials and equipment offered with respect to the indicated application, fabrication, shipping, handling, storage, assembly, and installation pertaining to the performance of the Work; and
 - 3) all information relative to Contractor's responsibilities for means, methods, techniques, sequences, and procedures of construction, and safety precautions and programs incident thereto;
 - c. confirm that the Submittal is complete with respect to all related data included in the Submittal.
2. Each Shop Drawing or Sample must bear a stamp or specific written certification that Contractor has satisfied Contractor's obligations under the Contract Documents with respect to Contractor's review of that Submittal, and that Contractor approves the Submittal.

3. With each Shop Drawing or Sample, Contractor shall give Engineer specific written notice of any variations that the Submittal may have from the requirements of the Contract Documents. This notice must be set forth in a written communication separate from the Submittal; and, in addition, in the case of a Shop Drawing by a specific notation made on the Shop Drawing itself.
- B. *Submittal Procedures for Shop Drawings and Samples:* Contractor shall label and submit Shop Drawings and Samples to Engineer for review and approval in accordance with the accepted Schedule of Submittals.
1. *Shop Drawings*
 - a. Contractor shall submit the number of copies required in the Specifications.
 - b. Data shown on the Shop Drawings must be complete with respect to quantities, dimensions, specified performance and design criteria, materials, and similar data to show Engineer the services, materials, and equipment Contractor proposes to provide, and to enable Engineer to review the information for the limited purposes required by Paragraph 7.16.C.
 2. *Samples*
 - a. Contractor shall submit the number of Samples required in the Specifications.
 - b. Contractor shall clearly identify each Sample as to material, Supplier, pertinent data such as catalog numbers, the use for which intended and other data as Engineer may require to enable Engineer to review the Submittal for the limited purposes required by Paragraph 7.16.C.
 3. Where a Shop Drawing or Sample is required by the Contract Documents or the Schedule of Submittals, any related Work performed prior to Engineer's review and approval of the pertinent submittal will be at the sole expense and responsibility of Contractor.
- C. *Engineer's Review of Shop Drawings and Samples*
1. Engineer will provide timely review of Shop Drawings and Samples in accordance with the accepted Schedule of Submittals. Engineer's review and approval will be only to determine if the items covered by the Submittals will, after installation or incorporation in the Work, comply with the requirements of the Contract Documents, and be compatible with the design concept of the completed Project as a functioning whole as indicated by the Contract Documents.
 2. Engineer's review and approval will not extend to means, methods, techniques, sequences, or procedures of construction, or to safety precautions or programs incident thereto.
 3. Engineer's review and approval of a separate item as such will not indicate approval of the assembly in which the item functions.
 4. Engineer's review and approval of a Shop Drawing or Sample will not relieve Contractor from responsibility for any variation from the requirements of the Contract Documents unless Contractor has complied with the requirements of Paragraph 7.16.A.3 and Engineer has given written approval of each such variation by specific written notation

thereof incorporated in or accompanying the Shop Drawing or Sample. Engineer will document any such approved variation from the requirements of the Contract Documents in a Field Order or other appropriate Contract modification.

5. Engineer's review and approval of a Shop Drawing or Sample will not relieve Contractor from responsibility for complying with the requirements of Paragraphs 7.16.A and B.
6. Engineer's review and approval of a Shop Drawing or Sample, or of a variation from the requirements of the Contract Documents, will not, under any circumstances, change the Contract Times or Contract Price, unless such changes are included in a Change Order.
7. Neither Engineer's receipt, review, acceptance, or approval of a Shop Drawing or Sample will result in such item becoming a Contract Document.
8. Contractor shall perform the Work in compliance with the requirements and commitments set forth in approved Shop Drawings and Samples, subject to the provisions of Paragraph 7.16.C.4.

D. *Resubmittal Procedures for Shop Drawings and Samples*

1. Contractor shall make corrections required by Engineer and shall return the required number of corrected copies of Shop Drawings and submit, as required, new Samples for review and approval. Contractor shall direct specific attention in writing to revisions other than the corrections called for by Engineer on previous Submittals.
2. Contractor shall furnish required Shop Drawing and Sample submittals with sufficient information and accuracy to obtain required approval of an item with no more than two resubmittals. Engineer will record Engineer's time for reviewing a third or subsequent resubmittal of a Shop Drawing or Sample, and Contractor shall be responsible for Engineer's charges to Owner for such time. Owner may impose a set-off against payments due Contractor to secure reimbursement for such charges.
3. If Contractor requests a change of a previously approved Shop Drawing or Sample, Contractor shall be responsible for Engineer's charges to Owner for its review time, and Owner may impose a set-off against payments due Contractor to secure reimbursement for such charges, unless the need for such change is beyond the control of Contractor.

E. *Submittals Other than Shop Drawings, Samples, and Owner-Delegated Designs*

1. The following provisions apply to all Submittals other than Shop Drawings, Samples, and Owner-delegated designs:
 - a. Contractor shall submit all such Submittals to the Engineer in accordance with the Schedule of Submittals and pursuant to the applicable terms of the Contract Documents.
 - b. Engineer will provide timely review of all such Submittals in accordance with the Schedule of Submittals and return such Submittals with a notation of either Accepted or Not Accepted. Any such Submittal that is not returned within the time established in the Schedule of Submittals will be deemed accepted.

- c. Engineer's review will be only to determine if the Submittal is acceptable under the requirements of the Contract Documents as to general form and content of the Submittal.
 - d. If any such Submittal is not accepted, Contractor shall confer with Engineer regarding the reason for the non-acceptance, and resubmit an acceptable document.
- 2. Procedures for the submittal and acceptance of the Progress Schedule, the Schedule of Submittals, and the Schedule of Values are set forth in Paragraphs 2.03, 2.04, and 2.05.
- F. Owner-delegated Designs: Submittals pursuant to Owner-delegated designs are governed by the provisions of Paragraph 7.19.

7.17 Contractor's General Warranty and Guarantee

- A. Contractor warrants and guarantees to Owner that all Work will be in accordance with the Contract Documents and will not be defective. Engineer is entitled to rely on Contractor's warranty and guarantee.
- B. Owner's rights under this warranty and guarantee are in addition to, and are not limited by, Owner's rights under the correction period provisions of Paragraph 15.08. The time in which Owner may enforce its warranty and guarantee rights under this Paragraph 7.17 is limited only by applicable Laws and Regulations restricting actions to enforce such rights; provided, however, that after the end of the correction period under Paragraph 15.08:
 - 1. Owner shall give Contractor written notice of any defective Work within 60 days of the discovery that such Work is defective; and
 - 2. Such notice will be deemed the start of an event giving rise to a Claim under Paragraph 12.01.B, such that any related Claim must be brought within 30 days of the notice.
- C. Contractor's warranty and guarantee hereunder excludes defects or damage caused by:
 - 1. abuse, or improper modification, maintenance, or operation, by persons other than Contractor, Subcontractors, Suppliers, or any other individual or entity for whom Contractor is responsible; or
 - 2. normal wear and tear under normal usage.
- D. Contractor's obligation to perform and complete the Work in accordance with the Contract Documents is absolute. None of the following will constitute an acceptance of Work that is not in accordance with the Contract Documents, a release of Contractor's obligation to perform the Work in accordance with the Contract Documents, or a release of Owner's warranty and guarantee rights under this Paragraph 7.17:
 - 1. Observations by Engineer;
 - 2. Recommendation by Engineer or payment by Owner of any progress or final payment;
 - 3. The issuance of a certificate of Substantial Completion by Engineer or any payment related thereto by Owner;
 - 4. Use or occupancy of the Work or any part thereof by Owner;

5. Any review and approval of a Shop Drawing or Sample submittal;
 6. The issuance of a notice of acceptability by Engineer;
 7. The end of the correction period established in Paragraph 15.08;
 8. Any inspection, test, or approval by others; or
 9. Any correction of defective Work by Owner.
- E. If the Contract requires the Contractor to accept the assignment of a contract entered into by Owner, then the specific warranties, guarantees, and correction obligations contained in the assigned contract will govern with respect to Contractor's performance obligations to Owner for the Work described in the assigned contract.

7.18 *Indemnification*

- A. To the fullest extent permitted by Laws and Regulations, and in addition to any other obligations of Contractor under the Contract or otherwise, Contractor shall indemnify and hold harmless Owner, and the Owner's officers, and employees, from losses, damages, costs, and judgments (including but not limited to all reasonable fees and charges of engineers, architects, attorneys, and other professionals, and all court or arbitration or other dispute resolution costs) arising from third-party claims or actions relating to or resulting from the performance or furnishing of the Work, provided that any such claim, action, loss, cost, judgment or damage is attributable to bodily injury, sickness, disease, or death, or to damage to or destruction of tangible property (other than the Work itself), including the loss of use resulting therefrom, and caused in whole or in part by any act or omission of the Contractor, any Subcontractor, anyone directly or indirectly employed by any of them or anyone for whose acts any of them may be liable, regardless of whether or not it is caused in part by a party indemnified hereunder. Such obligation shall not be construed to negate, abridge or otherwise reduce any other right or obligation of indemnity which otherwise exists as to any party or person described in this subsection .
- B. The Contractor acknowledges the limit of dollar amount of Contractor's indemnity obligations required by the Contract specifically for those claims caused in whole or in part by the Owner or Engineer shall be \$1,000,000 or the Contract Sum of the Project, whichever is more. The parties agree that the indemnity provided herein bears a reasonable commercial relationship to the Contract and is incorporated by this reference into the Project specifications and bid documents. if any.
- C. Notwithstanding the above and without monetary limitation, the Contractor hereby indemnifies and holds harmless the Owner, their officers and employees, from liabilities, damages, losses and costs, including, but not limited to, reasonable attorney's fees, to the extent caused by negligence, recklessness, or intentional wrongful misconduct of the Contractor and persons employed or utilized by the Contractor in the performance of the Contract.
- D. Contractor agrees and understands that its obligation to indemnify, hold harmless, and defend as set forth in Paragraphs 7.18.A and B. above includes without limitation, claims, losses, etc., for personal injury, death, property damage, Hazardous Environmental Conditions, infringement of patent rights or copyrights incidental to the use or incorporation

in the performance of the Work, etc., to the extent caused by the negligence, recklessness, or intentional misconduct of Contractor and the persons or entities employed or utilized by Contractor in the performance of the Contract.

7.19 *Delegation of Professional Design Services*

- A. Owner may require Contractor to provide professional design services for a portion of the Work by express delegation in the Contract Documents. Such delegation will specify the performance and design criteria that such services must satisfy, and the Submittals that Contractor must furnish to Engineer with respect to the Owner-delegated design.
- B. Contractor shall cause such Owner-delegated professional design services to be provided pursuant to the professional standard of care by a properly licensed design professional, whose signature and seal must appear on all drawings, calculations, specifications, certifications, and Submittals prepared by such design professional. Such design professional must issue all certifications of design required by Laws and Regulations.
- C. If a Shop Drawing or other Submittal related to the Owner-delegated design is prepared by Contractor, a Subcontractor, or others for submittal to Engineer, then such Shop Drawing or other Submittal must bear the written approval of Contractor's design professional when submitted by Contractor to Engineer.
- D. Owner and Engineer shall be entitled to rely upon the adequacy, accuracy, and completeness of the services, certifications, and approvals performed or provided by the design professionals retained or employed by Contractor under an Owner-delegated design, subject to the professional standard of care and the performance and design criteria stated in the Contract Documents.
- E. Pursuant to this Paragraph 7.19, Engineer's review, approval, and other determinations regarding design drawings, calculations, specifications, certifications, and other Submittals furnished by Contractor pursuant to an Owner-delegated design will be only for the following limited purposes:
 - 1. Checking for conformance with the requirements of this Paragraph 7.19;
 - 2. Confirming that Contractor (through its design professionals) has used the performance and design criteria specified in the Contract Documents; and
 - 3. Establishing that the design furnished by Contractor is consistent with the design concept expressed in the Contract Documents.
- F. Contractor shall not be responsible for the adequacy of performance or design criteria specified by Owner or Engineer.
- G. Contractor is not required to provide professional services in violation of applicable Laws and Regulations.

ARTICLE 8—OTHER WORK AT THE SITE

8.01 *Other Work*

- A. In addition to and apart from the Work under the Contract Documents, the Owner may perform other work at or adjacent to the Site. Such other work may be performed by Owner's employees, or through contracts between the Owner and third parties. Owner may also arrange to have third-party utility owners perform work on their utilities and facilities at or adjacent to the Site.
- B. If Owner performs other work at or adjacent to the Site with Owner's employees, or through contracts for such other work, then Owner shall give Contractor written notice thereof prior to starting any such other work. If Owner has advance information regarding the start of any third-party utility work that Owner has arranged to take place at or adjacent to the Site, Owner shall provide such information to Contractor.
- C. Contractor shall afford proper and safe access to the Site to each contractor that performs such other work, each utility owner performing other work, and Owner, if Owner is performing other work with Owner's employees, and provide a reasonable opportunity for the introduction and storage of materials and equipment and the execution of such other work.
- D. Contractor shall do all cutting, fitting, and patching of the Work that may be required to properly connect or otherwise make its several parts come together and properly integrate with such other work. Contractor shall not endanger any work of others by cutting, excavating, or otherwise altering such work; provided, however, that Contractor may cut or alter others' work with the written consent of Engineer and the others whose work will be affected.
- E. If the proper execution or results of any part of Contractor's Work depends upon work performed by others, Contractor shall inspect such other work and promptly report to Engineer in writing any delays, defects, or deficiencies in such other work that render it unavailable or unsuitable for the proper execution and results of Contractor's Work. Contractor's failure to so report will constitute an acceptance of such other work as fit and proper for integration with Contractor's Work except for latent defects and deficiencies in such other work.
- F. The provisions of this article are not applicable to work that is performed by third-party utilities or other third-party entities without a contract with Owner, or that is performed without having been arranged by Owner. If such work occurs, then any related delay, disruption, or interference incurred by Contractor is governed by the provisions of Paragraph 4.05.C.3.

8.02 *Coordination*

- A. If Owner intends to contract with others for the performance of other work at or adjacent to the Site, to perform other work at or adjacent to the Site with Owner's employees, or to arrange to have utility owners perform work at or adjacent to the Site, the following will be

set forth in the Supplementary Conditions or provided to Contractor prior to the start of any such other work:

1. The identity of the individual or entity that will have authority and responsibility for coordination of the activities among the various contractors;
 2. An itemization of the specific matters to be covered by such authority and responsibility; and
 3. The extent of such authority and responsibilities.
- B. Unless otherwise provided in the Supplementary Conditions, Owner shall have sole authority and responsibility for such coordination.

8.03 *Legal Relationships*

- A. If, in the course of performing other work for Owner at or adjacent to the Site, the Owner's employees, any other contractor working for Owner, or any utility owner that Owner has arranged to perform work, causes damage to the Work or to the property of Contractor or its Subcontractors, or delays, disrupts, interferes with, or increases the scope or cost of the performance of the Work, through actions or inaction, then Contractor shall be entitled to an equitable adjustment in the Contract Price or the Contract Times. Contractor must submit any Change Proposal seeking an equitable adjustment in the Contract Price or the Contract Times under this paragraph within 30 days of the damaging, delaying, disrupting, or interfering event. The entitlement to, and extent of, any such equitable adjustment will take into account information (if any) regarding such other work that was provided to Contractor in the Contract Documents prior to the submittal of the Bid or the final negotiation of the terms of the Contract, and any remedies available to Contractor under Laws or Regulations concerning utility action or inaction. When applicable, any such equitable adjustment in Contract Price will be conditioned on Contractor assigning to Owner all Contractor's rights against such other contractor or utility owner with respect to the damage, delay, disruption, or interference that is the subject of the adjustment. Contractor's entitlement to an adjustment of the Contract Times or Contract Price is subject to the provisions of Paragraphs 4.05.D and 4.05.E.
- B. Contractor shall take reasonable and customary measures to avoid damaging, delaying, disrupting, or interfering with the work of Owner, any other contractor, or any utility owner performing other work at or adjacent to the Site.
1. If Contractor fails to take such measures and as a result damages, delays, disrupts, or interferes with the work of any such other contractor or utility owner, then Owner may impose a set-off against payments due Contractor, and assign to such other contractor or utility owner the Owner's contractual rights against Contractor with respect to the breach of the obligations set forth in this Paragraph 8.03.B.
 2. When Owner is performing other work at or adjacent to the Site with Owner's employees, Contractor shall be liable to Owner for damage to such other work, and for the reasonable direct delay, disruption, and interference costs incurred by Owner as a result of Contractor's failure to take reasonable and customary measures with respect to Owner's other work. In response to such damage, delay, disruption, or interference, Owner may impose a set-off against payments due Contractor.

- C. If Contractor damages, delays, disrupts, or interferes with the work of any other contractor, or any utility owner performing other work at or adjacent to the Site, through Contractor's failure to take reasonable and customary measures to avoid such impacts, or if any claim arising out of Contractor's actions, inactions, or negligence in performance of the Work at or adjacent to the Site is made by any such other contractor or utility owner against Contractor, Owner, or Engineer, then Contractor shall (1) promptly attempt to settle the claim as to all parties through negotiations with such other contractor or utility owner, or otherwise resolve the claim by arbitration or other dispute resolution proceeding or at law, and (2) indemnify and hold harmless Owner and Engineer, and the officers, directors, members, partners, employees, agents, consultants and subcontractors of each and any of them from and against any such claims, and against all costs, losses, and damages (including but not limited to all fees and charges of engineers, architects, attorneys, and other professionals and all court or arbitration or other dispute resolution costs) arising out of or relating to such damage, delay, disruption, or interference.

ARTICLE 9—OWNER'S RESPONSIBILITIES

9.01 *Communications to Contractor*

- A. Except as otherwise provided in these General Conditions, Owner shall issue all communications to Contractor through Engineer.

9.02 *Replacement of Engineer*

- A. Owner may at its discretion appoint an engineer to replace Engineer, provided Contractor makes no reasonable objection to the replacement engineer. The replacement engineer's status under the Contract Documents will be that of the former Engineer.

9.03 *Furnish Data*

- A. Owner shall promptly furnish the data required of Owner under the Contract Documents.

9.04 *Pay When Due*

- A. Owner shall make payments to Contractor when they are due as provided in the Agreement.

9.05 *Lands and Easements; Reports, Tests, and Drawings*

- A. Owner's duties with respect to providing lands and easements are set forth in Paragraph 5.01.
- B. Owner's duties with respect to providing engineering surveys to establish reference points are set forth in Paragraph 4.03.
- C. Article 5 refers to Owner's identifying and making available to Contractor copies of reports of explorations and tests of conditions at the Site, and drawings of physical conditions relating to existing surface or subsurface structures at the Site.

9.06 *Insurance*

- A. Owner's responsibilities, if any, with respect to purchasing and maintaining liability and property insurance are set forth in Article 6.

9.07 *Change Orders*

- A. Owner's responsibilities with respect to Change Orders are set forth in Article 11.

9.08 *Inspections, Tests, and Approvals*

- A. Owner's responsibility with respect to certain inspections, tests, and approvals is set forth in Paragraph 14.02.B.

9.09 *Limitations on Owner's Responsibilities*

- A. The Owner shall not supervise, direct, or have control or authority over, nor be responsible for, Contractor's means, methods, techniques, sequences, or procedures of construction, or the safety precautions and programs incident thereto, or for any failure of Contractor to comply with Laws and Regulations applicable to the performance of the Work. Owner will not be responsible for Contractor's failure to perform the Work in accordance with the Contract Documents.

9.10 *Undisclosed Hazardous Environmental Condition*

- A. Owner's responsibility in respect to an undisclosed Hazardous Environmental Condition is set forth in Paragraph 5.06.

9.11 *Deleted in its entirety.*

- A. Deleted in its entirety.N/A

9.12 *Safety Programs*

- A. While at the Site, Owner's employees and representatives shall comply with the specific applicable requirements of Contractor's safety programs of which Owner has been informed.
- B. Owner shall furnish copies of any applicable Owner safety programs to Contractor.

ARTICLE 10—ENGINEER'S STATUS DURING CONSTRUCTION

10.01 *Owner's Representative*

- A. Engineer will be Owner's representative during the construction period. The duties and responsibilities and the limitations of authority of Engineer as Owner's representative during construction are set forth in the Contract.

10.02 *Visits to Site*

- A. Engineer will make visits to the Site at intervals appropriate to the various stages of construction as Engineer deems necessary in order to observe, as an experienced and qualified design professional, the progress that has been made and the quality of the various aspects of Contractor's executed Work. Based on information obtained during such visits and observations, Engineer, for the benefit of Owner, will determine, in general, if the Work is proceeding in accordance with the Contract Documents. Engineer will not be required to make exhaustive or continuous inspections on the Site to check the quality or quantity of the Work. Engineer's efforts will be directed toward providing for Owner a greater degree of confidence that the completed Work will conform generally to the Contract Documents. On

the basis of such visits and observations, Engineer will keep Owner informed of the progress of the Work and will endeavor to guard Owner against defective Work.

- B. Engineer's visits and observations are subject to all the limitations on Engineer's authority and responsibility set forth in Paragraph 10.07. Particularly, but without limitation, during or as a result of Engineer's visits or observations of Contractor's Work, Engineer will not supervise, direct, control, or have authority over or be responsible for Contractor's means, methods, techniques, sequences, or procedures of construction, or the safety precautions and programs incident thereto, or for any failure of Contractor to comply with Laws and Regulations applicable to the performance of the Work.

10.03 *Resident Project Representative*

- A. If Owner and Engineer have agreed that Engineer will furnish a Resident Project Representative to represent Engineer at the Site and assist Engineer in observing the progress and quality of the Work, then the authority and responsibilities of any such Resident Project Representative will be as provided in the Supplementary Conditions, and limitations on the responsibilities thereof will be as provided in the Supplementary Conditions and in Paragraph 10.07.
- B. If Owner designates an individual or entity who is not Engineer's consultant, agent, or employee to represent Owner at the Site, then the responsibilities and authority of such individual or entity will be as provided in the Supplementary Conditions.

10.04 *Engineer's Authority*

- A. Engineer has the authority to reject Work in accordance with Article 14.
- B. Engineer's authority as to Submittals is set forth in Paragraph 7.16.
- C. Engineer's authority as to design drawings, calculations, specifications, certifications and other Submittals from Contractor in response to Owner's delegation (if any) to Contractor of professional design services, is set forth in Paragraph 7.19.
- D. Engineer's authority as to changes in the Work is set forth in Article 11.
- E. Engineer's authority as to Applications for Payment is set forth in Article 15.

10.05 *Determinations for Unit Price Work*

- A. Engineer will determine the actual quantities and classifications of Unit Price Work performed by Contractor as set forth in Paragraph 13.03.

10.06 *Decisions on Requirements of Contract Documents and Acceptability of Work*

- A. Engineer will render decisions regarding the requirements of the Contract Documents, and judge the acceptability of the Work, pursuant to the specific procedures set forth herein for initial interpretations, Change Proposals, and acceptance of the Work. In rendering such decisions and judgments, Engineer will not show partiality to Owner or Contractor, and will not be liable to Owner, Contractor, or others in connection with any proceedings, interpretations, decisions, or judgments conducted or rendered in good faith.

10.07 *Limitations on Engineer's Authority and Responsibilities*

- A. Neither Engineer's authority or responsibility under this Article 10 or under any other provision of the Contract, nor any decision made by Engineer in good faith either to exercise or not exercise such authority or responsibility or the undertaking, exercise, or performance of any authority or responsibility by Engineer, will create, impose, or give rise to any duty in contract, tort, or otherwise owed by Engineer to Contractor, any Subcontractor, any Supplier, any other individual or entity, or to any surety for or employee or agent of any of them.
- B. Engineer will not supervise, direct, control, or have authority over or be responsible for Contractor's means, methods, techniques, sequences, or procedures of construction, or the safety precautions and programs incident thereto, or for any failure of Contractor to comply with Laws and Regulations applicable to the performance of the Work. Engineer will not be responsible for Contractor's failure to perform the Work in accordance with the Contract Documents.
- C. Engineer will not be responsible for the acts or omissions of Contractor or of any Subcontractor, any Supplier, or of any other individual or entity performing any of the Work.
- D. Engineer's review of the final Application for Payment and accompanying documentation, and all maintenance and operating instructions, schedules, guarantees, bonds, certificates of inspection, tests and approvals, and other documentation required to be delivered by Contractor under Paragraph 15.06.A, will only be to determine generally that their content complies with the requirements of, and in the case of certificates of inspections, tests, and approvals, that the results certified indicate compliance with the Contract Documents.
- E. The limitations upon authority and responsibility set forth in this Paragraph 10.07 also apply to the Resident Project Representative, if any.

10.08 *Compliance with Safety Program*

- A. While at the Site, Engineer's employees and representatives will comply with the specific applicable requirements of Owner's and Contractor's safety programs of which Engineer has been informed.

ARTICLE 11—CHANGES TO THE CONTRACT

11.01 *Amending and Supplementing the Contract*

- A. The Contract may be amended or supplemented by a Change Order, an Emergency Work Change Directive, or a Field Order.
- B. If an amendment or supplement to the Contract includes a change in the Contract Price or the Contract Times, such amendment or supplement must be set forth in a Change Order.
- C. All changes to the Contract that involve (1) the performance or acceptability of the Work, (2) the design (as set forth in the Drawings, Specifications, or otherwise), or (3) other engineering or technical matters, must be supported by Engineer's recommendation. Owner and Contractor may amend other terms and conditions of the Contract without the recommendation of the Engineer.

11.02 *Change Orders*

- A. Owner and Contractor shall execute appropriate Change Orders covering:
 - 1. Changes in Contract Price or Contract Times which are agreed to by the parties, including any undisputed sum or amount of time for Work actually performed in accordance with an Emergency Work Change Directive;
 - 2. Changes in Contract Price resulting from an Owner set-off, unless Contractor has duly contested such set-off;
 - 3. Changes in the Work which are: (a) ordered by Owner pursuant to Paragraph 11.05, (b) required because of Owner's acceptance of defective Work under Paragraph 14.04 or Owner's correction of defective Work under Paragraph 14.07, or (c) agreed to by the parties, subject to the need for Engineer's recommendation if the change in the Work involves the design (as set forth in the Drawings, Specifications, or otherwise) or other engineering or technical matters; and
 - 4. Changes that embody the substance of any final and binding results under: Paragraph 11.03.B, resolving the impact of an Emergency Work Change Directive; Paragraph 11.09, concerning Change Proposals; Article 12, Claims; Paragraph 13.02.D, final adjustments resulting from allowances; Paragraph 13.03.D, final adjustments relating to determination of quantities for Unit Price Work; and similar provisions.
- B. If Owner or Contractor refuses to execute a Change Order that is required to be executed under the terms of Paragraph 11.02.A, it will be deemed to be of full force and effect, as if fully executed.

11.03 *Emergency Work Change Directives*

- A. An Emergency Work Change Directive may only be used in emergency situations and will not change the Contract Price or the Contract Times but is evidence that the parties expect that the modification documented by an Emergency Work Change Directive will be incorporated in a subsequently issued Change Order, following negotiations by the parties as to the Emergency Work Change Directive's effect, if any, on the Contract Price and Contract Times; or, if negotiations are unsuccessful, by a determination under the terms of the Contract Documents governing adjustments, expressly including Paragraph 11.07 regarding change of Contract Price.
- B. If Owner has issued a written Emergency Work Change Directive and:
 - 1. Contractor believes that an adjustment in Contract Times or Contract Price is necessary, then Contractor shall submit any Change Proposal seeking such an adjustment no later than 30 days after the completion of the Work set out in the Work Change Directive.
 - 2. Owner believes that an adjustment in Contract Times or Contract Price is necessary, then Owner shall submit a Change Order including an adjustment no later than 60 days after issuance of the Work Change Directive.

11.04 *Field Orders*

- A. Engineer may authorize minor changes in the Work if the changes do not involve an adjustment in the Contract Price or the Contract Times and are compatible with the design

concept of the completed Project as a functioning whole as indicated by the Contract Documents. Such changes will be accomplished by a Field Order and will be binding on Owner and also on Contractor, which shall perform the Work involved promptly.

- B. If Contractor believes that a Field Order justifies an adjustment in the Contract Price or Contract Times, then before proceeding with the Work at issue, Contractor shall submit a Change Proposal as provided herein.

11.05 *Owner-Authorized Changes in the Work*

- A. Without invalidating the Contract and without notice to any surety, Owner may, at any time or from time to time, order additions, deletions, or revisions in the Work. Changes involving the design (as set forth in the Drawings, Specifications, or otherwise) or other engineering or technical matters will be supported by Engineer's recommendation.
- B. Such changes in the Work may be accomplished by a Change Order, if Owner and Contractor have agreed as to the effect, if any, of the changes on Contract Times or Contract Price; or by a Work Change Directive. Upon receipt of any such document, Contractor shall promptly proceed with the Work involved; or, in the case of a deletion in the Work, promptly cease construction activities with respect to such deleted Work. Added or revised Work must be performed under the applicable conditions of the Contract Documents.
- C. Nothing in this Paragraph 11.05 obligates Contractor to undertake work that Contractor reasonably concludes cannot be performed in a manner consistent with Contractor's safety obligations under the Contract Documents or Laws and Regulations.

11.06 *Unauthorized Changes in the Work*

- A. Contractor shall not be entitled to an increase in the Contract Price or an extension of the Contract Times with respect to any work performed that is not required by the Contract Documents, as amended, modified, or supplemented, except in the case of an emergency as provided in Paragraph 7.15 or in the case of uncovering Work as provided in Paragraph 14.05.C.2.

11.07 *Change of Contract Price*

- A. The Contract Price may only be changed by a Change Order. Any Change Proposal for an adjustment in the Contract Price must comply with the provisions of Paragraph 11.09. Any Claim for an adjustment of Contract Price must comply with the provisions of Article 12.
- B. An adjustment in the Contract Price will be determined as follows:
 - 1. Where the Work involved is covered by unit prices contained in the Contract Documents, then by application of such unit prices to the quantities of the items involved (subject to the provisions of Paragraph 13.03);
 - 2. Where the Work involved is not covered by unit prices contained in the Contract Documents, then by a mutually agreed lump sum (which may include an allowance for overhead and profit not necessarily in accordance with Paragraph 11.07.C.2); or
 - 3. Where the Work involved is not covered by unit prices contained in the Contract Documents and the parties do not reach mutual agreement to a lump sum, then on the

basis of the Cost of the Work (determined as provided in Paragraph 13.01) plus a Contractor's fee for overhead and profit (determined as provided in Paragraph 11.07.C).

C. *Contractor's Fee*: When applicable, the Contractor's fee for overhead and profit will be determined as follows:

1. A mutually acceptable fixed fee; or
2. If a fixed fee is not agreed upon, then a fee based on the following percentages of the various portions of the Cost of the Work:
 - a. For costs incurred under Paragraphs 13.01.B.1 and 13.01.B.2, the Contractor's fee will be 15 percent;
 - b. For costs incurred under Paragraph 13.01.B.3, the Contractor's fee will be 5 percent;
 - c. Where one or more tiers of subcontracts are on the basis of Cost of the Work plus a fee and no fixed fee is agreed upon, the intent of Paragraphs 11.07.C.2.a and 11.07.C.2.b is that the Contractor's fee will be based on: (1) a fee of 15 percent of the costs incurred under Paragraphs 13.01.B.1 and 13.01.B.2 by the Subcontractor that actually performs the Work, at whatever tier, and (2) with respect to Contractor itself and to any Subcontractors of a tier higher than that of the Subcontractor that actually performs the Work, a fee of 5 percent of the amount (fee plus underlying costs incurred) attributable to the next lower tier Subcontractor; provided, however, that for any such subcontracted Work the maximum total fee to be paid by Owner will be no greater than 27 percent of the costs incurred by the Subcontractor that actually performs the Work;
 - d. No fee will be payable on the basis of costs itemized under Paragraphs 13.01.B.4, 13.01.B.5, and 13.01.C;
 - e. The amount of credit to be allowed by Contractor to Owner for any change which results in a net decrease in Cost of the Work will be the amount of the actual net decrease in Cost of the Work and a deduction of an additional amount equal to 5 percent of such actual net decrease in Cost of the Work; and
 - f. When both additions and credits are involved in any one change or Change Proposal, the adjustment in Contractor's fee will be computed by determining the sum of the costs in each of the cost categories in Paragraph 13.01.B (specifically, payroll costs, Paragraph 13.01.B.1; incorporated materials and equipment costs, Paragraph 13.01.B.2; Subcontract costs, Paragraph 13.01.B.3; special consultants costs, Paragraph 13.01.B.4; and other costs, Paragraph 13.01.B.5) and applying to each such cost category sum the appropriate fee from Paragraphs 11.07.C.2.a through 11.07.C.2.e, inclusive.

11.08 *Change of Contract Times*

- A. The Contract Times may only be changed by a Change Order. Any Change Proposal for an adjustment in the Contract Times must comply with the provisions of Paragraph 11.09. Any Claim for an adjustment in the Contract Times must comply with the provisions of Article 12.

- B. Delay, disruption, and interference in the Work, and any related changes in Contract Times, are addressed in and governed by Paragraph 4.05.

11.09 *Change Proposals*

- A. *Purpose and Content:* Contractor shall submit a Change Proposal to Engineer to request an adjustment in the Contract Times or Contract Price; contest an initial decision by Engineer concerning the requirements of the Contract Documents or relating to the acceptability of the Work under the Contract Documents; challenge a set-off against payment due; or seek other relief under the Contract. The Change Proposal will specify any proposed change in Contract Times or Contract Price, or other proposed relief, and explain the reason for the proposed change, with citations to any governing or applicable provisions of the Contract Documents. Each Change Proposal will address only one issue, or a set of closely related issues.

- B. *Change Proposal Procedures*

1. *Submittal:* Contractor shall submit each Change Proposal to Engineer within 30 days after the start of the event giving rise thereto, or after such initial decision.
2. *Supporting Data:* The Contractor shall submit supporting data, including the proposed change in Contract Price or Contract Time (if any), to the Engineer and Owner within 15 days after the submittal of the Change Proposal.
 - a. Change Proposals based on or related to delay, interruption, or interference must comply with the provisions of Paragraphs 4.05.D and 4.05.E.
 - b. Change proposals related to a change of Contract Price must include full and detailed accounts of materials incorporated into the Work and labor and equipment used for the subject Work.

The supporting data must be accompanied by a written statement that the supporting data are accurate and complete, and that any requested time or price adjustment is the entire adjustment to which Contractor believes it is entitled as a result of said event.

3. *Engineer's Initial Review:* Engineer will advise Owner regarding the Change Proposal, and consider any comments or response from Owner regarding the Change Proposal. If in its discretion Engineer concludes that additional supporting data is needed before conducting a full review and making a recommendation regarding the Change Proposal, then Engineer may request that Contractor submit such additional supporting data by a date specified by Engineer, prior to Engineer beginning its full review of the Change Proposal.
4. *Engineer's Full Review and Recommendation on the Change Proposal:* Upon receipt of Contractor's supporting data (including any additional data requested by Engineer), Engineer will conduct a full review of each Change Proposal and, within 30 days after such receipt of the Contractor's supporting data, either recommend approval of the Change Proposal in whole, deny it in whole, or approve it in part and deny it in part. Such actions must be in writing, with a copy provided to Owner and Contractor. If Engineer does not take action on the Change Proposal within 30 days, then either Owner or Contractor may at any time thereafter submit a letter to the other party indicating that as a result of

Engineer's inaction the Change Proposal is deemed denied, thereby commencing the time for appeal of the denial under Article 12.

5. *Binding Decision*: Engineer's recommendation is sent to the Owner who shall render a final decision. The Owner's decision is final and binding upon Contractor, unless Contractor appeals the decision by filing a Claim under Article 12.
- C. *Resolution of Certain Change Proposals*: If the Change Proposal does not involve the design (as set forth in the Drawings, Specifications, or otherwise), the acceptability of the Work, or other engineering or technical matters, then Engineer will notify the parties in writing that the Engineer is unable to resolve the Change Proposal. For purposes of further resolution of such a Change Proposal, such notice will be deemed a denial, and Contractor may choose to seek resolution under the terms of Article 12.
- D. *Post-Completion*: Contractor shall not submit any Change Proposals after Engineer issues a written recommendation of final payment pursuant to Paragraph 15.06.B.

11.10 *Notification to Surety*

- A. If the provisions of any bond require notice to be given to a surety of any change affecting the general scope of the Work or the provisions of the Contract Documents (including, but not limited to, Contract Price or Contract Times), the giving of any such notice will be Contractor's responsibility. The amount of each applicable bond will be adjusted to reflect the effect of any such change.

ARTICLE 12—CLAIMS - DELETED IN ITS ENTIRETY

12.01 *Claims* - Deleted in its entirety.

- A. Deleted in its entirety.
 - 1. Deleted in its entirety.
 - 2. Deleted in its entirety.
 - 3. Deleted in its entirety.
 - 4. Deleted in its entirety.
- B. Deleted in its entirety.
- C. Deleted in its entirety.
- D. Deleted in its entirety.
 - 1. Deleted in its entirety.
 - 2. Deleted in its entirety.
 - 3. Deleted in its entirety.
- E. Deleted in its entirety.
- F. Deleted in its entirety.
- G. Deleted in its entirety.

ARTICLE 13—COST OF THE WORK; ALLOWANCES; UNIT PRICE WORK

13.01 *Cost of the Work*

- A. *Purposes for Determination of Cost of the Work:* The term Cost of the Work means the sum of all costs necessary for the proper performance of the Work at issue, as further defined below. The provisions of this Paragraph 13.01 are used for two distinct purposes:
 - 1. To determine Cost of the Work when Cost of the Work is a component of the Contract Price, under cost-plus-fee, time-and-materials, or other cost-based terms; or
 - 2. When needed to determine the value of a Change Order, Change Proposal, Claim, set-off, or other adjustment in Contract Price. When the value of any such adjustment is determined on the basis of Cost of the Work, Contractor is entitled only to those additional or incremental costs required because of the change in the Work or because of the event giving rise to the adjustment.
- B. *Costs Included:* Except as otherwise may be agreed to in writing by Owner, costs included in the Cost of the Work will be in amounts no higher than those commonly incurred in the locality of the Project, will not include any of the costs itemized in Paragraph 13.01.C, and will include only the following items:
 - 1. Payroll costs for employees in the direct employ of Contractor in the performance of the Work under schedules of job classifications agreed upon by Owner and Contractor in advance of the subject Work. Such employees include, without limitation,

superintendents, foremen, safety managers, safety representatives, and other personnel employed full time on the Work. Payroll costs for employees not employed full time on the Work will be apportioned on the basis of their time spent on the Work. Payroll costs include, but are not limited to, salaries and wages plus the cost of fringe benefits, which include social security contributions, unemployment, excise, and payroll taxes, workers' compensation, health and retirement benefits, sick leave, and vacation and holiday pay applicable thereto. The expenses of performing Work outside of regular working hours, on Saturday, Sunday, or legal holidays, will be included in the above to the extent authorized by Owner.

2. Cost of all materials and equipment furnished and incorporated in the Work, including costs of transportation and storage thereof, and Suppliers' field services required in connection therewith. All cash discounts accrue to Contractor unless Owner deposits funds with Contractor with which to make payments, in which case the cash discounts will accrue to Owner. All trade discounts, rebates, and refunds and returns from sale of surplus materials and equipment will accrue to Owner, and Contractor shall make provisions so that they may be obtained.
3. Payments made by Contractor to Subcontractors for Work performed by Subcontractors. If required by Owner, Contractor shall obtain competitive bids from subcontractors acceptable to Owner and Contractor and shall deliver such bids to Owner, which will then determine, with the advice of Engineer, which bids, if any, will be acceptable. If any subcontract provides that the Subcontractor is to be paid on the basis of Cost of the Work plus a fee, the Subcontractor's Cost of the Work and fee will be determined in the same manner as Contractor's Cost of the Work and fee as provided in this Paragraph 13.01.
4. Costs of special consultants (including but not limited to engineers, architects, testing laboratories, and surveyors) employed or retained for services specifically related to the Work.
5. Other costs consisting of the following:
 - a. The proportion of necessary transportation, travel, and subsistence expenses of Contractor's employees incurred in discharge of duties connected with the Work.
 - b. Cost, including transportation and maintenance, of all materials, supplies, equipment, machinery, appliances, office, and temporary facilities at the Site, which are consumed in the performance of the Work, and cost, less market value, of such items used but not consumed which remain the property of Contractor.
 - 1) In establishing included costs for materials such as scaffolding, plating, or sheeting, consideration will be given to the actual or the estimated life of the material for use on other projects; or rental rates may be established on the basis of purchase or salvage value of such items, whichever is less. Contractor will not be eligible for compensation for such items in an amount that exceeds the purchase cost of such item.
 - c. *Construction Equipment Rental*
 - 1) Rentals of all construction equipment and machinery, and the parts thereof, in accordance with rental agreements approved by Owner as to price (including any

EJCDC® C-700, Standard General Conditions of the Construction Contract.

Copyright© 2018 National Society of Professional Engineers, American Council of Engineering Companies, and American Society of Civil Engineers. All rights reserved.

Page 55 of 75

surcharge or special rates applicable to overtime use of the construction equipment or machinery), and the costs of transportation, loading, unloading, assembly, dismantling, and removal thereof. All such costs will be in accordance with the terms of said rental agreements. The rental of any such equipment, machinery, or parts must cease when the use thereof is no longer necessary for the Work.

- 2) Costs for equipment and machinery owned by Contractor or a Contractor-related entity will be paid at a rate shown for such equipment in the equipment rental rate book specified in the Supplementary Conditions. An hourly rate will be computed by dividing the monthly rates by 176. These computed rates will include all operating costs.
 - 3) With respect to Work that is the result of a Change Order, Change Proposal, Claim, set-off, or other adjustment in Contract Price ("changed Work"), included costs will be based on the time the equipment or machinery is in use on the changed Work and the costs of transportation, loading, unloading, assembly, dismantling, and removal when directly attributable to the changed Work. The cost of any such equipment or machinery, or parts thereof, must cease to accrue when the use thereof is no longer necessary for the changed Work.
- d. Sales, consumer, use, and other similar taxes related to the Work, and for which Contractor is liable, as imposed by Laws and Regulations.
 - e. Deposits lost for causes other than negligence of Contractor, any Subcontractor, or anyone directly or indirectly employed by any of them or for whose acts any of them may be liable, and royalty payments and fees for permits and licenses.
 - f. Losses and damages (and related expenses) caused by damage to the Work, not compensated by insurance or otherwise, sustained by Contractor in connection with the performance of the Work (except losses and damages within the deductible amounts of builder's risk or other property insurance established in accordance with Paragraph 6.04), provided such losses and damages have resulted from causes other than the negligence of Contractor, any Subcontractor, or anyone directly or indirectly employed by any of them or for whose acts any of them may be liable. Such losses include settlements made with the written consent and approval of Owner. No such losses, damages, and expenses will be included in the Cost of the Work for the purpose of determining Contractor's fee.
 - g. The cost of utilities, fuel, and sanitary facilities at the Site.
 - h. Minor expenses such as communication service at the Site, express and courier services, and similar petty cash items in connection with the Work.
 - i. The costs of premiums for all bonds and insurance that Contractor is required by the Contract Documents to purchase and maintain.

C. *Costs Excluded:* The term Cost of the Work does not include any of the following items:

1. Payroll costs and other compensation of Contractor's officers, executives, principals, general managers, engineers, architects, estimators, attorneys, auditors, accountants,

purchasing and contracting agents, expeditors, timekeepers, clerks, and other personnel employed by Contractor, whether at the Site or in Contractor's principal or branch office for general administration of the Work and not specifically included in the agreed upon schedule of job classifications referred to in Paragraph 13.01.B.1 or specifically covered by Paragraph 13.01.B.4. The payroll costs and other compensation excluded here are to be considered administrative costs covered by the Contractor's fee.

2. The cost of purchasing, renting, or furnishing small tools and hand tools.
3. Expenses of Contractor's principal and branch offices other than Contractor's office at the Site.
4. Any part of Contractor's capital expenses, including interest on Contractor's capital employed for the Work and charges against Contractor for delinquent payments.
5. Costs due to the negligence, recklessness, or intentional misconduct of Contractor, any Subcontractor, or anyone directly or indirectly employed by any of them or for whose acts any of them may be liable, including but not limited to, the correction of defective Work, disposal of materials or equipment wrongly supplied, and making good any damage to property.
6. Expenses incurred in preparing and advancing Claims.
7. Other overhead or general expense costs of any kind and the costs of any item not specifically and expressly included in Paragraph 13.01.B.

D. Contractor's Fee

1. When the Work as a whole is performed on the basis of cost-plus-a-fee, then:
 - a. Contractor's fee for the Work set forth in the Contract Documents as of the Effective Date of the Contract will be determined as set forth in the Agreement.
 - b. for any Work covered by a Change Order, Change Proposal, Claim, set-off, or other adjustment in Contract Price on the basis of Cost of the Work, Contractor's fee will be determined as follows:
 - 1) When the fee for the Work as a whole is a percentage of the Cost of the Work, the fee will automatically adjust as the Cost of the Work changes.
 - 2) When the fee for the Work as a whole is a fixed fee, the fee for any additions or deletions will be determined in accordance with Paragraph 11.07.C.2.
2. When the Work as a whole is performed on the basis of a stipulated sum, or any other basis other than cost-plus-a-fee, then Contractor's fee for any Work covered by a Change Order, Change Proposal, Claim, set-off, or other adjustment in Contract Price on the basis of Cost of the Work will be determined in accordance with Paragraph 11.07.C.2.

- E. Documentation and Audit:** Whenever the Cost of the Work for any purpose is to be determined pursuant to this Article 13, Contractor and pertinent Subcontractors will establish and maintain records of the costs in accordance with generally accepted accounting practices. Subject to prior written notice, Owner will be afforded reasonable access, during normal business hours, to all Contractor's accounts, records, books, correspondence, instructions,

drawings, receipts, vouchers, memoranda, and similar data relating to the Cost of the Work and Contractor's fee. Contractor shall preserve all such documents for a period of three years after the final payment by Owner. Pertinent Subcontractors will afford such access to Owner, and preserve such documents, to the same extent required of Contractor.

13.02 Allowances

- A. It is understood that Contractor has included in the Contract Price all allowances so named in the Contract Documents and shall cause the Work so covered to be performed for such sums and by such persons or entities as may be acceptable to Owner and Engineer.
- B. *Cash Allowances*: Contractor agrees that:
 - 1. the cash allowances include the cost to Contractor (less any applicable trade discounts) of materials and equipment required by the allowances to be delivered at the Site, and all applicable taxes; and
 - 2. Contractor's costs for unloading and handling on the Site, labor, installation, overhead, profit, and other expenses contemplated for the cash allowances have been included in the Contract Price and not in the allowances, and no demand for additional payment for any of the foregoing will be valid.
- C. *Owner's Contingency Allowance*: Contractor agrees that an Owner's contingency allowance, if any, is for the sole use of Owner to cover unanticipated costs.
- D. Prior to final payment, an appropriate Change Order will be issued as recommended by Engineer to reflect actual amounts due Contractor for Work covered by allowances, and the Contract Price will be correspondingly adjusted.

13.03 Unit Price Work

- A. Where the Contract Documents provide that all or part of the Work is to be Unit Price Work, initially the Contract Price will be deemed to include for all Unit Price Work an amount equal to the sum of the unit price for each separately identified item of Unit Price Work times the estimated quantity of each item as indicated in the Agreement.
- B. The estimated quantities of items of Unit Price Work are estimates and are solely for the purpose of comparison of Bids and determining an initial Contract Price. Payments to Contractor for Unit Price Work will be based on actual quantities.
- C. Each unit price shall be guaranteed and will be deemed to include an amount considered by Contractor to be adequate to cover Contractor's overhead and profit for each separately identified item.
- D. Engineer will determine the actual quantities and classifications of Unit Price Work performed by Contractor. Engineer will review with Contractor the Engineer's preliminary determinations on such matters before rendering a written decision thereon (by recommendation of an Application for Payment or otherwise). Engineer's written decision thereon will be final and binding (except as modified by Engineer to reflect changed factual conditions or more accurate data) upon Owner and Contractor, and the final adjustment of Contract Price will be set forth in a Change Order, subject to the provisions of the following paragraph.

E. *Adjustments in Unit Price*

1. Contractor or Owner shall be entitled to an adjustment in the unit price with respect to an item of Unit Price Work if:
 - a. the quantity of the item of Unit Price Work performed by Contractor differs materially and significantly from the estimated quantity of such item indicated in the Agreement; and
 - b. Contractor's unit costs to perform the item of Unit Price Work have changed materially and significantly as a result of the quantity change.
2. The adjustment in unit price will account for and be coordinated with any related changes in quantities of other items of Work, and in Contractor's costs to perform such other Work, such that the resulting overall change in Contract Price is equitable to Owner and Contractor.
3. Adjusted unit prices will apply to all units of that item.

ARTICLE 14—TESTS AND INSPECTIONS; CORRECTION, REMOVAL, OR ACCEPTANCE OF DEFECTIVE WORK

14.01 *Access to Work*

- A. Owner, Engineer, their consultants and other representatives and personnel of Owner, independent testing laboratories, and authorities having jurisdiction have access to the Site and the Work at reasonable times for their observation, inspection, and testing. Contractor shall provide them proper and safe conditions for such access and advise them of Contractor's safety procedures and programs so that they may comply with such procedures and programs as applicable.

14.02 *Tests, Inspections, and Approvals*

- A. Contractor shall give Engineer timely notice of readiness of the Work (or specific parts thereof) for all required inspections and tests, and shall cooperate with inspection and testing personnel to facilitate required inspections and tests.
- B. Owner shall retain and pay for the services of an independent inspector, testing laboratory, or other qualified individual or entity to perform all inspections and tests expressly required by the Contract Documents to be furnished and paid for by Owner, except that costs incurred in connection with tests or inspections of covered Work will be governed by the provisions of Paragraph 14.05.
- C. If Laws or Regulations of any public body having jurisdiction require any Work (or part thereof) specifically to be inspected, tested, or approved by an employee or other representative of such public body, Contractor shall assume full responsibility for arranging and obtaining such inspections, tests, or approvals, pay all costs in connection therewith, and furnish Engineer the required certificates of inspection or approval.
- D. Contractor shall be responsible for arranging, obtaining, and paying for all inspections and tests required:
 1. by the Contract Documents, unless the Contract Documents expressly allocate responsibility for a specific inspection or test to Owner;

2. to attain Owner's and Engineer's acceptance of materials or equipment to be incorporated in the Work;
3. by manufacturers of equipment furnished under the Contract Documents;
4. for testing, adjusting, and balancing of mechanical, electrical, and other equipment to be incorporated into the Work; and
5. for acceptance of materials, mix designs, or equipment submitted for approval prior to Contractor's purchase thereof for incorporation in the Work.

Such inspections and tests will be performed by independent inspectors, testing laboratories, or other qualified individuals or entities acceptable to Owner and Engineer.

- E. If the Contract Documents require the Work (or part thereof) to be approved by Owner, Engineer, or another designated individual or entity, then Contractor shall assume full responsibility for arranging and obtaining such approvals.
- F. If any Work (or the work of others) that is to be inspected, tested, or approved is covered by Contractor without written concurrence of Engineer, Contractor shall, if requested by Engineer, uncover such Work for observation. Such uncovering will be at Contractor's expense unless Contractor had given Engineer timely notice of Contractor's intention to cover the same and Engineer had not acted with reasonable promptness in response to such notice.

14.03 *Defective Work*

- A. *Contractor's Obligation*: It is Contractor's obligation to assure that the Work is not defective.
- B. *Engineer's Authority*: Engineer has the authority to determine whether Work is defective, and to reject defective Work.
- C. *Notice of Defects*: Prompt written notice of all defective Work of which Owner or Engineer has actual knowledge will be given to Contractor.
- D. *Correction, or Removal and Replacement*: Promptly after receipt of written notice of defective Work, Contractor shall correct all such defective Work, whether or not fabricated, installed, or completed, or, if Engineer has rejected the defective Work, remove it from the Project and replace it with Work that is not defective.
- E. *Preservation of Warranties*: When correcting defective Work, Contractor shall take no action that would void or otherwise impair Owner's special warranty and guarantee, if any, on said Work.
- F. *Costs and Damages*: In addition to its correction, removal, and replacement obligations with respect to defective Work, Contractor shall pay all claims, costs, losses, and damages arising out of or relating to defective Work, including but not limited to the cost of the inspection, testing, correction, removal, replacement, or reconstruction of such defective Work, fines levied against Owner by governmental authorities because the Work is defective, and the costs of repair or replacement of work of others resulting from defective Work. Prior to final payment, if Owner and Contractor are unable to agree as to the measure of such claims, costs, losses, and damages resulting from defective Work, then Owner may impose a reasonable set-off against payments due under Article 15.

14.04 *Acceptance of Defective Work*

- A. If, instead of requiring correction or removal and replacement of defective Work, Owner prefers to accept it, Owner may do so (subject, if such acceptance occurs prior to final payment, to Engineer's confirmation that such acceptance is in general accord with the design intent and applicable engineering principles, and will not endanger public safety). Contractor shall pay all claims, costs, losses, and damages attributable to Owner's evaluation of and determination to accept such defective Work (such costs to be approved by Engineer as to reasonableness), and for the diminished value of the Work to the extent not otherwise paid by Contractor. If any such acceptance occurs prior to final payment, the necessary revisions in the Contract Documents with respect to the Work will be incorporated in a Change Order. If the parties are unable to agree as to the decrease in the Contract Price, reflecting the diminished value of Work so accepted, then Owner may impose a reasonable set-off against payments due under Article 15. If the acceptance of defective Work occurs after final payment, Contractor shall pay an appropriate amount to Owner.
- B. Owner shall not be deemed to have accepted any defective work from Contractor that was not discovered by Engineer or Owner unless the defect was specifically detailed to Owner in writing by Contractor notifying Owner of the defective work and Owner notifies Contractor in writing that it will accept defective work (whether as-is, by receiving credit, or receiving other compensation, losses, or damage from Contractor as discussed above in Paragraph 14.04.A.) Contractor recognizes and understands that it shall not be relieved of responsibility or liability with performing defective work even if such defective work previously passed inspection by any inspector, including, without limitation, an inspector with the governing building department or a threshold inspector.

14.05 *Uncovering Work*

- A. Engineer has the authority to require additional inspection or testing of the Work, whether or not the Work is fabricated, installed, or completed.
- B. If any Work is covered contrary to the written request of Engineer, then Contractor shall, if requested by Engineer, uncover such Work for Engineer's observation, and then replace the covering, all at Contractor's expense.
- C. If Engineer considers it necessary or advisable that covered Work be observed by Engineer or inspected or tested by others, then Contractor, at Engineer's request, shall uncover, expose, or otherwise make available for observation, inspection, or testing as Engineer may require, that portion of the Work in question, and provide all necessary labor, material, and equipment.
 - 1. If it is found that the uncovered Work is defective, Contractor shall be responsible for all claims, costs, losses, and damages arising out of or relating to such uncovering, exposure, observation, inspection, and testing, and of satisfactory replacement or reconstruction (including but not limited to all costs of repair or replacement of work of others); and pending Contractor's full discharge of this responsibility the Owner shall be entitled to impose a reasonable set-off against payments due under Article 15.
 - 2. If the uncovered Work is not found to be defective, Contractor shall be allowed an increase in the Contract Price or an extension of the Contract Times, directly attributable

to such uncovering, exposure, observation, inspection, testing, replacement, and reconstruction. If the parties are unable to agree as to the amount or extent thereof, then Contractor may submit a Change Proposal within 30 days of the determination that the Work is not defective.

14.06 *Owner May Stop the Work*

- A. If the Work is defective, or Contractor fails to supply sufficient skilled workers or suitable materials or equipment, or fails to perform the Work in such a way that the completed Work will conform to the Contract Documents, then Owner may order Contractor to stop the Work, or any portion thereof, until the cause for such order has been eliminated; however, this right of Owner to stop the Work will not give rise to any duty on the part of Owner to exercise this right for the benefit of Contractor, any Subcontractor, any Supplier, any other individual or entity, or any surety for, or employee or agent of any of them. The Owner shall incur no liability for delays occasioned by any stop-work order issued in accordance with this paragraph.

14.07 *Owner May Correct Defective Work*

- A. If Contractor fails within a reasonable time after written notice from Engineer to correct defective Work, or to remove and replace defective Work as required by Engineer, then Owner may, after 7 days' written notice to Contractor, correct or remedy any such deficiency.
- B. In exercising the rights and remedies under this Paragraph 14.07, Owner shall proceed expeditiously. In connection with such corrective or remedial action, Owner may exclude Contractor from all or part of the Site, take possession of all or part of the Work and suspend Contractor's services related thereto, and incorporate in the Work all materials and equipment stored at the Site or for which Owner has paid Contractor but which are stored elsewhere. Contractor shall allow Owner, Owner's representatives, agents and employees, Owner's other contractors, and Engineer and Engineer's consultants access to the Site to enable Owner to exercise the rights and remedies under this paragraph.
- C. All claims, costs, losses, and damages incurred or sustained by Owner in exercising the rights and remedies under this Paragraph 14.07 will be charged against Contractor as set-offs against payments due under Article 15. Such claims, costs, losses and damages will include but not be limited to all costs of repair, or replacement of work of others destroyed or damaged by correction, removal, or replacement of Contractor's defective Work.
- D. Contractor shall not be allowed an extension of the Contract Times because of any delay in the performance of the Work attributable to the exercise by Owner of Owner's rights and remedies under this Paragraph 14.07.

ARTICLE 15—PAYMENTS TO CONTRACTOR; SET-OFFS; COMPLETION; CORRECTION PERIOD

15.01 *Progress Payments*

- A. *Basis for Progress Payments:* The Schedule of Values established as provided in Article 2 will serve as the basis for progress payments and will be incorporated into a form of Application for Payment acceptable to Engineer and Owner. Progress payments for Unit Price Work will be based on the number of units completed during the pay period, as determined under the

provisions of Paragraph 13.03. Progress payments for cost-based Work will be based on Cost of the Work completed by Contractor during the pay period.

B. *Applications for Payments*

1. Contractor, on the 25th of each month, shall submit to Engineer for review an Application for Payment (in a form approved by Owner) filled out and signed by Contractor covering the Work completed as of the date of the Application and accompanied by such supporting documentation as is required by the Contract Documents.
2. If payment is requested on the basis of materials and equipment not incorporated in the Work but delivered and suitably stored at the Site or at another location agreed to in writing, the Application for Payment must also be accompanied by: (a) a bill of sale, invoice, copies of subcontract or purchase order payments, or other documentation establishing full payment by Contractor for the materials and equipment; (b) at Owner's request, documentation warranting that Owner has received the materials and equipment free and clear of all Liens; and (c) evidence that the materials and equipment are covered by appropriate property insurance, a warehouse bond, or other arrangements to protect Owner's interest therein, all of which must be satisfactory to Owner.
3. Beginning with the second Application for Payment, each Application must include an affidavit of Contractor stating that all previous progress payments received by Contractor have been applied to discharge Contractor's legitimate obligations associated with prior Applications for Payment.
4. The amount of retainage with respect to progress payments will be as stipulated in the Agreement.

C. *Review of Applications*

1. Engineer will, within 10 days after each Application for Payment is stamped as received by Engineer, including each resubmittal, either indicate in writing a recommendation of payment and present the Application to Owner, or return the Application to Contractor indicating in writing Engineer's reasons for refusing to recommend payment and the action necessary to make payment application proper. In the latter case, Contractor shall make the necessary corrections and resubmit the Application.
2. Engineer's recommendation of any payment requested in an Application for Payment will constitute a representation by Engineer to Owner, based on Engineer's observations of the executed Work as an experienced and qualified design professional, and on Engineer's review of the Application for Payment and the accompanying data and schedules, that to the best of Engineer's knowledge, information and belief:
 - a. the Work has progressed to the point indicated;
 - b. the quality of the Work is generally in accordance with the Contract Documents (subject to an evaluation of the Work as a functioning whole prior to or upon Substantial Completion, the results of any subsequent tests called for in the Contract Documents, a final determination of quantities and classifications for Unit Price Work

- under Paragraph 13.03, and any other qualifications stated in the recommendation); and
- c. the conditions precedent to Contractor's being entitled to such payment appear to have been fulfilled in so far as it is Engineer's responsibility to observe the Work.
3. By recommending any such payment Engineer will not thereby be deemed to have represented that:
 - a. inspections made to check the quality or the quantity of the Work as it has been performed have been exhaustive, extended to every aspect of the Work in progress, or involved detailed inspections of the Work beyond the responsibilities specifically assigned to Engineer in the Contract; or
 - b. there may not be other matters or issues between the parties that might entitle Contractor to be paid additionally by Owner or entitle Owner to withhold payment to Contractor.
 4. Neither Engineer's review of Contractor's Work for the purposes of recommending payments nor Engineer's recommendation of any payment, including final payment, will impose responsibility on Engineer:
 - a. to supervise, direct, or control the Work;
 - b. for the means, methods, techniques, sequences, or procedures of construction, or the safety precautions and programs incident thereto;
 - c. for Contractor's failure to comply with Laws and Regulations applicable to Contractor's performance of the Work;
 - d. to make any examination to ascertain how or for what purposes Contractor has used the money paid by Owner; or
 - e. to determine that title to any of the Work, materials, or equipment has passed to Owner free and clear of any Liens.
 5. Neither Engineer's review of Contractor's Work for purposes of recommending payments nor Engineer's recommendation of any payment shall relieve Contractor of responsibility or liability for defects in the Work.
 6. Engineer may refuse to recommend the whole or any part of any payment if, in Engineer's opinion, it would be incorrect to make the representations to Owner stated in Paragraph 15.01.C.2.
 6. Engineer will recommend reductions in payment (set-offs) necessary in Engineer's opinion to protect Owner from loss because:
 - a. the Work is defective, requiring correction or replacement;
 - b. the Contract Price has been reduced by Change Orders;
 - c. Owner has been required to correct defective Work in accordance with Paragraph 14.07, or has accepted defective Work pursuant to Paragraph 14.04;

- d. Owner has been required to remove or remediate a Hazardous Environmental Condition for which Contractor is responsible; or
- e. Engineer has actual knowledge of the occurrence of any of the events that would constitute a default by Contractor and therefore justify termination for cause under the Contract Documents.

D. *Payment Becomes Due*

- 1. Subject to the provisions of Paragraph 15.01.E. and Section 218. 735, Florida Statutes, after presentation of the Application for Payment to Owner with Engineer's recommendation, the amount recommended (subject to any Owner set-offs) shall be paid by Owner in accordance with Section 218.735, Florida Statutes, within 25 business days after the date on which the payment application is stamped as received by Engineer.

E. *Reductions in Payment by Owner*

- 1. In addition to any reductions in payment (set-offs) recommended by Engineer, Owner is entitled to impose a set-off against payment based on any of the following:
 - a. Claims have been made against Owner based on Contractor's conduct in the performance or furnishing of the Work, or Owner has incurred costs, losses, or damages resulting from Contractor's conduct in the performance or furnishing of the Work, including but not limited to claims, costs, losses, or damages from workplace injuries, adjacent property damage, non-compliance with Laws and Regulations, and patent infringement;
 - b. Contractor has failed to take reasonable and customary measures to avoid damage, delay, disruption, and interference with other work at or adjacent to the Site;
 - c. Contractor has failed to provide and maintain required bonds or insurance;
 - d. Owner has been required to remove or remediate a Hazardous Environmental Condition for which Contractor is responsible;
 - e. Owner has incurred extra charges or engineering costs related to submittal reviews, evaluations of proposed substitutes, tests and inspections, or return visits to manufacturing or assembly facilities;
 - f. The Work is defective, requiring correction or replacement;
 - g. Owner has been required to correct defective Work in accordance with Paragraph 14.07, or has accepted defective Work pursuant to Paragraph 14.04;
 - h. The Contract Price has been reduced by Change Orders;
 - i. An event has occurred that would constitute a default by Contractor and therefore justify a termination for cause;
 - j. Liquidated or other damages have accrued as a result of Contractor's failure to achieve Milestones, Substantial Completion, or final completion of the Work;
 - k. Liens have been filed in connection with the Work, except where Contractor has delivered a specific bond satisfactory to Owner to secure the satisfaction and discharge of such Liens; or

- I. Other items entitle Owner to a set-off against the amount recommended.
2. If Owner imposes any set-off against payment, whether based on its own knowledge or on the written recommendations of Engineer, Owner will give Contractor immediate written notice (with a copy to Engineer) stating the reasons for such action and the specific amount of the reduction, and promptly pay Contractor any amount remaining after deduction of the amount so withheld. Owner shall promptly pay Contractor the amount so withheld, or any adjustment thereto agreed to by Owner and Contractor, if Contractor remedies the reasons for such action. The reduction imposed will be binding on Contractor unless it duly submits a Change Proposal contesting the reduction.
3. Upon a subsequent determination that Owner's refusal of payment was not justified, the amount wrongfully withheld will be treated as an amount due as determined by Paragraph 15.01.D.1 and subject to interest as provided in the Agreement.

15.02 *Contractor's Warranty of Title*

- A. Contractor warrants and guarantees that title to all Work, materials, and equipment furnished under the Contract will pass to Owner free and clear of (1) all Liens and other title defects, and (2) all patent, licensing, copyright, or royalty obligations, no later than 7 days after the time of payment by Owner.

15.03 *Substantial Completion*

- A. When Contractor considers the entire Work ready for its intended use Contractor shall notify Owner and Engineer in writing that the entire Work is substantially complete and request that Engineer issue a certificate of Substantial Completion. Contractor shall at the same time submit to Owner and Engineer an initial draft of Punch List items to be completed or corrected before final payment. Substantial Completion cannot occur before the Owner is able to begin to utilize the entire Work for the purposes for which it was intended.B. Promptly after Contractor's notification, Owner, Contractor, and Engineer shall make an inspection of the Work to determine the status of completion. If Engineer does not consider the Work substantially complete, Engineer will notify Contractor in writing giving the reasons therefor.
- C. If Engineer considers the Work substantially complete, Engineer will deliver to Owner a preliminary certificate of Substantial Completion which will fix the date of Substantial Completion. Engineer shall attach to the certificate a Punch List of items to be completed or corrected before final payment Owner shall have 7 days after receipt of the preliminary certificate during which to make written objection to Engineer as to any provisions of the certificate or attached Punch List. If, after considering the objections to the provisions of the preliminary certificate, Engineer concludes that the Work is not substantially complete, Engineer will, within 14 days after submission of the preliminary certificate to Owner, notify Contractor in writing that the Work is not substantially complete, stating the reasons therefor. If Owner does not object to the provisions of the certificate, or if despite consideration of Owner's objections Engineer concludes that the Work is substantially complete, then Engineer will, within said 14 days, execute and deliver to Owner and Contractor a final certificate of Substantial Completion (with a revised Punch List of items to be completed or corrected) reflecting such changes from the preliminary certificate as Engineer believes justified after consideration of any objections from Owner.

- D. At the time of receipt of the preliminary certificate of Substantial Completion, Owner and Contractor will confer regarding Owner's use or occupancy of the Work following Substantial Completion, review the builder's risk insurance policy with respect to the end of the builder's risk coverage, and confirm the transition to coverage of the Work under a permanent property insurance policy held by Owner. Unless Owner and Contractor agree otherwise in writing, Owner shall bear responsibility for security, operation, protection of the Work, property insurance, maintenance, heat, and utilities upon Owner's use or occupancy of the Work.
- E. After Substantial Completion the Contractor shall promptly begin work on the Punch List of items to be completed or corrected prior to final payment. In appropriate cases Contractor may submit monthly Applications for Payment for completed Punch List items, following the progress payment procedures set forth above.
- F. Owner shall have the right to exclude Contractor from the Site after the date of Substantial Completion subject to allowing Contractor reasonable access to remove its property and complete or correct items on the Punch List.

15.04 *Partial Use or Occupancy*

- A. Prior to Substantial Completion of all the Work, Owner may use or occupy any substantially completed part of the Work which has specifically been identified in the Contract Documents, or which Owner, Engineer, and Contractor agree constitutes a separately functioning and usable part of the Work that can be used by Owner for its intended purpose without significant interference with Contractor's performance of the remainder of the Work, subject to the following conditions:
 - 1. At any time, Owner may request in writing that Contractor permit Owner to use or occupy any such part of the Work that Owner believes to be substantially complete. If and when Contractor agrees that such part of the Work is substantially complete, Contractor, Owner, and Engineer will follow the procedures of Paragraph 15.03.A through 15.03.E for that part of the Work.
 - 2. At any time, Contractor may notify Owner and Engineer in writing that Contractor considers any such part of the Work substantially complete and request Engineer to issue a certificate of Substantial Completion for that part of the Work.
 - 3. Within a reasonable time after either such request, Owner, Contractor, and Engineer shall make an inspection of that part of the Work to determine its status of completion. If Engineer does not consider that part of the Work to be substantially complete, Engineer will notify Owner and Contractor in writing giving the reasons therefor. If Engineer considers that part of the Work to be substantially complete, the provisions of Paragraph 15.03 will apply with respect to certification of Substantial Completion of that part of the Work and the division of responsibility in respect thereof and access thereto.
 - 4. No use or occupancy or separate operation of part of the Work may occur prior to compliance with the requirements of Paragraph 6.04 regarding builder's risk or other property insurance.

15.05 *Final Inspection – Punch List*

- A. Upon written notice from Contractor that the entire Work or an agreed portion thereof is complete, Engineer will promptly make a final inspection with Owner and Contractor and will notify Contractor in writing of all particulars in which this inspection reveals that the Work, or agreed portion thereof, is incomplete or defective. Contractor shall immediately take such measures as are necessary to complete such Work or remedy such deficiencies.

15.06 *Final Payment*

A. *Application for Payment*

1. After Contractor has, in the opinion of Engineer, satisfactorily completed all corrections identified during the final inspection and has delivered, in accordance with the Contract Documents, all maintenance and operating instructions, schedules, guarantees, bonds, certificates or other evidence of insurance, certificates of inspection, annotated record documents (as provided in Paragraph 7.12), and other documents, Contractor may make application for final payment.
2. The final Application for Payment must be accompanied (except as previously delivered) by:
 - a. all documentation called for in the Contract Documents, including but not limited to, the evidence that Contractor maintains completed operations coverage for its required commercial general liability (CGL) insurance;
 - b. consent of the surety, if any, to final payment;
 - c. satisfactory evidence that all title issues have been resolved such that title to all Work, materials, and equipment has passed to Owner free and clear of any Liens or other title defects, or will so pass upon final payment.
 - d. a list of all duly pending Change Proposals and Claims; and
 - e. complete and legally effective final releases or waivers (satisfactory to Owner) of all Lien rights and Liens filed in connection with the Work.
3. In lieu of the final releases or waivers of Liens specified in Paragraph 15.06.A.2 and as approved by Owner, Contractor may furnish receipts or releases in full and an affidavit of Contractor whereby Contractor swears that: (a) all payrolls, services, material, and equipment bills and other indebtedness connected with the Work for which Owner has paid Contractor through the date of Contractor's final Application for Payment have been paid by Contractor; and (b) all payrolls, material and equipment bills, and other indebtedness connected with the Work for which Owner will pay Contractor in the final Application for Payment will represent Contractor's receipt of all payments for the Work except for the specifically enumerated Claims (and Claims not specifically enumerated are deemed released and waived) and that Contractor will promptly pay its Subcontractors and Suppliers upon its receipt of the final payment. If any Subcontractor or Supplier fails to furnish such a release or receipt in full, Contractor may furnish a bond or other collateral satisfactory to Owner to indemnify Owner against any Lien, or Owner at its

option may issue joint checks payable to Contractor and specified Subcontractors and Suppliers.

4. The documents and materials that Contractor is required to submit to accompany its Final Application for Payment (as set forth in this Paragraph 15.06) are conditions precedent to issuance of final payment.
- B. *Engineer's Review of Final Application and Recommendation of Payment:* If, on the basis of Engineer's observation of the Work during construction and final inspection, and Engineer's review of the final Application for Payment and accompanying documentation as required by the Contract Documents, Engineer is satisfied that the Work has been completed and Contractor's other obligations under the Contract have been fulfilled, Engineer will, within 10 days after receipt of the final Application for Payment, indicate in writing Engineer's recommendation of final payment and present the final Application for Payment to Owner for payment. Such recommendation will account for any set-offs against payment that are necessary in Engineer's opinion to protect Owner from loss for the reasons stated above with respect to progress payments. Otherwise, Engineer will return the Application for Payment to Contractor, indicating in writing the reasons for refusing to recommend final payment, in which case Contractor shall make the necessary corrections and resubmit the Application for Payment.
- C. *Notice of Acceptability:* In support of its recommendation of payment of the final Application for Payment, Engineer will also give written notice to Owner and Contractor that the Work is acceptable, subject to stated limitations in the notice and to the provisions of Paragraph 15.07.
- D. *Completion of Work:* The Work is complete (subject to surviving obligations) when it is ready for final payment as established by the Engineer's written recommendation of final payment and issuance of notice of the acceptability of the Work.
- E. *Final Payment Becomes Due:* Upon receipt from Engineer of the final Application for Payment and accompanying documentation, Owner shall set off against the amount recommended by Engineer for final payment any further sum to which Owner is entitled, including but not limited to set-offs for liquidated damages and set-offs allowed under the provisions of this Contract with respect to progress payments. Owner shall pay the resulting balance due to Contractor within Twenty-five (25) days of the final Application for Payment being stamped as received by Engineer.

15.07 *Waiver of Claims*

- A. By making final payment, Owner waives its claim or right to liquidated damages or other damages for late completion by Contractor, except as set forth in an outstanding Claim, appeal under the provisions of Article 17, set-off, or express reservation of rights by Owner. Owner reserves all other claims or rights after final payment.
- B. The acceptance of final payment by Contractor will constitute a waiver by Contractor of all claims and rights against Owner other than those pending matters that have been duly submitted as a Claim, or appealed under the provisions of Article 17.

15.08 *Correction Period*

- A. If within one year after the date of Substantial Completion (or such longer period of time as may be prescribed by the Supplementary Conditions or the terms of any applicable special guarantee required by the Contract Documents), Owner gives Contractor written notice that any Work has been found to be defective, or that Contractor's repair of any damages to the Site or adjacent areas has been found to be defective, then after receipt of such notice of defect Contractor shall promptly, without cost to Owner and in accordance with Owner's written instructions:
1. correct the defective repairs to the Site or such adjacent areas;
 2. correct such defective Work;
 3. remove the defective Work from the Project and replace it with Work that is not defective, if the defective Work has been rejected by Owner, and
 4. satisfactorily correct or repair or remove and replace any damage to other Work, to the work of others, or to other land or areas resulting from the corrective measures.
- B. Owner shall give any such notice of defect within 60 days of the discovery that such Work or repairs is defective. If such notice is given within such 60 days but after the end of the correction period, the notice will be deemed a notice of defective Work under Paragraph 7.17.B.
- C. If, after receipt of a notice of defect within 60 days and within the correction period, Contractor does not promptly comply with the terms of Owner's written instructions, or in an emergency where delay would cause serious risk of loss or damage, Owner may have the defective Work corrected or repaired or may have the rejected Work removed and replaced. Contractor shall pay all costs, losses, and damages (including but not limited to all fees and charges of engineers, architects, attorneys, and other professionals and all court or arbitration or other dispute resolution costs) arising out of or relating to such correction or repair or such removal and replacement (including but not limited to all costs of repair or replacement of work of others). Contractor's failure to pay such costs, losses, and damages within 10 days of invoice from Owner will be deemed the start of an event giving rise to a Claim under Paragraph 12.01.B, such that any related Claim must be brought within 30 days of the failure to pay.
- D. In special circumstances where a particular item of equipment is placed in continuous service before Substantial Completion of all the Work, the correction period for that item may start to run from an earlier date if so provided in the Specifications.
- E. Where defective Work (and damage to other Work resulting therefrom) has been corrected or removed and replaced under this paragraph, the correction period hereunder with respect to such Work will be extended for an additional period of one year after such correction or removal and replacement has been satisfactorily completed.
- F. Contractor's obligations under this paragraph are in addition to all other obligations and warranties. The provisions of this paragraph are not to be construed as a substitute for, or a waiver of, the provisions of any applicable statute of limitation or repose.

ARTICLE 16—SUSPENSION OF WORK AND TERMINATION

16.01 *Owner May Suspend Work*

- A. At any time and without cause, Owner may suspend the Work or any portion thereof for a period of not more than 90 consecutive days by written notice to Contractor and Engineer. Such notice will fix the date on which Work will be resumed. Contractor shall resume the Work on the date so fixed. Contractor shall be entitled to an adjustment in the Contract Price or an extension of the Contract Times directly attributable to any such suspension. Any Change Proposal seeking such adjustments must be submitted no later than 30 days after the date fixed for resumption of Work.

16.02 *Owner May Terminate for Cause*

- A. The occurrence of any one or more of the following events will constitute a default by Contractor and justify termination for cause:
 - 1. Contractor's persistent failure to perform the Work in accordance with the Contract Documents (including, but not limited to, failure to supply sufficient skilled workers or suitable materials or equipment, or failure to adhere to the Progress Schedule);
 - 2. Failure of Contractor to perform or otherwise to comply with a material term of the Contract Documents;
 - 3. Contractor's disregard of Laws or Regulations of any public body having jurisdiction;
 - 4. Contractor's repeated disregard of the authority of Owner or Engineer;
 - 5. Contractor's failure to timely pay Subcontractors and Suppliers after it receives payment from Owner, or
 - 6. Contractor's failure to obtain or maintain the insurance required of it in the Contract.
- B. If one or more of the events identified in Paragraph 16.02.A occurs, then after giving Contractor (and any surety) 5 days' written notice that Owner is considering a declaration that Contractor is in default and termination of the Contract, Owner may proceed to:
 - 1. declare Contractor to be in default, and give Contractor (and any surety) written notice that the Contract is terminated; and
 - 2. enforce the rights available to Owner under any applicable performance bond.
- C. Subject to the terms and operation of any applicable performance bond, if Owner has terminated the Contract for cause, Owner may exclude Contractor from the Site, take possession of the Work, incorporate in the Work all materials and equipment stored at the Site or for which Owner has paid Contractor but which are stored elsewhere, and complete the Work as Owner may deem expedient.
- D. Owner may not proceed with termination of the Contract under Paragraph 16.02.B if Contractor within 5 days of receipt of notice of intent to terminate begins to correct its failure to perform and proceeds diligently to cure such failure.
- E. If Owner proceeds as provided in Paragraph 16.02.B, Contractor shall not be entitled to receive any further payment until the Work is completed. If the unpaid balance of the

Contract Price exceeds the cost to complete the Work, including all related claims, costs, losses, and damages (including but not limited to all fees and charges of engineers, architects, attorneys, and other professionals) sustained by Owner, such excess will be paid to Contractor. If the cost to complete the Work including such related claims, costs, losses, and damages exceeds such unpaid balance, Contractor shall pay the difference to Owner. When exercising any rights or remedies under this paragraph, Owner shall not be required to obtain the lowest price for the Work performed.

- F. Where Contractor's services have been so terminated by Owner, the termination will not affect any rights or remedies of Owner against Contractor then existing or which may thereafter accrue, or any rights or remedies of Owner against Contractor or any surety under any payment bond or performance bond. Any retention or payment of money due Contractor by Owner will not release Contractor from liability.
- G. If and to the extent that Contractor has provided a performance bond under the provisions of Paragraph 6.01.A, the provisions of that bond will govern over any inconsistent provisions of Paragraphs 16.02.B and 16.02.D.

16.03 *Owner May Terminate for Convenience*

- A. Upon 5 days' written notice to Contractor and Engineer, Owner may, without cause and without prejudice to any other right or remedy of Owner, terminate the Contract. In such case, Contractor shall be paid for (without duplication of any items):
 - 1. completed and acceptable Work executed in accordance with the Contract Documents prior to the effective date of termination, including fair and reasonable sums for overhead and profit on such Work;
 - 2. expenses sustained prior to the effective date of termination in performing services and furnishing labor, materials, or equipment as required by the Contract Documents in connection with uncompleted Work, plus fair and reasonable sums for overhead and profit on such expenses; and
 - 3. other reasonable expenses directly attributable to termination, such as demobilization expenses, and including costs incurred to prepare a termination for convenience cost proposal. Attorneys' fees, accountant fees, home office overhead and similar expenses shall not be deemed reasonable expenses.
- B. Contractor shall not be paid for any loss of anticipated profits or revenue, post-termination overhead costs, or other economic loss arising out of or resulting from such termination.

16.04 *Contractor May Stop Work or Terminate*

- A. If, through no act or fault of Contractor, (1) the Work is suspended for more than 90 consecutive days by Owner or under an order of court or other public authority, or (2) Engineer fails to act on any Application for Payment within 30 days after it is submitted, or (3) Owner fails for 30 days to pay Contractor any sum finally determined to be due, then Contractor may, upon 7 days' written notice to Owner and Engineer, and provided Owner or Engineer do not remedy such suspension or failure within that time, terminate the contract and recover from Owner payment on the same terms as provided in Paragraph 16.03.

Contractor, however, cannot terminate the Contract due to any dispute (i) concerning the amount of payment due Contractor or (ii) any amounts Owner is withholding from Contractor.

- B. In lieu of terminating the Contract and without prejudice to any other right or remedy, if Engineer has failed to act on an Application for Payment within 30 days after it is submitted, or Owner has failed for 30 days to pay Contractor any sum finally determined to be due, Contractor may, 7 days after written notice to Owner and Engineer, stop the Work until payment is made of all such amounts due Contractor, including interest thereon. The provisions of this paragraph are not intended to preclude Contractor from submitting a Change Proposal for an adjustment in Contract Price or Contract Times or otherwise for expenses or damage directly attributable to Contractor's stopping the Work as permitted by this paragraph. Contractor, however, cannot stop the Work due to any dispute (i) concerning the amount of payment due Contractor or (ii) any amounts Owner is withholding from Contractor.

ARTICLE 17—FINAL RESOLUTION OF DISPUTES

17.01 *Deleted in its entirety.A.Deleted in its entirety.1. Deleted in its entirety.2. Deleted in its entirety.B. Deleted in its entirety.1. Deleted in its entirety.2. Deleted in its entirety.3. Deleted in its entirety.*

1. *Claims, disputes or other matters in question between the parties to this Agreement shall be first subject to pre-suit mediation prior to the filing of any legal claims or litigation. Completion of pre-suit mediation is a condition precedent to litigation. The obligation to mediate is a material and essential provision of the Agreement.*
2. *Unless otherwise agreed in writing, the Contractor shall carry on the Work and maintain its progress during any mediation or litigation, and the Owner shall continue to make payments to the Contractor in accordance with the Contract Documents.*
3. *Either party may initiate a mediation preceding by a request in writing to the other party within a reasonable time after the claim, dispute or other matter in question has arisen or as provided in subparagraph ____, but in no event after the expiration of the applicable statute of limitations.*
4. *The parties shall endeavor in good faith to mutually agree upon an acceptable mediator. In the event the parties have not agreed upon a mediator within thirty (30) days of the request for mediation, the Orlando office of the American Arbitration Association, upon the written request of either party, shall appoint a mediator from its pool of approved mediators.*
5. *Unless otherwise mutually agreed, the mediation shall be held in accordance with the Construction Industry Mediation Rules of the American Arbitration Association currently in effect, each party to bear its own fees, costs and expenses.*
6. *In the event that pre-suit mediation is unsuccessful, all claims, disputes or other matters in question shall be resolved in the Circuit Courts of Volusia County Florida. The Parties, including the*

Contractor's Surety, waive Venue and Jurisdiction of any Federal Court and expressly waive Trial by Jury.

ARTICLE 18—MISCELLANEOUS

18.01 *Giving Notice*

- A. Whenever any provision of the Contract requires the giving of written notice to Owner, Engineer, or Contractor, it will be deemed to have been validly given only if delivered:
 - 1. in person, by a commercial courier service or otherwise, to the recipient's place of business;
 - 2. by registered or certified mail, postage prepaid, to the recipient's place of business; or
 - 3. by e-mail to the recipient, with the words "Formal Notice" or similar in the e-mail's subject line.

18.02 *Computation of Times*

- A. When any period of time is referred to in the Contract by days, it will be computed to exclude the first and include the last day of such period. If the last day of any such period falls on a Saturday or Sunday or on a day made a legal holiday by the law of the applicable jurisdiction, such day will be omitted from the computation.

18.03 *Cumulative Remedies*

- A. The duties and obligations imposed by these General Conditions and the rights and remedies available hereunder to the parties hereto are in addition to, and are not to be construed in any way as a limitation of, any rights and remedies available to any or all of them which are otherwise imposed or available by Laws or Regulations, by special warranty or guarantee, or by other provisions of the Contract. The provisions of this paragraph will be as effective as if repeated specifically in the Contract Documents in connection with each particular duty, obligation, right, and remedy to which they apply.

18.04 *Limitation of Damages*

- A. With respect to any and all Change Proposals, Claims, disputes subject to final resolution, and other matters at issue, neither Owner nor Engineer, nor any of their officers, directors, members, partners, employees, agents, consultants, or subcontractors, shall be liable to Contractor for any claims, costs, losses, or damages sustained by Contractor on or in connection with any other project or anticipated project.

18.05 *No Waiver*

- A. A party's non-enforcement of any provision will not constitute a waiver of that provision, nor will it affect the enforceability of that provision or of the remainder of this Contract.

18.06 *Survival of Obligations*

- A. All representations, indemnifications, warranties, and guarantees made in, required by, or given in accordance with the Contract, as well as all continuing obligations indicated in the

Contract, will survive final payment, completion, and acceptance of the Work or termination of the Contract or of the services of Contractor.

18.07 *Controlling Law*

- A. This Contract is to be governed by the law of the State of Florida.

18.08 *Assignment of Contract*

- A. Unless expressly agreed to elsewhere in the Contract, no assignment by a party to this Contract of any rights under or interests in the Contract will be binding on the other party without the written consent of the party sought to be bound; and, specifically but without limitation, money that may become due and money that is due may not be assigned without such consent (except to the extent that the effect of this restriction may be limited by law), and unless specifically stated to the contrary in any written consent to an assignment, no assignment will release or discharge the assignor from any duty or responsibility under the Contract.

18.09 *Successors and Assigns*

- A. Owner and Contractor each binds itself, its successors, assigns, and legal representatives to the other party hereto, its successors, assigns, and legal representatives in respect to all covenants, agreements, and obligations contained in the Contract Documents.

18.10 *Headings*

- A. Article and paragraph headings are inserted for convenience only and do not constitute parts of these General Conditions.

EJCDC General Conditions
(Additions and Deletions Version)

Consisting of 78 pages

This document has important legal consequences; consultation with an attorney is encouraged with respect to its use or modification. This document should be adapted to the particular circumstances of the contemplated Project and the controlling Laws and Regulations.

STANDARD GENERAL CONDITIONS OF THE CONSTRUCTION CONTRACT

Prepared By



Endorsed By



Copyright© 2018

National Society of Professional Engineers
1420 King Street, Alexandria, VA 22314-2794
(703) 684-2882
www.nspe.org

American Council of Engineering Companies
1015 15th Street N.W., Washington, DC 20005
(202) 347-7474
www.acec.org

American Society of Civil Engineers
1801 Alexander Bell Drive, Reston, VA 20191-4400
(800) 548-2723
www.asce.org

The copyright for this EJCDC document is owned jointly by the three sponsoring organizations listed above. The National Society of Professional Engineers is the Copyright Administrator for the EJCDC documents; please direct all inquiries regarding EJCDC copyrights to NSPE.

NOTE: EJCDC publications may be purchased at www.ejcdc.org, or from any of the sponsoring organizations above.

~~GUIDELINES FOR USE OF EJCDC® C-700, STANDARD GENERAL CONDITIONS OF THE CONSTRUCTION CONTRACT~~

~~1.0 — PURPOSE AND INTENDED USE OF THE DOCUMENT~~

~~EJCDC® C-700, Standard General Conditions of the Construction Contract (2018), is the foundation document for the EJCDC Construction Series. The General Conditions define the basic rights, responsibilities, risk allocations, and contractual relationship of the Owner and Contractor, and establish how the Contract is to be administered.~~

~~2.0 — OTHER DOCUMENTS~~

~~EJCDC documents are intended to be used as a system and changes in one EJCDC document may require a corresponding change in other documents. Other EJCDC documents may also serve as a reference to provide insight or guidance for the preparation of this document.~~

~~These General Conditions have been prepared for use with either EJCDC® C-520, Agreement Between Owner and Contractor for Construction Contract (Stipulated Price), or EJCDC® C-525, Agreement Between Owner and Contractor for Construction Contract (Cost Plus Fee) (2018 Editions). The provisions of the General Conditions and the Agreement are interrelated, and a change in one may necessitate a change in the other.~~

~~To prepare supplementary conditions that are coordinated with the General Conditions, use EJCDC® C-800, Supplementary Conditions of the Construction Contract (2018).~~

~~The full EJCDC Construction series of documents is discussed in the EJCDC® C-001, Commentary on the 2018 EJCDC Construction Documents (2018).~~

~~3.0 — ORGANIZATION OF INFORMATION~~

~~All parties involved in a construction project benefit significantly from a standardized approach in the location of subject matter throughout the documents. Experience confirms the danger of addressing the same subject matter in more than one location; doing so frequently leads to confusion and unanticipated legal consequences. Careful attention should be given to the guidance provided in EJCDC® N-122/AIA® A521, Uniform Location of Subject Matter (2012 Edition) when preparing documents. EJCDC® N-122/AIA® A521 is available at no charge from the EJCDC website, www.ejcdc.org, and from the websites of EJCDC's sponsoring organizations.~~

~~If CSI MasterFormat™ is used for organizing the Project Manual, consult CSI MasterFormat™ for the appropriate document number (e.g., under 00 11 00, Advertisements and Invitations), and accordingly number the document and its pages.~~

~~4.0 — EDITING THIS DOCUMENT~~

~~Remove these Guidelines for Use. Some users may also prefer to remove the two cover pages.~~

~~Although it is permissible to revise the Standard EJCDC Text of C-700 (the content beginning at page 1 and continuing to the end), it is common practice to leave the Standard EJCDC Text of C-700 intact and unaltered, with modifications and supplementation of C-700's provisions set forth in EJCDC® C-800, Supplementary Conditions of the Construction Contract (2018). If the Standard Text itself is revised, the~~

user must comply with the terms of the License Agreement, Paragraph 4.0, Document Specific Provisions, concerning the tracking or highlighting of revisions. The following is a summary of the relevant License Agreement provisions:

1. The term “Standard EJCDC Text” for C-700 refers to all text prepared by EJCDC in the main body of the document. Document covers, logos, footers, instructions, or copyright notices are not Standard EJCDC Text for this purpose.
2. During the drafting or negotiating process for C-700, it is important that the two contracting parties are both aware of any changes that have been made to the Standard EJCDC Text. Thus, if a draft or version of C-700 purports to be or appears to be an EJCDC document, the user must plainly show all changes to the Standard EJCDC Text, using “Track Changes” (redline/strikeout), highlighting, or other means of clearly indicating additions and deletions.
3. If C-700 has been revised or altered and is subsequently presented to third parties (such as potential bidders, grant agencies, lenders, or sureties) as an EJCDC document, then the changes to the Standard EJCDC Text must be shown, or the third parties must receive access to a version that shows the changes.
4. Once the document is ready to be finalized (and if applicable executed by the contracting parties), it is no longer necessary to continue to show changes to the Standard EJCDC Text. The user may produce a final version of the document in a format in which all changes are accepted, and the document at that point does not need to include any “Track Changes,” redline/strikeout, highlighting, or other indication of additions and deletions to the Standard EJCDC Text.

5.0 LICENSE AGREEMENT

This document is subject to the terms and conditions of the **License Agreement, 2018 EJCDC® Construction Series Documents**. A copy of the License Agreement was furnished at the time of purchase of this document, and is available for review at www.ejcdc.org and the websites of EJCDC’s sponsoring organizations.

STANDARD GENERAL CONDITIONS OF THE CONSTRUCTION CONTRACT

TABLE OF CONTENTS

	Page
Article 1—Definitions and Terminology.....	1
1.01 Defined Terms.....	1
1.02 Terminology	6
Article 2—Preliminary Matters	7
2.01 Delivery of Performance and Payment Bonds; Evidence of Insurance.....	7
2.02 Copies of Documents	87
2.03 Before Starting Construction	87
2.04 Preconstruction Conference; Designation of Authorized Representatives	8
2.05 Acceptance of Schedules	98
2.06 Electronic Transmittals	98
Article 3—Contract Documents: Intent, Requirements, Reuse	109
3.01 Intent.....	109
3.02 Reference Standards	109
3.03 Reporting and Resolving Discrepancies	1110
3.04 Requirements of the Contract Documents.....	1210
3.05 Reuse of Documents	1211
Article 4—Commencement and Progress of the Work	1211
4.01 Commencement of Contract Times; Notice to Proceed	1211
4.02 Starting the Work.....	1311
4.03 Reference Points	1311
4.04 Progress Schedule	1312
4.05 Delays in Contractor’s Progress	1312
Article 5—Site; Subsurface and Physical Conditions; Hazardous Environmental Conditions	1513
5.01 Availability of Lands	1513
5.02 Use of Site and Other Areas.....	1514
5.03 Subsurface and Physical Conditions.....	1715
5.04 Differing Subsurface or Physical Conditions	1716

5.05	Underground Facilities.....	1917
5.06	Hazardous Environmental Conditions at Site	2119
Article 6—Bonds and Insurance.....		2421
6.01	Performance, Payment, and Other Bonds	2421
6.02	Insurance—General Provisions.....	2522
6.03	Contractor’s Insurance.....	2724
6.04	Builder’s Risk and Other Property Insurance	2825
6.05	Property Losses; Subrogation	2825
6.06	Receipt and Application of Property Insurance Proceeds	3027
Article 7—Contractor’s Responsibilities		3027
7.01	Contractor’s Means and Methods of Construction	3027
7.02	Supervision and Superintendence	3127
7.03	Labor; Working Hours	3127
7.04	Services, Materials, and Equipment	3128
7.05	“Or Equals”	3228
7.06	Substitutes	3329
7.07	Concerning Subcontractors and Suppliers.....	3531
7.08	Patent Fees and Royalties.....	3632
7.09	Permits	3633
7.10	Taxes	3733
7.11	Laws and Regulations.....	3733
7.12	Record Documents.....	3733
7.13	Safety and Protection	3734
7.14	Hazard Communication Programs	3935
7.15	Emergencies	3935
7.16	Submittals	3935
7.17	Contractor’s General Warranty and Guarantee	4238
7.18	Indemnification	4339
7.19	Delegation of Professional Design Services	4439
Article 8—Other Work at the Site.....		4540
8.01	Other Work	4540
8.02	Coordination	4641
8.03	Legal Relationships.....	4641

Article 9—Owner’s Responsibilities	4742
9.01 Communications to Contractor	4742
9.02 Replacement of Engineer	4742
9.03 Furnish Data	4742
9.04 Pay When Due.....	4742
9.05 Lands and Easements; Reports, Tests, and Drawings	4743
9.06 Insurance.....	4843
9.07 Change Orders	4843
9.08 Inspections, Tests, and Approvals.....	4843
9.09 Limitations on Owner’s Responsibilities	4843
9.10 Undisclosed Hazardous Environmental Condition.....	4843
9.11 Evidence of Financial Arrangements.....	4843
9.12 Safety Programs	4843
Article 10—Engineer’s Status During Construction	4844
10.01 Owner’s Representative.....	4844
10.02 Visits to Site.....	4944
10.03 Resident Project Representative.....	4944
10.04 Engineer’s Authority	4944
10.05 Determinations for Unit Price Work	4945
10.06 Decisions on Requirements of Contract Documents and Acceptability of Work	5045
10.07 Limitations on Engineer’s Authority and Responsibilities	5045
10.08 Compliance with Safety Program.....	5045
Article 11—Changes to the Contract	5046
11.01 Amending and Supplementing the Contract	5046
11.02 Change Orders	5146
11.03 Work Change Directives.....	5146
11.04 Field Orders.....	5247
11.05 Owner-Authorized Changes in the Work	5247
11.06 Unauthorized Changes in the Work.....	5247
11.07 Change of Contract Price	5247
11.08 Change of Contract Times.....	5449
11.09 Change Proposals.....	5449
11.10 Notification to Surety.....	5550

Article 12—Claims.....	5550
12.01 Claims.....	5550
Article 13—Cost of the Work; Allowances; Unit Price Work	5751
13.01 Cost of the Work	5751
13.02 Allowances	6055
13.03 Unit Price Work.....	6155
Article 14—Tests and Inspections; Correction, Removal, or Acceptance of Defective Work	6256
14.01 Access to Work.....	6256
14.02 Tests, Inspections, and Approvals.....	6256
14.03 Defective Work	6357
14.04 Acceptance of Defective Work.....	6358
14.05 Uncovering Work	6458
14.06 Owner May Stop the Work	6458
14.07 Owner May Correct Defective Work.....	6559
Article 15—Payments to Contractor; Set-Offs; Completion; Correction Period	6559
15.01 Progress Payments.....	6559
15.02 Contractor’s Warranty of Title	6962
15.03 Substantial Completion.....	6962
15.04 Partial Use or Occupancy	7063
15.05 Final Inspection	7164
15.06 Final Payment.....	7164
15.07 Waiver of Claims	7265
15.08 Correction Period.....	7366
Article 16—Suspension of Work and Termination	7467
16.01 Owner May Suspend Work	7467
16.02 Owner May Terminate for Cause.....	7467
16.03 Owner May Terminate for Convenience.....	7568
16.04 Contractor May Stop Work or Terminate	7568
Article 17—Final Resolution of Disputes	7669
17.01 Methods and Procedures.....	7669
Article 18—Miscellaneous	7769
18.01 Giving Notice	7769
18.02 Computation of Times.....	7769

18.03	Cumulative Remedies	7770
18.04	Limitation of Damages	7870
18.05	No Waiver	7870
18.06	Survival of Obligations	7870
18.07	Controlling Law	7870
18.08	Assignment of Contract.....	7870
18.09	Successors and Assigns	7870
18.10	Headings.....	7870

STANDARD GENERAL CONDITIONS OF THE CONSTRUCTION CONTRACT

ARTICLE 1—DEFINITIONS AND TERMINOLOGY

1.01 *Defined Terms*

- A. Wherever used in the Bidding Requirements or Contract Documents, a term printed with initial capital letters, including the term's singular and plural forms, will have the meaning indicated in the definitions below. In addition to terms specifically defined, terms with initial capital letters in the Contract Documents include references to identified articles and paragraphs, and the titles of other documents or forms.
1. *Addenda*—Written or graphic instruments issued prior to the opening of Bids which clarify, correct, or change the Bidding Requirements or the proposed Contract Documents.
 2. *Agreement*—The written instrument, executed by Owner and Contractor, that sets forth the Contract Price and Contract Times, identifies the parties and the Engineer, and designates the specific items that are Contract Documents.
 3. *Application for Payment*—The document prepared by Contractor, in a form acceptable to Engineer, to request progress or final payments, and which is to be accompanied by such supporting documentation as is required by the Contract Documents.
 4. *Bid*—The offer of a Bidder submitted on the prescribed form setting forth the prices for the Work to be performed.
 5. *Bidder*—An individual or entity that submits a Bid to Owner.
 6. *Bidding Documents*—The Bidding Requirements, the proposed Contract Documents, and all Addenda.
 7. *Bidding Requirements*—The Advertisement or invitation to bid, Instructions to Bidders, Bid Bond or other Bid security, if any, the Bid Form, and the Bid with any attachments.
 8. *Change Order*—A document which is signed by Contractor and Owner and authorizes an addition, deletion, or revision in the Work or an adjustment in the Contract Price or the Contract Times, or other revision to the Contract, issued on or after the Effective Date of the Contract.
 9. *Change Proposal*—A written request by Contractor, duly submitted in compliance with the procedural requirements set forth herein, seeking an adjustment in Contract Price or Contract Times; contesting an initial decision by Engineer concerning the requirements of the Contract Documents or the acceptability of Work under the Contract Documents; challenging a set-off against payments due; or seeking other relief with respect to the terms of the Contract.

10. *Claim*

- a. A demand or assertion by Owner directly to Contractor, duly submitted in compliance with the procedural requirements set forth herein, seeking an adjustment of Contract Price or Contract Times; contesting an initial decision by Engineer concerning the requirements of the Contract Documents or the acceptability of Work under the Contract Documents; contesting Engineer's decision regarding a Change Proposal; seeking resolution of a contractual issue that Engineer has declined to address; or seeking other relief with respect to the terms of the Contract.
 - b. A demand or assertion by Contractor directly to Owner, duly submitted in compliance with the procedural requirements set forth herein, contesting Engineer's decision regarding a Change Proposal, or seeking resolution of a contractual issue that Engineer has declined to address.
 - c. A demand or assertion by Owner or Contractor, duly submitted in compliance with the procedural requirements set forth herein, made pursuant to Paragraph 12.01.A.4, concerning disputes arising after Engineer has issued a recommendation of final payment.
 - d. A demand for money or services by a third party is not a Claim.
11. *Constituent of Concern*—Asbestos, petroleum, radioactive materials, polychlorinated biphenyls (PCBs), lead-based paint (as defined by the HUD/EPA standard), hazardous waste, and any substance, product, waste, or other material of any nature whatsoever that is or becomes listed, regulated, or addressed pursuant to Laws and Regulations regulating, relating to, or imposing liability or standards of conduct concerning, any hazardous, toxic, or dangerous waste, substance, or material.
12. *Contract*—The entire and integrated written contract between Owner and Contractor concerning the Work.
13. *Contract Documents*—Those items so designated in the Agreement, and which together comprise the Contract.
14. *Contract Price*—The money that Owner has agreed to pay Contractor for completion of the Work in accordance with the Contract Documents.
15. *Contract Times*—The number of days or the dates by which Contractor shall: (a) achieve Milestones, if any; (b) achieve Substantial Completion; and (c) complete the Work.
16. *Contractor*—The individual or entity with which Owner has contracted for performance of the Work.
17. *Cost of the Work*—See Paragraph 13.01 for definition.
18. *Drawings*—The part of the Contract that graphically shows the scope, extent, and character of the Work to be performed by Contractor.
19. *Effective Date of the Contract*—The date, indicated in the Agreement, on which the Contract becomes effective.

20. *Electronic Document*—Any Project-related correspondence, attachments to correspondence, data, documents, drawings, information, or graphics, including but not limited to Shop Drawings and other Submittals, that are in an electronic or digital format.
21. *Electronic Means*—Electronic mail (email), upload/download from a secure Project website, or other communications methods that allow: (a) the transmission or communication of Electronic Documents; (b) the documentation of transmissions, including sending and receipt; (c) printing of the transmitted Electronic Document by the recipient; (d) the storage and archiving of the Electronic Document by sender and recipient; and (e) the use by recipient of the Electronic Document for purposes permitted by this Contract. Electronic Means does not include the use of text messaging, or of Facebook, Twitter, Instagram, or similar social media services for transmission of Electronic Documents.
22. *Engineer*—The individual or entity named as such in the Agreement.
23. *Field Order*—A written order issued by Engineer which requires minor changes in the Work but does not change the Contract Price or the Contract Times.
24. *Hazardous Environmental Condition*—The presence at the Site of Constituents of Concern in such quantities or circumstances that may present a danger to persons or property exposed thereto.
- a. The presence at the Site of materials that are necessary for the execution of the Work, or that are to be incorporated into the Work, and that are controlled and contained pursuant to industry practices, Laws and Regulations, and the requirements of the Contract, is not a Hazardous Environmental Condition.
 - b. The presence of Constituents of Concern that are to be removed or remediated as part of the Work is not a Hazardous Environmental Condition.
 - c. The presence of Constituents of Concern as part of the routine, anticipated, and obvious working conditions at the Site, is not a Hazardous Environmental Condition.
25. *Laws and Regulations; Laws or Regulations*—Any and all applicable laws, statutes, rules, regulations, ordinances, codes, and binding decrees, resolutions, and orders of any and all governmental bodies, agencies, authorities, and courts having jurisdiction.
26. *Liens*—Charges, security interests, or encumbrances upon Contract-related funds, real property, or personal property.
27. *Milestone*—A principal event in the performance of the Work that the Contract requires Contractor to achieve by an intermediate completion date, or by a time prior to Substantial Completion of all the Work.
28. *Notice of Award*—The written notice by Owner to a Bidder of Owner's acceptance of the Bid.
29. *Notice to Proceed*—A written notice by Owner to Contractor fixing the date on which the Contract Times will commence to run and on which Contractor shall start to perform the Work.

30. *Owner*—The individual or entity with which Contractor has contracted regarding the Work, and which has agreed to pay Contractor for the performance of the Work, pursuant to the terms of the Contract.
31. *Progress Schedule*—A schedule, prepared and maintained by Contractor, describing the sequence and duration of the activities comprising Contractor’s plan to accomplish the Work within the Contract Times.
32. *Project*—The total undertaking to be accomplished for Owner by engineers, contractors, and others, including planning, study, design, construction, testing, commissioning, and start-up, and of which the Work to be performed under the Contract Documents is a part.
33. *Project Manual*—The bound documentary information prepared for bidding and constructing the Work. A listing of the contents of the Project Manual, which may be bound in one or more volumes, is contained in the table(s) of contents.
34. *Punch List* - the detailed list of incomplete, unsatisfactory or unacceptable, or defective items that Contractor is required to complete prior to final payment that is generated in accordance with Paragraph 14.06 of the General Conditions.”
343. *Resident Project Representative*—The authorized representative of Engineer assigned to assist Engineer at the Site. As used herein, the term Resident Project Representative (RPR) includes any assistants or field staff of Resident Project Representative.
34. *Samples*—Physical examples of materials, equipment, or workmanship that are representative of some portion of the Work and that establish the standards by which such portion of the Work will be judged.
35. *Schedule of Submittals*—A schedule, prepared and maintained by Contractor, of required submittals and the time requirements for Engineer’s review of the submittals.
36. *Schedule of Values*—A schedule, prepared and maintained by Contractor, allocating portions of the Contract Price to various portions of the Work and used as the basis for reviewing Contractor’s Applications for Payment.
37. *Shop Drawings*—All drawings, diagrams, illustrations, schedules, and other data or information that are specifically prepared or assembled by or for Contractor and submitted by Contractor to illustrate some portion of the Work. Shop Drawings, whether approved or not, are not Drawings and are not Contract Documents.
38. *Site*—Lands or areas indicated in the Contract Documents as being furnished by Owner upon which the Work is to be performed, including rights-of-way and easements, and such other lands or areas furnished by Owner which are designated for the use of Contractor.
39. *Specifications*—The part of the Contract that consists of written requirements for materials, equipment, systems, standards, and workmanship as applied to the Work, and certain administrative requirements and procedural matters applicable to the Work.
40. *Subcontractor*—An individual or entity having a direct contract with Contractor or with any other Subcontractor for the performance of a part of the Work.

41. *Submittal*—A written or graphic document, prepared by or for Contractor, which the Contract Documents require Contractor to submit to Engineer, or that is indicated as a Submittal in the Schedule of Submittals accepted by Engineer. Submittals may include Shop Drawings and Samples; schedules; product data; Owner-delegated designs; sustainable design information; information on special procedures; testing plans; results of tests and evaluations, source quality-control testing and inspections, and field or Site quality-control testing and inspections; warranties and certifications; Suppliers' instructions and reports; records of delivery of spare parts and tools; operations and maintenance data; Project photographic documentation; record documents; and other such documents required by the Contract Documents. Submittals, whether or not approved or accepted by Engineer, are not Contract Documents. Change Proposals, Change Orders, Claims, notices, Applications for Payment, and requests for interpretation or clarification are not Submittals.
42. *Substantial Completion*—The time and date at which the Work (or a specified part thereof) has progressed to the point where, in the opinion of Engineer, the Work (or a specified part thereof) is sufficiently complete, in accordance with the Contract Documents, so that the Work (or a specified part thereof) can be ~~occupied and/or~~ utilized for the purposes for which it is intended. The terms "substantially complete" and "substantially completed" as applied to all or part of the Work refer to Substantial Completion of such Work. ~~Substantial Completion cannot occur before the Project is issued a Certificate of Occupancy (or Completion, if applicable) by the governing building department that allows Owner to begin to utilize the entire Project for the purposes for which it was intended.~~
43. *Successful Bidder*—The Bidder to which the Owner makes an award of contract.
44. *Supplementary Conditions*—The part of the Contract that amends or supplements these General Conditions.
45. *Supplier*—A manufacturer, fabricator, supplier, distributor, or vendor having a direct contract with Contractor or with any Subcontractor to furnish materials or equipment to be incorporated in the Work by Contractor or a Subcontractor.
46. *Technical Data*
- Those items expressly identified as Technical Data in the Supplementary Conditions, with respect to either (1) existing subsurface conditions at or adjacent to the Site, or existing physical conditions at or adjacent to the Site including existing surface or subsurface structures (except Underground Facilities) or (2) Hazardous Environmental Conditions at the Site.
 - If no such express identifications of Technical Data have been made with respect to conditions at the Site, then Technical Data is defined, with respect to conditions at the Site under Paragraphs 5.03, 5.04, and 5.06, as the data contained in boring logs, recorded measurements of subsurface water levels, assessments of the condition of subsurface facilities, laboratory test results, and other factual, objective information regarding conditions at the Site that are set forth in any geotechnical, environmental, or other Site or facilities conditions report prepared for the Project and made available to Contractor.

- c. Information and data regarding the presence or location of Underground Facilities are not intended to be categorized, identified, or defined as Technical Data, and instead Underground Facilities are shown or indicated on the Drawings.
- 47. *Underground Facilities*—All active or not-in-service underground lines, pipelines, conduits, ducts, encasements, cables, wires, manholes, vaults, tanks, tunnels, or other such facilities or systems at the Site, including but not limited to those facilities or systems that produce, transmit, distribute, or convey telephone or other communications, cable television, fiber optic transmissions, power, electricity, light, heat, gases, oil, crude oil products, liquid petroleum products, water, steam, waste, wastewater, storm water, other liquids or chemicals, or traffic or other control systems. An abandoned facility or system is not an Underground Facility.
- 48. *Unit Price Work*—Work to be paid for on the basis of unit prices.
- 49. *Work*—The entire construction or the various separately identifiable parts thereof required to be provided under the Contract Documents. Work includes and is the result of performing or providing all labor, services, and documentation necessary to produce such construction; furnishing, installing, and incorporating all materials and equipment into such construction; and may include related services such as testing, start-up, and commissioning, all as required by the Contract Documents.
- 50. *Emergency Work Change Directive*—A written directive to Contractor issued on or after the Effective Date of the Contract, signed by Owner and recommended by Engineer, ordering an addition, deletion, or revision in the Work due to an emergency that prevents the parties from using the Change Order process.

1.02 Terminology

- A. The words and terms discussed in Paragraphs 1.02.B, C, D, and E are not defined terms that require initial capital letters, but, when used in the Bidding Requirements or Contract Documents, have the indicated meaning.
- B. *Intent of Certain Terms or Adjectives*: The Contract Documents include the terms “as allowed,” “as approved,” “as ordered,” “as directed” or terms of like effect or import to authorize an exercise of professional judgment by Engineer. In addition, the adjectives “reasonable,” “suitable,” “acceptable,” “proper,” “satisfactory,” or adjectives of like effect or import are used to describe an action or determination of Engineer as to the Work. It is intended that such exercise of professional judgment, action, or determination will be solely to evaluate, in general, the Work for compliance with the information in the Contract Documents and with the design concept of the Project as a functioning whole as shown or indicated in the Contract Documents (unless there is a specific statement indicating otherwise). The use of any such term or adjective is not intended to and shall not be effective to assign to Engineer any duty or authority to supervise or direct the performance of the Work, or any duty or authority to undertake responsibility contrary to the provisions of Article 10 or any other provision of the Contract Documents.
- C. *Day*: The word “day” means a calendar day of 24 hours measured from midnight to the next midnight, including weekends and legal holidays unless otherwise specifically defined.

- D. *Defective*: The word “defective,” when modifying the word “Work,” refers to Work that is unsatisfactory, faulty, or deficient in that it:
1. does not conform to the Contract Documents;
 2. does not meet the requirements of any applicable inspection, reference standard, test, or approval referred to in the Contract Documents; or
 3. has been damaged prior to Engineer’s recommendation of final payment (unless responsibility for the protection thereof has been assumed by Owner at Substantial Completion in accordance with Paragraph 15.03 or Paragraph 15.04).
- E. *Furnish, Install, Perform, Provide*
1. The word “furnish,” when used in connection with services, materials, or equipment, means to supply and deliver said services, materials, or equipment to the Site (or some other specified location) ready for use or installation and in usable or operable condition.
 2. The word “install,” when used in connection with services, materials, or equipment, means to put into use or place in final position said services, materials, or equipment complete and ready for intended use.
 3. The words “perform” or “provide,” when used in connection with services, materials, or equipment, means to furnish and install said services, materials, or equipment complete and ready for intended use.
 4. If the Contract Documents establish an obligation of Contractor with respect to specific services, materials, or equipment, but do not expressly use any of the four words “furnish,” “install,” “perform,” or “provide,” then Contractor shall furnish and install said services, materials, or equipment complete and ready for intended use.
- F. *Contract Price or Contract Times*: References to a change in “Contract Price or Contract Times” or “Contract Times or Contract Price” or similar, indicate that such change applies to (1) Contract Price, (2) Contract Times, or (3) both Contract Price and Contract Times, as warranted, even if the term “or both” is not expressed.
- G. Unless stated otherwise in the Contract Documents, words or phrases that have a well-known technical or construction industry or trade meaning are used in the Contract Documents in accordance with such recognized meaning.

ARTICLE 2—PRELIMINARY MATTERS

2.01 *Delivery of Performance and Payment Bonds; Evidence of Insurance*

- A. *Performance and Payment Bonds*: When Contractor delivers the signed counterparts of the Agreement to Owner, Contractor shall also deliver to Owner the performance bond and payment bond (if the Contract requires Contractor to furnish such bonds).
- B. *Evidence of Contractor’s Insurance*: When Contractor delivers the signed counterparts of the Agreement to Owner, Contractor shall also deliver to Owner, with copies to each additional insured (as identified in the Contract), the certificates, endorsements, and other evidence of insurance required to be provided by Contractor in accordance with Article 6, except to the

extent the Supplementary Conditions expressly establish other dates for delivery of specific insurance policies.

- C. ~~Deleted in its entirety. Evidence of Owner's Insurance: After receipt of the signed counterparts of the Agreement and all required bonds and insurance documentation, Owner shall promptly deliver to Contractor, with copies to each additional insured (as identified in the Contract), the certificates and other evidence of insurance required to be provided by Owner under Article 6.~~

2.02 Copies of Documents

- A. Owner shall furnish to Contractor four printed copies of the Contract (including one fully signed counterpart of the Agreement), and one copy in electronic portable document format (PDF). Additional printed copies will be furnished upon request at the cost of reproduction.
- B. Owner shall maintain and safeguard at least one original printed record version of the Contract, including Drawings and Specifications signed and sealed by Engineer and other design professionals. Owner shall make such original printed record version of the Contract available to Contractor for review. Owner may delegate the responsibilities under this provision to Engineer.

2.03 Before Starting Construction

- A. *Preliminary Schedules:* Within 10 days after the Effective Date of the Contract (or as otherwise required by the Contract Documents), Contractor shall submit to Engineer for timely review:
1. a preliminary Progress Schedule indicating the times (numbers of days or dates) for starting and completing the various stages of the Work, including any Milestones specified in the Contract, and identifying the Substantial Completion and Final Completion dates;
 2. a preliminary Schedule of Submittals; and
 3. a preliminary Schedule of Values for all of the Work which includes quantities and prices of items which when added together equal the Contract Price and subdivides the Work into component parts in sufficient detail to serve as the basis for progress payments during performance of the Work. Such prices will include an appropriate amount of overhead and profit applicable to each item of Work.

2.04 Preconstruction Conference; Designation of Authorized Representatives

- A. Before any Work at the Site is started, a conference attended by Owner, Contractor, Engineer, and others as appropriate will be held to establish a working understanding among the parties as to the Work, and to discuss the schedules referred to in Paragraph 2.03.A, procedures for handling Shop Drawings, Samples, and other Submittals, processing Applications for Payment, electronic or digital transmittals, and maintaining required records.
- B. At this conference Owner and Contractor each shall designate, in writing, a specific individual to act as its authorized representative with respect to the services and responsibilities under the Contract. Such individuals shall have the authority to transmit and receive information, render decisions relative to the Contract, and otherwise act on behalf of each respective party.

2.05 *Acceptance of Schedules*

- A. At least 10 days before submission of the first Application for Payment a conference, attended by Contractor, Engineer, ~~or~~ Owner and others as appropriate, will be held to review the schedules submitted in accordance with Paragraph 2.03.A. No progress payment will be made to Contractor until acceptable schedules are submitted to and approved by Engineer and Owner.
1. The Progress Schedule will be acceptable to Engineer and Owner if it provides an orderly progression of the Work to completion within the Contract Times and identifies Contractor's critical path sequence of scheduled activities with the earliest start dates for scheduled activities, the earliest finish date for scheduled activities, the latest start date for scheduled activities and latest finish date for scheduled activities. All float in the Progress Schedule shall belong to Owner in order to offset a day delay attributable to Owner or its agents. Such acceptance will not impose on Engineer or Owner responsibility for the Progress Schedule, for sequencing, scheduling, or progress of the Work, nor interfere with or relieve Contractor from Contractor's full responsibility therefor.
 2. Contractor's Schedule of Submittals will be acceptable to Engineer and Owner if it provides a workable arrangement for reviewing and processing the required submittals.
 3. Contractor's Schedule of Values will be acceptable to Engineer and Owner as to form and substance if it provides a reasonable allocation of the Contract Price to the component parts of the Work.
 4. If a schedule is not acceptable, Contractor will have an additional 10 days to revise and resubmit the schedule.
 5. If Contractor submits a schedule indicating an intention to achieve completion of the Work prior to contractually required dates, including milestones, no liability of the Owner to the Contractor for any failure of the Contractor to complete early shall be created, whether or not the Owner approves such schedule.
 6. The Contractor acknowledges that the Owner may retain the services of a scheduling consultant at the Owner's expense. The Contractor shall cooperate with any such scheduling consultant at the Owner's direction, including without limitation, with regard to the preparation of the Project schedule.

2.06 *Electronic Transmittals*

- A. Except as otherwise stated elsewhere in the Contract, the Owner, Engineer, and Contractor may send, and shall accept, Electronic Documents transmitted by Electronic Means.
- B. If the Contract does not establish protocols for Electronic Means, then Owner, Engineer, and Contractor shall jointly develop such protocols.
- C. Subject to any governing protocols for Electronic Means, when transmitting Electronic Documents by Electronic Means, the transmitting party makes no representations as to long-term compatibility, usability, or readability of the Electronic Documents resulting from the recipient's use of software application packages, operating systems, or computer hardware differing from those used in the drafting or transmittal of the Electronic Documents.

ARTICLE 3—CONTRACT DOCUMENTS: INTENT, REQUIREMENTS, REUSE

3.01 *Intent*

- A. The Contract Documents are complementary; what is required by one Contract Document is as binding as if required by all.
- B. It is the intent of the Contract Documents to describe a functionally complete Project (or part thereof) to be constructed in accordance with the Contract Documents.
- C. Unless otherwise stated in the Contract Documents, if there is a discrepancy between the electronic versions of the Contract Documents (including any printed copies derived from such electronic versions) and the printed record version, the printed record version will govern.
- D. The Contract supersedes prior negotiations, representations, and agreements, whether written or oral.
- E. Engineer will issue clarifications and interpretations of the Contract Documents as provided herein.
- F. Any provision or part of the Contract Documents held to be void or unenforceable under any Law or Regulation will be deemed stricken, and all remaining provisions will continue to be valid and binding upon Owner and Contractor, which agree that the Contract Documents will be reformed to replace such stricken provision or part thereof with a valid and enforceable provision that comes as close as possible to expressing the intention of the stricken provision.
- G. Nothing in the Contract Documents creates:
 - 1. any contractual relationship between Owner or Engineer and any Subcontractor, Supplier, or other individual or entity performing or furnishing any of the Work, for the benefit of such Subcontractor, Supplier, or other individual or entity; or
 - 2. any obligation on the part of Owner or Engineer to pay or to see to the payment of any money due any such Subcontractor, Supplier, or other individual or entity, except as may otherwise be required by Laws and Regulations.

3.02 *Reference Standards*

- A. *Standards Specifications, Codes, Laws and Regulations*
 - 1. Reference in the Contract Documents to standard specifications, manuals, reference standards, or codes of any technical society, organization, or association, or to Laws or Regulations, whether such reference be specific or by implication, means the standard specification, manual, reference standard, code, or Laws or Regulations in effect at the time of opening of Bids (or on the Effective Date of the Contract if there were no Bids), except as may be otherwise specifically stated in the Contract Documents.
 - 2. No provision of any such standard specification, manual, reference standard, or code, and no instruction of a Supplier, will be effective to change the duties or responsibilities of Owner, Contractor, or Engineer from those set forth in the part of the Contract Documents prepared by or for Engineer. No such provision or instruction shall be effective to assign to Owner or Engineer any duty or authority to supervise or direct the

performance of the Work, or any duty or authority to undertake responsibility inconsistent with the provisions of the part of the Contract Documents prepared by or for Engineer.

3.03 *Reporting and Resolving Discrepancies*

A. *Reporting Discrepancies*

1. *Contractor's Verification of Figures and Field Measurements:* Before undertaking each part of the Work, Contractor shall carefully study the Contract Documents, and check and verify pertinent figures and dimensions therein, particularly with respect to applicable field measurements. Contractor shall promptly report in writing to Engineer any conflict, error, ambiguity, or discrepancy that Contractor discovers, or has actual knowledge of, and shall not proceed with any Work affected thereby until the conflict, error, ambiguity, or discrepancy is resolved by a clarification or interpretation by Engineer, or by an amendment or supplement to the Contract issued pursuant to Paragraph 11.01.
2. *Contractor's Review of Contract Documents:* If, before or during the performance of the Work, Contractor discovers any conflict, error, ambiguity, or discrepancy within the Contract Documents, or between the Contract Documents and (a) any applicable Law or Regulation, (b) actual field conditions, (c) any standard specification, manual, reference standard, or code, or (d) any instruction of any Supplier, then Contractor shall promptly report it to Engineer in writing. Contractor shall not proceed with the Work affected thereby (except in an emergency as required by Paragraph 7.15) until the conflict, error, ambiguity, or discrepancy is resolved, by a clarification or interpretation by Engineer, or by an amendment or supplement to the Contract issued pursuant to Paragraph 11.01.
3. Contractor shall not be liable to Owner or Engineer for failure to report any conflict, error, ambiguity, or discrepancy in the Contract Documents unless Contractor had actual knowledge thereof or could have discovered the conflict or error by carefully studying and comparing careful review of the Contract Documents and checking and verifying including pertinent figures therein and all applicable field measurements and dimensions therein.

B. *Resolving Discrepancies*

1. Except as may be otherwise specifically stated in the Contract Documents, the provisions of the part of the Contract Documents prepared by or for Engineer take precedence in resolving any conflict, error, ambiguity, or discrepancy between such provisions of the Contract Documents and:
 - a. the provisions of any standard specification, manual, reference standard, or code, or the instruction of any Supplier (whether or not specifically incorporated by reference as a Contract Document); or
 - b. the provisions of any Laws or Regulations applicable to the performance of the Work (unless such an interpretation of the provisions of the Contract Documents would result in violation of such Law or Regulation).
 - c. In the event there is a discrepancy or conflict in the Drawings and Specifications applicable to a particular detail or assembly of the Work, Contractor must promptly seek clarification from Engineer before proceeding with the Work. Subject to Paragraph 3.03.A.3. above, if Contractor proceeds with the Work without seeking such clarification, Contractor will be

EJCDC® C-700, Standard General Conditions of the Construction Contract.

Copyright© 2018 National Society of Professional Engineers, American Council of Engineering Companies, and American Society of Civil Engineers. All rights reserved.

Page 11 of 78

bound by the stricter and more expensive detail or assembly. Contractor agrees and recognizes that in agreeing to the Contract Price it has factored in the costs associated with installing the stricter and more expensive detail or assembly.

3.04 *Requirements of the Contract Documents*

- A. During the performance of the Work and until final payment, Contractor and Owner shall submit to the Engineer in writing all matters in question concerning the requirements of the Contract Documents (sometimes referred to as requests for information or interpretation—RFIs), or relating to the acceptability of the Work under the Contract Documents, as soon as possible after such matters arise. Engineer will be the initial interpreter of the requirements of the Contract Documents, and judge of the acceptability of the Work.
- B. Engineer will, with reasonable promptness, render a written clarification, interpretation, or decision on the issue submitted, or initiate an amendment or supplement to the Contract Documents. Engineer's written clarification, interpretation, or decision will be final and binding on Contractor, unless it appeals by submitting a Change Proposal, and on Owner, unless it appeals by filing a Claim.
- C. If a submitted matter in question concerns terms and conditions of the Contract Documents that do not involve (1) the performance or acceptability of the Work under the Contract Documents, (2) the design (as set forth in the Drawings, Specifications, or otherwise), or (3) other engineering or technical matters, then Engineer will promptly notify Owner and Contractor in writing that Engineer is unable to provide a decision or interpretation. If Owner and Contractor are unable to agree on resolution of such a matter in question, either party may pursue resolution as provided in Article 12.

3.05 *Reuse of Documents*

- A. Contractor and its Subcontractors and Suppliers shall not:
 - 1. have or acquire any title to or ownership rights in any of the Drawings, Specifications, or other documents (or copies of any thereof) prepared by or bearing the seal of Engineer or its consultants, including electronic media versions, or reuse any such Drawings, Specifications, other documents, or copies thereof on extensions of the Project or any other project without written consent of Owner and Engineer and specific written verification or adaptation by Engineer; or
 - 2. have or acquire any title or ownership rights in any other Contract Documents, reuse any such Contract Documents for any purpose without Owner's express written consent, or violate any copyrights pertaining to such Contract Documents.
- B. The prohibitions of this Paragraph 3.05 will survive final payment, or termination of the Contract. Nothing herein precludes Contractor from retaining copies of the Contract Documents for record purposes.

ARTICLE 4—COMMENCEMENT AND PROGRESS OF THE WORK

4.01 *Commencement of Contract Times; Notice to Proceed* ~~*(Old 2.03)*~~

- A. The Contract Times ~~will~~shall not commence to run and Contractor shall not commence on the 30th day after the Effective Date of the Contract or, if the Work until Owner issues a Notice to

~~Proceed is given, on the day indicated in the Notice to Proceed. A Notice to Proceed may be given issued by Owner at any time within 30 days after the Effective Date of the Contract. In no event will the Contract Times commence to run later than the 60th day after the day of Bid opening or the 30th day after the Effective Date of the Contract, whichever date is earlier.~~

4.02 *Starting the Work*

- A. Contractor shall start to perform the Work on the date ~~when specified in the Notice to Proceed~~ which shall cause the Contract Times to commence to run. No Work may be done at the Site prior to such date.

4.03 *Reference Points*

- A. Owner shall provide engineering surveys to establish reference points for construction which in Engineer's judgment are necessary to enable Contractor to proceed with the Work. Contractor shall be responsible for laying out the Work, shall protect and preserve the established reference points and property monuments, and shall make no changes or relocations without the prior written approval of Owner. Contractor shall report to Engineer whenever any reference point or property monument is lost or destroyed or requires relocation because of necessary changes in grades or locations, and shall be responsible for the accurate replacement or relocation of such reference points or property monuments by professionally qualified personnel.

B. Contractor shall lay-out and verify all field dimensions and measurements at the Site before proceeding with any portion of the Work.

4.04 *Progress Schedule*

- A. Contractor shall adhere to the Progress Schedule established in accordance with Paragraph 2.05 as it may be adjusted from time to time as provided below.
1. Contractor shall submit to Engineer for acceptance (to the extent indicated in Paragraph 2.05) proposed adjustments in the Progress Schedule that will not result in changing the Contract Times.
 2. Proposed adjustments in the Progress Schedule that will change the Contract Times must be submitted in accordance with the requirements of Article 11.
- B. Contractor shall carry on the Work and adhere to the Progress Schedule during all disputes or disagreements with Owner. No Work will be delayed or postponed pending resolution of any disputes or disagreements, or during any appeal process, except as permitted by Paragraph 16.04, or as Owner and Contractor may otherwise agree in writing.

4.05 *Delays in Contractor's Progress*

- A. If Owner, Engineer, or anyone for whom Owner is responsible, delays, disrupts, or interferes with the performance or progress of the Work, then Contractor shall only be entitled to an equitable adjustment in ~~Contract Price or~~ Contract Times.
- B. Contractor shall not be entitled to an adjustment in Contract Price or Contract Times for delay, disruption, or interference caused by or within the control of Contractor. Delay, disruption,

and interference attributable to and within the control of a Subcontractor or Supplier shall be deemed to be within the control of Contractor.

- C. If Contractor's performance or progress is delayed, disrupted, or interfered with by unanticipated causes not the fault of and beyond the control of Owner, Contractor, and those for which they are responsible, then Contractor shall be entitled to an equitable adjustment in Contract Times. Such an adjustment will be Contractor's sole and exclusive remedy for the delays, disruption, and interference described in this paragraph. Unanticipated Causes of delay, disruption, or interference that may give rise to an adjustment in Contract Times under this paragraph include but are not limited to the following:
1. Severe and unavoidable natural catastrophes such as fires, floods, epidemics, and earthquakes;
 2. Abnormal weather conditions not anticipated or customary in Volusia County;
 3. Acts or failures to act of third-party utility owners or other third-party entities (other than those third-party utility owners or other third-party entities performing other work at or adjacent to the Site as arranged by or under contract with Owner, as contemplated in Article 8); and
 4. Acts of war or terrorism.
- D. Contractor's entitlement to an adjustment of Contract Times ~~or Contract Price~~ is limited as follows:
1. Contractor's entitlement to an adjustment of the Contract Times is conditioned on the delay, disruption, or interference adversely affecting an activity on the critical path to completion of the Work, as of the time of the delay, disruption, or interference.
 2. Deleted in its entirety. Contractor shall not be entitled to an adjustment in Contract Price for any delay, disruption, or interference if such delay is concurrent with a delay, disruption, or interference caused by or within the control of Contractor. Such a concurrent delay by Contractor shall not preclude an adjustment of Contract Times to which Contractor is otherwise entitled.
 3. Adjustments of Contract Times ~~or Contract Price~~ are subject to the provisions of Article 11.
- E. Each Contractor request or Change Proposal seeking an increase in Contract Times ~~or Contract Price~~ must be supplemented by supporting data that sets forth in detail the following:
1. The circumstances that form the basis for the requested adjustment;
 2. The date upon which each cause of delay, disruption, or interference began to affect the progress of the Work;
 3. The date upon which each cause of delay, disruption, or interference ceased to affect the progress of the Work;
 4. The number of days' increase in Contract Times claimed as a consequence of each such cause of delay, disruption, or interference; and

5. ~~Deleted in its entirety. The impact on Contract Price, in accordance with the provisions of Paragraph 11.07.~~

Contractor shall also furnish such additional supporting documentation as Owner or Engineer may require including, where appropriate, a revised progress schedule indicating all the activities affected by the delay, disruption, or interference, and an explanation of the effect of the delay, disruption, or interference on the critical path to completion of the Work.

- F. Delays, disruption, and interference to the performance or progress of the Work resulting from the existence of a differing subsurface or physical condition, an Underground Facility that was not shown or indicated by the Contract Documents, or not shown or indicated with reasonable accuracy, and those resulting from Hazardous Environmental Conditions, are governed by Article 5, together with the provisions of Paragraphs 4.05.D and 4.05.E.
- G. Paragraph 8.03 addresses delays, disruption, and interference to the performance or progress of the Work resulting from the performance of certain other work at or adjacent to the Site.

ARTICLE 5—SITE; SUBSURFACE AND PHYSICAL CONDITIONS; HAZARDOUS ENVIRONMENTAL CONDITIONS

5.01 Availability of Lands ~~(Old 4.01)~~

- A. Owner shall furnish the Site. Owner shall notify Contractor in writing of any encumbrances or restrictions not of general application but specifically related to use of the Site with which Contractor must comply in performing the Work.
- B. ~~Deleted in its entirety. Upon reasonable written request, Owner shall furnish Contractor with a current statement of record legal title and legal description of the lands upon which permanent improvements are to be made and Owner's interest therein as necessary for giving notice of or filing a mechanic's or construction lien against such lands in accordance with applicable Laws and Regulations.~~
- C. Contractor shall provide for all additional lands and access thereto that may be required for temporary construction facilities, staging, or storage of materials and equipment. Contractor shall have the obligation to restore the additional lands to their original condition.

5.02 Use of Site and Other Areas ~~(Old 6.11)~~

- A. *Limitation on Use of Site and Other Areas*
1. Contractor shall confine construction equipment, temporary construction facilities, the storage of materials and equipment, and the operations of workers to the Site, adjacent areas that Contractor has arranged to use through construction easements or otherwise, and other adjacent areas permitted by Laws and Regulations, and shall not unreasonably encumber the Site and such other adjacent areas with construction equipment or other materials or equipment. Contractor shall assume full responsibility for (a) damage to the Site; (b) damage to any such other adjacent areas used for Contractor's operations; (c) damage to any other adjacent land or areas, or to improvements, structures, utilities, or similar facilities located at such adjacent lands or areas; and (d) for injuries and losses sustained by the owners or occupants of any such land or areas; provided that such

damage or injuries result from the performance of the Work or from other actions or conduct of the Contractor or those for which Contractor is responsible.

2. If a damage or injury claim is made by the owner or occupant of any such land or area because of the performance of the Work, or because of other actions or conduct of the Contractor or those for which Contractor is responsible, Contractor shall (a) take immediate corrective or remedial action as required by Paragraph 7.13, or otherwise; (b) promptly attempt to settle the claim as to all parties through negotiations with such owner or occupant, or otherwise resolve the claim by arbitration or other dispute resolution proceeding, or in a court of competent jurisdiction; and (c) to the fullest extent permitted by Laws and Regulations, indemnify and hold harmless Owner and Engineer, and the officers, directors, members, partners, employees, agents, consultants and subcontractors of each and any of them, from and against any such claim, and against all costs, losses, and damages (including but not limited to all fees and charges of engineers, architects, attorneys, and other professionals and all court or arbitration or other dispute resolution costs) arising out of or relating to any claim or action, legal or equitable, brought by any such owner or occupant against Owner, Engineer, or any other party indemnified hereunder to the extent caused directly or indirectly, in whole or in part by, or based upon, Contractor's performance of the Work, or because of other actions or conduct of the Contractor or those for which Contractor is responsible.
- B. *Removal of Debris During Performance of the Work:* During the progress of the Work the Contractor shall keep the Site and other adjacent areas free from accumulations of waste materials, rubbish, and other debris. The Contractor shall prevent paint, mortar, and concrete splatter on concrete sidewalks and stairwell tower floorpads. Any such splatter shall be immediately removed so no evidence of splatter remains. All construction debris shall be removed in a timely manner. Surrounding graded and grassed areas shall be regularly magnetically scanned to collect miscellaneous nails and other sharp objects; the Contractor shall remove such objects from the construction site. Removal and disposal of such waste materials, rubbish, and other debris will conform to applicable Laws and Regulations.
- C. *Cleaning:* Prior to Substantial Completion of the Work Contractor shall clean the Site and the Work and make it ready for utilization by Owner. Concrete and ceramic surfaces shall be cleaned and washed. Woodwork and resilient flooring shall be dusted and cleaned. Sash, fixtures and equipment shall be thoroughly cleaned. Stains, spots, dust, marks and smears shall be removed from all surfaces. Hardware and metal surfaces shall be cleaned and polished. Glass and plastic surfaces shall be thoroughly cleaned by professional window cleaners. All damaged, broken or scratched glass or plastic shall be replaced by the Contractor at the Contractor's expense. At the completion of the Work Contractor shall remove from the Site and adjacent areas all tools, appliances, construction equipment and machinery, and surplus materials and shall restore to original condition all property not designated for alteration by the Contract Documents.
- D. *Loading of Structures:* Contractor shall not load nor permit any part of any structure to be loaded in any manner that will endanger the structure, nor shall Contractor subject any part of the Work or adjacent structures or land to stresses or pressures that will endanger them.

5.03 *Subsurface and Physical Conditions*

A. *Reports and Drawings*: The Supplementary Conditions identify:

1. Those reports of explorations and tests of subsurface conditions at or adjacent to the Site that contain Technical Data;
2. Those drawings of existing physical conditions at or adjacent to the Site, including those drawings depicting existing surface or subsurface structures at or adjacent to the Site (except Underground Facilities), that contain Technical Data; and
3. Technical Data contained in such reports and drawings.

B. *Underground Facilities*: Underground Facilities are shown or indicated on the Drawings, pursuant to Paragraph 5.05, and not in the drawings referred to in Paragraph 5.03.A. Information and data regarding the presence or location of Underground Facilities are not intended to be categorized, identified, or defined as Technical Data.

C. *Reliance by Contractor on Technical Data*: Contractor may rely upon the accuracy of the Technical Data expressly identified in the Supplementary Conditions with respect to such reports and drawings, but such reports and drawings are not Contract Documents and shall under no circumstances relieve Contractor from visiting the Site and becoming familiar with and satisfied as to the general, local, and Site conditions that may affect cost, progress, and performance of the Work. If no such express identification has been made, then Contractor may rely upon the accuracy of the Technical Data as defined in Paragraph 1.01.A.46.b.

D. *Limitations of Other Data and Documents*: Except for such reliance on Technical Data, Contractor may not rely upon or make any claim against Owner or Engineer, or any of their officers, directors, members, partners, employees, agents, consultants, or subcontractors, with respect to:

1. the completeness of such reports and drawings for Contractor's purposes, including, but not limited to, any aspects of the means, methods, techniques, sequences, and procedures of construction to be employed by Contractor, and safety precautions and programs incident thereto;
2. other data, interpretations, opinions, and information contained in such reports or shown or indicated in such drawings;
3. the contents of other Site-related documents made available to Contractor, such as record drawings from other projects at or adjacent to the Site, or Owner's archival documents concerning the Site; or
4. any Contractor interpretation of or conclusion drawn from any Technical Data or any such other data, interpretations, opinions, or information.

5.04 *Differing Subsurface or Physical Conditions*

A. *Notice by Contractor*: If Contractor believes that any subsurface or physical condition that is uncovered or revealed at the Site:

1. is of such a nature as to establish that any Technical Data on which Contractor is entitled to rely as provided in Paragraph 5.03 is materially inaccurate;

2. is of such a nature as to require a change in the Drawings or Specifications;
3. differs materially from that shown or indicated in the Contract Documents; or
4. is of an unusual nature, and differs materially from conditions ordinarily encountered and generally recognized as inherent in work of the character provided for in the Contract Documents;

then Contractor shall, promptly after first becoming aware thereof and before further disturbing the subsurface or physical conditions or performing any Work in connection therewith (except in an emergency as required by Paragraph 7.15), notify Owner and Engineer in writing about such condition within 5 days. Contractor shall not further disturb such condition or perform any Work in connection therewith (except with respect to an emergency) until receipt of a written statement permitting Contractor to do so.

- B. *Engineer's Review*: After receipt of written notice as required by the preceding paragraph, Engineer will promptly review the subsurface or physical condition in question; determine whether it is necessary for Owner to obtain additional exploration or tests with respect to the condition; conclude whether the condition falls within any one or more of the differing site condition categories in Paragraph 5.04.A; obtain any pertinent cost or schedule information from Contractor; prepare recommendations to Owner regarding the Contractor's resumption of Work in connection with the subsurface or physical condition in question and the need for any change in the Drawings or Specifications; and advise Owner in writing of Engineer's findings, conclusions, and recommendations.
- C. *Owner's Statement to Contractor Regarding Site Condition*: After receipt of Engineer's written findings, conclusions, and recommendations, Owner shall issue a written statement to Contractor (with a copy to Engineer) regarding the subsurface or physical condition in question, addressing the resumption of Work in connection with such condition, indicating whether any change in the Drawings or Specifications will be made, and adopting or rejecting Engineer's written findings, conclusions, and recommendations, in whole or in part.
- D. *Early Resumption of Work*: If at any time Engineer determines that Work in connection with the subsurface or physical condition in question may resume prior to completion of Engineer's review or Owner's issuance of its statement to Contractor, because the condition in question has been adequately documented, and analyzed on a preliminary basis, then the Engineer may at its discretion instruct Contractor to resume such Work.
- E. *Possible Price and Times Adjustments*
 1. Contractor shall be entitled to an equitable adjustment in Contract Price or Contract Times, to the extent that the existence of a differing subsurface or physical condition, or any related delay, disruption, or interference, causes an increase or decrease in Contractor's cost of, or time required for, performance of the Work; subject, however, to the following:
 - a. Such condition must fall within any one or more of the categories described in Paragraph 5.04.A;
 - b. With respect to Work that is paid for on a unit price basis, any adjustment in Contract Price will be subject to the provisions of Paragraph 13.03; and,

- c. Contractor's entitlement to an adjustment of the Contract Times is subject to the provisions of Paragraphs 4.05.D and 4.05.E.
- 2. Contractor shall not be entitled to any adjustment in the Contract Price or Contract Times with respect to a subsurface or physical condition if:
 - a. Contractor knew of the existence of such condition at the time Contractor made a commitment to Owner with respect to Contract Price and Contract Times by the submission of a Bid or becoming bound under a negotiated contract, or otherwise;
 - b. The existence of such condition reasonably could have been discovered or revealed as a result of any examination, investigation, exploration, test, or study of the Site and contiguous areas expressly required by the Bidding Requirements or Contract Documents to be conducted by or for Contractor prior to Contractor's making such commitment; or
 - c. Contractor failed to give the written notice required by Paragraph 5.04.A.
- 3. If Owner and Contractor agree regarding Contractor's entitlement to and the amount or extent of any adjustment in the Contract Price or Contract Times, then any such adjustment will be set forth in a Change Order.
- 4. Contractor may submit a Change Proposal regarding its entitlement to or the amount or extent of any adjustment in the Contract Price or Contract Times, no later than 30 days after Owner's issuance of the Owner's written statement to Contractor regarding the subsurface or physical condition in question.
- F. *Underground Facilities; Hazardous Environmental Conditions*: Paragraph 5.05 governs rights and responsibilities regarding the presence or location of Underground Facilities. Paragraph 5.06 governs rights and responsibilities regarding Hazardous Environmental Conditions. The provisions of Paragraphs 5.03 and 5.04 are not applicable to the presence or location of Underground Facilities, or to Hazardous Environmental Conditions.

5.05 *Underground Facilities*

- A. *Contractor's Responsibilities*: Unless it is otherwise expressly provided in the Supplementary Conditions, the cost of all of the following are included in the Contract Price, and Contractor shall have full responsibility for:
 - 1. reviewing and checking all information and data regarding existing Underground Facilities at the Site;
 - 2. complying with applicable state and local utility damage prevention Laws and Regulations;
 - 3. verifying the actual location of those Underground Facilities shown or indicated in the Contract Documents as being within the area affected by the Work, by exposing such Underground Facilities during the course of construction;
 - 4. coordination of the Work with the owners (including Owner) of such Underground Facilities, during construction; and

5. the safety and protection of all existing Underground Facilities at the Site, and repairing any damage thereto resulting from the Work.
- B. *Notice by Contractor:* If Contractor believes that an Underground Facility that is uncovered or revealed at the Site was not shown or indicated on the Drawings, or was not shown or indicated on the Drawings with reasonable accuracy, then Contractor shall, promptly after first becoming aware thereof and before further disturbing conditions affected thereby or performing any Work in connection therewith (except in an emergency as required by Paragraph 7.15), notify Owner and Engineer in writing regarding such Underground Facility within 5 days.
- C. *Engineer's Review:* Engineer will:
1. promptly review the Underground Facility and conclude whether such Underground Facility was not shown or indicated on the Drawings, or was not shown or indicated with reasonable accuracy;
 2. identify and communicate with the owner of the Underground Facility; prepare recommendations to Owner (and if necessary issue any preliminary instructions to Contractor) regarding the Contractor's resumption of Work in connection with the Underground Facility in question;
 3. obtain any pertinent cost or schedule information from Contractor; determine the extent, if any, to which a change is required in the Drawings or Specifications to reflect and document the consequences of the existence or location of the Underground Facility; and
 4. advise Owner in writing of Engineer's findings, conclusions, and recommendations.
- During such time, Contractor shall be responsible for the safety and protection of such Underground Facility.
- D. *Owner's Statement to Contractor Regarding Underground Facility:* After receipt of Engineer's written findings, conclusions, and recommendations, Owner shall issue a written statement to Contractor (with a copy to Engineer) regarding the Underground Facility in question addressing the resumption of Work in connection with such Underground Facility, indicating whether any change in the Drawings or Specifications will be made, and adopting or rejecting Engineer's written findings, conclusions, and recommendations in whole or in part.
- E. *Early Resumption of Work:* If at any time Engineer determines that Work in connection with the Underground Facility may resume prior to completion of Engineer's review or Owner's issuance of its statement to Contractor, because the Underground Facility in question and conditions affected by its presence have been adequately documented, and analyzed on a preliminary basis, then the Engineer may at its discretion instruct Contractor to resume such Work.
- F. *Possible Price and Times Adjustments*
1. Contractor shall be entitled to an equitable adjustment in the Contract Price or Contract Times, to the extent that any existing Underground Facility at the Site that was not shown or indicated on the Drawings, or was not shown or indicated with reasonable accuracy, or any related delay, disruption, or interference, causes an increase or decrease in

Contractor's cost of, or time required for, performance of the Work; subject, however, to the following:

- a. With respect to Work that is paid for on a unit price basis, any adjustment in Contract Price will be subject to the provisions of Paragraph 13.03;
 - b. Contractor's entitlement to an adjustment of the Contract Times is subject to the provisions of Paragraphs 4.05.D and 4.05.E; and
 - c. Contractor gave the notice required in Paragraph 5.05.B.
2. If Owner and Contractor agree regarding Contractor's entitlement to and the amount or extent of any adjustment in the Contract Price or Contract Times, then any such adjustment will be set forth in a Change Order.
 3. Contractor may submit a Change Proposal regarding its entitlement to or the amount or extent of any adjustment in the Contract Price or Contract Times, no later than 30 days after Owner's issuance of the Owner's written statement to Contractor regarding the Underground Facility in question.
 4. The information and data shown or indicated on the Drawings with respect to existing Underground Facilities at the Site is based on information and data (a) furnished by the owners of such Underground Facilities, or by others, (b) obtained from available records, or (c) gathered in an investigation conducted in accordance with the current edition of ASCE 38, Standard Guideline for the Collection and Depiction of Existing Subsurface Utility Data, by the American Society of Civil Engineers. If such information or data is incorrect or incomplete, Contractor's remedies are limited to those set forth in this Paragraph 5.05.F.

5.06 *Hazardous Environmental Conditions at Site*

A. *Reports and Drawings:* The Supplementary Conditions identify:

1. those reports known to Owner relating to Hazardous Environmental Conditions that have been identified at or adjacent to the Site;
2. drawings known to Owner relating to Hazardous Environmental Conditions that have been identified at or adjacent to the Site; and
3. Technical Data contained in such reports and drawings.

B. *Reliance by Contractor on Technical Data Authorized:* Contractor may rely upon the accuracy of the Technical Data expressly identified in the Supplementary Conditions with respect to such reports and drawings, but such reports and drawings are not Contract Documents. If no such express identification has been made, then Contractor may rely on the accuracy of the Technical Data as defined in Paragraph 1.01.A.46.b. Except for such reliance on Technical Data, Contractor may not rely upon or make any claim against Owner or Engineer, or any of their officers, directors, members, partners, employees, agents, consultants, or subcontractors, with respect to:

1. the completeness of such reports and drawings for Contractor's purposes, including, but not limited to, any aspects of the means, methods, techniques, sequences and procedures

- of construction to be employed by Contractor, and safety precautions and programs incident thereto;
2. other data, interpretations, opinions, and information contained in such reports or shown or indicated in such drawings; or
 3. any Contractor interpretation of or conclusion drawn from any Technical Data or any such other data, interpretations, opinions or information.
- C. Contractor shall not be responsible for removing or remediating any Hazardous Environmental Condition encountered, uncovered, or revealed at the Site unless such removal or remediation is expressly identified in the Contract Documents to be within the scope of the Work.
- D. Contractor shall be responsible for controlling, containing, and duly removing all Constituents of Concern brought to the Site by Contractor, Subcontractors, Suppliers, or anyone else for whom Contractor is responsible, and for any associated costs; and for the costs of removing and remediating any Hazardous Environmental Condition created by the presence of any such Constituents of Concern.
- E. If Contractor encounters, uncovers, or reveals a Hazardous Environmental Condition whose removal or remediation is not expressly identified in the Contract Documents as being within the scope of the Work, or if Contractor or anyone for whom Contractor is responsible creates a Hazardous Environmental Condition, then Contractor shall immediately: (1) secure or otherwise isolate such condition; (2) stop all Work in connection with such condition and in any area affected thereby (except in an emergency as required by Paragraph 7.15); and (3) notify Owner and Engineer (and promptly thereafter confirm such notice in writing) within 5 days of first becoming aware of the condition. Owner shall promptly consult with Engineer concerning the necessity for Owner to retain a qualified expert to evaluate such condition or take corrective action, if any. Promptly after consulting with Engineer, Owner shall take such actions as are necessary to permit Owner to timely obtain required permits and provide Contractor the written notice required by Paragraph 5.06.F. If Contractor or anyone for whom Contractor is responsible created the Hazardous Environmental Condition in question, then Owner may remove and remediate the Hazardous Environmental Condition, and impose a set-off against payments to account for the associated costs.
- F. Contractor shall not resume Work in connection with such Hazardous Environmental Condition or in any affected area until after Owner has obtained any required permits related thereto, and delivered written notice to Contractor either (1) specifying that such condition and any affected area is or has been rendered safe for the resumption of Work, or (2) specifying any special conditions under which such Work may be resumed safely. An equitable adjustment shall be made in the Contract Price or Contract Time, or both, to the extent that (i) they are attributable to the existence or location of any Hazardous Environmental Condition that was not shown or indicated or not shown or indicated with reasonable accuracy in the Contract Documents or a report listed in the Supplemental Conditions, (ii) Contractor did not know of and could not reasonably have been expected to be aware of or to have anticipated the Hazardous Environmental Conditions, (iii) Contractor did not negligently, recklessly, or intentionally cause the Hazardous Environmental Condition, and (iv)

Contractor notifies Owner and Engineer of such condition within 5 days after first becoming aware of such condition.

- G. If Owner and Contractor cannot agree as to entitlement to or on the amount or extent, if any, of any adjustment in Contract Price or Contract Times, as a result of such Work stoppage, such special conditions under which Work is agreed to be resumed by Contractor, or any costs or expenses incurred in response to the Hazardous Environmental Condition, then within 30 days of Owner's written notice regarding the resumption of Work, Contractor may submit a Change Proposal, or Owner may impose a set-off. Entitlement to any such adjustment is subject to the provisions of Paragraphs 4.05.D, 4.05.E, 11.07, and 11.08.
- H. If, after receipt of such written notice, Contractor does not agree to resume such Work based on a reasonable belief it is unsafe, or does not agree to resume such Work under such special conditions, then Owner may order the portion of the Work that is in the area affected by such condition to be deleted from the Work, following the contractual change procedures in Article 11. Owner may have such deleted portion of the Work performed by Owner's own forces or others in accordance with Article 8.
- I. Deleted in its entirety.~~To the fullest extent permitted by Laws and Regulations, Owner shall indemnify and hold harmless Contractor, Subcontractors, and Engineer, and the officers, directors, members, partners, employees, agents, consultants, and subcontractors of each and any of them, from and against all claims, costs, losses, and damages (including but not limited to all fees and charges of engineers, architects, attorneys, and other professionals, and all court, arbitration, or other dispute resolution costs) arising out of or relating to a Hazardous Environmental Condition, provided that such Hazardous Environmental Condition (1) was not shown or indicated in the Drawings, Specifications, or other Contract Documents, identified as Technical Data entitled to limited reliance pursuant to Paragraph 5.06.B, or identified in the Contract Documents to be included within the scope of the Work, and (2) was not created by Contractor or by anyone for whom Contractor is responsible. Nothing in this Paragraph 5.06.I obligates Owner to indemnify any individual or entity from and against the consequences of that individual's or entity's own negligence.~~
- J. Deleted in its entirety.~~To the fullest extent permitted by Laws and Regulations, Contractor shall indemnify and hold harmless Owner and Engineer, and the officers, directors, members, partners, employees, agents, consultants, and subcontractors of each and any of them, from and against all claims, costs, losses, and damages (including but not limited to all fees and charges of engineers, architects, attorneys, and other professionals and all court or arbitration or other dispute resolution costs) arising out of or relating to the failure to control, contain, or remove a Constituent of Concern brought to the Site by Contractor or by anyone for whom Contractor is responsible, or to a Hazardous Environmental Condition created by Contractor or by anyone for whom Contractor is responsible. Nothing in this Paragraph 5.06.J obligates Contractor to indemnify any individual or entity from and against the consequences of that individual's or entity's own negligence.~~
- K. Deleted in its entirety.~~The provisions of Paragraphs 5.03, 5.04, and 5.05 do not apply to the presence of Constituents of Concern or to a Hazardous Environmental Condition uncovered or revealed at the Site.~~

ARTICLE 6—BONDS AND INSURANCE

6.01 Performance, Payment, and Other Bonds

- A. Contractor shall furnish a payment and performance bond ~~and a payment bond in accordance with Sec. 255.05, Florida Statutes, each~~ in an amount at least equal to the Contract Price, as security for the faithful performance and payment of Contractor's obligations under the Contract. These bonds must remain in effect until one year after the date when final payment becomes due or until completion of the correction period specified in Paragraph 15.08, whichever is later, except as provided otherwise by Laws or Regulations, the terms of a prescribed bond form, the Supplementary Conditions, or other provisions of the Contract. The obligations, duties, responsibilities, and requirements of Contractor set forth in this Contract shall be incorporated into Contractor's performance bond.
- B. Contractor shall also furnish such other bonds (if any) as are required by the Supplementary Conditions or other provisions of the Contract.
- C. All bonds must be in the form included in the Bidding Documents or otherwise specified by Owner prior to execution of the Contract, ~~except as provided otherwise by Laws or Regulations, and must be issued and signed by a surety named in "Companies Holding Certificates of Authority as Acceptable Sureties on Federal Bonds and as Acceptable Reinsuring Companies" as published in Department Circular 570 (as amended and supplemented) by the Bureau of the Fiscal Service, U.S. Department of the Treasury.~~ A bond signed by an agent or attorney-in-fact must be accompanied by a certified copy of that individual's authority to bind the surety. The evidence of authority must show that it is effective on the date the agent or attorney-in-fact signed the accompanying bond. The payment and performance bonds shall be recorded in the public records of Volusia County, Florida.
- D. Contractor shall obtain the required bonds from surety companies that are duly licensed or authorized, in ~~the state or jurisdiction in which the Project is located~~ Florida, to issue bonds in the required amounts.
- E. If the surety on a bond furnished by Contractor is declared bankrupt or becomes insolvent, or the surety ceases to meet the requirements above, then Contractor shall promptly notify Owner and Engineer in writing and shall, within 20 days after the event giving rise to such notification, provide another bond and surety, both of which must comply with the bond and surety requirements above.
- F. Prior to the date of commencement as set forth in the Notice to Proceed, ~~if~~ Contractor has failed to obtain a required bond, Owner may exclude the Contractor from the Site and exercise Owner's termination rights under Article 16.
- G. Upon request to Owner from any Subcontractor, Supplier, or other person or entity claiming to have furnished labor, services, materials, or equipment used in the performance of the Work, Owner shall provide a copy of the payment bond to such person or entity.
- H. Upon request to Contractor from any Subcontractor, Supplier, or other person or entity claiming to have furnished labor, services, materials, or equipment used in the performance of the Work, Contractor shall provide a copy of the payment bond to such person or entity.

6.02 Insurance—General Provisions

- A. ~~Owner and~~ Contractor shall obtain and maintain insurance as required in this article.
- B. All insurance required by the Contract to be purchased and maintained by **Owner or** Contractor shall be obtained from insurance companies that are duly licensed or authorized in the ~~sState or jurisdiction in which the Project is located~~ of Florida to issue insurance policies for the required limits and coverages. Unless a different standard is indicated ~~in the Supplementary Conditions~~, all companies that provide insurance policies required under this Contract shall have an A.M. Best rating of A-VII or better. _____
- C. Alternative forms of insurance coverage, including but not limited to self-insurance and “Occupational Accident and Excess Employer’s Indemnity Policies,” are not sufficient to meet the insurance requirements of this Contract, unless expressly allowed in the Supplementary Conditions.
- D. Contractor shall deliver to Owner, with copies to each additional insured identified in the Contract, certificates of insurance and endorsements establishing that Contractor has obtained and is maintaining the policies and coverages required by the Contract. Upon request by Owner or any other insured, Contractor shall also furnish other evidence of such required insurance, including but not limited to copies of policies, documentation of applicable self-insured retentions (if allowed) and deductibles, full disclosure of all relevant exclusions, and evidence of insurance required to be purchased and maintained by Subcontractors or Suppliers. In any documentation furnished under this provision, Contractor, Subcontractors, and Suppliers may block out (redact) (1) any confidential premium or pricing information and (2) any wording specific to a project or jurisdiction other than those applicable to this Contract.
- E. ~~Deleted in its entirety.~~ **Owner** shall deliver to Contractor, with copies to each additional insured identified in the Contract, certificates of insurance and endorsements establishing that Owner has obtained and is maintaining the policies and coverages required of Owner by the Contract (if any). ~~Upon request by Contractor or any other insured, Owner shall also provide other evidence of such required insurance (if any), including but not limited to copies of policies, documentation of applicable self-insured retentions (if allowed) and deductibles, and full disclosure of all relevant exclusions. In any documentation furnished under this provision, Owner may block out (redact) (1) any confidential premium or pricing information and (2) any wording specific to a project or jurisdiction other than those relevant to this Contract.~~
- F. ~~Failure of Owner or Contractor to demand such certificates or other evidence of the Contractor other party’s full compliance with these insurance requirements, or failure of Owner or Contractor to identify a deficiency in compliance from the evidence provided, will not be construed as a waiver of the other party Contractor’s obligation to obtain and maintain such insurance.~~ _____
- G. In addition to the liability insurance required to be provided by Contractor, the Owner, at Owner’s option, may purchase and maintain ~~Owner’s own~~ liability insurance. Owner’s liability

policies, if any, operate separately and independently from policies required to be provided by Contractor, and Contractor cannot rely upon Owner's liability policies for any of Contractor's obligations to the Owner, Engineer, or third parties.

H. Contractor shall require:

1. Subcontractors to purchase and maintain worker's compensation, commercial general liability, and other insurance that is appropriate for their participation in the Project, and to name as additional insureds Owner and Engineer (and any other individuals or entities identified in the Supplementary Conditions as additional insureds on Contractor's liability policies) on each Subcontractor's commercial general liability insurance policy; and
2. Suppliers to purchase and maintain insurance that is appropriate for their participation in the Project.

I. If ~~either party~~ Contractor does not purchase or maintain the insurance required ~~of such party~~ by the Contract, ~~Contractor~~ ~~such party~~ shall notify the ~~Owner~~ ~~other party~~ in writing of such failure to purchase prior to the start of the Work, or of such failure to maintain prior to any change in the required coverage.

J. If Contractor has failed to obtain and maintain required insurance, Contractor's entitlement to enter or remain at the Site will end immediately, and Owner may impose an appropriate set-off against payment for any associated costs (including but not limited to the cost of purchasing necessary insurance coverage), and exercise Owner's termination rights under Article 16.

K. Without prejudice to any other right or remedy, if ~~Contractor~~ ~~a party~~ has failed to obtain required insurance, the ~~Owner~~ ~~other party~~ may elect (but is in no way obligated) to obtain equivalent insurance to protect ~~such other party's~~ Owner's interests at the expense of the ~~Contractor~~ ~~party~~ who was required to provide such coverage, and the Contract Price will be adjusted accordingly.

L. Owner does not represent that insurance coverage and limits established in this Contract necessarily will be adequate to protect Contractor or Contractor's interests. Contractor is responsible for determining whether such coverage and limits are adequate to protect its interests, and for obtaining and maintaining any additional insurance that Contractor deems necessary.

M. The insurance and insurance limits required herein will not be deemed as a limitation on Contractor's liability, or that of its Subcontractors or Suppliers, under the indemnities granted to Owner and other individuals and entities in the Contract or otherwise.

N. All the policies of insurance required to be purchased and maintained under this Contract will contain a provision or endorsement that the coverage afforded will not be canceled, or renewal refused, until at least 10 days prior written notice has been given to the purchasing policyholder. Within three days of receipt of any such written notice, the purchasing policyholder shall provide a copy of the notice to each other insured and Engineer.

6.03 Contractor's Insurance

- A. *Required Insurance:* Contractor shall purchase and maintain Worker's Compensation, Commercial General Liability, and other insurance pursuant to the specific requirements of the Supplementary Conditions Solicitation / ITB document referenced in Article 7 of the Agreement.
- B. *General Provisions:* The policies of insurance required by this Paragraph 6.03 as supplemented must:
1. include at least the specific coverages required;
 2. be written for not less than the limits provided, or those required by Laws or Regulations, whichever is greater;
 3. remain in effect at least until the Work is complete (as set forth in Paragraph 15.06.D), and longer if expressly required elsewhere in this Contract, and at all times thereafter when Contractor may be correcting, removing, or replacing defective Work as a warranty or correction obligation, or otherwise, or returning to the Site to conduct other tasks arising from the Contract;
 4. apply with respect to the performance of the Work, whether such performance is by Contractor, any Subcontractor or Supplier, or by anyone directly or indirectly employed by any of them to perform any of the Work, or by anyone for whose acts any of them may be liable; and
 5. include completed operations coverage:
 - a. Such insurance shall remain in effect for 10 years after Substantial Completion.Supplemental Contract Conditions shall require Owner certificate of additional insureds to be satisfactory to Owner and any such additional insured of continuation of such insurance at final payment.
 6. make the Contractor solely responsible for any insurance deductible or self-insured retention.
 7. include all necessary endorsements to support the stated requirements.
- C. *Additional Insureds:* The Contractor's commercial general liability, automobile liability, employer's liability, umbrella or excess, pollution liability, and unmanned aerial vehicle liability policies, if required by this Contract, must:
1. include and list as additional insureds Owner and Engineer, and any individuals or entities identified as additional insureds in the Supplementary Conditions;
 2. include coverage for the respective officers, directors, members, partners, employees, and consultants of all such additional insureds;
 3. afford primary coverage to these additional insureds for all claims covered thereby (including as applicable those arising from both ongoing and completed operations);
 4. not seek contribution from insurance maintained by the additional insured; and

5. as to commercial general liability insurance, apply to additional insureds with respect to liability caused in whole or in part by Contractor's acts or omissions, or the acts and omissions of those working on Contractor's behalf, in the performance of Contractor's operations.

6.04 *Builder's Risk and Other Property Insurance*

- A. *Builder's Risk*: Unless otherwise provided in the Supplementary Conditions, Contractor shall purchase and maintain builder's risk insurance upon the Work on a completed value basis, in the amount of the Work's full insurable replacement cost (subject to such deductible amounts as may be provided in the Supplementary Conditions or required by Laws and Regulations). The specific requirements applicable to the builder's risk insurance are set forth in the Supplementary Conditions.
- B. *Property Insurance for Facilities of Owner Where Work Will Occur*: ~~Owner-Contractor~~ is responsible for obtaining and maintaining property insurance covering each existing structure, building, or facility in which any part of the Work will occur, or to which any part of the Work will attach or be adjoined. Such property insurance will be written on a special perils (all-risk) form, on a replacement cost basis, providing coverage consistent with that required for the builder's risk insurance, and will be maintained until the Work is complete, as set forth in Paragraph 15.06.D. Such policy shall identify both Contractor and Owner as additional insureds. Contractor shall be solely responsible for any deductible.
- C. *Property Insurance for Substantially Complete Facilities*: Promptly after Substantial Completion, and before actual occupancy or use of the substantially completed Work, ~~Contractor~~Owner will obtain property insurance for such substantially completed Work, and maintain such property insurance at least until the Work is complete, as set forth in Paragraph 15.06.D. Such property insurance will be written on a special perils (all-risk) form, on a replacement cost basis, and provide coverage consistent with that required for the builder's risk insurance. The builder's risk insurance may terminate upon written confirmation of ~~Owner's-Contractor's~~ procurement of such property insurance.
- D. *Partial Occupancy or Use by Owner*: If Owner will occupy or use a portion or portions of the Work prior to Substantial Completion of all the Work, as provided in Paragraph 15.04, then Owner ~~(directly, if it is the purchaser of the builder's risk policy, or through Contractor)~~ will provide advance notice of such occupancy or use to the builder's risk or all-risk insurer, and Contractor shall obtain an occupancy or use endorsement consenting to the continuation of coverage prior to Owner commencing such partial occupancy or use.
- E. *Insurance of Other Property; Additional Insurance*: If the express insurance provisions of the Contract do not require or address the insurance of a property item or interest, then the entity or individual owning such property item will be responsible for insuring it. If Contractor elects to obtain other special insurance to be included in or supplement the builder's risk or property insurance policies provided under this Paragraph 6.04, it may do so at Contractor's expense.

6.05 *Property Losses; Subrogation*

- A. The builder's risk insurance policy purchased and maintained in accordance with Paragraph 6.04 (or an installation floater policy if authorized by the Supplementary Conditions), will contain provisions to the effect that in the event of payment of any loss or

damage the insurer will have no rights of recovery against any insureds thereunder, or against Engineer or its consultants, or their officers, directors, members, partners, employees, agents, consultants, or subcontractors.

1. Owner and Contractor waive all rights against each other and the respective officers, directors, members, partners, employees, agents, consultants, and subcontractors of each and any of them, for all losses and damages caused by, arising out of, or resulting from any of the perils, risks, or causes of loss covered by such policies and any other property insurance applicable to the Work; and, in addition, waive all such rights against Engineer, its consultants, all individuals or entities identified in the Supplementary Conditions as builder's risk or installation floater insureds, and the officers, directors, members, partners, employees, agents, consultants, and subcontractors of each and any of them, under such policies for losses and damages so caused.
 2. None of the above waivers extends to the rights that any party making such waiver may have to the proceeds of insurance held by ~~Owner or Contractor~~ as trustee or fiduciary, or otherwise payable under any policy so issued.
- B. ~~Deleted in its entirety. Any property insurance policy maintained by Owner covering any loss, damage, or consequential loss to Owner's existing structures, buildings, or facilities in which any part of the Work will occur, or to which any part of the Work will attach or adjoin; to adjacent structures, buildings, or facilities of Owner; or to part or all of the completed or substantially completed Work, during partial occupancy or use pursuant to Paragraph 15.04, after Substantial Completion pursuant to Paragraph 15.03, or after final payment pursuant to Paragraph 15.06, will contain provisions to the effect that in the event of payment of any loss or damage the insurer will have no rights of recovery against any insureds thereunder, or against Contractor, Subcontractors, or Engineer, or the officers, directors, members, partners, employees, agents, consultants, or subcontractors of each and any of them, and that the insured is allowed to waive the insurer's rights of subrogation in a written contract executed prior to the loss, damage, or consequential loss.~~
1. ~~Deleted in its entirety. Owner waives all rights against Contractor, Subcontractors, and Engineer, and the officers, directors, members, partners, employees, agents, consultants and subcontractors of each and any of them, for all losses and damages caused by, arising out of, or resulting from fire or any of the perils, risks, or causes of loss covered by such policies.~~
- C. ~~Deleted in its entirety. The waivers in this Paragraph 6.05 include the waiver of rights due to business interruption, loss of use, or other consequential loss extending beyond direct physical loss or damage to Owner's property or the Work caused by, arising out of, or resulting from fire or other insured peril, risk, or cause of loss.~~
- D. Contractor shall be responsible for assuring that each Subcontract contains provisions whereby the Subcontractor waives all rights against Owner, Contractor, all individuals or entities identified in the Supplementary Conditions as insureds, the Engineer and its consultants, and the officers, directors, members, partners, employees, agents, consultants, and subcontractors of each and any of them, for all losses and damages caused by, arising out of, relating to, or resulting from fire or other peril, risk, or cause of loss covered by builder's risk insurance, installation floater, and any other property insurance applicable to the Work.

6.06 *Receipt and Application of Property Insurance Proceeds*

- A. Any insured loss under the builder's risk and other policies of property insurance required by Paragraph 6.04 will be adjusted and settled with the named insured that purchased the policy. Such named insured shall act as fiduciary for the other insureds, and give notice to such other insureds that adjustment and settlement of a claim is in progress. Any other insured may state its position regarding a claim for insured loss in writing within 15 days after notice of such claim.
- B. Proceeds for such insured losses may be made payable by the insurer either jointly to multiple insureds, or to the named insured that purchased the policy in its own right and as fiduciary for other insureds, subject to the requirements of any applicable mortgage clause. A named insured receiving insurance proceeds under the builder's risk and other policies of insurance required by Paragraph 6.04 shall maintain such proceeds in a segregated account, and distribute such proceeds in accordance with such agreement as the parties in interest may reach, or as otherwise required under the dispute resolution provisions of this Contract or applicable Laws and Regulations.
- C. If no other special agreement is reached, Contractor shall repair or replace the damaged Work, using allocated insurance proceeds.
- D. Owner, at its sole discretion, may elect to fund the costs associated with any property insurance claim, ~~excluding~~ the deductible, and seek reimbursement from Contractor's policy that identifies both Contractor and Owner as named insureds. If Owner exercises this right, it shall have sole authority to settle and adjust any claim and receive reimbursement under the policy with the proceeds made payable to eOwner. Contractor shall have the obligation to cooperate and comply with all terms and provisions of the policy and its failure to do so shall ~~constitue~~ constitute a material breach of the Contract. If Oewner does not elect this right, Contractor shall be required to fund the costs associated with any property insurance claim and seek reimbursement under the policy.
- E. In the event of any conflict between this Paragraph 6.06 and the specific insurance requirements of Contractor set forth in the Supplemental Conditions, the specific insurance requirements in the Supplemental Conditions shall govern.

ARTICLE 7—CONTRACTOR'S RESPONSIBILITIES

7.01 *Contractor's Means and Methods of Construction*

- A. Contractor shall be solely responsible for the means, methods, techniques, sequences, and procedures of construction.
- B. If the Contract Documents note, or Contractor determines, that professional engineering or other design services are needed to carry out Contractor's responsibilities for construction means, methods, techniques, sequences, and procedures, or for Site safety, then Contractor shall cause such services to be provided by a properly licensed design professional, at Contractor's expense. Such services are not Owner-delegated professional design services under this Contract, and neither Owner nor Engineer has any responsibility with respect to (1) Contractor's determination of the need for such services, (2) the qualifications or licensing

of the design professionals retained or employed by Contractor, (3) the performance of such services, or (4) any errors, omissions, or defects in such services.

7.02 *Supervision and Superintendence*

- A. Contractor shall supervise, inspect, and direct the Work competently and efficiently, devoting such attention thereto and applying such skills and expertise as may be necessary to perform the Work in accordance with the Contract Documents.
- B. At all times during the progress of the Work, Contractor shall assign a competent resident superintendent who will not be replaced without written notice to Owner and Engineer except under extraordinary circumstances.

7.03 *Labor; Working Hours*

- A. Contractor shall provide competent, suitably qualified personnel to survey and lay out the Work and perform construction as required by the Contract Documents. Contractor shall maintain good discipline and order at the Site.
- B. Contractor shall be fully responsible to Owner and Engineer for all acts and omissions of Contractor's employees; of Suppliers and Subcontractors, and their employees; and of any other individuals or entities performing or furnishing any of the Work, just as Contractor is responsible for Contractor's own acts and omissions. The Contractor agrees to remove from the Project an employee, Subcontractor, or Subcontractor employee that commits any breach of the Contract Documents or any breach of the Owner's written rules and regulations regarding the jobsite conduct.
- C. The Contractor shall enforce strict discipline and good order among the Contractor's employees and other persons carrying out the Work. Contractor shall not permit employment of unfit persons or persons not properly skilled in tasks assigned to them. The Contractor shall require all construction personnel to maintain a neat general appearance at all times. Shirts, trousers and proper shoes are required apparel. The display of vulgar words, signs or figures is prohibited. Sandals and flip-flops are prohibited on the Project site. The use of radios, tape players, CD players, boom boxes, sound producing devices and the like are prohibited on the Project site. The Contractor shall not be permitted to use restrooms or other sanitaiysanitary facilities within the Owner's existing buildings or on-site facilities.
- D. Except as otherwise required for the safety or protection of persons or the Work or property at the Site or adjacent thereto, and except as otherwise stated in the Contract Documents, all Work at the Site will be performed during regular working hours, Monday through Friday. Contractor will not perform Work on a Saturday, Sunday, or any legal holiday. Contractor may perform Work outside regular working hours or on Saturdays, Sundays, or legal holidays only with Owner's written consent, which will not be unreasonably withheld.

7.04 *Services, Materials, and Equipment*

- A. Unless otherwise specified in the Contract Documents, Contractor shall provide and assume full responsibility for all services, materials, equipment, labor, transportation, construction equipment and machinery, tools, appliances, fuel, power, light, heat, telephone, water, sanitary facilities, temporary facilities, and all other facilities and incidentals necessary for the

performance, testing, start up, and completion of the Work, whether or not such items are specifically called for in the Contract Documents.

- B. All materials and equipment incorporated into the Work must be new and of good quality, except as otherwise provided in the Contract Documents. All special warranties and guarantees required by the Specifications will expressly run to the benefit of Owner. If required by Engineer, Contractor shall furnish satisfactory evidence (including reports of required tests) as to the source, kind, and quality of materials and equipment.
- C. All materials and equipment must be stored, applied, installed, connected, erected, protected, used, cleaned, and conditioned in accordance with instructions of the applicable Supplier, except as otherwise may be provided in the Contract Documents.

7.05 “Or Equals”

- A. *Contractor’s Request; Governing Criteria:* Whenever an item of equipment or material is specified or described in the Contract Documents by using the names of one or more proprietary items or specific Suppliers, the Contract Price has been based upon Contractor furnishing such item as specified. The specification or description of such an item is intended to establish the type, function, appearance, and quality required. Unless the specification or description contains or is followed by words reading that no like, equivalent, or “or equal” item is permitted, Contractor may request that Engineer authorize the use of other items of equipment or material, or items from other proposed Suppliers, under the circumstances described below.
 - 1. If Engineer in its sole discretion determines that an item of equipment or material proposed by Contractor is functionally equal to that named and sufficiently similar so that no change in related Work will be required, Engineer will deem it an “or equal” item. For the purposes of this paragraph, a proposed item of equipment or material will be considered functionally equal to an item so named if:
 - a. in the exercise of reasonable judgment Engineer determines that the proposed item:
 - 1) is at least equal in materials of construction, quality, durability, appearance, strength, and design characteristics;
 - 2) will reliably perform at least equally well the function and achieve the results imposed by the design concept of the completed Project as a functioning whole;
 - 3) has a proven record of performance and availability of responsive service; and
 - 4) is not objectionable to Owner.
 - b. Contractor certifies that, if the proposed item is approved and incorporated into the Work:
 - 1) there will be no increase in cost to the Owner or increase in Contract Times; and
 - 2) the item will conform substantially to the detailed requirements of the item named in the Contract Documents.
- B. *Contractor’s Expense:* Contractor shall provide all data in support of any proposed “or equal” item at Contractor’s expense.

- C. *Engineer's Evaluation and Determination*: Engineer will be allowed a reasonable time to evaluate each "or-equal" request. Engineer may require Contractor to furnish additional data about the proposed "or-equal" item. Engineer will be the sole judge of acceptability. No "or-equal" item will be ordered, furnished, installed, or utilized until Engineer's review is complete and Engineer determines that the proposed item is an "or-equal," which will be evidenced by an approved Shop Drawing or other written communication. Engineer will advise Contractor in writing of any negative determination.
- D. *Effect of Engineer's Determination*: Neither approval nor denial of an "or-equal" request will result in any change in Contract Price. The Engineer's denial of an "or-equal" request will be final and binding, and may not be reversed through an appeal under any provision of the Contract.
- E. *Treatment as a Substitution Request*: If Engineer determines that an item of equipment or material proposed by Contractor does not qualify as an "or-equal" item, Contractor may request that Engineer consider the item a proposed substitute pursuant to Paragraph 7.06.

7.06 Substitutes

- A. *Contractor's Request; Governing Criteria*: Unless the specification or description of an item of equipment or material required to be furnished under the Contract Documents contains or is followed by words reading that no substitution is permitted, Contractor may request that Engineer authorize the use of other items of equipment or material under the circumstances described below. To the extent possible such requests must be made before commencement of related construction at the Site.
 - 1. Contractor shall submit sufficient information as provided below to allow Engineer to determine if the item of material or equipment proposed is functionally equivalent to that named and an acceptable substitute therefor. Engineer will not accept requests for review of proposed substitute items of equipment or material from anyone other than Contractor.
 - 2. The requirements for review by Engineer will be as set forth in Paragraph 7.06.B, as supplemented by the Specifications, and as Engineer may decide is appropriate under the circumstances.
 - 3. Contractor shall make written application to Engineer for review of a proposed substitute item of equipment or material that Contractor seeks to furnish or use. The application:
 - a. will certify that the proposed substitute item will:
 - 1) perform adequately the functions and achieve the results called for by the general design;
 - 2) be similar in substance to the item specified; and
 - 3) be suited to the same use as the item specified.
 - b. will state:
 - 1) the extent, if any, to which the use of the proposed substitute item will necessitate a change in Contract Times;

- 2) whether use of the proposed substitute item in the Work will require a change in any of the Contract Documents (or in the provisions of any other direct contract with Owner for other work on the Project) to adapt the design to the proposed substitute item; and
 - 3) whether incorporation or use of the proposed substitute item in connection with the Work is subject to payment of any license fee or royalty.
- c. will identify:
 - 1) all variations of the proposed substitute item from the item specified; and
 - 2) available engineering, sales, maintenance, repair, and replacement services.
 - d. will contain an itemized estimate of all costs or credits that will result directly or indirectly from use of such substitute item, including but not limited to changes in Contract Price, shared savings, costs of redesign, and claims of other contractors affected by any resulting change.
- B. *Engineer's Evaluation and Determination:* Engineer will be allowed a reasonable time to evaluate each substitute request, and to obtain comments and direction from Owner. Engineer may require Contractor to furnish additional data about the proposed substitute item. Engineer will be the sole judge of acceptability. No substitute will be ordered, furnished, installed, or utilized until Engineer's review is complete and Engineer determines that the proposed item is an acceptable substitute. Engineer's determination will be evidenced by a Field Order or a proposed Change Order accounting for the substitution itself and all related impacts, including changes in Contract Price or Contract Times. Engineer will advise Contractor in writing of any negative determination.
- C. *Special Guarantee:* Owner may require Contractor to furnish at Contractor's expense a special performance guarantee or other surety with respect to any substitute.
- D. *Reimbursement of Engineer's Cost:* Engineer will record Engineer's costs in evaluating a substitute proposed or submitted by Contractor. Whether or not Engineer approves a substitute so proposed or submitted by Contractor, Contractor shall reimburse Owner for the reasonable charges of Engineer for evaluating each such proposed substitute. Contractor shall also reimburse Owner for the reasonable charges of Engineer for making changes in the Contract Documents (or in the provisions of any other direct contract with Owner) resulting from the acceptance of each proposed substitute.
- E. *Contractor's Expense:* Contractor shall provide all data in support of any proposed substitute at Contractor's expense.
- F. *Effect of Engineer's Determination:* If Engineer approves the substitution request, Contractor shall execute the proposed Change Order and proceed with the substitution. The Engineer's denial of a substitution request will be final and binding, and may not be reversed through an appeal under any provision of the Contract. Contractor may challenge the scope of reimbursement costs imposed under Paragraph 7.06.D, by timely submittal of a Change Proposal.

7.07 *Concerning Subcontractors and Suppliers*

- A. Contractor may retain Subcontractors and Suppliers for the performance of parts of the Work. Such Subcontractors and Suppliers must be acceptable to Owner. The Contractor's retention of a Subcontractor or Supplier for the performance of parts of the Work will not relieve Contractor's obligation to Owner to perform and complete the Work in accordance with the Contract Documents.
- B. Contractor shall retain specific Subcontractors and Suppliers for the performance of designated parts of the Work if required by the Contract to do so.
- C. Subsequent to the submittal of Contractor's Bid or final negotiation of the terms of the Contract, Owner may not require Contractor to retain any Subcontractor or Supplier to furnish or perform any of the Work against which Contractor has reasonable objection.
- D. Prior to entry into any binding subcontract or purchase order, Contractor shall submit to Owner the identity of the proposed Subcontractor or Supplier (unless Owner has already deemed such proposed Subcontractor or Supplier acceptable during the bidding process or otherwise). Such proposed Subcontractor or Supplier shall be deemed acceptable to Owner unless Owner raises a substantive, reasonable objection within 5 days.
- E. Owner may require the replacement of any Subcontractor or Supplier. Owner also may require Contractor to retain specific replacements; provided, however, that Owner may not require a replacement to which Contractor has a reasonable objection. If Contractor has submitted the identity of certain Subcontractors or Suppliers for acceptance by Owner, and Owner has accepted it (either in writing or by failing to make written objection thereto), then Owner may subsequently revoke the acceptance of any such Subcontractor or Supplier so identified solely on the basis of substantive, reasonable objection after due investigation. Contractor shall submit an acceptable replacement for the rejected Subcontractor or Supplier.
- F. If Owner requires the replacement of any Subcontractor or Supplier retained by Contractor to perform any part of the Work, then Contractor shall be entitled to an adjustment in Contract Price or Contract Times, with respect to the replacement; and Contractor shall initiate a Change Proposal for such adjustment within 30 days of Owner's requirement of replacement.
- G. No acceptance by Owner of any such Subcontractor or Supplier, whether initially or as a replacement, will constitute a waiver of the right of Owner to the completion of the Work in accordance with the Contract Documents.
- H. On a monthly basis, Contractor shall submit to Engineer a complete list of all Subcontractors and Suppliers having a direct contract with Contractor, and of all other Subcontractors and Suppliers known to Contractor at the time of submittal.
- I. Contractor shall be solely responsible for scheduling and coordinating the work of Subcontractors and Suppliers.
- J. The divisions and sections of the Specifications and the identifications of any Drawings do not control Contractor in dividing the Work among Subcontractors or Suppliers, or in delineating the Work to be performed by any specific trade.

- K. All Work performed for Contractor by a Subcontractor or Supplier must be pursuant to an appropriate contractual agreement that specifically binds the Subcontractor or Supplier to the applicable terms and conditions of the Contract for the benefit of Owner and Engineer.
- L. Owner may furnish to any Subcontractor or Supplier, to the extent practicable, information about amounts paid to Contractor for Work performed for Contractor by the Subcontractor or Supplier.
- M. Contractor shall restrict all Subcontractors and Suppliers from communicating with Engineer or Owner, except through Contractor or in case of an emergency, or as otherwise expressly allowed in this Contract.

7.08 *Patent Fees and Royalties*

- A. Contractor shall pay all license fees and royalties and assume all costs incident to the use in the performance of the Work or the incorporation in the Work of any invention, design, process, product, or device which is the subject of patent rights or copyrights held by others. If an invention, design, process, product, or device is specified in the Contract Documents for use in the performance of the Work and if, to the actual knowledge of Owner or Engineer, its use is subject to patent rights or copyrights calling for the payment of any license fee or royalty to others, the existence of such rights will be disclosed in the Contract Documents.
- B. ~~Deleted in its entirety. To the fullest extent permitted by Laws and Regulations, Owner shall indemnify and hold harmless Contractor, and its officers, directors, members, partners, employees, agents, consultants, and subcontractors, from and against all claims, costs, losses, and damages (including but not limited to all fees and charges of engineers, architects, attorneys, and other professionals, and all court or arbitration or other dispute resolution costs) arising out of or relating to any infringement of patent rights or copyrights incident to the use in the performance of the Work or resulting from the incorporation in the Work of any invention, design, process, product, or device specified in the Contract Documents, but not identified as being subject to payment of any license fee or royalty to others required by patent rights or copyrights.~~
- C. ~~Deleted in its entirety. To the fullest extent permitted by Laws and Regulations, Contractor shall indemnify and hold harmless Owner and Engineer, and the officers, directors, members, partners, employees, agents, consultants and subcontractors of each and any of them, from and against all claims, costs, losses, and damages (including but not limited to all fees and charges of engineers, architects, attorneys, and other professionals and all court or arbitration or other dispute resolution costs) arising out of or relating to any infringement of patent rights or copyrights incident to the use in the performance of the Work or resulting from the incorporation in the Work of any invention, design, process, product, or device not specified in the Contract Documents.~~

7.09 *Permits*

- A. Unless otherwise provided in the Contract Documents, Contractor shall obtain and pay for all construction permits, licenses, and certificates of occupancy. Owner shall assist Contractor, when necessary, in obtaining such permits and licenses. Contractor shall pay all governmental charges and inspection fees necessary for the prosecution of the Work which are applicable at the time of the submission of Contractor's Bid (or when Contractor became bound under a

negotiated contract). Owner shall pay all charges of utility owners for connections for providing permanent service to the Work.

7.10 Taxes

- A. Contractor shall pay all sales, consumer, use, and other similar taxes required to be paid by Contractor in accordance with the Laws and Regulations of the place of the Project which are applicable during the performance of the Work.

7.11 Laws and Regulations

- A. Contractor shall give all notices required by and shall comply with all Laws and Regulations applicable to the performance of the Work. Neither Owner nor Engineer shall be responsible for monitoring Contractor's compliance with any Laws or Regulations.
- B. If Contractor performs any Work or takes any other action knowing or having reason to know that it is contrary to Laws or Regulations, Contractor shall bear all resulting costs and losses, and shall indemnify and hold harmless Owner and Engineer, and the officers, directors, members, partners, employees, agents, consultants, and subcontractors of each and any of them, from and against all claims, costs, losses, and damages (including but not limited to all fees and charges of engineers, architects, attorneys, and other professionals and all court or arbitration or other dispute resolution costs) arising out of or relating to such Work or other action. It is not Contractor's responsibility to make certain that the Work described in the Contract Documents is in accordance with Laws and Regulations, but this does not relieve Contractor of its obligations under Paragraph 3.03.
- C. Owner or Contractor may give written notice to the other party of any changes after the submission of Contractor's Bid (or after the date when Contractor became bound under a negotiated contract) in Laws or Regulations having an effect on the cost or time of performance of the Work, including but not limited to changes in Laws or Regulations having an effect on procuring permits and on sales, use, value-added, consumption, and other similar taxes. If Owner and Contractor are unable to agree on entitlement to or on the amount or extent, if any, of any adjustment in Contract Price or Contract Times resulting from such changes, then within 30 days of such written notice Contractor may submit a Change Proposal, or Owner may initiate a Claim.

7.12 Record Documents

- A. Contractor shall maintain in a safe place at the Site one printed record copy of all Drawings, Specifications, Addenda, Change Orders, Work Change Directives, Field Orders, written interpretations and clarifications, and approved Shop Drawings. Contractor shall keep such record documents in good order and annotate them to show changes made during construction. These record documents, together with all approved Samples, will be available to Engineer for reference. Upon completion of the Work, Contractor shall deliver these record documents to Engineer.

7.13 Safety and Protection

- A. Contractor shall be solely responsible for initiating, maintaining, and supervising all safety precautions and programs in connection with the Work. Such responsibility does not relieve

Subcontractors of their responsibility for the safety of persons or property in the performance of their work, nor for compliance with applicable safety Laws and Regulations.

- B. Contractor shall designate a qualified and experienced safety representative whose duties and responsibilities are the prevention of Work-related accidents and the maintenance and supervision of safety precautions and programs.
- C. Contractor shall take all necessary precautions for the safety of, and shall provide the necessary protection to prevent damage, injury, or loss to:
 - 1. all persons on the Site or who may be affected by the Work;
 - 2. all the Work and materials and equipment to be incorporated therein, whether in storage on or off the Site; and
 - 3. other property at the Site or adjacent thereto, including trees, shrubs, lawns, walks, pavements, roadways, structures, other work in progress, utilities, and Underground Facilities not designated for removal, relocation, or replacement in the course of construction.
- D. All damage, injury, or loss to any property referred to in Paragraph 7.13.C.2 or 7.13.C.3 caused, directly or indirectly, in whole or in part, by Contractor, any Subcontractor, Supplier, or any other individual or entity directly or indirectly employed by any of them to perform any of the Work, or anyone for whose acts any of them may be liable, shall be remedied by Contractor at its expense (except damage or loss attributable to the fault of Drawings or Specifications or to the acts or omissions of Owner or Engineer or anyone employed by any of them, or anyone for whose acts any of them may be liable, and not attributable, directly or indirectly, in whole or in part, to the fault or negligence of Contractor or any Subcontractor, Supplier, or other individual or entity directly or indirectly employed by any of them).
- E. Contractor shall comply with all applicable Laws and Regulations relating to the safety of persons or property, or to the protection of persons or property from damage, injury, or loss; and shall erect and maintain all necessary safeguards for such safety and protection.
- F. Contractor shall notify Owner; the owners of adjacent property; the owners of Underground Facilities and other utilities (if the identity of such owners is known to Contractor); and other contractors and utility owners performing work at or adjacent to the Site, in writing, when Contractor knows that prosecution of the Work may affect them, and shall cooperate with them in the protection, removal, relocation, and replacement of their property or work in progress.
- G. Contractor shall comply with the applicable requirements of Owner's safety programs, if any. Any Owner's safety programs that are applicable to the Work are identified or included in the Supplementary Conditions or Specifications.
- H. Contractor shall inform Owner and Engineer of the specific requirements of Contractor's safety program with which Owner's and Engineer's employees and representatives must comply while at the Site.
- I. Contractor's duties and responsibilities for safety and protection will continue until all the Work is completed, Engineer has issued a written notice to Owner and Contractor in

accordance with Paragraph 15.06.C that the Work is acceptable, and Contractor has left the Site (except as otherwise expressly provided in connection with Substantial Completion).

- J. Contractor's duties and responsibilities for safety and protection will resume whenever Contractor or any Subcontractor or Supplier returns to the Site to fulfill warranty or correction obligations, or to conduct other tasks arising from the Contract Documents.

7.14 *Hazard Communication Programs*

- A. Contractor shall be responsible for coordinating any exchange of safety data sheets (formerly known as material safety data sheets) or other hazard communication information required to be made available to or exchanged between or among employers at the Site in accordance with Laws or Regulations.

7.15 *Emergencies*

- A. In emergencies affecting the safety or protection of persons or the Work or property at the Site or adjacent thereto, Contractor is obligated to act to prevent damage, injury, or loss. Contractor shall give Engineer prompt written notice if Contractor believes that any significant changes in the Work or variations from the Contract Documents have been caused by an emergency, or are required as a result of Contractor's response to an emergency. If Engineer determines that a change in the Contract Documents is required because of an emergency or Contractor's response, a Work Change Directive or Change Order will be issued.

7.16 *Submittals*

A. *Shop Drawing and Sample Requirements*

1. Before submitting a Shop Drawing or Sample, Contractor shall:
 - a. review and coordinate the Shop Drawing or Sample with other Shop Drawings and Samples and with the requirements of the Work and the Contract Documents;
 - b. determine and verify:
 - 1) all field measurements, quantities, dimensions, specified performance and design criteria, installation requirements, materials, catalog numbers, and similar information with respect to the Submittal;
 - 2) the suitability of all materials and equipment offered with respect to the indicated application, fabrication, shipping, handling, storage, assembly, and installation pertaining to the performance of the Work; and
 - 3) all information relative to Contractor's responsibilities for means, methods, techniques, sequences, and procedures of construction, and safety precautions and programs incident thereto;
 - c. confirm that the Submittal is complete with respect to all related data included in the Submittal.
2. Each Shop Drawing or Sample must bear a stamp or specific written certification that Contractor has satisfied Contractor's obligations under the Contract Documents with respect to Contractor's review of that Submittal, and that Contractor approves the Submittal.

3. With each Shop Drawing or Sample, Contractor shall give Engineer specific written notice of any variations that the Submittal may have from the requirements of the Contract Documents. This notice must be set forth in a written communication separate from the Submittal; and, in addition, in the case of a Shop Drawing by a specific notation made on the Shop Drawing itself.
- B. *Submittal Procedures for Shop Drawings and Samples:* Contractor shall label and submit Shop Drawings and Samples to Engineer for review and approval in accordance with the accepted Schedule of Submittals.
1. *Shop Drawings*
 - a. Contractor shall submit the number of copies required in the Specifications.
 - b. Data shown on the Shop Drawings must be complete with respect to quantities, dimensions, specified performance and design criteria, materials, and similar data to show Engineer the services, materials, and equipment Contractor proposes to provide, and to enable Engineer to review the information for the limited purposes required by Paragraph 7.16.C.
 2. *Samples*
 - a. Contractor shall submit the number of Samples required in the Specifications.
 - b. Contractor shall clearly identify each Sample as to material, Supplier, pertinent data such as catalog numbers, the use for which intended and other data as Engineer may require to enable Engineer to review the Submittal for the limited purposes required by Paragraph 7.16.C.
 3. Where a Shop Drawing or Sample is required by the Contract Documents or the Schedule of Submittals, any related Work performed prior to Engineer's review and approval of the pertinent submittal will be at the sole expense and responsibility of Contractor.
- C. *Engineer's Review of Shop Drawings and Samples*
1. Engineer will provide timely review of Shop Drawings and Samples in accordance with the accepted Schedule of Submittals. Engineer's review and approval will be only to determine if the items covered by the Submittals will, after installation or incorporation in the Work, comply with the requirements of the Contract Documents, and be compatible with the design concept of the completed Project as a functioning whole as indicated by the Contract Documents.
 2. Engineer's review and approval will not extend to means, methods, techniques, sequences, or procedures of construction, or to safety precautions or programs incident thereto.
 3. Engineer's review and approval of a separate item as such will not indicate approval of the assembly in which the item functions.
 4. Engineer's review and approval of a Shop Drawing or Sample will not relieve Contractor from responsibility for any variation from the requirements of the Contract Documents unless Contractor has complied with the requirements of Paragraph 7.16.A.3 and Engineer has given written approval of each such variation by specific written notation

thereof incorporated in or accompanying the Shop Drawing or Sample. Engineer will document any such approved variation from the requirements of the Contract Documents in a Field Order or other appropriate Contract modification.

5. Engineer's review and approval of a Shop Drawing or Sample will not relieve Contractor from responsibility for complying with the requirements of Paragraphs 7.16.A and B.
6. Engineer's review and approval of a Shop Drawing or Sample, or of a variation from the requirements of the Contract Documents, will not, under any circumstances, change the Contract Times or Contract Price, unless such changes are included in a Change Order.
7. Neither Engineer's receipt, review, acceptance, or approval of a Shop Drawing or Sample will result in such item becoming a Contract Document.
8. Contractor shall perform the Work in compliance with the requirements and commitments set forth in approved Shop Drawings and Samples, subject to the provisions of Paragraph 7.16.C.4.

D. *Resubmittal Procedures for Shop Drawings and Samples*

1. Contractor shall make corrections required by Engineer and shall return the required number of corrected copies of Shop Drawings and submit, as required, new Samples for review and approval. Contractor shall direct specific attention in writing to revisions other than the corrections called for by Engineer on previous Submittals.
2. Contractor shall furnish required Shop Drawing and Sample submittals with sufficient information and accuracy to obtain required approval of an item with no more than two resubmittals. Engineer will record Engineer's time for reviewing a third or subsequent resubmittal of a Shop Drawing or Sample, and Contractor shall be responsible for Engineer's charges to Owner for such time. Owner may impose a set-off against payments due Contractor to secure reimbursement for such charges.
3. If Contractor requests a change of a previously approved Shop Drawing or Sample, Contractor shall be responsible for Engineer's charges to Owner for its review time, and Owner may impose a set-off against payments due Contractor to secure reimbursement for such charges, unless the need for such change is beyond the control of Contractor.

E. *Submittals Other than Shop Drawings, Samples, and Owner-Delegated Designs*

1. The following provisions apply to all Submittals other than Shop Drawings, Samples, and Owner-delegated designs:
 - a. Contractor shall submit all such Submittals to the Engineer in accordance with the Schedule of Submittals and pursuant to the applicable terms of the Contract Documents.
 - b. Engineer will provide timely review of all such Submittals in accordance with the Schedule of Submittals and return such Submittals with a notation of either Accepted or Not Accepted. Any such Submittal that is not returned within the time established in the Schedule of Submittals will be deemed accepted.

- c. Engineer's review will be only to determine if the Submittal is acceptable under the requirements of the Contract Documents as to general form and content of the Submittal.
- d. If any such Submittal is not accepted, Contractor shall confer with Engineer regarding the reason for the non-acceptance, and resubmit an acceptable document.
- 2. Procedures for the submittal and acceptance of the Progress Schedule, the Schedule of Submittals, and the Schedule of Values are set forth in Paragraphs 2.03, 2.04, and 2.05.
- F. Owner-delegated Designs: Submittals pursuant to Owner-delegated designs are governed by the provisions of Paragraph 7.19.

7.17 Contractor's General Warranty and Guarantee

- A. Contractor warrants and guarantees to Owner that all Work will be in accordance with the Contract Documents and will not be defective. Engineer is entitled to rely on Contractor's warranty and guarantee.
- B. Owner's rights under this warranty and guarantee are in addition to, and are not limited by, Owner's rights under the correction period provisions of Paragraph 15.08. The time in which Owner may enforce its warranty and guarantee rights under this Paragraph 7.17 is limited only by applicable Laws and Regulations restricting actions to enforce such rights; provided, however, that after the end of the correction period under Paragraph 15.08:
 - 1. Owner shall give Contractor written notice of any defective Work within 60 days of the discovery that such Work is defective; and
 - 2. Such notice will be deemed the start of an event giving rise to a Claim under Paragraph 12.01.B, such that any related Claim must be brought within 30 days of the notice.
- C. Contractor's warranty and guarantee hereunder excludes defects or damage caused by:
 - 1. abuse, or improper modification, maintenance, or operation, by persons other than Contractor, Subcontractors, Suppliers, or any other individual or entity for whom Contractor is responsible; or
 - 2. normal wear and tear under normal usage.
- D. Contractor's obligation to perform and complete the Work in accordance with the Contract Documents is absolute. None of the following will constitute an acceptance of Work that is not in accordance with the Contract Documents, a release of Contractor's obligation to perform the Work in accordance with the Contract Documents, or a release of Owner's warranty and guarantee rights under this Paragraph 7.17:
 - 1. Observations by Engineer;
 - 2. Recommendation by Engineer or payment by Owner of any progress or final payment;
 - 3. The issuance of a certificate of Substantial Completion by Engineer or any payment related thereto by Owner;
 - 4. Use or occupancy of the Work or any part thereof by Owner;

5. Any review and approval of a Shop Drawing or Sample submittal;
 6. The issuance of a notice of acceptability by Engineer;
 7. The end of the correction period established in Paragraph 15.08;
 8. Any inspection, test, or approval by others; or
 9. Any correction of defective Work by Owner.
- E. If the Contract requires the Contractor to accept the assignment of a contract entered into by Owner, then the specific warranties, guarantees, and correction obligations contained in the assigned contract will govern with respect to Contractor's performance obligations to Owner for the Work described in the assigned contract.

7.18 Indemnification

- A. To the fullest extent permitted by Laws and Regulations, and in addition to any other obligations of Contractor under the Contract or otherwise, Contractor shall indemnify and hold harmless Owner ~~and Engineer~~, and the Owner's officers, directors, members, partners, and employees, agents, consultants and subcontractors of each and any of them, from losses, damages, costs, and judgments (including but not limited to all reasonable fees and charges of engineers, architects, attorneys, and other professionals, and all court or arbitration or other dispute resolution costs) arising from third-party claims or actions relating to or resulting from the performance or furnishing of the Work, provided that any such claim, action, loss, cost, judgment or damage is attributable to bodily injury, sickness, disease, or death, or to damage to or destruction of tangible property (other than the Work itself), including the loss of use resulting therefrom, and caused in whole or in part by any act or omission of the Contractor, any Subcontractor, anyone directly or indirectly employed by any of them or anyone for whose acts any of them may be liable, regardless of whether or not it is caused in part by a party indemnified hereunder. Such obligation shall not be construed to negate, abridge or otherwise reduce any other right or obligation of indemnity which otherwise exists as to any party or person described in this subsection but only to the extent caused by any negligent act or omission of Contractor, any Subcontractor, any Supplier, or any individual or entity directly or indirectly employed by any of them to perform any of the Work, or anyone for whose acts any of them may be liable.
- B. ~~In any and all claims against Owner or Engineer, or any of their officers, directors, members, partners, employees, agents, consultants, or subcontractors, by any employee (or the survivor or personal representative of such employee) of Contractor, any Subcontractor, any Supplier, or any individual or entity directly or indirectly employed by any of them to perform any of the Work, or anyone for whose acts any of them may be liable, the indemnification obligation under Paragraph 7.18.A will not be limited in any way by any limitation on the amount or type of damages, compensation, or benefits payable by or for Contractor or any such Subcontractor, Supplier, or other individual or entity under workers' compensation acts, disability benefit acts, or other employee benefit acts. The Contractor acknowledges the limit of dollar amount of Contractor's indemnity obligations required by the Contract specifically for those claims caused in whole or in part by the Owner or Engineer shall be \$1,000,000 or the Contract Sum of the Project, whichever is more. The parties agree that the indemnity~~

provided herein bears a reasonable commercial relationship to the Contract and is incorporated by this reference into the Project specifications and bid documents. if any.

- C. Notwithstanding the above and without monetary limitation, the Contractor hereby indemnifies and holds harmless the Owner, their officers and employees, from liabilities, damages, losses and costs, including, but not limited to, reasonable attorney's fees, to the extent caused by negligence, recklessness, or intentional wrongful misconduct of the Contractor and persons employed or utilized by the Contractor in the performance of the Contract.
- D. Contractor agrees and understands that its obligation to indemnify, hold harmless, and defend as set forth in Paragraphs 7.18.A and B. above includes without limitation, claims, losses, etc., for personal injury, death, property damage, Hazardous Environmental Conditions, infringement of patent rights or copyrights incidental to the use or incorporation in the performance of the Work, etc., to the extent caused by the negligence, recklessness, or intentional misconduct of Contractor and the persons or entities employed or utilized by Contractor in the performance of the Contract.

7.19 *Delegation of Professional Design Services*

- A. Owner may require Contractor to provide professional design services for a portion of the Work by express delegation in the Contract Documents. Such delegation will specify the performance and design criteria that such services must satisfy, and the Submittals that Contractor must furnish to Engineer with respect to the Owner-delegated design.
- B. Contractor shall cause such Owner-delegated professional design services to be provided pursuant to the professional standard of care by a properly licensed design professional, whose signature and seal must appear on all drawings, calculations, specifications, certifications, and Submittals prepared by such design professional. Such design professional must issue all certifications of design required by Laws and Regulations.
- C. If a Shop Drawing or other Submittal related to the Owner-delegated design is prepared by Contractor, a Subcontractor, or others for submittal to Engineer, then such Shop Drawing or other Submittal must bear the written approval of Contractor's design professional when submitted by Contractor to Engineer.
- D. Owner and Engineer shall be entitled to rely upon the adequacy, accuracy, and completeness of the services, certifications, and approvals performed or provided by the design professionals retained or employed by Contractor under an Owner-delegated design, subject to the professional standard of care and the performance and design criteria stated in the Contract Documents.
- E. Pursuant to this Paragraph 7.19, Engineer's review, approval, and other determinations regarding design drawings, calculations, specifications, certifications, and other Submittals furnished by Contractor pursuant to an Owner-delegated design will be only for the following limited purposes:
 - 1. Checking for conformance with the requirements of this Paragraph 7.19;

2. Confirming that Contractor (through its design professionals) has used the performance and design criteria specified in the Contract Documents; and
 3. Establishing that the design furnished by Contractor is consistent with the design concept expressed in the Contract Documents.
- F. Contractor shall not be responsible for the adequacy of performance or design criteria specified by Owner or Engineer.
- G. Contractor is not required to provide professional services in violation of applicable Laws and Regulations.

ARTICLE 8—OTHER WORK AT THE SITE

8.01 *Other Work*

- A. In addition to and apart from the Work under the Contract Documents, the Owner may perform other work at or adjacent to the Site. Such other work may be performed by Owner's employees, or through contracts between the Owner and third parties. Owner may also arrange to have third-party utility owners perform work on their utilities and facilities at or adjacent to the Site.
- B. If Owner performs other work at or adjacent to the Site with Owner's employees, or through contracts for such other work, then Owner shall give Contractor written notice thereof prior to starting any such other work. If Owner has advance information regarding the start of any third-party utility work that Owner has arranged to take place at or adjacent to the Site, Owner shall provide such information to Contractor.
- C. Contractor shall afford proper and safe access to the Site to each contractor that performs such other work, each utility owner performing other work, and Owner, if Owner is performing other work with Owner's employees, and provide a reasonable opportunity for the introduction and storage of materials and equipment and the execution of such other work.
- D. Contractor shall do all cutting, fitting, and patching of the Work that may be required to properly connect or otherwise make its several parts come together and properly integrate with such other work. Contractor shall not endanger any work of others by cutting, excavating, or otherwise altering such work; provided, however, that Contractor may cut or alter others' work with the written consent of Engineer and the others whose work will be affected.
- E. If the proper execution or results of any part of Contractor's Work depends upon work performed by others, Contractor shall inspect such other work and promptly report to Engineer in writing any delays, defects, or deficiencies in such other work that render it unavailable or unsuitable for the proper execution and results of Contractor's Work. Contractor's failure to so report will constitute an acceptance of such other work as fit and proper for integration with Contractor's Work except for latent defects and deficiencies in such other work.
- F. The provisions of this article are not applicable to work that is performed by third-party utilities or other third-party entities without a contract with Owner, or that is performed

without having been arranged by Owner. If such work occurs, then any related delay, disruption, or interference incurred by Contractor is governed by the provisions of Paragraph 4.05.C.3.

8.02 *Coordination*

- A. If Owner intends to contract with others for the performance of other work at or adjacent to the Site, to perform other work at or adjacent to the Site with Owner's employees, or to arrange to have utility owners perform work at or adjacent to the Site, the following will be set forth in the Supplementary Conditions or provided to Contractor prior to the start of any such other work:
 - 1. The identity of the individual or entity that will have authority and responsibility for coordination of the activities among the various contractors;
 - 2. An itemization of the specific matters to be covered by such authority and responsibility; and
 - 3. The extent of such authority and responsibilities.
- B. Unless otherwise provided in the Supplementary Conditions, Owner shall have sole authority and responsibility for such coordination.

8.03 *Legal Relationships*

- A. If, in the course of performing other work for Owner at or adjacent to the Site, the Owner's employees, any other contractor working for Owner, or any utility owner that Owner has arranged to perform work, causes damage to the Work or to the property of Contractor or its Subcontractors, or delays, disrupts, interferes with, or increases the scope or cost of the performance of the Work, through actions or inaction, then Contractor shall be entitled to an equitable adjustment in the Contract Price or the Contract Times. Contractor must submit any Change Proposal seeking an equitable adjustment in the Contract Price or the Contract Times under this paragraph within 30 days of the damaging, delaying, disrupting, or interfering event. The entitlement to, and extent of, any such equitable adjustment will take into account information (if any) regarding such other work that was provided to Contractor in the Contract Documents prior to the submittal of the Bid or the final negotiation of the terms of the Contract, and any remedies available to Contractor under Laws or Regulations concerning utility action or inaction. When applicable, any such equitable adjustment in Contract Price will be conditioned on Contractor assigning to Owner all Contractor's rights against such other contractor or utility owner with respect to the damage, delay, disruption, or interference that is the subject of the adjustment. Contractor's entitlement to an adjustment of the Contract Times or Contract Price is subject to the provisions of Paragraphs 4.05.D and 4.05.E.
- B. Contractor shall take reasonable and customary measures to avoid damaging, delaying, disrupting, or interfering with the work of Owner, any other contractor, or any utility owner performing other work at or adjacent to the Site.
 - 1. If Contractor fails to take such measures and as a result damages, delays, disrupts, or interferes with the work of any such other contractor or utility owner, then Owner may impose a set-off against payments due Contractor, and assign to such other contractor or

utility owner the Owner's contractual rights against Contractor with respect to the breach of the obligations set forth in this Paragraph 8.03.B.

2. When Owner is performing other work at or adjacent to the Site with Owner's employees, Contractor shall be liable to Owner for damage to such other work, and for the reasonable direct delay, disruption, and interference costs incurred by Owner as a result of Contractor's failure to take reasonable and customary measures with respect to Owner's other work. In response to such damage, delay, disruption, or interference, Owner may impose a set-off against payments due Contractor.
- C. If Contractor damages, delays, disrupts, or interferes with the work of any other contractor, or any utility owner performing other work at or adjacent to the Site, through Contractor's failure to take reasonable and customary measures to avoid such impacts, or if any claim arising out of Contractor's actions, inactions, or negligence in performance of the Work at or adjacent to the Site is made by any such other contractor or utility owner against Contractor, Owner, or Engineer, then Contractor shall (1) promptly attempt to settle the claim as to all parties through negotiations with such other contractor or utility owner, or otherwise resolve the claim by arbitration or other dispute resolution proceeding or at law, and (2) indemnify and hold harmless Owner and Engineer, and the officers, directors, members, partners, employees, agents, consultants and subcontractors of each and any of them from and against any such claims, and against all costs, losses, and damages (including but not limited to all fees and charges of engineers, architects, attorneys, and other professionals and all court or arbitration or other dispute resolution costs) arising out of or relating to such damage, delay, disruption, or interference.

ARTICLE 9—OWNER'S RESPONSIBILITIES

9.01 *Communications to Contractor*

- A. Except as otherwise provided in these General Conditions, Owner shall issue all communications to Contractor through Engineer.

9.02 *Replacement of Engineer*

- A. Owner may at its discretion appoint an engineer to replace Engineer, provided Contractor makes no reasonable objection to the replacement engineer. The replacement engineer's status under the Contract Documents will be that of the former Engineer.

9.03 *Furnish Data*

- A. Owner shall promptly furnish the data required of Owner under the Contract Documents.

9.04 *Pay When Due*

- A. Owner shall make payments to Contractor when they are due as provided in the Agreement.

9.05 *Lands and Easements; Reports, Tests, and Drawings*

- A. Owner's duties with respect to providing lands and easements are set forth in Paragraph 5.01.
- B. Owner's duties with respect to providing engineering surveys to establish reference points are set forth in Paragraph 4.03.

- C. Article 5 refers to Owner's identifying and making available to Contractor copies of reports of explorations and tests of conditions at the Site, and drawings of physical conditions relating to existing surface or subsurface structures at the Site.

9.06 *Insurance*

- A. Owner's responsibilities, if any, with respect to purchasing and maintaining liability and property insurance are set forth in Article 6.

9.07 *Change Orders*

- A. Owner's responsibilities with respect to Change Orders are set forth in Article 11.

9.08 *Inspections, Tests, and Approvals*

- A. Owner's responsibility with respect to certain inspections, tests, and approvals is set forth in Paragraph 14.02.B.

9.09 *Limitations on Owner's Responsibilities*

- A. The Owner shall not supervise, direct, or have control or authority over, nor be responsible for, Contractor's means, methods, techniques, sequences, or procedures of construction, or the safety precautions and programs incident thereto, or for any failure of Contractor to comply with Laws and Regulations applicable to the performance of the Work. Owner will not be responsible for Contractor's failure to perform the Work in accordance with the Contract Documents.

9.10 *Undisclosed Hazardous Environmental Condition*

- A. Owner's responsibility in respect to an undisclosed Hazardous Environmental Condition is set forth in Paragraph 5.06.

9.11 ~~*Evidence of Financial Arrangements*~~

- A. ~~Deleted in its entirety. Upon request of Contractor, Owner shall furnish Contractor reasonable evidence that financial arrangements have been made to satisfy Owner's obligations under the Contract (including obligations under proposed changes in the Work).~~ N/A

9.12 *Safety Programs*

- A. While at the Site, Owner's employees and representatives shall comply with the specific applicable requirements of Contractor's safety programs of which Owner has been informed.
- B. Owner shall furnish copies of any applicable Owner safety programs to Contractor.

ARTICLE 10—ENGINEER'S STATUS DURING CONSTRUCTION

10.01 *Owner's Representative*

- A. Engineer will be Owner's representative during the construction period. The duties and responsibilities and the limitations of authority of Engineer as Owner's representative during construction are set forth in the Contract.

10.02 *Visits to Site*

- A. Engineer will make visits to the Site at intervals appropriate to the various stages of construction as Engineer deems necessary in order to observe, as an experienced and qualified design professional, the progress that has been made and the quality of the various aspects of Contractor's executed Work. Based on information obtained during such visits and observations, Engineer, for the benefit of Owner, will determine, in general, if the Work is proceeding in accordance with the Contract Documents. Engineer will not be required to make exhaustive or continuous inspections on the Site to check the quality or quantity of the Work. Engineer's efforts will be directed toward providing for Owner a greater degree of confidence that the completed Work will conform generally to the Contract Documents. On the basis of such visits and observations, Engineer will keep Owner informed of the progress of the Work and will endeavor to guard Owner against defective Work.
- B. Engineer's visits and observations are subject to all the limitations on Engineer's authority and responsibility set forth in Paragraph 10.07. Particularly, but without limitation, during or as a result of Engineer's visits or observations of Contractor's Work, Engineer will not supervise, direct, control, or have authority over or be responsible for Contractor's means, methods, techniques, sequences, or procedures of construction, or the safety precautions and programs incident thereto, or for any failure of Contractor to comply with Laws and Regulations applicable to the performance of the Work.

10.03 *Resident Project Representative*

- A. If Owner and Engineer have agreed that Engineer will furnish a Resident Project Representative to represent Engineer at the Site and assist Engineer in observing the progress and quality of the Work, then the authority and responsibilities of any such Resident Project Representative will be as provided in the Supplementary Conditions, and limitations on the responsibilities thereof will be as provided in the Supplementary Conditions and in Paragraph 10.07.
- B. If Owner designates an individual or entity who is not Engineer's consultant, agent, or employee to represent Owner at the Site, then the responsibilities and authority of such individual or entity will be as provided in the Supplementary Conditions.

10.04 *Engineer's Authority*

- A. Engineer has the authority to reject Work in accordance with Article 14.
- B. Engineer's authority as to Submittals is set forth in Paragraph 7.16.
- C. Engineer's authority as to design drawings, calculations, specifications, certifications and other Submittals from Contractor in response to Owner's delegation (if any) to Contractor of professional design services, is set forth in Paragraph 7.19.
- D. Engineer's authority as to changes in the Work is set forth in Article 11.
- E. Engineer's authority as to Applications for Payment is set forth in Article 15.

10.05 *Determinations for Unit Price Work*

- A. Engineer will determine the actual quantities and classifications of Unit Price Work performed by Contractor as set forth in Paragraph 13.03.

10.06 *Decisions on Requirements of Contract Documents and Acceptability of Work*

- A. Engineer will render decisions regarding the requirements of the Contract Documents, and judge the acceptability of the Work, pursuant to the specific procedures set forth herein for initial interpretations, Change Proposals, and acceptance of the Work. In rendering such decisions and judgments, Engineer will not show partiality to Owner or Contractor, and will not be liable to Owner, Contractor, or others in connection with any proceedings, interpretations, decisions, or judgments conducted or rendered in good faith.

10.07 *Limitations on Engineer's Authority and Responsibilities*

- A. Neither Engineer's authority or responsibility under this Article 10 or under any other provision of the Contract, nor any decision made by Engineer in good faith either to exercise or not exercise such authority or responsibility or the undertaking, exercise, or performance of any authority or responsibility by Engineer, will create, impose, or give rise to any duty in contract, tort, or otherwise owed by Engineer to Contractor, any Subcontractor, any Supplier, any other individual or entity, or to any surety for or employee or agent of any of them.
- B. Engineer will not supervise, direct, control, or have authority over or be responsible for Contractor's means, methods, techniques, sequences, or procedures of construction, or the safety precautions and programs incident thereto, or for any failure of Contractor to comply with Laws and Regulations applicable to the performance of the Work. Engineer will not be responsible for Contractor's failure to perform the Work in accordance with the Contract Documents.
- C. Engineer will not be responsible for the acts or omissions of Contractor or of any Subcontractor, any Supplier, or of any other individual or entity performing any of the Work.
- D. Engineer's review of the final Application for Payment and accompanying documentation, and all maintenance and operating instructions, schedules, guarantees, bonds, certificates of inspection, tests and approvals, and other documentation required to be delivered by Contractor under Paragraph 15.06.A, will only be to determine generally that their content complies with the requirements of, and in the case of certificates of inspections, tests, and approvals, that the results certified indicate compliance with the Contract Documents.
- E. The limitations upon authority and responsibility set forth in this Paragraph 10.07 also apply to the Resident Project Representative, if any.

10.08 *Compliance with Safety Program*

- A. While at the Site, Engineer's employees and representatives will comply with the specific applicable requirements of Owner's and Contractor's safety programs of which Engineer has been informed.

ARTICLE 11—CHANGES TO THE CONTRACT

11.01 *Amending and Supplementing the Contract*

- A. The Contract may be amended or supplemented by a Change Order, an [Emergency Work Change Directive](#), or a Field Order.

- B. If an amendment or supplement to the Contract includes a change in the Contract Price or the Contract Times, such amendment or supplement must be set forth in a Change Order.
- C. All changes to the Contract that involve (1) the performance or acceptability of the Work, (2) the design (as set forth in the Drawings, Specifications, or otherwise), or (3) other engineering or technical matters, must be supported by Engineer's recommendation. Owner and Contractor may amend other terms and conditions of the Contract without the recommendation of the Engineer.

11.02 *Change Orders*

- A. Owner and Contractor shall execute appropriate Change Orders covering:
 - 1. Changes in Contract Price or Contract Times which are agreed to by the parties, including any undisputed sum or amount of time for Work actually performed in accordance with an [Emergency](#) Work Change Directive;
 - 2. Changes in Contract Price resulting from an Owner set-off, unless Contractor has duly contested such set-off;
 - 3. Changes in the Work which are: (a) ordered by Owner pursuant to Paragraph 11.05, (b) required because of Owner's acceptance of defective Work under Paragraph 14.04 or Owner's correction of defective Work under Paragraph 14.07, or (c) agreed to by the parties, subject to the need for Engineer's recommendation if the change in the Work involves the design (as set forth in the Drawings, Specifications, or otherwise) or other engineering or technical matters; and
 - 4. Changes that embody the substance of any final and binding results under: Paragraph 11.03.B, resolving the impact of an [Emergency](#) Work Change Directive; Paragraph 11.09, concerning Change Proposals; Article 12, Claims; Paragraph 13.02.D, final adjustments resulting from allowances; Paragraph 13.03.D, final adjustments relating to determination of quantities for Unit Price Work; and similar provisions.
- B. If Owner or Contractor refuses to execute a Change Order that is required to be executed under the terms of Paragraph 11.02.A, it will be deemed to be of full force and effect, as if fully executed.

11.03 [Emergency](#) Work Change Directives

- A. An [Emergency](#) Work Change Directive [may only be used in emergency situations and](#) will not change the Contract Price or the Contract Times but is evidence that the parties expect that the modification ~~ordered or~~ documented by an [Emergency](#) Work Change Directive will be incorporated in a subsequently issued Change Order, following negotiations by the parties as to the [Emergency](#) Work Change Directive's effect, if any, on the Contract Price and Contract Times; or, if negotiations are unsuccessful, by a determination under the terms of the Contract Documents governing adjustments, expressly including Paragraph 11.07 regarding change of Contract Price.

- B. If Owner has issued a written Emergency Work Change Directive and:
 - 1. Contractor believes that an adjustment in Contract Times or Contract Price is necessary, then Contractor shall submit any Change Proposal seeking such an adjustment no later than 30 days after the completion of the Work set out in the Work Change Directive.
 - 2. Owner believes that an adjustment in Contract Times or Contract Price is necessary, then Owner shall submit ~~any Claim seeking such a~~ Change Order including an adjustment no later than 60 days after issuance of the Work Change Directive.

11.04 *Field Orders*

- A. Engineer may authorize minor changes in the Work if the changes do not involve an adjustment in the Contract Price or the Contract Times and are compatible with the design concept of the completed Project as a functioning whole as indicated by the Contract Documents. Such changes will be accomplished by a Field Order and will be binding on Owner and also on Contractor, which shall perform the Work involved promptly.
- B. If Contractor believes that a Field Order justifies an adjustment in the Contract Price or Contract Times, then before proceeding with the Work at issue, Contractor shall submit a Change Proposal as provided herein.

11.05 *Owner-Authorized Changes in the Work*

- A. Without invalidating the Contract and without notice to any surety, Owner may, at any time or from time to time, order additions, deletions, or revisions in the Work. Changes involving the design (as set forth in the Drawings, Specifications, or otherwise) or other engineering or technical matters will be supported by Engineer's recommendation.
- B. Such changes in the Work may be accomplished by a Change Order, if Owner and Contractor have agreed as to the effect, if any, of the changes on Contract Times or Contract Price; or by a Work Change Directive. Upon receipt of any such document, Contractor shall promptly proceed with the Work involved; or, in the case of a deletion in the Work, promptly cease construction activities with respect to such deleted Work. Added or revised Work must be performed under the applicable conditions of the Contract Documents.
- C. Nothing in this Paragraph 11.05 obligates Contractor to undertake work that Contractor reasonably concludes cannot be performed in a manner consistent with Contractor's safety obligations under the Contract Documents or Laws and Regulations.

11.06 *Unauthorized Changes in the Work*

- A. Contractor shall not be entitled to an increase in the Contract Price or an extension of the Contract Times with respect to any work performed that is not required by the Contract Documents, as amended, modified, or supplemented, except in the case of an emergency as provided in Paragraph 7.15 or in the case of uncovering Work as provided in Paragraph 14.05.C.2.

11.07 *Change of Contract Price*

- A. The Contract Price may only be changed by a Change Order. Any Change Proposal for an adjustment in the Contract Price must comply with the provisions of Paragraph 11.09. Any Claim for an adjustment of Contract Price must comply with the provisions of Article 12.

- B. An adjustment in the Contract Price will be determined as follows:
1. Where the Work involved is covered by unit prices contained in the Contract Documents, then by application of such unit prices to the quantities of the items involved (subject to the provisions of Paragraph 13.03);
 2. Where the Work involved is not covered by unit prices contained in the Contract Documents, then by a mutually agreed lump sum (which may include an allowance for overhead and profit not necessarily in accordance with Paragraph 11.07.C.2); or
 3. Where the Work involved is not covered by unit prices contained in the Contract Documents and the parties do not reach mutual agreement to a lump sum, then on the basis of the Cost of the Work (determined as provided in Paragraph 13.01) plus a Contractor's fee for overhead and profit (determined as provided in Paragraph 11.07.C).
- C. *Contractor's Fee*: When applicable, the Contractor's fee for overhead and profit will be determined as follows:
1. A mutually acceptable fixed fee; or
 2. If a fixed fee is not agreed upon, then a fee based on the following percentages of the various portions of the Cost of the Work:
 - a. For costs incurred under Paragraphs 13.01.B.1 and 13.01.B.2, the Contractor's fee will be 15 percent;
 - b. For costs incurred under Paragraph 13.01.B.3, the Contractor's fee will be 5 percent;
 - c. Where one or more tiers of subcontracts are on the basis of Cost of the Work plus a fee and no fixed fee is agreed upon, the intent of Paragraphs 11.07.C.2.a and 11.07.C.2.b is that the Contractor's fee will be based on: (1) a fee of 15 percent of the costs incurred under Paragraphs 13.01.B.1 and 13.01.B.2 by the Subcontractor that actually performs the Work, at whatever tier, and (2) with respect to Contractor itself and to any Subcontractors of a tier higher than that of the Subcontractor that actually performs the Work, a fee of 5 percent of the amount (fee plus underlying costs incurred) attributable to the next lower tier Subcontractor; provided, however, that for any such subcontracted Work the maximum total fee to be paid by Owner will be no greater than 27 percent of the costs incurred by the Subcontractor that actually performs the Work;
 - d. No fee will be payable on the basis of costs itemized under Paragraphs 13.01.B.4, 13.01.B.5, and 13.01.C;
 - e. The amount of credit to be allowed by Contractor to Owner for any change which results in a net decrease in Cost of the Work will be the amount of the actual net decrease in Cost of the Work and a deduction of an additional amount equal to 5 percent of such actual net decrease in Cost of the Work; and
 - f. When both additions and credits are involved in any one change or Change Proposal, the adjustment in Contractor's fee will be computed by determining the sum of the costs in each of the cost categories in Paragraph 13.01.B (specifically, payroll costs, Paragraph 13.01.B.1; incorporated materials and equipment costs,

Paragraph 13.01.B.2; Subcontract costs, Paragraph 13.01.B.3; special consultants costs, Paragraph 13.01.B.4; and other costs, Paragraph 13.01.B.5) and applying to each such cost category sum the appropriate fee from Paragraphs 11.07.C.2.a through 11.07.C.2.e, inclusive.

11.08 *Change of Contract Times*

- A. The Contract Times may only be changed by a Change Order. Any Change Proposal for an adjustment in the Contract Times must comply with the provisions of Paragraph 11.09. Any Claim for an adjustment in the Contract Times must comply with the provisions of Article 12.
- B. Delay, disruption, and interference in the Work, and any related changes in Contract Times, are addressed in and governed by Paragraph 4.05.

11.09 *Change Proposals*

- A. *Purpose and Content:* Contractor shall submit a Change Proposal to Engineer to request an adjustment in the Contract Times or Contract Price; contest an initial decision by Engineer concerning the requirements of the Contract Documents or relating to the acceptability of the Work under the Contract Documents; challenge a set-off against payment due; or seek other relief under the Contract. The Change Proposal will specify any proposed change in Contract Times or Contract Price, or other proposed relief, and explain the reason for the proposed change, with citations to any governing or applicable provisions of the Contract Documents. Each Change Proposal will address only one issue, or a set of closely related issues.

- B. *Change Proposal Procedures*

- 1. *Submittal:* Contractor shall submit each Change Proposal to Engineer within 30 days after the start of the event giving rise thereto, or after such initial decision.
- 2. *Supporting Data:* The Contractor shall submit supporting data, including the proposed change in Contract Price or Contract Time (if any), to the Engineer and Owner within 15 days after the submittal of the Change Proposal.
 - a. Change Proposals based on or related to delay, interruption, or interference must comply with the provisions of Paragraphs 4.05.D and 4.05.E.
 - b. Change proposals related to a change of Contract Price must include full and detailed accounts of materials incorporated into the Work and labor and equipment used for the subject Work.

The supporting data must be accompanied by a written statement that the supporting data are accurate and complete, and that any requested time or price adjustment is the entire adjustment to which Contractor believes it is entitled as a result of said event.

- 3. *Engineer's Initial Review:* Engineer will advise Owner regarding the Change Proposal, and consider any comments or response from Owner regarding the Change Proposal. If in its discretion Engineer concludes that additional supporting data is needed before conducting a full review and making a decision recommendation regarding the Change Proposal, then Engineer may request that Contractor submit such additional supporting

data by a date specified by Engineer, prior to Engineer beginning its full review of the Change Proposal.

4. *Engineer's Full Review and ~~Action-Recommendation~~ on the Change Proposal:* Upon receipt of Contractor's supporting data (including any additional data requested by Engineer), Engineer will conduct a full review of each Change Proposal and, within 30 days after such receipt of the Contractor's supporting data, either ~~recommend~~ approve ~~approval of~~ the Change Proposal in whole, deny it in whole, or approve it in part and deny it in part. Such actions must be in writing, with a copy provided to Owner and Contractor. If Engineer does not take action on the Change Proposal within 30 days, then either Owner or Contractor may at any time thereafter submit a letter to the other party indicating that as a result of Engineer's inaction the Change Proposal is deemed denied, thereby commencing the time for appeal of the denial under Article 12.
 5. *Binding Decision:* Engineer's recommendation is sent to the Owner who shall render a final decision. The Owner's decision is final and binding upon ~~Owner and~~ Contractor, unless ~~Owner or~~ Contractor appeals the decision by filing a Claim under Article 12.
- C. *Resolution of Certain Change Proposals:* If the Change Proposal does not involve the design (as set forth in the Drawings, Specifications, or otherwise), the acceptability of the Work, or other engineering or technical matters, then Engineer will notify the parties in writing that the Engineer is unable to resolve the Change Proposal. For purposes of further resolution of such a Change Proposal, such notice will be deemed a denial, and Contractor may choose to seek resolution under the terms of Article 12.
- D. *Post-Completion:* Contractor shall not submit any Change Proposals after Engineer issues a written recommendation of final payment pursuant to Paragraph 15.06.B.

11.10 Notification to Surety

- A. If the provisions of any bond require notice to be given to a surety of any change affecting the general scope of the Work or the provisions of the Contract Documents (including, but not limited to, Contract Price or Contract Times), the giving of any such notice will be Contractor's responsibility. The amount of each applicable bond will be adjusted to reflect the effect of any such change.

ARTICLE 12—CLAIMS - DELETED IN ITS ENTIRETY

12.01 *Claims* - Deleted in its entirety

- A. Deleted in its entirety. ~~Claims Process: The following disputes between Owner and Contractor are subject to the Claims process set forth in this article:~~
 1. Deleted in its entirety. ~~Appeals by Owner or Contractor of Engineer's decisions regarding Change Proposals;~~
 2. Deleted in its entirety. ~~Owner demands for adjustments in the Contract Price or Contract Times, or other relief under the Contract Documents;~~

3. ~~Deleted in its entirety.~~ Disputes that Engineer has been unable to address because they do not involve the design (as set forth in the Drawings, Specifications, or otherwise), the acceptability of the Work, or other engineering or technical matters; and
 4. ~~Deleted in its entirety.~~ Subject to the waiver provisions of Paragraph 15.07, any dispute arising after Engineer has issued a written recommendation of final payment pursuant to Paragraph 15.06.B.
- B. ~~Deleted in its entirety.~~ *Submittal of Claim:* The party submitting a Claim shall deliver it directly to the other party to the Contract promptly (but in no event later than 30 days) after the start of the event giving rise thereto; in the case of appeals regarding Change Proposals within 30 days of the decision under appeal. The party submitting the Claim shall also furnish a copy to the Engineer, for its information only. The responsibility to substantiate a Claim rests with the party making the Claim. In the case of a Claim by Contractor seeking an increase in the Contract Times or Contract Price, Contractor shall certify that the Claim is made in good faith, that the supporting data are accurate and complete, and that to the best of Contractor's knowledge and belief the amount of time or money requested accurately reflects the full amount to which Contractor is entitled.
- C. ~~Deleted in its entirety.~~ *Review and Resolution:* The party receiving a Claim shall review it thoroughly, giving full consideration to its merits. The two parties shall seek to resolve the Claim through the exchange of information and direct negotiations. The parties may extend the time for resolving the Claim by mutual agreement. All actions taken on a Claim will be stated in writing and submitted to the other party, with a copy to Engineer.
- D. ~~Deleted in its entirety.~~ *Mediation*
1. At any time after initiation of a Claim, Owner and Contractor may mutually agree to mediation of the underlying dispute. The agreement to mediate will stay the Claim submittal and response process.
 2. ~~Deleted in its entirety.~~ If Owner and Contractor agree to mediation, then after 60 days from such agreement, either Owner or Contractor may unilaterally terminate the mediation process, and the Claim submittal and decision process will resume as of the date of the termination. If the mediation proceeds but is unsuccessful in resolving the dispute, the Claim submittal and decision process will resume as of the date of the conclusion of the mediation, as determined by the mediator.
 3. ~~Deleted in its entirety.~~ Owner and Contractor shall each pay one-half of the mediator's fees and costs.
- E. ~~Deleted in its entirety.~~ *Partial Approval:* If the party receiving a Claim approves the Claim in part and denies it in part, such action will be final and binding unless within 30 days of such action the other party invokes the procedure set forth in Article 17 for final resolution of disputes.
- F. ~~Deleted in its entirety.~~ *Denial of Claim:* If efforts to resolve a Claim are not successful, the party receiving the Claim may deny it by giving written notice of denial to the other party. If the receiving party does not take action on the Claim within 90 days, then either Owner or Contractor may at any time thereafter submit a letter to the other party indicating that as a result of the inaction, the Claim is deemed denied, thereby commencing the time for appeal

~~of the denial. A denial of the Claim will be final and binding unless within 30 days of the denial the other party invokes the procedure set forth in Article 17 for the final resolution of disputes.~~

- G. ~~Deleted in its entirety.~~ *Final and Binding Results:* ~~If the parties reach a mutual agreement regarding a Claim, whether through approval of the Claim, direct negotiations, mediation, or otherwise; or if a Claim is approved in part and denied in part, or denied in full, and such actions become final and binding; then the results of the agreement or action on the Claim will be incorporated in a Change Order or other written document to the extent they affect the Contract, including the Work, the Contract Times, or the Contract Price.~~

ARTICLE 13—COST OF THE WORK; ALLOWANCES; UNIT PRICE WORK

13.01 *Cost of the Work*

- A. *Purposes for Determination of Cost of the Work:* The term Cost of the Work means the sum of all costs necessary for the proper performance of the Work at issue, as further defined below. The provisions of this Paragraph 13.01 are used for two distinct purposes:
1. To determine Cost of the Work when Cost of the Work is a component of the Contract Price, under cost-plus-fee, time-and-materials, or other cost-based terms; or
 2. When needed to determine the value of a Change Order, Change Proposal, Claim, set-off, or other adjustment in Contract Price. When the value of any such adjustment is determined on the basis of Cost of the Work, Contractor is entitled only to those additional or incremental costs required because of the change in the Work or because of the event giving rise to the adjustment.
- B. *Costs Included:* Except as otherwise may be agreed to in writing by Owner, costs included in the Cost of the Work will be in amounts no higher than those commonly incurred in the locality of the Project, will not include any of the costs itemized in Paragraph 13.01.C, and will include only the following items:
1. Payroll costs for employees in the direct employ of Contractor in the performance of the Work under schedules of job classifications agreed upon by Owner and Contractor in advance of the subject Work. Such employees include, without limitation, superintendents, foremen, safety managers, safety representatives, and other personnel employed full time on the Work. Payroll costs for employees not employed full time on the Work will be apportioned on the basis of their time spent on the Work. Payroll costs include, but are not limited to, salaries and wages plus the cost of fringe benefits, which include social security contributions, unemployment, excise, and payroll taxes, workers' compensation, health and retirement benefits, sick leave, and vacation and holiday pay applicable thereto. The expenses of performing Work outside of regular working hours, on Saturday, Sunday, or legal holidays, will be included in the above to the extent authorized by Owner.
 2. Cost of all materials and equipment furnished and incorporated in the Work, including costs of transportation and storage thereof, and Suppliers' field services required in connection therewith. All cash discounts accrue to Contractor unless Owner deposits funds with Contractor with which to make payments, in which case the cash discounts

will accrue to Owner. All trade discounts, rebates, and refunds and returns from sale of surplus materials and equipment will accrue to Owner, and Contractor shall make provisions so that they may be obtained.

3. Payments made by Contractor to Subcontractors for Work performed by Subcontractors. If required by Owner, Contractor shall obtain competitive bids from subcontractors acceptable to Owner and Contractor and shall deliver such bids to Owner, which will then determine, with the advice of Engineer, which bids, if any, will be acceptable. If any subcontract provides that the Subcontractor is to be paid on the basis of Cost of the Work plus a fee, the Subcontractor's Cost of the Work and fee will be determined in the same manner as Contractor's Cost of the Work and fee as provided in this Paragraph 13.01.
4. Costs of special consultants (including but not limited to engineers, architects, testing laboratories, and surveyors, ~~attorneys, and accountants~~) employed or retained for services specifically related to the Work.
5. Other costs consisting of the following:
 - a. The proportion of necessary transportation, travel, and subsistence expenses of Contractor's employees incurred in discharge of duties connected with the Work.
 - b. Cost, including transportation and maintenance, of all materials, supplies, equipment, machinery, appliances, office, and temporary facilities at the Site, which are consumed in the performance of the Work, and cost, less market value, of such items used but not consumed which remain the property of Contractor.
 - 1) In establishing included costs for materials such as scaffolding, plating, or sheeting, consideration will be given to the actual or the estimated life of the material for use on other projects; or rental rates may be established on the basis of purchase or salvage value of such items, whichever is less. Contractor will not be eligible for compensation for such items in an amount that exceeds the purchase cost of such item.
 - c. *Construction Equipment Rental*
 - 1) Rentals of all construction equipment and machinery, and the parts thereof, in accordance with rental agreements approved by Owner as to price (including any surcharge or special rates applicable to overtime use of the construction equipment or machinery), and the costs of transportation, loading, unloading, assembly, dismantling, and removal thereof. All such costs will be in accordance with the terms of said rental agreements. The rental of any such equipment, machinery, or parts must cease when the use thereof is no longer necessary for the Work.
 - 2) Costs for equipment and machinery owned by Contractor or a Contractor-related entity will be paid at a rate shown for such equipment in the equipment rental rate book specified in the Supplementary Conditions. An hourly rate will be computed by dividing the monthly rates by 176. These computed rates will include all operating costs.

- 3) With respect to Work that is the result of a Change Order, Change Proposal, Claim, set-off, or other adjustment in Contract Price ("changed Work"), included costs will be based on the time the equipment or machinery is in use on the changed Work and the costs of transportation, loading, unloading, assembly, dismantling, and removal when directly attributable to the changed Work. The cost of any such equipment or machinery, or parts thereof, must cease to accrue when the use thereof is no longer necessary for the changed Work.
 - d. Sales, consumer, use, and other similar taxes related to the Work, and for which Contractor is liable, as imposed by Laws and Regulations.
 - e. Deposits lost for causes other than negligence of Contractor, any Subcontractor, or anyone directly or indirectly employed by any of them or for whose acts any of them may be liable, and royalty payments and fees for permits and licenses.
 - f. Losses and damages (and related expenses) caused by damage to the Work, not compensated by insurance or otherwise, sustained by Contractor in connection with the performance of the Work (except losses and damages within the deductible amounts of builder's risk or other property insurance established in accordance with Paragraph 6.04), provided such losses and damages have resulted from causes other than the negligence of Contractor, any Subcontractor, or anyone directly or indirectly employed by any of them or for whose acts any of them may be liable. Such losses include settlements made with the written consent and approval of Owner. No such losses, damages, and expenses will be included in the Cost of the Work for the purpose of determining Contractor's fee.
 - g. The cost of utilities, fuel, and sanitary facilities at the Site.
 - h. Minor expenses such as communication service at the Site, express and courier services, and similar petty cash items in connection with the Work.
 - i. The costs of premiums for all bonds and insurance that Contractor is required by the Contract Documents to purchase and maintain.
- C. *Costs Excluded:* The term Cost of the Work does not include any of the following items:
1. Payroll costs and other compensation of Contractor's officers, executives, principals, general managers, engineers, architects, estimators, attorneys, auditors, accountants, purchasing and contracting agents, expeditors, timekeepers, clerks, and other personnel employed by Contractor, whether at the Site or in Contractor's principal or branch office for general administration of the Work and not specifically included in the agreed upon schedule of job classifications referred to in Paragraph 13.01.B.1 or specifically covered by Paragraph 13.01.B.4. The payroll costs and other compensation excluded here are to be considered administrative costs covered by the Contractor's fee.
 2. The cost of purchasing, renting, or furnishing small tools and hand tools.
 3. Expenses of Contractor's principal and branch offices other than Contractor's office at the Site.
 4. Any part of Contractor's capital expenses, including interest on Contractor's capital employed for the Work and charges against Contractor for delinquent payments.

5. Costs due to the negligence, **recklessness, or intentional misconduct** of Contractor, any Subcontractor, or anyone directly or indirectly employed by any of them or for whose acts any of them may be liable, including but not limited to, the correction of defective Work, disposal of materials or equipment wrongly supplied, and making good any damage to property.
 6. Expenses incurred in preparing and advancing Claims.
 7. Other overhead or general expense costs of any kind and the costs of any item not specifically and expressly included in Paragraph 13.01.B.
- D. *Contractor's Fee*
1. When the Work as a whole is performed on the basis of cost-plus-a-fee, then:
 - a. Contractor's fee for the Work set forth in the Contract Documents as of the Effective Date of the Contract will be determined as set forth in the Agreement.
 - b. for any Work covered by a Change Order, Change Proposal, Claim, set-off, or other adjustment in Contract Price on the basis of Cost of the Work, Contractor's fee will be determined as follows:
 - 1) When the fee for the Work as a whole is a percentage of the Cost of the Work, the fee will automatically adjust as the Cost of the Work changes.
 - 2) When the fee for the Work as a whole is a fixed fee, the fee for any additions or deletions will be determined in accordance with Paragraph 11.07.C.2.
 2. When the Work as a whole is performed on the basis of a stipulated sum, or any other basis other than cost-plus-a-fee, then Contractor's fee for any Work covered by a Change Order, Change Proposal, Claim, set-off, or other adjustment in Contract Price on the basis of Cost of the Work will be determined in accordance with Paragraph 11.07.C.2.
- E. *Documentation and Audit*: Whenever the Cost of the Work for any purpose is to be determined pursuant to this Article 13, Contractor and pertinent Subcontractors will establish and maintain records of the costs in accordance with generally accepted accounting practices. Subject to prior written notice, Owner will be afforded reasonable access, during normal business hours, to all Contractor's accounts, records, books, correspondence, instructions, drawings, receipts, vouchers, memoranda, and similar data relating to the Cost of the Work and Contractor's fee. Contractor shall preserve all such documents for a period of three years after the final payment by Owner. Pertinent Subcontractors will afford such access to Owner, and preserve such documents, to the same extent required of Contractor.

13.02 *Allowances*

- A. It is understood that Contractor has included in the Contract Price all allowances so named in the Contract Documents and shall cause the Work so covered to be performed for such sums and by such persons or entities as may be acceptable to Owner and Engineer.

- B. *Cash Allowances*: Contractor agrees that:
1. the cash allowances include the cost to Contractor (less any applicable trade discounts) of materials and equipment required by the allowances to be delivered at the Site, and all applicable taxes; and
 2. Contractor's costs for unloading and handling on the Site, labor, installation, overhead, profit, and other expenses contemplated for the cash allowances have been included in the Contract Price and not in the allowances, and no demand for additional payment for any of the foregoing will be valid.
- C. *Owner's Contingency Allowance*: Contractor agrees that an Owner's contingency allowance, if any, is for the sole use of Owner to cover unanticipated costs.
- D. Prior to final payment, an appropriate Change Order will be issued as recommended by Engineer to reflect actual amounts due Contractor for Work covered by allowances, and the Contract Price will be correspondingly adjusted.

13.03 *Unit Price Work*

- A. Where the Contract Documents provide that all or part of the Work is to be Unit Price Work, initially the Contract Price will be deemed to include for all Unit Price Work an amount equal to the sum of the unit price for each separately identified item of Unit Price Work times the estimated quantity of each item as indicated in the Agreement.
- B. The estimated quantities of items of Unit Price Work are ~~not guaranteed estimates~~ and are solely for the purpose of comparison of Bids and determining an initial Contract Price. Payments to Contractor for Unit Price Work will be based on actual quantities.
- C. Each unit price ~~shall be guaranteed and~~ will be deemed to include an amount considered by Contractor to be adequate to cover Contractor's overhead and profit for each separately identified item.
- D. Engineer will determine the actual quantities and classifications of Unit Price Work performed by Contractor. Engineer will review with Contractor the Engineer's preliminary determinations on such matters before rendering a written decision thereon (by recommendation of an Application for Payment or otherwise). Engineer's written decision thereon will be final and binding (except as modified by Engineer to reflect changed factual conditions or more accurate data) upon Owner and Contractor, and the final adjustment of Contract Price will be set forth in a Change Order, subject to the provisions of the following paragraph.
- E. *Adjustments in Unit Price*
1. Contractor or Owner shall be entitled to an adjustment in the unit price with respect to an item of Unit Price Work if:
 - a. the quantity of the item of Unit Price Work performed by Contractor differs materially and significantly from the estimated quantity of such item indicated in the Agreement; and
 - b. Contractor's unit costs to perform the item of Unit Price Work have changed materially and significantly as a result of the quantity change.

2. The adjustment in unit price will account for and be coordinated with any related changes in quantities of other items of Work, and in Contractor's costs to perform such other Work, such that the resulting overall change in Contract Price is equitable to Owner and Contractor.
3. Adjusted unit prices will apply to all units of that item.

ARTICLE 14—TESTS AND INSPECTIONS; CORRECTION, REMOVAL, OR ACCEPTANCE OF DEFECTIVE WORK~~**OLD ARTICLE 13**~~

14.01 Access to Work

- A. Owner, Engineer, their consultants and other representatives and personnel of Owner, independent testing laboratories, and authorities having jurisdiction have access to the Site and the Work at reasonable times for their observation, inspection, and testing. Contractor shall provide them proper and safe conditions for such access and advise them of Contractor's safety procedures and programs so that they may comply with such procedures and programs as applicable.

14.02 Tests, Inspections, and Approvals

- A. Contractor shall give Engineer timely notice of readiness of the Work (or specific parts thereof) for all required inspections and tests, and shall cooperate with inspection and testing personnel to facilitate required inspections and tests.
- B. Owner shall retain and pay for the services of an independent inspector, testing laboratory, or other qualified individual or entity to perform all inspections and tests expressly required by the Contract Documents to be furnished and paid for by Owner, except that costs incurred in connection with tests or inspections of covered Work will be governed by the provisions of Paragraph 14.05.
- C. If Laws or Regulations of any public body having jurisdiction require any Work (or part thereof) specifically to be inspected, tested, or approved by an employee or other representative of such public body, Contractor shall assume full responsibility for arranging and obtaining such inspections, tests, or approvals, pay all costs in connection therewith, and furnish Engineer the required certificates of inspection or approval.
- D. Contractor shall be responsible for arranging, obtaining, and paying for all inspections and tests required:
 1. by the Contract Documents, unless the Contract Documents expressly allocate responsibility for a specific inspection or test to Owner;
 2. to attain Owner's and Engineer's acceptance of materials or equipment to be incorporated in the Work;
 3. by manufacturers of equipment furnished under the Contract Documents;
 4. for testing, adjusting, and balancing of mechanical, electrical, and other equipment to be incorporated into the Work; and
 5. for acceptance of materials, mix designs, or equipment submitted for approval prior to Contractor's purchase thereof for incorporation in the Work.

Such inspections and tests will be performed by independent inspectors, testing laboratories, or other qualified individuals or entities acceptable to Owner and Engineer.

- E. If the Contract Documents require the Work (or part thereof) to be approved by Owner, Engineer, or another designated individual or entity, then Contractor shall assume full responsibility for arranging and obtaining such approvals.
- F. If any Work (or the work of others) that is to be inspected, tested, or approved is covered by Contractor without written concurrence of Engineer, Contractor shall, if requested by Engineer, uncover such Work for observation. Such uncovering will be at Contractor's expense unless Contractor had given Engineer timely notice of Contractor's intention to cover the same and Engineer had not acted with reasonable promptness in response to such notice.

14.03 *Defective Work*

- A. *Contractor's Obligation:* It is Contractor's obligation to assure that the Work is not defective.
- B. *Engineer's Authority:* Engineer has the authority to determine whether Work is defective, and to reject defective Work.
- C. *Notice of Defects:* Prompt written notice of all defective Work of which Owner or Engineer has actual knowledge will be given to Contractor.
- D. *Correction, or Removal and Replacement:* Promptly after receipt of written notice of defective Work, Contractor shall correct all such defective Work, whether or not fabricated, installed, or completed, or, if Engineer has rejected the defective Work, remove it from the Project and replace it with Work that is not defective.
- E. *Preservation of Warranties:* When correcting defective Work, Contractor shall take no action that would void or otherwise impair Owner's special warranty and guarantee, if any, on said Work.
- F. *Costs and Damages:* In addition to its correction, removal, and replacement obligations with respect to defective Work, Contractor shall pay all claims, costs, losses, and damages arising out of or relating to defective Work, including but not limited to the cost of the inspection, testing, correction, removal, replacement, or reconstruction of such defective Work, fines levied against Owner by governmental authorities because the Work is defective, and the costs of repair or replacement of work of others resulting from defective Work. Prior to final payment, if Owner and Contractor are unable to agree as to the measure of such claims, costs, losses, and damages resulting from defective Work, then Owner may impose a reasonable set-off against payments due under Article 15.

14.04 *Acceptance of Defective Work*

- A. If, instead of requiring correction or removal and replacement of defective Work, Owner prefers to accept it, Owner may do so (subject, if such acceptance occurs prior to final payment, to Engineer's confirmation that such acceptance is in general accord with the design intent and applicable engineering principles, and will not endanger public safety). Contractor shall pay all claims, costs, losses, and damages attributable to Owner's evaluation of and determination to accept such defective Work (such costs to be approved by Engineer as to reasonableness), and for the diminished value of the Work to the extent not otherwise paid by Contractor. If any such acceptance occurs prior to final payment, the necessary revisions

in the Contract Documents with respect to the Work will be incorporated in a Change Order. If the parties are unable to agree as to the decrease in the Contract Price, reflecting the diminished value of Work so accepted, then Owner may impose a reasonable set-off against payments due under Article 15. If the acceptance of defective Work occurs after final payment, Contractor shall pay an appropriate amount to Owner.

B. Owner shall not be deemed to have accepted any defective work from Contractor that was not discovered by Engineer or Owner unless the defect was specifically detailed to Owner in writing by Contractor notifying Owner of the defective work and Owner notifies Contractor in writing that it will accept defective work (whether as-is, by receiving credit, or receiving other compensation, losses, or damage from Contractor as discussed above in Paragraph 14.04.A.) Contractor recognizes and understands that it shall not be relieved of responsibility or liability with performing defective work even if such defective work previously passed inspection by any inspector, including, without limitation, an inspector with the governing building department or a threshold inspector.

14.05 *Uncovering Work*

- A. Engineer has the authority to require additional inspection or testing of the Work, whether or not the Work is fabricated, installed, or completed.
- B. If any Work is covered contrary to the written request of Engineer, then Contractor shall, if requested by Engineer, uncover such Work for Engineer's observation, and then replace the covering, all at Contractor's expense.
- C. If Engineer considers it necessary or advisable that covered Work be observed by Engineer or inspected or tested by others, then Contractor, at Engineer's request, shall uncover, expose, or otherwise make available for observation, inspection, or testing as Engineer may require, that portion of the Work in question, and provide all necessary labor, material, and equipment.
 - 1. If it is found that the uncovered Work is defective, Contractor shall be responsible for all claims, costs, losses, and damages arising out of or relating to such uncovering, exposure, observation, inspection, and testing, and of satisfactory replacement or reconstruction (including but not limited to all costs of repair or replacement of work of others); and pending Contractor's full discharge of this responsibility the Owner shall be entitled to impose a reasonable set-off against payments due under Article 15.
 - 2. If the uncovered Work is not found to be defective, Contractor shall be allowed an increase in the Contract Price or an extension of the Contract Times, directly attributable to such uncovering, exposure, observation, inspection, testing, replacement, and reconstruction. If the parties are unable to agree as to the amount or extent thereof, then Contractor may submit a Change Proposal within 30 days of the determination that the Work is not defective.

14.06 *Owner May Stop the Work*

- A. If the Work is defective, or Contractor fails to supply sufficient skilled workers or suitable materials or equipment, or fails to perform the Work in such a way that the completed Work will conform to the Contract Documents, then Owner may order Contractor to stop the Work, or any portion thereof, until the cause for such order has been eliminated; however, this right

of Owner to stop the Work will not give rise to any duty on the part of Owner to exercise this right for the benefit of Contractor, any Subcontractor, any Supplier, any other individual or entity, or any surety for, or employee or agent of any of them. The Owner shall incur no liability for delays occasioned by any stop-work order issued in accordance with this paragraph.

14.07 *Owner May Correct Defective Work*

- A. If Contractor fails within a reasonable time after written notice from Engineer to correct defective Work, or to remove and replace defective Work as required by Engineer, then Owner may, after 7 days' written notice to Contractor, correct or remedy any such deficiency.
- B. In exercising the rights and remedies under this Paragraph 14.07, Owner shall proceed expeditiously. In connection with such corrective or remedial action, Owner may exclude Contractor from all or part of the Site, take possession of all or part of the Work and suspend Contractor's services related thereto, and incorporate in the Work all materials and equipment stored at the Site or for which Owner has paid Contractor but which are stored elsewhere. Contractor shall allow Owner, Owner's representatives, agents and employees, Owner's other contractors, and Engineer and Engineer's consultants access to the Site to enable Owner to exercise the rights and remedies under this paragraph.
- C. All claims, costs, losses, and damages incurred or sustained by Owner in exercising the rights and remedies under this Paragraph 14.07 will be charged against Contractor as set-offs against payments due under Article 15. Such claims, costs, losses and damages will include but not be limited to all costs of repair, or replacement of work of others destroyed or damaged by correction, removal, or replacement of Contractor's defective Work.
- D. Contractor shall not be allowed an extension of the Contract Times because of any delay in the performance of the Work attributable to the exercise by Owner of Owner's rights and remedies under this Paragraph 14.07.

ARTICLE 15—PAYMENTS TO CONTRACTOR; SET-OFFS; COMPLETION; CORRECTION PERIOD

15.01 *Progress Payments*

- A. *Basis for Progress Payments:* The Schedule of Values established as provided in Article 2 will serve as the basis for progress payments and will be incorporated into a form of Application for Payment acceptable to Engineer and Owner. Progress payments for Unit Price Work will be based on the number of units completed during the pay period, as determined under the provisions of Paragraph 13.03. Progress payments for cost-based Work will be based on Cost of the Work completed by Contractor during the pay period.
- B. *Applications for Payments*
 - 1. ~~At least 20 days before the date established in the Agreement for each progress payment (but not more often than once a month),~~ Contractor, on the 25th of each month, shall submit to Engineer for review an Application for Payment (in a form approved by Owner) filled out and signed by Contractor covering the Work completed as of the date of the Application and accompanied by such supporting documentation as is required by the Contract Documents.

2. If payment is requested on the basis of materials and equipment not incorporated in the Work but delivered and suitably stored at the Site or at another location agreed to in writing, the Application for Payment must also be accompanied by: (a) a bill of sale, invoice, copies of subcontract or purchase order payments, or other documentation establishing full payment by Contractor for the materials and equipment; (b) at Owner's request, documentation warranting that Owner has received the materials and equipment free and clear of all Liens; and (c) evidence that the materials and equipment are covered by appropriate property insurance, a warehouse bond, or other arrangements to protect Owner's interest therein, all of which must be satisfactory to Owner.
3. Beginning with the second Application for Payment, each Application must include an affidavit of Contractor stating that all previous progress payments received by Contractor have been applied to discharge Contractor's legitimate obligations associated with prior Applications for Payment.
4. The amount of retainage with respect to progress payments will be as stipulated in the Agreement.

C. Review of Applications

1. Engineer will, within 10 days after ~~receipt of~~ each Application for Payment is stamped as received by Engineer, including each resubmittal, either indicate in writing a recommendation of payment and present the Application to Owner, or return the Application to Contractor ~~within 10 days after the date on the Application for Payment is stamped as received by Engineer~~ indicating in writing Engineer's reasons for refusing to recommend payment and the action necessary to make payment application proper. In the latter case, Contractor ~~shall~~may make the necessary corrections and resubmit the Application.
2. Engineer's recommendation of any payment requested in an Application for Payment will constitute a representation by Engineer to Owner, based on Engineer's observations of the executed Work as an experienced and qualified design professional, and on Engineer's review of the Application for Payment and the accompanying data and schedules, that to the best of Engineer's knowledge, information and belief:
 - a. the Work has progressed to the point indicated;
 - b. the quality of the Work is generally in accordance with the Contract Documents (subject to an evaluation of the Work as a functioning whole prior to or upon Substantial Completion, the results of any subsequent tests called for in the Contract Documents, a final determination of quantities and classifications for Unit Price Work under Paragraph 13.03, and any other qualifications stated in the recommendation); and
 - c. the conditions precedent to Contractor's being entitled to such payment appear to have been fulfilled in so far as it is Engineer's responsibility to observe the Work.

3. By recommending any such payment Engineer will not thereby be deemed to have represented that:
 - a. inspections made to check the quality or the quantity of the Work as it has been performed have been exhaustive, extended to every aspect of the Work in progress, or involved detailed inspections of the Work beyond the responsibilities specifically assigned to Engineer in the Contract; or
 - b. there may not be other matters or issues between the parties that might entitle Contractor to be paid additionally by Owner or entitle Owner to withhold payment to Contractor.
4. Neither Engineer's review of Contractor's Work for the purposes of recommending payments nor Engineer's recommendation of any payment, including final payment, will impose responsibility on Engineer:
 - a. to supervise, direct, or control the Work;
 - b. for the means, methods, techniques, sequences, or procedures of construction, or the safety precautions and programs incident thereto;
 - c. for Contractor's failure to comply with Laws and Regulations applicable to Contractor's performance of the Work;
 - d. to make any examination to ascertain how or for what purposes Contractor has used the money paid by Owner; or
 - e. to determine that title to any of the Work, materials, or equipment has passed to Owner free and clear of any Liens.
5. Neither Engineer's review of Contractor's Work for purposes of recommending payments nor Engineer's recommendation of any payment shall relieve Contractor of responsibility or liability for defects in the Work.
6. Engineer may refuse to recommend the whole or any part of any payment if, in Engineer's opinion, it would be incorrect to make the representations to Owner stated in Paragraph 15.01.C.2.
6. Engineer will recommend reductions in payment (set-offs) necessary in Engineer's opinion to protect Owner from loss because:
 - a. the Work is defective, requiring correction or replacement;
 - b. the Contract Price has been reduced by Change Orders;
 - c. Owner has been required to correct defective Work in accordance with Paragraph 14.07, or has accepted defective Work pursuant to Paragraph 14.04;
 - d. Owner has been required to remove or remediate a Hazardous Environmental Condition for which Contractor is responsible; or
 - e. Engineer has actual knowledge of the occurrence of any of the events that would constitute a default by Contractor and therefore justify termination for cause under the Contract Documents.

D. *Payment Becomes Due*

1. ~~Ten days a~~ Subject to the provisions of Paragraph 15.01.E. and Section 218. 735, Florida Statutes, after presentation of the Application for Payment to Owner with Engineer's recommendation, the amount recommended (subject to any Owner set-offs) shall be paid by Owner in accordance with Section 218.735, Florida Statutes, within 25 business days after the date on which the payment application is stamped as received by Engineer will become due, and when due will be paid by Owner to Contractor.

E. *Reductions in Payment by Owner*

1. In addition to any reductions in payment (set-offs) recommended by Engineer, Owner is entitled to impose a set-off against payment based on any of the following:
 - a. Claims have been made against Owner based on Contractor's conduct in the performance or furnishing of the Work, or Owner has incurred costs, losses, or damages resulting from Contractor's conduct in the performance or furnishing of the Work, including but not limited to claims, costs, losses, or damages from workplace injuries, adjacent property damage, non-compliance with Laws and Regulations, and patent infringement;
 - b. Contractor has failed to take reasonable and customary measures to avoid damage, delay, disruption, and interference with other work at or adjacent to the Site;
 - c. Contractor has failed to provide and maintain required bonds or insurance;
 - d. Owner has been required to remove or remediate a Hazardous Environmental Condition for which Contractor is responsible;
 - e. Owner has incurred extra charges or engineering costs related to submittal reviews, evaluations of proposed substitutes, tests and inspections, or return visits to manufacturing or assembly facilities;
 - f. The Work is defective, requiring correction or replacement;
 - g. Owner has been required to correct defective Work in accordance with Paragraph 14.07, or has accepted defective Work pursuant to Paragraph 14.04;
 - h. The Contract Price has been reduced by Change Orders;
 - i. An event has occurred that would constitute a default by Contractor and therefore justify a termination for cause;
 - j. Liquidated or other damages have accrued as a result of Contractor's failure to achieve Milestones, Substantial Completion, or final completion of the Work;
 - k. Liens have been filed in connection with the Work, except where Contractor has delivered a specific bond satisfactory to Owner to secure the satisfaction and discharge of such Liens; or
 - l. Other items entitle Owner to a set-off against the amount recommended.
2. If Owner imposes any set-off against payment, whether based on its own knowledge or on the written recommendations of Engineer, Owner will give Contractor immediate written notice (with a copy to Engineer) stating the reasons for such action and the

specific amount of the reduction, and promptly pay Contractor any amount remaining after deduction of the amount so withheld. Owner shall promptly pay Contractor the amount so withheld, or any adjustment thereto agreed to by Owner and Contractor, if Contractor remedies the reasons for such action. The reduction imposed will be binding on Contractor unless it duly submits a Change Proposal contesting the reduction.

3. Upon a subsequent determination that Owner's refusal of payment was not justified, the amount wrongfully withheld will be treated as an amount due as determined by Paragraph 15.01.D.1 and subject to interest as provided in the Agreement.

15.02 *Contractor's Warranty of Title*

- A. Contractor warrants and guarantees that title to all Work, materials, and equipment furnished under the Contract will pass to Owner free and clear of (1) all Liens and other title defects, and (2) all patent, licensing, copyright, or royalty obligations, no later than 7 days after the time of payment by Owner.

15.03 *Substantial Completion*

- A. When Contractor considers the entire Work ready for its intended use Contractor shall notify Owner and Engineer in writing that the entire Work is substantially complete and request that Engineer issue a certificate of Substantial Completion. Contractor shall at the same time submit to Owner and Engineer an initial draft of ~~P~~punch ~~L~~Ist items to be completed or corrected before final payment. Substantial Completion cannot occur before the Project is issued a Certificate of Occupancy (or Completion, if applicable) by the governing building department that allows Owner is able to begin to utilize the entire ProjectWork for the purposes for which it was intended.
- B. Promptly after Contractor's notification, Owner, Contractor, and Engineer shall make an inspection of the Work to determine the status of completion. If Engineer does not consider the Work substantially complete, Engineer will notify Contractor in writing giving the reasons therefor.
- C. If Engineer considers the Work substantially complete, Engineer will deliver to Owner a preliminary certificate of Substantial Completion which will fix the date of Substantial Completion subject to Certificate of Occupancy (or Completion). Engineer shall attach to the certificate a ~~p~~Punch ~~L~~Ist of items to be completed or corrected before final payment. Owner shall have 7 days after receipt of the preliminary certificate during which to make written objection to Engineer as to any provisions of the certificate or attached ~~P~~punch ~~L~~Ist. If, after considering the objections to the provisions of the preliminary certificate, Engineer concludes that the Work is not substantially complete, Engineer will, within 14 days after submission of the preliminary certificate to Owner, notify Contractor in writing that the Work is not substantially complete, stating the reasons therefor. If Owner does not object to the provisions of the certificate, or if despite consideration of Owner's objections Engineer concludes that the Work is substantially complete, then Engineer will, within said 14 days, execute and deliver to Owner and Contractor a final certificate of Substantial Completion (with a revised ~~p~~Punch ~~L~~Ist of items to be completed or corrected) reflecting such changes from the preliminary certificate as Engineer believes justified after consideration of any objections from Owner.

- D. At the time of receipt of the preliminary certificate of Substantial Completion, Owner and Contractor will confer regarding Owner's use or occupancy of the Work following Substantial Completion, review the builder's risk insurance policy with respect to the end of the builder's risk coverage, and confirm the transition to coverage of the Work under a permanent property insurance policy held by Owner. Unless Owner and Contractor agree otherwise in writing, Owner shall bear responsibility for security, operation, protection of the Work, property insurance, maintenance, heat, and utilities upon Owner's use or occupancy of the Work.
- E. After Substantial Completion the Contractor shall promptly begin work on the ~~P~~Punch ~~L~~List of items to be completed or corrected prior to final payment. In appropriate cases Contractor may submit monthly Applications for Payment for completed ~~P~~Punch ~~L~~List items, following the progress payment procedures set forth above.
- F. Owner shall have the right to exclude Contractor from the Site after the date of Substantial Completion subject to allowing Contractor reasonable access to remove its property and complete or correct items on the ~~P~~Punch ~~L~~List.

15.04 *Partial Use or Occupancy*

- A. Prior to Substantial Completion of all the Work, Owner may use or occupy any substantially completed part of the Work which has specifically been identified in the Contract Documents, or which Owner, Engineer, and Contractor agree constitutes a separately functioning and usable part of the Work that can be used by Owner for its intended purpose without significant interference with Contractor's performance of the remainder of the Work, subject to the following conditions:
 - 1. At any time, Owner may request in writing that Contractor permit Owner to use or occupy any such part of the Work that Owner believes to be substantially complete. If and when Contractor agrees that such part of the Work is substantially complete, Contractor, Owner, and Engineer will follow the procedures of Paragraph 15.03.A through 15.03.E for that part of the Work.
 - 2. At any time, Contractor may notify Owner and Engineer in writing that Contractor considers any such part of the Work substantially complete and request Engineer to issue a certificate of Substantial Completion for that part of the Work.
 - 3. Within a reasonable time after either such request, Owner, Contractor, and Engineer shall make an inspection of that part of the Work to determine its status of completion. If Engineer does not consider that part of the Work to be substantially complete, Engineer will notify Owner and Contractor in writing giving the reasons therefor. If Engineer considers that part of the Work to be substantially complete, the provisions of Paragraph 15.03 will apply with respect to certification of Substantial Completion of that part of the Work and the division of responsibility in respect thereof and access thereto.
 - 4. No use or occupancy or separate operation of part of the Work may occur prior to compliance with the requirements of Paragraph 6.04 regarding builder's risk or other property insurance.

15.05 *Final Inspection – Punch List*

- A. Upon written notice from Contractor that the entire Work or an agreed portion thereof is complete, Engineer will promptly make a final inspection with Owner and Contractor and will notify Contractor in writing of all particulars in which this inspection reveals that the Work, or agreed portion thereof, is incomplete or defective. Contractor shall immediately take such measures as are necessary to complete such Work or remedy such deficiencies.

15.06 *Final Payment*

A. *Application for Payment*

1. After Contractor has, in the opinion of Engineer, satisfactorily completed all corrections identified during the final inspection and has delivered, in accordance with the Contract Documents, all maintenance and operating instructions, schedules, guarantees, bonds, certificates or other evidence of insurance, certificates of inspection, annotated record documents (as provided in Paragraph 7.12), and other documents, Contractor may make application for final payment.
2. The final Application for Payment must be accompanied (except as previously delivered) by:
 - a. all documentation called for in the Contract Documents, including but not limited to, the evidence that Contractor maintains completed operations coverage for its required commercial general liability (CGL) insurance; ~~insurance;~~
 - b. consent of the surety, if any, to final payment;
 - c. satisfactory evidence that all title issues have been resolved such that title to all Work, materials, and equipment has passed to Owner free and clear of any Liens or other title defects, or will so pass upon final payment.
 - d. a list of all duly pending Change Proposals and Claims; and
 - e. complete and legally effective final releases or waivers (satisfactory to Owner) of all Lien rights arising out of the Work, and ~~of~~ Liens filed in connection with the Work.
3. In lieu of the final releases or waivers of Liens specified in Paragraph 15.06.A.2 and as approved by Owner, Contractor may furnish receipts or releases in full and an affidavit of Contractor whereby Contractor swears that: (a) ~~the releases and receipts include all payrolls~~ labor, services, material, and equipment bills and other indebtedness connected with the Work for which Owner has paid Contractor through the date of Contractor's final Application for Payment have been paid by Contractor ~~a Lien could be filed~~; and (b) all payrolls, material and equipment bills, and other indebtedness connected with the Work for which Owner will pay Contractor in the final Application for Payment will represent Contractor's receipt of all payments for the Work except for the specifically enumerated Claims (and Claims not specifically enumerated are deemed released and waived) and that Contractor will promptly pay its Subcontractors and Suppliers upon its receipt of the final payment. might in any way be responsible, or which might in any way result in liens or other burdens on Owner's property, have been paid or otherwise satisfied. ~~If any~~

Subcontractor or Supplier fails to furnish such a release or receipt in full, Contractor may furnish a bond or other collateral satisfactory to Owner to indemnify Owner against any Lien, or Owner at its option may issue joint checks payable to Contractor and specified Subcontractors and Suppliers.

4. The documents and materials that Contractor is required to submit to accompany its Final Application for Payment (as set forth in this Paragraph 15.06) are conditions precedent to issuance of final payment.

- B. *Engineer's Review of Final Application and Recommendation of Payment:* If, on the basis of Engineer's observation of the Work during construction and final inspection, and Engineer's review of the final Application for Payment and accompanying documentation as required by the Contract Documents, Engineer is satisfied that the Work has been completed and Contractor's other obligations under the Contract have been fulfilled, Engineer will, within 10 days after receipt of the final Application for Payment, indicate in writing Engineer's recommendation of final payment and present the final Application for Payment to Owner for payment. Such recommendation will account for any set-offs against payment that are necessary in Engineer's opinion to protect Owner from loss for the reasons stated above with respect to progress payments. Otherwise, Engineer will return the Application for Payment to Contractor, indicating in writing the reasons for refusing to recommend final payment, in which case Contractor shall make the necessary corrections and resubmit the Application for Payment.
- C. *Notice of Acceptability:* In support of its recommendation of payment of the final Application for Payment, Engineer will also give written notice to Owner and Contractor that the Work is acceptable, subject to stated limitations in the notice and to the provisions of Paragraph 15.07.
- D. *Completion of Work:* The Work is complete (subject to surviving obligations) when it is ready for final payment as established by the Engineer's written recommendation of final payment and issuance of notice of the acceptability of the Work.
- E. *Final Payment Becomes Due:* Upon receipt from Engineer of the final Application for Payment and accompanying documentation, Owner shall set off against the amount recommended by Engineer for final payment any further sum to which Owner is entitled, including but not limited to set-offs for liquidated damages and set-offs allowed under the provisions of this Contract with respect to progress payments. Owner shall pay the resulting balance due to Contractor within Twenty-five (25)30 days of the final Application for Payment being stamped as received by Owner's receipt of the final Application for Payment from Engineer.

15.07 Waiver of Claims

- A. By making final payment, Owner waives its claim or right to liquidated damages or other damages for late completion by Contractor, except as set forth in an outstanding Claim, appeal under the provisions of Article 17, set-off, or express reservation of rights by Owner. Owner reserves all other claims or rights after final payment.
- B. The acceptance of final payment by Contractor will constitute a waiver by Contractor of all claims and rights against Owner other than those pending matters that have been duly submitted as a Claim, or appealed under the provisions of Article 17.

15.08 *Correction Period*

- A. If within one year after the date of Substantial Completion (or such longer period of time as may be prescribed by the Supplementary Conditions or the terms of any applicable special guarantee required by the Contract Documents), Owner gives Contractor written notice that any Work has been found to be defective, or that Contractor's repair of any damages to the Site or adjacent areas has been found to be defective, then after receipt of such notice of defect Contractor shall promptly, without cost to Owner and in accordance with Owner's written instructions:
1. correct the defective repairs to the Site or such adjacent areas;
 2. correct such defective Work;
 3. remove the defective Work from the Project and replace it with Work that is not defective, if the defective Work has been rejected by Owner, and
 4. satisfactorily correct or repair or remove and replace any damage to other Work, to the work of others, or to other land or areas resulting from the corrective measures.
- B. Owner shall give any such notice of defect within 60 days of the discovery that such Work or repairs is defective. If such notice is given within such 60 days but after the end of the correction period, the notice will be deemed a notice of defective Work under Paragraph 7.17.B.
- C. If, after receipt of a notice of defect within 60 days and within the correction period, Contractor does not promptly comply with the terms of Owner's written instructions, or in an emergency where delay would cause serious risk of loss or damage, Owner may have the defective Work corrected or repaired or may have the rejected Work removed and replaced. Contractor shall pay all costs, losses, and damages (including but not limited to all fees and charges of engineers, architects, attorneys, and other professionals and all court or arbitration or other dispute resolution costs) arising out of or relating to such correction or repair or such removal and replacement (including but not limited to all costs of repair or replacement of work of others). Contractor's failure to pay such costs, losses, and damages within 10 days of invoice from Owner will be deemed the start of an event giving rise to a Claim under Paragraph 12.01.B, such that any related Claim must be brought within 30 days of the failure to pay.
- D. In special circumstances where a particular item of equipment is placed in continuous service before Substantial Completion of all the Work, the correction period for that item may start to run from an earlier date if so provided in the Specifications.
- E. Where defective Work (and damage to other Work resulting therefrom) has been corrected or removed and replaced under this paragraph, the correction period hereunder with respect to such Work will be extended for an additional period of one year after such correction or removal and replacement has been satisfactorily completed.
- F. Contractor's obligations under this paragraph are in addition to all other obligations and warranties. The provisions of this paragraph are not to be construed as a substitute for, or a waiver of, the provisions of any applicable statute of limitation or repose.

ARTICLE 16—SUSPENSION OF WORK AND TERMINATION

16.01 *Owner May Suspend Work*

- A. At any time and without cause, Owner may suspend the Work or any portion thereof for a period of not more than 90 consecutive days by written notice to Contractor and Engineer. Such notice will fix the date on which Work will be resumed. Contractor shall resume the Work on the date so fixed. Contractor shall be entitled to an adjustment in the Contract Price or an extension of the Contract Times directly attributable to any such suspension. Any Change Proposal seeking such adjustments must be submitted no later than 30 days after the date fixed for resumption of Work.

16.02 *Owner May Terminate for Cause*

- A. The occurrence of any one or more of the following events will constitute a default by Contractor and justify termination for cause:
 - 1. Contractor's persistent failure to perform the Work in accordance with the Contract Documents (including, but not limited to, failure to supply sufficient skilled workers or suitable materials or equipment, or failure to adhere to the Progress Schedule);
 - 2. Failure of Contractor to perform or otherwise to comply with a material term of the Contract Documents;
 - 3. Contractor's disregard of Laws or Regulations of any public body having jurisdiction; ~~or~~
 - 4. Contractor's repeated disregard of the authority of Owner or Engineer; ~~or~~
 - 5. Contractor's failure to timely pay Subcontractors and Suppliers after it receives payment from Owner, or
 - 6. Contractor's failure to obtain or maintain the insurance required of it in the Contract.
- B. If one or more of the events identified in Paragraph 16.02.A occurs, then after giving Contractor (and any surety) 10-5 days' written notice that Owner is considering a declaration that Contractor is in default and termination of the Contract, Owner may proceed to:
 - 1. declare Contractor to be in default, and give Contractor (and any surety) written notice that the Contract is terminated; and
 - 2. enforce the rights available to Owner under any applicable performance bond.
- C. Subject to the terms and operation of any applicable performance bond, if Owner has terminated the Contract for cause, Owner may exclude Contractor from the Site, take possession of the Work, incorporate in the Work all materials and equipment stored at the Site or for which Owner has paid Contractor but which are stored elsewhere, and complete the Work as Owner may deem expedient.
- D. Owner may not proceed with termination of the Contract under Paragraph 16.02.B if Contractor within 7-5 days of receipt of notice of intent to terminate begins to correct its failure to perform and proceeds diligently to cure such failure.
- E. If Owner proceeds as provided in Paragraph 16.02.B, Contractor shall not be entitled to receive any further payment until the Work is completed. If the unpaid balance of the

Contract Price exceeds the cost to complete the Work, including all related claims, costs, losses, and damages (including but not limited to all fees and charges of engineers, architects, attorneys, and other professionals) sustained by Owner, such excess will be paid to Contractor. If the cost to complete the Work including such related claims, costs, losses, and damages exceeds such unpaid balance, Contractor shall pay the difference to Owner. ~~Such claims, costs, losses, and damages incurred by Owner will be reviewed by Engineer as to their reasonableness and, when so approved by Engineer, incorporated in a Change Order.~~ When exercising any rights or remedies under this paragraph, Owner shall not be required to obtain the lowest price for the Work performed.

- F. Where Contractor's services have been so terminated by Owner, the termination will not affect any rights or remedies of Owner against Contractor then existing or which may thereafter accrue, or any rights or remedies of Owner against Contractor or any surety under any payment bond or performance bond. Any retention or payment of money due Contractor by Owner will not release Contractor from liability.
- G. If and to the extent that Contractor has provided a performance bond under the provisions of Paragraph 6.01.A, the provisions of that bond will govern over any inconsistent provisions of Paragraphs 16.02.B and 16.02.D.

16.03 *Owner May Terminate for Convenience*

- A. Upon ~~7-5~~ days' written notice to Contractor and Engineer, Owner may, without cause and without prejudice to any other right or remedy of Owner, terminate the Contract. In such case, Contractor shall be paid for (without duplication of any items):
 - 1. completed and acceptable Work executed in accordance with the Contract Documents prior to the effective date of termination, including fair and reasonable sums for overhead and profit on such Work;
 - 2. expenses sustained prior to the effective date of termination in performing services and furnishing labor, materials, or equipment as required by the Contract Documents in connection with uncompleted Work, plus fair and reasonable sums for overhead and profit on such expenses; and
 - 3. other reasonable expenses directly attributable to termination, such as demobilization expenses, and including costs incurred to prepare a termination for convenience cost proposal. Attorneys' fees, accountant fees, home office overhead and similar expenses shall not be deemed reasonable expenses.
- B. Contractor shall not be paid for any loss of anticipated profits or revenue, post-termination overhead costs, or other economic loss arising out of or resulting from such termination.

16.04 *Contractor May Stop Work or Terminate*

- A. If, through no act or fault of Contractor, (1) the Work is suspended for more than 90 consecutive days by Owner or under an order of court or other public authority, or (2) Engineer fails to act on any Application for Payment within 30 days after it is submitted, or (3) Owner fails for 30 days to pay Contractor any sum finally determined to be due, then Contractor may, upon 7 days' written notice to Owner and Engineer, and provided Owner or Engineer do not remedy such suspension or failure within that time, terminate the contract

and recover from Owner payment on the same terms as provided in Paragraph 16.03. Contractor, however, cannot terminate the Contract due to any dispute (i) concerning the amount of payment due Contractor or (ii) any amounts Owner is withholding from Contractor.

- B. In lieu of terminating the Contract and without prejudice to any other right or remedy, if Engineer has failed to act on an Application for Payment within 30 days after it is submitted, or Owner has failed for 30 days to pay Contractor any sum finally determined to be due, Contractor may, 7 days after written notice to Owner and Engineer, stop the Work until payment is made of all such amounts due Contractor, including interest thereon. The provisions of this paragraph are not intended to preclude Contractor from submitting a Change Proposal for an adjustment in Contract Price or Contract Times or otherwise for expenses or damage directly attributable to Contractor's stopping the Work as permitted by this paragraph. Contractor, however, cannot stop the Work due to any dispute (i) concerning the amount of payment due Contractor or (ii) any amounts Owner is withholding from Contractor.

ARTICLE 17—FINAL RESOLUTION OF DISPUTES

17.01 Deleted in its entirety. ~~Methods and Procedures~~

- A. Deleted in its entirety. ~~Disputes Subject to Final Resolution: The following disputed matters are subject to final resolution under the provisions of this article:~~

1. Deleted in its entirety. ~~A timely appeal of an approval in part and denial in part of a Claim, or of a denial in full, pursuant to Article 12; and~~
2. Deleted in its entirety. ~~Disputes between Owner and Contractor concerning the Work, or obligations under the Contract Documents, that arise after final payment has been made.~~

- B. Deleted in its entirety. ~~Final Resolution of Disputes: For any dispute subject to resolution under this article, Owner or Contractor may:~~

1. Deleted in its entirety. ~~elect in writing to invoke the dispute resolution process provided for in the Supplementary Conditions;~~
2. Deleted in its entirety. ~~agree with the other party to submit the dispute to another dispute resolution process; or~~
3. Deleted in its entirety. ~~if no dispute resolution process is provided for in the Supplementary Conditions or mutually agreed to, give written notice to the other party of the intent to submit the dispute to a court of competent jurisdiction.~~

1. Claims, disputes or other matters in question between the parties to this Agreement shall be first subject to pre-suit mediation prior to the filing of any legal claims or litigation. Completion of pre-

suit mediation is a condition precedent to litigation. The obligation to mediate is a material and essential provision of the Agreement.

2. Unless otherwise agreed in writing, the Contractor shall carry on the Work and maintain its progress during any mediation or litigation, and the Owner shall continue to make payments to the Contractor in accordance with the Contract Documents.
3. Either party may initiate a mediation preceding by a request in writing to the other party within a reasonable time after the claim, dispute or other matter in question has arisen, but in no event after the expiration of the applicable statute of limitations.
4. The parties shall endeavor in good faith to mutually agree upon an acceptable mediator. In the event the parties have not agreed upon a mediator within thirty (30) days of the request for mediation, the Orlando office of the American Arbitration Association, upon the written request of either party, shall appoint a mediator from its pool of approved mediators.
5. Unless otherwise mutually agreed, the mediation shall be held in accordance with the Construction Industry Mediation Rules of the American Arbitration Association currently in effect, each party to bear its own fees, costs and expenses.
6. In the event that pre-suit mediation is unsuccessful, all claims, disputes or other matters in question shall be resolved in the Circuit Courts of Volusia County Florida. The Parties, including the Contractor's Surety, waive Venue and Jurisdiction of any Federal Court and expressly waive Trial by Jury.

ARTICLE 18—MISCELLANEOUS

18.01 Giving Notice

- A. Whenever any provision of the Contract requires the giving of written notice to Owner, Engineer, or Contractor, it will be deemed to have been validly given only if delivered:
 1. in person, by a commercial courier service or otherwise, to the recipient's place of business;
 2. by registered or certified mail, postage prepaid, to the recipient's place of business; or
 3. by e-mail to the recipient, with the words "Formal Notice" or similar in the e-mail's subject line.

18.02 Computation of Times

- A. When any period of time is referred to in the Contract by days, it will be computed to exclude the first and include the last day of such period. If the last day of any such period falls on a Saturday or Sunday or on a day made a legal holiday by the law of the applicable jurisdiction, such day will be omitted from the computation.

18.03 Cumulative Remedies

- A. The duties and obligations imposed by these General Conditions and the rights and remedies available hereunder to the parties hereto are in addition to, and are not to be construed in any way as a limitation of, any rights and remedies available to any or all of them which are

otherwise imposed or available by Laws or Regulations, by special warranty or guarantee, or by other provisions of the Contract. The provisions of this paragraph will be as effective as if repeated specifically in the Contract Documents in connection with each particular duty, obligation, right, and remedy to which they apply.

18.04 *Limitation of Damages*

- A. With respect to any and all Change Proposals, Claims, disputes subject to final resolution, and other matters at issue, neither Owner nor Engineer, nor any of their officers, directors, members, partners, employees, agents, consultants, or subcontractors, shall be liable to Contractor for any claims, costs, losses, or damages sustained by Contractor on or in connection with any other project or anticipated project.

18.05 *No Waiver*

- A. A party's non-enforcement of any provision will not constitute a waiver of that provision, nor will it affect the enforceability of that provision or of the remainder of this Contract.

18.06 *Survival of Obligations*

- A. All representations, indemnifications, warranties, and guarantees made in, required by, or given in accordance with the Contract, as well as all continuing obligations indicated in the Contract, will survive final payment, completion, and acceptance of the Work or termination of the Contract or of the services of Contractor.

18.07 *Controlling Law*

- A. This Contract is to be governed by the law of the ~~Sstate of Florida~~ State of Florida ~~in which the Project is located.~~

18.08 *Assignment of Contract*

- A. Unless expressly agreed to elsewhere in the Contract, no assignment by a party to this Contract of any rights under or interests in the Contract will be binding on the other party without the written consent of the party sought to be bound; and, specifically but without limitation, money that may become due and money that is due may not be assigned without such consent (except to the extent that the effect of this restriction may be limited by law), and unless specifically stated to the contrary in any written consent to an assignment, no assignment will release or discharge the assignor from any duty or responsibility under the Contract.

18.09 *Successors and Assigns*


- A. Owner and Contractor each binds itself, its successors, assigns, and legal representatives to the other party hereto, its successors, assigns, and legal representatives in respect to all covenants, agreements, and obligations contained in the Contract Documents.

18.10 *Headings*


- A. Article and paragraph headings are inserted for convenience only and do not constitute parts of these General Conditions.

EJCDC Drawings
on file with City Engineer, Junos Reed
Consisting of 15 Pages


CITY OF PORT ORANGE
POLICE DEPARTMENT GENERATOR
REPLACEMENT
ITB# 24-17
ISSUED FOR BID
SEPTEMBER 2023

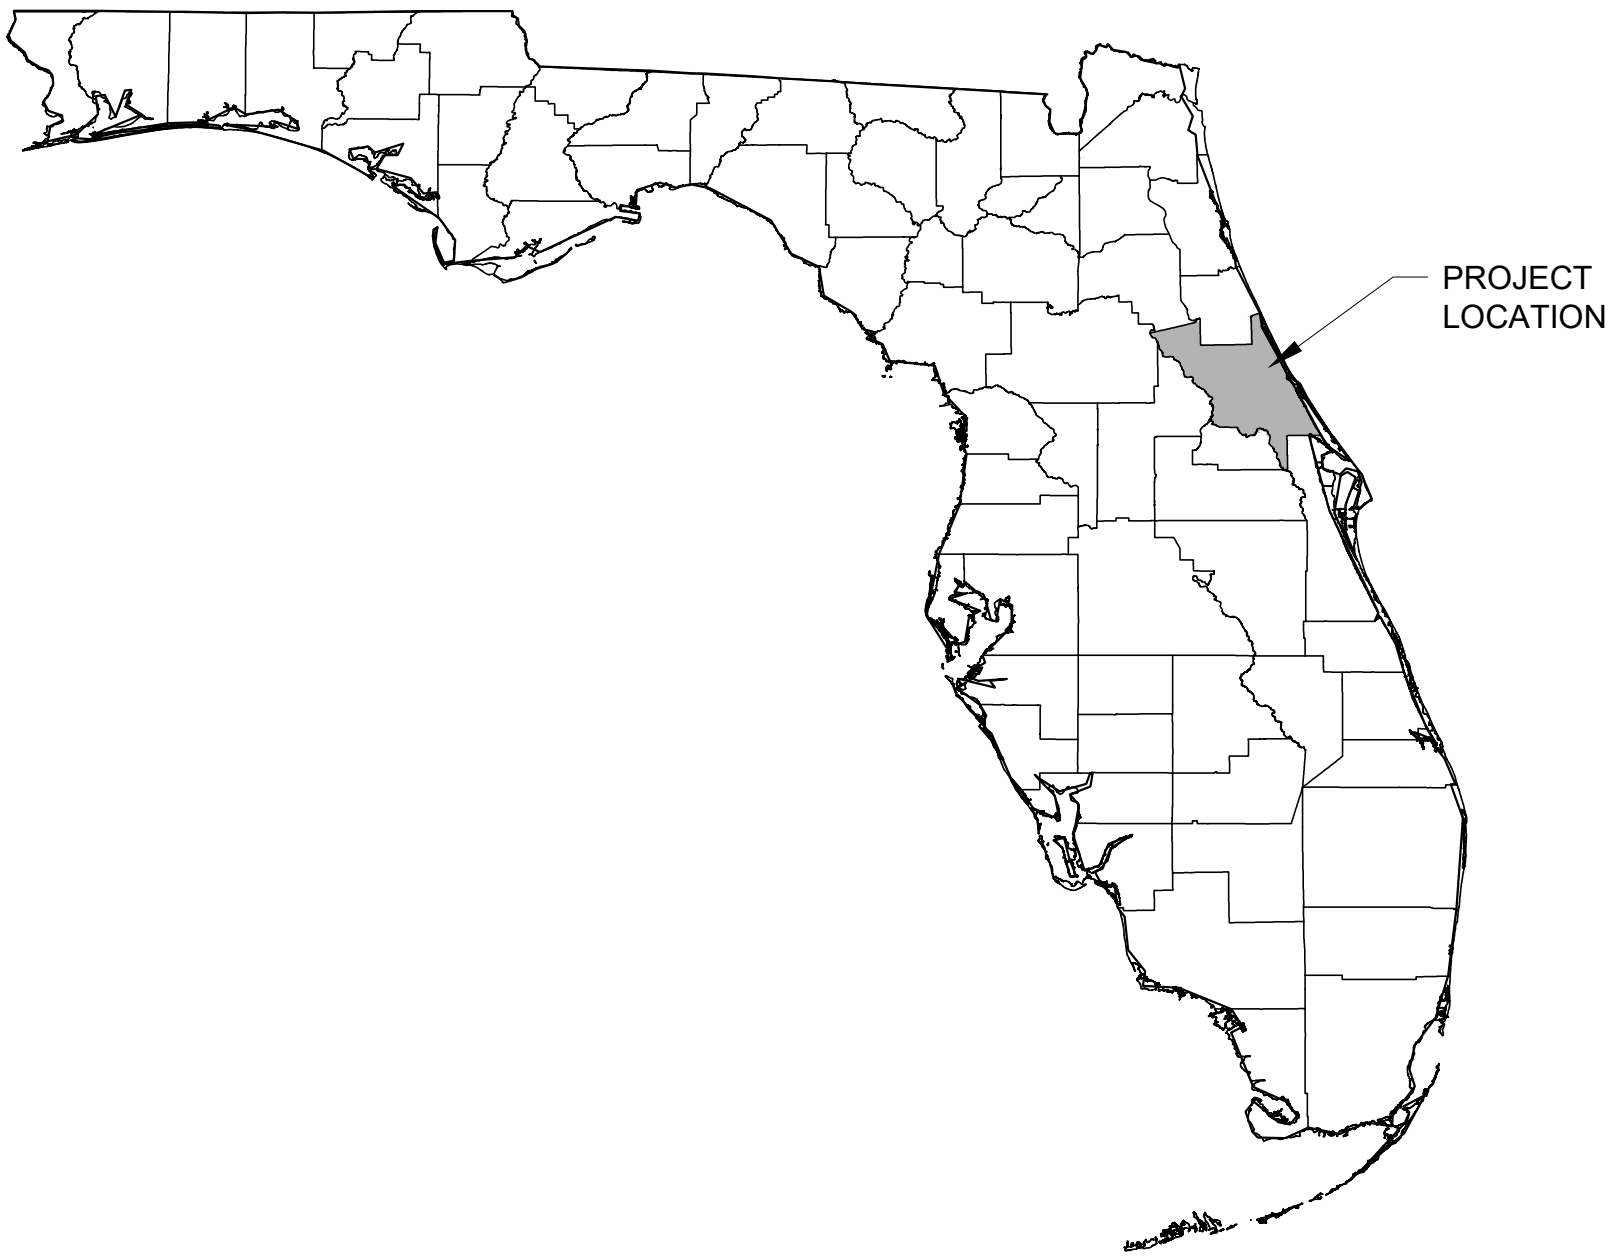

VOLUSIA COUNTY

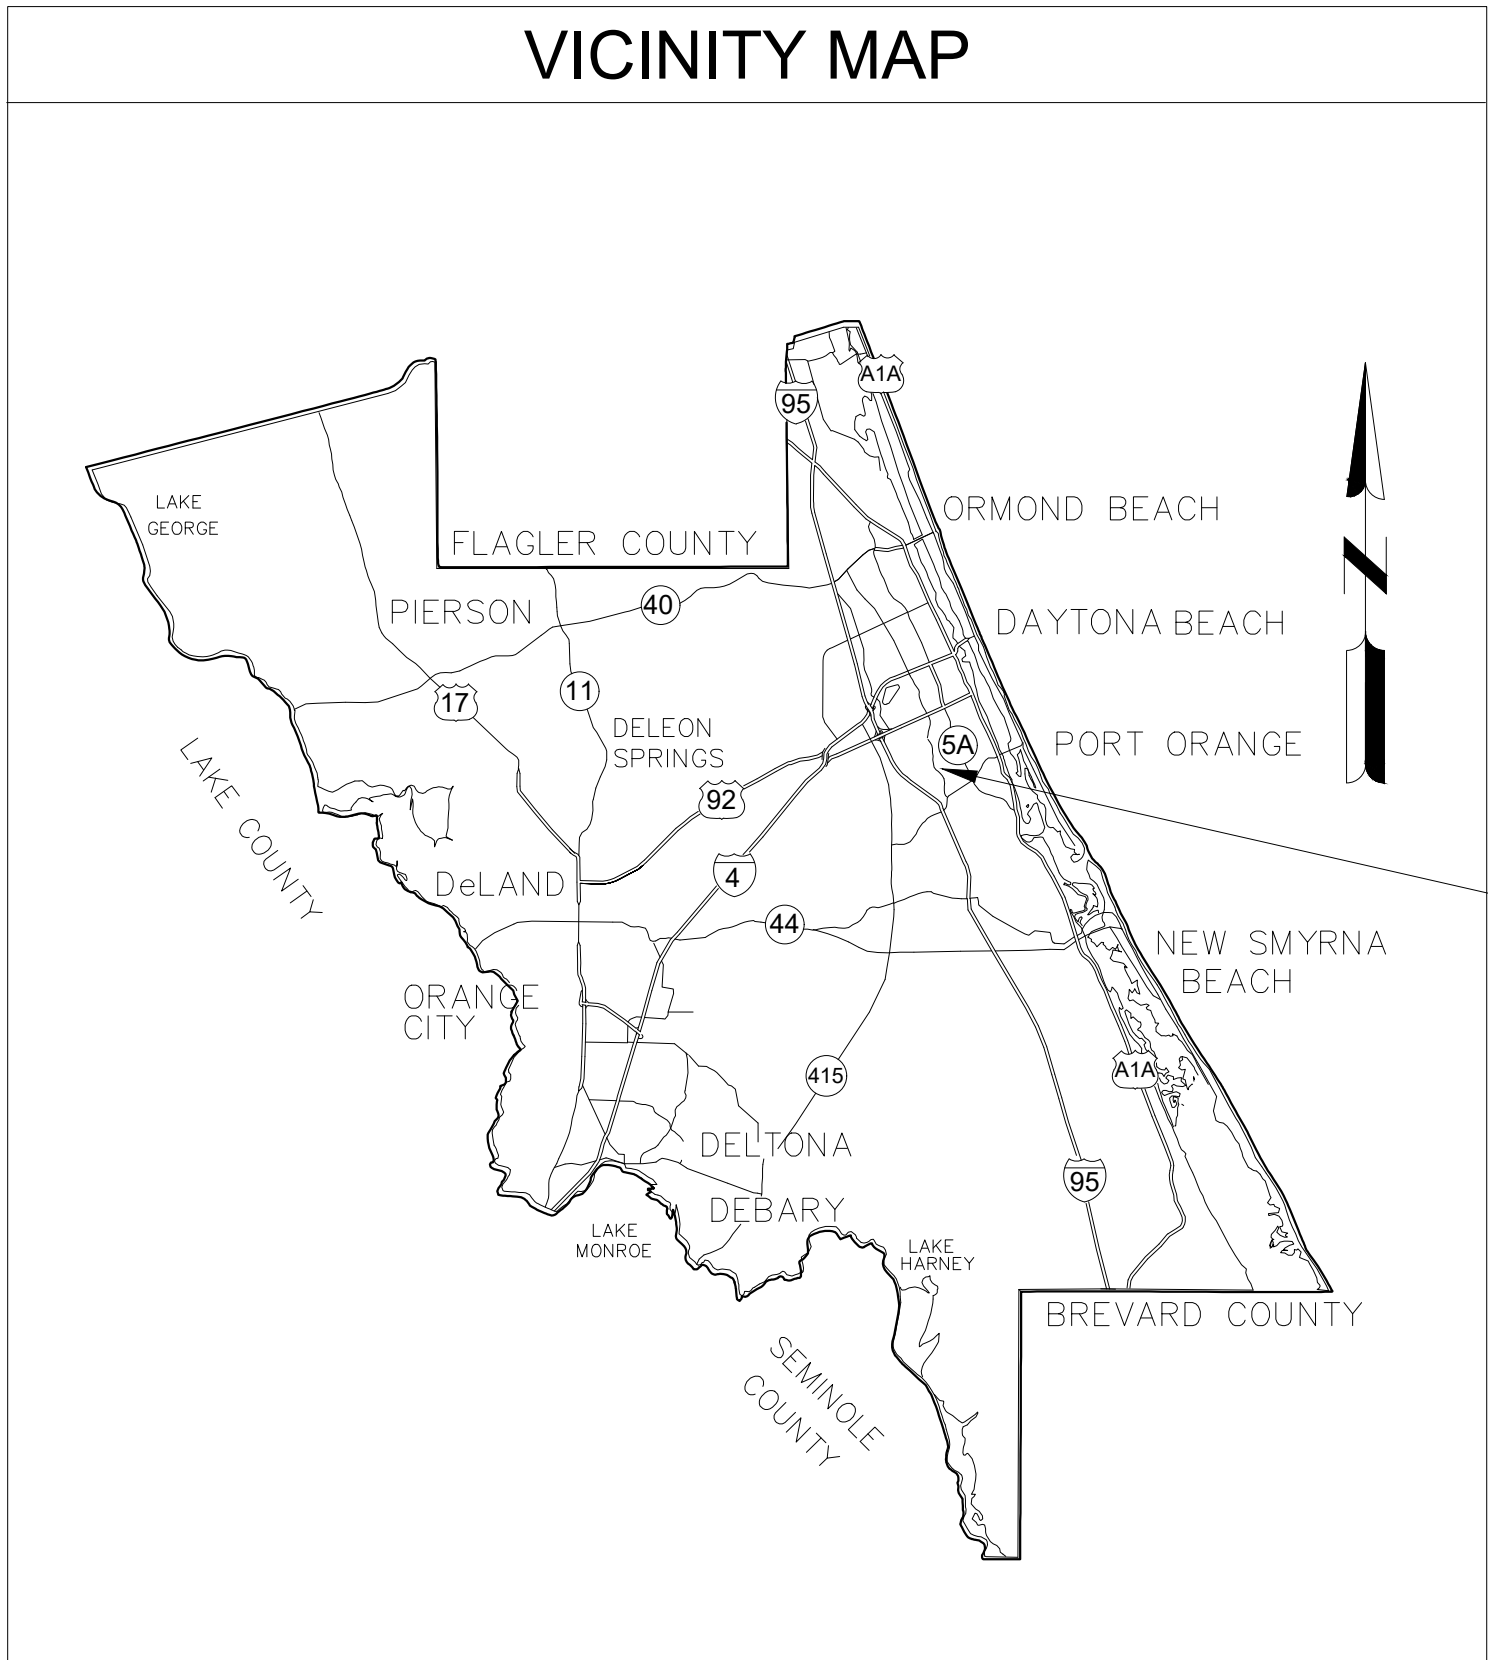

VICINITY MAP

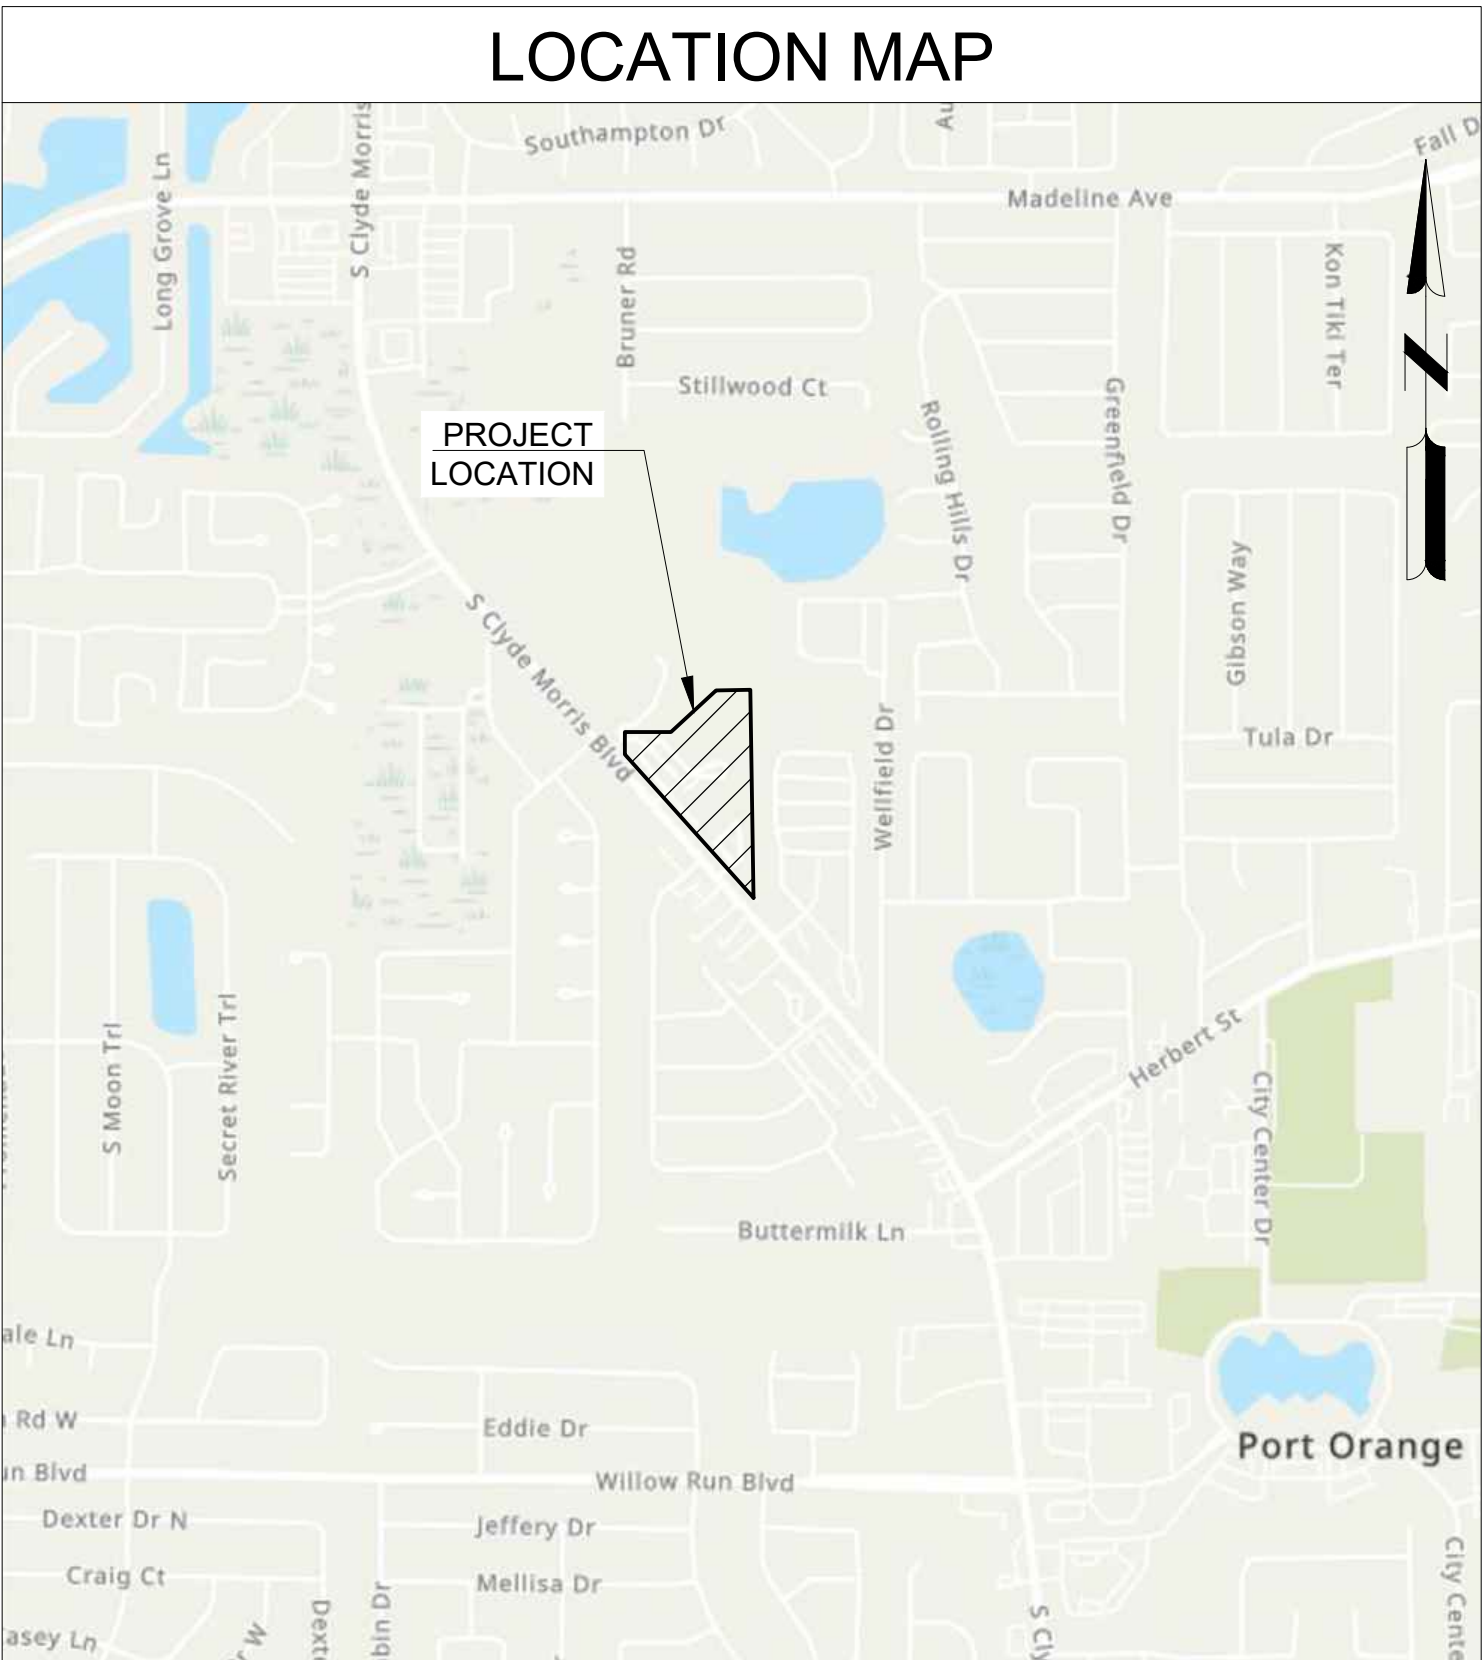

LOCATION MAP

SHEET INDEX

SHEET NUMBER	SHEET TITLE
G-001	COVER SHEET
G-002	GENERAL NOTES
C-021	EROSION AND SEDIMENT CONTROL PLAN
C-051	EXISTING SITE AND DEMOLITION PLAN
C-101	GENERATOR PAD AND DRIVEWAY SITE PLAN
C-102	SITE GRADING PLAN AND DUCTBANK PROFILE
C-501	SITE DETAILS
C-502	SITE DETAILS
S-001	STRUCTURAL NOTES
S-101	GENERATOR PLAN AND DETAILS
E-001	NOTES, SYMBOLS & ABBREVIATIONS
ED-101	ELECTRICAL PLAN- EXISTING & DEMOLITION
ED-701	ONE-LINE DIAGRAM EXISTING & DEMOLITION
E-101	ELECTRICAL PLAN PROPOSED
E-701	ONE-LINE DIAGRAM PROPOSED

PROJECT TEAM:

OWNER:

CITY OF PORT ORANGE
CONTACT: JUNOS REED, P.E.
1395 DUNLAWTON AVENUE
PORT ORANGE, FL 32129
PHONE: 386-506-5755

ENGINEER:

MEAD & HUNT, INC.
CONTACT: TONYA SONIER, P.E.
4401 EASTPORT PKWY
PORT ORANGE, FL 32127
PHONE: 386-414-5058

ENGINEER OF RECORD: GENERAL, CIVIL	TONYA M. SONIER, PE 84222
ENGINEER OF RECORD: STRUCTURAL	WILLIAM B. BLACK, PE 67873
ENGINEER OF RECORD: ELECTRICAL	KEFF S. KURELLA, PE 63077



Know what's below.
Call before you dig.

Mead & Hunt

Mead and Hunt, Inc.
4401 Eastport Parkway
Port Orange, FL 32127
phone: 386-761-6810
meadhunt.com
FL Cert. #26730



© Copyright 2023 Mead & Hunt, Inc.
This document, or any portion thereof, shall not be duplicated, disclosed, or used on any other project or extension of this project except by written agreement with Mead & Hunt, Inc. Mead & Hunt shall not be responsible for any unauthorized use of, or alteration to these documents.

CITY OF PORT ORANGE
POLICE DEPARTMENT GENERATOR
REPLACEMENT
4545 S CLYDE MORRIS BOULEVARD
PORT ORANGE, FL 32129

ISSUED
09/2023 ISSUED FOR BID

NOT FOR CONSTRUCTION

MSH NO.: 1000715-211407.01
DATE: September 2023
DESIGNED BY: TMS
DRAWN BY: CAJ
CHECKED BY: BTB
DO NOT SCALE DRAWINGS

SHEET CONTENTS
COVER SHEET

SHEET NO.

G-001

SITE SECURITY REQUIREMENTS:

- PROJECT LOCATION IS A SECURED FACILITY. CONTRACTOR SHALL BE RESPONSIBLE FOR MAINTAINING SITE SECURITY AS IT PERTAINS TO THEIR WORK, DELIVERIES, LABORERS, EMPLOYEES, AND SUBCONTRACTORS.
- CONTRACTOR SHALL BE RESPONSIBLE FOR OBTAINING AND MAINTAINING CJIS COMPLIANCE, FOR THE ENTIRE DURATION OF THE PROJECT, FOR ALL LABORERS, EMPLOYEES, AND SUBCONTRACTORS THAT SHALL ACCESS THE POLICE DEPARTMENT BUILDING. CONTRACTOR SHALL SUBMIT CJIS COMPLIANCE DOCUMENTATION TO THE OWNER.
- CJIS COMPLIANCE IS NOT REQUIRED FOR ANY PERSONS NOT ACCESSING THE POLICE DEPARTMENT BUILDING.
- CONTRACTOR IS ADVISED THAT CJIS COMPLIANCE IS VALID FOR TWO (2) YEARS. CONTRACTOR SHALL BE RESPONSIBLE FOR ANY MATERIALS OR LABOR ASSOCIATED WITH RENEWAL OR RESUBMITTAL OF DOCUMENTS.
- CONTRACTOR PERSONNEL, INCLUDING ALL LABORERS, EMPLOYEES, AND SUBCONTRACTORS THAT SHALL ACCESS THE POLICE DEPARTMENT BUILDING UNESCORTED, WILL BE REQUIRED TO COMPLETE A HALF DAY TRAINING AND FINGERPRINTING SESSION CONDUCTED BY THE OWNER. FINGERPRINTS BACKGROUND CHECKS WILL BE CONDUCTED AND PAID FOR BY THE OWNER. OWNER RESERVES THE RIGHT TO DENY UNESCORTED ACCESS TO THE POLICE DEPARTMENT BUILDING BASED UPON THE FINGERPRINT BACKGROUND CHECK RESULTS.
- OWNER RESERVES THE RIGHT TO DENY UNESCORTED ACCESS TO THE CONSTRUCTION SITE TO ANY PERSONS WITH FELONY CONVICTIONS. OWNER EVALUATIONS WILL BE MADE ON A CASE-BY-CASE BASIS AND HIGHLY DEPENDENT UPON THE NATURE OF THE FELONY OFFENSE.
- CONTRACTOR AND SUBCONTRACTOR FACILITY ACCESS SHALL BE LIMITED TO AN AS-NEEDED BASIS FOR CONSTRUCTION OPERATIONS THAT ARE NECESSARY TO COMPLETE CONSTRUCTION, TESTING, AND PROVIDE AN OPERATIONAL GENERATOR, ATS, AND DOCKING STATION SYSTEM.
- CONTRACTOR AND SUBCONTRACTORS ARE STRICTLY PROHIBITED FROM USING THE PORT ORANGE POLICE DEPARTMENT BATHROOMS AND SANITATION FACILITIES. CONTRACTOR SHALL PROVIDE TEMPORARY FACILITIES IN COMPLIANCE WITH OSHA 29 CFR 1926.51.

GENERAL PROJECT REQUIREMENTS:

- UTILITIES & STRUCTURES AS SHOWN ON PLANS HAVE BEEN LOCATED FROM AVAILABLE RECORDS, BUT IT SHALL BE THE CONTRACTOR'S RESPONSIBILITY TO ASCERTAIN THE LOCATION OF ALL UTILITIES AND STRUCTURES TO BE ENCOUNTERED IN THE WORK AREA AND TO AVOID CONFLICT WITH EXISTING FACILITIES PRIOR TO CONSTRUCTION.
- THE OWNER SHALL NOT BE HELD RESPONSIBLE FOR INACCURACIES OR OMISSIONS IN THE LOCATION, ELEVATION AND DIMENSIONS OF EXISTING UTILITIES, STRUCTURES AND OTHER EXISTING FEATURES.
- THE CONTRACTOR SHALL CONTACT THE ENGINEER IMMEDIATELY UPON ANY CONFLICTS DURING CONSTRUCTION OF THE IMPROVEMENTS SHOWN ON THESE DRAWINGS.
- THE CONTRACTOR SHALL BE RESPONSIBLE FOR ALL DAMAGE TO, AND REPLACEMENT OF, EXISTING UTILITIES. REPLACEMENT SHALL BE TO THE COMPLETE SATISFACTION OF THE ENGINEER AND CITY AT NO ADDITIONAL COST TO THE OWNER.
- THE CONTRACTOR SHALL PRESERVE FROM DAMAGE ALL PROPERTY THAT IS IN THE VICINITY, OR IS IN ANY WAY AFFECTED BY THE WORK. THE REMOVAL OF OR DESTRUCTION OF PROPERTY WHICH IS NOT CALLED FOR BY THE PLANS, SHALL BE IMMEDIATELY RESTORED TO ITS ORIGINAL CONDITION BY THE CONTRACTOR, AT NO COST TO THE OWNER.
- THE CONTRACTOR SHALL PROVIDE FORTY-EIGHT (48) HOURS NOTICE TO THE VARIOUS UTILITY OWNERS PRIOR TO BEGINNING CONSTRUCTION.
- ALL UTILITY OUTAGES SHALL BE COORDINATED WITH AND APPROVED BY THE SUPERINTENDENT OF THE DEPARTMENT AFFECTED, PRIOR TO OUTAGE.
- THE CONTRACTOR SHALL CONDUCT HIS WORK AS TO INSURE LEAST POSSIBLE OBSTRUCTION TO TRAFFIC, AND INCONVENIENCE TO THE PLANT STAFF AND/OR THE RESIDENTS IN THE VICINITY OF THE WORK AND TO INSURE THE PROTECTION OF PERSONS AND PROPERTY. NO ROAD SHALL BE CLOSED TO THE PUBLIC EXCEPT WITH THE APPROVAL OF THE ENGINEER AND THE PROPER GOVERNMENTAL AUTHORITIES.
- THE CONTRACTOR SHALL EMPLOY A LAND SURVEYOR, REGISTERED IN THE STATE OF FLORIDA, TO REFERENCE AND RESTORE PROPERTY CORNERS AND LAND MARKERS WHICH MAY BE DISTURBED BY CONSTRUCTION AND TO ASSURE ACCURATE HORIZONTAL AND VERTICAL CONTROLS DURING CONSTRUCTION.
- THE CONTRACTOR SHALL BE RESPONSIBLE FOR MAINTAINING EFFECTIVE DRAINAGE AND EROSION CONTROL DURING CONSTRUCTION AND RESTORATION. TEMPORARY PROVISIONS SHALL BE MADE TO INSURE THE PROPER FUNCTIONING OF ALL SWALES, SEWER INLETS AND DRAINAGE DITCHES. CONTRACTOR SHALL SUBMIT SWPPP.
- RIGHT-OF-WAY RESTORATION IS TO BE CONDUCTED CONCURRENTLY WITH CONSTRUCTION AS DIRECTED BY THE ENGINEERS. THE ENGINEER SHALL HAVE AUTHORITY TO SUSPEND CONSTRUCTION WORK WHEN RESTORATION IS NOT BEING ADEQUATELY PERFORMED ACCORDING TO THE CONTRACT DOCUMENTS OR BEST MANAGEMENT PRACTICES (BMP). ALL DISTURBED AREAS ARE TO BE RESTORED TO PRE-CONSTRUCTION OR BETTER CONDITION. ALL AREAS DISTURBED BY CONSTRUCTION SHALL BE SODDED TO MATCH EXISTING SPECIES AND VARIETY OF GRASS. NO SEEDING SHALL BE PERMITTED.
- THE CONTRACTOR SHALL FURNISH, ERECT AND MAINTAIN ALL NECESSARY TRAFFIC CONTROL AND SAFETY DEVICES IN ACCORDANCE WITH THE "U.S. DEPARTMENT OF TRANSPORTATION MANUAL ON UNIFORM TRAFFIC CONTROL DEVICES" AND THE LATEST "FLORIDA DEPARTMENT OF TRANSPORTATION ROAD DEPARTMENT STANDARDS".
- IT SHALL BE THE CONTRACTOR'S RESPONSIBILITY AND THE CONTRACTOR'S EXPENSE TO PROVIDE THE ENGINEER WITH CERTIFIED "AS-BUILT" DRAWINGS OF FINISHED CONSTRUCTION AS A REQUIREMENT FOR FINAL PAYMENT. DRAWINGS SHALL CONTAIN SPECIFIC LOCATION OF ALL WATER MAINS, FORCE MAINS AND RECLAIMED WATER MAINS, VALVES AND SERVICE WITHIN THE CONSTRUCTION AREA. "AS-BUILT" DRAWINGS ARE ALSO TO INCLUDE ELECTRICAL, INSTRUMENTATION, AND CONTROLS INFORMATION.
- THE CONTRACTOR SHALL BE RESPONSIBLE FOR THE PROPER APPLICATION OF THRUST RESTRAINT SYSTEM TO PREVENT MOVEMENT OF PRESSURIZED PIPE AND FITTINGS.
- NO FLANGED PIPE SHALL BE INSTALLED UNDERGROUND UNLESS SPECIFICALLY NOTED ON PLAN OR IN SPECIFICATIONS.
- PIPE BEDDING SHALL BE CLASS I SOIL COMPACTED IN 6" LAYERS TO A HEIGHT OF 18" ABOVE PIPE, 12" LAYERS ARE ACCEPTABLE FROM 18" ABOVE PIPE TO FINISH GRADE, COMPACTED TO 98% OF MODIFIED PROCTOR DENSITY. (AASHTO-T-18) PIPE TO BE LAID OF FIRM FOUNDATION.
- COMPACTION TEST TO BE TAKEN AT POINTS ONE (1) FOOT ABOVE PIPE AND ONE (1) FOOT VERTICAL INTERVALS TO FINISH GRADE AND AT HORIZONTAL SPACING OF THREE HUNDRED (300) FEET BY A CERTIFIED THIRD PARTY INSPECTOR, ACCORDING TO THE F.B.C.
- ADEQUATE EXCAVATION, SHEATING, SHORING AND BRACING SHALL BE PROVIDED AND SHALL CONFORM TO CONSTRUCTION REQUIREMENTS AS SET FORTH BY THE FEDERAL DEPARTMENT OF LABOR, OCCUPATIONAL SAFETY AND HEALTH ADMINISTRATION (OSHA).
- PROVISIONS FOR DEWATERING SHALL BE MADE TO KEEP GROUNDWATER ELEVATION A MINIMUM OF 6" BELOW THE PIPE BEING INSTALLED.
- LENGTHS OF PIPE ARE APPROXIMATE ONLY AND EXACT LENGTHS ARE TO BE DETERMINED IN THE FIELD.
- PAVEMENT OVERLAY PRICING SHALL INCLUDE VALVE BOX AND MANHOLE ADJUSTMENT AND PAVEMENT RESTRIPING.
- CONTRACTOR SHALL CALL FOR UTILITY LOCATES AT LEAST 48 HOURS PRIOR TO CONSTRUCTION. ALL CITY LOCATES SHALL BE THROUGH THE ENGINEER'S REPRESENTATIVE.
- IN AREAS WHERE PIPELINE INSTALLATION WILL DISTURB EXISTING SWALES, ELEVATIONS WILL BE REQUIRED AT 50 FT. INTERVALS AT LEAST 2 WEEKS PRIOR TO COMMENCEMENT OF CONSTRUCTION. THE SURVEYS WILL BE BY A FLORIDA REGISTERED SURVEYOR AND ARE SUBJECT TO APPROVAL BY THE ENGINEER'S REPRESENTATIVE PRIOR TO CONSTRUCTION.
- ACCESS FOR POSTAL SERVICE AND SOLID WASTE COLLECTORS SHALL BE CONTINUOUSLY PROVIDED, SECURED AND MAINTAINED DURING PROJECT.
- IF ANY MUCK OR MUCK-LIKE MATERIAL IS DISCOVERED, IT WILL BE REQUIRED TO BE REMOVED, BACKFILLED WITH CLEAN FILL, COMPACTED, AND TESTED USING AASHTO T-180 MODIFIED PROCTOR METHOD.
- PRIOR TO THE FILLING ON FUTURE ROADWAY AND LOT AREAS, THE REMOVAL OF ANY VEGETATION AND TOP SOIL MUST BE PERFORMED.
- A SIGNED, SEALED, AND DATED LETTER FROM A SOILS ENGINEER OR ENGINEER OF RECORD CERTIFYING THAT THE AREAS TO BE FILLED HAVE BEEN STRIPPED OF ORGANIC MATERIAL MUST BE SUBMITTED TO THE OWNER PRIOR TO FILLING.
- NO BURYING OF ANY ORGANIC MATERIALS IS PERMITTED.
- ANY BURNING OF ANY MATERIALS ON-SITE MUST BE APPROVED AND PERMITTED BY THE FIRE MARSHALL. A PERMIT MUST BE OBTAINED ON A DAILY BASIS PRIOR TO THE DAY OF THE ANTICIPATED BURNING
- ALL FILLING TO BE PERFORMED IN ONE-FOOT LIFTS. THE COMPACTION REQUIREMENT IS 98% PER AASHTO T-180 FOR PAVED AREAS AND 95% FOR UNPAVED AREAS.
- TEMPORARY FILL STOCKPILING IS NOT PERMITTED IN LIFTS GREATER THAN SIX FEET.
- AT A MINIMUM, STOCKPILES THAT WILL REMAIN IN PLACE IN EXCESS OF 20 DAYS, SHOULD BE SEEDED AND MULCHED IMMEDIATELY UPON PLACEMENT OF THE FINAL LIFT.
- SOILS ARE TO BE STABILIZED BY WATER OR OTHER MEANS DURING CONSTRUCTION. THIS IS INTENDED TO REDUCE SOIL EROSION AND THE IMPACT TO NEIGHBORING COMMUNITIES, IN ACCORDANCE WITH THE SWPPP.
- UPON COMPLETION OF EACH PORTION OF A PROJECT WITHIN A PHASE OF THE PROJECT, SODDING IS TO BE PERFORMED PRIOR TO COMMENCING THE NEXT PHASE.
- ONCE AN AREA IS SODDED, IT MUST BE MAINTAINED AND PROTECTED TO ALLOW THE GRASS TO GROW.
- CONTRACTOR SHALL BE REQUIRED TO COMPLETE UTILITY CONNECTIONS TO EXISTING FACILITIES THAT REQUIRE "SHUTDOWNS" DURING NIGHTTIME HOURS AFTER 11:00 P.M. AND TO COORDINATE SUCH WORK WITH THE OWNER.
- CONTRACTOR SHALL BE RESPONSIBLE FOR COORDINATING AND PAYING ALL COST ASSOCIATED WITH TEMPORARY HOLDING OF UTILITY POLES. (EXISTING AND PROPOSED)
- CONTRACTOR SHALL ALLOW FOR UP TO 3 WEEKS FOR REMOVAL OF EXISTING PRIVATE UTILITIES BY PRIVATE UTILITY COMPANIES. CONTRACTOR SHALL COORDINATE THIS WORK.
- CONTRACTOR SHALL BE RESPONSIBLE FOR FURNISHING AND FILLING THE PROPOSED DIESEL GENERATOR(S) FOR START UP, PERFORMANCE TESTING, AND TRAINING. UPON SUCCESSFUL COMPLETION OF TESTING AND TRAINING, DIESEL FUEL TANK(S) SHALL BE FILLED TO THE MANUFACTURER'S MAXIMUM FILL LINE.
- PREBID MEETING IS MANDATORY AND SHALL INCLUDE LOCATION OF THE TWO (2) COMMUNICATION PANELS THAT ARE REQUIRED TO HAVE POWER THROUGHOUT CONSTRUCTION. CONTRACTOR SHALL BRING MEASURING TAPE OR ANY TOOLS NECESSARY TO PROVIDE ACCURATE BID PRICE TO PROVIDE TEMPORARY POWER TO THE PANELS, INCLUDING GENERATOR LOCATION, FUEL, AND CABLES.

UTILITY INFORMATION PROVIDED TO OR COLLECTED BY MEAD & HUNT DURING DESIGN										
UTILITY TYPE	UTILITY COMPANY	CONTACT	PHONE	EMAIL	PRELIMINARY PLANS PROVIDED TO UTILITY	INFORMATION QUALITY LEVEL AND DATE RECEIVED				FINAL PLANS PROVIDED TO UTILITY
						LEVEL A/4	LEVEL B/3	LEVEL C/2	LEVEL D/1	
RECLAIMED WATER, SEWER, WATER	CITY OF PORT ORANGE	JUNOS REED	(386) 506-5754	jureed@port-orange.org	03.22.2023				04.12.2023	
TELEPHONE	AT&T FLORIDA	DINO FARRUGIO	(561) 683-2729	g27896@att.com	03.22.2023				03.28.2023	
ELECTRIC	FPL	MATTHEW JAEGER	(386) 457-3145	matthew.jaeger@fpl.com	03.22.2023				04.14.2023	
GAS	TECO PEOPLES GAS - DAYTONA	STEVEN K. MAHER	(407) 717-6628	skmaher@tecoenergy.com	03.22.2023				04.04.2023	
CATV	CHARTER COMMUNICATIONS	JERROLD KAISER	(321) 338-1928	jerrold.kaiser@charter.com	03.22.2023				03.22.2023	

Mead & Hunt

Mead and Hunt, Inc.
4401 Eastport Parkway
Port Orange, FL 32127
phone: 386-761-6810
meadhunt.com
FL Cert. #26730



© Copyright 2023 Mead & Hunt, Inc.
This document, or any portion thereof, shall not be duplicated, disclosed, or used on any other project or extension of this project except by written agreement with Mead & Hunt, Inc. Mead & Hunt shall not be responsible for any unauthorized use of, or alteration to these documents.

CITY OF PORT ORANGE
POLICE DEPARTMENT GENERATOR
REPLACEMENT
4545 S CLYDE MORRIS BOULEVARD
PORT ORANGE, FL 32129

ISSUED
09/2023 ISSUED FOR BID

NOT FOR CONSTRUCTION

M&H NO.: 1000715-211407.01
DATE: September 2023
DESIGNED BY: TMS
DRAWN BY: CAJ
CHECKED BY: BTB
DO NOT SCALE DRAWINGS


SHEET CONTENTS

GENERAL NOTES

SHEET NO.

G-002

X:\1000715211407 01\TECH\CAD\DRAWINGS\C-021.DWG
8/29/2023 9:02:10 AM

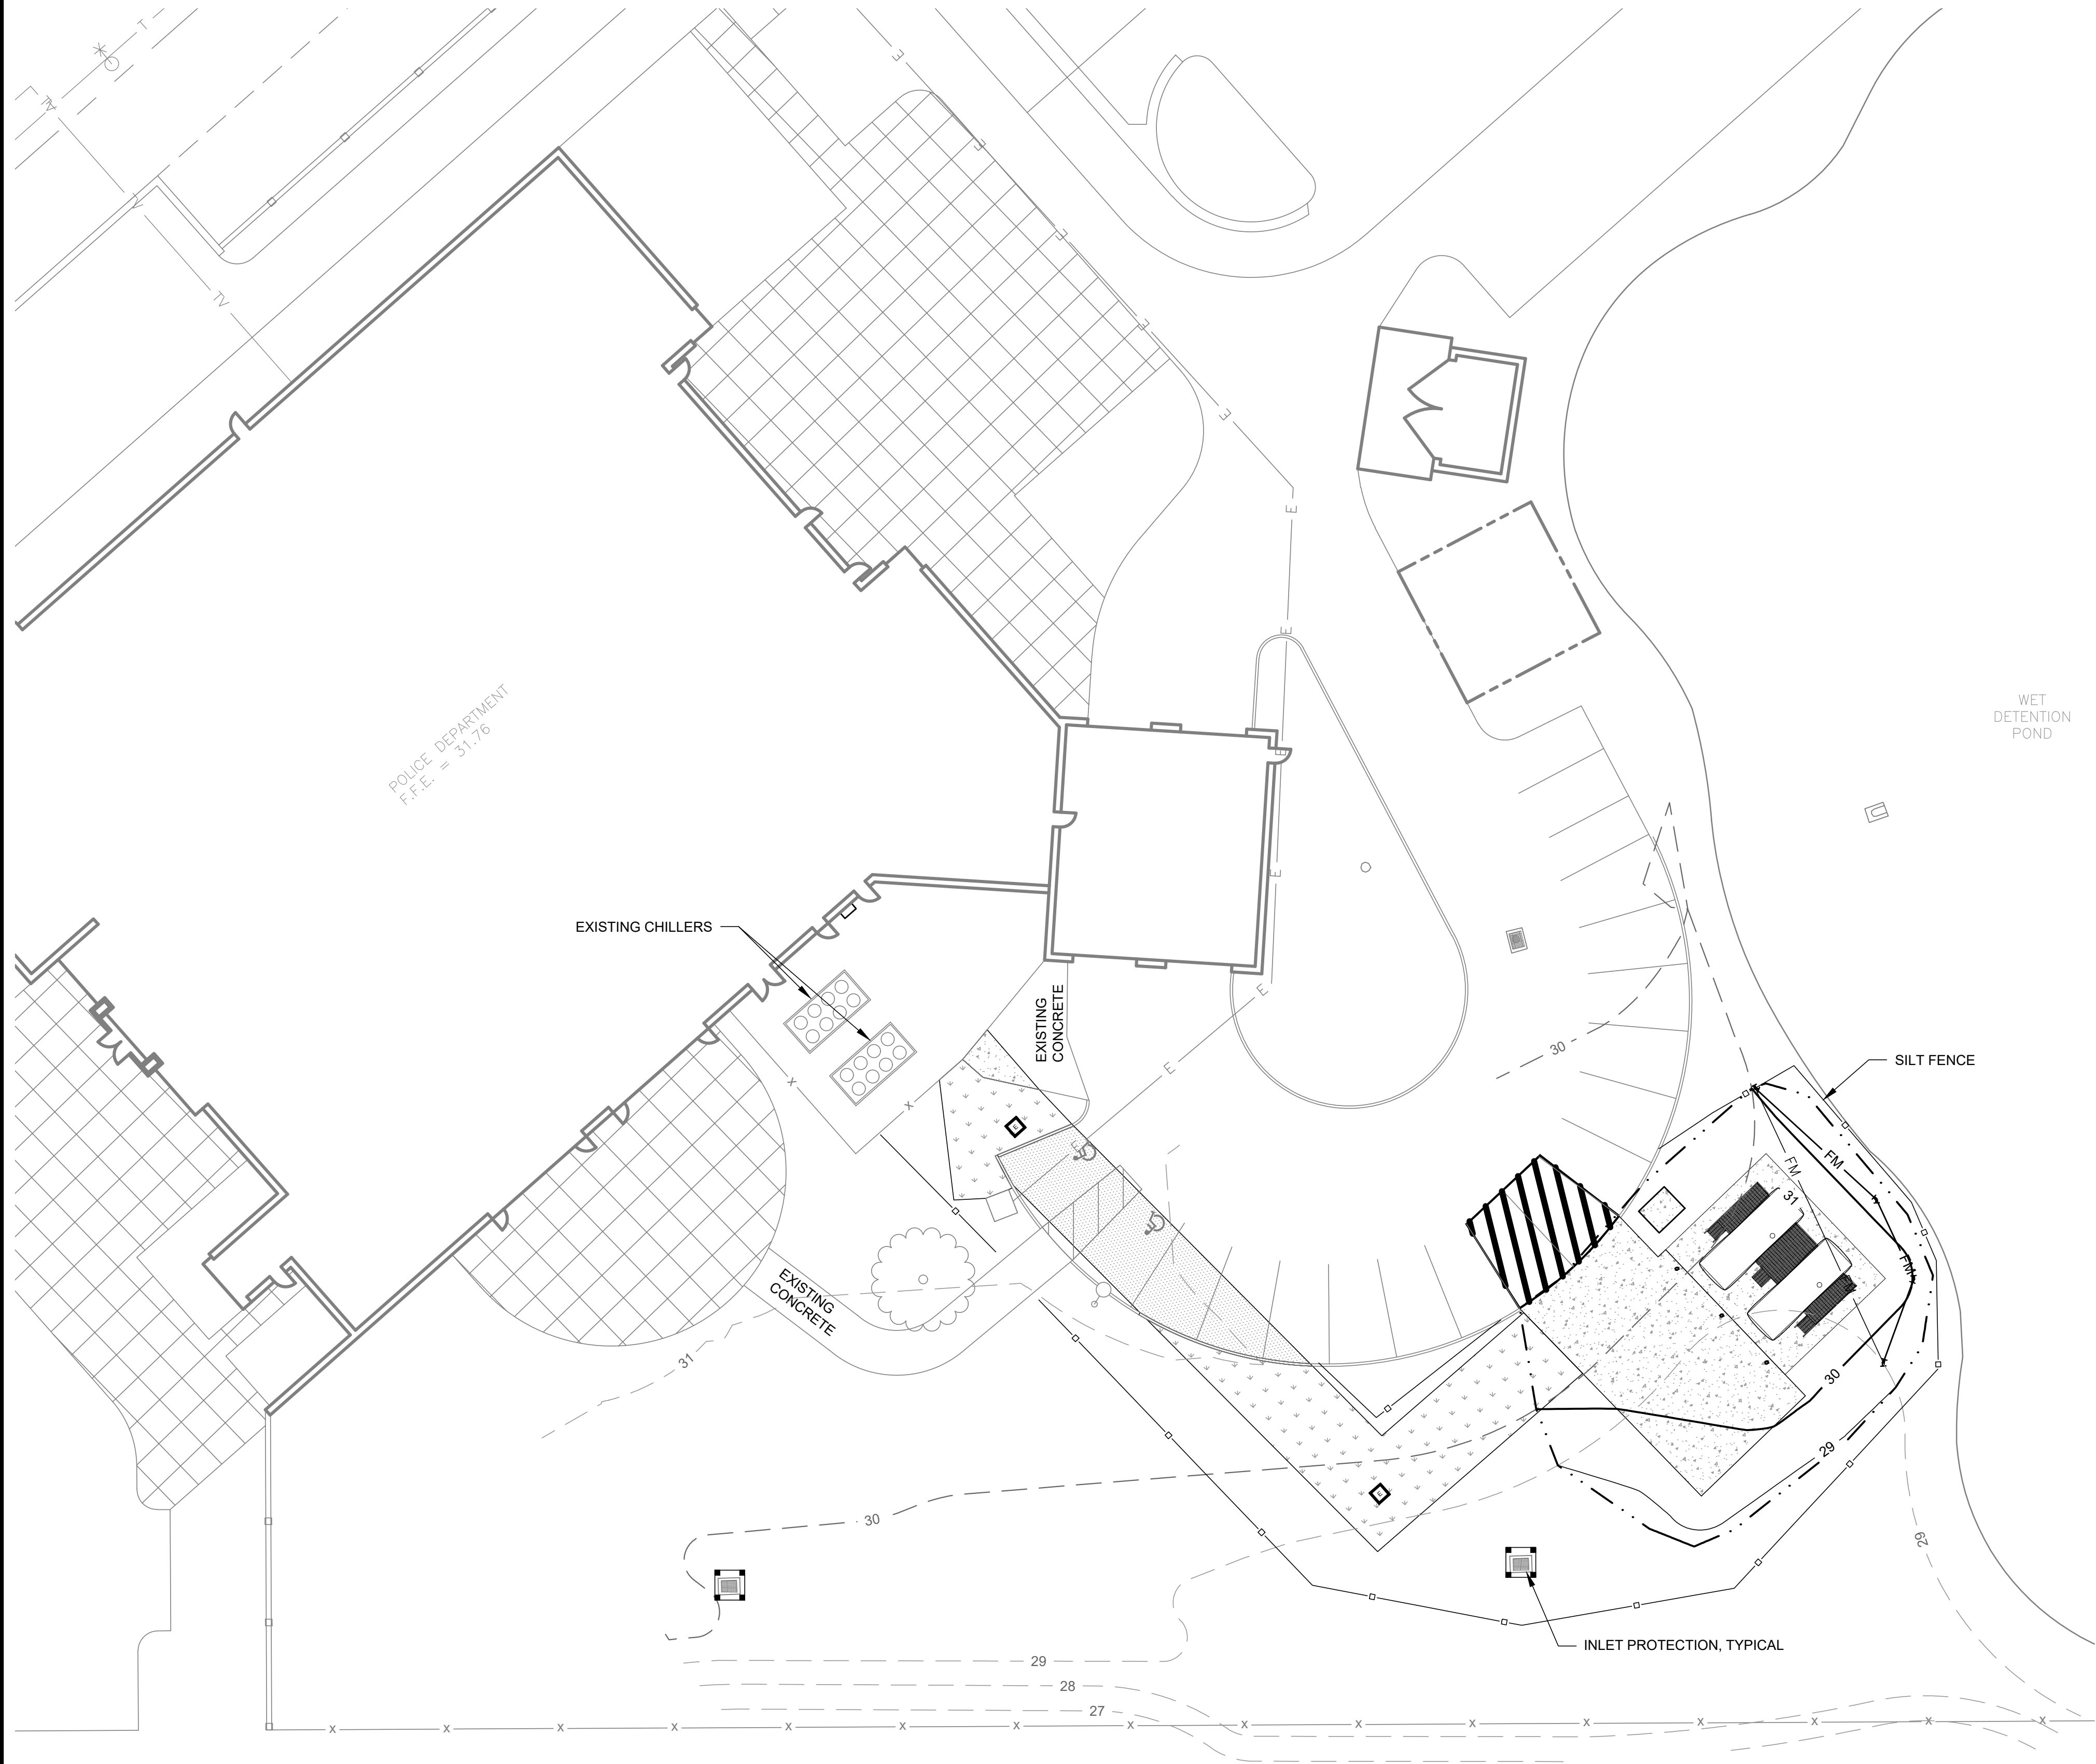

CONTRACTOR REQUIREMENTS FOR SITE CLEAR, GRADING, & EROSION CONTROL DESIGN AND CONSTRUCTION NOTES:

THE FOLLOWING MEASURES REPRESENT MINIMUM STANDARDS TO BE ADHERED TO BY THE CONTRACTOR THROUGHOUT THE CONSTRUCTION OF A PROJECT. THE OWNER RESERVES THE RIGHT TO REQUIRE ADDITIONAL MEASURES TO BE EMPLOYED WHEN WARRANTED BY EXTREME CONDITIONS AND/OR THE FAILURE OF THE CONTRACTOR TO EMPLOY THE APPROPRIATE EROSION CONTROL BEST MANAGEMENT PRACTICES. FAILURE TO COMPLY WITH THESE PROVISIONS SHALL RESULT IN THE ISSUANCE OF A "STOP WORK ORDER".

1. CONTRACTOR SHALL REVIEW THE GEOTECHNICAL REPORT PROVIDED IN THE PROJECT MANUAL FOR ADDITIONAL EARTHWORK REQUIREMENTS AND EXISTING SOIL CONDITIONS. CONTRACTOR WORK SHALL MEET THE RECOMMENDATIONS OF THE GEOTECHNICAL REPORT.
2. CONTRACTOR'S ATTENTION IS CALLED TO THE EXISTING WETLAND IS SHOWN ON THE SURVEY AND CIVIL DRAWINGS. NO DISTURBANCE OF PROPOSED CONSERVATION EASEMENTS, NATURAL BUFFERS, OR WATER BODIES IS PERMITTED. THE CONTRACTOR SHALL LOCATE THESE AREAS ON SITE AND BARRICADE THEM TO AVOID ANY UNAUTHORIZED CLEARING. BARRICADES AND OTHER PROTECTIVE FENCING ARE TO BE LOCATED AT THE DRIP LINE OF EXISTING NATIVE TREES OR AT THE EDGE OF THE NATIVE UNDER-STORY HABITAT, WHICHEVER IS NEAREST TO THE CONSTRUCTION ACTIVITY.
3. SPECIMEN AND HISTORIC TREES, CONSERVATION EASEMENTS, NATURAL VEGETATION BUFFERS, AND SIMILAR AREAS MUST BE PROTECTED BY BARRICADES OR FENCING PRIOR TO CLEARING. BARRICADES ARE TO BE SET AT THE DRIP LINE OF THE TREES AND MAINTAINED THROUGHOUT THE DURATION OF THE PROJECT. TREE PROTECTION SHALL BE IN ACCORDANCE WITH THE OWNER'S ENGINEER STANDARDS.
4. WHERE A CHANGE OF GRADE OCCURS AT THE DRIP LINE OF A SPECIMEN TREE, SILT FENCES WILL BE REQUIRED DURING CONSTRUCTION AND RETAINING WALLS MUST BE INSTALLED PRIOR TO FINAL ACCEPTANCE BY THE OWNER.
5. IT SHALL BE THE RESPONSIBILITY OF THE CONTRACTOR TO HAVE ALL PROTECTIVE VEGETATION BARRICADES AND EROSION CONTROL STRUCTURES AND MEASURES IN PLACE PRIOR TO THE COMMENCEMENT OF ANY EARTHWORK, INCLUDING PRELIMINARY GRUBBING. THESE MEASURES INCLUDE, BUT ARE NOT LIMITED TO, TEMPORARY CONSTRUCTION FENCES, SYNTHETIC JUTE BALES, WATTLES, &/OR HAVE BEST MANAGEMENT PRACTICES (BMP'S) AS REQUIRED, SILT FENCES, AND FLOATING TURBIDITY BARRIERS. FURTHER, IT SHALL BE THE RESPONSIBILITY OF THE CONTRACTOR TO MAINTAIN ALL EROSION CONTROL DEVICES THROUGHOUT THE DURATION OF THE ENTIRE PROJECT. MAINTENANCE SHALL INCLUDE PERIODIC INSPECTION AND REMOVAL OF DEBRIS ABUTTING EROSION CONTROL DEVICES.
6. PRIOR TO THE INSTALLATION OF ANY FILL MATERIALS ON SUBJECT SITE, SILT FENCES SHALL BE INSTALLED (1) ALONG SUBJECT SITE BOUNDARY AND PROPERTY LINES, (2) AT THE EDGE OF CONSERVATION EASEMENTS AND WETLANDS, (3) ADJACENT TO NATURAL LANDSCAPE BUFFERS, (4) AROUND THE PERIMETER OF EXISTING STORM WATER TREATMENT FACILITIES, AND (5) AT ANY ADDITIONAL AREAS THAT THE OWNER DEEMS NECESSARY TO BE PROTECTED FROM POTENTIAL EROSION IMPACTS DURING CONSTRUCTION. THESE CONDITIONS SHALL APPLY IN ALL INSTANCES WHERE FILL MATERIAL IS BEING INSTALLED WITHIN 25 FEET OF ANY OF THE AFOREMENTIONED LOCATIONS WHILE THESE ITEMS REPRESENT THE MINIMUM REQUIREMENTS, THE OWNER RESERVES THE RIGHT TO IMPOSE ADDITIONAL PROTECTIVE MEASURES, AS DETERMINED DURING ACTUAL SITE VISITS CONDUCTED AS PART OF THE STANDARD REVIEW OF THE SITE THROUGHOUT PROJECT CONSTRUCTION.
7. AT A MINIMUM, THE CONTRACTOR SHALL SEED AND MULCH ALL DISTURBED AREAS. SUFFICIENT GRASS COVERAGE IS TO BE ESTABLISHED WITHIN TWO WEEKS.
8. IT SHALL BE THE RESPONSIBILITY OF THE CONTRACTOR THROUGH SCHEDULING, TO MINIMIZE THE DISTURBANCE OF SITE AREAS THAT HAVE BEEN BROUGHT TO THEIR PROPOSED FINAL GRADE. WITHIN SEVEN (7) DAYS OF BRINGING A SUBJECT AREA TO ITS FINAL GRADE OR INACTIVITY IN CONSTRUCTION, THE CONTRACTOR SHALL INSTALL SEED AND MULCH OR SOD, AS REQUIRED BY THE CONTRACT DOCUMENTS. ANY PROJECT THAT IS INACTIVE FOR A PERIOD OF 30 DAYS OR MORE SHALL BE STABILIZED TO THE SATISFACTION OF THE OWNER.
9. ONCE AN AREA IS SEEDED OR SODDED, IT MUST BE MAINTAINED BY THE CONTRACTOR TO ALLOW THE GRASS TO BECOME ESTABLISHED. IF THE GRASS IS NOT ESTABLISHED WITHIN TWO WEEKS THE OWNER MAY REQUIRE THE CONTRACTOR TO RE-SEED, RE-SOD, OR A NON-VEGETATIVE OPTION MAY BE EMPLOYED.
10. ABSOLUTELY NO BURYING OF CLEARED MATERIALS IS PERMITTED.
11. THE REMOVAL OF ALL VEGETATION AND TOPSOIL ON THE FUTURE ROADWAY, PARKING AND BUILDING LOT AREAS IS REQUIRED TO BE COMPLETED PRIOR TO THE PLACEMENT OF FILL ON THOSE AREAS. THE TOPSOIL MAY BE TEMPORARILY STOCKPILED AND USED AS TOPSOIL OVER OVER PROPOSED GREEN AREAS SUCH AS PLANT BEDS, SODDED AREAS, AND WHERE TREES ARE TO BE INSTALLED OR RELOCATED.
12. A SIGNED, DATED, AND SEALED LETTER FROM A SOILS ENGINEER OR THE ENGINEER OF RECORD CERTIFYING THAT THE AREAS TO BE FILLED HAVE BEEN STRIPPED OF ORGANIC MATERIALS, MUST BE SUBMITTED TO THE ENGINEER PRIOR TO FILLING.
13. FILL MATERIAL IS TO BE PLACED IN ONE FOOT LIFTS AND COMPACTED TO THE APPROPRIATE DENSITY (98% FOR PAVED AREAS AND 95% FOR BUILDING PADS AND ALL OTHER AREAS AS PER AASHTO T-180).
14. IF ANY MUCK MATERIAL IS DISCOVERED, IT SHALL BE REQUIRED TO BE REMOVED AND REPLACED WITH A SUITABLE MATERIAL THAT IS PROPERLY BACKFILLED, COMPACTED AND TESTED USING AASHTO T-180 MODIFIED PROCTOR METHOD.
15. STOCKPILING IS NOT GENERALLY PERMITTED BY THE OWNER. REQUESTS FOR STOCKPILING SHALL BE SUBMITTED BY CONTRACTOR IN WRITING. WHEN ALLOWED, STOCKPILES SHALL NOT EXCEED SIX FEET IN HEIGHT MEASURED FROM THE ORIGINAL GRADE. AT A MINIMUM, STOCK PILES THAT WILL REMAIN IN PLACE IN EXCESS OF TWENTY DAYS SHOULD BE SEEDED AND MULCHED IMMEDIATELY UPON PLACEMENT OF THE FINAL LIFT.
16. SOILS ARE TO BE STABILIZED BY WATER OR OTHER MEANS DURING CONSTRUCTION. THIS IS INTENDED TO REDUCE SOIL EROSION AND THE IMPACT TO NEIGHBORING AREAS. ADEQUATE WATERING METHODS SHOULD BE EMPLOYED TO ALLOW DAILY COVERAGE OF THE ENTIRE LIMITS OF ALL AREAS THAT DO NOT HAVE AN ESTABLISHED VEGETATIVE COVER. METHODS TO BE EMPLOYED INCLUDE, BUT ARE NOT LIMITED TO, WATER TRUCKS, PERMANENT IRRIGATION SYSTEMS, TEMPORARY SPRINKLER SYSTEMS OPERATED BY PUMPING UNITS CONNECTED TO WET RETENTION PONDS, WATER CANNONS, TEMPORARY IRRIGATION SYSTEMS MOUNTED ATOP STOCKPILE AREAS, AND OTHER METHODS AS DEEMED NECESSARY BY THE OWNER. WATER AND IRRIGATION COSTS SHALL BE THE RESPONSIBILITY OF THE CONTRACTOR.
17. ALL FILL MATERIALS LOCATED BENEATH STRUCTURES AND PAVEMENT SHALL CONSIST OF CLEAN GRANULAR SAND FREE FROM ORGANICS AND SIMILAR MATERIAL THAT COULD DECOMPOSE.
18. ALL FILL TO BE PLACED IN LANDSCAPED AREAS SHALL HAVE A Ph RANGE BETWEEN 5.5 AND 7.5, BE ORGANIC IN NATURE, FREE OF ROCKS AND DEBRIS, OR MATCH NATIVE EXISTING SOILS.

LEGEND:

- INLET PROTECTION
- EXISTING CONTOUR LINES
- PROPOSED CONTOUR LINES
- GRADING LIMITS
- SILT FENCE

Mead & Hunt

Mead and Hunt, Inc.
4401 Eastport Parkway
Port Orange, FL 32127
phone: 386-761-6810
meadhunt.com
FL Cert. #26730



© Copyright 2023 Mead & Hunt, Inc.
This document, or any portion thereof, shall not be duplicated, disclosed, or used on any other project or extension of this project except by written agreement with Mead & Hunt, Inc. Mead & Hunt shall not be responsible for any unauthorized use of, or alteration to these documents.

CITY OF PORT ORANGE
POLICE DEPARTMENT GENERATOR
REPLACEMENT
4545 S CLYDE MORRIS BOULEVARD
PORT ORANGE, FL 32129


ISSUED
09/2023 ISSUED FOR BID

MSH NO.: 1000715-211407.01
DATE: September 2023
DESIGNED BY: TMS
DRAWN BY: CAJ
CHECKED BY: BTB
DO NOT SCALE DRAWINGS

SHEET CONTENTS
EROSION AND
SEDIMENT CONTROL
PLAN

SHEET NO.

C-021

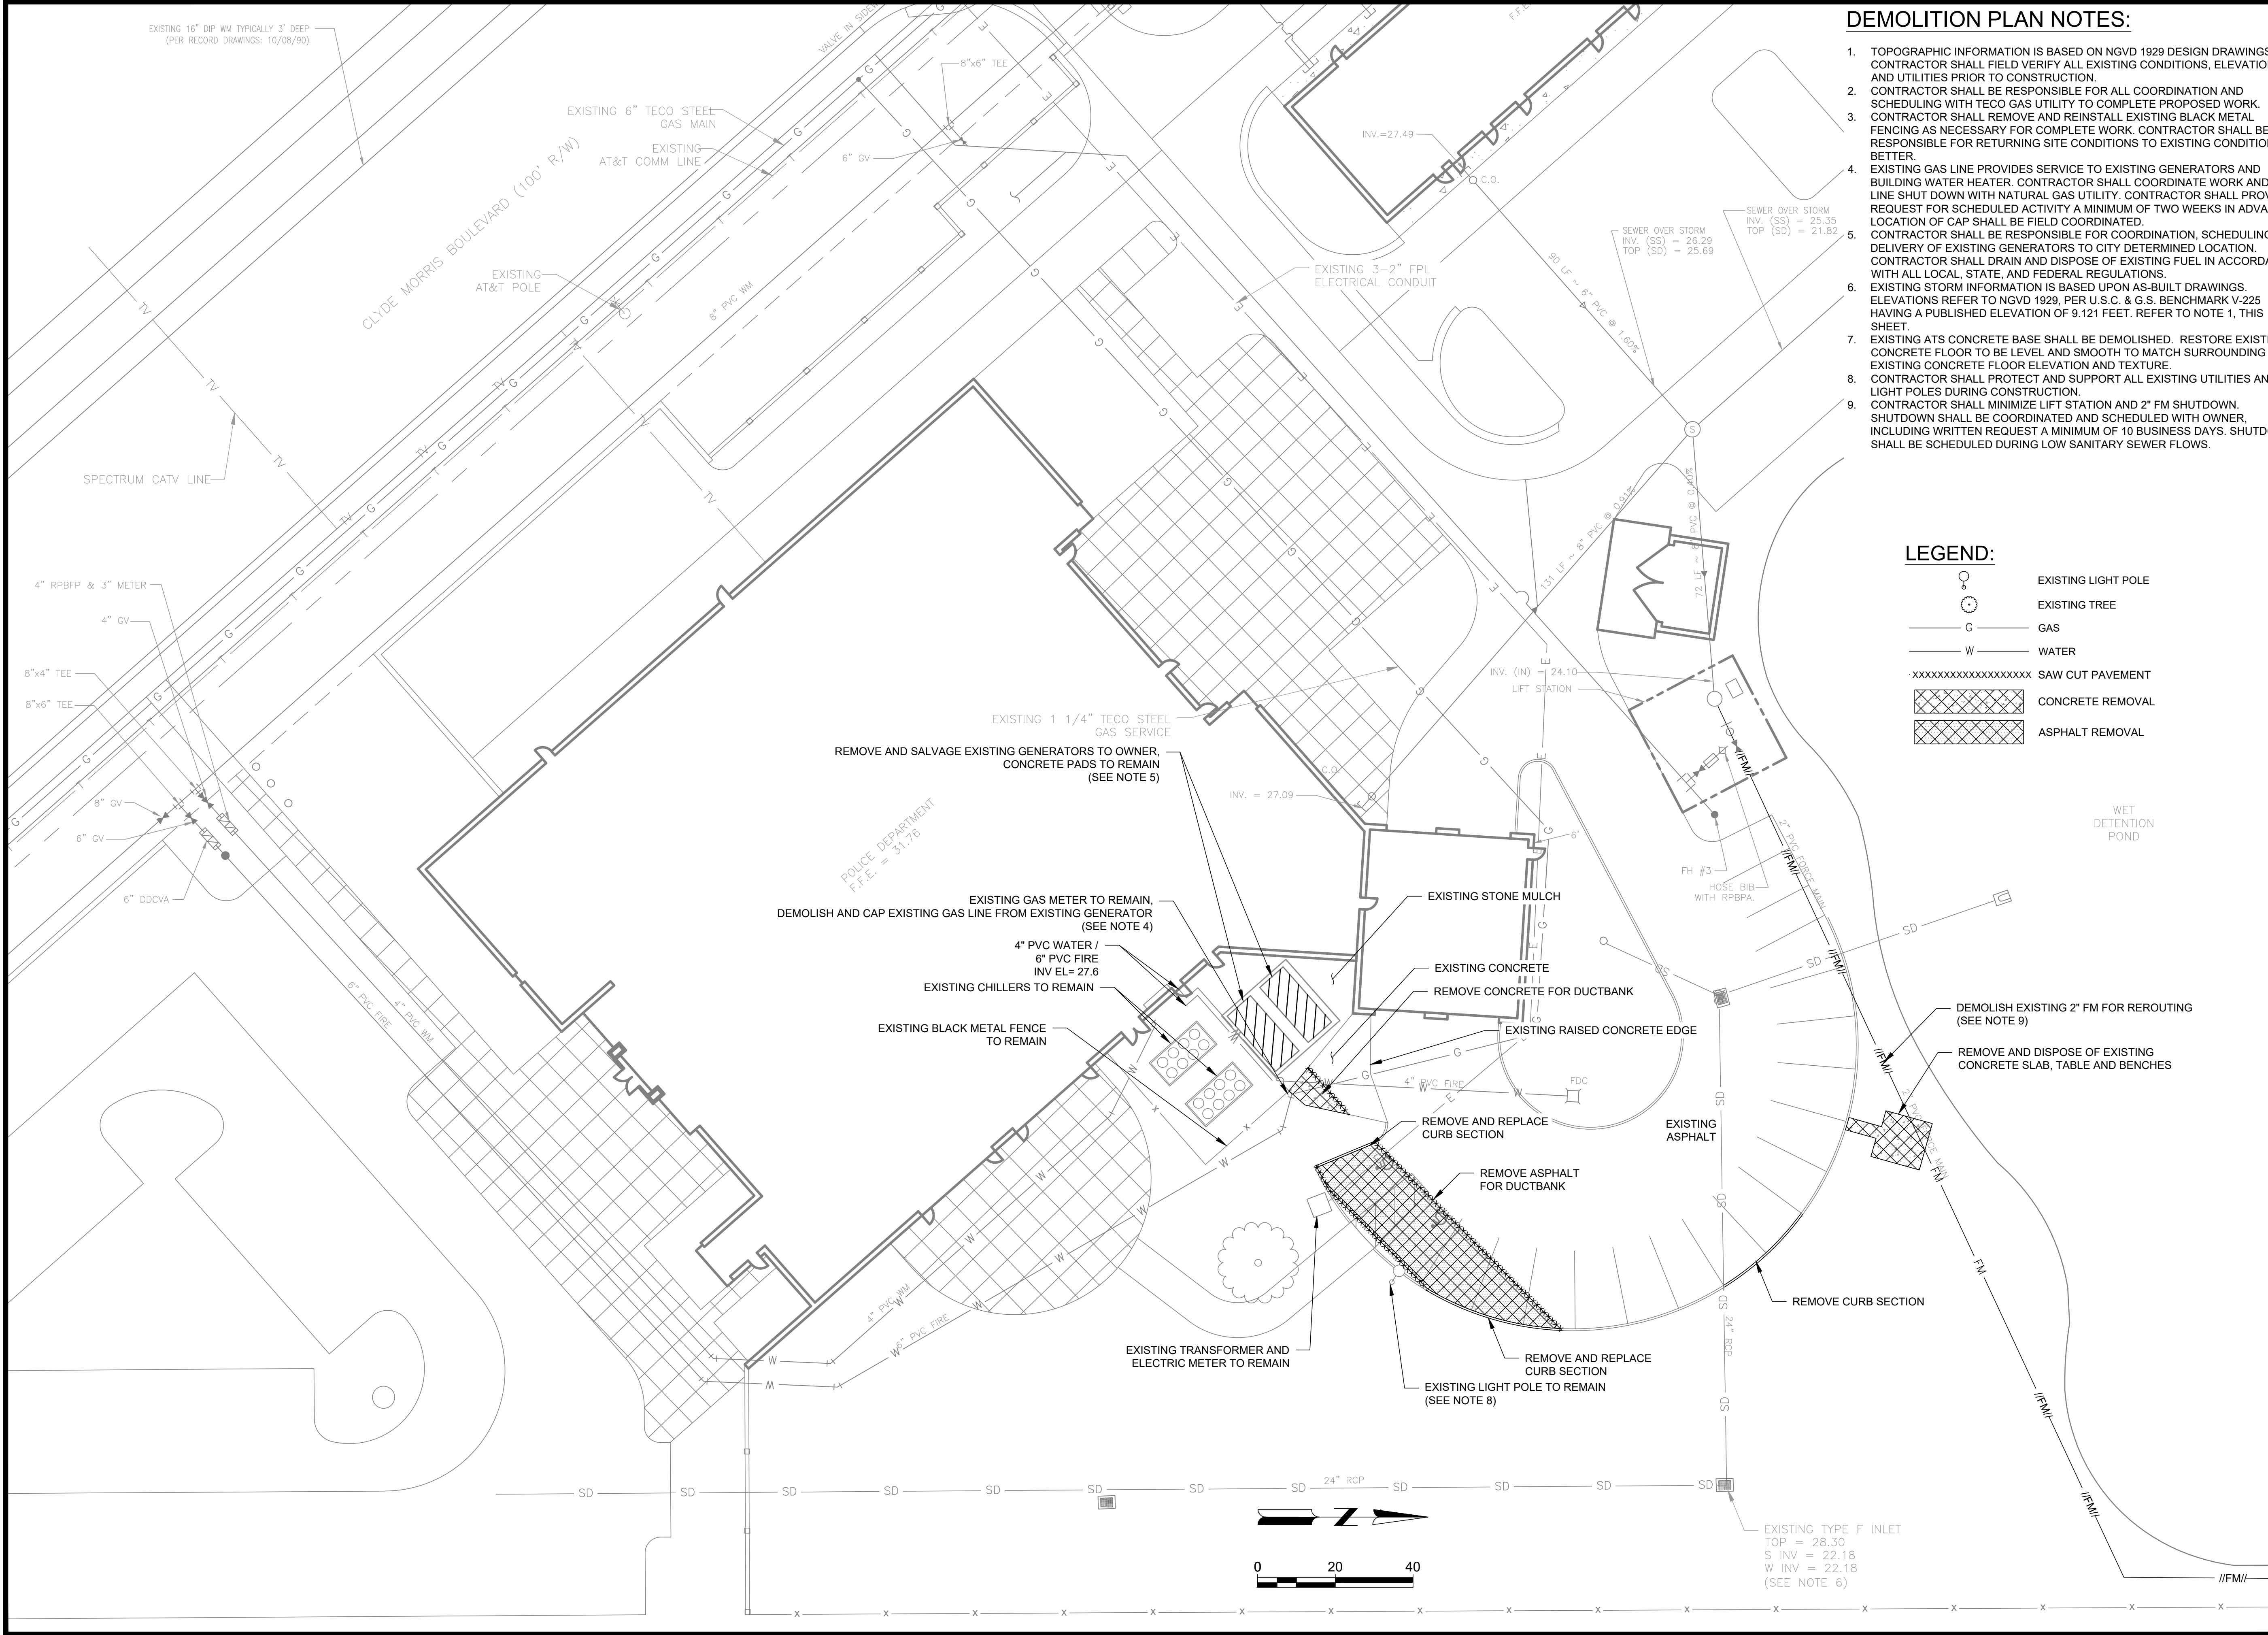

DEMOLITION PLAN NOTES:

1. TOPOGRAPHIC INFORMATION IS BASED ON NGVD 1929 DESIGN DRAWINGS. CONTRACTOR SHALL FIELD VERIFY ALL EXISTING CONDITIONS, ELEVATIONS, AND UTILITIES PRIOR TO CONSTRUCTION.
2. CONTRACTOR SHALL BE RESPONSIBLE FOR ALL COORDINATION AND SCHEDULING WITH TECO GAS UTILITY TO COMPLETE PROPOSED WORK. CONTRACTOR SHALL REMOVE AND REINSTALL EXISTING BLACK METAL FENCING AS NECESSARY FOR COMPLETE WORK. CONTRACTOR SHALL BE RESPONSIBLE FOR RETURNING SITE CONDITIONS TO EXISTING CONDITIONS OR BETTER.
4. EXISTING GAS LINE PROVIDES SERVICE TO EXISTING GENERATORS AND BUILDING WATER HEATER. CONTRACTOR SHALL COORDINATE WORK AND GAS LINE SHUT DOWN WITH NATURAL GAS UTILITY. CONTRACTOR SHALL PROVIDE REQUEST FOR SCHEDULED ACTIVITY A MINIMUM OF TWO WEEKS IN ADVANCE. LOCATION OF CAP SHALL BE FIELD COORDINATED.
5. CONTRACTOR SHALL BE RESPONSIBLE FOR COORDINATION, SCHEDULING, AND DELIVERY OF EXISTING GENERATORS TO CITY DETERMINED LOCATION. CONTRACTOR SHALL DRAIN AND DISPOSE OF EXISTING FUEL IN ACCORDANCE WITH ALL LOCAL, STATE, AND FEDERAL REGULATIONS.
6. EXISTING STORM INFORMATION IS BASED UPON AS-BUILT DRAWINGS. ELEVATIONS REFER TO NGVD 1929, PER U.S.C. & G.S. BENCHMARK V-225 HAVING A PUBLISHED ELEVATION OF 9.121 FEET. REFER TO NOTE 1, THIS SHEET.
7. EXISTING ATS CONCRETE BASE SHALL BE DEMOLISHED. RESTORE EXISTING CONCRETE FLOOR TO BE LEVEL AND SMOOTH TO MATCH SURROUNDING EXISTING CONCRETE FLOOR ELEVATION AND TEXTURE.
8. CONTRACTOR SHALL PROTECT AND SUPPORT ALL EXISTING UTILITIES AND LIGHT POLES DURING CONSTRUCTION.
9. CONTRACTOR SHALL MINIMIZE LIFT STATION AND 2" FM SHUTDOWN. SHUTDOWN SHALL BE COORDINATED AND SCHEDULED WITH OWNER, INCLUDING WRITTEN REQUEST A MINIMUM OF 10 BUSINESS DAYS. SHUTDOWN SHALL BE SCHEDULED DURING LOW SANITARY SEWER FLOWS.

LEGEND:

- EXISTING LIGHT POLE
- EXISTING TREE
- GAS
- WATER
- SAW CUT PAVEMENT
- CONCRETE REMOVAL
- ASPHALT REMOVAL

Mead & Hunt

Mead and Hunt, Inc.
4401 Eastport Parkway
Port Orange, FL 32127
phone: 386-761-6810
meadhunt.com
FL Cert. #26730



© Copyright 2023 Mead & Hunt, Inc.
This document, or any portion thereof, shall not be duplicated, disclosed, or used on any other project or extension of this project except by written agreement with Mead & Hunt, Inc. Mead & Hunt shall not be responsible for any unauthorized use of, or alteration to these documents.

CITY OF PORT ORANGE
POLICE DEPARTMENT GENERATOR
REPLACEMENT
4545 S CLYDE MORRIS BOULEVARD
PORT ORANGE, FL 32129

ISSUED
09/2023 ISSUED FOR BID


NOT FOR CONSTRUCTION

M&H NO.: 1000715-211407.01
DATE: September 2023
DESIGNED BY: TMS
DRAWN BY: CAJ
CHECKED BY: BTB
DO NOT SCALE DRAWINGS

SHEET CONTENTS
EXISTING SITE AND
DEMOLITION PLAN

SHEET NO.

C-051

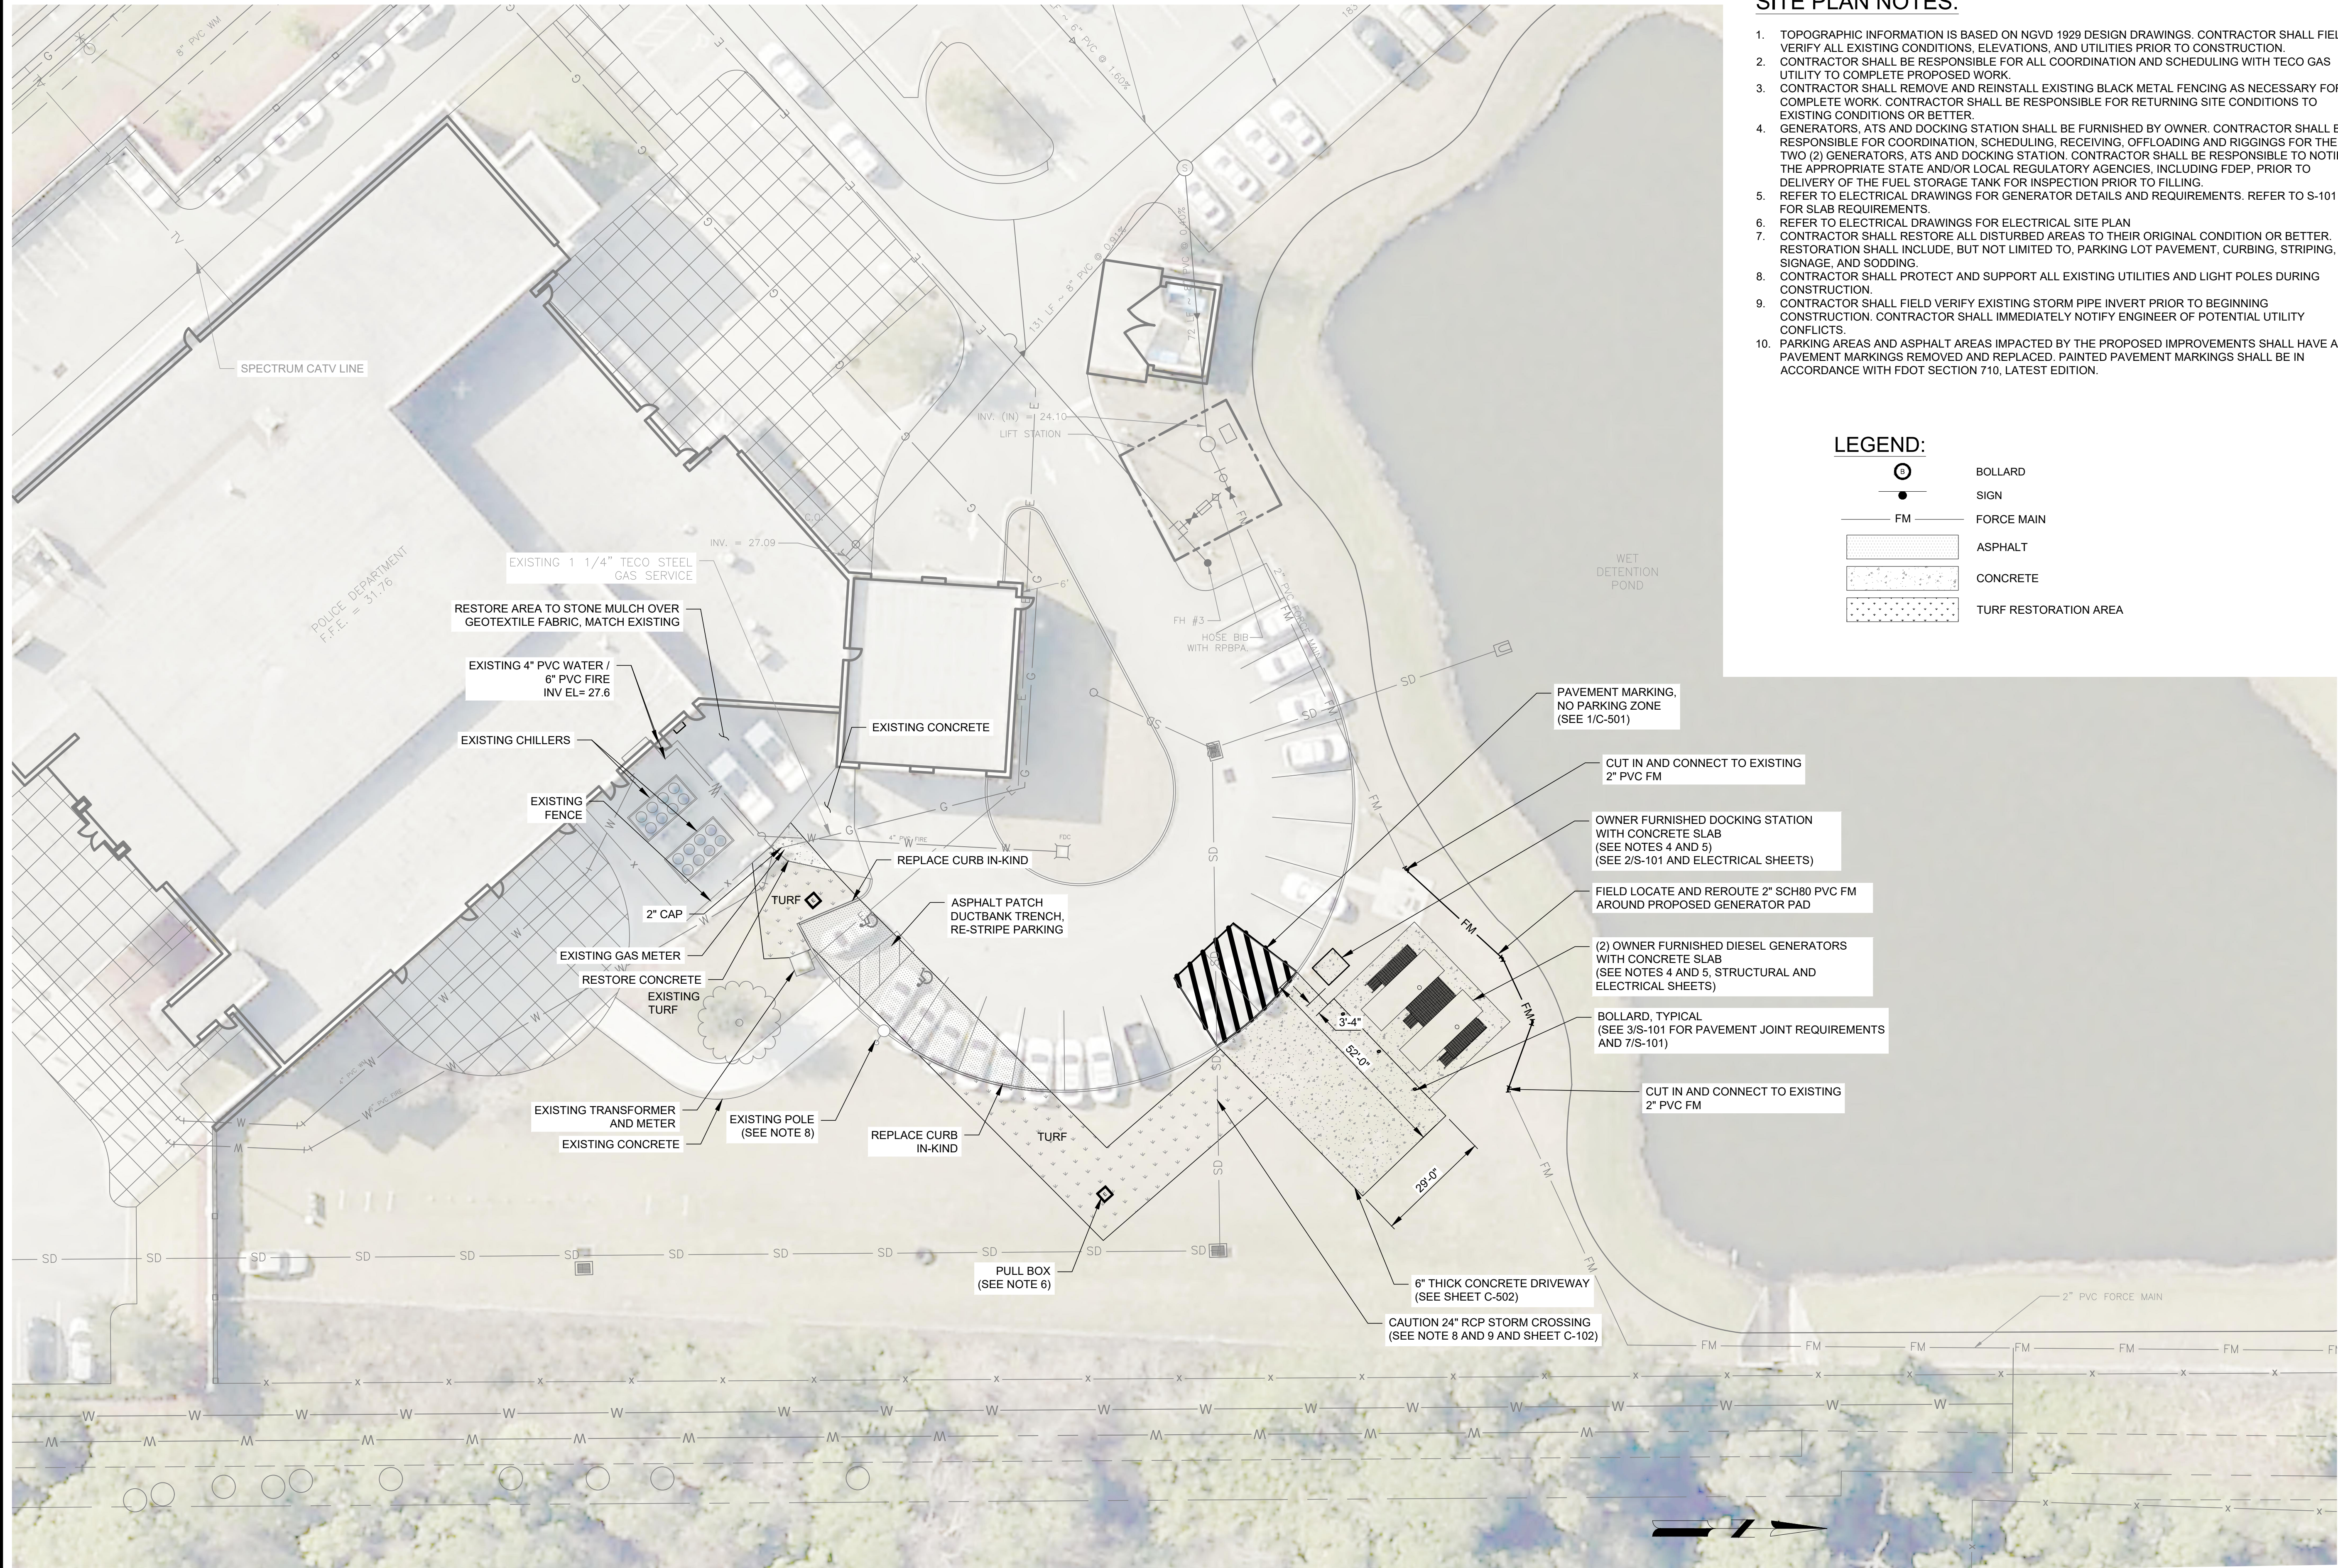

SITE PLAN NOTES:

1. TOPOGRAPHIC INFORMATION IS BASED ON NGVD 1929 DESIGN DRAWINGS. CONTRACTOR SHALL FIELD VERIFY ALL EXISTING CONDITIONS, ELEVATIONS, AND UTILITIES PRIOR TO CONSTRUCTION.
2. CONTRACTOR SHALL BE RESPONSIBLE FOR ALL COORDINATION AND SCHEDULING WITH TECO GAS UTILITY TO COMPLETE PROPOSED WORK.
3. CONTRACTOR SHALL REMOVE AND REINSTALL EXISTING BLACK METAL FENCING AS NECESSARY FOR COMPLETE WORK. CONTRACTOR SHALL BE RESPONSIBLE FOR RETURNING SITE CONDITIONS TO EXISTING CONDITIONS OR BETTER.
4. GENERATORS, ATS AND DOCKING STATION SHALL BE FURNISHED BY OWNER. CONTRACTOR SHALL BE RESPONSIBLE FOR COORDINATION, SCHEDULING, RECEIVING, OFFLOADING AND RIGGINGS FOR THE TWO (2) GENERATORS, ATS AND DOCKING STATION. CONTRACTOR SHALL BE RESPONSIBLE TO NOTIFY THE APPROPRIATE STATE AND/OR LOCAL REGULATORY AGENCIES, INCLUDING FDEP, PRIOR TO DELIVERY OF THE FUEL STORAGE TANK FOR INSPECTION PRIOR TO FILLING.
5. REFER TO ELECTRICAL DRAWINGS FOR GENERATOR DETAILS AND REQUIREMENTS. REFER TO S-101 FOR SLAB REQUIREMENTS.
6. REFER TO ELECTRICAL DRAWINGS FOR ELECTRICAL SITE PLAN
7. CONTRACTOR SHALL RESTORE ALL DISTURBED AREAS TO THEIR ORIGINAL CONDITION OR BETTER. RESTORATION SHALL INCLUDE, BUT NOT LIMITED TO, PARKING LOT PAVEMENT, CURBING, STRIPING, SIGNAGE, AND SODDING.
8. CONTRACTOR SHALL PROTECT AND SUPPORT ALL EXISTING UTILITIES AND LIGHT POLES DURING CONSTRUCTION.
9. CONTRACTOR SHALL FIELD VERIFY EXISTING STORM PIPE INVERT PRIOR TO BEGINNING CONSTRUCTION. CONTRACTOR SHALL IMMEDIATELY NOTIFY ENGINEER OF POTENTIAL UTILITY CONFLICTS.
10. PARKING AREAS AND ASPHALT AREAS IMPACTED BY THE PROPOSED IMPROVEMENTS SHALL HAVE ALL PAVEMENT MARKINGS REMOVED AND REPLACED. PAINTED PAVEMENT MARKINGS SHALL BE IN ACCORDANCE WITH FDOT SECTION 710, LATEST EDITION.

LEGEND:

- | | |
|--|-----------------------|
| | BOLLARD |
| | SIGN |
| | FORCE MAIN |
| | ASPHALT |
| | CONCRETE |
| | TURF RESTORATION AREA |



© Copyright 2023 Mead & Hunt, Inc.
This document, or any portion thereof, shall not be duplicated, disclosed, or used on any other project or extension of this project except by written agreement with Mead & Hunt, Inc. Mead & Hunt shall not be responsible for any unauthorized use of, or alteration to these documents.

CITY OF PORT ORANGE
POLICE DEPARTMENT GENERATOR
REPLACEMENT
4545 S CLYDE MORRIS BOULEVARD
PORT ORANGE, FL 32129


ISSUED
09/2023 ISSUED FOR BID

M&H NO.: 1000715-211407.01
DATE: September 2023
DESIGNED BY: TMS
DRAWN BY: CAJ
CHECKED BY: BTB
DO NOT SCALE DRAWINGS

SHEET CONTENTS
GENERATOR PAD AND
DRIVEWAY SITE PLAN



SHEET NO.

C-101

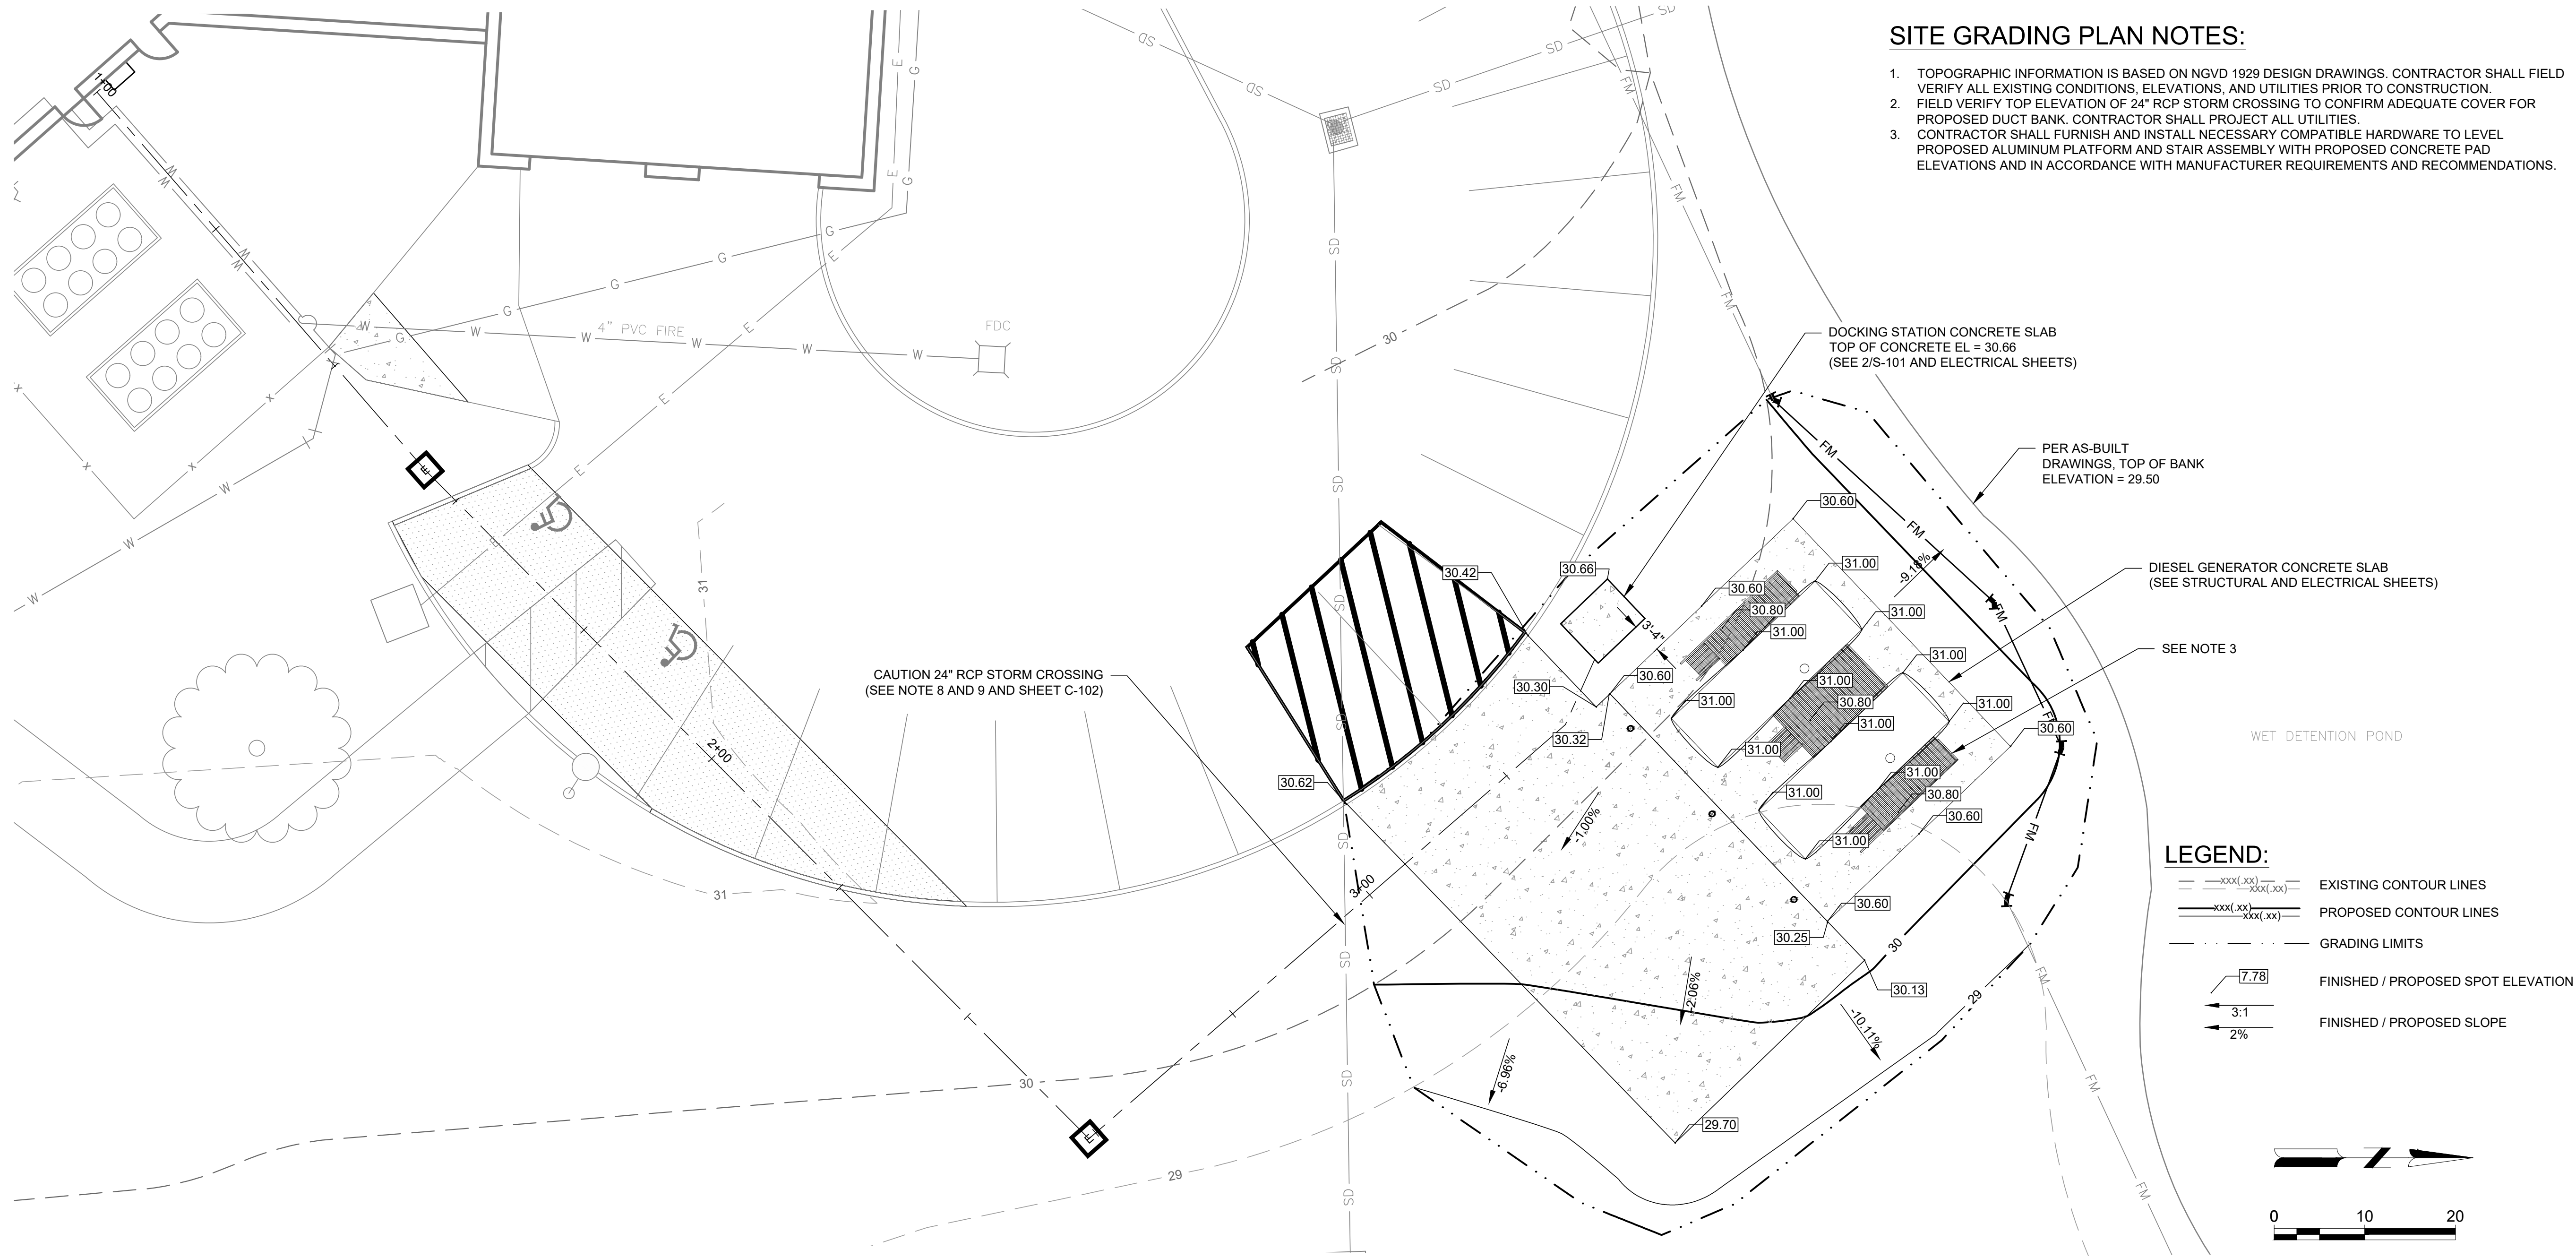

- SITE GRADING PLAN NOTES:**
1. TOPOGRAPHIC INFORMATION IS BASED ON NGVD 1929 DESIGN DRAWINGS. CONTRACTOR SHALL FIELD VERIFY ALL EXISTING CONDITIONS, ELEVATIONS, AND UTILITIES PRIOR TO CONSTRUCTION.
 2. FIELD VERIFY TOP ELEVATION OF 24" RCP STORM CROSSING TO CONFIRM ADEQUATE COVER FOR PROPOSED DUCT BANK. CONTRACTOR SHALL PROJECT ALL UTILITIES.
 3. CONTRACTOR SHALL FURNISH AND INSTALL NECESSARY COMPATIBLE HARDWARE TO LEVEL PROPOSED ALUMINUM PLATFORM AND STAIR ASSEMBLY WITH PROPOSED CONCRETE PAD ELEVATIONS AND IN ACCORDANCE WITH MANUFACTURER REQUIREMENTS AND RECOMMENDATIONS.

- LEGEND:**
- xxx(.xx)---xxx(.xx)--- EXISTING CONTOUR LINES
 - xxx(.xx)---xxx(.xx)--- PROPOSED CONTOUR LINES
 - GRADING LIMITS
 - 7.78 FINISHED / PROPOSED SPOT ELEVATION
 - 3:1 FINISHED / PROPOSED SLOPE
 - 2% FINISHED / PROPOSED SLOPE

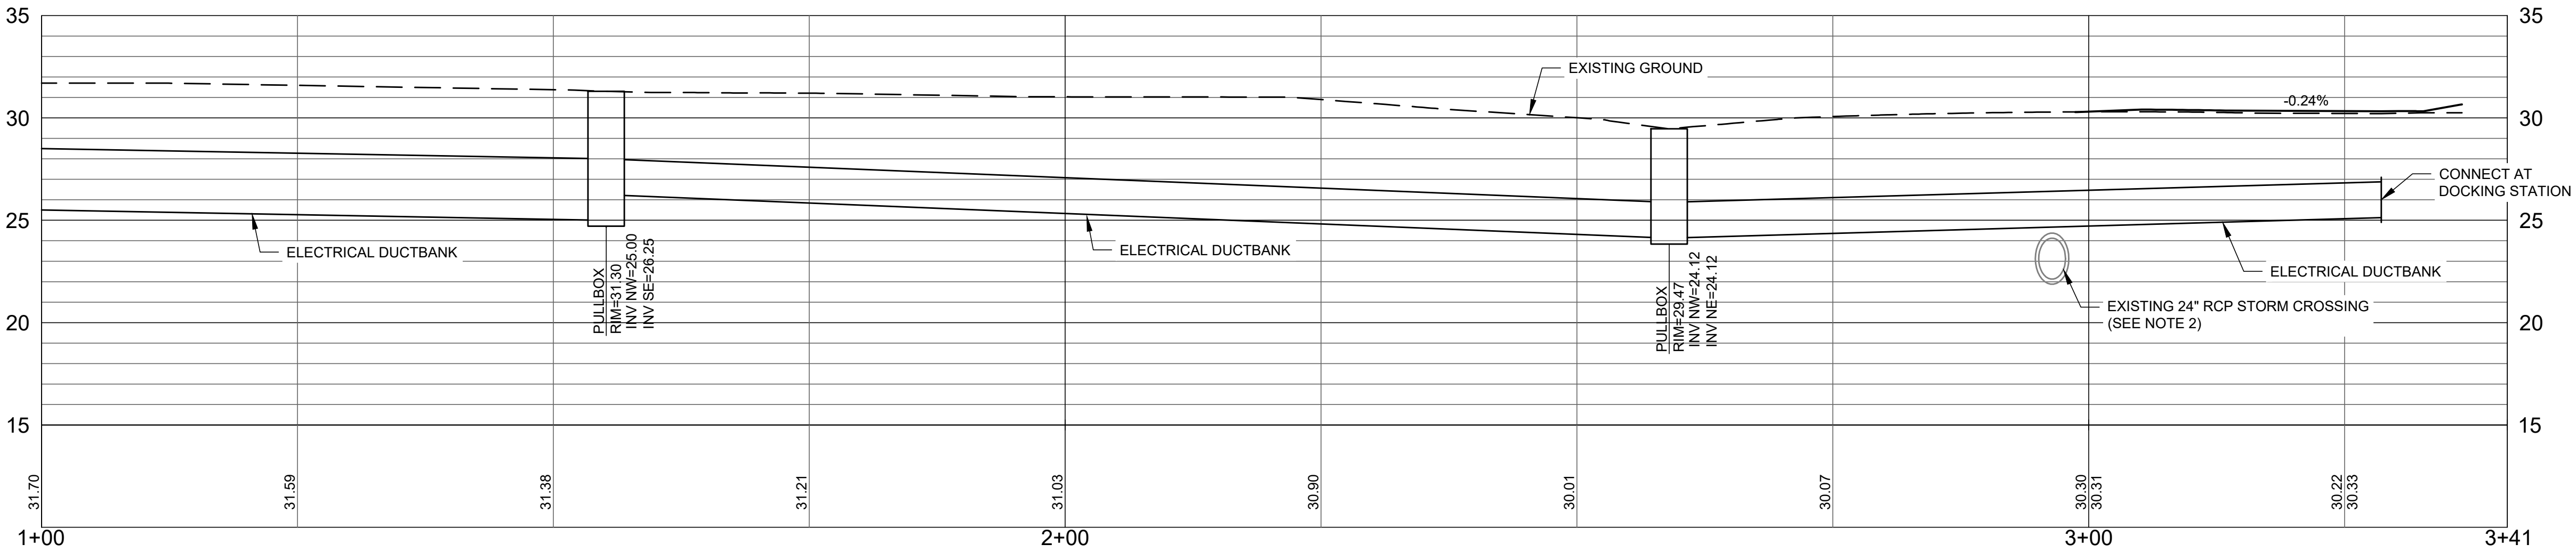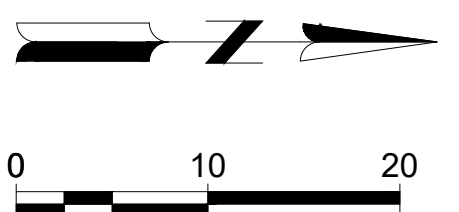

Mead & Hunt

Mead and Hunt, Inc.
4401 Eastport Parkway
Port Orange, FL 32127
phone: 386-761-6810
meadhunt.com
FL Cert. #26730

© Copyright 2023 Mead & Hunt, Inc.
This document, or any portion thereof, shall not be duplicated, disclosed, or used on any other project or extension of this project except by written agreement with Mead & Hunt, Inc. Mead & Hunt shall not be responsible for any unauthorized use of, or alteration to these documents.

CITY OF PORT ORANGE
POLICE DEPARTMENT GENERATOR
REPLACEMENT
4545 S CLYDE MORRIS BOULEVARD
PORT ORANGE, FL 32129

ISSUED
09/2023 ISSUED FOR BID

M&H NO.: 1000715-211407.01
DATE: September 2023
DESIGNED BY: TMS
DRAWN BY: CAJ
CHECKED BY: BTB
DO NOT SCALE DRAWINGS

SHEET CONTENTS
SITE GRADING PLAN
AND DUCTBANK
PROFILE

SHEET NO.

IN ORDER TO ENSURE THAT NEW SUBDIVISIONS AND SITE PLANS ARE CONSTRUCTED SUBSTANTIALLY IN ACCORDANCE WITH CITY REGULATIONS AND THE APPROVED DRAWINGS, THE FOLLOWING INFORMATION IS REQUIRED ON ALL AS-BUILT DRAWINGS:

- INDIVIDUAL PLAN AND PROFILE SHEETS FOR ALL ROADS AND SANITARY SEWER LINES, SHOWING MANHOLES, INLETS, AND PIPE CROSSINGS. PLAN AND PROFILE SHEETS SHALL SHOW SANITARY LINES AND ALL OTHER BURIED UTILITIES THAT CROSS SEWER LINES, AND ANY THAT ARE PARALLEL AND WITHIN TEN FEET OF SANITARY SEWER LINES. PLAN VIEWS SHALL BE DRAWN AT A SCALE OF ONE (1) INCH EQUAL TO FORTY (40) FEET HORIZONTAL. PROFILES SHALL BE DRAWN AT ONE (1) INCH EQUAL TO FOUR (4) FEET VERTICAL AND ALIGNED VERTICALLY WITH IMPROVEMENTS SHOWN ON THE PLAN VIEW.
- DESIGN ELEMENTS SHALL BE CROSSED OUT AND AS-BUILT INFORMATION WRITTEN NEXT TO IT.
- PAVEMENT AND CURB WIDTHS SHALL BE VERIFIED AND DIMENSIONED FOR EACH STREET AT EACH BLOCK FOR SUBDIVISIONS AND AS APPROPRIATE TO CONFIRM PAVING LIMITS FOR SITE PLANS.
- ALL RADII AT INTERSECTIONS SHALL BE VERIFIED, DIMENSIONED AND CLEARLY INDICATED ON THE AS-BUILT.
- ROADWAY ELEVATIONS AT CENTERLINE AND CURB INVERT SHALL BE RECORDED AT ALL GRADE CHANGES, 100' INTERVALS FOR LONG ROADWAYS, AND OTHER INTERVALS AS NEEDED. FOR SUBDIVISIONS, THE AS-BUILT CENTERLINE GRADE LINES OF ALL STREETS SHALL BE SHOWN ON THE PLAN AND PROFILE ALONG WITH THE DESIGN PROFILE GRADE LINES. IN THE EVENT THAT THE AS-BUILT CENTERLINE LONGITUDINAL GRADE DOES NOT MEET THE CITY MINIMUM STANDARDS, ADDITIONAL LONGITUDINAL GRADES OF THE ADJACENT CURBING AND SIMILAR ROADWAY CROSS-SECTIONS SHALL BE REQUIRED TO VERIFY THAT THE SYSTEM WILL FUNCTION AS ORIGINALLY DESIGNED.
- FOR SUBDIVISIONS, PROPOSED DESIGN FINISHED FLOOR ELEVATIONS SHALL APPEAR ON ALL SUBDIVISION LOTS ON THE APPROPRIATE PLAN AND PROFILE SHEET AS WELL AS ON THE MASTER DRAINAGE PLAN.
- STORM DRAINAGE STRUCTURES SHALL BE LOCATED AND DIMENSIONED FROM STREET/ROADWAY CENTERLINES OR LOT LINES AS APPROPRIATE. STORM DRAINAGE PIPE SHALL BE LOCATED AND DIMENSIONED FROM THE BACK OF CURB, OR EDGE OF PAVEMENT IF NO CURB IS PRESENT.
- STORM DRAINAGE STRUCTURE RIMS, PIPE INVERT AND INLET BOTTOM ELEVATIONS SHALL BE RECORDED AND CLEARLY DENOTED AS AS-BUILT INFORMATION. STORM DRAINAGE PIPE MATERIAL, LENGTH, AND SIZE SHALL BE RECORDED AND CLEARLY INDICATED AS BEING AS-BUILT INFORMATION.
- ALL APPLICABLE TOPOGRAPHIC INFORMATION PERTINENT TO THE ON-SITE DRAINAGE SYSTEM, SUCH AS DITCHES, SWALES, LAKES, CANALS, ETC. THAT ARE DEEMED NECESSARY BY THE CITY TO VERIFY THE FUNCTIONAL PERFORMANCE OF THE STORMWATER SYSTEM, SHALL BE NOTED. NORMALLY, RECORDING ELEVATIONS EVERY 100' AT THE TOP OF BANK AND TOE OF SLOPE WILL BE REQUIRED. MEASUREMENTS SHALL BE TAKEN AND RECORDED IN ORDER TO ACCURATELY TIE DOWN THESE FEATURES TO THE ROADWAY CENTERLINES AND TO PLAT LINES WHENEVER POSSIBLE, CONTOUR LINES SHALL BE UTILIZED TO GRAPHICALLY DESCRIBE THESE TOPOGRAPHIC FEATURES.
- RETENTION AREAS SHALL HAVE THEIR TOP AND BOTTOM OF BANK ELEVATIONS RECORDED. ACTUAL DIMENSIONS OF THE SIZE OF ALL RETENTION AREAS ARE TO BE RECORDED AS MEASURED FROM TOP-OF-BANK TO TOP-OF-BANK WITH SIDE SLOPES INDICATED.
- ACTUAL MATERIALS USED AND ELEVATIONS AND DIMENSIONS OF OVERFLOW WEIR STRUCTURES AND SKIMMERS SHALL BE NOTED ON THE AS-BUILT.
- STORM DRAINAGE SWALE CENTERLINES SHALL BE LOCATED AND ELEVATIONS OF FLOW LINE AND TOPS OF BANKS SHALL BE RECORDED EVERY 100 FEET. SIDE SLOPES SHALL ALSO BE INDICATED.



STANDARD CONSTRUCTION DETAIL
REQUIREMENTS FOR AS-BUILTS DRAWINGS

REV. 12/18

FILE NAME
M5.DOC

DETAIL REF:
M-5

- SANITARY SEWER STRUCTURES SHALL BE LOCATED AND DIMENSIONED FROM STREET/ROADWAY CENTERLINES OR LOT LINES, AS APPROPRIATE. SANITARY SEWER STRUCTURE RIMS, PIPE INVERTS AND BOTTOM ELEVATIONS SHALL BE RECORDED AND CLEARLY NOTED AS AS-BUILT INFORMATION.
- SANITARY SEWER PIPE SHALL BE LOCATED AND DIMENSIONED FROM THE BACK OF CURB, OR EDGE OF PAVEMENT IF NO CURB IS PRESENT. SANITARY SEWER PIPE MATERIAL, LENGTH, AND SIZE SHALL BE RECORDED AND CLEARLY INDICATED AS BEING AS-BUILT INFORMATION.
- SEWER LATERALS SHALL BE RECORDED AT THEIR CLEAN-OUT LOCATIONS. STATIONING AND OFFSET DISTANCES SHALL BE MEASURED FROM DOWNSTREAM MANHOLES TOWARD UPSTREAM MANHOLES.
- LIFT STATIONS SHALL BE LOCATED AND DIMENSIONED FROM STREET/ROADWAY CENTERLINES OR LOT LINES, AS APPROPRIATE. LIFT STATION DIMENSIONAL AND ELEVATION INFORMATION INDICATED ON THE APPROVED FOR CONSTRUCTION PLANS SHALL BE VERIFIED AND AS-BUILT INFORMATION INDICATED. BURIED ELECTRICAL SERVICE LINE SHALL BE CLEARLY DIMENSIONED, LOCATED, AND LABELED. FORCE MAIN PIPE INVERT ELEVATIONS SHALL BE RECORDED AND CLEARLY DENOTED AS AS-BUILT INFORMATION.
- FORCE MAIN PIPE SHALL BE LOCATED AND DIMENSIONED FROM THE BACK OF CURB, OR EDGE OF PAVEMENT IF NO CURB IS PRESENT. FORCE MAIN PIPE MATERIAL, LENGTH, AND SIZE SHALL BE RECORDED AND CLEARLY INDICATED AS BEING AS-BUILT INFORMATION.
- TIE-IN DIMENSIONS TO THREE (3) PERMANENT ABOVE GRADE FEATURES SHALL BE SHOWN ON THE AS-BUILTS FOR ALL VALVES, TEES, BENDS, CROSSES, SERVICE CONNECTION TEES, FIRE HYDRANTS AND APPLICABLE FIXTURES AT THE POTABLE WATER, RECLAIMED WATER AND FORCE MAIN SERVICES.
- A TABLE SHALL BE SHOWN ON THE AS-BUILTS LISTING THE NORTHING, EASTING, TOP ELEVATION, SIZE, MATERIAL, TYPE AND MODEL INFORMATION FOR ALL POTABLE WATER, RECLAIMED WATER AND FORCE MAIN VALVES, TEES, BENDS, CROSSES, SERVICE CONNECTION TEES, FIRE HYDRANTS AND APPLICABLE FIXTURES.
- FOR PERPENDICULAR CROSSINGS OF STORMWATER, POTABLE WATER, RECLAIMED WATER, OR FORCE MAIN SERVICES, THE AS-BUILT PLANS SHALL CLEARLY INDICATE WHICH UTILITIES ARE LOCATED OVER OR UNDER OTHER UTILITIES.
- ANY SPECIAL FEATURES SUCH AS, CONCRETE FLUMES, LAKE BANKS, WALLS, FENCING, ETC., WHICH WERE A PART OF THE APPROVED CONSTRUCTION DRAWINGS SHALL ALSO BE LOCATED AND DIMENSIONED.
- IF AN APPROVED SUBDIVISION PLAT OR SITE PLAN SHOWS A CONSERVATION EASEMENT, THE PROJECT SURVEYOR SHALL PROVIDE THE EXACT LOCATION OF THE SPECIMEN TREE(S) FROM THE RIGHT-OF-WAY OR PROPERTY LINES AND PROPOSED EASEMENT BOUNDARIES ON THE AS-BUILT DRAWING. THE AS-BUILT LOCATION OF THESE TREES WILL HELP VERIFY THE SUFFICIENCY OF THE CONSERVATION EASEMENT PRIOR TO PLAT RECORDING OR CERTIFICATE OF OCCUPANCY.
- WHEN STORMWATER, POTABLE WATER, RECLAIMED WATER OR SANITARY SEWER IMPROVEMENTS ARE LOCATED WITHIN AN EASEMENT, THE AS-BUILT DRAWING SHALL ACCURATELY DEPICT THE LOCATION OF THE IMPROVEMENTS AND THE EASEMENT. SUCH DOCUMENTATION AND THE ASSOCIATED PROPOSED EASEMENT DOCUMENT WITH LEGAL DESCRIPTION SHALL BE SUBMITTED FOR CITY REVIEW AND APPROVAL PRIOR TO RECORDING OF SAID EASEMENT. UPON CITY APPROVAL, THE EASEMENT SHALL BE RECORDED VIA A SEPARATE LEGAL INSTRUMENT.



STANDARD CONSTRUCTION DETAIL
REQUIREMENTS FOR AS-BUILTS DRAWINGS
(CONTINUED)

REV. 12/18

FILE NAME
M5.DOC

DETAIL REF:
M-5.1

SCOPE OF WORK

FURNISH AND INSTALL SOD, OR SEED AND MULCH, THE LIMITS CALLED FOR ON THE CONSTRUCTION DRAWINGS. AT A MINIMUM, ALL WORK SHALL MEET THE MINIMUM STANDARDS OF SECTION 570 OF FDOT STANDARD SPECIFICATIONS FOR ROAD AND BRIDGE CONSTRUCTION, LATEST EDITION, AND MINIMUM REQUIREMENTS OF THE CITY, AS OUTLINED BELOW.

SEED

SEED SHALL BE PRE-MIXED BY A SEED COMPANY TO THE PERCENTAGES DESCRIBED BELOW, WITH CERTIFICATION FROM THE SUPPLIER PROVIDED TO THE CITY'S DESIGNATED LANDSCAPE INSPECTOR PRIOR TO USE. THE GRASS SEED MIXTURE SHALL BE:

PENSACOLA BAHIA (USE 50% SCARIFIED SEED)	50%
HULLED BERMUDA	25%
BROWN TOP MILLET	25%

NOTE: IN THE FALL AND WINTER MONTHS, AND WITH THE APPROVAL OF THE CITY, ANNUAL RYE GRASS SHALL BE SUBSTITUTED IN EQUAL AMOUNTS FOR THE BROWN TOP MILLET.

MULCH

STRAW OR HAY CONSISTING OF OATS, RYE, OR WHEAT STRAW, OR OF PANGOLA, PEANUT, COASTAL BERMUDA OR BAHIA GRASS HAY. MULCH SHALL BE FREE FROM WEED AND OTHER UNDESIRABLE GRASS. APPROXIMATELY ONE INCH (1"), LOOSE THICKNESS, OF MULCH MATERIAL SHALL BE APPLIED UNIFORMLY OVER THE SEEDED AREAS (APPROXIMATELY ONE AND ONE-HALF (1-1/2) BALES PER 1000 SQUARE FEET). THE MULCH MATERIAL SHALL BE CUT INTO THE SOIL WITH A DISC HARROW OR OTHERWISE ANCHORED DOWN. UNDER PROPER CIRCUMSTANCES, CONTRACTOR MAY REQUEST OPTION TO INSTALL HYDRO-SEEDING, SUBJECT TO THE APPROVAL OF THE PROJECT LANDSCAPE ARCHITECT AND THE CITY.

METHOD

GRASSING SHALL BE DONE IMMEDIATELY UPON COMPLETION OF THE FINE GRADING OPERATION. HOWEVER, NO SEEDING SHALL BE DONE WHEN THE GROUND IS FROZEN OR UNDULY WET. THE RATE OF SPREAD FOR THE SEED MATERIAL SHALL BE ONE HUNDRED AND THIRTY (130) POUNDS PER ACRE.



STANDARD CONSTRUCTION DETAIL
SODDING, SEEDING AND MULCHING
NOTES

REV. 12/18

FILE NAME:
M4.DWG

DETAIL REF:
M-4

THE FOLLOWING MEASURES REPRESENT MINIMUM STANDARDS TO BE ADHERED TO BY THE CONTRACTOR THROUGHOUT THE CONSTRUCTION OF THIS PROJECT. THE CITY RESERVES THE RIGHT TO REQUIRE ADDITIONAL MEASURES TO BE EMPLOYED WHEN WARRANTED BY CONDITIONS AND/OR THE FAILURE OF THE CONTRACTOR TO EMPLOY APPROPRIATE EROSION CONTROL BEST MANAGEMENT PRACTICES. FAILURE TO COMPLY WITH THESE PROVISIONS SHALL RESULT IN THE ISSUANCE OF A "STOP WORK ORDER".

- NO DISTURBANCE OF PROPOSED CONSERVATION EASEMENTS, NATURAL BUFFERS, OR WATER BODIES IS PERMITTED. THE CONTRACTOR SHALL LOCATE THESE AREAS ON SITE AND BARRICADE THEM TO AVOID ANY UNAUTHORIZED CLEARING, BARRICADES AND OTHER PROTECTIVE FENCING ARE TO BE LOCATED AT THE DRIP LINE OF EXISTING NATIVE TREES OR AT THE EDGE OF THE NATIVE UNDER-STORY HABITAT, WHICHEVER IS FURTHEST.
- SPECIMEN AND HISTORIC TREES, CONSERVATION EASEMENTS, NATURAL VEGETATION BUFFERS, AND SIMILAR AREAS, MUST BE PROTECTED BY BARRICADES OR FENCING PRIOR TO CLEARING. BARRICADES ARE TO BE SET AT THE DRIP LINE OF THE TREES, AS SPECIFIED, AND MAINTAINED THROUGHOUT THE DURATION OF THE PROJECT. BARBED WIRE IS NOT PERMITTED AS A PROTECTIVE BARRIER.
- WHERE A CHANGE OF GRADE OCCURS WITHIN THE DRIP LINE OF A SPECIMEN TREE, SILT FENCES WILL BE REQUIRED DURING CONSTRUCTION AND RETAINING WALLS MUST BE INSTALLED PRIOR TO FINAL ACCEPTANCE BY THE CITY.
- IT SHALL BE THE RESPONSIBILITY OF THE CONTRACTOR TO HAVE ALL PROTECTIVE VEGETATION BARRICADES AND EROSION CONTROL DEVICES AND MEASURES IN PLACE PRIOR TO THE COMMENCEMENT OF ANY EARTHWORK, INCLUDING PRELIMINARY GRUBBING, BEST MANAGEMENT PRACTICES (BMP'S) ARE TO BE IMPLEMENTED, SUCH AS TEMPORARY CONSTRUCTION FENCES, SILT FENCES AND FLOATING TURBIDITY BARRIERS. IT SHALL BE THE RESPONSIBILITY OF THE CONTRACTOR TO MAINTAIN ALL EROSION CONTROL DEVICES AND MEASURES THROUGHOUT THE DURATION OF THE ENTIRE PROJECT. MAINTENANCE SHALL INCLUDE, BUT NOT LIMITED TO, PERIODIC INSPECTION AND REMOVAL OF DEBRIS ABUTTING EROSION CONTROL DEVICES AS SPECIFICALLY IDENTIFIED IN LDC, CH 10, ARTICLE I, SEC. 5.
- PRIOR TO THE INSTALLATION OF ANY FILL MATERIALS ON SUBJECT SITE, SILT FENCES SHALL BE INSTALLED (1) ALONG SUBJECT SITE BOUNDARY AND/OR PROPERTY LINES, (2) AT THE EDGE OF CONSERVATION EASEMENTS AND WETLANDS, (3) ADJACENT TO NATURAL LANDSCAPE BUFFERS, (4) AROUND THE PERIMETER OF EXISTING STORM WATER TREATMENT FACILITIES, AND (5) AT ANY ADDITIONAL AREAS THAT THE CITY DEEMS NECESSARY TO BE PROTECTED FROM POTENTIAL EROSION IMPACTS DURING CONSTRUCTION. THESE CONDITIONS SHALL APPLY IN ALL INSTANCES WHERE FILL MATERIAL IS BEING INSTALLED WITHIN 25 FEET OF ANY OF THE AFOREMENTIONED LOCATIONS. WHILE THESE ITEMS REPRESENT THE MINIMUM REQUIREMENTS, THE CITY RESERVES THE RIGHT TO IMPOSE ADDITIONAL PROTECTIVE MEASURES, AS DETERMINED DURING ACTUAL SITE VISITS CONDUCTED AS PART OF THE STANDARD REVIEW OF THE SITE-SPECIFIC ABC CLEARING PERMIT APPLICATION AND THROUGHOUT PROJECT CONSTRUCTION.
- WHERE FILL MATERIAL IS INTENDED TO BE INSTALLED ADJACENT TO EXISTING VEGETATION WHICH IS INTENDED TO REMAIN NATURAL, THE CONTRACTOR MAY INSTALL SILT FENCING AS A TREE PROTECTION MEASURE, IN LIEU OF INSTALLING WOOD BRACING WITH ORANGE MESH. THIS PRACTICE IS ENCOURAGED BY THE CITY IF THE SILT FENCE FAILS TO PROVIDE ADEQUATE PROTECTION FROM IMPACT DUE TO CONSTRUCTION, THEN BARRICADES OR WOOD BRACING SHALL BE REQUIRED.
- AT A MINIMUM, THE CONTRACTOR SHALL SEED AND MULCH ALL DISTURBED AREAS. SUFFICIENT GRASS COVERAGE IS TO BE ESTABLISHED WITHIN TWO WEEKS.
- IT SHALL BE THE RESPONSIBILITY OF THE CONTRACTOR THROUGH SCHEDULING, TO MINIMIZE THE DISTURBANCE OF SITE AREAS THAT HAVE BEEN BROUGHT TO THEIR PROPOSED FINAL GRADE. WITHIN SEVEN (7) DAYS OF BRINGING A SUBJECT AREA TO ITS FINAL GRADE OR INACTIVITY IN CONSTRUCTION, THE CONTRACTOR SHALL INSTALL SEED AND MULCH OR SOD, AS REQUIRED.



STANDARD CONSTRUCTION DETAIL
CONTRACTOR REQUIREMENTS FOR
SITE CLEARING, GRADING, AND EROSION CONTROL
DESIGN AND CONSTRUCTION

REV. 12/18

FILE NAME:
M3.DWG

DETAIL REF:
M-3

- FOR INDIVIDUAL CONSTRUCTION PROJECTS INVOLVING MULTIPLE PHASES, (PHASING IS REQUIRED FOR SITES 30 ACRES AND LARGER) UPON COMPLETION OF EACH PHASE OF THE PROJECT, SEEDING AND MULCHING AND / OR SODDING IS TO BE PERFORMED PRIOR TO COMMENCING THE NEXT PHASE OF CONSTRUCTION.
- ONCE AN AREA IS SEEDED OR SODDED, IT MUST BE MAINTAINED BY THE CONTRACTOR TO ALLOW THE GRASS TO BECOME ESTABLISHED. IF THE GRASS IS NOT ESTABLISHED WITHIN TWO WEEKS THE CITY MAY REQUIRE THE CONTRACTOR TO RE-SEED OR A NON-VEGETATIVE OPTION MAY BE EMPLOYED.
- ANY BURNING OF CLEARED MATERIALS MUST BE INSPECTED AND PERMITTED ON A DAILY BASIS. CONTACT THE FIRE MARSHAL AT 506-5905 PRIOR TO EACH DAY OF DESIRED BURNING.
- ABSOLUTELY NO BURYING OF CLEARED MATERIALS IS PERMITTED.
- THE REMOVAL OF ALL VEGETATION AND TOPSOIL ON THE FUTURE ROADWAY, PARKING AND BUILDING LOT AREAS IS REQUIRED TO BE COMPLETED PRIOR TO THE PLACEMENT OF FILL ON THOSE AREAS. THE TOPSOIL MAY BE TEMPORARILY STOCKPILED AND USED AS TOPSOIL OVER PROPOSED GREEN AREAS SUCH AS PLANT BEDS, SODDED AREAS, AND WHERE TREES ARE TO BE INSTALLED OR RELOCATED.
- A SIGNED, DATED, AND SEALED LETTER FROM A SOILS ENGINEER OR THE ENGINEER OF RECORD CERTIFYING THAT THE AREAS TO BE FILLED HAVE BEEN STRIPPED OF ORGANIC MATERIALS, MUST BE SUBMITTED TO THE CITY PRIOR TO FILLING.
- FILL MATERIAL IS TO BE PLACED IN ONE FOOT MAXIMUM LIFTS AND COMPACTED TO THE APPROPRIATE DENSITY (98% FOR PAVED AREAS AND 95% FOR BUILDING PADS AND ALL OTHER AREAS AS PER AASHTO T-180).
- DURING SUBDIVISION DEVELOPMENT WHEN FUTURE BUILDING LOTS ARE FILLED AS PART OF THE OVERALL SUBDIVISION IMPROVEMENTS, COMPACTION TEST REPORTS MUST BE PERFORMED ON THE BUILDING LOTS AT 300 FOOT INTERVALS. THESE TESTS ARE TO BE PERFORMED IN ONE-FOOT VERTICAL INCREMENTS. THE RESULTS OF THESE TESTS ARE TO BE SUBMITTED TO THE CITY UPON COMPLETION OF THE TESTS.
- IF ANY MUCK MATERIAL IS DISCOVERED, IT SHALL BE REQUIRED TO BE REMOVED AND REPLACED WITH A SUITABLE MATERIAL THAT IS PROPERLY BACKFILLED, COMPACTED AND TESTED USING AASHTO T-180 MODIFIED PROCTOR METHOD.
- STOCKPILING IS NOT GENERALLY PERMITTED BY THE CITY. WHEN ALLOWED, STOCKPILES SHALL NOT EXCEED SIX FEET IN HEIGHT MEASURED FROM THE ORIGINAL GRADE. AT A MINIMUM, STOCK PILES THAT WILL REMAIN IN PLACE IN EXCESS OF TWENTY DAYS SHOULD BE SEEDED AND MULCHED IMMEDIATELY UPON PLACEMENT OF THE FINAL LIFT.
- SOILS ARE TO BE STABILIZED BY WATER OR OTHER MEANS DURING CONSTRUCTION. THIS IS INTENDED TO REDUCE SOIL EROSION AND THE IMPACT TO NEIGHBORING COMMUNITIES. ADEQUATE WATERING METHODS SHOULD BE EMPLOYED TO ALLOW DAILY COVERAGE OF THE ENTIRE LIMITS OF ALL AREAS THAT DO NOT HAVE AN ESTABLISHED VEGETATIVE COVER. METHODS TO BE EMPLOYED INCLUDE, BUT ARE NOT LIMITED TO, WATER TRUCKS, PERMANENT IRRIGATION SYSTEMS, TEMPORARY SPRINKLER SYSTEMS OPERATED BY PUMPING UNITS CONNECTED TO NET RETENTION PONDS, WATER CANNONS, TEMPORARY IRRIGATION SYSTEMS MOUNTED ATOP STOCKPILE AREAS, AND OTHER METHODS AS DEEMED NECESSARY BY THE CITY.
- ALL FILL MATERIALS LOCATED BENEATH STRUCTURES AND PAVEMENT SHALL CONSIST OF CLEAN GRANULAR SAND FREE FROM ORGANICS AND SIMILAR MATERIAL THAT COULD DECOMPOSE.
- ALL FILL TO BE PLACED IN LANDSCAPED AREAS SHALL HAVE A PH RANGE BETWEEN 5.5 AND 7.5, BE ORGANIC IN NATURE, FREE OF ROCKS AND DEBRIS, OR MATCH NATIVE EXISTING SOILS.



STANDARD CONSTRUCTION DETAIL
CONTRACTOR REQUIREMENTS FOR
SITE CLEARING, GRADING, AND EROSION CONTROL
DESIGN AND CONSTRUCTION
(CONTINUED)

REV. 12/18

FILE NAME:
M3.DWG


DETAIL REF:
M-3.1



NOTES:

- STRIPES SHALL BE FOUR INCHES (4") WIDE EXTENDING OUTWARD WITH FOUR (4) FEET BETWEEN EACH STRIPE. STRIPING TO BE TWO (2) COATS OF YELLOW, FDOT TRAFFIC-RATED PAVEMENT PAINT.
- LETTERS NOT LESS THAN FOUR (4) INCHES IN HEIGHT AND NOT LESS THAN TWO (2) INCHES IN WIDTH TO READ "NO PARKING". LETTERING TO BE TRAFFIC YELLOW FDOT TRAFFIC-RATED PAVEMENT PAINT.

1 NO PARKING ZONE MARKING DETAIL
NOT TO SCALE

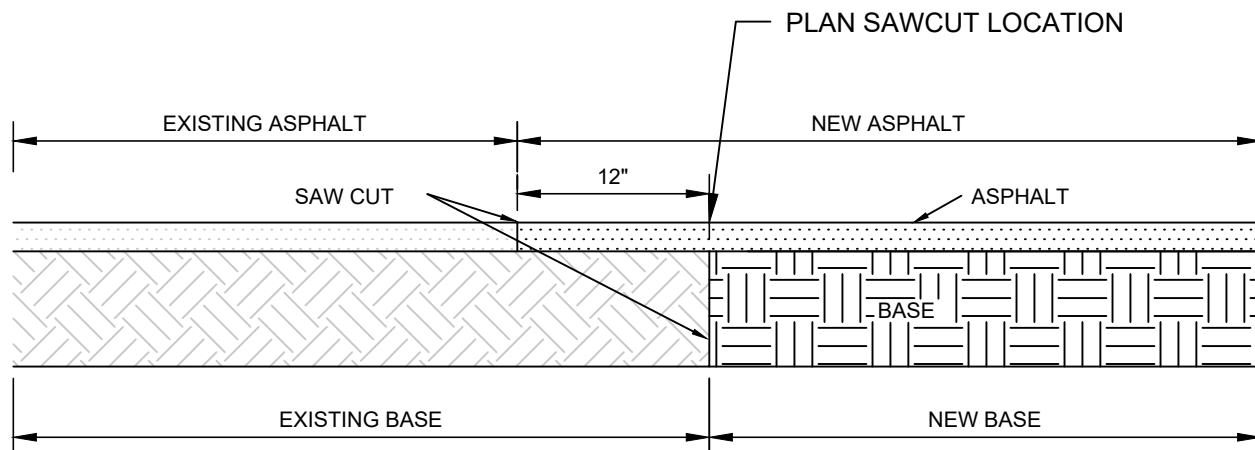

2 ASPHALT BUTT JOINT DETAIL
NOT TO SCALE

Mead
& Hunt

Mead and Hunt, Inc.
4401 Eastport Parkway
Port Orange, FL 32127
phone: 386-761-6810
meadhunt.com
FL Cert. #26730



© Copyright 2023 Mead & Hunt, Inc.
This document, or any portion thereof, shall not be duplicated, disclosed, or used on any other project or extension of this project except by written agreement with Mead & Hunt, Inc. Mead & Hunt shall not be responsible for any unauthorized use of, or alteration to these documents.

CITY OF PORT ORANGE
POLICE DEPARTMENT GENERATOR
REPLACEMENT
4545 S CLYDE MORRIS BOULEVARD
PORT ORANGE, FL 32129

ISSUED
09/2023 ISSUED FOR BID





NOT FOR CONSTRUCTION

M&H NO.: 1000715-211407.01
DATE: September 2023
DESIGNED BY: TMS
DRAWN BY: CAJ
CHECKED BY: BTB
DO NOT SCALE DRAWINGS

SHEET CONTENTS
SITE DETAILS

SHEET NO.

C-501

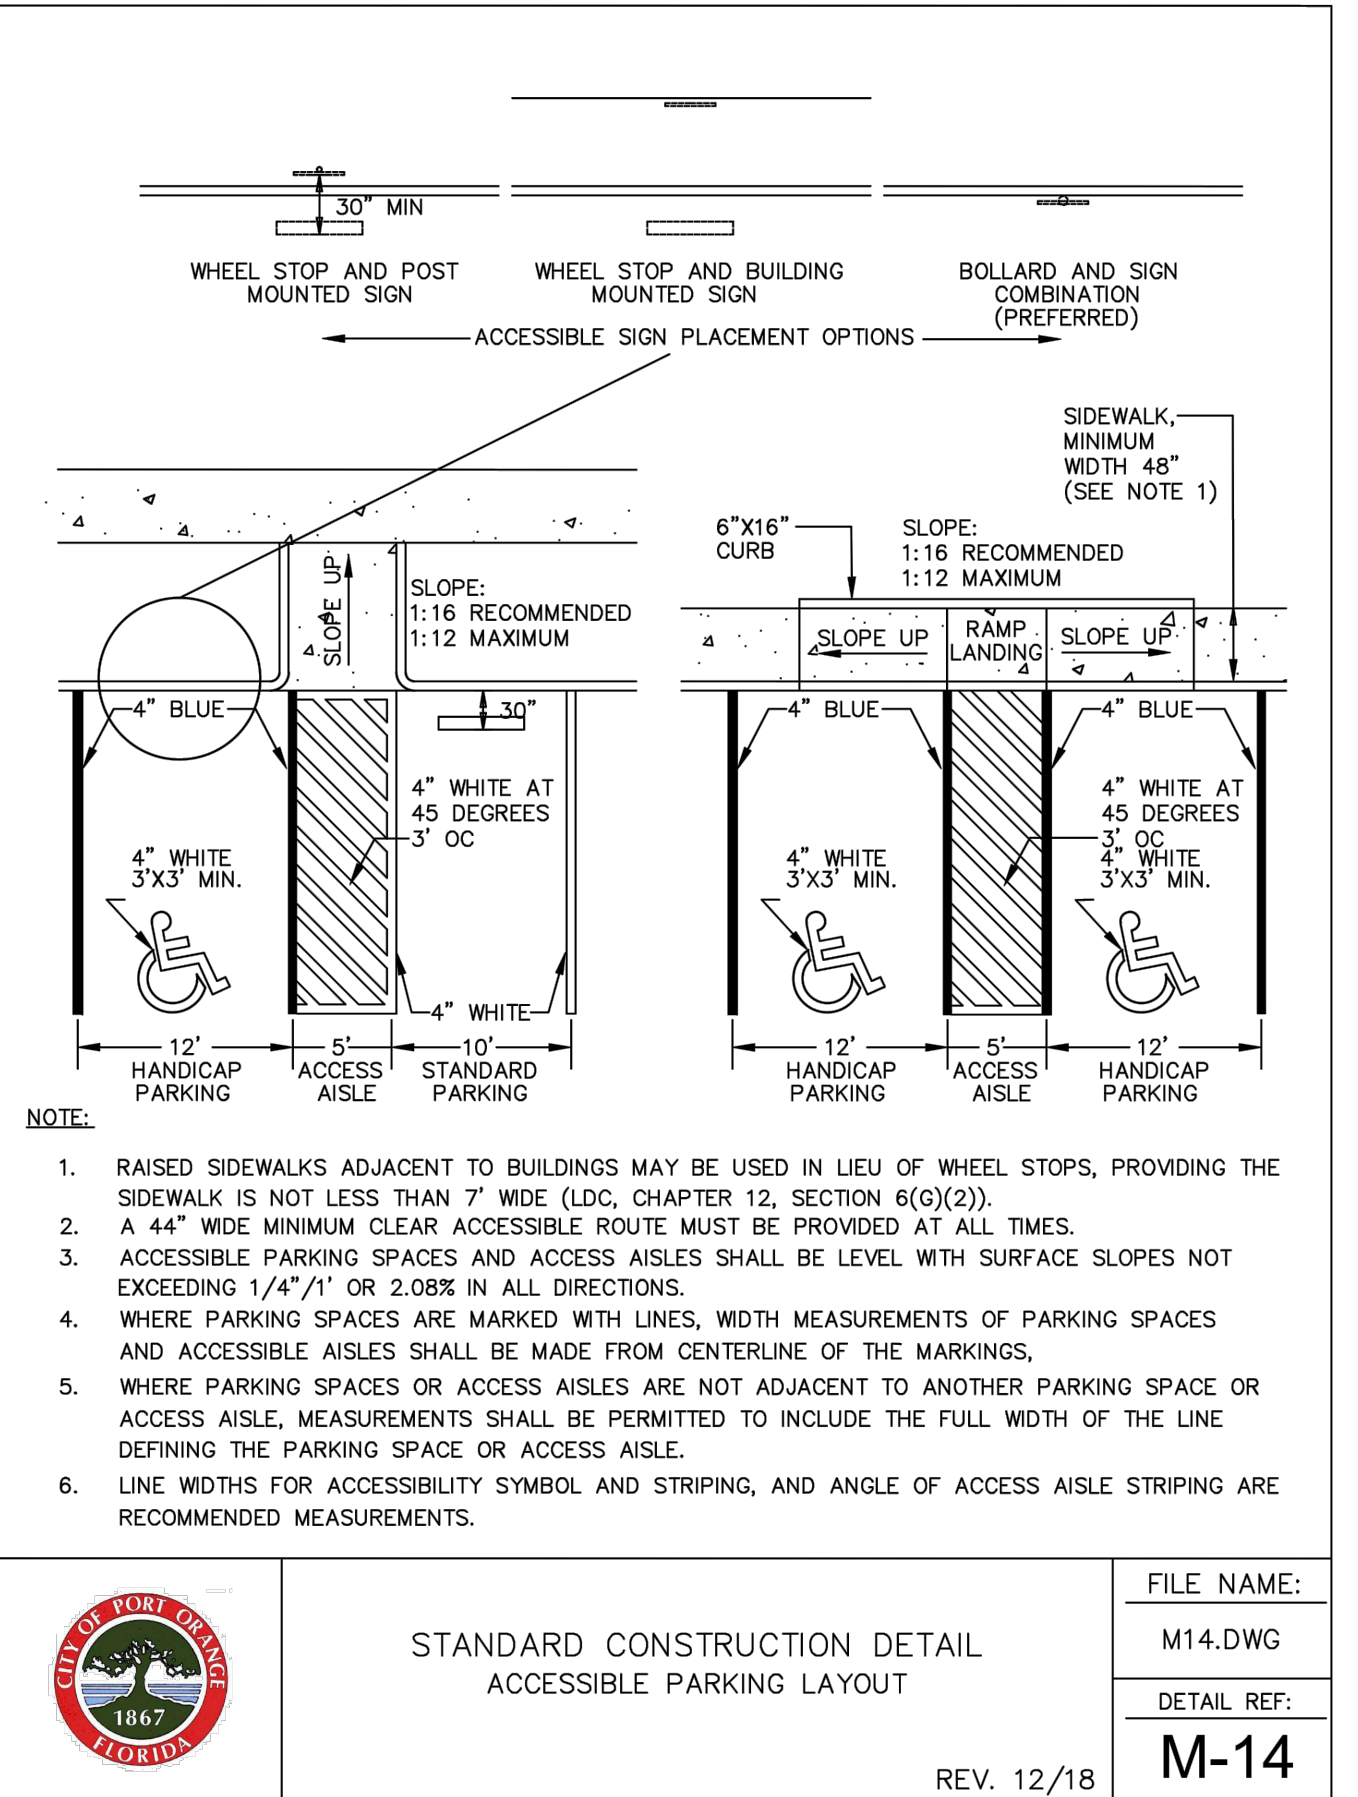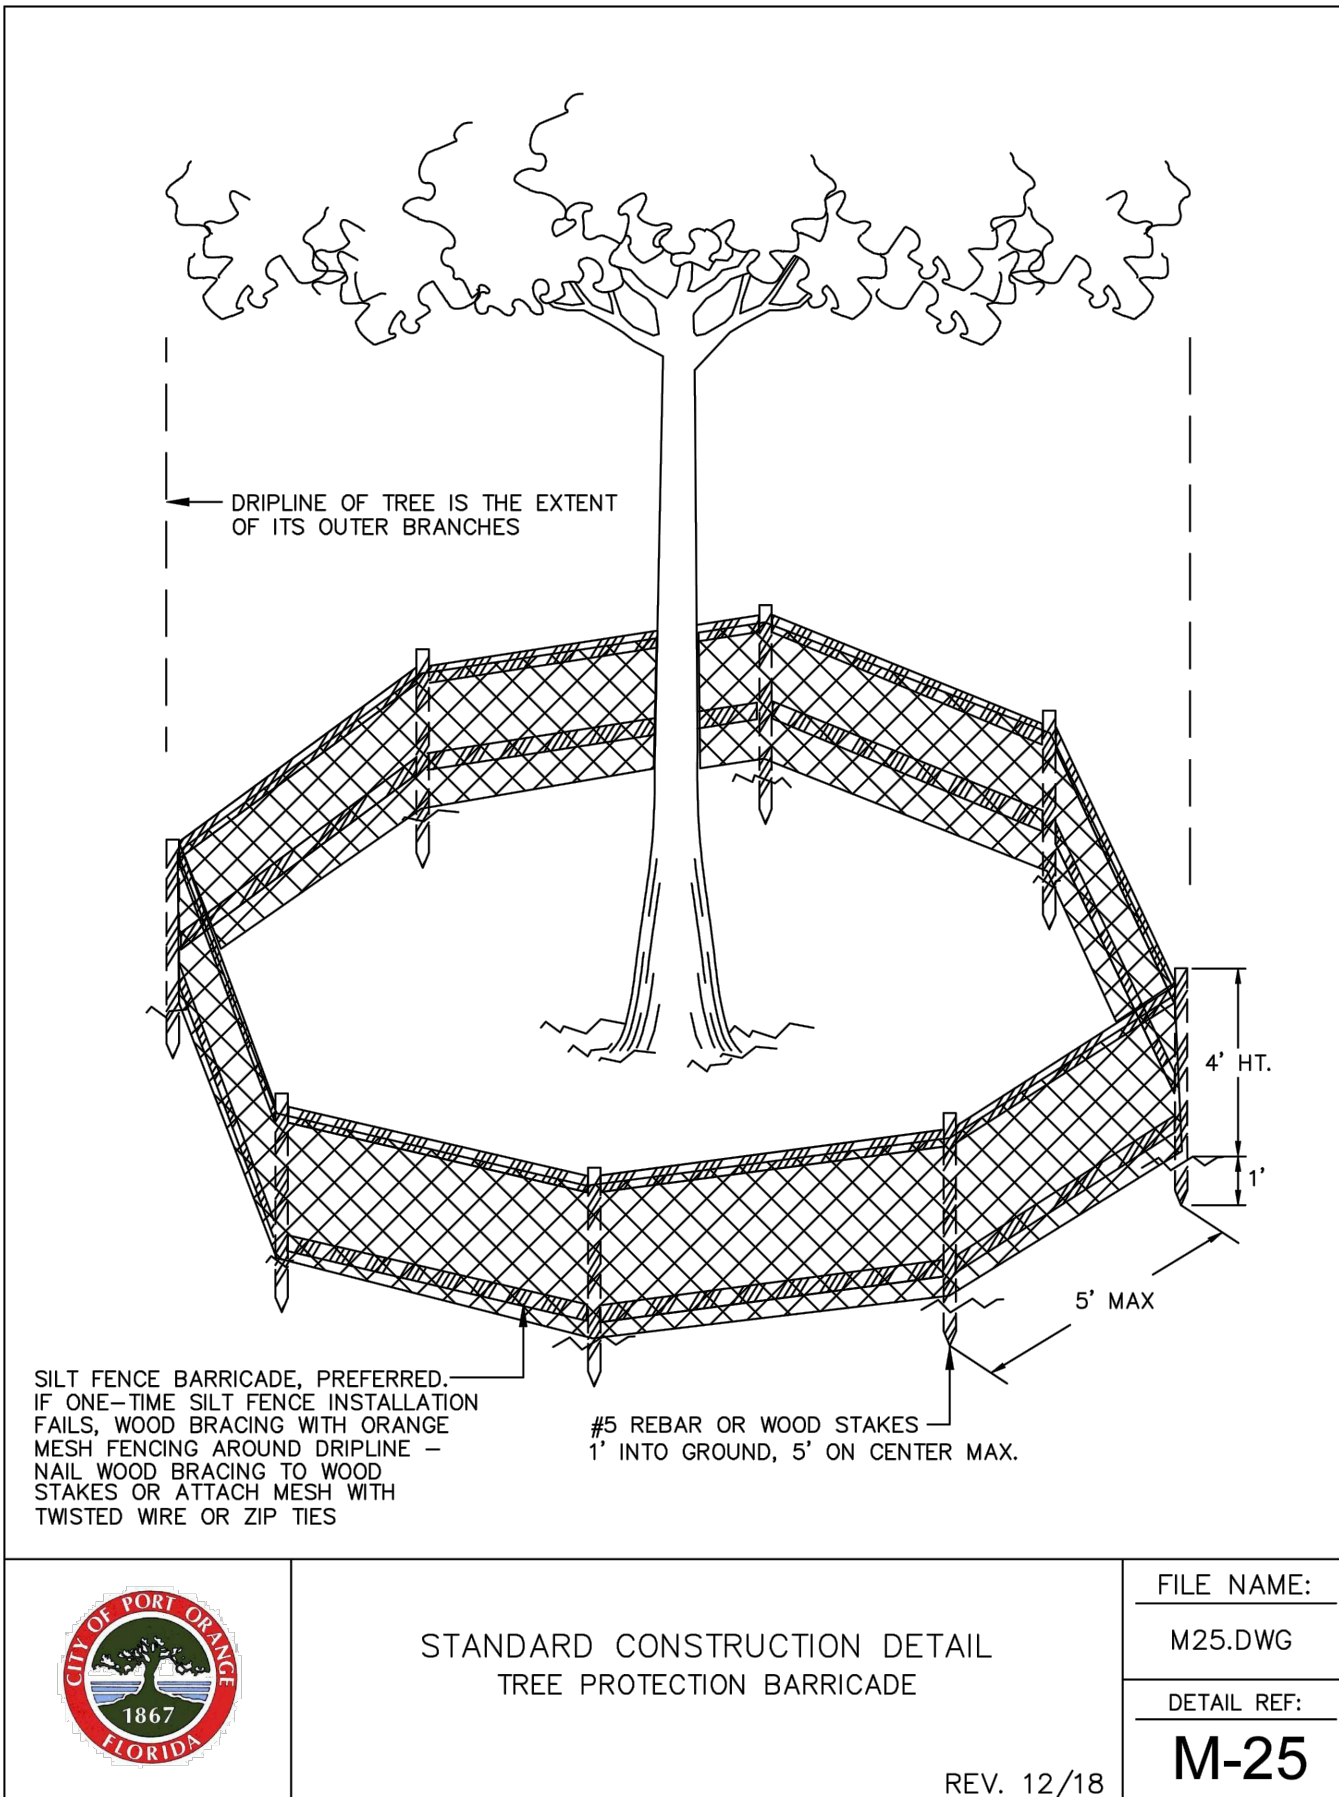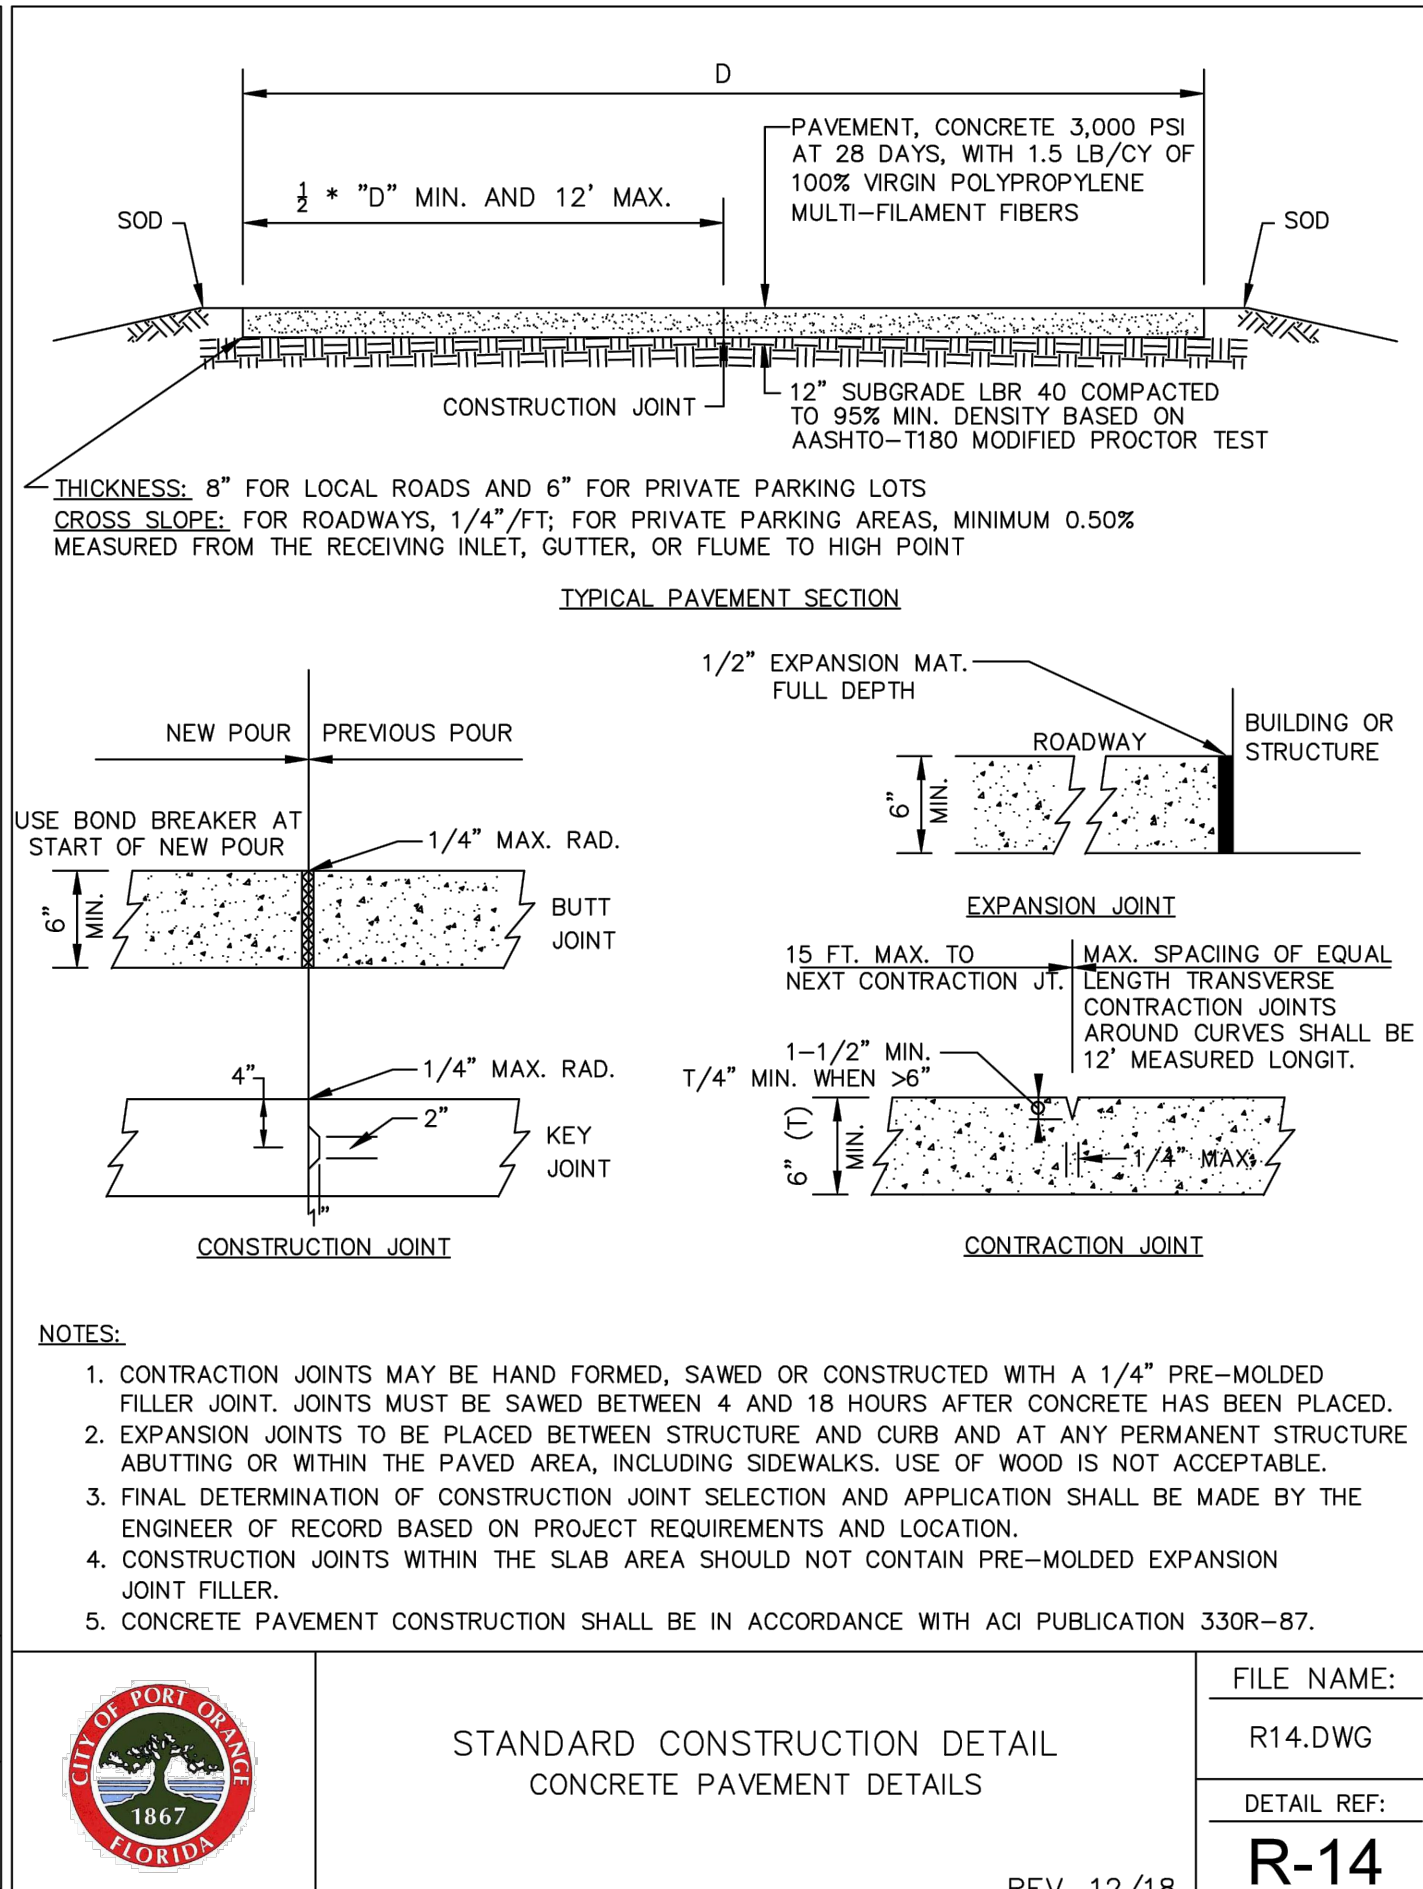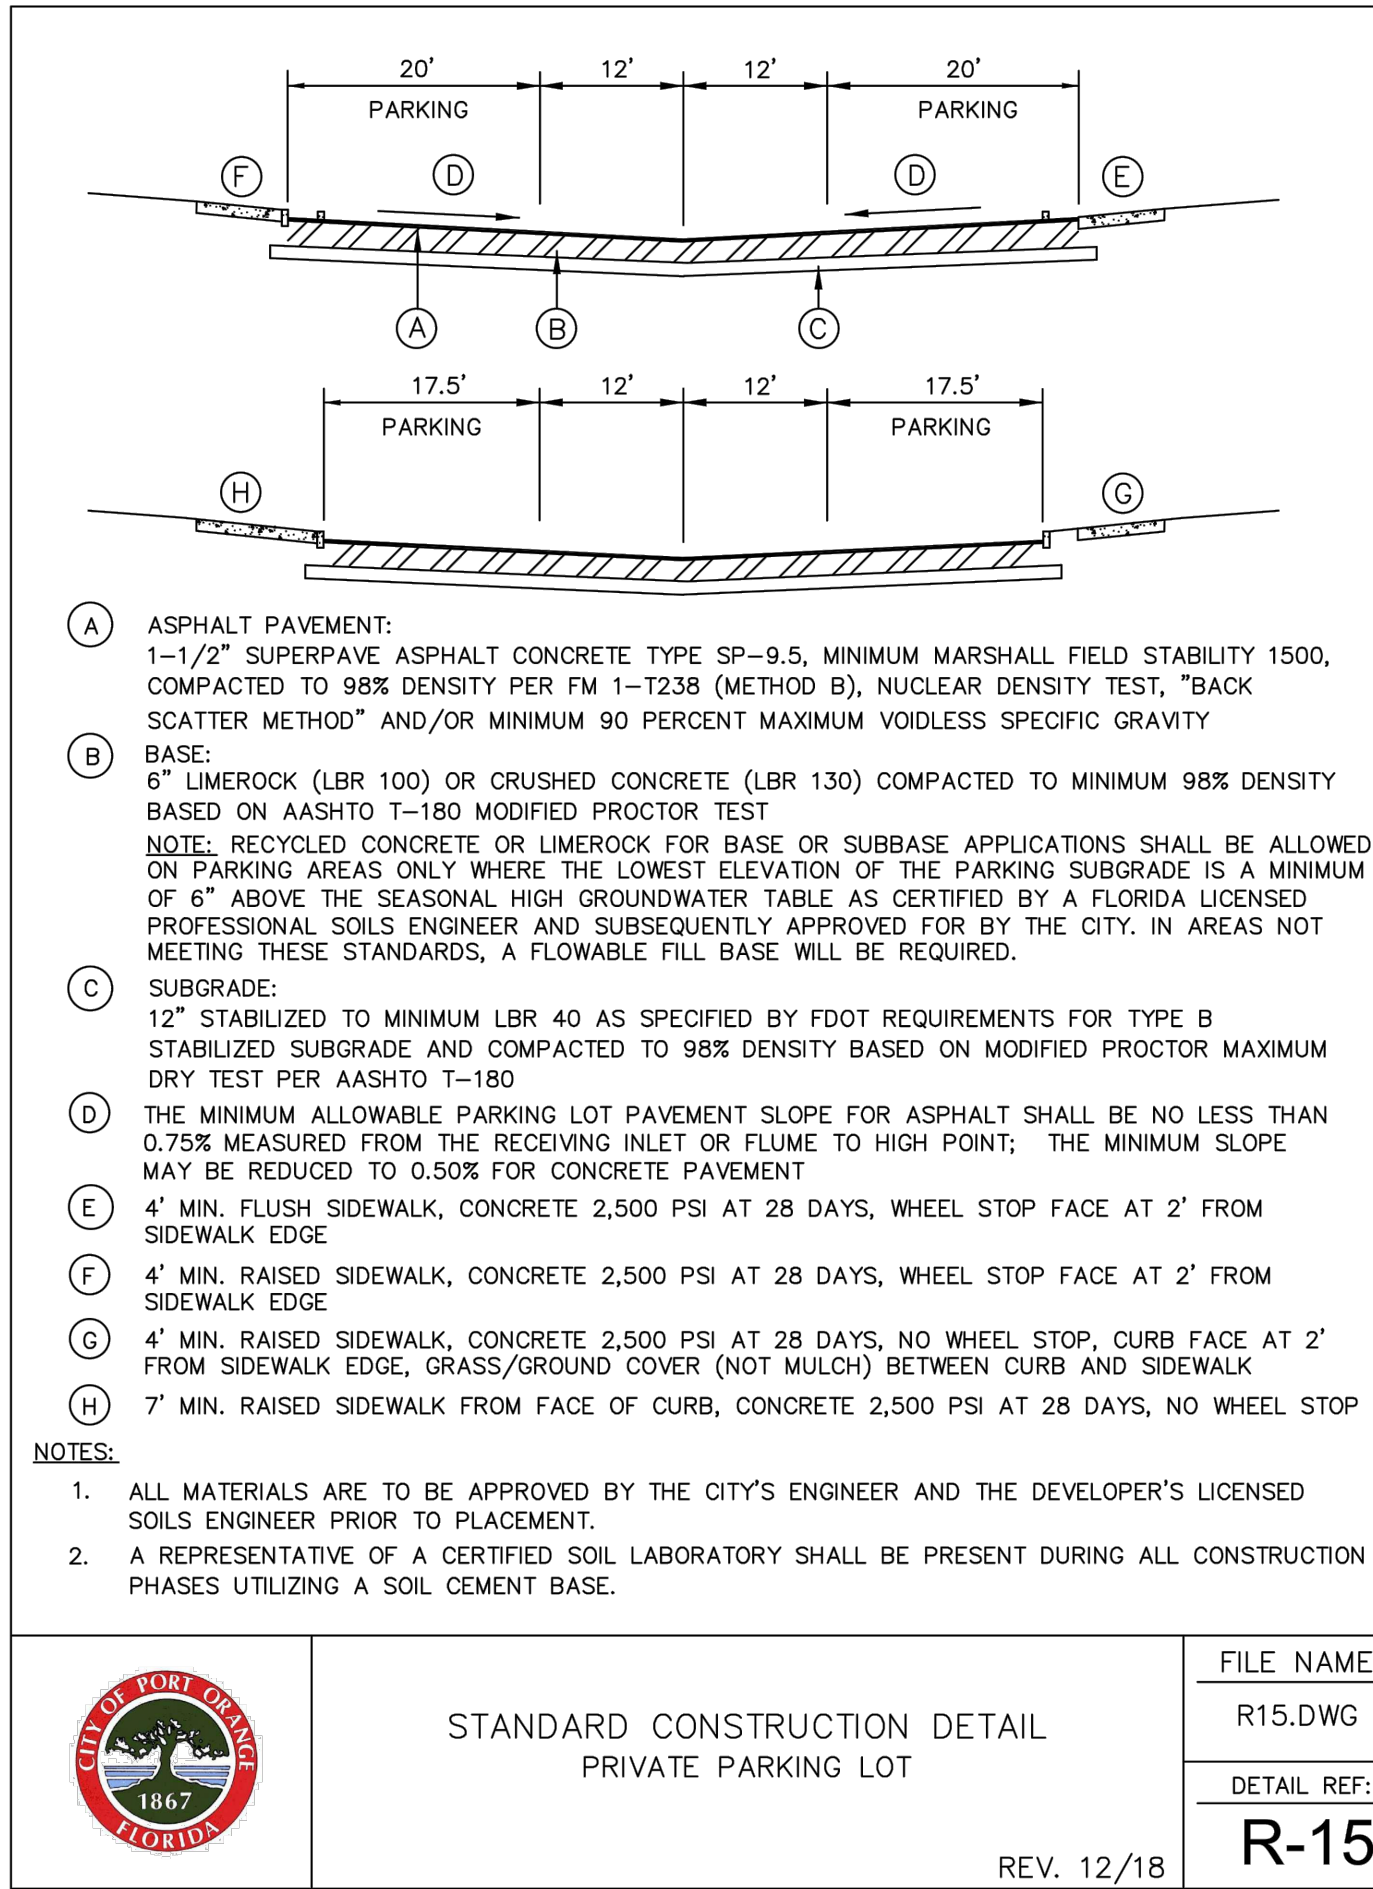

STATE OF FLORIDA E&SC DESIGNER & REVIEWER MANUAL; LATEST EDITION: JULY 2013



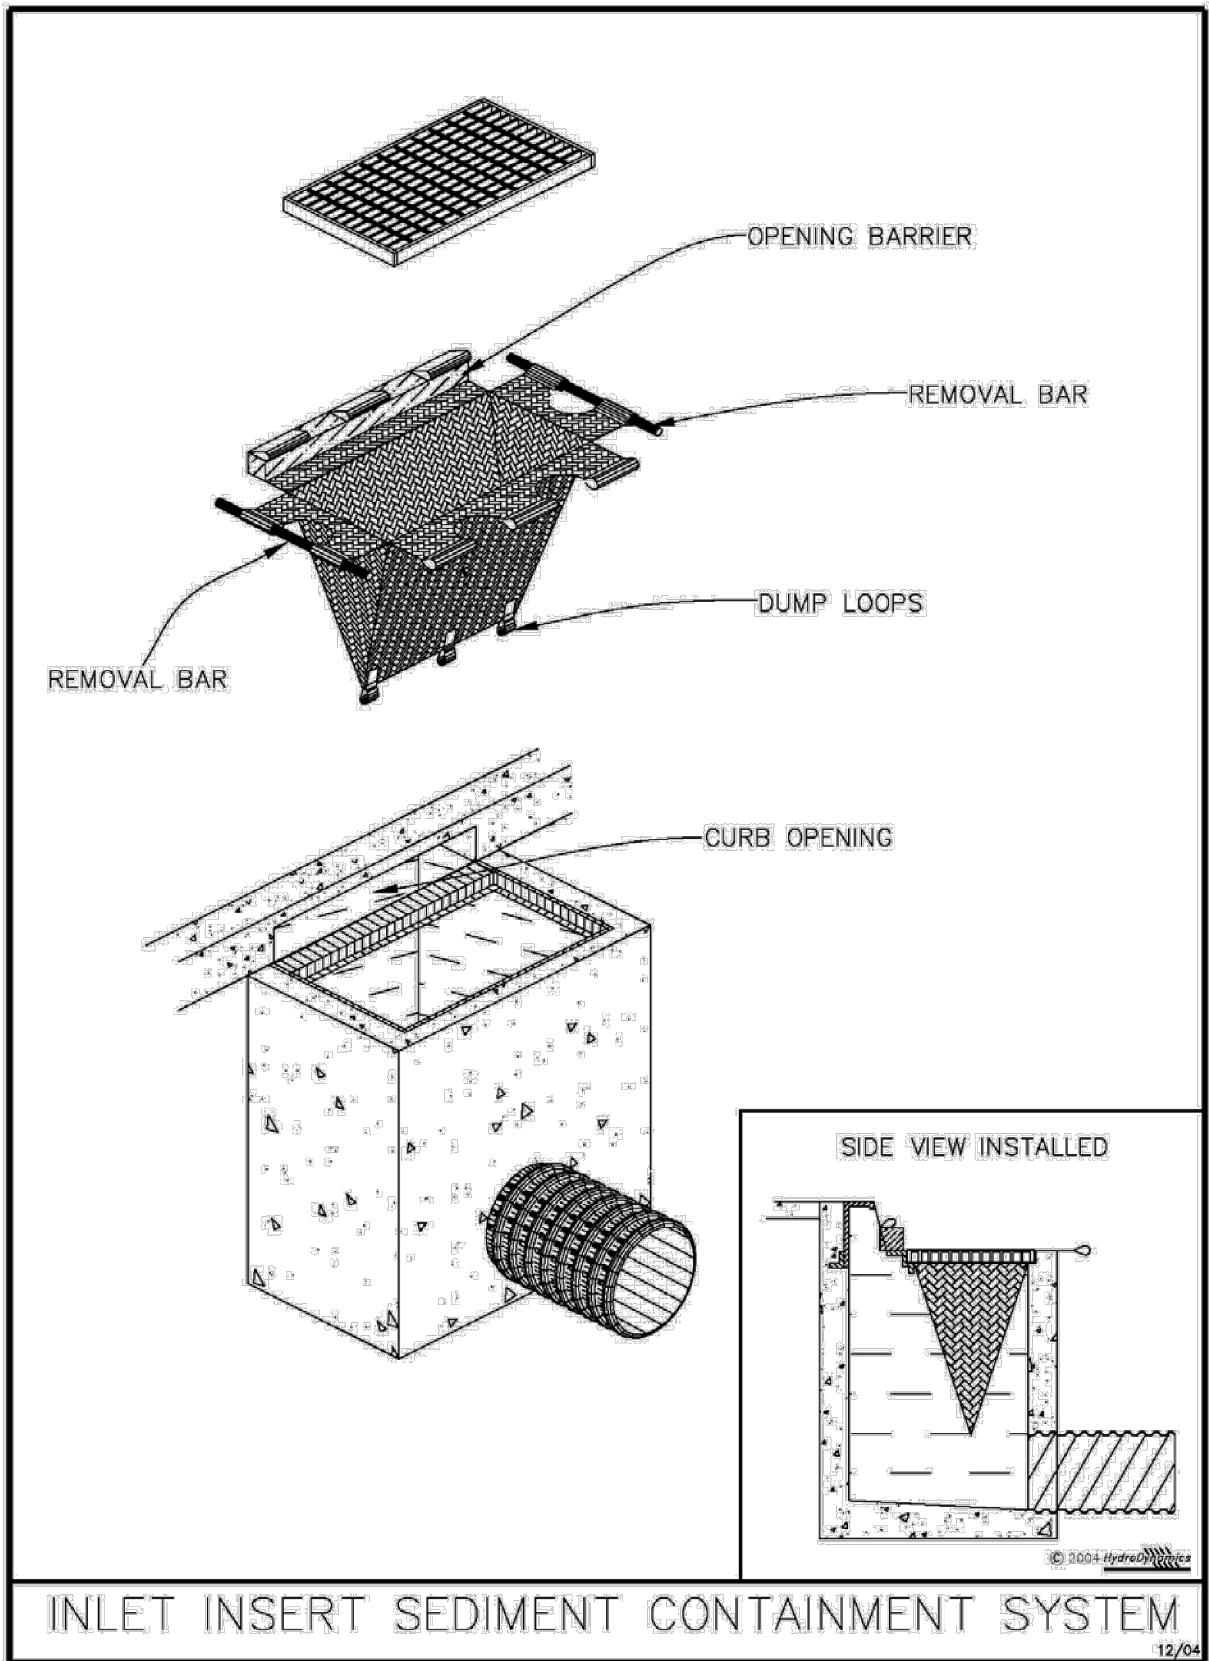


Figure V-18: Illustration of an Inlet Insert Sediment Containment System

Permission is given by HydroDynamics Incorporated to copy and reproduce this detail

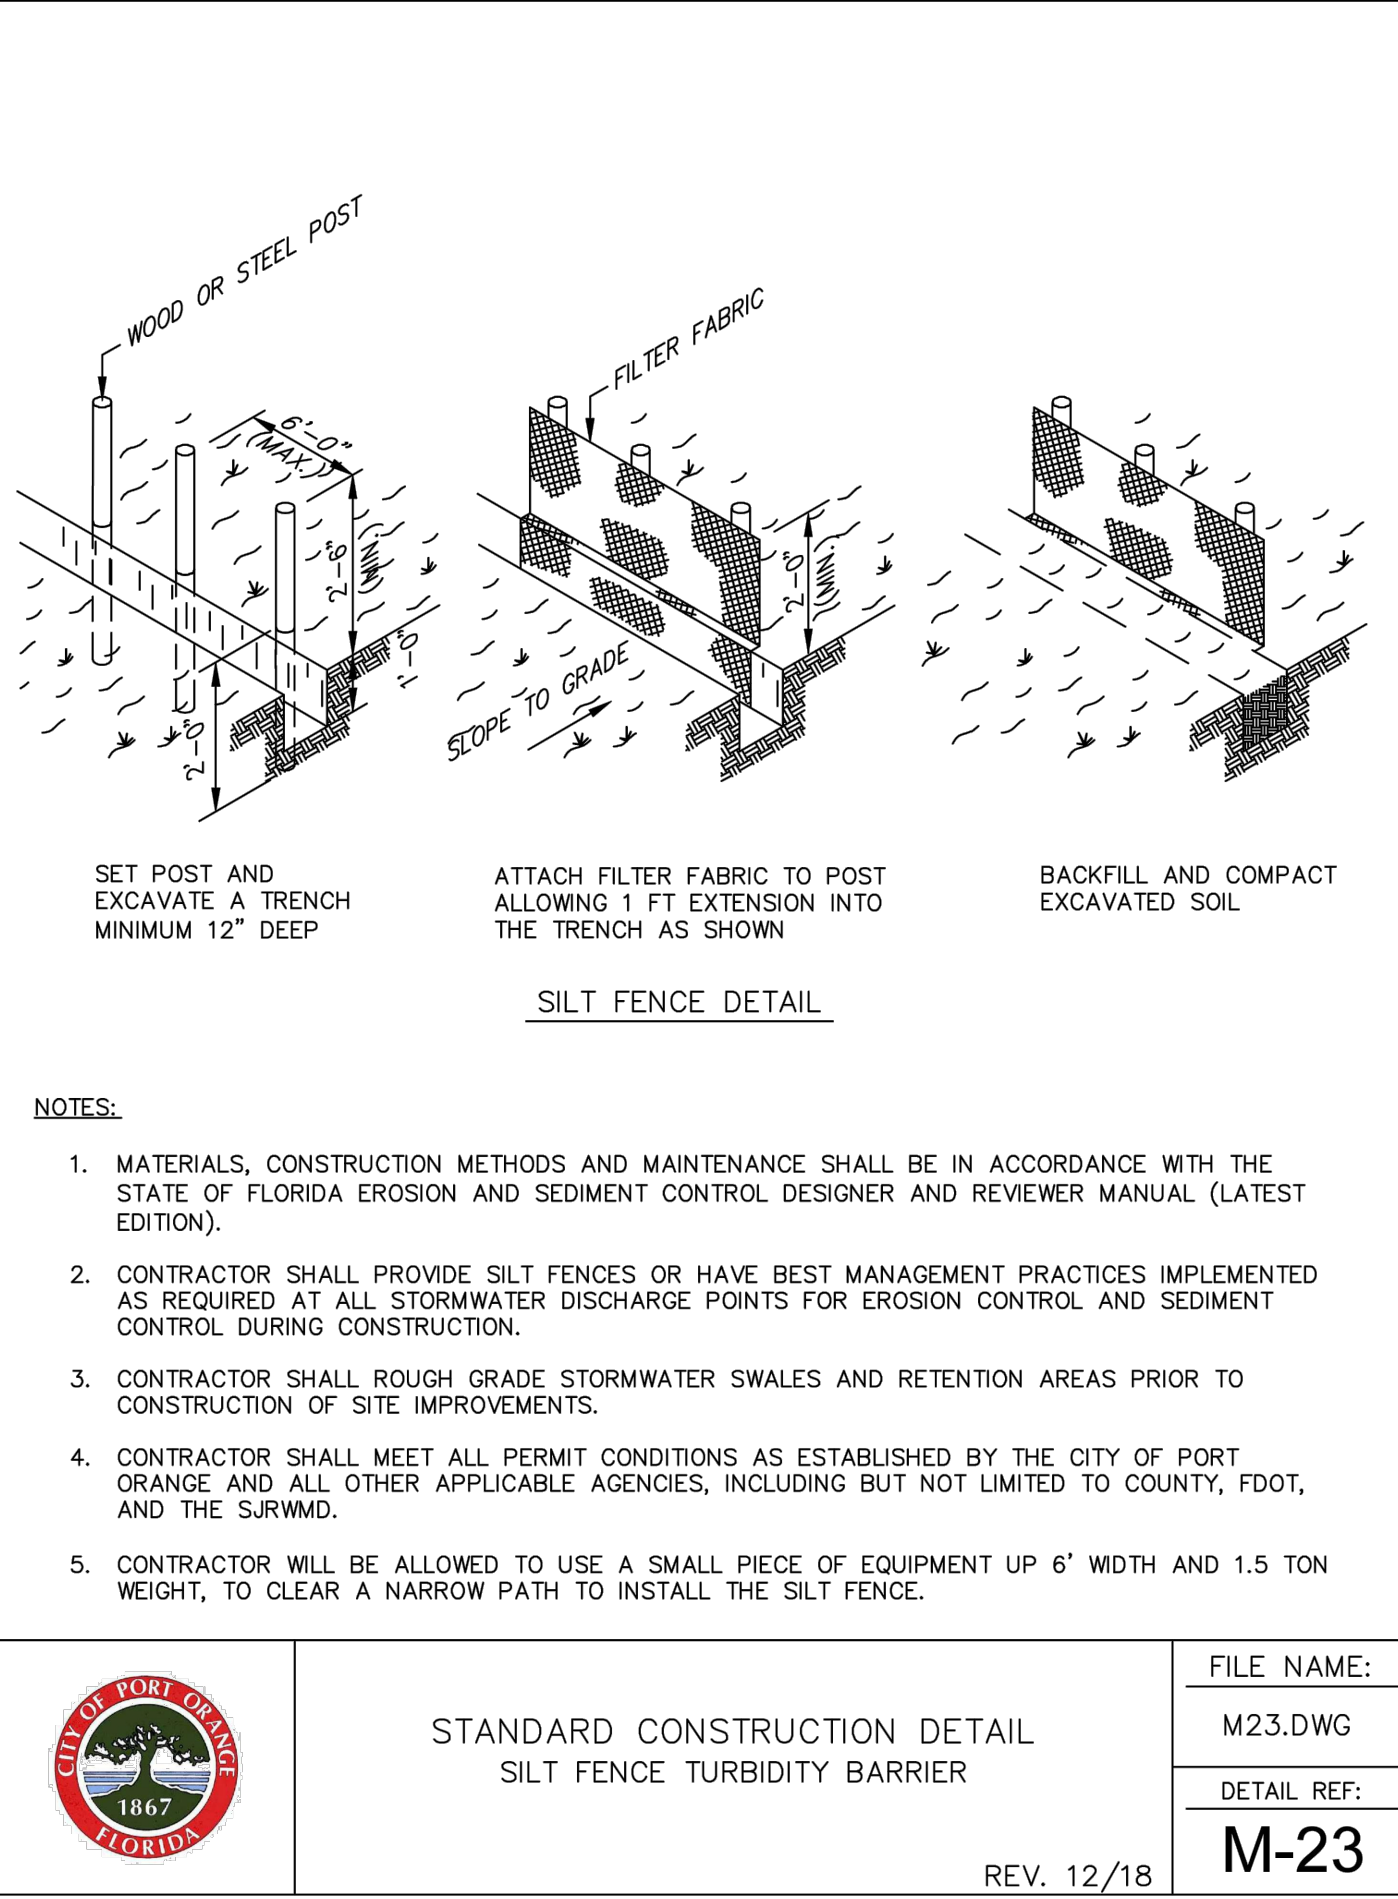

Mead & Hunt
Mead and Hunt, Inc.
4401 Eastport Parkway
Port Orange, FL 32127
phone: 386-761-6810
meadhunt.com
FL Cert. #26730

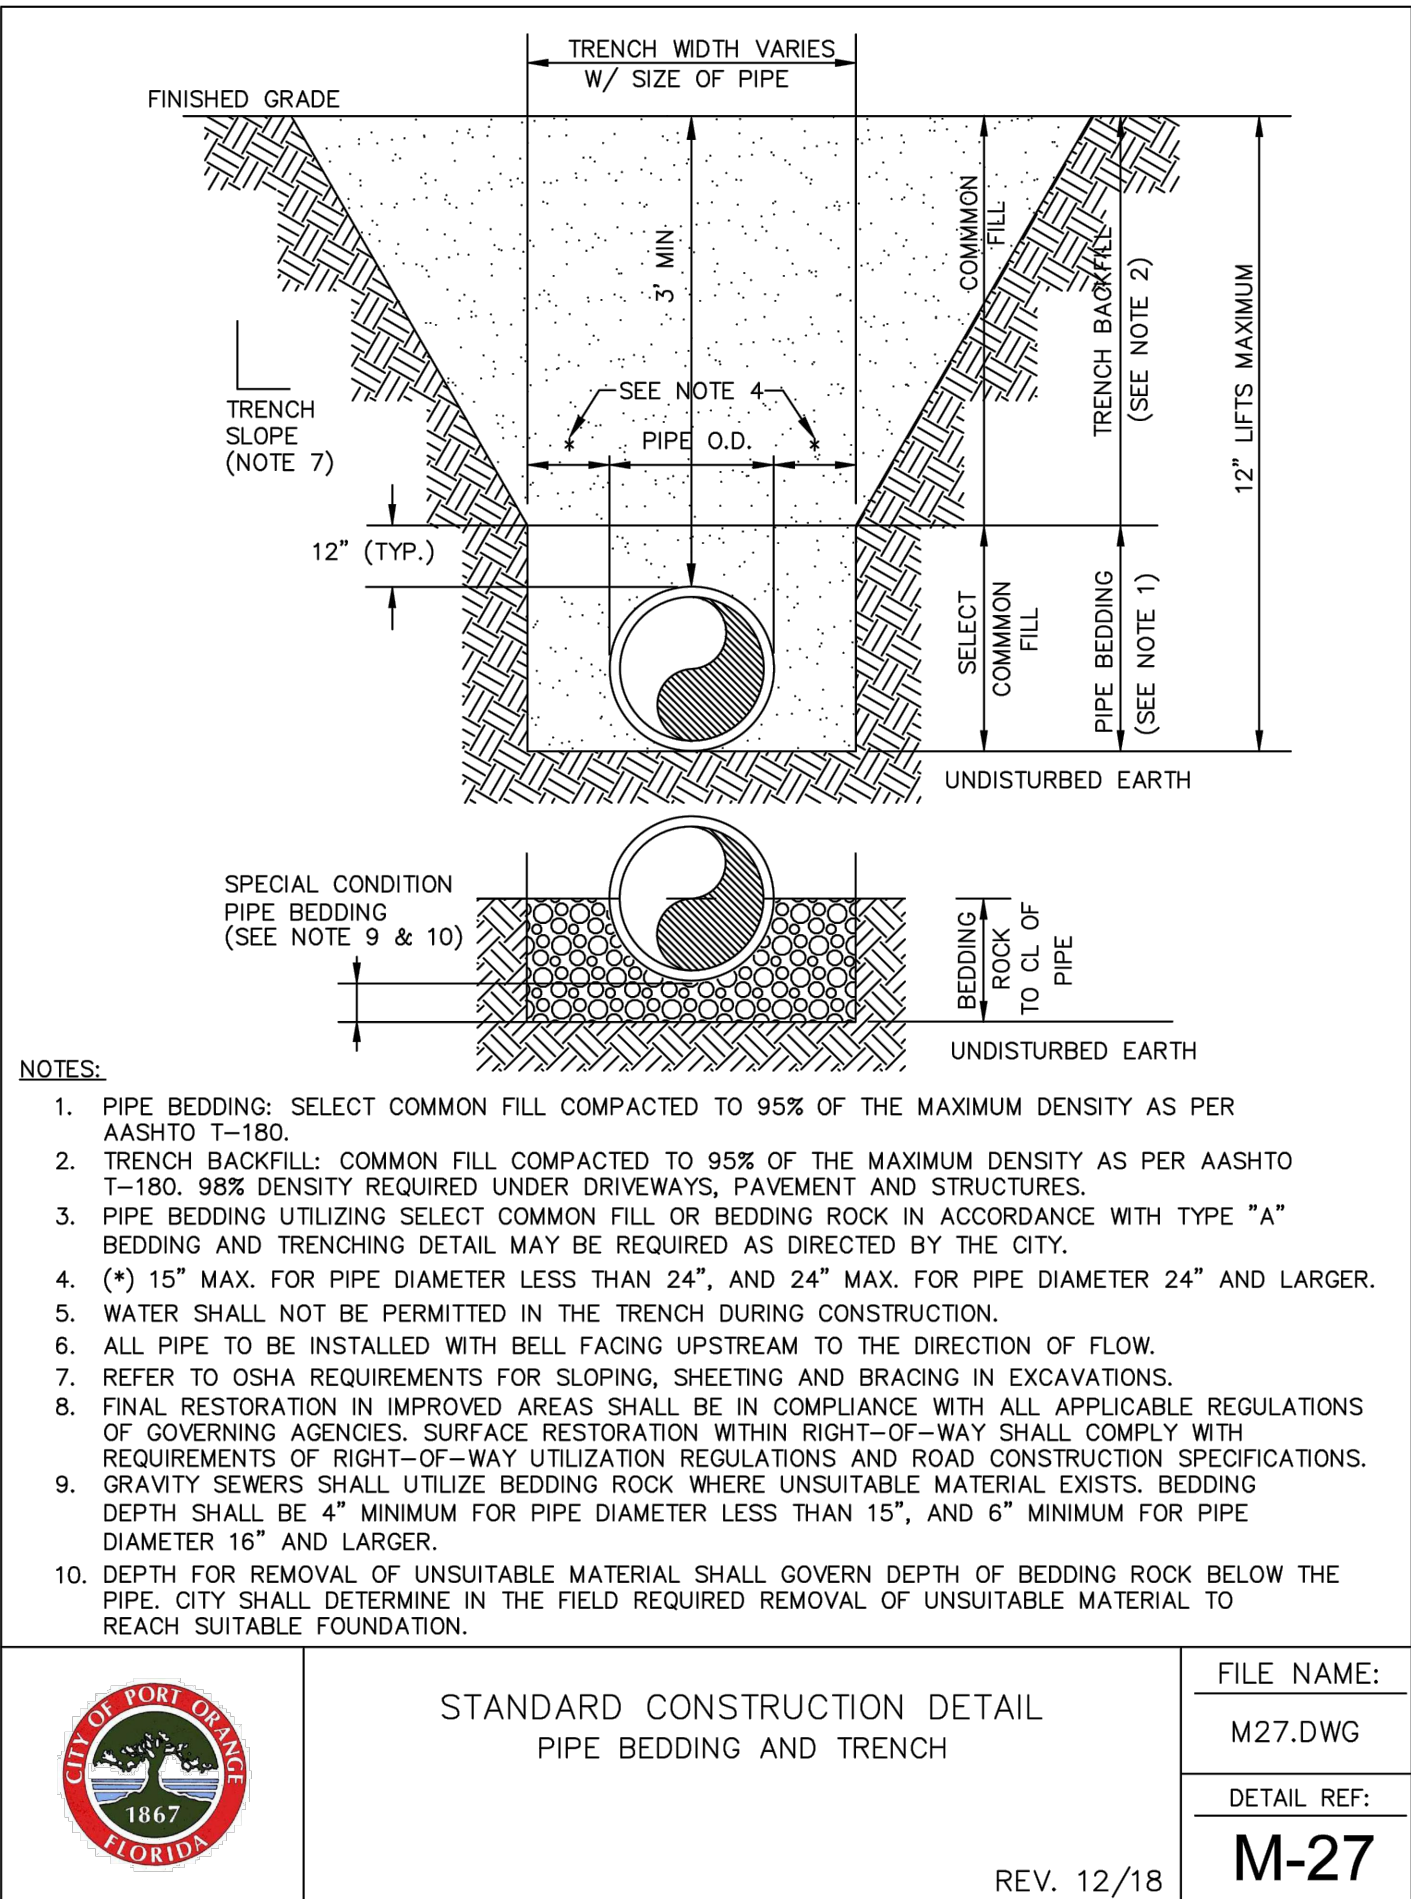

© Copyright 2023 Mead & Hunt, Inc.
This document, or any portion thereof, shall not be duplicated, disclosed, or used on any other project or extension of this project except by written agreement with Mead & Hunt, Inc. Mead & Hunt shall not be responsible for any unauthorized use of, or alteration to these documents.

CITY OF PORT ORANGE
POLICE DEPARTMENT GENERATOR
REPLACEMENT
4545 S CLYDE MORRIS BOULEVARD
PORT ORANGE, FL 32129

ISSUED
09/2023 ISSUED FOR BID

NOT FOR CONSTRUCTION

M&H NO.: 1000715-211407.01
DATE: September 2023
DESIGNED BY: TMS
DRAWN BY: CAJ
CHECKED BY: BTB
DO NOT SCALE DRAWINGS

SHEET CONTENTS
SITE DETAILS

SHEET NO.

C-502

4/18/2025 7:30:32 AM C:\Revit Local\211407-01-S-R22_Paul Woolson\SD9SA.rvt

STRUCTURAL DESIGN CRITERIA

1. GOVERNING CODE: 2020 FLORIDA BUILDING CODE, 7TH EDITION
2. RISK CATEGORY: IV
3. FLOOR LIVE LOAD (1603.1.1) N/A
- CATWALKS FOR MAINTENANCE ACCESS: 40 PSF
4. ROOF LIVE LOAD (1603.1.2) N/A
5. ROOF SNOW LOAD (1603.1.3)
- GROUND SNOW LOAD: $P_G = 0$ PSF
- FLAT-ROOF SNOW LOAD: $P_F = 0$ PSF
6. WIND DESIGN DATA (1603.1.4)
- ULTIMATE WIND SPEED (3-SECOND GUST): $V_{ULT} = 153$ MPH
- NOMINAL WIND SPEED (3-SECOND GUST): $V_{ASD} = 119$ MPH
- WIND EXPOSURE: C
- INTERNAL PRESSURE COEFFICIENT: N/A
7. EARTHQUAKE DESIGN DATA (1603.1.5)
- IMPORTANCE FACTOR: $I_E = 1.5$
- MAPPED, MCE, 5% DAMPED, SPECTRAL ACCELERATIONS:
- AT SHORT PERIODS: $S_S = 0.069$ G
- AT A PERIOD OF 1 SECOND: $S_1 = 0.038$ G
- SITE CLASS: D (PRESUMED)
- DESIGN EARTHQUAKE SPECTRAL ACCELERATIONS
- AT SHORT PERIODS: $S_{DS} = 0.074$ G
- AT A PERIOD OF 1 SECOND: $S_{D1} = 0.061$ G
- SEISMIC DESIGN CATEGORY: SDC = A
- BASIC SEISMIC FORCE-RESISTING-SYSTEM: SPRFS = N/A
- HORIZONTAL SEISMIC DESIGN FORCE: $F_R = 1066$ LBS
- SEISMIC RESPONSE COEFFICIENTS: $C_S = 0.03$
- COMPONENT RESPONSE MODIFICATION FACTOR: $R = N/A$
- ANALYSIS PROCEDURE: SEISMIC DEMANDS ON NONSTRUCTURAL COMPONENTS (ASCE 13.3.1)
8. GEOTECHNICAL DESIGN DATA (1603.1.6)
- NET ALLOWABLE SOIL BEARING PRESSURE 1500 PSF (PRESUMED)
9. FLOOD DESIGN DATA (1603.1.7)
- BUILDING IS NOT LOCATED IN FLOOD HAZARD AREA; THEREFORE FLOOD DESIGN DATA IS NOT REQUIRED
10. SPECIAL LOADS (1603.1.8)
- BASIS OF DESIGN EQUIPMENT – CATERPILLAR C13 400 KW SAEA WITH INTEGRAL TANK BASE AND IMPACT RATED GENSET ENCLOSURE.
- GENERATOR APPROXIMATE DIMENSIONS = 138"L x 65" W x 82" H.
- INTEGRAL TANK BASE APPROXIMATE DIMENSIONS= 263"L x 89"W x 30" H
- IMPACT RATED GENSET ENCLOSURE DIMENSIONS= 280"L x 89"W x 120" H
- TOTAL APPROXIMATE OPERATING WEIGHT = 41,000 LBS.
- REFER TO UNIT CUTSHEET FOR GENERATOR ENCLOSURE DIMENSIONS AND REQUIRED SHIPPING HEIGHT.
- BASIS OF DESIGN EQUIPMENT – TRYSTAR PADMOUNT DOCKING STATION UNIT
- APPROXIMATE DIMENSIONS = 61" L x 48" W x 84" H
- APPROXIMATE OPERATING WEIGHT = 750 LBS.
- BASIS OF DESIGN EQUIPMENT = ASCO GAUS 2500A-3000A, NW SERVICE ENTRANCE BREAKER ON NORMAL. TYPE 3R/3RX
- APPROXIMATE DIMENSIONS = 86" L x 41" W x 95.5" H
- APPROXIMATE OPERATING WEIGHT = 2267 LBS.
- FIELD VERIFY WITH EQUIPMENT SUPPLIED PRIOR TO FABRICATION AND CONSTRUCTION.
11. PHOTOVOLTAIC PANEL SYSTEM LOADS (1603.1.8.1) N/A
12. ROOF RAIN LOAD DATA (1603.1.9) N/A
13. STRUCTURAL OBSERVATIONS FOR SEISMIC AND/OR WIND RESISTANCE
- STRUCTURAL OBSERVATIONS FOR SEISMIC AND/OR WIND RESISTANCE ARE NOT REQUIRED

GENERAL NOTES

- G-1. FIELD VERIFY ALL DIMENSIONS AND EXISTING CONDITIONS PRIOR TO START OF CONSTRUCTION - RESOLVE ANY DISCREPANCY WITH ARCHITECT/ENGINEER.
- DO NOT SCALE DRAWINGS!!!!**
- G-2. FOR CLARITY, ALL EXTERIOR SLABS AND SIDEWALKS MAY NOT BE SHOWN. FOR EXACT DIMENSIONS, LOCATIONS, JOINTS AND SCORE LINES, SEE ARCHITECTURAL AND/OR CIVIL DRAWINGS.
- G-3. VERIFY ALL SIZES, WEIGHTS AND LOCATIONS OF MECHANICAL AND ELECTRICAL EQUIPMENT, ROOF PENETRATIONS, DUCTS, ETC. WITH MECHANICAL AND ELECTRICAL CONTRACTORS AND FIELD CONDITIONS.
- G-4. DETAILS MARKED "TYPICAL" MAY OR MAY NOT BE CUT ON PLANS, BUT SHALL APPLY UNLESS NOTED OTHERWISE.
- G-5. STRUCTURAL SYSTEM IS DESIGNED TO WORK AS A COMPLETED SYSTEM, ANY SHORING OR BRACING NECESSARY DURING CONSTRUCTION SHALL BE THE RESPONSIBILITY OF THE GENERAL CONTRACTOR.
- G-6. SEE ARCHITECTURAL, MECHANICAL, ELECTRICAL, AND PLUMBING PLANS FOR SLEEVES, INSERTS, ETC. NOT SHOWN ON STRUCTURAL PLANS.
- G-7. NO PIPES OR SLEEVES FOR MECHANICAL TRADES SHALL PASS THROUGH STRUCTURAL MEMBERS WITHOUT APPROVAL OF THE STRUCTURAL ENGINEER.
- G-8. THE CONTRACTOR IS SOLELY RESPONSIBLE FOR ALL SITE SAFETY AND ALL ACCIDENTS WHICH RESULT IN DEATH, PERSONAL INJURY, OR DAMAGE TO PROPERTY ARISING OUT OF OR IN CONNECTION WITH THE PERFORMANCE OF THE WORK.
- G-9. CONTRACTOR SHALL POST LIVE LOADS PER SECTION 106.1 OF THE GOVERNING CODE.
- G-10. SECTIONS, DETAILS, AND NOTES SHOWN ON THE DRAWINGS ARE INTENDED TO BE TYPICAL AND SHALL APPLY TO SIMILAR CONDITIONS ELSEWHERE, UNLESS OTHERWISE SHOWN.

FOUNDATION NOTES

- F-1. FOOTING SUBGRADES SHALL BE CLEAN AND FREE OF DEBRIS, STANDING WATER, AND LOOSE SOIL.
- F-2. PROVIDE PVC SLEEVES THROUGH FOUNDATION WALLS/FOOTINGS FOR PIPE CONDUIT, AND CABLE PENETRATIONS, INCLUDING ELECTRICAL GROUNDING SYSTEM CABLES. SEE APPROPRIATE DRAWINGS FOR LOCATIONS/SIZES. PLACE SLEEVES IN LOCATIONS TO AVOID DISPLACING REINFORCING STEEL.
- F-3. COORDINATE WITH ARCHITECTURAL AND CIVIL DRAWINGS FOR MISCELLANEOUS FOUNDATIONS NOT SHOWN ON STRUCTURAL DRAWINGS.
- F-4. A LEAN CONCRETE MUD SLAB 2" TO 3" THICK SHALL BE USED IN THE FOOTING EXCAVATION IF THE BOTTOM OF THE EXCAVATION TENDS TO BECOME MUDDY AND SOFT DUE TO CONSTRUCTION ACTIVITY. LEAN CONCRETE SHALL HAVE A MINIMUM 28 DAY COMPRESSIVE STRENGTH OF 2000 PSI.
- F-5. COORDINATE GROUNDING REQUIREMENTS FOR FOUNDATION/FOOTING REINFORCING STEEL WITH ELECTRICAL DRAWINGS. COORDINATE INSTALLATION OF GROUNDING WIRES/EQUIPMENT WITH ELECTRICAL CONTRACTOR PRIOR TO CASTING CONCRETE. REFER TO NOTE CR-10 FOR ADDITIONAL INFORMATION.
- F-6. SEE TYPICAL SLAB-ON-GRADE DETAILS FOR SLAB AND SUB-BASE REQUIREMENTS. THESE WILL BE TYPICAL THROUGHOUT UNLESS NOTED OTHERWISE.

SHOP DRAWINGS

- SD-1. SHOP DRAWINGS SHALL BE SUBMITTED FOR STRUCTURAL ITEMS AS REQUIRED BY THE SPECIFICATIONS AND DRAWINGS. CONSTRUCTION DOCUMENTS SHALL NOT BE REPRODUCED FOR USE AS SHOP DRAWINGS.
- SD-2. THE GENERAL CONTRACTOR SHALL REVIEW ALL SHOP DRAWINGS AND PRODUCT DATA FOR CONFORMANCE WITH THE CONSTRUCTION DOCUMENTS PRIOR TO SUBMITTAL. REVIEWED SUBMITTALS SHALL BE STAMPED BY THE CONTRACTOR, ANY SHOP DRAWING OR PRODUCT DATA NOT REVIEWED AND STAMPED BY THE GENERAL CONTRACTOR WILL BE REJECTED. GENERAL CONTRACTOR SHALL CLOUD OR FLAG ALL ITEMS NOT IN ACCORDANCE WITH THE CONTRACT DOCUMENTS AND SHALL VERIFY ALL DIMENSIONS.
- SD-3. ANY CHANGES, SUBSTITUTIONS OR DEVIATIONS FROM THE ORIGINAL CONTRACT DRAWINGS SHALL BE CLOUDED BY THE MANUFACTURER OR FABRICATOR. ANY CHANGES, SUBSTITUTIONS, OR DEVIATIONS WHICH ARE CLOUDED OR FLAGGED BY SUBMITTING PARTIES SHALL NOT BE CONSIDERED APPROVED AFTER THE ENGINEER'S REVIEW, UNLESS SPECIFICALLY NOTED ACCORDINGLY BY THE ENGINEER.
- SD-4. THE APPROVED SHOP DRAWINGS DO NOT REPLACE THE ORIGINAL CONTRACT DRAWINGS. ITEMS OMITTED OR SHOWN INCORRECTLY ARE NOT TO BE CONSIDERED CHANGES TO THE ORIGINAL CONTRACT DRAWINGS. IT IS THE CONTRACTOR'S RESPONSIBILITY TO ENSURE THAT ITEMS OMITTED OR SHOWN INCORRECTLY ARE CONSTRUCTED IN ACCORDANCE WITH THE CONTRACT DRAWINGS.
- SD-5. SHOP DRAWING REVIEW IS INTENDED ONLY FOR GENERAL CONFORMANCE TO THE DESIGN CONCEPT AND CONSTRUCTION DOCUMENTS.
- SD-6. SHOP DRAWINGS WILL BE RETURNED FOR RESUBMITTAL IF MAJOR ERRORS ARE FOUND DURING REVIEW.
- SD-7. ALLOW A MINIMUM OF (10) WORKING DAYS FOR REVIEW OF SHOP DRAWINGS BY THE STRUCTURAL ENGINEER.

EARTHWORK NOTES

- EW-1. THE GEOTECHNICAL DESIGN PARAMETERS FOR THIS PROJECT ARE BASED ON INFORMATION FOUND IN IBC 2018 TABLE 1806.2. THE CONTRACTOR SHALL VALIDATE THOSE GEOTECHNICAL DESIGN PARAMETERS ARE APPROPRIATE AND VALID FOR THIS SITE PRIOR TO CONSTRUCTION.
- EW-2. UNLESS NOTED OTHERWISE, THE CONTRACTOR SHALL RETAIN AN INDEPENDENT, QUALIFIED GEOTECHNICAL ENGINEERING FIRM/TESTING AGENCY TO IDENTIFY AREAS OF POOR SOILS, TO MONITOR PROPER SUBGRADE PREPARATIONS AND TO OVERSEE AND TEST THE PLACEMENT OF COMPACTED FILL MATERIAL.
- EW-3. ALL SUBTERRANEAN STRUCTURES, UTILITIES, PIPING, ETC. IN THE AREA OF EXCAVATIONS SHALL BE LOCATED AND MARKED BY CONTRACTOR PRIOR TO EARTH REMOVAL WORK. CONTRACTOR SHALL MAINTAIN MARKERS UNTIL EXCAVATION ACTIVITIES HAVE CEASED. IF UNDERGROUND UTILITY CONFLICTS ARE DISCOVERED BEFORE OR ENCOUNTERED DURING EXCAVATION, NOTIFY THE ARCHITECT/ENGINEER IMMEDIATELY.
- EW-4. BEFORE PLACING FOOTINGS, FOUNDATIONS OR SLAB-ON-GRADE, THE SUB-GRADE SHALL BE PREPARED AND INSPECTED AS REQUIRED BY THE SPECIFICATIONS.
- EW-5. DO NOT BACKFILL OR FILL SOIL MATERIAL ON SURFACES THAT ARE MUDDY, FROZEN, OR CONTAIN FROST AND/OR ICE.
- EW-6. PLACE BACKFILL AND FILL SOIL MATERIALS EVENLY ON ALL SIDES OF STRUCTURES TO REQUIRED ELEVATIONS AND UNIFORMLY ALONG THE FULL LENGTH OF EACH STRUCTURE.
- EW-7. REMOVE ALL TOPSOIL AND DEBRIS FROM SITE. EXCAVATE TO FIRM, UNDISTURBED SUBGRADE. PROOF ROLL THE SUBGRADE IN THE PRESENCE OF THE GEOTECHNICAL ENGINEER USING HEAVY EQUIPMENT SUCH AS A LOADED DUMP TRUCK OR FRONT-END-LOADER WITH FULL 3-CUBIC YARD BUCKET. COMPACT THE SUBGRADE TO 95% OF MODIFIED PROCTOR (ASTM D1557) USING NON-VIBRATORY ROLLER.
- EW-8. PLACE BASE COURSE 6 INCHES OR LESS IN COMPACTED THICKNESS IN A SINGLE LAYER. PLACE BASE COURSE 6 INCHES (150 MM) THICK OR LESS IN COMPACTED THICKNESS IN LAYERS OF EQUAL THICKNESS, WITH NO COMPACTED LAYER MORE THAN 6 INCHES (150 MM) THICK OR LESS THAN 3 INCHES THICK. COMPACT BASE COURSE AT OPTIMUM MOISTURE CONTENT TO REQUIRED GRADES, LINES, CROSS SECTIONS, AND THICKNESS TO NOT LESS THAN 95 PERCENT OF MAXIMUM DRY UNIT WEIGHT ACCORDING TO ASTM D 698.

DELEGATED DESIGN SUBMITTALS

- DOCUMENTS FOR DELEGATED DESIGN SUBMITTAL ITEMS SHALL BE REVIEWED BY THE ENGINEER OF RECORD IN RESPONSIBLE CHARGE WHO SHALL FORWARD THEM TO THE BUILDING OFFICIAL WITH A NOTATION INDICATING THAT THEY HAVE BEEN REVIEWED AND ARE IN GENERAL CONFORMANCE WITH THE DESIGN OF THE BUILDING.
- DS-1. ANCHORAGE AND BRACING REQUIREMENTS FOR MECHANICAL, HVAC, PLUMBING, PROCESS AND ELECTRICAL EQUIPMENT INCLUDING FLOOR AND ROOF SUPPORTED EQUIPMENT.

CONCRETE & REINFORCING STEEL NOTES

- MATERIAL PROPERTIES (U.N.O.)
- CONCRETE REINFORCEMENT $- F_y = 60$ KSI (A615 GR 60)
- MAXIMUM AGGREGATE SIZE $- 3/4"$
- MINIMUM 7-DAY COMPRESSIVE STRENGTH $- 3,000$ PSI
- MINIMUM 28-DAY COMPRESSIVE STRENGTH $- 4,000$ PSI
- MINIMUM 1.5%, MAXIMUM 4.5% AIR CONTENT
- MAXIMUM WATER/CEMENT RATIO $- 0.42$
- TARGET SLUMP $- 4$ INCHES
- USE TYPE II CEMENT
- 15% TO 20% POZZOLANS (FLYASH OR SLAG) SUBSTITUTED FOR PORTLAND CEMENT
- MEDIUM RANGE OR HIGH RANGE WATER REDUCING ADMIXTURES MAY BE USED
- CORROSION INHIBITING ADMIXTURE
- CHLORIDE CONTENT MAY NOT EXCEED 0.35 LBS PER CUBIC YARD
- INCLUDE CRYSTALLINE ADMIXTURE IN CONCRETE MIX, SUCH AS SIKa WT-240 P, XYPEX ADMIX C-500, OR SIMILAR
- CR-1. PROVIDE HOT/COLD WEATHER PROCEDURES AND PROTECTION IN ACCORDANCE WITH ACI RECOMMENDATIONS AND PROJECT SPECIFICATIONS.
- CR-2. ALL CONCRETE DESIGN AND CONSTRUCTION SHALL CONFORM WITH THE LOCAL BUILDING CODE REQUIREMENTS AND THOSE OF THE FOLLOWING STANDARDS (LATEST EDITION):
- "ACI 318, BUILDING CODE REQUIREMENTS FOR REINFORCED CONC."
- "ACI 315, DETAILS AND DETAILING OF CONCRETE REINFORCEMENT"
- "ACI 301, SPECIFICATIONS FOR STRUCTURAL CONCRETE FOR BLDGS."
- "ACI 307, RECOMMENDED PRACTICE FOR CONCRETE FORM WORK"
- CR-3. REINFORCING SHALL BE DETAILED IN ACCORDANCE WITH ACI 315.
- CR-4. ALL REINFORCEMENT BARS SHALL BE FABRICATED IN ACCORDANCE WITH THE LATEST CRSI MANUAL OF STANDARD PRACTICE AND SHALL BE CLEAN AND FREE OF GREASE AND SCALING RUST.
- CR-5. CONCRETE REINFORCEMENT PROTECTION/CLEAR COVER, U.N.O.:
- FOOTINGS:
- BOTTOM & SIDES $3"$
- TOP $2"$
- CR-6. ALL BAR LAPS SHALL CONFORM TO ACI 318-14, PARAGRAPH 25.5.1, CLASS "B" SPLICE CRITERIA. USE TOP BAR LAP LENGTHS FOR TOP BARS IN SLABS AND BEAMS OVER 12" DEEP.
- CR-7. LAP LENGTH SHALL BE SPECIFICALLY NOTED ON SHOP DRAWINGS WHERE MORE THAN ONE BAR MAKES UP A CONTINUOUS STRING.
- CR-8. HORIZONTAL BARS SHALL BE DETAILED TO SHOW THE DISTANCE FROM AT LEAST ONE END OF THE BAR TO THE NEAREST BUILDING GRID LINE OR WALL.
- CR-9. CONTINUOUS TOP AND BOTTOM BARS, WHEN SHOWN IN TRANSVERSE SECTION ONLY, SHALL BE LAPPED AS FOLLOWS:
- TOP BARS NEAR MID-SPANS; BOTTOM BARS DIRECTLY OVER SUPPORTS, U.N.O.
- CR-10. PROVIDE ONE (1) HOOKED REINFORCING BAR IN CONCRETE FOOTING TO SERVE AS A "CONCRETE ENCASED ELECTRODE" IN ACCORDANCE WITH THE NATIONAL ELECTRIC CODE. COORDINATE WITH ELECTRICAL CONTRACTOR FOR EXACT LOCATION. HOOKED REINFORCING BAR SHALL CONFORM TO THE FOLLOWING:
- A. UNCOATED, LOW-ALLOY STEEL, CONFORMING TO ASTM A706.
- B. BAR SIZE NUMBER 4 HOOKED AT ONE END ONLY.
- C. MINIMUM HORIZONTAL LENGTH OF REINFORCING BAR ENCASED IN CONCRETE FOOTING SHALL BE 20'-0" AS DEFINED IN NEC, ARTICLE 250.
- D. MINIMUM VERTICAL PROJECTION OF REINFORCING BAR ABOVE CONCRETE SLAB SHALL BE 0'-6".
- E. MINIMUM COVER ALL AROUND REINFORCING BAR SHALL BE 2".
- CR-11. PROVIDE ADDITIONAL #4 BARS AT 4'-0" LONG 1" BELOW TOP OF SLAB AT 45° TO ALL RE-ENTRANT CORNERS, OPENINGS IN CONCRETE SLABS AND AS INDICATED ON DRAWINGS.
- CR-12. REFER TO FLATWORK DRAWINGS AND/OR SPECIFICATIONS FOR SLAB-ON-GRADE FINISH TYPES AND DEPRESSIONS REQUIRED FOR MATS, TILE, AND OTHER FINISH MATERIALS.
- CR-13. PROVIDE CONTROL OR CONSTRUCTION JOINTS IN SLABS-ON-GRADE AT 15 FOOT MAXIMUM CENTERS EACH DIRECTION, UNLESS INDICATED OTHERWISE. CONTRACTOR SHALL SUBMIT PLANS OF JOINT LOCATIONS TO THE ARCHITECT/ENGINEER FOR APPROVAL PRIOR TO CASTING SLABS-ON GRADE. COORDINATE WITH ARCHITECTURAL DRAWINGS AND FLOOR FINISHES SUCH AS TILE AND TERRAZZO.
- CR-14. ALUMINUM CONDUIT IS NOT PERMITTED TO BE EMBEDDED IN CONCRETE.
- CR-15. SIDES OF CONCRETE FOUNDATION SHALL HAVE A SMOOTH FORMED FINISH (ACI301-16 SURFACE FINISH SF-2.0). AFTER STRIPPING FORMS, FILL ALL VOIDS LARGER THAN 1/4" DIAMETER OR 1/2" DEEP WITH GROUT, TO INCLUDE TIE HOLES, ROCK POCKETS, HONEYCOMBING, BUG HOLES, AIR POCKETS, ETC. POORLY CONSOLIDATED AREAS SHALL BE FILLED AND RUBBED TO CREATE A UNIFORM, SMOOTH AND DENSE SURFACE.
- CR-16. BEGINNING IMMEDIATELY AFTER PLACEMENT, THE CONCRETE SHALL BE PROTECTED FROM EVAPORATION AND DRYING. AFTER INITIAL SETUP, THE CONCRETE SHALL BE WET CURED FOR AT LEAST 7-DAYS.

POST-INSTALLED ANCHORS

- PA-1. POST-INSTALLED ANCHORS BASIS OF DESIGNS UNLESS INDICATED OTHERWISE;
- A. EXPANSION ANCHORS
- CONCRETE BASE MATERIAL $-$ HILTI KWIK BOLT-TZ2
- MASONRY BASE MATERIAL $-$ HILTI KWIK BOLT-3
- B. CONCRETE SCREW ANCHORS
- CONCRETE BASE MATERIAL $-$ SIMPSON TITEN-HD
- MASONRY BASE MATERIAL $-$ SIMPSON TITEN-HD
- C. EPOXY ANCHORS
- CONCRETE BASE MATERIAL $-$ HILTI HIT-HY 200-R
- MASONRY BASE MATERIAL $-$ HILTI HIT-HY 270
- REBAR $-$ HILTI HIT-RE 500 V3
- D. SLEEVE ANCHORS
- MASONRY BASE MATERIAL $-$ HILTI HLC-HX
- E. FLUSH ANCHOR (DROP-IN)
- TYPICAL $-$ HILTI HDI
- PRECAST $-$ HILTI HDI-P


TESTING

1. CONTRACTOR SHALL RETAIN A TESTING AGENCY TO CONFIRM REBAR PLACEMENT AND CONCRETE SLUMP, TEMPERATURE, AND AIR CONTENT AS SPECIFIED.
2. CAST FOUR TEST CYLINDERS FOR EACH DAY OF CONCRETE PLACEMENT OR FOR EVERY 40 CUBIC YARDS OF CONCRETE PLACED. TWO OF THE FOUR CYLINDERS SHALL BE TESTED FOR COMPRESSIVE STRENGTH AT 7-DAYS, ONE AT 14-DAYS, AND ONE AT 28-DAYS

ABBREVIATIONS

- B.O. = BOTTOM OF _____
- BP# = BASE PLATE TYPE
- BRG = BEARING
- C TO C = CENTER TO CENTER
- CCJ = CONSTRUCTION CONTROL JOINT
- CJ = CONTROL JOINT
- CLSM = CONTROLLED LOW STRENGTH MATERIAL ("FLOWABLE FILL")
- CONT = CONTINUOUS
- DBLT = DOUBLE-TEE
- DIA = DIAMETER
- DTB = DOUBLE-TEE BEARING
- EF = EACH FACE
- EL = ELEVATION
- EW = EACH WAY
- F# = SPREAD FOOTING TYPE
- FDTN = FOUNDATION
- FV = FIELD VERIFY
- GALV = GALVANIZED
- HPC = HIGH PERFORMANCE COATING
- JB = JOIST BEARING
- LLH = LONG LEG HORIZONTAL
- LLV = LONG LEG VERTICAL
- NIC = NOT IN CONTRACT
- NTS = NOT TO SCALE
- OC = ON CENTER
- P# = PIER TYPE
- PCB = PRECAST BEARING (ELEVATION)
- PRCST = PRECAST
- Rxn = REACTION
- SF# = STRIP FOOTING TYPE
- SIM = SIMILAR
- SST = STAINLESS STEEL
- STL = STEEL
- T.O. = TOP OF _____
- TBD = TO BE DETERMINED
- TOC = TOP OF COLUMN
- TOF = TOP OF FOOTING
- TOL = TOP OF LEDGE
- TOP = TOP OF PIER
- TOS = TOP OF STEEL
- TOW = TOP OF WALL
- TPC = TOP OF PRECAST
- TSL = TOP OF SLAB
- TYP = TYPICAL
- UNO = UNLESS NOTED OTHERWISE
- WWF = WELDED WIRE FABRIC/REINFORCEMENT

STRUCTURAL SYMBOLOGY

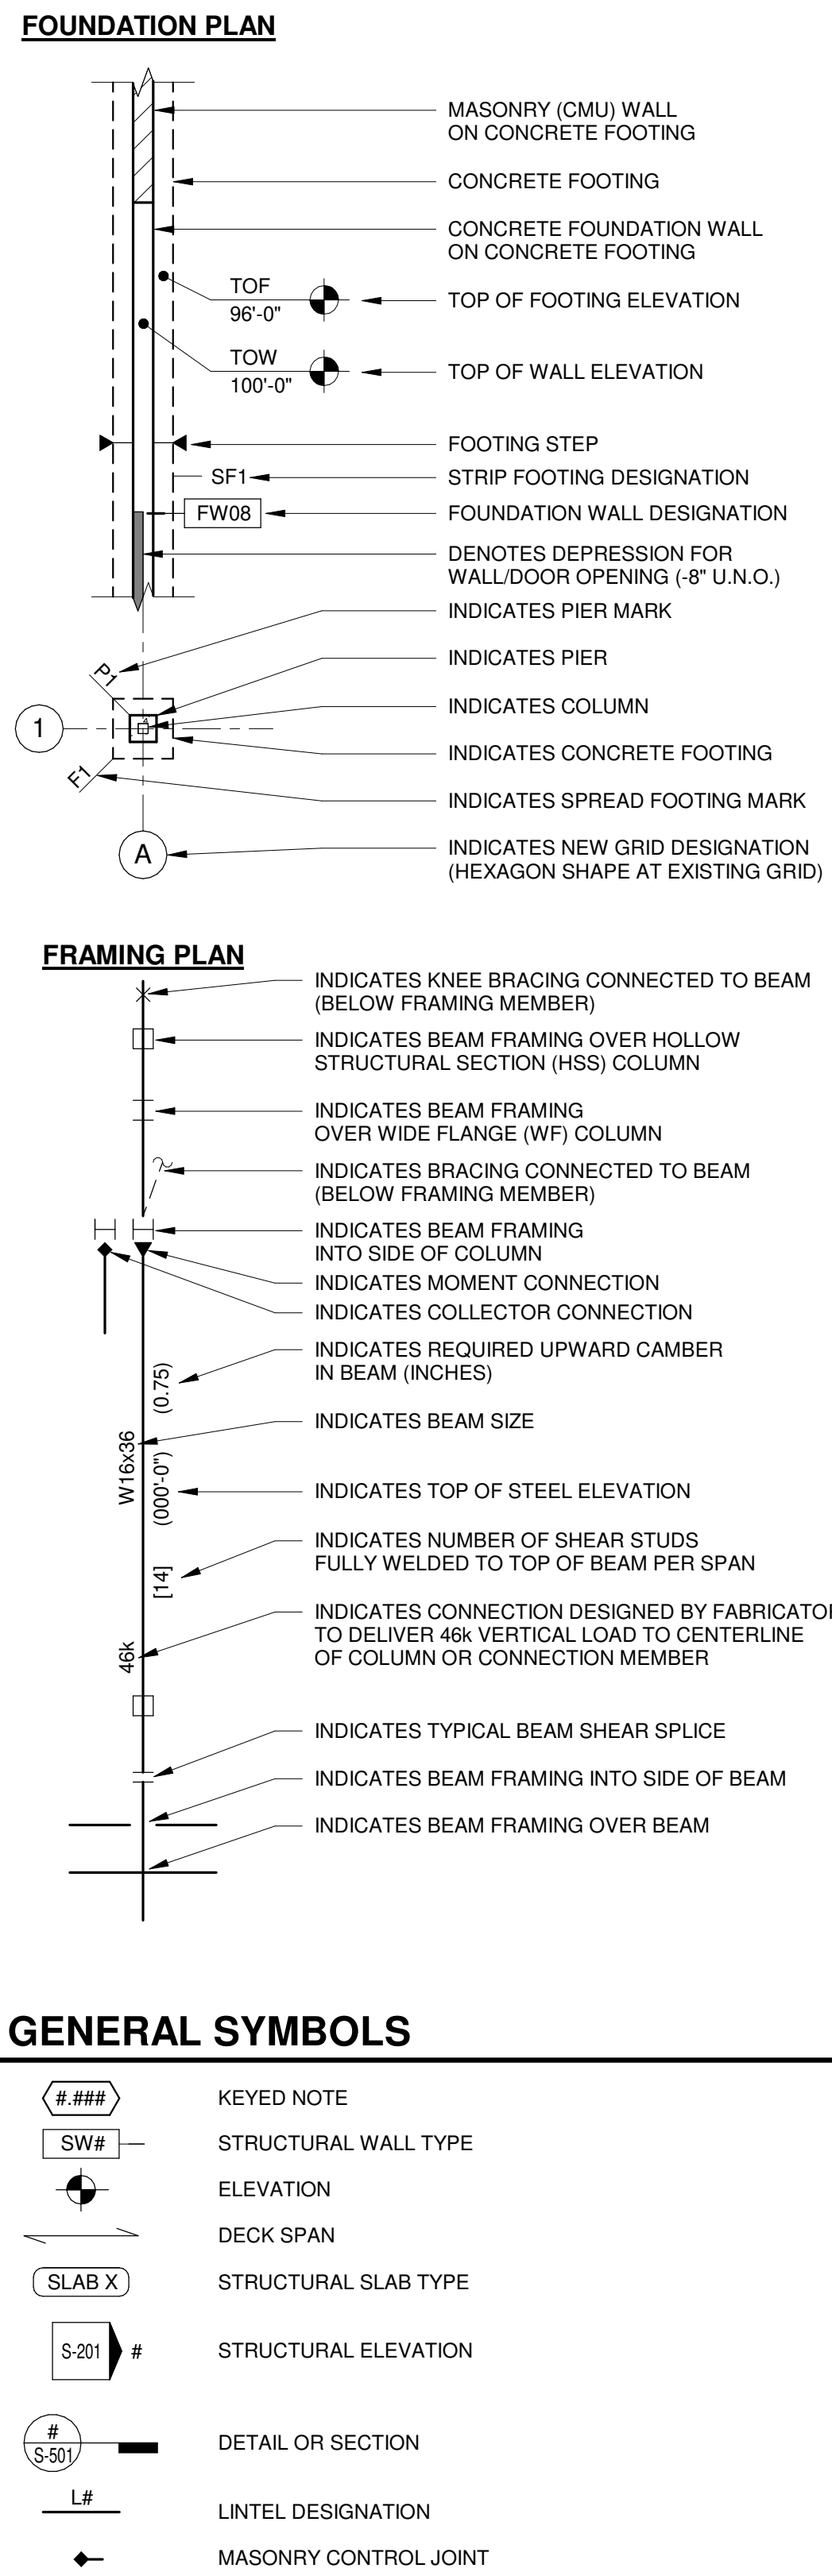

Mead & Hunt

Mead & Hunt, Inc.
4401 Eastport Parkway
Port Orange, FL 32127
phone: 386-761-6810
meadhunt.com



© Copyright 2022 Mead & Hunt, Inc.
This document, or any portion thereof, shall not be duplicated, disclosed, or used on any other project or extension of this project except by written agreement with Mead & Hunt, Inc. Mead & Hunt shall not be responsible for any unauthorized use of, or alteration to these documents.

CITY OF PORT ORANGE
POLICE DEPARTMENT GENERATOR
REPLACEMENT
4545 S Clyde Morris Blvd
Port Orange, FL 32129

ISSUED
(09/2023 ISSUED FOR BID


NOT FOR CONSTRUCTION

M&H NO.: 1000715-211407.01
DATE: September 2023
DESIGNED BY: JRW
DRAWN BY: PRW
CHECKED BY: WBB
DO NOT SCALE DRAWINGS


SHEET CONTENTS
STRUCTURAL NOTES

SHEET NO.:


S-001

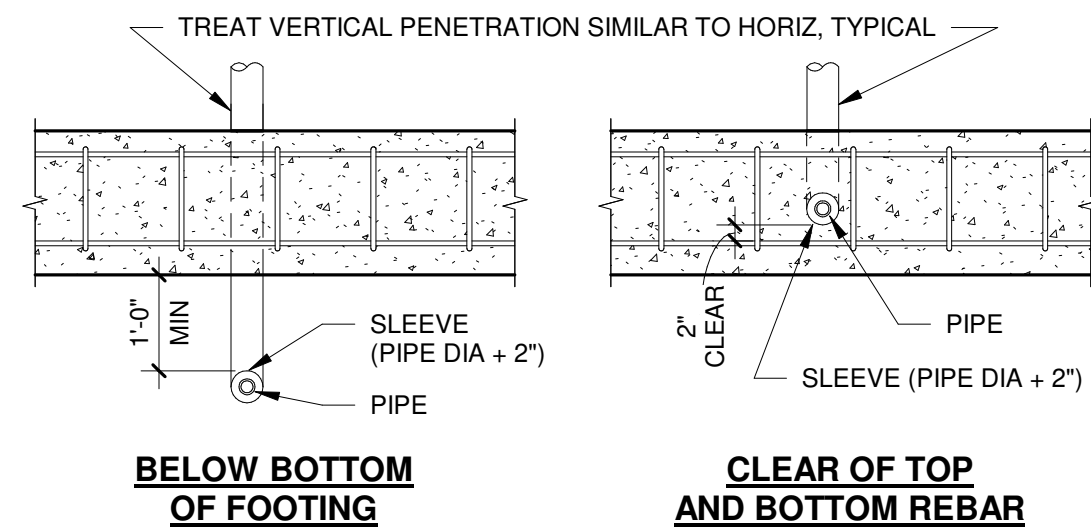

6 PIPE PENETRATION AT SLAB

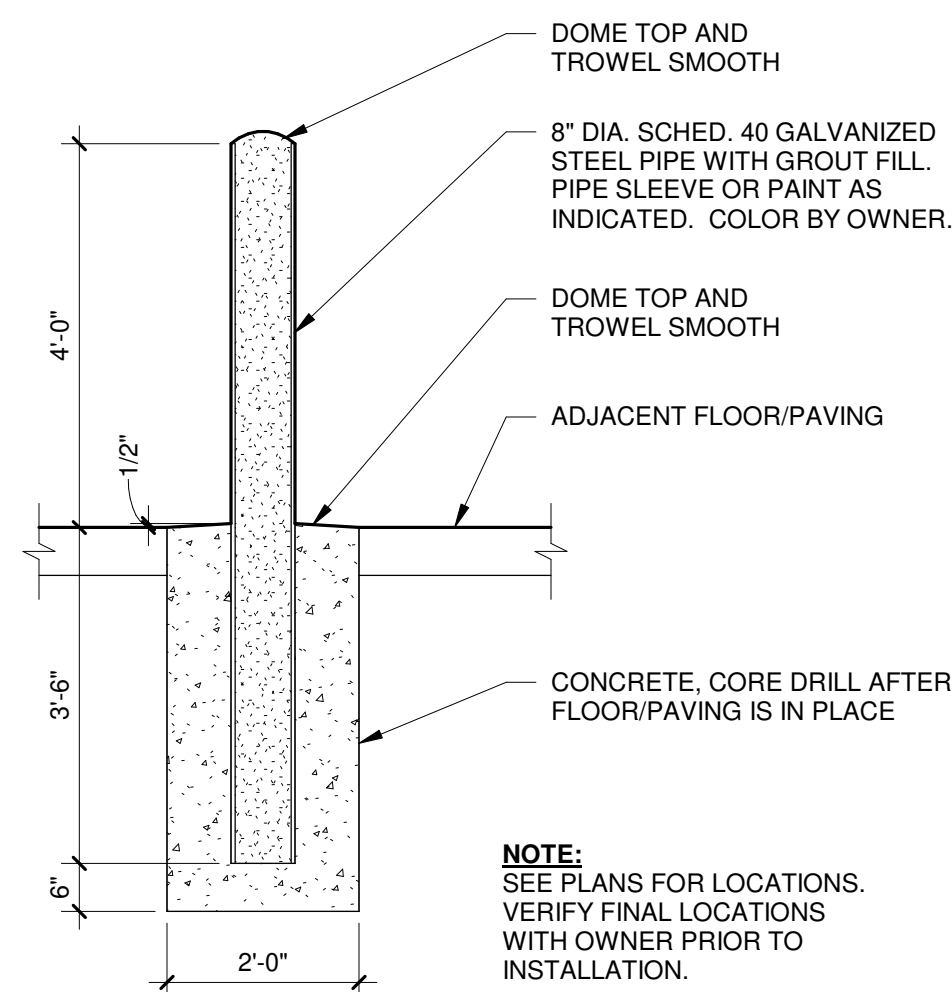
$$\frac{1}{2}'' = 1'-0''$$


**8" DIAMETER
GALVANIZED BOLLARD POST**
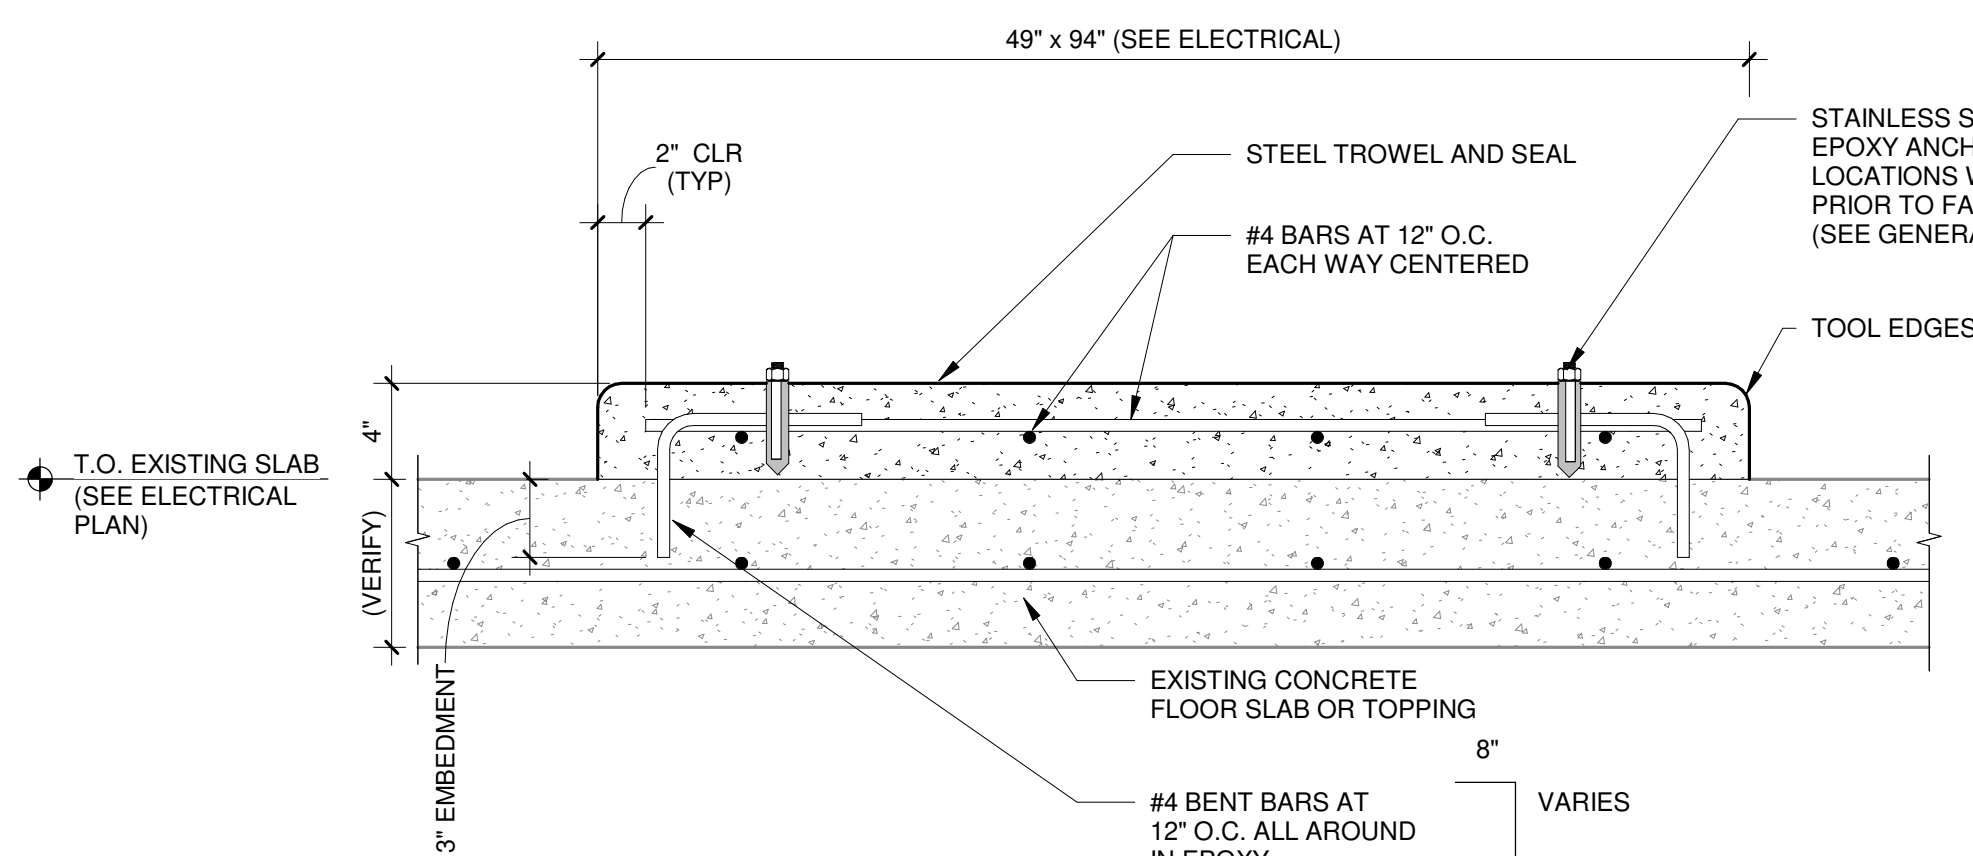
$$1/2'' = 1'-0''$$


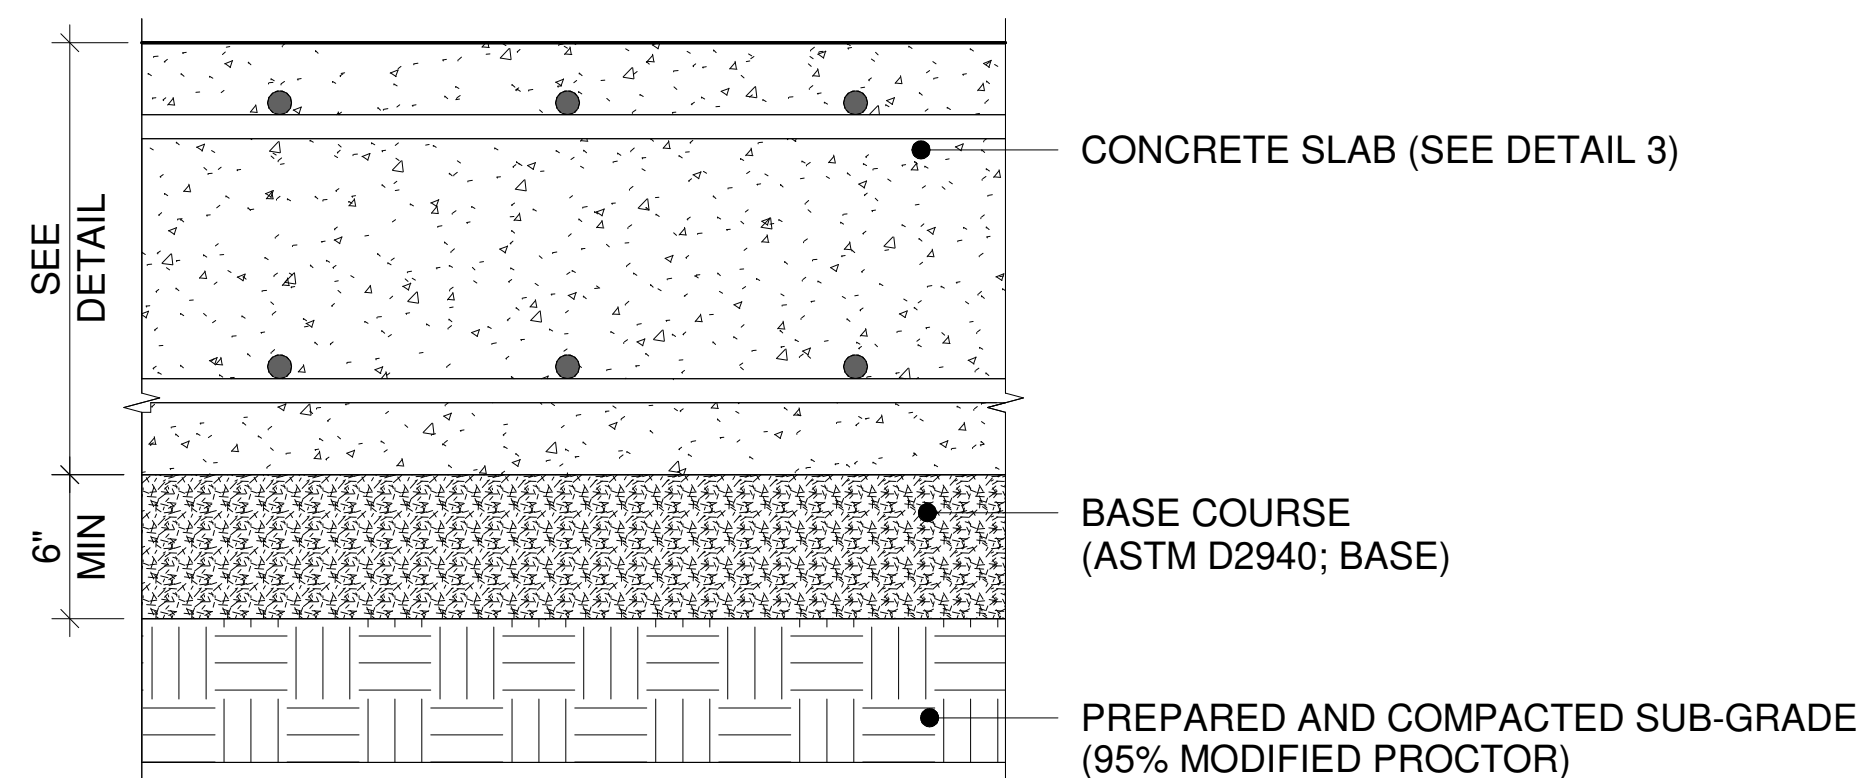
EQUIPMENT PADS

1 1/2" = 1'-0"

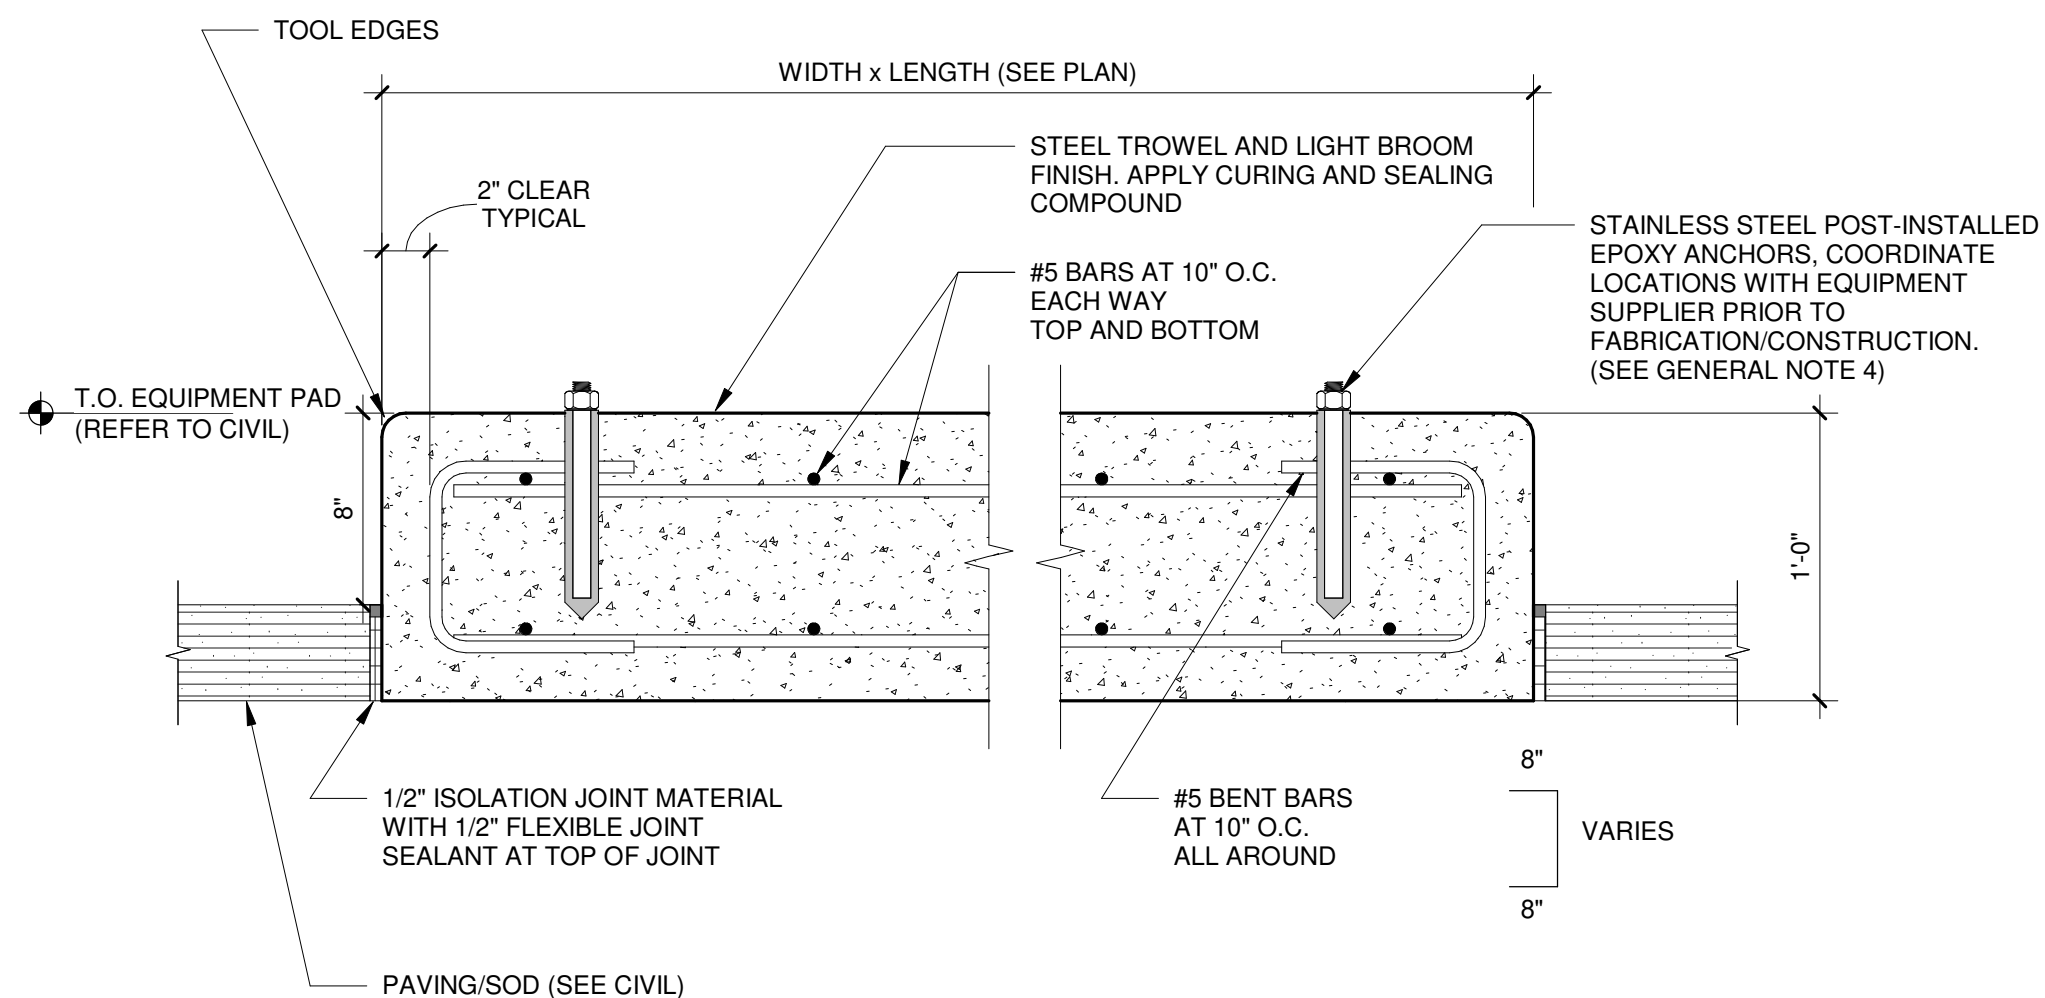


2 GENERATOR/DOCKING STATION SLAB SECTION


1 1/2" = 1'-0"



4 UNDER SLAB REQUIREMENTS

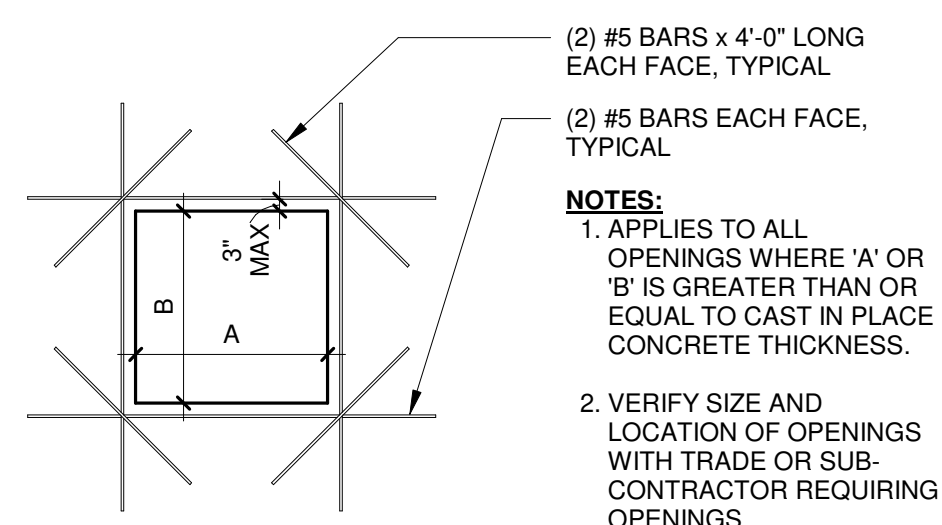 $1\frac{1}{2}'' = 1'-0''$ 

TYPICAL RECTANGULAR OPENING IN CAST IN PLACE CONCRETE

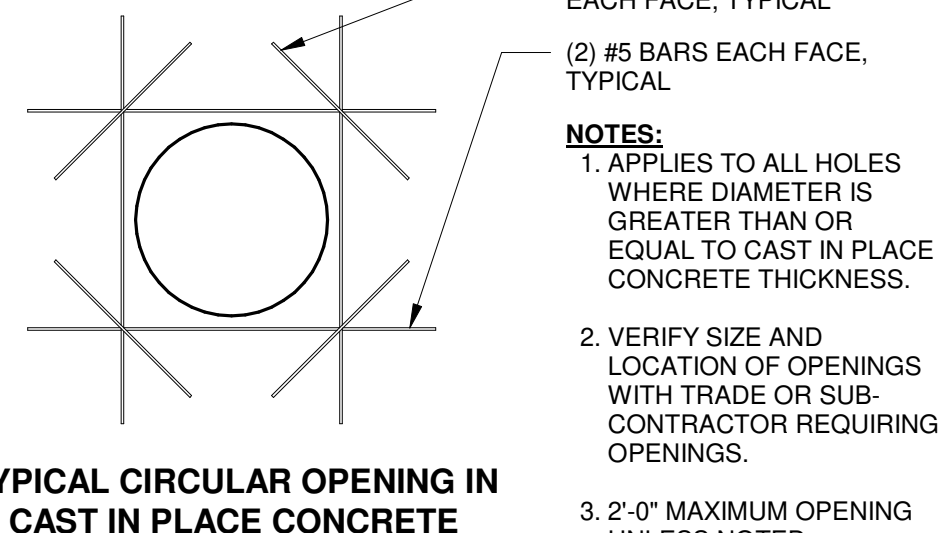

**TYPICAL CONCRETE
PENETRATION REINFORCEMENT**


$$1/4'' = 1'-0''$$

**FOUNDATION
PLAN GENERAL NOTES:**


1. SITE DATUM OF FINISHED FIRST FLOOR INDICATED ON CIVIL SITE PLAN = ELEVATION 100'-0" ON STRUCTURAL DRAWINGS.
2. FIELD VERIFY ALL DIMENSIONS, BRING ANY DISCREPANCIES TO THE ATTENTION OF THE ARCHITECT/ENGINEER FOR FINAL DECISION.
3. REFER TO SHEET S-001 FOR STRUCTURAL LEGENDS, ABBREVIATIONS, AND SYMBOLOGY.
4. CONTRACTOR SHALL PROVIDE SIGNED AND SEALED SHOP DRAWINGS DETAILING ANCHORAGE SIZE, LOCATIONS AND REQUIRED EMBEDMENT. ANCHORAGE CALCULATIONS SHALL BE PERFORMED AND PREPARED BY A FLORIDA PROFESSIONAL ENGINEER.
5. INDICATED LOCATIONS OF EQUIPMENT ARE PROVIDED FOR REFERENCE AND TO LOCATE REQUIRED SLABS. VERIFY EXACT EQUIPMENT SIZES AND LOCATIONS WITH SUPPLIER PRIOR TO FABRICATION. REFER TO CIVIL AND ELECTRICAL DRAWINGS FOR ADDITIONAL REQUIREMENTS.
6. A 3'-0" MINIMUM CLEAR SHALL BE MAINTAINED AROUND THE GENERATORS WITH INTEGRAL TANK BASE AND ASSOCIATED PLATFORMS FOR MAINTENANCE ACCESS.
7. REFER TO CIVIL AND/OR ELECTRICAL DRAWINGS FOR LOCATION OF EXTERIOR SLABS.
8. SEE C-101 FOR EQUIPMENT ORIENTATION AND LAYOUT.

STRUCTURAL KEYED NOTES

- 3.101 GENERATOR STAIRS AND PLATFORM TYP (DESIGNED AND FURNISHED BY EQUIPMENT SUPPLIER). EQUIPMENT SUPPLIER SHALL PROVIDE SIGNED AND SEALED SHOP DRAWINGS, PERFORMED AND PREPARED BY A FLORIDA PROFESSIONAL ENGINEER.

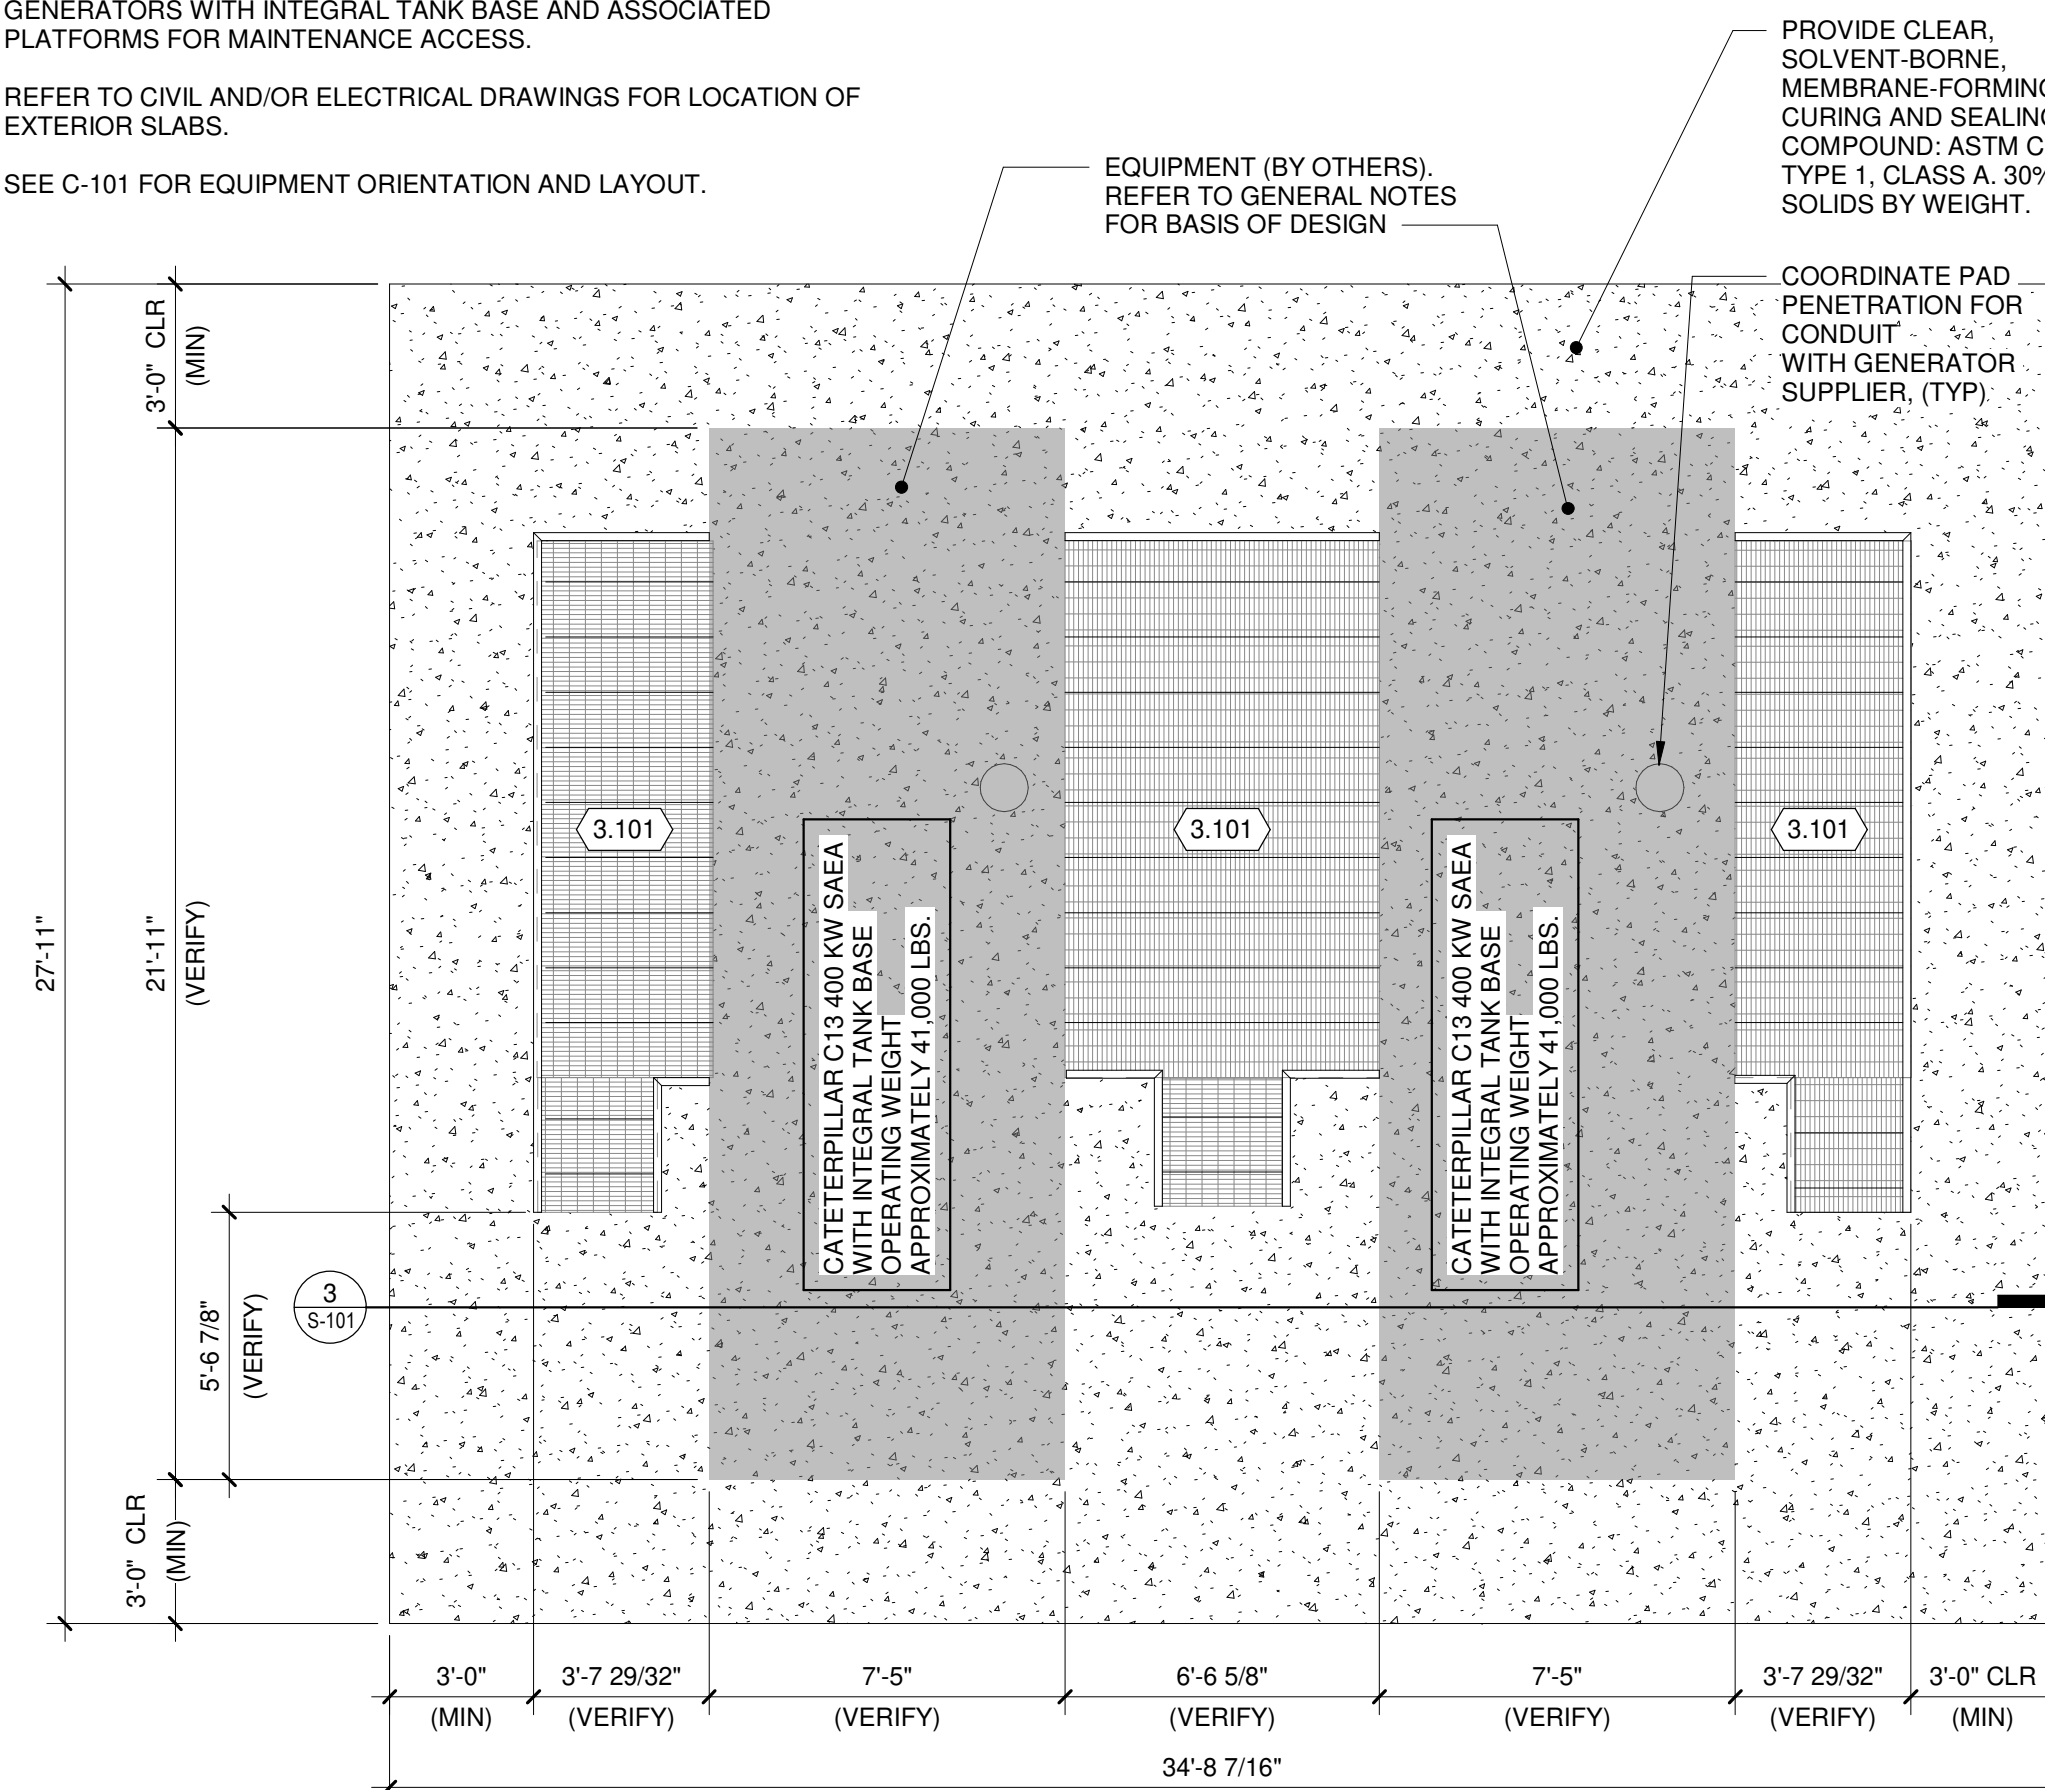

GENERATOR SLAB PLAN
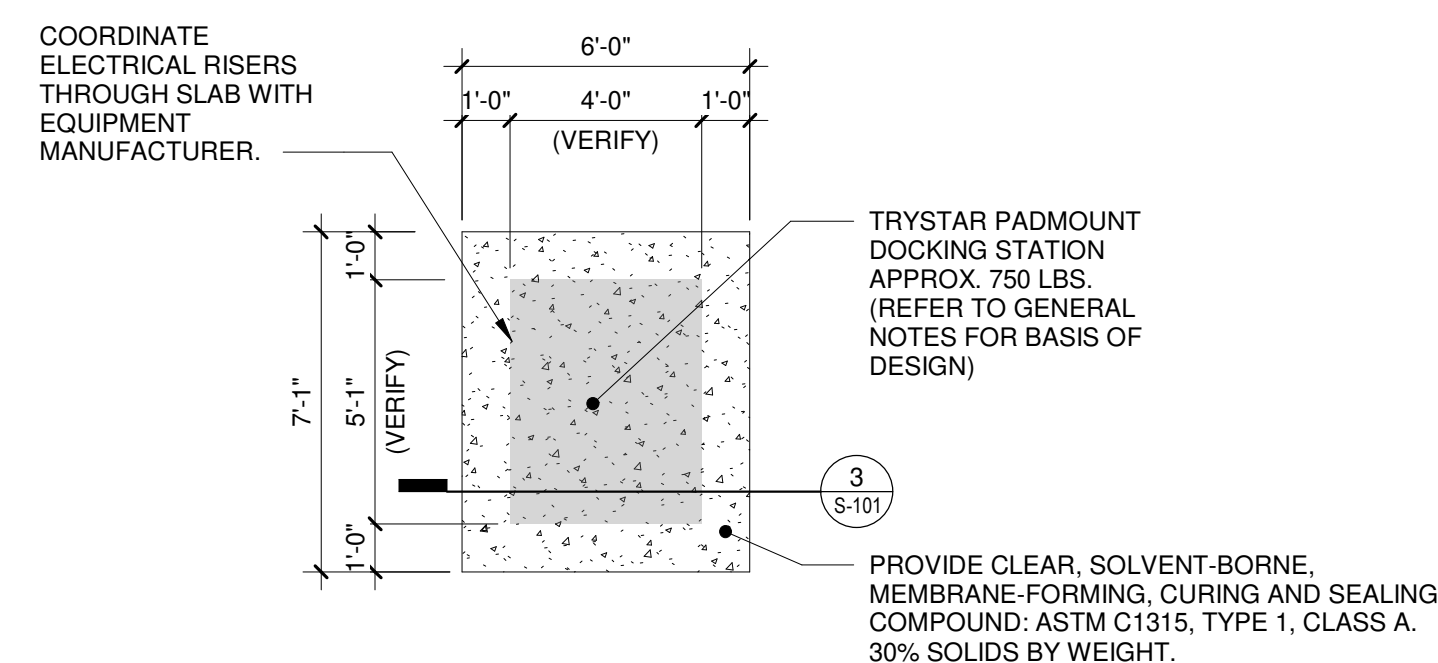
$$1/4'' = 1'-0''$$


DOCKING STATION SLAB PLAN

$1/4'' = 1'-0''$

Mead & Hunt, Inc.
4401 Eastport Parkway
Port Orange, FL 32127
phone: 386-761-6810
meadhunt.com



© Copyright 2022 Mead & Hunt, Inc.
This document, or any portion thereof, shall not be duplicated, disclosed, or used on any other project or extension of this project except by written agreement with Mead & Hunt, Inc. Mead & Hunt shall not be responsible for any unauthorized use of, or alteration to these documents.

CITY OF PORT ORANGE
POLICE DEPARTMENT GENERATOR
REPLACEMENT
4545 S Clyde Morris Blvd
Port Orange, FL 32129

ISSUED
(09/2023 ISSUED FOR BID

NOT FOR CONSTRUCTION

M&H NO.: 1000715-211407.01
DATE: September 2023
DESIGNED BY: JRW
DRAWN BY: PRW
CHECKED BY: WBB

SHEET CONTENTS
GENERATOR PLAN
AND DETAILS

SHEET NO.

S-101

MOTOR CONTROL & PROTECTIVE DEVICE SYMBOLS

	ELECTRICAL CONNECTION TO EQUIPMENT AND MOTORS, SIZED PER NEC. COORDINATE REQUIREMENTS WITH CONTRACTOR FURNISHING MOTOR OR EQUIPMENT. REFER TO SPECIFICATIONS AND EQUIPMENT WIRING SCHEDULE FOR ADDITIONAL WORK ASSOCIATED WITH MOTOR OR EQUIPMENT.
	COMBINATION MAGNETIC CONTROLLER
	INTEGRAL HORSEPOWER MANUAL CONTROLLER
	COMBINATION REDUCED VOLTAGE SOLID STATE CONTROLLER
	REDUCED VOLTAGE SOLID STATE CONTROLLER
	VARIABLE FREQUENCY MOTOR CONTROLLER
	MAGNETIC CONTROLLER - FULL VOLTAGE, ACROSS THE LINE, ELECTRICALLY HELD
	NON-FUSIBLE DISCONNECT SWITCH
	FUSIBLE DISCONNECT SWITCH
	DOUBLE THROW SWITCH
	FUSED SINGLE POLE SWITCH
	MOTOR STARTING SWITCH WITH OVERLOADS
	MOTOR STARTING SWITCH WITHOUT OVERLOADS
	REDUCED VOLTAGE MAGNETIC CONTROLLER
	COMBINATION REDUCED VOLTAGE MAGNETIC CONTROLLER
	MULTI SPEED MAGNETIC CONTROLLER
	COMBINATION MULTI SPEED MAGNETIC CONTROLLER
	AUTOMATIC TRANSFER SWITCH
	MANUAL TRANSFER SWITCH
	ENCLOSED CIRCUIT BREAKER
	LEGALLY REQUIRED STANDBY (NEC 701) AND OPTIONAL STANDBY (NEC 702) SHADING MODIFIER

SERVICE & DISTRIBUTION SYMBOLS

	GENERATOR ANNUNICATOR PANEL
	EMERGENCY POWER OFF SWITCH, MUSHROOM HEAD PUSH BUTTON AT 48\"/>
	B: DENOTES BOILER SHUT-OFF NAMEPLATE
	G: DENOTES GENERATOR SHUT-OFF NAMEPLATE
	POWER FACTOR CORRECTION CAPACITOR
	ACTIVE HARMONIC FILTER
	FEEDER BUS DUCT
	PANELBOARD
	CONTACTOR
	PUSH BUTTON
	EMERGENCY SHADING MODIFIER

GROUNDING & LIGHTNING PROTECTION SYMBOLS

	GROUND ACCESS WELL
	GROUND ROD
	STATIC GROUND RECEPTACLE
	LIGHTNING PROTECTION SYSTEM AIR TERMINAL
	GROUNDING CONDUCTOR
	EQUIPMENT GROUND BUS

RACEWAY SYMBOLS

	SURFACE MOUNTED CONDUIT
	CONCEALED CONDUIT IN CEILING OR WALL
	WIREWAY, SIZE AND TYPE AS INDICATED ON DRAWINGS
	CABLE TRAY, SIZE AND TYPE AS INDICATED ON DRAWINGS
	UNDERFLOOR DUCT
	JUNCTION BOX - CEILING MOUNTED
	JUNCTION BOX - WALL MOUNTED

WIRING DEVICE SYMBOLS

	DUPLEX RECEPTACLE
	DOUBLE DUPLEX RECEPTACLE
	ABOVE COUNTER DUPLEX RECEPTACLE
	SIMPLEX RECEPTACLE
	SPLIT WIRED DUPLEX RECEPTACLE
	SPECIFIC USE RECEPTACLE. NEMA CONFIGURATIONS NOTED ON DRAWINGS AND/OR SCHEDULE.
	FLOOR BOX
	POKE THRU
	CEILING MOUNTED DUPLEX RECEPTACLE
	CEILING MOUNTED DOUBLE DUPLEX RECEPTACLE
	CEILING MOUNTED SPECIFIC USE RECEPTACLE. NEMA CONFIGURATIONS NOTED ON DRAWINGS AND/OR SCHEDULE.
	CORD REEL
	SURFACE METAL RACEWAY - REFER TO DRAWINGS AND/OR SPECIFICATIONS, MOUNTED 6\"/>
	MULTI-OUTLET RACEWAY - OUTLETS ON CENTER AS INDICATED ON DRAWINGS AND IN THE SPECIFICATIONS, MOUNTED 6\"/>

MULTI-OUTLET RACEWAY NOTATIONS:

A	DENOTES 2'-0" LENGTH, RECEPTACLES 6" O.C.
B	DENOTES 3'-0" LENGTH, RECEPTACLES 6" O.C.
C	DENOTES 5'-0" LENGTH, RECEPTACLES 6" OR 12" O.C.
D	DENOTES 6'-0" LENGTH, RECEPTACLES 6", 12", 18" OR 24" O.C.
F	DENOTES X'-X" LENGTH, RECEPTACLES X" O.C.
	DATA/POWER POLE

OPTIONAL STANDBY (NEC 702) SHADING MODIFIER

RECEPTACLE NOTATIONS:

a	DENOTES SWITCH LEG FOR SWITCHED OUTLETS
D	DENOTES DEDICATED OUTLETS
EWC	DENOTES ELECTRIC WATER COOLER OUTLETS
GFCI	DENOTES GROUND FAULT INTERRUPTER OUTLETS
IG	DENOTES ISOLATED GROUND OUTLETS
H	DENOTES HORIZONTALLY MOUNTED OUTLETS
L	DENOTES CASEWORK MOUNTED OUTLETS
M	DENOTES MODULAR FURNITURE MOUNTED OUTLETS
PL	DENOTES PLUG LOAD CONTROLLED OUTLETS
TR	DENOTES TAMPER RESISTANT SAFETY OUTLETS
USB	DENOTES COMBINATION DUPLEX/USB OUTLETS
WP	DENOTES WEATHER PROOF OUTLETS
X1	DENOTES EXPLOSION PROOF CLASS 1 DIVISION 1 OUTLETS
X2	DENOTES EXPLOSION PROOF CLASS 1 DIVISION 2 OUTLETS

DEVICE KEY:

	INDICATES BRANCH PANEL & CIRCUIT NUMBER
	INDICATES MOUNTING HEIGHT
	INDICATES DEVICE NOTATION OR EQUIPMENT NAME/DESCRIPTION

SLASH MAY BE USED TO SEPARATE INFORMATION . EX: 48"/GFCI

SITE SYMBOLS

	GROUND MOUNTED LIGHT (ABOVE & BELOW GRADE MOUNTING)
	ELECTRIC HANDHOLE
	HANDHOLE, GENERIC
	ELECTRIC MANHOLE
	ELECTRIC PEDESTAL BOX
	BOLLARD LIGHT
	DOUBLE LIGHT POLE
	LIGHT POLE
	POST TOP LIGHT POLE
	POWER POLE
	DOUBLE POWER POLE
	POWER POLE WITH LIGHT

GENERAL SYMBOLS

	DETAIL NUMBER / SHEET NUMBER
	KEYED NOTE, USED TO DESCRIBE ADDITIONAL INFORMATION OF WORK REQUIRED, SPECIFIC TO THE SHEET AND/OR DETAIL IT IS SHOWN WITH.
	KITCHEN EQUIPMENT TAG. # REFERS TO CORRESPONDING NUMBER IN KITCHEN EQUIPMENT SCHEDULE.

LINE TYPE KEY

	NEW WORK BY THIS CONTRACTOR (DARK SOLID LINE)
	EXISTING TO BE REMOVED BY THIS CONTRACTOR (DARK DASHED LINE)
	EXISTING TO REMAIN WORK (THIN SOLID LINE)
	NEW WORK UNDER FLOOR BY THIS CONTRACTOR
	ONE-LINE EQUIPMENT ENCLOSURE
	PANEL DIVISION LINES
	SITE UNDERGROUND CONDUIT
	SITE REMOVED UNDERGROUND CONDUIT
	SITE UNDERGROUND ELECTRIC
	SITE OVERHEAD ELECTRIC
	SITE REMOVED OVERHEAD ELECTRIC
	SITE REMOVED UNDERGROUND ELECTRIC

ELECTRICAL ABBREVIATIONS

(D)	DEMOLISH
(E)	EXISTING TO REMAIN
(N)	NEW WORK
3R	NEMA 3R RATING
4X	NEMA 4X RATING
A	AMPERES
A/E	ARCHITECT / ENGINEER
AAC	ABOVE ACCESSIBLE CEILING
AFF	ABOVE FINISHED FLOOR
AFG	ABOVE FINISHED GRADE
AIC	AMPERE INTERRUPTING CURRENT
ALT	ALTERNATE
ATS	AUTOMATIC TRANSFER SWITCH
BLDG	BUILDING
BRKR	BREAKER
C	CONDUIT
CB	CIRCUIT BREAKER
CH	CHILLER
CHWP	CHILLED WATER PUMP
CKT	CIRCUIT
CT	COOLING TOWER
DISC	DISCONNECT
DWG	DRAWING
ECB	ELECTRICAL CONTRACTOR
ECB	ENCLOSED CIRCUIT BREAKER
EF	EXHAUST FAN
EM	EMERGENCY
EMT	ELECTRICAL METALLIC TUBING
ERL	EXISTING TO BE RELOCATED
ERLD	EXISTING - RELOCATED LOCATION
ES	EQUIPMENT SUPPLIER
EW	ELECTRICAL WATER HEATER
F	FUSED
FACP	FIRE ALARM CONTROL PANEL
FCU	FAN COIL UNIT
GC	GENERAL CONTRACTOR
GFI	GROUND FAULT INTERRUPTER
GND	GROUND
HP	HORSEPOWER
HVAC	HEATING, VENTILATION, AIR CONDITIONING
IMC	INTERMEDIATE METALLIC CONDUIT
J-BOX	JUNCTION BOX
LBS	POUNDS
LFS	LIGHTING FIXTURE SCHEDULE
MAX	MAXIMUM
MC	MECHANICAL CONTRACTOR
MCC	MOTOR CONTROL CENTER
MDF	MAIN DISTRIBUTION FRAME
MDP	MAIN DISTRIBUTION PANEL
MFR	MANUFACTURER
MIN.	MINIMUM
MTD	MOUNTED
MTG	MOUNTING
MTS	MANUAL TRANSFER SWITCH
N	NIGHT LIGHT
NIC	NOT IN CONTRACT
NTS	NOT TO SCALE
OC	ON CENTER
OFCI	OWNER FURNISHED, CONTRACTOR INSTALLED
OFOI	OWNER FURNISHED, OWNER INSTALLED
OH	OVERHEAD
PH	PHASE
PNL	PANEL
PVC	POLYVINYL CHLORIDE
RCP	RADIANT CEILING PANEL
RECPT	RECEPTACLE
REF	REFRIGERATOR
REQD	REQUIRED
RGS	RIGID GALVANIZED STEEL CONDUIT
RMC	RIGID METAL CONDUIT
RTU	ROOF TOP UNIT
S/N	SOLID NEUTRAL
SE	SERVICE ENTRANCE
SF	SUPPLY FAN
SS	STAINLESS STEEL
SW	SWITCH
SWBK	SWITCH BANK
TFA	TO FLOOR ABOVE
TFB	TO FLOOR BELOW
TYP	TYPICAL
UC	UNIT COOLER
UG	UNDERGROUND
UH	UNIT HEATER
UNO	UNLESS NOTED OTHERWISE
V	VOLTS
VFD	VARIABLE FREQUENCY DRIVE
VS	VERSUS
W	WATTS
WH	WATER HEATER
WL	WET LOCATION LISTED
WP	WEATHERPROOF
XFMR	TRANSFORMER
XP	EXPLOSION PROOF

GENERAL NOTES:

- THE INFORMATION SHOWN IS BASED ON EXISTING DRAWINGS AND SITE OBSERVATIONS TO ASSIST CONTRACTOR IN BIDDING. THE ELECTRICAL DRAWINGS INDICATE EXISTING ELECTRICAL ITEMS TO BE REMOVED. THE DRAWINGS ARE INTENDED TO INDICATE THE SCOPE OF WORK REQUIRED AND DO NOT INDICATE EVERY BOX, CONDUIT, OR WIRE THAT MUST BE REMOVED. THE CONTRACTOR SHALL VISIT THE SITE PRIOR TO SUBMITTING A BID AND VERIFY EXISTING CONDITIONS. REFER TO SPECIFICATIONS FOR ADDITIONAL REQUIREMENTS.
- ELECTRICAL ITEMS (i.e., LIGHTING FIXTURES, PANELBOARDS, DISCONNECTS, MOTOR CONTROLLERS, ETC.) REMOVED AND NOT RELOCATED REMAIN THE PROPERTY OF THE OWNER AND SHALL BE TURNED OVER TO THE OWNER. IN A STORAGE AREA TO BE DESIGNATED BY THE OWNER, EQUIPMENT BEING REMOVED SHALL BE HANDLED SO AS NOT TO FURTHER REDUCE ITS VALUE TO THE OWNER. THE CONTRACTOR SHALL DISPOSE OF MATERIAL THE OWNER DOES NOT WANT TO REUSE OR RETAIN FOR MAINTENANCE PURPOSES.
- ALL CONDUIT SHALL BE REMOVED WHERE EXISTING EQUIPMENT AND EQUIPMENT ASSOCIATED WITH GENERATORS ARE BEING REMOVED. WHERE CONDUIT IS IN THE CONCRETE SLAB, CUT OFF FLUSH, PULL OUT WIRE, AND PLUG. WHERE CONDUIT IS RUN EXPOSED, ALL ASSOCIATED CLAMPS, SUPPORTS, HANGERS, ETC., SHALL ALSO BE REMOVED. CONDUIT CONCEALED IN WALL CONSTRUCTION MAY BE ABANDONED IN PLACE IF NOT AFFECTED BY OTHER CONSTRUCTION.
- THIS CONTRACTOR SHALL COORDINATE ALL WORK, INCLUDING PHASING WITH OTHER CONTRACTORS AT THE JOB SITE BEFORE REMOVING EXISTING ELECTRICAL AND INSTALLING NEW ITEMS.
- EXISTING CONDUIT IN GOOD CONDITION, MAY BE REUSED IN PLACE. RELOCATED EXISTING CONDUIT SHALL NOT BE ALLOWED. BONDING CONDUCTORS SHALL BE INSTALLED IN ALL REUSED CONDUIT TO ASSURE PROPER GROUND PATH.
- MAINTAIN CIRCUIT CONTINUITY OF DEVICES LOCATED OUTSIDE OF CONSTRUCTION AREA. DEVICE AND EQUIPMENT REMOVAL IN CERTAIN LOCATIONS MAY REQUIRE THE INSTALLATION OF A JUNCTION BOX TO RECONNECT CIRCUITS THAT REMAIN IN OPERATION. EXTEND CONDUIT AND WIRING AS REQUIRED TO MAINTAIN POWER TO REMAINING EQUIPMENT.
- PROVIDE REVISED TYPED CIRCUIT DIRECTORY IN PANELBOARDS THAT HAVE CIRCUITS REMOVED OR ADDED CIRCUITS.
- REMOVE EXPOSED ABANDONED CONDUIT, INCLUDING ABANDONED CONDUIT ABOVE ACCESSIBLE CEILING FINISHES. CUT RACEWAY FLUSH WITH WALLS AND FLOORS. PATCH SURFACES TO MATCH EXISTING. REMOVE ALL ASSOCIATED CLAMPS, HANGERS, SUPPORTS, ETC. ASSOCIATED WITH RACEWAY REMOVAL.
- DISCONNECT AND REMOVED ELECTRICAL DEVICES AND EQUIPMENT SERVING UTILIZATION EQUIPMENT THAT HAS BEEN REMOVED.
- THE CONTRACTOR SHALL BECOME FAMILIAR WITH THE DETAILS OF WORK, VERIFY DIMENSIONS IN THE FIELD, AND ADVISE THE ENGINEER OF ANY DISCREPANCY BEFORE PERFORMING ANY WORK.
- CIRCUIT NUMBERS ARE SHOWN FOR CIRCUIT IDENTIFICATION. CIRCUITING SHALL AGREE WITH NUMBERING ON THE PANEL SCHEDULES PROVIDED. BALANCE THE LOAD ON PANELS AS EVENLY AS POSSIBLE BETWEEN EACH PHASE. COMMON NEUTRALS MAY **NOT** BE USED FOR BRANCH CIRCUITS.
- A #12 GREEN INSULATED GROUND CONDUCTOR SHALL BE INSTALLED WITH CIRCUIT CONDUCTORS TO ALL RECEPTACLES.
- CONCEAL ALL CONDUIT IN WALLS, PARTITIONS, ABOVE CEILING, ETC. UNLESS OTHERWISE INDICATED ON THE PLANS OR IN THE SPECIFICATIONS. CONDUIT IN MECHANICAL ROOMS, AND STORAGE ROOMS WITHOUT CEILINGS MAY BE EXPOSED ON BUILDING STRUCTURE WHERE RACEWAY IS REQUIRED ON EXISTING CONCRETE AND MASONRY WALLS. SURFACE RACEWAY MAY BE USED IN LIEU OF CHANNELING WALLS TO ALLOW CONCEALED ROUTING. THE RACEWAY SHALL BE SINGLE CHANNEL STYLE TYPE WITH IVORY FINISH. THIS APPLIES FOR BRANCH CIRCUIT CONDUITS UP TO 3/4" SIZE. CONDUITS LARGER THAN 3/4" MAY BE ROUTED EXPOSED, BUT INSTALLED PARALLEL AND/OR PERPENDICULAR TO BUILDING LINES AND RUN AS UNOBTRUSIVELY AS POSSIBLE.
- CONTRACTOR TO PROVIDE SUITABLE MECHANICAL PROTECTION AROUND ALL CONDUITS STUBBED OUT FROM FLOORS, WALLS OR CEILINGS DURING CONSTRUCTION TO PREVENT BENDING OR DAMAGING OF STUB OUTS DUE TO CARELESSNESS WITH CONSTRUCTION EQUIPMENT.
- CONTRACTOR SHALL BE RESPONSIBLE FOR ALL OPENINGS REQUIRED IN WALLS. ALL OPENINGS SHALL BE REPAIRED TO MATCH EXISTING BY A QUALIFIED CONTRACTOR AT THE EXPENSE OF THIS CONTRACTOR. ALL CONDUITS THROUGH WALLS SHALL BE GROUTED OR SEALED INTO OPENINGS.
- ENCLOSURE TYPES AND INSTALLATION MEANS AND METHODS SHALL BE SUITABLY RATED FOR THE ENVIRONMENT INDICATED ON THE DRAWINGS.
- SCCR RATINGS LISTED FOR EQUIPMENT ARE MINIMUM REQUIREMENTS FOR BUS BRACING AND DEVICE RATING. ALL EQUIPMENT SHALL BE FULLY RATED UNLESS SPECIFICALLY NOTED AS SERIES RATED.

Mead & Hunt

Mead & Hunt, Inc.
4401 Eastport Parkway
Port Orange, FL 32127
phone: 386-761-6810
meadhunt.com



© Copyright 2022 Mead & Hunt, Inc.
This document, or any portion thereof, shall not be duplicated, disclosed, or used on any other project or extension of this project except by written agreement with Mead & Hunt, Inc. Mead & Hunt shall not be responsible for any unauthorized use of, or alteration to these documents.

CITY OF PORT ORANGE
POLICE DEPARTMENT GENERATOR
REPLACEMENT
4545 S CLYDE MORRIS BOULEVARD
PORT ORANGE, FL 32129

ISSUED
09/2023 ISSUED FOR BID

NOT FOR CONSTRUCTION

M&H NO.: 1000715-211407.01
DATE: September 2023
DESIGNED BY: KSK
DRAWN BY: DRK
CHECKED BY: MAS
DO NOT SCALE DRAWINGS

SHEET CONTENTS
NOTES, SYMBOLS & ABBREVIATIONS

SHEET NO.:

E-001


$$1/4'' = 1'-0''$$

TEMPORARY GENERATOR SUPPORT

1. PROVIDE TEMPORARY GENERATOR SUPPORT FOR EXISTING PANELS L1A AND L2A TO MAINTAIN DURING CONSTRUCTION. THESE PANELS SERVE SENSITIVE LOADS IN ROOMS TECHNOLOGY ROOMS 113A AND 207 THAT MUST REMAIN OPERATIONAL.
2. DOWNTIME TO THESE PANELS SHALL BE KEPT AT A MINIMUM. COORDINATE WITH OWNER FOR ALL SHUTDOWN REQUIREMENTS.
3. MINIMUM GENERATOR SIZE ASSUMED FOR EACH PANEL SHALL BE 100 KW.



DEMOLITION NOTES:

1. REMOVE ALL ASSOCIATED GENERATOR SYSTEM EQUIPMENT INCLUDING ANNUNCIATOR PANELS, CONTROL PANELS, EPO SWITCHES, START CIRCUITRY, 120V POWER FOR ANCIILIARY DEVICES, ETC. GENERATORS SHALL BE SALVAGED BY THE OWNER. REFER TO SHEET C-051 FOR MORE INFORMATION.

PROPOSED SEQUENCE OF CONSTRUCTION

1. INSTALL THE NEW ATS, GENERATOR DOCKING STATION, GENERATORS, REMOTE ANNUNCIATOR AND ASSOCIATED RACEWAYS.
2. PROVIDE FEEDERS AND CIRCUITRY BETWEEN THE NEW GENERATOR DOCKING STATION, ATS, REMOTE ANNUNCIATOR, AND GENERATORS.
3. PROVIDE FEEDERS AND CIRCUITRY BETWEEN THE NEW AUTOMATIC TRANSFER SWITCH AND EXISTING MAIN SWITCHBOARD MDP.
4. UTILITY SHUTDOWN TO CONNECT NEW ATS AND EXISTING MAIN SWITCHBOARD MDP. DISCONNECT EXISTING ATS.
5. REMOVE EXISTING GENERATORS AND ALL ASSOCIATED ACCESSORIES, WIRING AND RACEWAYS. GENERATORS SHALL BE SALVAGED BY THE OWNER. REFER TO SHEET C-051 FOR MORE INFORMATION.
6. DEMOLISH EXISTING ATS AND ALL ASSOCIATED WIRING AND RACEWAYS.

ONE-LINE SYMBOLS

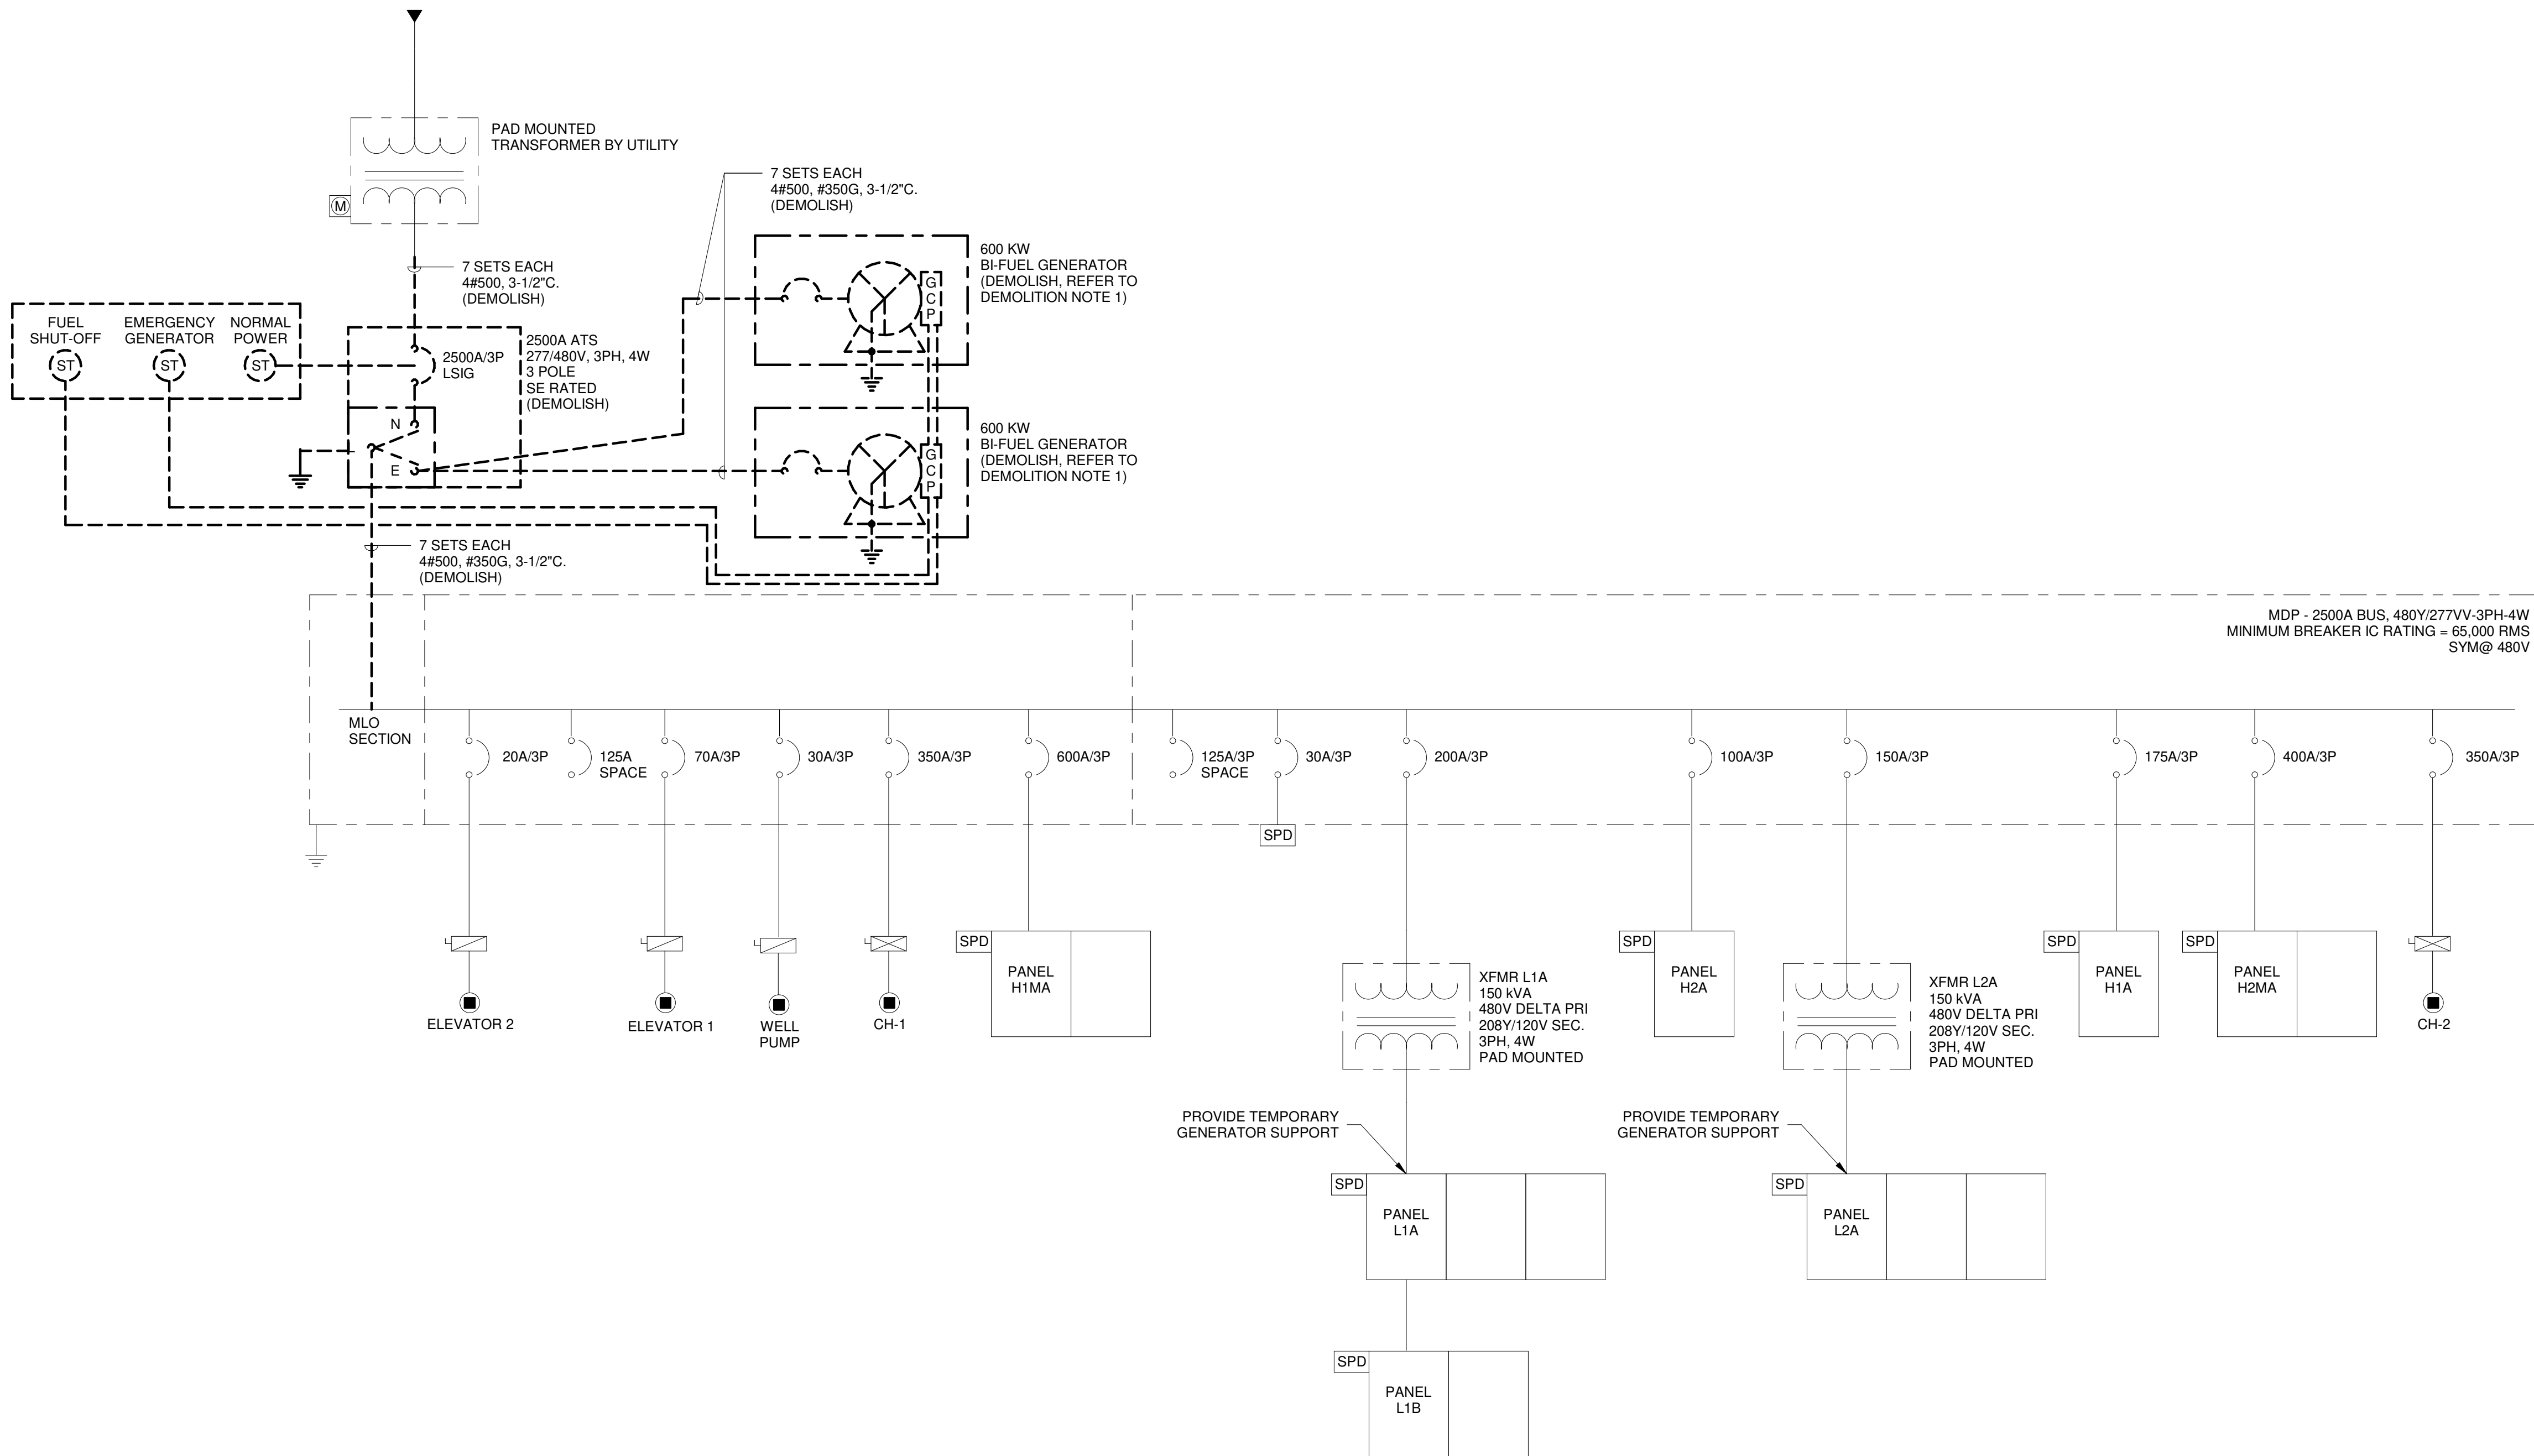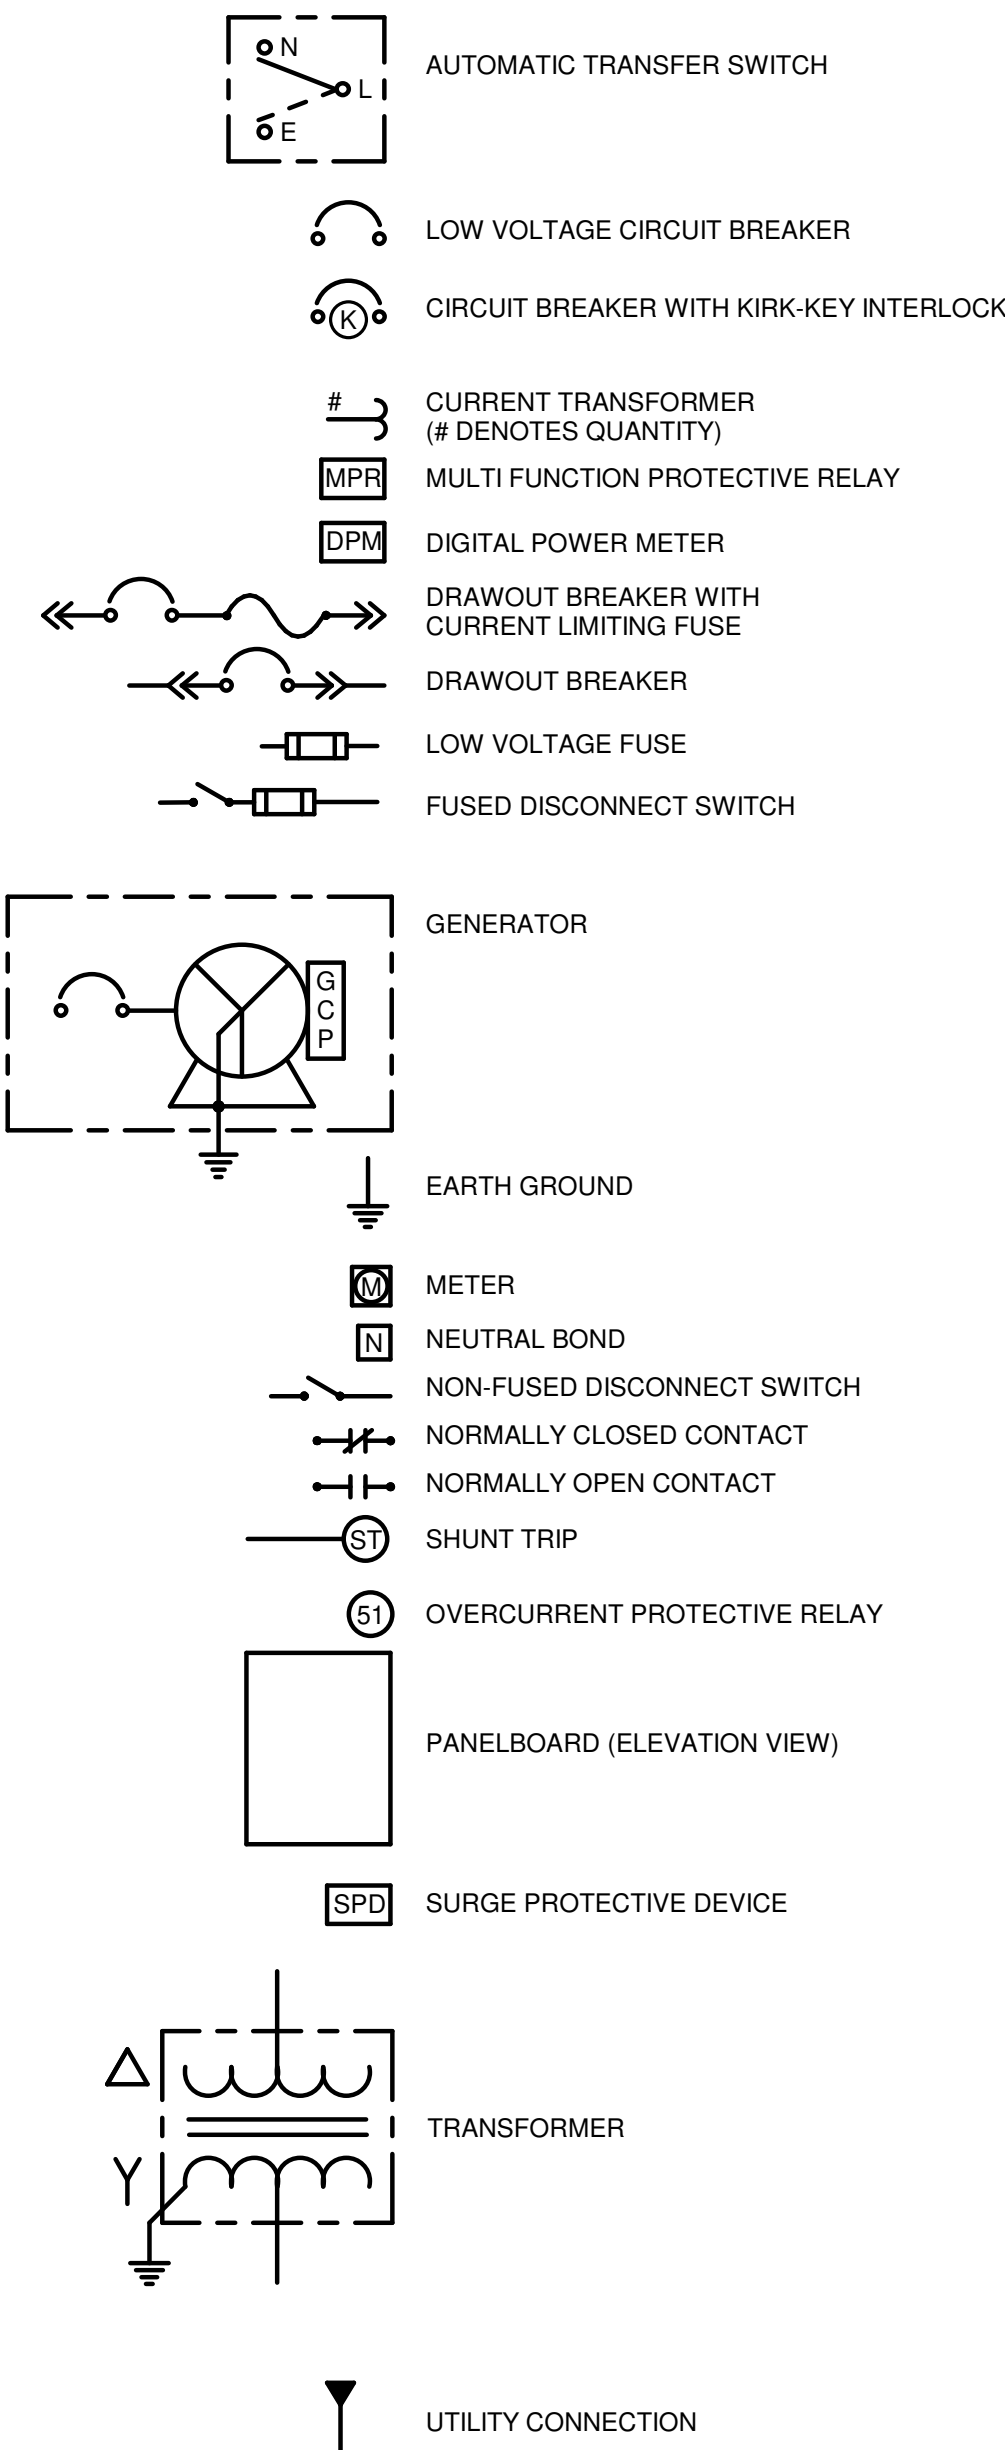

1 ONE-LINE DIAGRAM - EXISTING & DEMOLITION

NO SCALE

Mead & Hunt

Mead & Hunt, Inc.
4401 Eastport Parkway
Port Orange, FL 32127
phone: 386-761-6810
meadhunt.com



© Copyright 2022 Mead & Hunt, Inc.
This document, or any portion thereof, shall not be duplicated, disclosed, or used on any other project or extension of this project except by written agreement with Mead & Hunt, Inc. Mead & Hunt shall not be responsible for any unauthorized use of, or alteration to these documents.

CITY OF PORT ORANGE
POLICE DEPARTMENT GENERATOR
REPLACEMENT
4545 S CLYDE MORRIS BOULEVARD
PORT ORANGE, FL 32129

ISSUED
09/2023 ISSUED FOR BID


NOT FOR CONSTRUCTION

M&H NO.: 1000715-211407.01
DATE: September 2023
DESIGNED BY: KSK
DRAWN BY: DRK
CHECKED BY: MAS
DO NOT SCALE DRAWINGS

SHEET CONTENTS
ONE-LINE DIAGRAM
EXISTING &
DEMOLITION


SHEET NO.:

ED-701

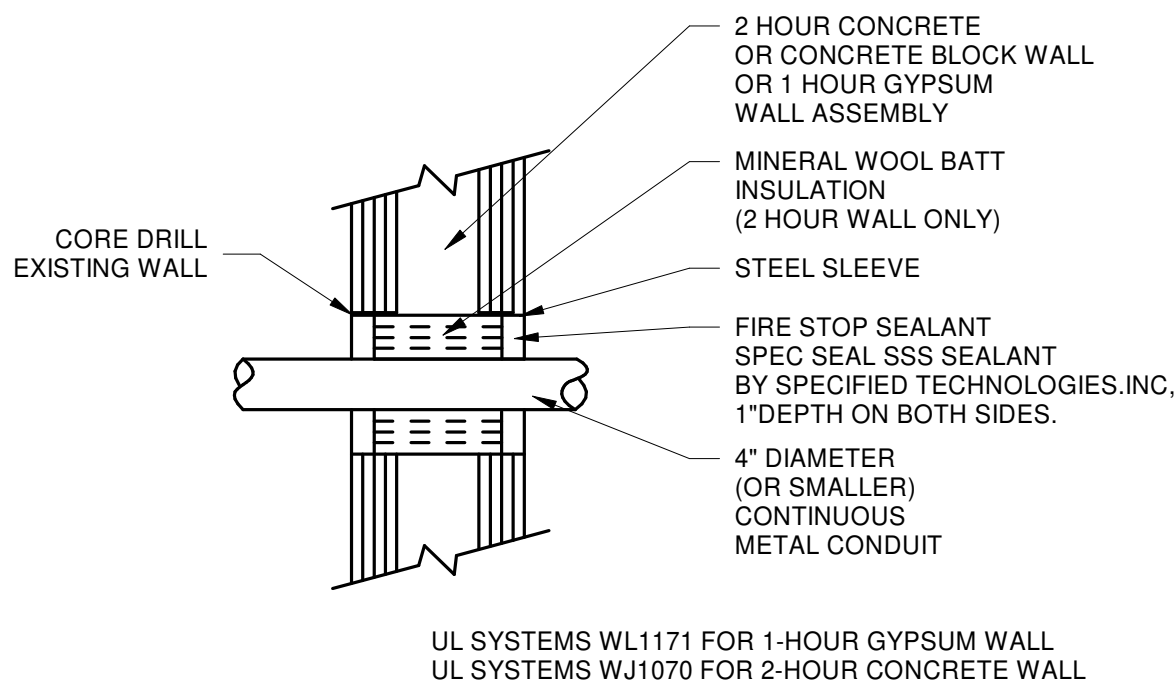

4 WALL PENETRATION DETAIL


NO SCALE

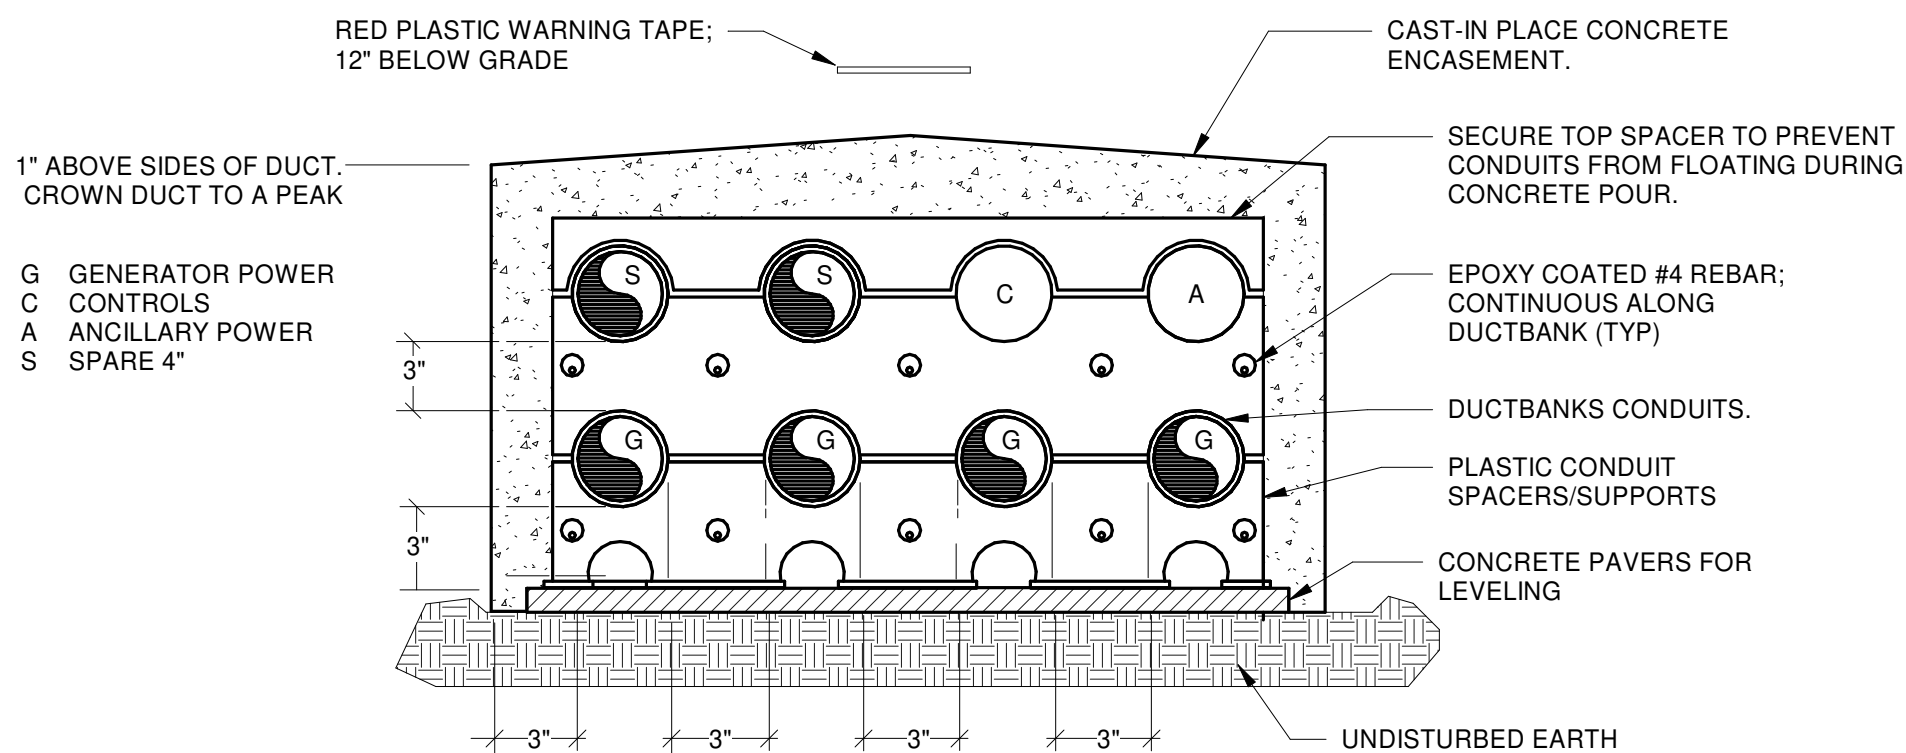

DETAIL NOTES:
CONCRETE COVER DIMENSIONS SHOWN ARE MINIMUM.
MINIMUM OVERALL DIMENSIONS OF 36" x 20"

3 ELECTRICAL DUCTBANK SECTION - 4 x 2


NO SCALE

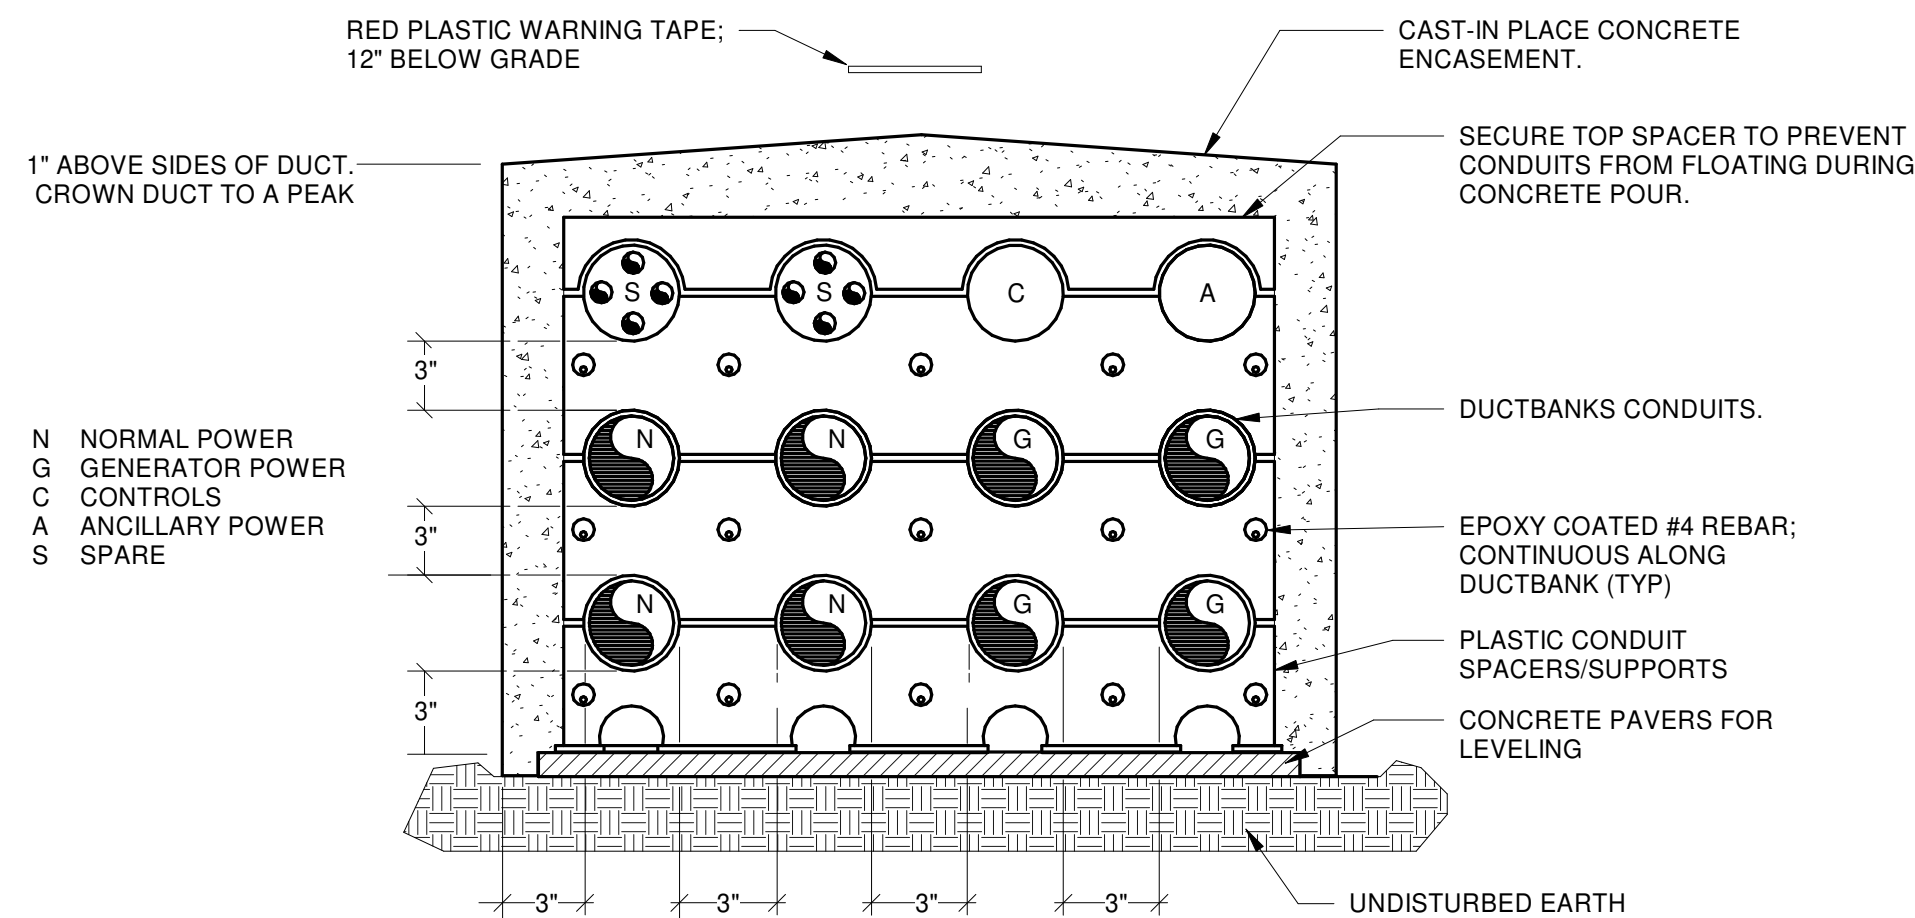

DETAIL NOTES:
CONCRETE COVER DIMENSIONS SHOWN ARE MINIMUM.
MINIMUM OVERALL DIMENSIONS OF 36" x 27"

2 ELECTRICAL DUCTBANK SECTION - 4 x 3

NO SCALE

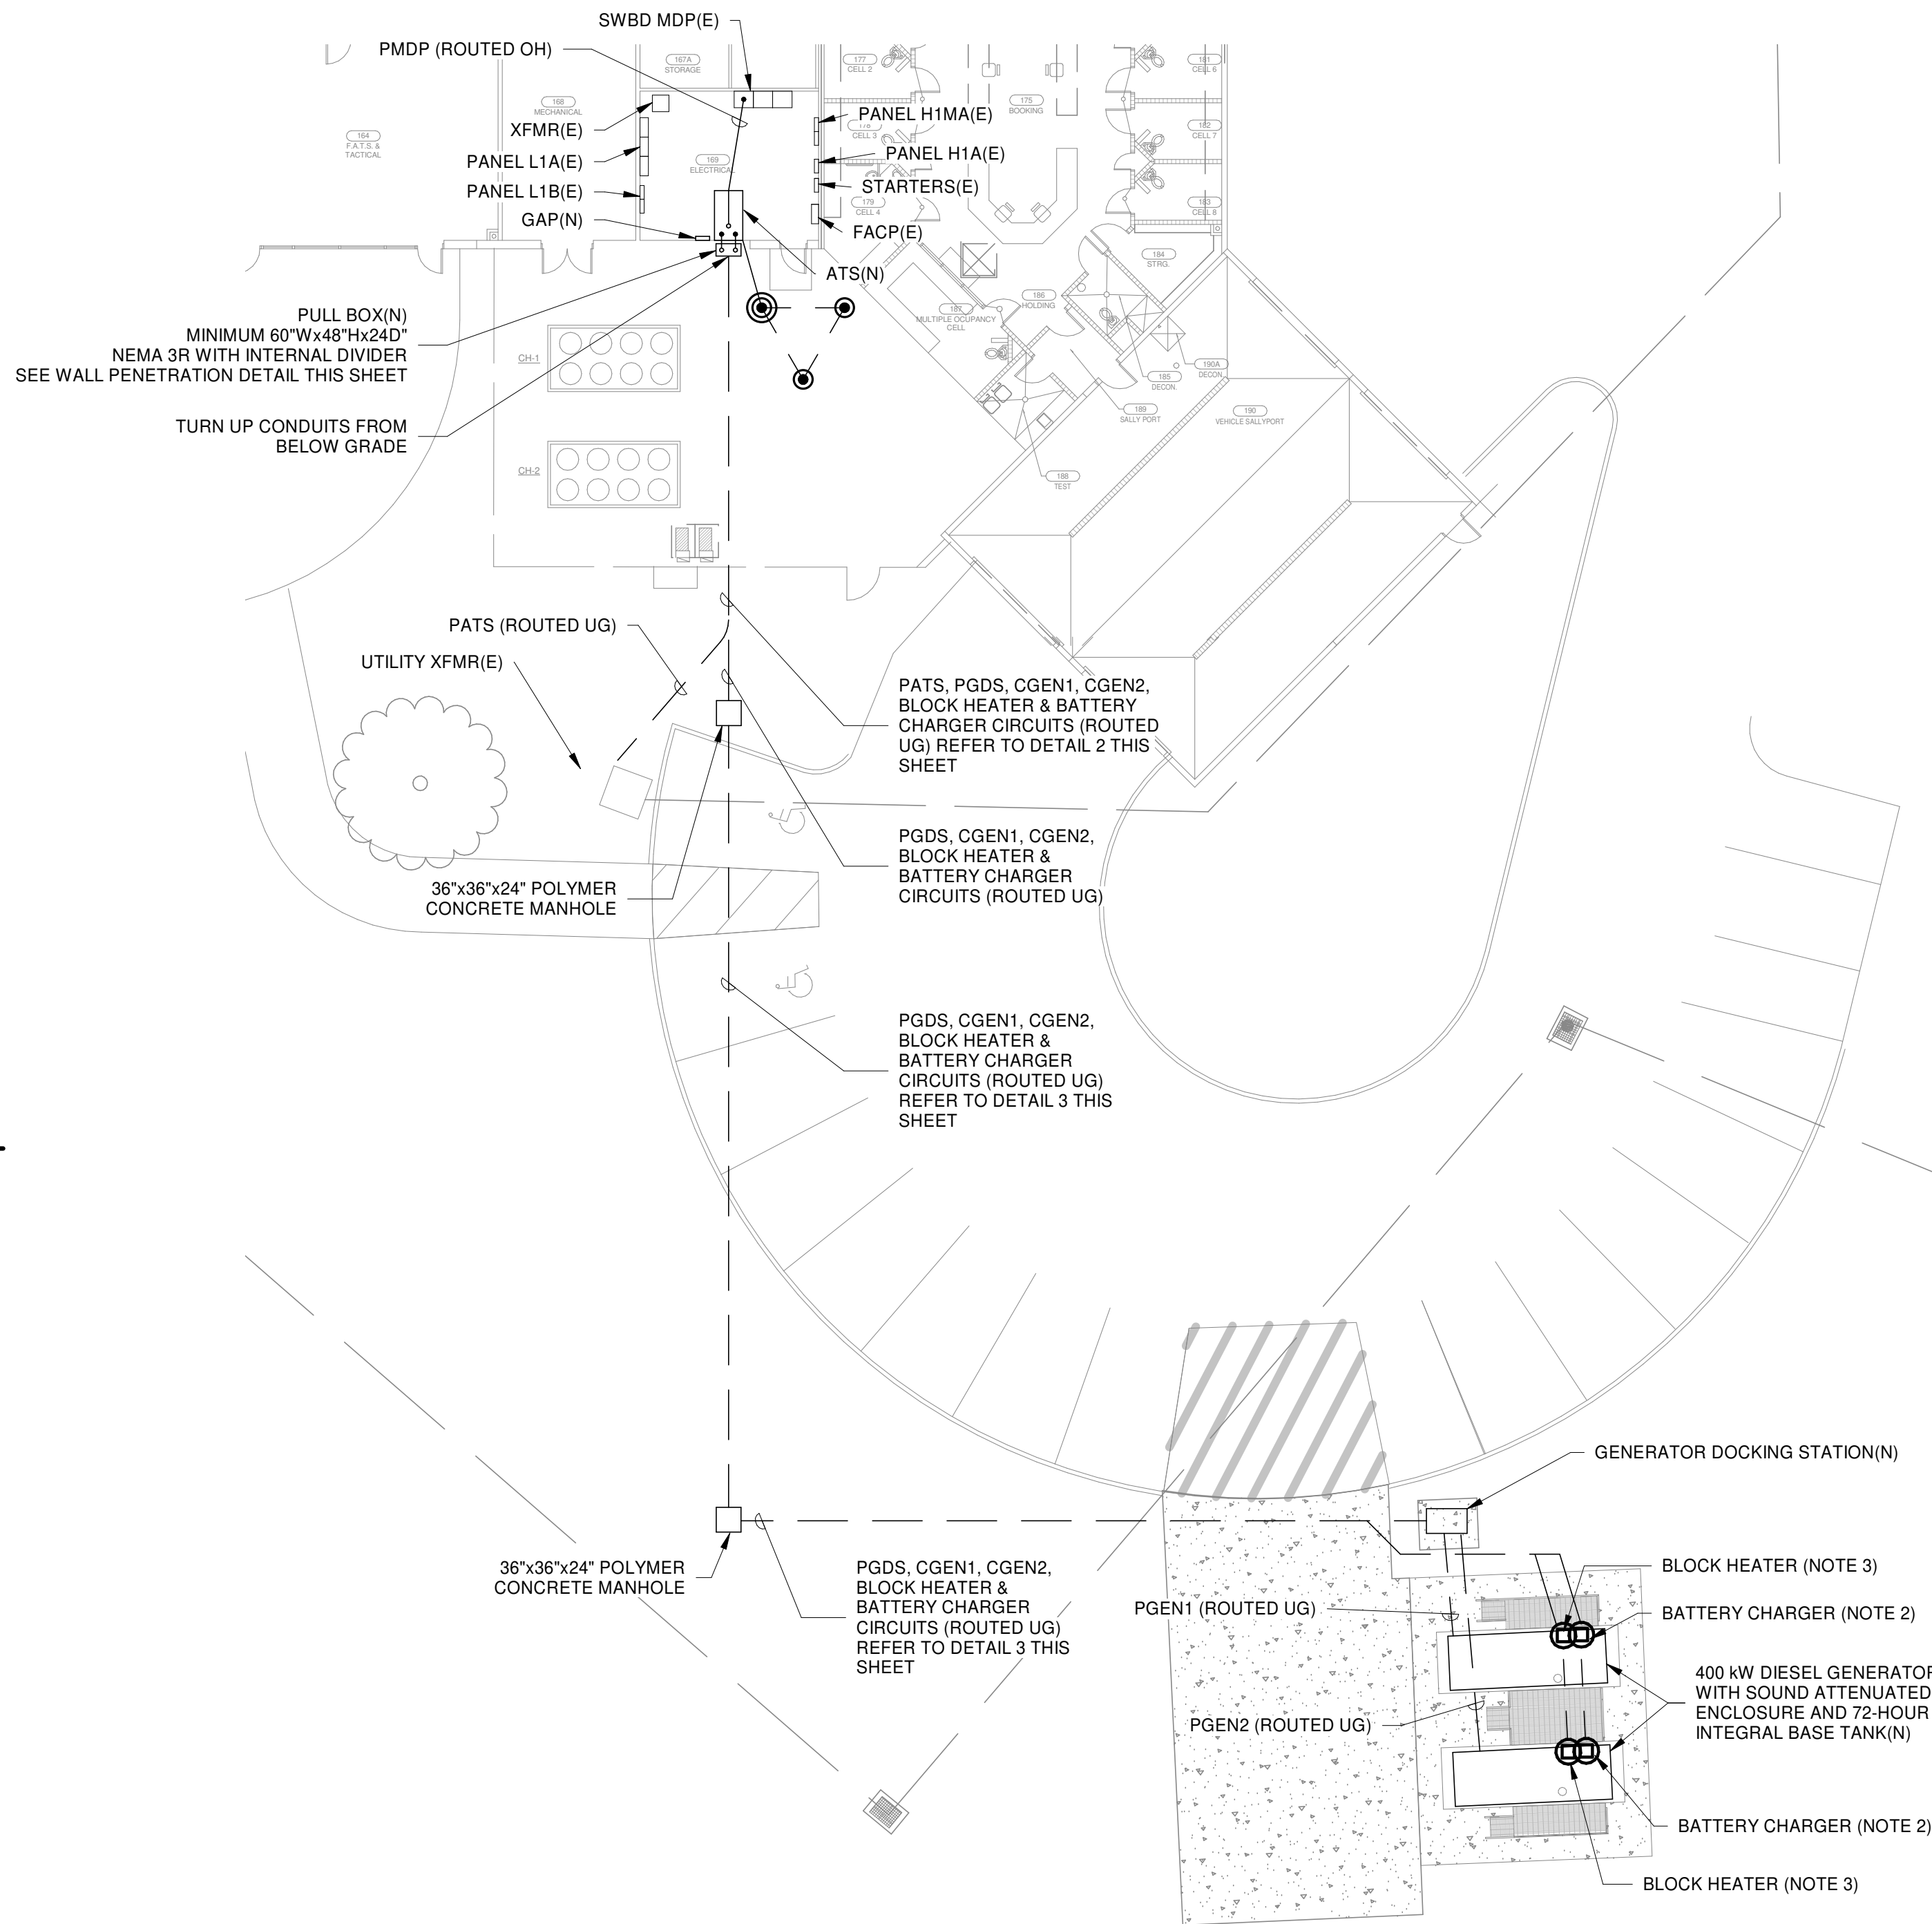

1 PARTIAL FIRST FLOOR POWER PLAN - PROPOSED

1/16" = 1'-0"

GENERAL NOTES:

1. REFER TO SHEET E-701 FOR ALL WIRE AND RACEWAY SIZES.
2. PROVIDE 120V, 20A CIRCUIT FOR BATTERY CHARGING UNIT. CONNECT TO AVAILABLE SPARE BREAKER IN EXISTING PANEL L1B. PROVIDE SEPARATE CIRCUIT FOR EACH GENERATOR. PROVIDE 2 SETS OF 2#6, #10G IN A COMMON 1" C.
3. PROVIDE 208V CIRCUIT FOR BLOCK HEATER. CAPTURE AND REUSE EXISTING HOMERUN CIRCUITS IN EXISTING PANEL L1B. PROVIDE SEPARATE CIRCUIT FOR EACH GENERATOR. PROVIDE 2 SETS OF 2#8, #10G IN A COMMON 1" C.
4. PROPOSED ATS SHALL BE MOUNTED ON EQUIPMENT PAD. REFER TO DETAIL 8 ON SHEET S-101.
5. GENERATORS, GENERATOR ANNUNCIATOR PANEL, ATS AND DOCKING STATION SHALL BE FURNISHED BY THE OWNER. REFER TO CIVIL SHEETS FOR MORE INFORMATION.

Mead & Hunt

Mead & Hunt, Inc.
2440 Deming Way
Middleton, WI 53562
phone: 608-273-6380
meadhunt.com



© Copyright 2022 Mead & Hunt, Inc.
This document, or any portion thereof, shall not be duplicated, disclosed, or used on any other project or extension of this project except by written agreement with Mead & Hunt, Inc. Mead & Hunt shall not be responsible for any unauthorized use of, or alteration to these documents.

CITY OF PORT ORANGE
POLICE DEPARTMENT GENERATOR
REPLACEMENT
4545 S CLYDE MORRIS BOULEVARD
PORT ORANGE, FL 32129

ISSUED
09/2023 ISSUED FOR BID

NOT FOR CONSTRUCTION

M&H NO.: 1000715-211407.01
DATE: September 2023
DESIGNED BY: KSK
DRAWN BY: DRK
CHECKED BY: M&H
DO NOT SCALE DRAWINGS

SHEET CONTENTS
ELECTRICAL PLAN
PROPOSED

SHEET NO.:

E-101

SEQUENCE OF OPERATION:

NORMAL CONDITIONS

EQUIPMENT 600V AND BELOW, INCLUDING CONTROLLED GENERATORS, CONTROLLED CIRCUIT BREAKERS, AND TRANSFER SWITCHES, SHALL BE IN THE AUTOMATIC POSITION AND READY TO OPERATE ON LOSS OF POWER OR OTHER DESIGNATED INITIATION CONDITIONS.

GENERATOR MASTER CONTROL PANEL, NOR THE INDIVIDUAL UNIT MOUNTED CONTROLLER HAVE NOT RECEIVED A "START" SIGNAL FROM THE FOLLOWING:
AUTOMATIC TRANSFER SWITCH (ATS)

LOSS OF NORMAL POWER

THE DESIGNATED GENERATOR MASTER CONTROL PANEL AND INDIVIDUAL UNIT MOUNTED CONTROLLERS SHALL RECEIVE A START SIGNAL FROM THE AUTOMATIG TRANSFER SWITCH UPON LOSS OF NORMAL SOURCE AVAILABILITY.

UPON RECEIVING A START SIGNAL, BOTH GENERATORS SHALL START AND ACHIEVE RATED VOLTAGE AND FREQUENCY.

ONE OF THE TWO GENERATORS SHALL BE DESIGNATED AS PRIMARY. THE PRIMARY GENERATOR SHALL SYNCHRONIZE TO THE DEAD BUS ON THE ATS LOAD SIDE.

BEFORE THE PRIMARY GEN SET TRANSFERS, THE SECONDARY GENERATOR BREAKER SHALL OPEN.

THE PRIMARY GENERATOR SET SHALL TRANSFER AND CARRY THE FACILITY LOAD.

SHOULD THE PRIMARY GENERATOR FAIL TO TRANSFER, THE PRIMARY GENERATOR BREAKER SHALL OPEN AND THE SECONDARY GENERATOR BREAKER SHALL CLOSE TO TRANSFER AND CARRY THE FACILITY LOAD.

IF THE PRIMARY GENERATOR FAILS TO START, AFTER EXPIRATION OF OVERCRANK TIME DELAY, ENGINE GENERATOR SHUTS DOWN AND TROUBLE SIGNAL IS INITIATED.

IF THE SECONDARY GENERATOR FAILS TO START, AFTER EXPIRATION OF OVERCRANK TIME DELAY, ENGINE GENERATOR SHUTS DOWN AND ALARM IS INITIATED.

RETURN TO NORMAL CONDITION AND UTILITY SOURCE

THE MONITORING SYSTEM ON THE ATS REGISTERS RETURN OF UTILITY POWER

AFTER A PROGRAMMED DELAY, THE ATS TRANSFERS FROM EMERGENCY TO NORMAL POWER

ATS REMOVES START SIGNALS FROM THE SYSTEM

THE PRIMARY GENERATOR (OR SECONDARY SHOULD THE PRIMARY BE INOPERABLE) BREAKER OPENS. COOL DOWN CYCLE INITIATES. ONCE THIS IS COMPLETE THE GENERATOR SHUTS DOWN.

IF THE UTILITY FAILS DURING THE RETURN TO NORMAL POWER SEQUENCE, A START SIGNAL IS SENT BY THE ATS AND RECEIVED BY THE GENERATOR MONITORING SYSTEM. BOTH GENERATORS RESET AND THE "LOSS OF POWER" SEQUENCE BEGINS.

SYSTEM TEST

CONFIGURE TESTS TO COMPLY WITH NFPA 110, LEVEL 1 TESTING REQUIREMENTS FOR EACH GENERATOR. AUTOMATICALLY GENERATE NFPA 110, LEVEL 1 REPORTS

SINGLE-GENERATOR TEST

DUAL-GENERATOR TEST

START GENERATORS MANUALLY, BY GENERATOR EXERCISER ON USER-DEFINED SCHEDULE, OR BY REMOTE CONTACT

ENGINE GENERATOR(S) START AND ACHIEVE RATED VOLTAGE AND FREQUENCY


AFTER SYSTEM TEST IS COMPLETED, TRANSFER LOADS BACK TO NORMAL POWER WITH TRANSFER SWITCHES. SHUT DOWN SYSTEM USING SEQUENCE IN AUTOMATIC MODE

IF THERE IS AN OUTAGE DURING THIS MODE OF OPERATION, AUTOMATICALLY CHANGE TO REQUIREMENTS SPECIFIED IN "LOSS OF NORMAL POWER". SIGNAL ANY GENERATOR THAT IS NOT CURRENTLY OPERATING TO START, AND CANCEL SYSTEM TEST

NOTES:

- PROPOSED GENERATORS SHALL OPERATE IN A LEAD/LAG CONFIGURATION. PROVIDE ALL NECESSARY INTERLOCKS TO PREVENT BOTH GENERATORS FROM OPERATING AT THE SAME TIME.
- PROVIDE KEY INTERLOCKS IN THE DOCKING STATION TO AVOID CONNECTION OF MULTIPLE SOURCES AT THE SAME TIME.
- PROVIDE 1" CONDUIT FROM EACH GENERATOR TO THE GENERATOR ANNUNCIATOR PANEL AND AUTOMATIC TRANSFER SWITCH. PROVIDE WIRING FROM GENERATOR CONTROL PANEL START CONTACT TO ATS. PROVIDE DC POWER AND REMOTE SIGNAL CABLING, GENERATOR BREAKER KEYED INTERLOCK POSITIONS AND REMOTE STOP WIRING PER GENERATOR MANUFACTURER'S REQUIREMENTS.

FEEDER SCHEDULE									
TAG	FROM	TO	AMPACITY	NO. OF SETS	CONDUCTOR SIZES (AWG or KCML)			CONDUIT SIZE	SPARES
					PHASE	NEUTRAL	EQ GND		
PATS	UTILITY XFMR	AUTOMATIC TRANSFER SWITCH	1000	3	3#400	#400	#3/0	4"	(1) 4"
PMDP	AUTOMATIC TRANSFER SWITCH	EXISTING SWBD MDP	1000	3	3#400	#400	#3/0	4"	(1) 4"
PGDS	AUTOMATIC TRANSFER SWITCH	GENERATOR DOCKING STATION	1000	3	3#400	#400	#3/0	4"	
PGEN1	GENERATOR DOCKING STATION	GENERATOR 1	1000	3	3#400	#400	#3/0	4"	
PGEN2	GENERATOR DOCKING STATION	GENERATOR 2	1000	3	3#400	#400	#3/0	4"	
CGEN1	GAP AND ATS	GENERATOR 1			CTRL WIRING AS REQ'D BY MFR			1"	
CGEN2	GAP AND ATS	GENERATOR 2			CTRL WIRING AS REQ'D BY MFR			1"	

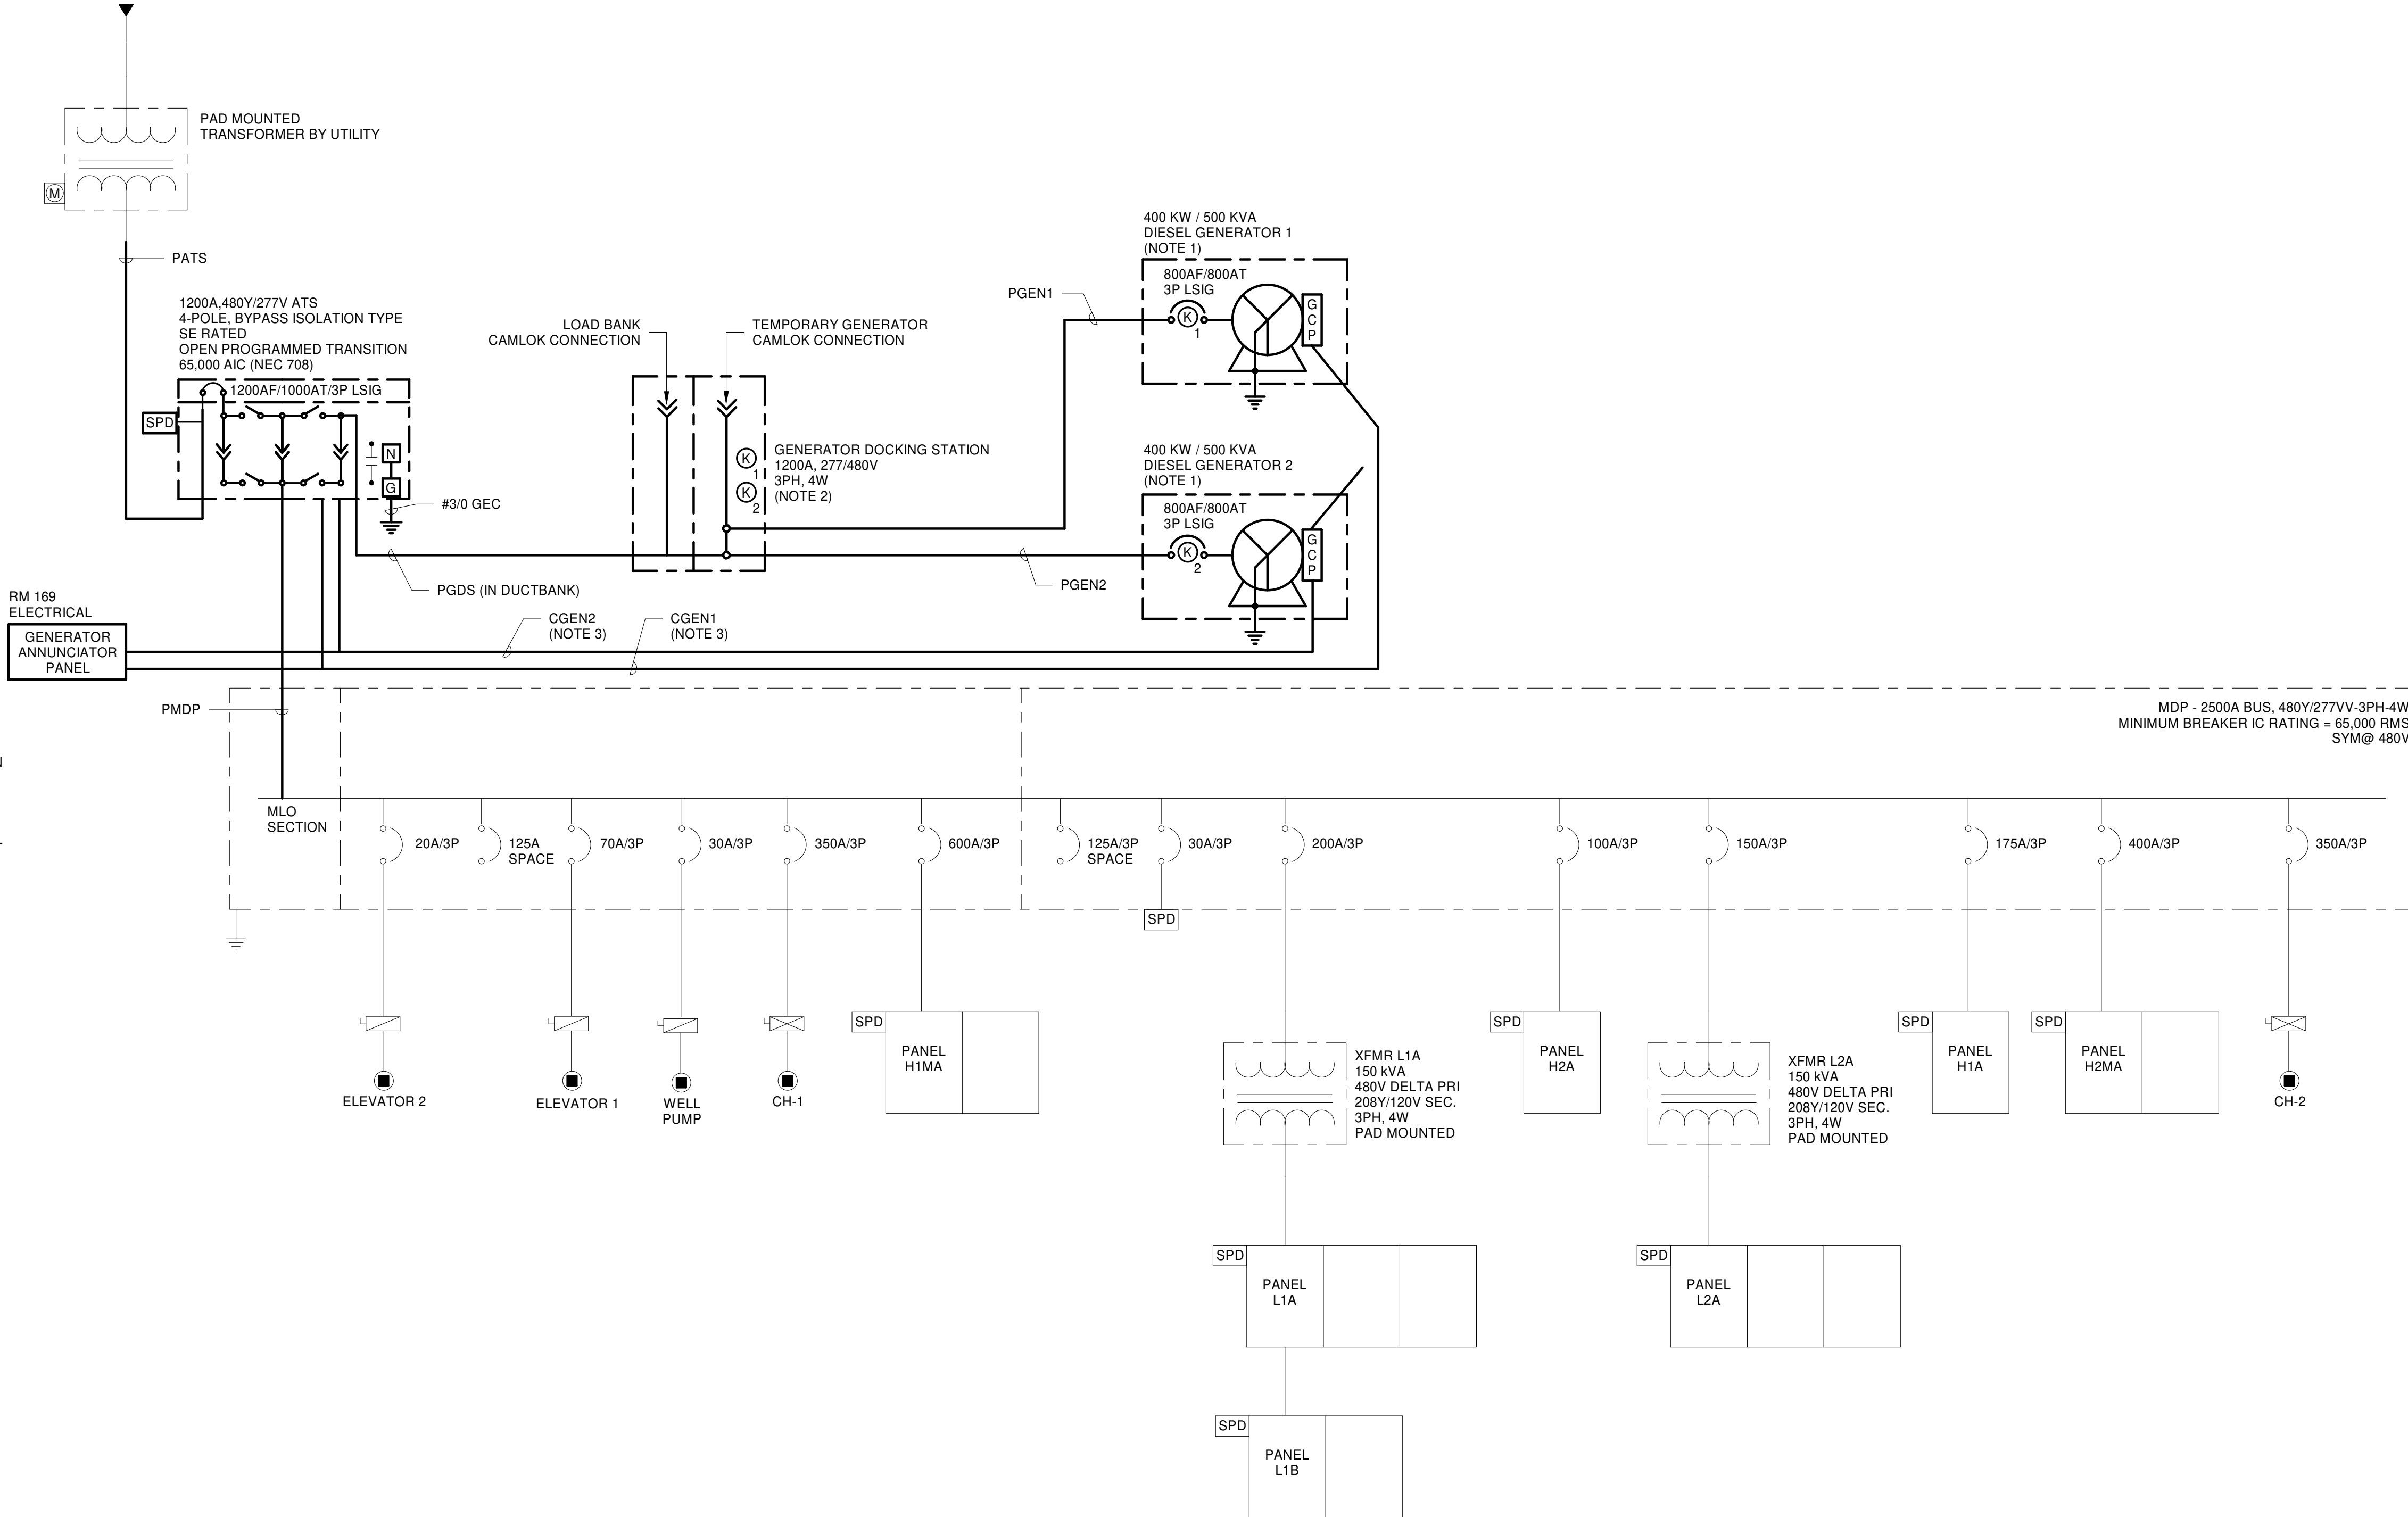

1 ONE-LINE POWER DIAGRAM - PROPOSED
NO SCALE

Mead & Hunt

Mead & Hunt, Inc.
2440 Deming Way
Middleton, WI 53562
phone: 608-273-6380
meadhunt.com



© Copyright 2022 Mead & Hunt, Inc.
This document, or any portion thereof, shall not be duplicated, disclosed, or used on any other project or extension of this project except by written agreement with Mead & Hunt, Inc. Mead & Hunt shall not be responsible for any unauthorized use of, or alteration to these documents.

CITY OF PORT ORANGE
POLICE DEPARTMENT GENERATOR
REPLACEMENT
4545 S CLYDE MORRIS BOULEVARD
PORT ORANGE, FL 32129

ISSUED
09/2023 ISSUED FOR BID

NOT FOR CONSTRUCTION

M&H NO.: 1000715-211407.01
DATE: September 2023
DESIGNED BY: KSK
DRAWN BY: DRK
CHECKED BY: M&H
DO NOT SCALE DRAWINGS

SHEET CONTENTS
ONE-LINE DIAGRAM
PROPOSED

SHEET NO.:

E-701

EJCDC Addendum No. 1
consisting of 2 pages



CITY OF PORT ORANGE

PURCHASING DIVISION
1000 CITY CENTER CIRCLE
PORT ORANGE, FLORIDA 32129
TELEPHONE 386-506-5717
purchdiv@port-orange.org

ADDENDUM # 1 **December 17, 2024**

ITB #24-17 POLICE DEPARTMENT GENERATOR REPLACEMENT

To All Bidders:

The following changes, clarifications and additions are hereby made part of the bidding and specifications for the above referenced project dated November 22, 2024 and prepared by the City of Port Orange Purchasing Division as fully and completely as if the same were fully set forth therein. It is the sole responsibility of bidder to confirm that all addenda have been received prior to submitting bid and acknowledge such in the bid documents.

The due date for bid submittals is hereby changed to January 27, 2025 at 2:30 PM EST.

The final addendum will be posted on or about January 20, 2025. The revised deadline for questions is now January 13, 2025 by 5:00 p.m.

A. REVISIONS:

None

B. CHANGES TO THE ITB:

The following is hereby added to **SECTION 6 – SPECIAL REQUIREMENTS/INSTRUCTIONS**, p. 31 under **ADDITIONAL INSURANCE REQUIREMENTS:**

The Contractor will be required to have a minimum of \$600,000 worth of Cargo Coverage insurance for the transportation of the Gensets from the Water Treatment Plant to the Police Department.

C. CLARIFICATIONS:

None

D. QUESTIONS AND ANSWERS

Question #1: Are the existing generators the contractor's responsibility?

Answer: The Contractor is responsible for removing and properly disposing of the existing generators.

Question #2: Who will be responsible for the cost to fill the diesel fuel tanks for generator testing and start-up?

Answer: The Contractor is responsible for fueling the generators prior to start up.

Question #3: Are the new generators, docking station, annunciator panel, and ATS to be delivered to jobsite by the City of Port Orange?

Answer: The Contractor will be responsible for loading and transporting the new generators, docking station, annunciator panel, and ATS to the jobsite. They are currently being stored at the Water Treatment Plant located at 4400 Wellfield Rd. Transportation distance is less than one mile from the Water Treatment Plant to the Police Department.

Question #4: Can you provide the specifications for the new generators?

Answer: **Generator Sets two (2) each at 297"L x 101"W (to outside of tank lugs) x 157"H (to high side lift lug) @ ~20,425 lbs. EACH**

Stairs (2 sets) = 148"L x 39"W x 73"H @ ~270 lbs. EACH

Stairs (1 set) = 160"L x 44"W x 73"H @ ~250 lbs.

Question #5: Owner Furnished Docking Station, Automatic Transfer Switch (ATS) and Diesel Generators: Please provide approved submittal information for the owner furnished generators?

Answer: [230754 City of Port Orange Police Department Submittal Rev 00.pdf](#)

Question #6: Owner Furnished Docking Station: Are KEY INTERLOCKS provided with the DOCKING STATION or will the CONTRACTOR need to provide and install them?

Answer: **Contractor shall provide Key Interlocks for the owner provided Docking Station**

Question #7: Owner Furnished Automatic Transfer Switch: Is the SURGE PROTECTION DEVICE provided with the ATS or will the CONTRACTOR need to provide and install?

Answer: **Surge protection is included. See page 157 of the Genset Submittal provided.**

Question #8: Owner Furnished Diesel Generators: Will the MANUFACTURER representative or the CONTRACTOR be responsible for GENERATOR TESTING & START-UP?

Answer: **Start up and testing to be coordinated by the Contractor (Install completed and Start-up checklist completed and transmitted) but, performed by Manufacturer's Rep.**

In all other respects, except as specifically stated herein, the subject ITB #24-17 POLICE DEPARTMENT GENERATOR REPLACEMENT remains the same.

END OF ADDENDUM #1

Chip Kent
Purchasing Agent
City of Port Orange

EJCDC Addendum No. 2
consisting of 1 page



CITY OF PORT ORANGE

PURCHASING DIVISION
1000 CITY CENTER CIRCLE
PORT ORANGE, FLORIDA 32129
TELEPHONE 386-506-5717
purchdiv@port-orange.org

ADDENDUM #2 **December 26, 2024**

ITB #24-17 POLICE DEPARTMENT GENERATOR REPLACEMENT

To All Bidders:

The following changes, clarifications and additions are hereby made part of the bidding and specifications for the above referenced project dated November 22, 2024 and prepared by the City of Port Orange Purchasing Division as fully and completely as if the same were fully set forth therein. It is the sole responsibility of bidder to confirm that all addenda have been received prior to submitting bid and acknowledge such in the bid documents.

The answer to Question #5 in Addendum #1 contains a link to a file that is not active.

Please use this link:

[230754 City of Port Orange Police Department Submittal Rev 00.pdf](#)

A. REVISIONS:

None

B. CHANGES TO THE ITB:

None

C. CLARIFICATIONS:

None

D. QUESTIONS AND ANSWERS

None

In all other respects, except as specifically stated herein, the subject ITB #24-17 POLICE DEPARTMENT GENERATOR REPLACEMENT remains the same.

END OF ADDENDUM #2

Chip Kent
Purchasing Agent
City of Port Orange

EJCDC Addendum No. 3
consisting of 2 pages



CITY OF PORT ORANGE

PURCHASING DIVISION
1000 CITY CENTER CIRCLE
PORT ORANGE, FLORIDA 32129
TELEPHONE 386-506-5717
purchdiv@port-orange.org

ADDENDUM #3 **January 17, 2025**

ITB #24-17 POLICE DEPARTMENT GENERATOR REPLACEMENT

To All Bidders:

The following changes, clarifications and additions are hereby made part of the bidding and specifications for the above referenced project dated November 22, 2024 and prepared by the City of Port Orange Purchasing Division as fully and completely as if the same were fully set forth therein. It is the sole responsibility of bidder to confirm that all addenda have been received prior to submitting bid and acknowledge such in the bid documents.

REVISED (ATTACHMENT 1) SCHEDULE OF UNIT PRICING

Bidders are advised they must complete **REVISED (Attachment 1) Schedule of Unit Pricing**. If Bidder does not complete and include with bid submittal **REVISED (Attachment 1) Schedule of Unit Pricing**, their bid will be deemed non-responsive. **REVISED (Attachment 1) Schedule of Unit Pricing** is posted as a separate document on DemandStar at www.demandstar.com and the City of Port Orange Purchasing Web page at <https://www.port-orange.org/bids.aspx>.

A. REVISIONS:

None

B. CHANGES TO THE ITB:

None

C. CLARIFICATIONS:

None

D. QUESTIONS AND ANSWERS

Question #1: What is the estimated budget cost for this project?

Answer: Engineer's estimate of probable cost is \$1,400,000.

Question #2: There is lightning protection on the existing generators. Will the new generators need lightning protection?

Answer: Yes, lightning protection is required

Question #3: REF: Attachment 2 POPD Generator IFB_DWGS, SHEET E-101, ELECTRICAL PLAN PROPOSED. The location shown for ATS(N) in ELECTRICAL RM 100 is currently occupied by newly installed CHILLER CONTROL panels as seen at the PRE-BID SITE VISIT. Which will be relocated the CONTROL panels or the ATS installation?

Answer: New ATS will be installed where the old ATS is currently installed, but the construction sequence on ED-701 will change. The existing ATS will need to be demoed prior to installing the

new one. Bidder needs to include rental of a temp genset with an integrated ATS in their bid. Please refer to **REVISED (Attachment 1) Schedule Of Unit Pricing** (posted as a separate document on www.demandstar.com and the City of Port Orange Purchasing Web page at <https://www.port-orange.org/bids.aspx>.)

Questions #4 & Question #5: REF: Attachment 2 POPD Generator IFB_DWGS, SHEET E-701, ONE-LINE DIAGRAM EXISTING & DEMOLITION, PANEL L2A (PROVIDE TEMPORARY GENERATOR SUPPORT. Where is PANEL L2A located? What is the access path for installing TEMPORARY POWER FEEDS from TEMPORARY GENERATOR to this panel?

Answer: Panel L2A is in the 2nd floor electrical room 253. Bidder shall provide a temp genset that includes the integrated ATS, therefore the temp power feeds will not be needed. (See **REVISED (Attachment 1) Schedule Of Unit Pricing** posted as a separate document on www.demandstar.com and the City of Port Orange Purchasing Web page at <https://www.port-orange.org/bids.aspx>.)

In all other respects, except as specifically stated herein, the subject ITB #24-17 POLICE DEPARTMENT GENERATOR REPLACEMENT remains the same.

END OF ADDENDUM #3

Joseph Castro
Buyer
City of Port Orange


EJCDC Exhibit No. 1
Contractor's BID Schedule
Consisting of 1 page



ITB #24-17
POLICE DEPARTMENT GENERATOR REPLACEMENT
BID TABULATION

				PAUL CULVER CONSTRUCTION, INC.	NON RESPONSIVE EAU GALLIE ELECTRIC, INC
ITEM #	DESCRIPTION	UNIT OF MEASURE	QUANTITY	PRICE	PRICE
1	Mobilization/Demobilization	LS	1	\$21,700.00	\$56,500.00
2	Preconstruction Video	LS	1	\$1,635.00	\$1,500.00
3	Demolition	LS	1	\$34,400.00	\$100,000.00
4	Site Work	LS	1	\$136,730.00	\$140,000.00
5	Furnish and Install New Electrical Ductbank	LS	1	\$253,905.00	\$250,000.00
6	Install Owner Furnished Generator Docking Station	LS	1	\$3,700.00	\$20,000.00
7	Install Owner Furnished Transfer Switch	LS	1	\$19,620.00	\$230,000.00
8	Install Owner Furnished Engine Generators	LS	2	\$92,580.00	\$289,000.00
9	Furnish and Install Engine Generator Concrete Slab	EA	1	\$30,210.00	\$30,000.00
10	Furnish and Install Docking Station Concrete Slab	EA	1	\$2,450.00	\$7,000.00
11	Temporary Power (includes rental of a temp genset with an integrated ATS)	LS	1	\$97,395.00	\$22,000.00
12	As-Built Plans	LS	1	\$9,675.00	\$2,000.00
13	Permit Allowances	EA		\$30,000.00	\$30,000.00
	LEGEND:	TOTAL PRICE		\$734,000.00	\$1,178,000.00

LS - Lump Sum
EA - Each

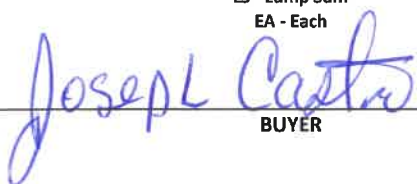


BUYER



WITNESS

EJCDC Exhibit No. 2
Contractor's Submittal
Consisting of 37 pages

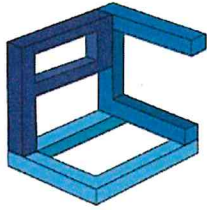

PAUL CULVER CONSTRUCTION, INC.


QUALITY WORK BY SKILLED CRAFTSMEN. EST 2005.

License # CGC 059149

Police Department Generator Replacement

City of Port Orange, Florida

ITB #24-17

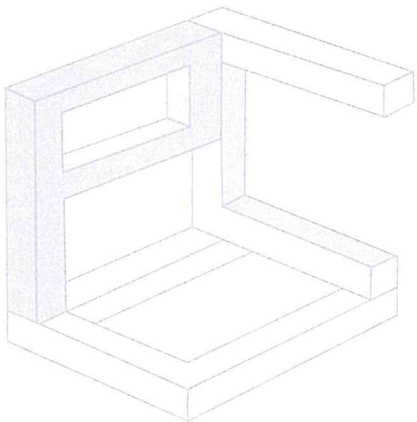

PAUL CULVER
CONSTRUCTION, INC.

Bid Date: January 27, 2025, at 2:30 PM

Original


SECTION 7 – REQUIRED FORMS

FORM 7.1 – BID SUBMITTAL CHECKLIST

- ☒ Form 7.2 – Bidder’s Acknowledgement
- ☒ Form 7.3 – Addendum and Change Order Procedure Acknowledgement
- ☒ Form 7.4 – Drug Free Preference Statement
- ☒ Form 7.5 – Public Entity Crimes Statement
- ☒ Form 7.6 – Anti-Collusion
- ☒ Form 7.7 – Statement of Bidder’s Qualifications
- ☒ Form 7.8 – Professional References for Previous Experience
- ☒ Form 7.9 – List of Subcontractors
- ☒ Form 7.10 – Scrutinized Companies Certification
- ☒ Form 7.11 – Local Business Affidavit of Eligibility
- ☒ Form 7.12 – E-Verify Affidavit
- ☒ Form 7.13 – Debarment, Suspension and Other Responsibility Matters
- ☒ Form 7.14 – Affidavit of Compliance With F.S. 287.138
- ☐ N/A Form 7.15 – No Submittal Response
- ☒ APPENDIX A – 44 C.F.R. PART 18 CERTIFICATION REGARDING LOBBYING
- ☒ (Attachment 1) – Schedule of Unit Pricing
- ☒ Current Bonding Capacity Letter (as outlined in Section 6)
- ☒ Copy of all currently held Licenses (Contractor, Sunbiz, etc.)
- ☒ Current Tax Receipt of Bidder’s municipality
- ☒ Original Bid Bond or certified check or bank draft (as outlined in Section 6)
- ☒ Submission of one (1) original marked “ORIGINAL” and one (1) digital (flash drive) version in PDF format

BY: Paul Culver Construction, Inc.

Name of Business

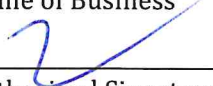

Authorized Signature

January 24, 2025

Date

This document must be completed and returned with your Submittal

FORM 7.2 – BIDDER'S ACKNOWLEDGEMENT

I have carefully examined the Invitation to Bid (ITB), Instructions to Bidders, General and/or Special Conditions, Specifications and any other documents accompanying or made a part of this invitation.

I hereby propose to furnish the goods or services specified in the ITB at the prices or rates as finally negotiated. I agree that my bid will remain firm for a period of up to one-hundred-twenty (120) days in order to allow the City of Port Orange adequate time to evaluate the proposed bid. Furthermore, I agree to abide by all conditions of the ITB.

I certify that all information contained in the bid is truthful to the best of my knowledge and belief. I further certify that I am duly authorized to submit this bid on behalf of the Bidder/Contractor as its act and deed and that the Bidder/Contractor is ready, willing and able to perform if awarded the contract.

I further certify that this bid is made without prior understanding, contract, connection, discussion or collusion with any person, firm or corporation submitting a bid for the same product or service; no officer, employee or agent of the City of Port orange City Council or of any other Bidder interested in said ITB; and that the undersigned executed this Bidder's Acknowledgement with full knowledge and understanding of the matters therein contained and was duly authorized to do so.

I further certify that having read and examined the specifications and documents for the designated services and understanding the general conditions for the contract under which services will be performed, does hereby propose to furnish all labor, equipment and material to provide the services set forth in the ITB.

I hereby declare that the following listing states any clarifications, any and all variations from and exceptions to the requirements of the specifications and documents. The undersigned further declares that the "work" will be performed in strict accordance with such requirements and understands that any exceptions to the requirements of the specifications and documents may render the bid non-responsive.

NO EXCEPTIONS ALLOWED AFTER THE BID IS SUBMITTED:

Please check one: ☒ I take NO exceptions. ☐ Exceptions (list below; add additional pages if necessary):

Paul Culver Construction, Inc.

Name of Business

Authorized Signature

Paul K. Culver, President

Printed Name and Title

20-2380437

Federal Identification No.

201 Osceola Avenue

Mailing Address

Daytona Beach, FL 32114

City, State & Zip Code

386-763-4190

Telephone Number

paul@paulculverconstruction.com

E-mail Address

STATE OF: Florida COUNTY OF: Volusia

The foregoing instrument was acknowledged before me by means of ☒ physical presence or ☐ online notarization, this

24th day of January, 2025 by Paul K. Culver and who:

☒ Is personally known to me; or ☐ has produced _____ as identification.

[Signature] Notary Public, State of Florida

Printed, typed or stamped name, commission and expiration:



KAITLIN E. BOWDEN *This document must be completed and returned with your Submittal*
Commission # HH 576597
Expires September 18, 2028

FORM 7.3 – ADDENDUM AND CHANGE ORDER PROCEDURE ACKNOWLEDGEMENT

ADDENDUM ACKNOWLEDGEMENT

I have carefully examined the Invitation to Bid (ITB), Instructions to Bidders, General and/or Special Conditions, Specification and any other documents accompanying or made a part of this ITB.

I acknowledge receipt and incorporation of the following addenda and the cost, if any, of such revisions has been included in the price of the bid proposal.

Addendum# <u>1</u>	Date: <u>12/17/24</u>	Addendum# <u>3</u>	Date: <u>01/17/25</u>
Addendum# <u>2</u>	Date: <u>12/26/24</u>	Addendum# _____	Date: _____

CHANGE ORDER PROCEDURE ACKNOWLEDGEMENT

If awarded the Contract for this Solicitation, I acknowledge that no oral statement of any person shall modify or otherwise change or affect the terms, conditions or specifications stated in the resulting contract. All change order requests shall be made in writing by the Contractor for review by the Contract Administrator for the City of Port Orange. No work shall be performed as set forth in the change order until the Contractor receives an executed Purchase Order for the requested change.

I acknowledge the above statements regarding Addendum Acknowledgement and Change Order Procedures:

Paul Culver Construction, Inc.

Name of Business

[Signature]

Authorized Signature

Paul K. Culver, President

Printed Name and Title

STATE OF: Florida COUNTY OF: Volusia

The foregoing instrument was acknowledged before me by means of ☒ physical presence or ☐ online notarization, this

24th day of January, 2025 by Paul K. Culver and who:

☒ Is personally known to me; or ☐ has produced _____ as identification.

[Signature] Notary Public, State of Florida

Printed, typed or stamped name, commission and expiration:



KAITLIN E. BOWDEN
Commission # HH 576597
Expires September 18, 2028

This document must be completed and returned with your Submittal

FORM 7.4 – DRUG-FREE PREFERENCE STATEMENT

IDENTICAL TIE BIDS – Preference shall be given to businesses with drug-free workplace programs. Whenever two or more bids, proposals, statements or replies are equal with respect to price, quality and service are received by the City for procurement of commodities or contractual services, a bid received from a business that certifies that it has implemented a drug-free workplace program shall be given preference in the award process. Established procedures for processing tie bids will be followed if none of the tied Bidders have a drug-free workplace program.

In order to have a drug-free workplace program, a business shall:

1. Publish a statement notifying employees that the unlawful manufacture, distribution, dispensing, possession or use of a controlled substance is prohibited in the workplace and specifying the actions that will be taken against employees for violations of such prohibition.
2. Inform employees about the dangers of drug abuse in the workplace, the business's policy of maintaining a drug-free workplace, any available drug counseling, rehabilitation and employee assistance programs and the penalties that may be imposed upon employees for drug abuse violations.
3. Give each employee engaged in providing the commodities or contractual services that are under a bid a copy of the statement specified in subsection (1).
4. In the statement specified in subsection (1), notify the employees that, as a condition of working on the commodities or contractual services that are under the bid, the employee will abide by the terms of the statement and will notify the employer of any conviction of, or plea of guilty or nolo contendere to, any violation of chapter 893 or of any controlled substance the law of the United States or any state, for a violation occurring in the workplace no later than five (5) days after such conviction.
5. Impose a sanction on or require the satisfactory participation in a drug abuse assistance or rehabilitation program if such is available in the employee's community, by an employee who is so convicted.
6. Make a good faith effort to continue to maintain a drug-free workplace through implementation of Section 287.087, Florida Statutes.

As an authorized representative of the firm, I certify that this firm complies fully with the above requirements.

Paul Culver Construction, Inc.

Name of Business

[Signature]

Authorized Signature

Paul K. Culver, President

Printed Name and Title

STATE OF: Florida COUNTY OF: Volusia

The foregoing instrument was acknowledged before me by means of ☒ physical presence or ☐ online notarization, this 24th day of January, 2025, by Paul K. Culver and who:

☒ Is personally known to me; or ☒ has produced _____ as identification.

[Signature] Notary Public, State of Florida

Printed, typed or stamped name, commission and expiration:



KAITLIN E. BOWDEN
Commission # HH 576597
Expires September 18, 2028

This document must be completed and returned with your Submittal

FORM 7.5 – SWORN STATEMENT ON PUBLIC ENTITY CRIMES

UNDER SECTION 287.133(3)(A), FLORIDA STATUTES

(To be signed in the presence of a notary public or other authorized to administer oaths.)

Before me, the undersigned Authority, personally appeared affiant Paul K. Culver, who, being by me first duly sworn, made the following statement:

1. The business address of 201 Osceola Avenue, Daytona Beach, FL 32114 (name of Offeror or business) is _____.
2. My relationship to Paul Culver Construction, Inc. (name of Offeror or business) is Owner/President
_____. (relationship such as sole proprietor, partner, president, vice president.)
3. I understand that a public entity crime as defined in Section 287.133 of the Florida Statutes includes a violation of any state or federal law by a person with respect to and directly related to the transaction of business with any public entity in Florida or with an agency or political subdivision of any other state or with the United States, including, but not limited to, any proposal or contract for goods or services to be provided to any public entity or such and agency or political subdivision and involving antitrust, fraud, theft, bribery, collusion, racketeering, conspiracy or material misrepresentation.
4. I understand that "convicted" or "conviction" is defined by the Florida Statutes to mean a finding of guilt or a conviction of a public entity crime, with or without an adjudication of guilt, in any federal or state trial court of record relating to charges brought by indictment or information after July 1, 1989, as a result of a jury verdict, non-jury trial, or entry of a plea of guilt or nolo contendere.
5. I understand that "affiliate" is defined by the Florida Statutes to mean (1) a predecessor or successor of a person or a corporation convicted of a public entity crime, or (2) an entity under the control of any natural person who is active in the management of the entity and who has been convicted of a public entity crime, or (3) those officers, directors, executives, partners, shareholders, employees, members, and agents who are active in the management of an affiliate, or (4) a person or corporation who knowingly entered into a joint venture with a person who has been convicted of a public entity crime in Florida during the preceding 36 months.
6. Neither the Offeror or contractor, nor any officer, director, executive, partner, shareholder, employee, member or agent who is active in the management of the Offeror or contractor, nor any affiliate of the Offeror or contractor has been convicted of a public entity crime subsequent to July 1, 1989. **(Draw a line through paragraph 6 if paragraph 7 below applies.)**
7. ~~There has been a conviction of a public entity crime by the Offeror or contractor, or an officer, director, executive, partner, shareholder, employee, member or agent of the Offeror or contractor who is active in the management of the Offeror or contractor or an affiliate of the Offeror or contractor. A determination has been made pursuant to Section 287.133(3) by order of the Division of Administrative Hearings that it is not in the public interest for the name of the convicted person or affiliate to appear on the convicted Bidder list. The name of the convicted person or affiliate is: _____.~~
~~A copy of the order of the Division Administrative Hearing is attached. **(Draw a line through paragraph 7 if paragraph 6 above applies)**~~

Paul Culver Construction, Inc.

Name of Business

Authorized Signature

Paul K. Culver, President

Printed Name and Title

STATE OF: Florida

COUNTY OF: Volusia

The foregoing instrument was acknowledged before me by means of ☒ physical presence or ☐ online notarization, this 24th day of January, 2025 by Paul K. Culver and who:

☒ Is personally known to me; or ☐ has produced _____ as identification.

[Signature] Notary Public, State of Florida

Printed, typed or stamped name, commission and expiration:

This document must be completed and returned with your Submittal



KAITLIN E. BOWDEN
Commission # HH 576597
Expires September 18, 2028


FORM 7.6 – ANTI-COLLUSION

By signing this form, the Bidder agrees that this bid is made without any other understanding, agreement or connection with any person, corporation or firm submitting a bid for the same purpose and that the bid is in all respects fair and without collusion or fraud.

SIGN in ink in the space provided below. Unsigned bids will be considered incomplete and will be disqualified and rejected.

IT IS AGREED BY THE UNDERSIGNED BIDDER THAT THE SIGNING AND DELIVERY OF THE BID REPRESENTS THE BIDDER'S ACCEPTANCE OF THE TERMS AND CONDITIONS OF THE FOREGOING SPECIFICATIONS, CONTRACT AND PROVISION, AND IF AWARDED, THIS CONTRACT WILL REPRESENT THE AGREEMENT BETWEEN THE BIDDERS AND THE CITY OF PORT ORANGE.

NAME OF FIRM: Paul Culver Construction, Inc.

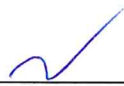SIGNED BY: 
(MUST BE SIGNED BY A COMPANY OFFICER OR AUTHORIZED AGENT)

PRINTED SIGNATURE: Paul K. Culver

TITLE: President

ADDRESS: 201 Osceola Avenue

CITY, STATE AND ZIP CODE: Daytona Beach, FL 32114

TELEPHONE: 386-763-4190

F.E.I.N.: 20-2380437

NO bid may be withdrawn for a period of one-hundred-twenty (120) days subsequent to the submittal of the bids without the consent of the City of Port Orange.

This document must be completed and returned with your Submittal

FORM 7.7 – STATEMENT OF BIDDER’S QUALIFICATIONS

The undersigned warrants that he or she is duly authorized to complete this document, and hereby affirms that the information contained in Form 7.7 is complete, true and correct to the best of his or her knowledge and belief. If necessary, question may be answered on separate paper and attached with any additional information that may be pertinent.

- A. Name of Bidder: Paul Culver Construction, Inc.
- B. Permanent main office address: 201 Osceola Avenue Daytona Beach, FL 32114
- C. Date organized: 02/18/2005
- D. If a corporation, where incorporated: Florida
- E. How many years have you been engaged in the business under your present firm or trade name? 20 Years
- F. Contracts on hand: (List these, showing amount of each contract and the approximate anticipated dates of completion.) **USE SEPARATE SHEET & ATTACH TO SUBMITTAL**
- G. General character of work performed by your company: General Contracting Services
- H. Have you ever failed to complete any work awarded to you? If so, where and why? No
- I. Have you ever defaulted on a contract? If so, where and why? No
- J. List your major equipment currently owned or leased: **USE SEPARATE SHEET & ATTACH TO SUBMITTAL**
- K. Background and experience of the principal members of your organization, including the officers: **USE SEPARATE SHEET & ATTACH TO SUBMITTAL**
- L. Credit currently available: \$ 97,5000
- M. Give bank name, contact name and phone number: Wells Fargo Bank - 386-254-7232


Will you, upon request, fill out a detailed financial statement and furnish any other information that may be required by the Owner? ☐ Yes ☐ No

The undersigned hereby authorizes and requests any person, firm or corporation to furnish any information requested by the Owner in verification of the recitals comprising the Statement of Bidder’s Qualifications.

STATE OF: Florida

COUNTY OF: Volusia

Paul Culver Construction, Inc.
Name of Business

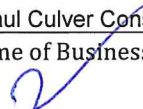
Authorized Signature

Paul K. Culver, President
Printed Name and Title

The foregoing instrument was acknowledged before me by means of ☒ physical presence or ☐ online notarization, this 24th day of January, 2025, by Paul K. culver and who:


☒ Is personally known to me; or ☐ has produced _____ as identification.

 Notary Public, State of Florida
Printed, typed or stamped name, commission and expiration:



KAITLIN E. BOWDEN
Commission # HH 576597
Expires September 18, 2028

This document must be completed and returned with your Submittal

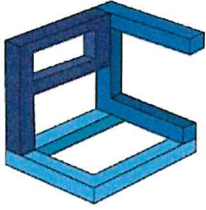

PAUL CULVER CONSTRUCTION, INC.


QUALITY WORK BY SKILLED CRAFTSMEN. EST 2005.

License # CGC 059149

Contracts On Hand

Form 7.7 F:

<u>Project</u>	<u>Owner</u>	<u>Contract Amount</u>	<u>Anticipated Completion Date</u>
ISB Beach Access	County of Volusia	\$2,663,990	April 2025
City Island Flood Mitigation	County of Volusia	\$1,161,134	May 2025
Port Orange Parks Office Building	City of Port Orange	\$979,000	April 2025
Ocean Center Ballroom Airwall	County of Volusia	\$889,300	February 2025
Grand Haven Village Center	Grand Haven Community	\$707,789	March 2025
Emergency Operation Center	County of Volusia	\$4,800,000	June 2026

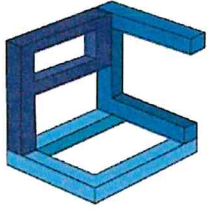

PAUL CULVER CONSTRUCTION, INC.


QUALITY WORK BY SKILLED CRAFTSMEN. EST 2005.

License # CGC 059149

Major Equipment Owned

Form 7.7 J:


2012 Ford Van
Flat Bed Trailer
Dump Trailer

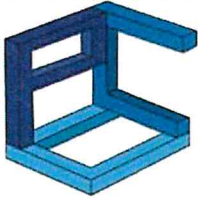

PAUL CULVER CONSTRUCTION, INC.

QUALITY WORK BY SKILLED CRAFTSMEN. EST 2005.

License # CGC 059149

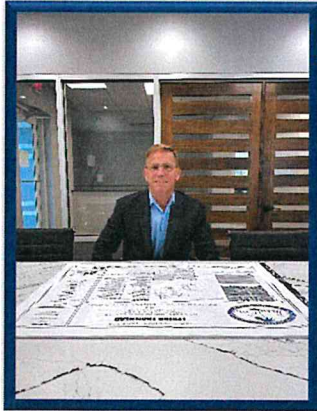

Name: **Paul K. Culver**

Title/Role: **President, Project Manager**

Duties Include:

- Responsible for project management and all aspects of project administration.
- Oversees project coordinators, project administrators, purchasing and accounting.
- Negotiates subcontracts and purchase orders for projects.
- Oversees all elements of company operations.

Firm's Project Experience:

Mr. Culver has experience with Tilt-Wall Construction, Pre-Engineered Metal Buildings, and Facility Hardening projects, CM At Risk, Ground Up, Tenant Build Outs and Remodeling.

- Volusia County - Boylston Beach Approach \$829,000.00
- Volusia County - Edwin Peck Park \$1,400,000.00
- Volusia County - Dahlia Avenue Park \$1,300,000.00
- GC/CM Island Doctors, Florida, Mississippi, Alabama \$38,000,000
- GC/CM Preform, LLC 18,000 sq. ft. manufacturing warehouse \$3,400,000.00
- City of Daytona Beach, Municipal Stadium, Peninsula Club, (Historical Building) Campbell Pool Project \$1,085,648.00
- Grand Haven Village \$784,864.00
- Phoenix East Aviation Flight School \$700,000.00
- Volusia County (Thomas Kelly Restroom Remodel) \$117,290.00
- Volusia County (Alteration to Fire Station 96) Osteen, FL \$813,182.00
- Hammock Community Church Alterations, Palm Coast, FL \$338,405.00

Company:

Paul Culver Construction, Inc
2005 – Present

201 Osceola Ave
Daytona Beach, FL 32114
paul@paulculverconstruction.com
Cell: 386-566-0467

Education:

Daytona State College
Construction Estimating / Scheduling
Cost Analysis / Financial Control
Legal Aspect in Construction

Active Licenses/Accreditations:

State of Florida Certified
General Contractor, #CGC0159149
LEED Green Associate

Years of Experience:

41 Years of Construction

Previous Employer(s):


Hall Construction Co., Inc. 1984 – 2001
Laborer, Carpenter Superintendent
Project Manager, Estimator

Location:

Mr. Culver resides in
Daytona Beach and reports
to the PCC Daytona Beach Office

Individuals' Project Experience:

- City of Port Orange City Hall
- Barnett Bank of America – Port Orange
- Barnett Bank of America – Palm Coast
- Edgewater Elementary School Addition
- Inlet Harbor Restaurant
- White Chapel Church of God
- LPGA Cart Bank
- LPGA Club House
- Comfort Inn – Gainesville, FL
- Central Baptist Church
- South Daytona Pigott Center
- West Navy Medical Center – Pensacola, FL
- Patriot Medical – Alabama & Mississippi
- Alpha Probe Stem Cell Research Lab – St. Augustine, FL
- Blue Water Medical – West Palm Beach & Delray Beach, FL

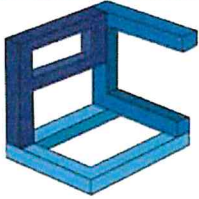

PAUL CULVER CONSTRUCTION, INC.

QUALITY WORK BY SKILLED CRAFTSMEN. EST 2005.

License # CGC 059149



Name: **Kevin B. Flynn**

Title/Role: **Project Manager**

Duties Include:

- Responsible for project management for all phases of construction.
- Prepares and maintains CPM project schedules.
- Provides input and reviews project schedules weekly for feasibility, sequence, and possible improvement.
- Dictates project pace and ensures progress is maintained throughout the course of construction.
- Conducts site safety training.
- Conducts safety meetings and follow-up.
- Oversees and implements quality control program for projects.
- Coordinates internal resources and vendors for the flawless execution of projects.
- Ensures that all projects are delivered on-time, within scope and within budget.
- Develops detailed project plans to monitor and track progress.

Company:

Paul Culver Construction, Inc.
2017 – Present

201 Osceola Ave
Daytona Beach, FL 32114
pm@paulculverconstruction.com
Cell: 407-810-8696

Education:

Memphis State University
1982-1987
Construction Management

Previous Employer(s):

Kevin Flynn Construction, Inc.
Owner – PM 2013-2017

Belz Construction Company, Inc.
Tenant Coordinator/PM 1981 - 2012

Years of Experience:

42 years of Construction

6-Years with Paul Culver
Construction

Location:

Mr. Flynn resides in Daytona Beach
and reports to the
PCC Daytona Beach Office

Significant Projects List:

Mr. Flynn has experience with Design-Build, Tilt-Wall Construction, Pre-Engineered Metal Buildings, and Facility Hardening projects, CM At Risk, Ground Up, Tenant Build Outs and Remodeling. Mr. Flynn has over 20 years of experience utilizing CMGC CM-at-risk delivery method.

- City of Palm Coast – Lehigh Trailhead Park (\$2,041,569.11)
- Urban Air Adventure Park & Roof Raise (\$4,625,910.00)
- City of Daytona Beach ADA Compliant Restrooms (\$99,775.00)
- Volusia County – MCS Bird Habitat Exhibit (\$423,079)
- Volusia County - Boylston Beach Approach (\$829,000.00)
- Volusia County - Edwin Peck Park (\$1,400,000.00)
- Volusia County - Dahlia Avenue Park (\$1,300,000.00)
- GC/CM Island Doctors Medical Clinics (\$5,000,000.00)
- Embry Riddle Aeronautical University - Drone Lab (\$632,000.00)
- Halifax Health Ormond Pharmacy Renovation (\$666,392.00)
- City of Daytona Beach - Municipal Stadium, Peninsula Club, (Historical Building) Campbell Pool Project, Dickerson Park (\$2,500,000.00)
- Phoenix East Aviation - Flight School (\$700,000.00)
- Volusia County - Fire Station 36 Alterations (\$813,182.00)
- Deerpark Industrial (Preform, LLC) – (\$3,404,210.00)
- City of Ormond Beach Facility Hardening (\$1,004,000.00)

FORM 7.8 – PROFESSIONAL REFERENCES FOR PREVIOUS EXPERIENCE

The Bidder proposes that they are qualified to perform the referenced work and has successfully done so on recent projects similar in nature and size. The City reserves the right to check references and confirm information provided herein. **Please provide three (3) current and correct references from clients for similar services. (DO NOT include the City of Port Orange)**

1. Company Name: City of Daytona Beach
Contact Person: David Waller
City, State: Daytona Beach, Florida
Telephone Number: 386-671-8681
Email Address: wallerdavid@codb.us
Description of goods/services provided: General Contracting Services for Dickerson Community Center Improvements
Contract Amount: \$1,336,291
Start/End Date of Contract: November 2022 / July 2023
2. Company Name: SMA Healthcare
Contact Person: Doug Coleman
City, State: Daytona Beach, Florida
Telephone Number: 386-236-1717 / 386-254-1124
Email Address: dcoleman@smahealthcare.org
Description of goods/services provided: General Contracting Services for Renovations of SMA Health Offices
Contract Amount: \$256,275
Start/End Date of Contract: November 2023 / January 2024
3. Company Name: Urban Air Adventure Park
Contact Person: Richard Afolabi
City, State: Bedford, Texas
Telephone Number: 281-710-5959
Email Address: richard.afolabi@gmail.com
Description of goods/services provided: General Contracting Services for the Construction of a 55,000 SF Interior Amusement Park
Contract Amount: \$4,659,500
Start/End Date of Contract: August 2022 / April 2023

This document must be completed and returned with your Submittal.

FORM 7.9 - LISTING OF SUBCONTRACTORS

The Bidder proposes that the following subcontractors are qualified to perform the referenced work and have successfully done so on recent projects similar in nature and size. All subcontractors whose work product accounts for 5% or more of the total contract value shall be listed. Upon approval of subcontractors listed, the successful **Bidder shall not substitute subcontractors without approval from the City Representative**. Bidder shall attach additional sheets as necessary.

Subcontractor No. 1Name: Carter ElectricDescription of Work: ElectricalPercent of Contract Price: 53%Previous Experience Together: ☒ Yes ☐ No**Subcontractor No. 2**Name: Drewry Site DevelopmentDescription of Work: Site WorkPercent of Contract Price: 16%Previous Experience Together: ☒ Yes ☐ No**Subcontractor No. 3**Name: Rock Bottom ConcreteDescription of Work: ConcretePercent of Contract Price: 7%Previous Experience Together: ☒ Yes ☐ No**Subcontractor No. 4**

Name: _____

Description of Work: _____

Percent of Contract Price: _____

Previous Experience Together: ☐ Yes ☐ No**Subcontractor No. 5**

Name: _____

Description of Work: _____

Percent of Contract Price: _____

Previous Experience Together: ☐ Yes ☐ No

This document must be completed and returned with your submittal

FORM 7.10 SCRUTINIZED COMPANIES CERTIFICATION

(To be signed in the presence of a notary public or other officer authorized to administer oaths.)

SCRUTINIZED COMPANIES CERTIFICATION PURSUANT TO SECTION 287.135, FLORIDA STATUTES

I, Paul K. Culver, President, on behalf
(Print Name and Title)

of Paul Culver Construction, Inc. ("Company"), certify that Paul Culver Construction, Inc.
(Company Name) (Company Name)

does not: 1. Participate in a boycott of Israel; and
2. Is not on the Scrutinized Companies with Boycott Israel List; and
3. Is not on the Scrutinized Companies with Activities in Sudan List; and
4. Is not on the Scrutinized Companies with Activities in the Iran Petroleum Energy Sector List; and
5. Has not engaged in business operations in Syria.

Submitting a false certification shall be deemed a material breach of contract. The City of Port Orange shall provide notice, in writing, to the Company of the City's determination concerning the false certification. The Company shall have ninety (90) days following receipt of the notice to respond in writing and demonstrate that the determination of false certification was made in error. If the Company does not demonstrate that the City's determination of false certification was made in error, then the City shall have the right to terminate the contract and seek civil remedies pursuant to Florida Statute § 287.135.

Section 287.135, Florida Statutes prohibits the City from: 1) Contracting with companies for goods or services in any amount if at the time of bidding on, submitting a proposal for, or entering into or renewing a contract if the company is on the Scrutinized Companies that Boycott Israel List, created pursuant to Section 215.4725, F.S. or is engaged in a boycott of Israel; and 2) Contracting with companies for goods or services over \$1,000,000.00 that are on either the Scrutinized Companies with activities in the Iran Petroleum Energy Sector List, created pursuant to s. 215.473, or are engaged in business operations in Syria.

As the person authorized to sign on behalf of the Company, I hereby certify that the company identified above in the section entitled "Company Name" does not participate in any boycott of Israel, is not listed on the Scrutinized Companies that Boycott Israel List, is not listed on either the Scrutinized Companies with activities in the Iran Petroleum Energy Sector List and is not engaged in business operations in Syria. I understand that pursuant to Section 287.135, Florida Statutes, the submission of a false certification may subject the company to civil penalties, attorney's fees, and/or costs. I further understand that any contract with the City for goods or services may be terminated at the option of the City if the company is found to have submitted a false certification or has been placed on the Scrutinized Companies with Activities in Sudan List or the Scrutinized Companies with Activities in the Iran Petroleum Energy Sector List.

Paul Culver Construction, Inc.
COMPANY NAME

Paul K. Culver
PRINT NAME

STATE OF FLORIDA

[Signature]
SIGNATURE

President
TITLE

COUNTY OF: Volusia

The foregoing instrument was acknowledged before me by means of ☒ physical presence or ☐ online notarization, this
24th day of January, 2025, by Paul K. Culver and who:

☒ Is personally known to me; or ☐ has produced _____ as identification.

[Signature] Notary Public, State of Florida
Printed, typed or stamped name, commission and expiration:

 KAITLINE E. BOWDEN
Commission # HH 576597
Expires September 18, 2028

This document must be completed and returned with your submittal

FORM 7.11 – LOCAL BUSINESS AFFIDAVIT OF ELIGIBILITY

City of Port Orange

*This declaration is executed under penalty of perjury of the laws to the United States and the State of Florida***THIS AFFIDAVIT IS SUBMITTED IN REFERENCE TO THE FOLLOWING SOLICITATION:**Project# (as applicable): ITB#24-17Business Name: Paul Culver Construction, Inc. Contact Person/Title: Paul K. Culver / PresidentMailing Address: 201 Osceola Avenue City, State, Zip: Daytona Beach, FL 32114Phone Number: 386-763-4190 Email address: paul@paulculverconstruction.comPhysical Presence of Business: ☐ Headquarters ☒ Principal Place of BusinessWithin Legal Boundaries: ☐ City of Port Orange ☒ Volusia County ☒ State of FloridaFEIN (Federal Employer Identification Number): 20-2380437Business Structure: ☒ Corporation ☐ LLC ☐ Partnership ☐ Sole Proprietorship ☐ Other (Specify): _____****PLEASE ATTACH A VALID BUSINESS TAX RECEIPT OR OTHER SUCH DOCUMENTATION******ATTESTATION – I understand that:**

A local supplier or contractor is interpreted as a respondent to a solicitation, which as of the date of the solicitation opening, has a valid Business Tax Receipt (BTR) issued by the City of Port Orange to do business in the City of Port Orange which authorizes the supplier or contractor to provide the goods, services, or construction to be purchased and has a physical address located within the limits of Port Orange from which the supplier or contractor operates or performs business. A Post Office Box cannot be used to establish physical address. This local preference is only used as part of a tie breaker during a formal solicitation. The City uses Sunbiz to verify a supplier or contractor's business address. Sunbiz is a database on the Florida Department of State, Division of Corporations website and can be accessed using this link: <https://dos.myflorida.com/sunbiz/>.

Exemptions from Local Preference

Local preference is not permitted when (1) the purchase is funded, in whole or in part, by an entity prohibiting application of the preferences by grant agreement, contract or applicable federal, state or local law; or (2) emergency purchasing.

As an authorized representative of the Firm, I certify that this Firm complies fully with the above requirements.

Paul Culver Construction, Inc.
Name of BusinessSTATE OF: Florida[Signature]
Authorized SignatureCOUNTY OF: VolusiaPaul K. Culver, President
Printed Name and Title

The foregoing instrument was acknowledged before me by means of ☐ physical presence or ☐ online notarization, this _____ day of 24th, 2025 by Paul K. Culver and who:

☒ Is personally known to me; or ☐ has produced _____ as identification.

[Signature] Notary Public, State of Florida
Printed, typed or stamped name, commission and expiration:



KAITLIN E. BOWDEN
Commission # HH 576597
Expires September 18, 2028

This document must be completed and returned with your Submittal

FORM 7.12 – E-VERIFY AFFIDAVIT



**CITY OF PORT ORANGE
CONTRACTOR E-VERIFY AFFIDAVIT
IN ACCORDANCE WITH SECTION 448.095, FLORIDA STATUTES**

Project Name: Port Orange Police Department - Generator Replacement

Solicitation Number: ITB#24-17

I, the undersigned hereby certify that Paul Culver Construction, Inc. (insert contractor company name) does not employ, contract with or subcontract with an unauthorized alien, and is otherwise in full compliance with Section 448.095, Florida Statutes.

I acknowledge that it is my responsibility to ensure full compliance with Section 448.095, Florida Statutes. I am aware enrollment in the E-Verify system for employers can be done at www.e-verify.gov.

A true and correct copy of Paul Culver Construction, Inc. (insert contractor company name) proof of registration in the E-Verify system is attached to this Affidavit.

By affixing my signature below, I hereby affirm that I am duly authorized to bind the company reference herein and I will comply with all applicable E-Verify requirements.

Paul K. Culver, President
Print or Type Name, Title


Signature of Affiant

20-2380437
Federal Employer ID Number (FEIN)


1483397
E-Verify Number

STATE OF FLORIDA

COUNTY OF: Florida

The foregoing instrument was acknowledged before me by means of ☒ physical presence or ☐ online notarization, this 24th day of January, 2025, by Paul K. Culer and who:

☒ Is personally known to me; or ☐ has produced _____ as identification.

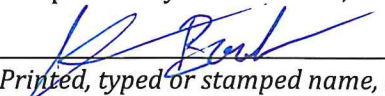
Notary Public, State of Florida
Printed, typed or stamped name, commission and expiration:



KAITLIN E. BOWDEN
Commission # HH 576597
Expires September 18, 2028

This document to be completed and returned with your Submittal



My Company Account

My Company Profile

Company Information

Company Name

Paul Culver Construction Inc

Doing Business As (DBA) Name

Company ID

1483397

Enrollment Date

Dec 27, 2019

Employer Identification Number (EIN)

202380437

Unique Entity Identifier (UEI)

DUNS Number

Total Number of Employees

10 to 19

NAICS Code

236

Sector

Construction

Subsector

Construction of Buildings

[Edit Company Information](#)

Employer Category

Employer Category

None of these categories apply

[Edit Employer Category](#)

Company Addresses

Physical Address

201 Osceola Ave
Daytona Beach, FL 32114

Mailing Address

Same as Physical Address

[Edit Company Addresses](#)

Hiring Sites

Number of Sites

1

[Edit Hiring Sites](#)

Company Access and MOU

My Company is Configured to:

Verify Its Own Employees

Memorandum of Understanding

[View Current MOU](#)

[U.S. Department of Homeland Security](#) [U.S. Citizenship and Immigration Services](#)

[Accessibility](#) [Plug-ins](#) [Site Map](#)




FORM 7.13 – CERTIFICATION REGARDING DEBARMENT, SUSPENSION AND OTHER RESPONSIBILITY MATTERS

**Primary Covered Transactions
(To be completed by Prime Contractor)**

1. The prospective participant certifies to the best of its knowledge and belief that it and its principals:
 - (a) Are not presently debarred, suspended, proposed for debarment, declared ineligible or voluntarily excluded from covered transactions by and Federal department or agency;
 - (b) Have not within a three-year period preceding this proposal been convicted for had a civil judgement rendered against them for commission of fraud or a criminal offense in connection with obtaining, attempting to obtain or performing a public (Federal, State or local) transaction or contract under a public transaction; violation of Federal or State antitrust statutes or commission of embezzlement, theft, forgery, bribery, falsification or destruction of records, making false statement or receiving stolen property.
 - (c) Are not presently indicted for or otherwise criminally or civilly charged by a governmental entity (Federal, State or local) with commission of any of the offenses enumerated in paragraph 1. (b) of this certification;
 - (d) Have not within a three-year period preceding this application/proposal had one or more public transactions (Federal, State or local) terminated for cause or default.
2. Where the prospective primary participant is unable to certify to any of the statements in this certification, such prospective participant shall attach an explanation to this proposal.

Paul Culver Construction, Inc.


Organization Name

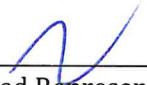Paul K. Culver, President


Name and Title of Authorized Representative

ITB#24-17

Bid Number or Project Name

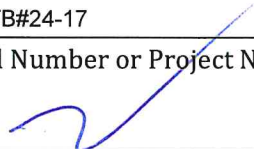

Signature

01/24/25

Date

This document must be completed and returned with your Submittal

FORM 7.14 – AFFIDAVIT OF COMPLIANCE WITH SECTION 287.138, FLORIDA STATUTES

AFFIDAVIT OF COMPLIANCE WITH SECTION 287.138, FLORIDA STATUTES CONTRACTING WITH FOREIGN ENTITIES OF CONCERN

The undersigned ("Affiant"), on behalf of the entity listed below ("Entity"), hereby attests under penalty of perjury as follows:

1. Affiant is the President of Paul Culver Construction, Inc.
(Title) (Business Name)
which does business in the State of Florida, hereinafter called the "Entity".
2. Entity is not owned by the government of a foreign country of concern, as defined in Section 287.138 (1) (c), Florida Statutes.
3. The government of a foreign country of concern does not have a controlling interest in Entity, as defined in Section 287.138 (1)(a), Florida Statutes.
4. Entity is not organized under the laws of, and does not have a principal place of business in, a foreign country of concern.
5. Entity is not owned or controlled by the government of a foreign country of concern.
6. For purposes of this affidavit, a foreign country of concern means the People's Republic of China, the Russian Federation, the Islamic Republic of Iran, the Democratic People's Republic of Korea, the Republic of Cuba, the Venezuelan regime of Nicolas Maduro, or the Syrian Arab Republic, including any agency of or any other entity of significant control of such foreign country of concern, as defined in Section 287.138(1)(c), Florida Statutes.

The undersigned is authorized to execute this affidavit on behalf of the Entity.

Date: January 24, 2025 Signed: [Signature]

Entity: Paul Culver Construction, Inc. Name: Paul K. Culver

Title: President

STATE OF: Florida COUNTY OF: Volusia

The foregoing instrument was acknowledged before me by means of ☒ physical presence or ☐ online notarization, this 24th day of January, 2025, by Paul K. Culver and who:

☒ Is personally known to me; or ☐ has produced _____ as identification.

[Signature]
Notary Public, State of Florida at Large:
Printed Name/Seal of Notary, Commission and Expiration Date:



KAITLIN E. BOWDEN (Seal)
Commission # HH 576597
Expires September 18, 2028

My commission expires: September 18, 2028

This document must be completed and returned with your Submittal

FORM 7.15 – NO BID RESPONSE

If your company will not be submitting a bid in response to this solicitation, please complete this form and return via e-mail prior to the solicitation due date established within to:

City of Port Orange
Purchasing Division
1000 City Center Circle
Port Orange, FL 32129
purchdiv@port-orange.org

This information will assist the Purchasing Division in the preparation of future solicitations.

Solicitation: ITB #24-17 Police Department Generator Replacement

Company Name: _____

Contact Person Name & Title: _____

Address: _____

Telephone: _____ Email Address: _____

Please check a reason for a "no response".

☐ Specifications "too tight" or geared toward on brand or manufacturer (please explain below)

☐ Insufficient time to respond

☐ Specifications unclear (please explain below)

☐ We do not offer this product/service or an equivalent

☐ Our product schedule does not permit us to perform within stated timeline for the project

☐ Unable to meet specifications

☐ Unable to meet bond requirements

☐ Unable to hold prices firm throughout the term of the contract period

☐ Unable to meet insurance requirements

☐ Other: _____

Print Name: _____

Signature: _____

Date: _____

Additional Information:

If submitting this form, only this form needs to be returned. It is not necessary to return the entire solicitation package.

APPENDIX A, 44 C.F.R. PART 18 – CERTIFICATION REGARDING LOBBYING Certification for Contracts, Grants, Loans, and Cooperative Agreements

(Required for each bid or offer exceeding \$100,000)

The undersigned certifies, to the best of his or her knowledge and belief, that:

1. No federal appropriated funds have been paid or will be paid, by or on behalf of the undersigned, to any person for influencing or attempting to influence an officer or employee of an agency, a Member of Congress, an officer or employee of Congress, or an employee of a Member of Congress in connection with the awarding of any federal contract, the making of any federal grant, the making of any federal loan, the entering into of any cooperative agreement, and the extension, continuation, renewal, amendment, or modification of any federal contract, grant, loan, or cooperative agreement.
2. If any funds other than federal appropriated funds have been paid or will be paid to any person for influencing or attempting to influence an officer or employee of any agency, a Member of Congress, an officer or employee of Congress, or an employee of a Member of Congress in connection with this federal contract, grant, loan, or cooperative agreement, the undersigned shall complete and submit Standard Form-LLL, "Disclosure Form to Report Lobbying," in accordance with its instructions.
3. The undersigned shall require that the language of this certification be included in the award documents for all subawards at all tiers (including subcontracts, subgrants, and contracts under grants, loans, and cooperative agreements) and that all subrecipients shall certify and disclose accordingly.
4. This certification is a material representation of fact upon which reliance was placed when this transaction was made or entered into. Submission of this certification is a prerequisite for making or entering into this transaction imposed by section 1352, Title 31, U.S.C. Any person who fails to file the required certification shall be subject to a civil penalty of not less than \$10,000 and not more than \$100,000 for each such failure.

The Contractor, Paul Culver Construction, Inc., certifies or affirms the truthfulness and accuracy of each statement of its certification and disclosure, if any. In addition, the Contractor understands and agrees that the provisions of 31 U.S.C. Chap. 38, Administrative Remedies for False Claims and Statements, apply to this certification and disclosure, if any.



Signature of Contractor's Authorized Official

Paul K. Culver, President

Name & Title of Contractor's Authorized Official

Date: January 24, 2025

This document must be completed and returned with your Submittal

BID BOND**BID BOND**

Bond No.:

KNOW ALL MEN BY THESE PRESENTS that _____, as Contractor, duly authorized to conduct business in the State of Florida, whose principal place of business is located at _____, Tel.: _____, (hereinafter called "PRINCIPAL"), and _____, as SURETY, duly authorized to conduct business in the State of Florida, whose principal place of business is located at _____, Tel.: _____ (hereinafter called "SURETY"), are held and firmly bound unto the City of Port Orange, Florida, as CITY, a Florida municipal corporation, whose address is City of Port Orange, 1000 City Center Circle, Port Orange, Florida 32129, Tel: (386) 506-5501, (hereinafter called "OBLIGEE" or "CITY", in the penal sum of _____ dollars and (____)/100 (\$____), lawful money of the United States, for the payment of which sum shall and truly be made, whereof PRINCIPAL and SURETY bind themselves, their heirs, executors, administrators, successors and assigns, jointly and severally, firmly by these presents.

THE CONDITION OF THIS OBLIGATION IS SUCH that, whereas the Principal has submitted the accompanying bid, dated _____, 20____, for:

Project Name/Bid No.:

Project Address:

Legal Description: See Attached

Description of Work:

NOW, THEREFORE,

A. If the Principal shall not withdraw said bid withing one hundred twenty (120) days after date of opening of the same, and shall within ten (10) days after the prescribed forms are presented to it for signature, enter into a written contract with the City in accordance with the bid as accepted, and give bonds with good and sufficient surety or sureties, as may be required, for the faithful performance and proper fulfillment of such contract, then the above obligations shall be void and of no effect, otherwise to remain in full force and virtue.

B. In the event of the withdrawal of said bid within the period specified, or the failure to enter into such contract and give such bonds withing the time specified, if the principal shall pay the City the difference between the amount specified in said bid and the amount for which the City may procure the required work and supplies. If the latter amount be in excess of the former, then the above obligations then the above obligations shall be void and of no effect, otherwise to remain in full force and virtue.

IN WITNESS WHEREOF, the above parties have executed this instrument under their several seals, this _____ day of _____, 20____, the name and corporate seal of each corporate party being hereto affixed and these presents duly signed by its undersigned representative, pursuant to authority of its governing body.

Note: If the firm is a sole ownership or partnership including limited liability company, two (2) witnesses are required to attest the signature. If the firm is a corporation, then the corporate secretary shall attest and affix the corporate seal (Attach power of attorney to the original bid bond and financial statement of Surety Company).

PRINCIPAL:

Signature

Corporate Officer & Title

ATTEST:

Signature

Corporate Secretary (Affix Corporate Seal)

WITNESSES:

ATTEST:

Signature

Corporate Secretary (Affix Corporate Seal)

SURETY:

Attorney-in-Fact (signature)

Name & Title

Name of Local Resident Agent

City, State, Zip

Telephone:

A.M. Best No.: _____ NAIC No.: _____

STATE OF _____

COUNTY OF _____

Before me this day personally appeared _____ (affiant), who, being duly sworn, deposes and says that he/she is the Attorney-in-Fact for the _____ (corporate surety) and that this person has been authorized by _____ (corporate surety) to execute the foregoing bond on behalf of the Contractor named therein in favor of the City of Port Orange, Florida.

Signature of Affiant

The foregoing instrument was acknowledged before me by means of ☐ physical presence or ☐ online notarization, this _____ day of _____, 2024, by _____ and who:

☐ Is personally known to me; or ☐ has produced _____ as identification.

Notary Public, State of _____
Printed, typed or stamped name, commission and expiration:

END OF BID BOND

This document must be completed and returned with your Submittal

IMPORTANT: This certificate must be completed and returned by the Awarded Proposer upon issuance of a Notice of Intent to Award by the Purchasing Department of the City of Port Orange.

HUMAN TRAFFICKING AFFIDAVIT
(SECTION 787.06, FLORIDA STATUTES)

STATE OF FLORIDA §
 §
COUNTY OF VOLUSIA §

The undersigned ("Affiant"), on behalf of the entity listed below ("Entity"), after being duly sworn, hereby attests as follows:

1. My name is Paul K. Culver. I am over the age of Twenty-one years old. I am the President of Paul Culver Construction, Inc., a non- governmental entity which does business in the State of Florida, hereinafter called the "Entity."
(Title) (Business Name)
2. I have personal knowledge of each and every statement of fact contained herein, and each and every statement of fact is true and correct.
3. Entity does not use coercion, as defined in Section 787.06, Florida Statutes, for labor or services.
4. The undersigned is an officer or representative of the entity and is authorized to execute this affidavit on behalf of the Entity.
5. Under penalties of perjury, I declare that I have read the foregoing Human Trafficking Affidavit and that the facts stated herein are true.

Further Affiant sayeth not.

Date: January 24, 2025

Signed: [Signature]
Print Name: Paul K. Culver
Title: President

SUBSCRIBED AND SWORN before me by means of [XX] physical presence or [] online notarization on the 24th day of January, 2025 by Paul K. Culver as President on behalf of Paul Culver Construction, Inc. who is personally known to me or who has produced _____ as identification.

(Notary Seal)



KAITLIN E. BOWDEN
Commission # HH 576597
Expires September 18, 2028

[Signature]
Notary Public, State of Florida
Printed name, commission and expiration of commission term

LEASED EMPLOYEE AFFIDAVIT

EXHIBIT CONTRACT # _____

☒ I hereby certify that I do not utilize an employee leasing company or employ leased employees. I further agree to notify the City in the event these circumstances change.

OR

☐ I affirm that an employee leasing company provides my workers' compensation coverage. I further understand that my contract with the employee leasing company limits my workers' compensation coverage to enrolled worksite employees only. My leasing arrangement does not cover un-enrolled worksite employees, independent contractors, uninsured sub-contractors or casual labor exposure.

I hereby certify that 100% of my workers are covered as worksite employees with the employee leasing company. I certify that I do not hire any casual or uninsured labor outside the employee leasing agreement. I agree to notify the City in the event that I have any workers not covered by the employee leasing workers' compensation policy. In the event that I have any workers not subject to the employee leasing arrangement, I agree to obtain a separate workers' compensation policy to cover these workers. I further agree to provide the City with a certificate of insurance providing proof of workers' compensation coverage prior to these workers entering any City jobsite.

I further agree to notify the City if my employee leasing arrangement terminates with the employee leasing company and I understand that I am required to furnish proof of replacement workers' compensation coverage prior to the termination of the employee leasing arrangement.

I certify that I have workers' compensation coverage for all of my workers through the employee leasing arrangement specified below:

Name of Employee Leasing Company: _____

Workers' Compensation Carrier: _____


A.M. Best Rating of Carrier: _____

Inception Date of Leasing Arrangement: _____

I further agree to notify the City in the event that I switch employee leasing companies. I recognize that I have an obligation to supply an updated workers' compensation certificate to the City that documents the change of carrier.

I hereby attest that the information provided in this affidavit is accurate. In addition, I certify that I have read and understand the above statements regarding my responsibility under the workers' compensation coverage.

Name of Contractor: Paul Culver Construction, Inc.

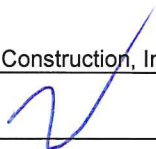Signature of Owner/Officer:  _____ Paul K. Culver

Title: President Date: January 24, 2025

This affidavit must be completed and returned by the Awarded Bidder upon issuance of a Notice of Intent to Award by the Purchasing Division of the City of Port Orange. Please note, the City of Port Orange does



ITB #24-17 Police Department Generator Replacement

REVISED (ATTACHMENT 1) - SCHEDULE OF UNIT PRICING

Name of Business:	Paul Culver Construction, Inc.
Contact Person:	Paul Culver
Email Address:	paul@paulculverconstruction.com
Authorized Signature:	

ALL UNIT PRICING IN ACCORDANCE WITH SECTION 3 - SCOPE OF WORK

Bidder must fill in each cell highlighted in GREEN, leaving no blank cells; return completed, signed form with bid submittal and include on USB/thumb drive.

ITEM #	DESCRIPTION	UNIT OF MEASURE	QUANTITY	PRICE
1	Mobilization/Demobilization	LS	1	\$ 21,700.00
2	Preconstruction Video	LS	1	\$ 1,635.00
3	Demolition	LS	1	\$ 34,400.00
4	Site Work	LS	1	\$ 136,730.00
5	Furnish and Install New Electrical Ductbank	LS	1	\$ 253,905.00
6	Install Owner Furnished Generator Docking Station	LS	1	\$ 3,700.00
7	Install Owner Furnished Transfer Switch	LS	1	\$ 19,620.00
8	Install Owner Furnished Engine Generators	LS	2	\$ 92,580.00
9	Furnish and Install Engine Generator Concrete Slab	EA	1	\$ 30,210.00
10	Furnish and Install Docking Station Concrete Slab	EA	1	\$ 2,450.00
11	Temporary Power (includes rental of a temp genset with an integrated ATS)	LS	1	\$ 97,395.00
12	As-Built Plans	LS	1	\$ 9,675.00
13	Permit Allowances	EA		\$30,000.00
LEGEND:		TOTAL PRICE		\$734,000.00

LS - Lump Sum

EA - Each



January 13, 2025

Re: Paul Culver Construction, Inc., 201 Osceola Ave., Daytona Beach, FL 32114.

To Whom It May Concern;


This letter is to serve as a general Statement of Bondability for Paul Culver Construction, Inc. Based upon normal and standard underwriting criteria at the time of the request, we should be in a position to provide Performance and Payment bonds on this account up to \$17,000,000 single with a total aggregate program of \$25,000,000.

They are currently bonded through Great Midwest Insurance Company. The Surety Company has an AM Best Rating of A- IX.

Paul Culver Construction, Inc. is an excellent contractor and we hold them in the highest regard. Obviously, we feel extremely confident in our contractor and encourage you to offer them an opportunity to show the quality and professionalism they possess.

This letter is not an assumption of liability, nor is it a bid or performance & payment bond. It is issued only as a bonding reference requested by our respected client. If you should have any questions, please do not hesitate to give me a call

Sincerely,

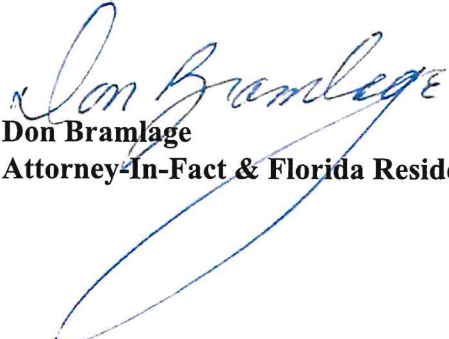
Don Bramlage
Attorney-In-Fact & Florida Resident Agent



Ron DeSantis, Governor

Melanie S. Griffin, Secretary



**STATE OF FLORIDA
DEPARTMENT OF BUSINESS AND PROFESSIONAL REGULATION**

CONSTRUCTION INDUSTRY LICENSING BOARD

THE GENERAL CONTRACTOR HEREIN IS CERTIFIED UNDER THE
PROVISIONS OF CHAPTER 489, FLORIDA STATUTES

CULVER, PAUL KEITH

PAUL CULVER CONSTRUCTION INC
201 OSCEOLA AVENUE
DAYTONA BEACH FL 32114

LICENSE NUMBER: CGC059149

EXPIRATION DATE: AUGUST 31, 2026

Always verify licenses online at MyFloridaLicense.com

ISSUED: 08/16/2024

Do not alter this document in any form.

This is your license. It is unlawful for anyone other than the licensee to use this document.





[Department of State](#) / [Division of Corporations](#) / [Search Records](#) / [Search by Entity Name](#) /

Detail by Entity Name

Florida Profit Corporation

PAUL CULVER CONSTRUCTION, INC.

Filing Information

Document Number	P05000025877
FEI/EIN Number	20-2380437
Date Filed	02/18/2005
State	FL
Status	ACTIVE
Last Event	REINSTATEMENT
Event Date Filed	10/02/2014

Principal Address

201 Osceola Ave
Daytona Beach, FL 32114

Changed: 10/05/2022

Mailing Address

201 Osceola Ave
Daytona Beach, FL 32114

Changed: 10/05/2022

Registered Agent Name & Address

CULVER, PAUL K
201 Osceola Ave
Daytona Beach, FL 32114

Address Changed: 01/26/2023

Officer/Director Detail

Name & Address

Title PRESIDENT

CULVER, PAUL K
201 OSCEOLA AVE
DAYTONA BEACH, FL 32119

Annual Reports

Report Year	Filed Date
2023	01/26/2023
2024	02/02/2024
2025	01/20/2025

Document Images

01/20/2025 -- ANNUAL REPORT	View image in PDF format
02/02/2024 -- ANNUAL REPORT	View image in PDF format
01/26/2023 -- ANNUAL REPORT	View image in PDF format
01/24/2022 -- ANNUAL REPORT	View image in PDF format
01/18/2021 -- ANNUAL REPORT	View image in PDF format
01/16/2020 -- ANNUAL REPORT	View image in PDF format
02/14/2019 -- ANNUAL REPORT	View image in PDF format
01/23/2018 -- ANNUAL REPORT	View image in PDF format
03/20/2017 -- ANNUAL REPORT	View image in PDF format
04/29/2016 -- ANNUAL REPORT	View image in PDF format
04/13/2015 -- ANNUAL REPORT	View image in PDF format
10/02/2014 -- REINSTATEMENT	View image in PDF format
06/11/2013 -- ANNUAL REPORT	View image in PDF format
01/04/2012 -- REINSTATEMENT	View image in PDF format
03/30/2010 -- ANNUAL REPORT	View image in PDF format
03/23/2009 -- ANNUAL REPORT	View image in PDF format
07/08/2008 -- ANNUAL REPORT	View image in PDF format
04/09/2007 -- ANNUAL REPORT	View image in PDF format
03/22/2006 -- ANNUAL REPORT	View image in PDF format
02/18/2005 -- Domestic Profit	View image in PDF format



CITY OF DAYTONA BEACH

Local Business Tax Receipt # BT-80888

THE CITY OF DAYTONA BEACH
301 S. Ridgewood Ave., Rm 127-B
DAYTONA BEACH, FL 32114

Business Name: PAUL CULVER CONSTRUCTION INC

Location: 201 Osceola Ave DAYTONA BEACH, FL 32114

Business Type: Contractors General

(8/10/2021 8:41 AM RSP)
FL LIC CGC059149

DEVELOPMENT SERVICES DEPARTMENT
Business Tax Division
Phone: 386-671-8280

BT-80888	BT No
8/7/2024	Valid From
9/30/2025	Valid To
8/7/2024	Payment Date
\$115.00	Fee Amt

Mail To:

PAUL CULVER CONSTRUCTION INC
1301 Beville RD #6
DAYTONA BEACH FL 32119

2025

Local Business
Tax Receipt

DISPLAY AT PLACE OF BUSINESS FOR PUBLIC INSPECTION
THE CITY DOES NOT CERTIFY OR IMPLY COMPETENCE OF BUSINESS.

CITY OF DAYTONA BEACH

BUS. TAX NO. BT-80888
THE CITY OF DAYTONA BEACH
301 S. Ridgewood Ave., Rm 127-B
DAYTONA BEACH, FL 32114

PAUL CULVER CONSTRUCTION INC
201 Osceola Ave DAYTONA BEACH, FL 32114

PAID RECEIPT

Receipt Date	Charge Name	Charge Amount	Tender Type
8/7/2024	Contractors General	\$100.00	VISA
8/7/2024	BTR Sign Fees	\$15.00	VISA
		Total \$115.00	

BID BOND**BID BOND**

Bond No.: n/a

KNOW ALL MEN BY THESE PRESENTS that Paul Culver Construction, Inc., as Contractor, duly authorized to conduct business in the State of Florida, whose principal place of business is located at 201 Osceola Avenue, Daytona Beach, FL 32114 Tel: 386-763-4190, and Great Midwest Insurance Company, as SURETY, duly authorized to conduct business in the State of Florida, whose principal place of business is located at 800 Gessner, Suite 600, Houston, Texas 77024, Tel: (713) 935-0226 (hereinafter called "SURETY"), are held and firmly bound unto the City of Port Orange, Florida, as CITY, a Florida municipal corporation, whose address is City of Port Orange, 1000 City Center Circle, Port Orange, Florida 32129, Tel: (386) 506-5501, (hereinafter called "OBLIGEE" or CITY", in the penal sum of -Five Percent of Proposed Bid- dollars and (-----)/100 (\$---5%---), lawful money of the United States, for the payment of which sum shall and truly be made, whereof PRINCIPAL and SURETY bind themselves, their heirs, executors, administrators, successors and assigns, jointly and severally, firmly by these presents.

THE CONDITION OF THIS OBLIGATION IS SUCH that, whereas the Principal has submitted the accompanying bid, dated January 27, 2025, for:

Project Name/Bid No.: Police Department Generator Replacement – ITB# 24-17

Project Address: City of Port Orange, Florida

Legal Description: See Attached Police Department Generator Replacement – ITB# 24-17

Description of Work: Police Department Generator Replacement

NOW, THEREFORE,

A. If the Principal shall not withdraw said bid withing one hundred twenty (120) days after date of opening of the same, and shall within ten (10) days after the prescribed forms are presented to it for signature, enter into a written contract with the City in accordance with the bid as accepted, and give bonds with good and sufficient surety or sureties, as may be required, for the faithful performance and proper fulfillment of such contract, then the above obligations shall be void and of no effect, otherwise to remain in full force and virtue.

B. In the event of the withdrawal of said bid within the period specified, or the failure to enter into such contract and give such bonds withing the time specified, if the principal shall pay the City the difference between the amount specified in said bid and the amount for which the City may procure the required work and supplies. If the latter amount be in excess of the former, then the above obligations then the above obligations shall be void and of no effect, otherwise to remain in full force and virtue.

IN WITNESS WHEREOF, the above parties have executed this instrument under their several seals, this 27th day of January, 2025, the name and corporate seal of each corporate party being hereto affixed and these presents duly signed by its undersigned representative, pursuant to authority of its governing body.

Note: If the firm is a sole ownership or partnership including limited liability company, two (2) witnesses are required to attest the signature. If the firm is a corporation, then the corporate secretary shall attest and affix the corporate seal (Attach power of attorney to the original bid bond and financial statement of Surety Company).

PRINCIPAL: **Paul Culver Construction, Inc.**

Signature

Paul K. Culver, President
Corporate Officer & Title

ATTEST:

Signature

Paul K. Culver
Corporate Secretary (Affix Corporate Seal)

WITNESSES:

[Signature]
[Signature]

ATTEST:

see attached power of attorney

Signature

Corporate Secretary (Affix Corporate Seal)

SURETY: **Great Midwest Insurance Company**

Attorney-in-Fact (signature)

Donald Bramlage, Attorney-In-Fact

Name & Title

Donald Bramlage

Name of Local Resident Agent

4380 St. Johns Parkway, Suite 110 Sanford, FL 32771

City, State, Zip

407-330-3990

Telephone:

A.M. Best No.: **000737** NAIC No.: **18694**

STATE OF **Florida**

COUNTY OF **Seminole**

Before me this day personally appeared **Donald Bramlage** (affiant), who, being duly sworn, deposes and says that he/she is the Attorney-in-Fact for the **Great Midwest Insurance Company** (corporate surety) and that this person has been authorized by **Great Midwest Insurance Company** (corporate surety) to execute the foregoing bond on behalf of the Contractor named therein in favor of the City of Port Orange, Florida.

Signature of Affiant **Donald Bramlage**


The foregoing instrument was acknowledged before me by means of ☒ physical presence or ☐ online notarization, this

27th day of January, 2025, by **Donald Bramlage** and who:

☒ Is personally known to me; or ☐ has produced n/a as identification.

Natalie C. Demers Notary Public, State of **Florida**

Printed, typed or stamped name, commission and expiration:

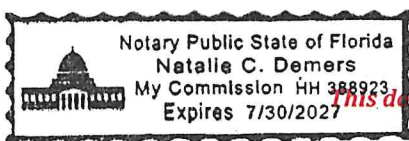

END OF BID BOND

This document must be completed and returned with your Submittal

POWER OF ATTORNEY

Great Midwest Insurance Company

KNOW ALL MEN BY THESE PRESENTS, that **GREAT MIDWEST INSURANCE COMPANY**, a Texas Corporation, with its principal office in Houston, TX, does hereby constitute and appoint:

Dale A. Belis, Marilyn Ann Blome, Donald Bramlage, Edward M. Clark, Christian Collins, F. Danny Gann, David R. Hoover, Jarrett Merlucci, Laura D. Mosholder, Charles J. Nielson, Jessica P. Reno, Audria R. Ward, Edward T. Ward, Kevin Wojtowicz, Richard Zimmerman, Charles D. Nielson, Brett M. Rosenhaus

its true and lawful Attorney(s)-In-Fact to make, execute, seal and deliver for, and on its behalf as surety, any and all bonds, undertakings or other writings obligatory in nature of a bond.

This authority is made under and by the authority of a resolution which was passed by the Board of Directors of **GREAT MIDWEST INSURANCE COMPANY**, on the 1st day of October, 2018 as follows:

Resolved, that the President, or any officer, be and hereby is, authorized to appoint and empower any representative of the Company or other person or persons as Attorney-In-Fact to execute on behalf of the Company any bonds, undertakings, policies, contracts of indemnity or other writings obligatory in nature of a bond not to exceed Ten Million dollars (\$10,000,000.00), which the Company might execute through its duly elected officers, and affix the seal of the Company thereto. Any said execution of such documents by an Attorney-In-Fact shall be as binding upon the Company as if they had been duly executed and acknowledged by the regularly elected officers of the Company. Any Attorney-In-Fact, so appointed, may be removed in the Company's sole discretion and the authority so granted may be revoked as specified in the Power of Attorney.

Resolved, that the signature of the President and the seal of the Company may be affixed by facsimile on any power of attorney granted, and the signature of the Secretary, and the seal of the Company may be affixed by facsimile to any certificate of any such power and any such power or certificate bearing such facsimile signature and seal shall be valid and binding on the Company. Any such power so executed and sealed and certificate so executed and sealed shall, with respect to any bond of undertaking to which it is attached, continue to be valid and binding on the Company.

IN WITNESS THEREOF, **GREAT MIDWEST INSURANCE COMPANY**, has caused this instrument to be signed by its President, and its Corporate Seal to be affixed this 11th day of February, 2021.




GREAT MIDWEST INSURANCE COMPANY

BY

Mark W. Haushill
President

ACKNOWLEDGEMENT

On this 11th day of February, 2021, before me, personally came Mark W. Haushill to me known, who being duly sworn, did depose and say that he is the President of **GREAT MIDWEST INSURANCE COMPANY**, the corporation described in and which executed the above instrument; that he executed said instrument on behalf of the corporation by authority of his office under the By-laws of said corporation.

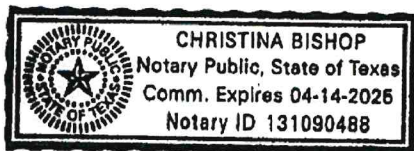

BY

Christina Bishop
Notary Public

CERTIFICATE

I, the undersigned, Secretary of **GREAT MIDWEST INSURANCE COMPANY**, A Texas Insurance Company, DO HEREBY CERTIFY that the original Power of Attorney of which the foregoing is a true and correct copy, is in full force and effect and has not been revoked and the resolutions as set forth are now in force.

Signed and Sealed at Houston, TX this 27th Day of January, 2025.



BY

Leslie K. Shaunty
Secretary

"WARNING: Any person who knowingly and with intent to defraud any insurance company or other person, files and application for insurance of claim containing any materially false information, or conceals for the purpose of misleading, information concerning any fact material thereto, commits a fraudulent insurance act, which is a crime and subjects such person to criminal and civil penalties.

EJCDC Exhibit No. 3

ITB 24 - 17

on file with Office of the City Clerk

Consisting of 154 pages

CITY OF PORT ORANGE, FLORIDA

INVITATION TO BID

ITB #24-17

Police Department Generator Replacement



City of Port Orange Purchasing Division

Prepared by: Chip Kent

Release Date: November 22, 2024

Bid Due Date & Time: December 30, 2024 @ 2:30 PM

City of Port Orange, Florida

1000 City Center Circle, Port Orange, FL 32129

(386) 506-5740

purchdiv@port-orange.org; www.port-orange.org



Legal Notice to Bidders

ITB #24-17

Police Department Generator Replacement

Notice is hereby given that the City of Port Orange is soliciting bids for ITB #24-17 Police Department Generator Replacement. Bids will be accepted in the City Clerk's office, Port Orange City Hall, 1000 City Center Circle, Port Orange, Florida 32129 until **2:30 PM Eastern Standard Time (EST) on December 30, 2024** which may be amended by addendum issued by the City. All untimely bids will not be considered and will be returned to the Bidder unopened. All bids will be evaluated to ensure they contain all required forms in order to deem the Bidder responsive or non-responsive. **Bids will be opened and read aloud at 2:30 PM EST in Council Chambers.**

There will be a mandatory pre-bid conference and site visit for the project at **10:00 AM EST on December 3, 2024** at City Hall, Council Chambers (1st floor), 1000 City Center Circle, Port Orange, FL 32129. All prospective Bidders must attend the meeting and site visit. **Only Bidders attending the mandatory pre-bid conference and site visit will be eligible to submit a bid.** All attendees to the pre-bid conference and site visit must sign in. The representative of each Bidder shall be an authorized employee of the Bidder and **MUST** sign in accordingly. Bidders are urged to obtain bid documents and familiarize themselves with the documents prior to the pre-bid conference.

DESCRIPTION: The project involves the demolition and removal of the two (2) existing generators and transport and installation of two (2) new permanent diesel generators, including modifications to existing utility outlets, concrete and parking lot improvements, and associated electrical and instrumentation upgrades.

Bidders must be a commercial entity licensed to do business in the State of Florida and perform the services identified herein. Bidders must be properly registered and licensed to provide the services identified in the scope of work by all applicable state and local agencies.

Bidder must include with their submittal a bid guarantee in the form of a bid bond executed by the Bidder and an acceptable surety or a certified check or bank draft payable to the City of Port Orange, Florida in an amount equal to five percent (5%) of the proposed bid. If awarded, the Bidder must also be able to obtain both payment and performance bonds equal to one hundred percent (100%) of project value from a surety company licensed in Florida and **must submit proof of their present bonding capacity with their submitted bid package in the form of a current (not older than 3 months) letter from Bidder's bonding agent.** Bidder's failure to include the bonding capacity letter with bid package may result in rejection of Bidder's submittal.


All bids are solicited and shall be made pursuant to the Code of Ordinances, City of Port Orange, Chapter 2, Article VI, Division 2, Section 2-263, and all bids will be evaluated in accordance with the provisions thereof. Code of Ordinances, City of Port Orange is on file in the Office of the City Clerk, City Hall, 1000 City Center Circle, Port Orange, Florida 32129 and at www.municode.com.

Copies of the bid documents, requirements, scope of service and all other pertinent information necessary to submit a complete package may be obtained electronically from the City of Port Orange Purchasing web page at www.port-orange.org/bids.aspx and DemandStar via their website at www.demandstar.com.

All questions shall be directed **in writing** to Chip Kent, Purchasing Agent at ckent@port-orange.org and purchdiv@port-orange.org and reference **"Questions on ITB #24-17 Police Department Generator Replacement" in the subject line.** Last day for questions will be **December 10, 2024 at 5:00 PM EST.**

The Cone of Silence begins with the issuance of the solicitation document and continues until City Council meets to make a final decision on an award. During this time Bidders, suppliers, contractors and sub-contractors are prohibited from all communications regarding the solicitation with City staff, City consultants, City legal counsel, City agents, or elected officials. Any Bidder who initiates any discussions or attempts to influence a member or members of the aforementioned shall be disqualified from continued participation in the procurement process with regard to that particular solicitation. While the Cone of Silence is in effect, all communications from potential Bidders, suppliers, contractors and sub-contractors must be directed to the Purchasing Division @ purchdiv@port-orange.org.

Cut along the outer border and affix this label to the outside of your sealed bid envelope/package to identify it as a "Sealed Bid". Be sure to include the name of the company submitting the bid where requested.

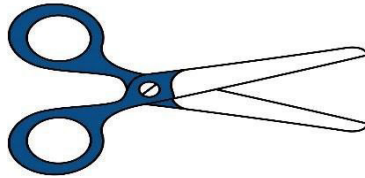

SEALED BID - DO NOT OPEN	
SEALED BID NO.:	ITB #24-17
BID TITLE:	Police Department Generator Replacement
DUE DATE/TIME:	December 30, 2024 AT 2:30 PM EST
SUBMITTED BY:	_____ (Name of Company)
BIDDER'S ADDRESS:	_____ _____
DELIVER TO:	CITY OF PORT ORANGE CITY CLERK'S OFFICE ATTN: CHIP KENT, PURCHASING AGENT PURCHASING DIVISION 1000 CITY CENTER CIRCLE PORT ORANGE, FL 32129
DATE/TIME RECEIVED:	_____ (To be stamped by Clerk's Office)

Contents

SECTION 1 – PURPOSE AND OVERVIEW	5
SECTION 2 – INSTRUCTIONS TO BIDDERS.....	5
SECTION 3 – SCOPE OF WORK	8
SECTION 4 – STANDARD PURCHASE DEFINITIONS.....	9
SECTION 5 – GENERAL TERMS AND CONDITIONS	11
SECTION 6 – SPECIAL REQUIREMENTS/INSTRUCTIONS.....	30
SECTION 7 – REQUIRED FORMS	32
FORM 7.1 – BID SUBMITTAL CHECKLIST.....	32
FORM 7.2 – BIDDER’S ACKNOWLEDGEMENT.....	33
FORM 7.3 – ADDENDUM AND CHANGE ORDER PROCEDURE ACKNOWLEDGEMENT.....	34
FORM 7.4 – DRUG-FREE PREFERENCE STATEMENT.....	35
FORM 7.5 – SWORN STATEMENT ON PUBLIC ENTITY CRIMES.....	36
FORM 7.6 – ANTI-COLLUSION	37
FORM 7.7 – STATEMENT OF BIDDER’S QUALIFICATIONS.....	38
FORM 7.8 – PROFESSIONAL REFERENCES FOR PREVIOUS EXPERIENCE.....	39
FORM 7.9 – LISTING OF SUBCONTRACTORS.....	41
FORM 7.10 - SCRUTINIZED COMPANIES CERTIFICATION.....	42
FORM 7.11 – LOCAL BUSINESS AFFIDAVIT OF ELIGIBILITY	43
FORM 7.12 – E-VERIFY AFFIDAVIT	44
FORM 7.13 – CERTIFICATION REGARDING DEBARMENT	45
FORM 7.14 - AFFIDAVIT OF COMPLIANCE WITH F.S. 287.138.....	46
FORM 7.15 – NO BID RESPONSE.....	47
APPENDIX A - 44 C.F.R. PART 18 CERTIFICATION REGARDING LOBBYING.....	48
(ATTACHMENT 1) – SCHEDULE OF UNIT PRICING	49
BID BOND.....	50
PAYMENT & PERFORMANCE BOND (for informational purposes only).....	52
LEASED EMPLOYEE AFFIDAVIT (for informational purposes only).....	55
AFFIDAVIT REGARDING WORKERS’ COMPENSATION (for informational purposes only)	56
HUMAN TRAFFICKING AFFIDAVIT (for informational purposes only).....	57
CITY OF PORT ORANGE CONTRACT DOCUMENTS (for informational purposes only)	58

SECTION 1 – PURPOSE AND OVERVIEW

The purpose of this Invitation to Bid (ITB) is to solicit competitive sealed bids from Firms or Companies (Bidders) for the removal, disposal of existing generators and the installation of two (2) replacement generators for the Police Department.

It is the intent and purpose of the City of Port Orange (City) that this Invitation to Bid promotes competitive selection. It shall be the Bidder's responsibility to advise the Purchasing Division of any language, requirements, etc. or any combination thereof that inadvertently restricts or limits the requirements stated in this ITB to a single source.

SECTION 2 – INSTRUCTIONS TO BIDDERS

Bidders desiring to provide services, as described herein shall submit sealed bids, including one (1) original and one (1) digital (flash drive) version in PDF format, in conformance with the detailed submittal instructions.

TIMELINE (Eastern Standard Time)

The City reserves the right to alter dates as needed.

DESCRIPTION	DATE
Date of distribution	November 22, 2024
Mandatory pre-bid conference and site visit	December 3, 2024 at 10:00 AM
Deadline for questions	December 10, 2024 by 5:00 PM
Addendum posting (if needed)	December 17, 2024
Bids due	December 30 2024 by 2:30 PM
City Council meeting for approval of Recommendation of Award	To Be Determined

Bids must be delivered in a sealed envelope/package and delivered to:

City of Port Orange City Clerk's Office
Attn: Chip Kent, Purchasing Agent
Purchasing Division
1000 City Center Circle
Port Orange, FL 32129

Sealed bids must be delivered no later than the date and time listed in the Timeline above. All times referenced are local time. Bids shall be sealed, and Bidders shall clearly indicate on the outside of their bid the following:

- a. Invitation to Bid (ITB) Number and Title
- b. Date of Opening
- c. Name of Bidder
- d. Address of Bidder

Due to the timing of mail service, the City cautions Bidders to ensure actual delivery of bids to the City prior to the deadline set for receiving bids. Carrier and hand deliveries of bids will be accepted in the City Clerk's Office, Port Orange City Hall, 1000 City Center Circle, Port Orange, Florida 32129 until the date and time referenced in the Timeline above or as amended by addendum issued by the City. Bids received after the established deadline shall not be considered.

Bidders are cautioned that they are responsible for delivery to the specific location cited above. Therefore, if your bid, proposal, statement or quotation is delivered by an express mail carrier or by any other means, it is your responsibility to ensure delivery to the above address. The City will not be responsible for deliveries made to any place other than the specified address.

Offers by telephone or email shall not be accepted. Also, Bidders are instructed NOT to fax their bid package. **Faxed bids will be rejected as non-responsive regardless of where or when the fax is received.**

All bids will be opened publicly, and the names of all Bidders shall be read aloud. All conferences and meetings regarding this ITB are recorded electronically (audio only). The City of Port Orange reserves the right to reject any or all bids or parts of bids if it is in the best interest of the City.

PRE-BID CONFERENCE

There will be a mandatory pre-bid conference and site visit on the date and time referenced in the Timeline above at City Hall, Council Chambers (1st Floor), 1000 City Center Circle, Port Orange, Florida 32129. All prospective Bidders must attend the meeting and site visit. **Only Bidders attending the mandatory pre-bid conference and site visit will be eligible to submit a bid.** All attendees to the mandatory pre-bid conference and site visit MUST sign in. The representative of each Bidder shall be an authorized employee of the Bidder and must sign in accordingly. The site visit will immediately follow the meeting in Council Chambers.

QUESTIONS

All questions shall reference "ITB #24-17 Police Department Generator Replacement" in the subject line. All questions concerning this ITB shall be submitted in writing no later than the date and time referenced in the Timeline above to:

Chip Kent, Purchasing Agent
1000 City Center Circle
Port Orange, FL 32129
ckent@port-orange.org
purchdiv@port-orange.org

ADDENDA

The City will issue responses to inquiries and any other corrections or amendments it deems necessary in written addenda issued prior to the bid due date. Bidders should not rely on any representations, statements or explanations other than those made in this ITB or in any addendum to this ITB. Where there appears to be a conflict between the ITB and any addenda issued, the last addendum issued will prevail. The Bidder should verify prior to submitting a bid that all addenda have been received and reviewed. All addenda will be published on the City Purchasing web page at www.port-orange.org/bids.aspx and the DemandStar website at www.demandstar.com.

The City of Port Orange reserves the right to consider the omission of an acknowledgment of addendum as cause for rejection of the ITB submittal.

This provision exists solely for the convenience and administrative efficiency of the City of Port Orange. No Bidder or other third party gains any rights by virtue of this provision or the application thereof, nor shall any Bidder or third party have any standing to sue or cause of action arising therefrom.

CLARIFICATIONS

It is the Bidder's responsibility to become familiar with and fully informed regarding the terms, conditions and specifications of this ITB. Lack of understanding and/or misinterpretation of any portions of this ITB shall not be cause for withdrawal of your bid after opening or for subsequent protest of award.

MINIMUM QUALIFICATIONS

All Bidders must be certified and licensed General Contractors. Bidders shall be licensed to do business in the State of Florida. Submit a Sunbiz report showing your company registered as "Active".

Bidders must provide a minimum of three (3) verifiable references from similar scopes of work as identified in this ITB on the provided *Professional References* form (Form 7.8). Failure to provide verifiable references may cause the Bidder to be deemed non-responsive. The City of Port Orange is not to be used as a reference.

NO LOBBYING

All Bidders are hereby placed on notice that the City of Port Orange Council, City Employees/Staff, nor Members of the Evaluation Committee (with the exception of the City of Port Orange Purchasing Division personnel designated to receive requests for interpretations or corrections) are not to be lobbied, directly or indirectly either individually or collectively, regarding this ITB. During the entire procurement process, all Bidders and their subcontractors, sub-consultants, or agents are hereby placed on notice that they are not to contact any persons listed above for such purposes as holding meetings of introduction, dinners, etc. if they intend to submit or have submitted bids for this project. Any Bidder contacting individuals mentioned herein in violation of this warning may automatically be disqualified from further consideration for this ITB.

SCHEDULE OF UNIT PRICING

Schedule of Unit Pricing is to be completed as directed and without modification and returned as part of the ITB submittal prior to the ITB deadline for submission. Failure to fill out the Schedule of Unit Pricing as directed and without modification may negatively affect the evaluation of your bid.

EXCEPTIONS TO SPECIFICATIONS

If taking exception to any portion of the ITB specifications, the Bidder must indicate those exceptions as stated on the *Bidder's Acknowledgement* (Form 7.2).

BID SUBMISSION AND WITHDRAWAL

Unless otherwise specified, Bidder shall use the forms supplied by the Purchasing Division. Bids, once opened, become the property of the City, cannot be withdrawn, and will not be returned to the Bidders. Upon opening, bids become subject to public disclosure in accordance with Chapter 119, Florida Statutes.

CORRECTION OF BIDS

Correction of inadvertently erroneous bids shall be permitted up to the time of ITB opening. Bidders shall not be allowed to modify their bids after the opening time and date.

WITHDRAWAL OF BIDS

NO bid shall be withdrawn for a period of one-hundred-twenty (120) days subsequent to the bid opening without the consent of the City of Port Orange. Negligence on the part of the Bidder's firm in preparing their bid confers no right of withdrawal or modification after the bid has been opened at the appointed time and place by the City of Port Orange. Any such withdrawn bid shall not be resubmitted.

OPENING OF BIDS

Bids will be received until the date and time stated in this ITB and will be publicly opened and read at the place, time and date stated. The City bears no responsibility for the premature opening of a bid not properly addressed and identified.

LITIGATION HISTORY

The City will consider a Bidder's litigation history information in its review and determination of responsibility. All Bidders are required to disclose to the City all "material" cases filed, pending, or resolved during the last five (5) years prior to the solicitation response due date, whether such cases were brought by or against the Bidder, any parent or subsidiary of the Bidder, or any predecessor organization. If the Bidder is a joint venture, the information provided should encompass the joint venture (if it is not newly formed for purposes of responding to the solicitation) and each of the entities forming the joint venture. Although the review of a Bidder's litigation history is an issue of responsibility, the failure to provide litigation history as required in the Evaluation Criteria may result in a recommendation of non-responsive by the Purchasing Manager.

DEBARMENT HISTORY

The City will consider a Bidder's debarment history information in its review and determination of responsibility. All Bidders are required to disclose to the City all cases of debarment filed, pending, or resolved by the City or other public entity during the last five (5) years prior to the solicitation response due date, whether such actions were brought by or against the Bidder, any parent or subsidiary of the Bidder, or any predecessor organization. If the Bidder is a joint venture, the information provided should encompass the joint venture (if it is not newly formed for purposes of responding to the solicitation) and each of the entities forming the joint venture. Although the review of a Bidder's debarment history is an issue of responsibility, the failure to provide debarment history as required on the *Certification Regarding Debarment, Suspension and Other Responsibility Matters* (contained herein) may result in a recommendation of non-responsive by the Purchasing Manager.

REJECTION OF BIDS

The City reserves the right to reject any and/or all bids when such rejection is in the best interest of the City.

BIDS MAY BE REJECTED AND/OR BIDDER(S) DISQUALIFIED FOR THE FOLLOWING REASONS:

- (a) Failure to update the information on file including address, product, service or business descriptions.

- (b) Failure to perform according to contract provisions.
- (c) Conviction in a court of law of any criminal offense in connection with the conducting of business.
- (d) Evidence of a violation of any federal or state antitrust law based on the submission of bids or proposals, or the awarding of contracts.
- (e) Evidence that the Bidder has attempted to give a City employee a gratuity of any kind for the purpose of influencing a recommendation or decision in connection with any part of the City's purchasing activity.
- (f) Other reasons deemed appropriate by the City.

OWNERSHIP OF DOCUMENTS

All documents resulting from this solicitation will become the sole property of the City of Port Orange. The Bidder must meet all requirements for retaining public records and transfer, at no cost, to the City all public records in the possession of the Bidder upon termination of this Agreement and destroy any duplicate public records that are exempt or confidential and exempt from public records disclosure requirements. All records stored electronically must be provided to the City in a format that is compatible with the information technology systems of the City.

AMERICANS WITH DISABILITIES ACT (ADA)

If you need special services provided under the Americans with Disabilities Act, contact the ADA Coordinator in our Human Resources office at 386-506-5560 at least 48 hours before the scheduled event.

REQUIRED DOCUMENTS FOR AWARDED BIDDER

The awarded Bidder shall return all the required post-award documents within 10 days after the issuance of the Notice of Intent to Award in order to execute the contract.

SECTION 3 – SCOPE OF WORK

SCOPE OF WORK:

The location is the City of Port Orange Police Department, 4545 S. Clyde Morris Blvd., Port Orange, FL 32129. The project involves the demolition and removal of the two (2) existing generators and transport and installation of two (2) new permanent diesel generators currently stored at the Water Production Plant. This includes one (1) docking station; one (1) automatic transfer switch; parking lot improvements; staircase and platform generator appurtenances, existing gas utility modifications, concrete modifications and associated electrical and instrumentation upgrades.

The Contractor shall furnish all labor, equipment, tools, services and incidentals to complete all work which is reasonably and properly inferable and necessary for the proper completion of the work in a substantial manner and in compliance with the requirements stated or implied by these Specification and Drawings (posted as separate documents).

The Contractor shall perform the work in place, maintaining continuous service, and shall include repairs, testing, permits, cleanup, replacements and restoration required as a result of any and all damages caused during this installation.

The Contractor shall comply with all City, County, State, Federal, and other codes which are applicable to this Project.

DRAWINGS, SPECIFICATIONS AND REQUIREMENTS: TO BE PROVIDED BY MEAD HUNT

Please refer to **Attachment 2 "POPD Generator IFB_DWGS"** and **Attachment 3 "POPD Generator Bid SPECS"** posted as separate documents on the City's webpage www.port-orange.org/bids.aspx and DemandStar www.demandstar.com.

CONTRACTOR'S USE OF PREMISES

The Contractor shall assume full responsibility for the protection and safekeeping of products and materials at the job site. If additional storage or work areas are required, they shall be obtained by the Contractor at no additional cost to the Owner. The Contractor shall establish work sequence based on the use of crews to facilitate completion of construction and testing within the specified Contract time. Contractor shall coordinate with Owner to meet all Police Department and security clearance requirements, including their staff and subcontractors.

SECTION 4 – STANDARD PURCHASE DEFINITIONS

The City will use the following definitions in instructions to Bidders, terms and conditions, special provisions, technical specifications and any other solicitation documents.

1. **Addendum** is a formal written document, released prior to the public opening that modifies any aspect of a Solicitation. Plural: Addenda
2. **Alternate Bid** means multiple bids with substantive variations from the same Bidder in response to a Solicitation.
3. **Amendment** is a formal written agreement, signed by both parties, that modifies an existing contractual agreement.
4. **Appropriate, Appropriated, or Appropriation** means the adoption by the City Council of the City of a budget for a fiscal year that includes payments to be made under the Contract during the respective fiscal year.
5. **Best Value** means the highest overall value to the City based on factors that include, but are not limited to, price, quality, design, and workmanship.
6. **Bid** is a complete, properly signed response to an Invitation to Bid, which if accepted, would bind the Bidder to perform the resultant Contract.
7. **Bid Guaranty (Bid Bond)** guarantees that the Bidder (a) will not withdraw the bid within the period specified for acceptance, and (b) will execute a Contract and furnish required bonds and any necessary insurance within the time specified in the Solicitation, unless a longer time is allowed by the City. The guarantee will be returned to the Bidder upon execution of a Contract
8. **Bidder or Proposer** is a person, firm, or entity that submits a Response to a Solicitation. Any Bidder/Proposer may be represented by an agent after submitting evidence demonstrating the agent's authority. The agent cannot certify as to his own agency status.
9. **City** means the City of Port Orange.
10. **Competitive Negotiation** means a method for acquiring goods, services, and construction for public use in which discussions or negotiations may be conducted with responsible offerors who submit Responses through a Request for Proposals, Request for Statements of Qualifications, or Invitation to Negotiate.
11. **Competitive (Formal) Solicitation** is the process of requesting and receiving two or more sealed bids, proposals, statements of qualifications or replies submitted by responsive Bidders/Proposers in accordance with the terms of a competitive process, regardless of the method of procurement.
12. **Competitive Range** means the responsive submissions that meet the evaluation criteria and are considered to be reasonably susceptible of award.
13. **Construction** means the process of building, repairing, improving, and alterations, conversion or extension of building, parks, utilities, streets or other improvements or alterations to real property.
14. **Contract** is a written agreement or purchase order issued for the purchase of goods or services.
15. **Contractor** means the person, firm or entity selling goods or services to the City under a Contract.
16. **Deliverables** means the goods, products, materials, and/or services to be provided to the City by a Bidder.
17. **Due Date** means the date and time specified for receipt of Responses to a Solicitation.
18. **End User** is a person, program, agency, or other eligible user who uses a contract to purchase a commodity or contractual service.
19. **Evaluation Committee/Team** is a temporary group of City personnel who are responsible for the evaluation of proposals, statements of qualifications or replies as part of a Request for Proposals (RFP), Request for Submission of Qualifications (RFSQ), or Invitation to Negotiate (ITN), or competitive grant process.
20. **Evaluator** is a member of the evaluation committee/team.
21. **Goods** are supplies, materials, or equipment.
22. **Intent to Award** is a document, published on DemandStar, that informs the public and respondents of the City's decision to award a contract pursuant to a previously issued competitive solicitation.
23. **Invitation to Bid (ITB) or Bid** means a formal request to prospective Bidders requesting pricing for a specified Good or Service which has been advertised for bid in a newspaper.
24. **Invitation to Negotiate (ITN)** means a formal request to prospective proposers requesting proposed specifications and pricing of a product and/or service which has been advertised for replies in a newspaper.
25. **Issues** means points, matters, or concerns to be addressed during negotiations.
26. **Lead Negotiator** is the negotiator responsible for leading and facilitating the formal negotiation discussions and selecting other required negotiation team members. Is often the "driver of change" and seeks alternatives/options.

27. **Lowest Responsible Bid** means the responsive bid meeting all requirements of the specifications, terms, and conditions of the Invitation to Bid resulting in the lowest cost to the City in a total cost concept or based solely on price, taking into consideration the financial and practical ability of the Bidder to perform the Contract, past performance of the Bidder, and compliance with all City ordinances concerning the purchasing process.
28. **Lowest Responsible Bidder** means the Bidder submitting lowest responsible bid.
29. **Negotiation Team** is a temporary group of City personnel who are responsible for negotiations as part of an Invitation to Negotiate (ITN).
30. **Negotiator** is a member of the negotiation team.
31. **Non-Professional Services** are services performed that are not of a professional nature such as lawn care, security, janitorial, etc.
32. **Offer** means a complete signed Response submitted to the City in response to a Solicitation including, but not limited to, a bid submitted in response to an Invitation to Bid, a Proposal submitted in response to a Request for Proposal, a Quote submitted in response to a Request for Quotation, a Statement of Qualifications and interest submitted in response to a Request for Statements of Qualifications, or a Reply submitted in response to an Invitation to Negotiate.
33. **DemandStar** is the official online repository for all City competitive solicitations.
34. **Outlier** is a bid, offer, or proposal which is determined by the Purchasing Director or Manager to be significantly dissimilar to or inconsistent with, competing bids or offers.
35. **Pre-Bid/Proposal/Statement/Reply Conference** means a meeting conducted by the Purchasing Office, held in order to allow Bidders/Proposers to ask questions about the proposed Contract and particularly the Contract specifications with the City department requesting the goods/services.
36. **Price Analysis** is an evaluation of the total cost of a contract in order to determine if the price is reasonable.
37. **Procurement (Process)** is a term used in the governmental sector for the combined functions of acquiring (purchasing) needed goods and/or services, receiving and inspection, inventory management, contract administration, and disposal/surplus.
38. **Professional Services** means those services within the scope of the practice of architecture, professional engineering, landscape architecture, or registered surveying and mapping, as defined by the laws of the state, or those performed by any architect, professional engineer, landscape architect, or registered surveyor and mapper in connection with his or her professional employ mentor practice.
39. **Protest** is a formalized process by which respondents have an opportunity to challenge a procurement practice or contract award.
40. **Proposal** is a complete, properly signed Response to a Request for Proposal, based on performance that is offered rather than on that of price alone, which if accepted, would bind the Proposer to perform the resultant Contract.
41. **Purchase Order** is an order placed by the Purchasing Division for the purchase of Goods or Services written on the City's standard Purchase Order form and which, when accepted by the Bidder, becomes a contract. The Purchase Order is the Bidder's authority to deliver and invoice the City for Goods or Services specified, and the City's commitment to accept the Goods or Services for an agreed upon price.
42. **Request for Proposal (RFP)** means a formal request to prospective proposers requesting qualifications of the proposer and pricing for a specified Good or Service which has been advertised for Proposal in a newspaper.
43. **Request for Statement of Qualifications (RFSQ)** means a formal request to prospective proposers requesting statements of qualifications pursuant to Florida Statute 287.055 "Consultant's Competitive Negotiation Act" which has been advertised for Statement in a newspaper.
44. **Respondent** means an entity that has (or will, i.e. "prospective respondents") submitted a response to a competitive solicitation conducted to create a contractual relationship for the provision of commodities or services.
45. **Response/Submission** means all materials submitted to the City by a respondent as part of a solicitation. A response may be called a bid, proposal, statement of qualifications, or a reply, depending on the type of competitive solicitation being issued.
46. **Responsible (Bidder)** is a Bidder who has the capability in all respects to fully perform the contract requirements and the integrity and reliability that will assure good faith performance.
47. **Responsive (Bidder)** is a Bidder that has submitted a bid, proposal, statement of qualifications, or reply that conforms in all material respects to the solicitation.
48. **Scope** means the extent of the area or subject matter that something deals with or to which it is relevant.

49. **Scope of Work** means a description of the work activities, deliverables, and/or timeline that a Bidder must execute in terms of delivering specific commodities or in performance of contractual services.
50. **Services** include all work or labor performed for the City on an independent contractor basis other than construction.
51. **Solicitation** means a formal request, as applicable, for prospective Bidders/Proposers to submit responses to an Invitation to Bid, Request for Proposal, Request for Qualifications, Invitation to Negotiate, or a Request for Quotation.
52. **Solicitation Document** means a document, or collection of documents, either paper or electronic, that contains all information required to conduct a competitive procurement project according to § 287.057, Florida Statutes.
53. **Stakeholder** means an individual, who is not likely to become a supplier, who has an interest in the commodities/contractual services needed.
54. **Subcontractor** means a person, firm or entity providing goods or services to a Bidder/Proposer to be used in the performance of the Bidder/Proposer's obligations under the Contract.
55. **Subject Matter Expert** means a person who has working or expert knowledge about a particular topic or field.
56. **Unbalanced Bid** means a bid that is based on prices which are significantly less than cost for some bid items and significantly more than cost for others.

SECTION 5 – GENERAL TERMS AND CONDITIONS

These instructions are standard for all contracts for commodities or services issued through the City of Port Orange Purchasing Division. General Requirements apply to all advertised Solicitations; however, **these may be superseded, in whole or in part, by the SPECIAL PROVISIONS/INSTRUCTIONS OR OTHER DATA CONTAINED HEREIN.**

1. ACCEPTANCE BY CITY

The City shall have a reasonable time (but not less than 30 days) after receipt to inspect the goods and services tendered by the Bidder. The City at its option may reject all or any portion of such goods or services which do not, in City's sole discretion, comply in every respect with all terms and conditions of the contract. The City may elect to reject the entire goods and services tendered even if only a portion thereof is nonconforming. If the City elects to accept nonconforming goods and services, the City, in addition to its other remedies, shall be entitled to deduct a reasonable amount from the price thereof to compensate the City for the nonconformity. Any acceptance by the City, even if non-conditional, shall not be deemed a waiver or settlement of any defect in such goods and services. The material delivered as a result of this solicitation shall remain the property of the seller until a physical inspection and actual usage of the item(s) is made and thereafter deemed acceptable to the satisfaction of the City, in compliance with the terms and specifications contained herein. In the event that the item(s) supplied to the City is/are found to be defective, or does/do not conform to specifications, the City reserves the right to cancel the order upon written notice to the seller and return the item(s) to the seller at the seller's expense.

2. ADDENDA

When specifications are revised, the City of Port Orange Purchasing Division will issue an addendum addressing the nature of the change. Bidders should acknowledge all addenda by completing Form 7.3 *Addendum and Change Order Procedure Acknowledgement* and include it in the returned response package. Failure to acknowledge the correct number of addenda issued may result in rejection of the response. It is the responsibility of the Bidder to ensure all addenda have been received and reviewed prior to submitting a bid. All addenda shall be posted by the City on DemandStar at www.demandstar.com and the City of Port Orange Purchasing web page at <https://www.port-orange.org/bids.aspx>. The City shall issue responses to inquiries and any other corrections or amendments it deems necessary in written addenda issued prior to the solicitation response due date. Bidders should not rely on any representations, statements or explanations other than those made in this solicitation or in any addendum to the solicitation. Where there appears to be a conflict between the solicitation and any addenda issued, the last addendum issued shall prevail.

3. ADDITIONAL GOODS

Products, materials and goods not specifically identified in this bid request may be added to any resultant contract upon mutual consent of the contracting parties. The City reserves the right to add or delete products

or materials of similar nature, within the family of products of "ITB Item(s)" and their commodity codes, to those items requested in this bid.

4. **ANTI-COLLUSION STATEMENT**

By submitting a response to a formal solicitation, the Bidder affirms that this response is without previous understanding, agreement, or connection with any person, business, or corporation submitting a response for the same materials, supplies, or equipment, and that the response is in all respects fair, and without collusion or fraud. Additionally, Bidder agrees to abide by all conditions of this solicitation and certifies that he/she is authorized to sign the response for the bidding company/firm. In submitting a response to the City of Port Orange, the Bidder offers and agrees that if the response is accepted, the Bidder shall convey, sell, assign or transfer to the City of Port Orange all rights, title and interest in and to all causes of action it may now or hereafter acquire under the Anti-trust laws of the United States and the State of Florida for price fixing relating to the particular commodities or services purchased or acquired by the City of Port Orange. At the City's discretion, such assignment shall be made and become effective at the time the City tenders final payment to the Bidder.

5. **APPLICABLE LAWS**

In connection with the furnishing of supplies or performance of work under the contract, the Bidder agrees to comply with the Fair Labor Standards Act, Equal Opportunity Employment Act, and all other applicable federal and state laws, regulations and executive orders to the extent that the same may be applicable.

6. **ASSIGNMENT**

The successful Bidder shall not sell, assign, transfer or convey this contract in whole or in part, without the prior written consent of the City of Port Orange. Any such assignment or transfer shall not release the Bidder from all contractual obligations.

7. **AUTHORITY TO CONDUCT BUSINESS IN FLORIDA**

A Florida corporation or partnership is required to provide evidence with its response that it is authorized to transact business in Florida and is in good standing with the Florida Department of State. If not with its response, such evidence must be submitted to the City no later than five (5) business days from request of the Purchasing Manager. A foreign (out-of-state) corporation or partnership is required to provide evidence with its response that it is authorized to transact business in Florida and is in good standing with the Florida Department of State. If not with its response, such evidence must be submitted to the City no later than five (5) business days from request of the Purchasing Manager. A joint venture is required to provide evidence with its response that it, or at least one of the joint venture partners, is authorized to transact business in Florida and is in good standing with the Florida Department of State. If not with its response, such evidence must be submitted to the City no later than five (5) business days from request of the Purchasing Manager. However, the joint venture is required to provide evidence prior to contract execution that the joint venture is authorized to transact business in Florida and provide the City with a copy of the joint venture Agreement. A joint venture is also required to provide with its response a Statement of Authority indicating that the individual submitting the joint venture's proposal has the legal authority to bind the joint venture. If not with its response, such evidence must be submitted to the City no later than five (5) business days from the request of the Purchasing Manager.

8. **AWARDS**

Recommendation for award will be considered by the City of Port Orange City Council at the earliest possible regular meeting subsequent to the evaluation process. This ITB is issued in accordance with and shall be governed by the provisions of the City's Purchasing Manual. The City of Port Orange City Council reserves the right to make award(s) by individual sections, groups, all or none, or a combination thereof, with one or more Bidders; to reject any and all bids, or to waive any informality or technicality in bids received as deemed to be in the best interest of the City. The City does not award publicly funded contracts to those who knowingly employ unauthorized alien workers in violation of section 274A(e) of the Immigration and Naturalization Act, 8 United States Code s1324a(e). Such employment deprives legal workers of job opportunities. Violation of section 274A(e) shall be grounds for unilateral cancellation of the contract, bid or quote for purchase of services and goods by the City of Port Orange.

9. **AWARD AND EXECUTION OF CONTRACT**

When a bid received has been determined to be satisfactory, a contract will be awarded, or Purchase Order issued to the lowest responsive and responsible Bidder within the time designated in the contract documents. The Bidder(s) to whom the award is made shall execute the contract(s) and return it, together with the properly executed bonds and insurance certificates to the City within the time specified.

10. **BID RETURNS**

Bidders shall return all completed responses to the City of Port Orange at the address set forth in Section 2 of this document on the date and at the time specified. Late submissions will not be accepted and shall be returned to Bidders unopened.

11. **BID PROTEST**

Any person who is adversely affected by the City's decision or intended decision shall file with the City Purchasing Manager a notice of protest in writing within 72 hours after the posting of the notice of decision or intended decision. With respect to a protest of the terms, conditions, and specifications contained in a solicitation, including any provisions governing the methods for ranking bids, proposals, statements, or replies, awarding contracts, reserving rights of further negotiation, or modifying or amending any contract, the notice of protest shall be filed in writing within 72 hours after the posting of the solicitation. Saturdays, Sundays, and state holidays shall be excluded in the computation of the 72-hour time established herein. The formal written protest shall be filed with the Purchasing Manager in writing within ten (10) days after the date the notice of protest is filed. The formal written protest shall state with particularity the facts and law upon which the protest is based. Failure to file a notice of protest or failure to file a formal written protest shall constitute a waiver of proceedings. Upon receipt of the formal written protest that has been timely filed, the City shall stop the solicitation or contract award process until the subject of the protest is resolved by final City action. However, the City may continue the solicitation or award process, provided the City Manager sets forth in writing particular facts and circumstances which require the continuance of the solicitation or contract award process without delay in order to avoid an immediate and serious danger to the public health, safety, or welfare. The City shall provide an opportunity to resolve the protest by mutual agreement between the parties. The policy this City has established is as follows:

- a. As soon as possible after receipt, the Purchasing Manager shall provide written bid protest to City Manager, City Attorney, Department Head involved, and Supervisor directly involved in the acquisition.
- b. Purchasing Manager shall schedule within seven (7) business days, excluding weekends and holidays, a meeting with the above-mentioned individuals or designee and protestor. The intent of the meeting is to provide a review and/or solution prior to going before Council. After reviewing all relevant information, the City Manager shall render a decision.
- c. If the protestor disagrees, he/she may appeal to the City Council at a formal council meeting. After reviewing the evidence, the City Council will issue their decision. The City Council's decision is final; however, the protestor can appeal the decision to the Circuit Court in Volusia County, Florida within thirty (30) days of the City Council's final decision. Decisions at all levels shall be in writing to the protestor.

12. **BID TABULATION**

Bidders who wish to receive a copy of the bid tabulation may obtain it via DemandStar at www.demandstar.com or on the City Purchasing web page at www.port-orange.org/bids.aspx.

13. **BIDDER'S PRODUCT OR SERVICES**

The Bidder's product (if applicable) delivered to the City shall be free of all liens, claims or encumbrances, and the Bidder warrants that it has a clear title to the product being delivered.

- a. If the Bidder is contracted to provide services, such services shall be fully satisfactory to the City as determined by the City.
- b. The Bidder shall provide the City with any data, reports or other information as required and requested by the City to enable it to utilize the product or service furnished by the Bidder.
- c. In furnishing the service or product to the City, the Bidder shall comply with all federal, state, county laws, and city rules, regulations and codes and their successors or amendments. Violation of such laws, rules, regulations and codes may be grounds for delaying or reducing the amount due, or in rescinding the contract, proposal or quote.

14. **BONDS**

If this solicitation requires submission of bid guarantee and payment and performance bonds, there will be a separate section explaining those requirements. When the Purchasing Manager deems it necessary, bid bonds/deposits shall be prescribed and are advertised in the public notices inviting bids. Responses submitted without the required bid bond or certified check shall be deemed non-responsive. Normally, if a bid bond/deposit is requested, it is in the amount of five percent (5%) of the bid amount.

Depending on the amount and/or nature of the work to be performed, a Payment and Performance Bond may be requested and shall be in an amount equal to one hundred percent (100%) of the total contract amount which will be recorded by the City, at the awarded Bidder's sole cost and expense, with the Clerk of the Circuit Court, Volusia County, Florida. After recording, the City will furnish to the awarded Bidder the recording information for the bond to evidence that the Bidder has met the requirements of Florida law. The City will bill the cost of recording to the awarded Bidder. Unsuccessful respondents are entitled to the return of their bid bond. A successful respondent shall forfeit any surety required by the Purchasing Manager upon failure of the respondent to enter into a contract within the time specified after the award of bid.

15. **CERTIFICATE OF INSURANCE**

Upon issuance of a notice of intent to award, the selected Bidder will be required to submit a Certificate of Insurance showing proof of adequate coverage for professional general liability, errors and omissions and workers' compensation as identified under the insurance requirements of this solicitation and listing the City of Port Orange as Additional Insured prior to execution of the contract.

16. **CHANGE ORDERS**

No oral statement of any person shall modify or otherwise change, or affect the terms, conditions or specifications stated in the resulting contract. All change order requests shall be made in writing by the supplier/contractor for review by the Contract Administrator for the City of Port Orange. No work shall be performed as set forth in the change order until the Bidder receives an executed Purchase Order for the requested change.

17. **CHANGE ORDER REQUEST NOTIFICATION**

The awarded Bidder is responsible for giving the City of Port Orange, prior to the contract expiration date, at least forty-five (45) calendar days of advance notice for any anticipated changes in price greater than \$25,000, and any changes in time and/or scope of the awarded contract. The Bidder shall not continue to provide services past the contract expiration date unless approved by a written Change Order Notice from the City.

18. **CLEAN UP**

Upon completion of the delivery of materials, the Bidder shall restore any/all public and private property which may have been damaged during delivery. Restoration is meant to include removal of any spillage or restoring damage to the edge of pavement, sidewalks, driveways, landscaped areas, etc. Bidder shall make repairs consistent with or better than what existed prior to delivery. This shall be understood to include the use of sod or seed and mulch to replace (if necessary) existing grass that has been damaged. If sod is used it shall match the sod present on the effected property. Bidder shall make all repairs and restorations at his/her expense.

19. **CONDUCT OF BIDDERS**

All Bidders or individuals acting on behalf of a Bidder are hereby prohibited from lobbying or otherwise attempting to persuade or influence any member of the Evaluation Committee, City Council members, or City staff at any time during the course of the solicitation process. The solicitation process shall end upon issuance of the written staff recommendation (Notice of Intent to Award) for selection of a Bidder. All Bidders or individuals acting on behalf of a Bidder are further prohibited from contacting or otherwise attempting to communicate with any member of the staff, Evaluation Committee or City Council members regarding the pending solicitation or its outcome until after the issuance of the written recommendation of the most qualified Bidder. Until such recommendation is issued in writing, any questions regarding the pending solicitation shall be submitted to the Purchasing Division. Failure to comply with this procedure shall result in rejection/disqualification of said submittal without exception. Contact with staff, City Council members or the Evaluation Committee during a public meeting shall not be considered a violation of this requirement.

20. **CONE OF SILENCE**

The Cone of Silence is designed to protect the integrity of the procurement process by shielding it from undue influences prior to the execution of the award. The Cone of Silence is defined as the period beginning with the issuance of the solicitation document and continues through the execution of the award document. During this time Bidders, service providers and the like are prohibited from all communications regarding the solicitation with City staff, City consultants, City legal counsel, City Agents, or elected officials. Any Bidder who initiates any discussions or attempts to influence a member or members of the aforementioned shall be disqualified from continued participation in the procurement process with regard to that particular solicitation.

Exceptions to the Cone of Silence:

- Written communication directed to the Procurement Officer;

- All communications occurring at Pre-Proposal Conferences;
- Oral presentations before publicly noticed committee meetings;
- Procurement of goods and services for Emergency situations; and
- Contractors already on contract with the City to perform services for the City are allowed discussions necessary for the completion of an existing contract.

21. **CONFLICT OF INTEREST**

For purposes of determining any possible conflict of interest, all Bidders must disclose if any City of Port Orange employee is also an owner, corporate officer, or employee of Bidder's business. No official or employee of the City who exercises any functions or responsibilities in the review or approval of the undertaking or carrying out of the Scope of Work covered by the contract shall voluntarily acquire any personal interest, directly or indirectly, in the contract or proposed contract.

22. **CONFLICT OF INSTRUCTIONS**

If a conflict exists between the General Terms and Conditions and instructions contained herein, and the Special Terms and Conditions and instructions contained herein, the Special Terms and Conditions shall govern.

23. **CONTRACT OBLIGATION**

Except as otherwise stated herein, the City of Port Orange City Council shall approve the contract if greater than \$25,000.00 annually. The Mayor or other person authorized by the Mayor must sign the contract before it becomes binding on the City of Port Orange or the Bidder. Department heads are NOT authorized to sign contracts for the City of Port Orange. Binding agreements shall remain in effect until all products and/or services covered by this purchase have been satisfactorily delivered and accepted.

24. **CONTRACT RENEWALS**

Renewals may be made ONLY by written agreement between the City of Port Orange and the Bidder. Any price escalations are limited to those stated by the Bidder on the original response.

25. **COPYRIGHT AND PATENT RIGHTS**

Bidder warrants that there has been no violation of copyrights or patent rights in manufacturing, producing and/or selling the item(s) ordered or shipped as a result of this response, and successful Bidder agrees to hold the City harmless from any and all liability, loss or expense by any such violation.

26. **COST INCURRED BY BIDDER**

All expenses, including costs for required bonds, involved with the preparation and submission of Responses to the City, or any work performed in connection therewith shall be borne by the Bidder. No payment shall be made for any response received, nor for any other effort required of or made by the Bidder prior to commencement of work as defined by the contract approved by the City Council.

27. **DAMAGE**

Any damage to driveways, irrigation systems, sidewalks, pavement, or landscaping will be evaluated by the City's representative and the Bidder. If the Bidder is found to be at fault, all repairs, restitution, or reimbursements to the City must be completed within one week of discovery.

28. **DEBARMENT HISTORY**

The City will consider a Bidder's debarment history information in its review and determination of responsibility. All Bidders are required to disclose to the City all cases of debarment filed, pending, or resolved by the City or other public entity during the last five (5) years prior to the solicitation response due date, whether such actions were brought by or against the Bidder, any parent or subsidiary of the Bidder, or any predecessor organization. If the Bidder is a joint venture, the information provided should encompass the joint venture (if it is not newly formed for purposes of responding to the solicitation) and each of the entities forming the joint venture. Although the review of a Bidder's debarment history is an issue of responsibility, the failure to provide debarment history as required on the *Certification Regarding Debarment, Suspension and Other Responsibility Matters* (contained herein) may result in a recommendation of non-responsive by the Purchasing Manager.

29. **DEFAULT PROVISIONS**

In the event of default by the Bidder, the City reserves the right to procure the item(s) bid from other sources and hold the Bidder responsible for excess costs incurred as a result. If a Bidder defaults on a City contract, the City Council may elect to refrain from doing business with the Bidder for a period of 36 months from the date of default.

30. **DELIVERY OF GOODS/SERVICES**

All materials are to be delivered F.O.B.; City of Port Orange designated facility. Delivery dates pertaining to this invitation must be clearly stated in the bid form where required and include weekends and holidays. Failure to comply with this requirement may be a cause for disqualification of bid. Unless otherwise specified, delivery at the earliest date is required. The Bidder shall clearly state in the response the time required for delivery upon receipt of contract or purchase order. Proposed delivery time must be specific and such phrases "as required," "as soon as possible" or "prompt" may result in disqualification of the bid. Delivery time will be a factor for any orders placed as a result of this response. The City reserves the right to cancel such order(s) or any part thereof, without obligation, if delivery is not made within the time(s) specified herein and hold the Bidder in default. Upon approval of a contract, the Bidder is obligated to deliver the goods to the destination specified in the solicitation or the purchase order and bears the risk of loss until delivery. If this solicitation or purchase order does not contain delivery instructions, Bidder shall request instructions in writing from the Purchasing Manager. If the delivery instructions contained in the solicitation allocate delivery costs and risks in a manner contrary to this section, the provisions of this competitive solicitation shall prevail. When delivery is not met as provided for in the contract, the Purchasing Division reserves the right to make the purchase on the open market, with any cost in excess of the contract price paid by the Bidder, in addition to any other damages, direct or consequential, incurred by the City as a result thereof. In addition, failure of the Bidder to meet the contract delivery dates will be cause for removal of the Bidder from the City's list of eligible Bidders/Proposers as determined by the Purchasing Division.

31. **DETERMINATION OF LOWEST AND BEST RESPONSIBLE BIDDER**

In determining the lowest and best responsible Bidder, in addition to price, there will be considered the following:

- a. The ability, capacity and skill of the Bidder to perform the contract.
- b. Whether the Bidder can perform the contract within the time specified, without delay or interference.
- c. The character, integrity, reputation, judgment, experience, and efficiency of the Bidder.
- d. The quality of performance of previous contracts.
- e. The previous and existing compliance by the Bidder with laws and ordinances relating to the contract.
- f. The sufficiency of the financial resources and ability of the Bidder to perform the contract or provide the service.
- g. The quality, availability and adaptability of the supplies or contractual services to the particular use required.
- h. The ability of the Bidder to provide further maintenance and service for the use of the subject of the contract.
- i. The number and scope of conditions attached to the bid.
- j. Such other factors as appear to the city council to be pertinent to the bid or the contract under all of the circumstances involved.

32. **DISCLOSURE OF CONFLICTS**

The award is subject to the provisions of Chapter 112.313, Florida Statutes. All Bidders must disclose with their response the name of any officer, director, or agent who is also an employee of the City. Further, all Bidders must disclose the name of any employee who owns, directly or indirectly, an interest in the Bidder's firm or any of its branches. The Bidder shall not compensate, in any manner, directly or indirectly, any officer, agent, or employee of the City for any act or service that he/she may do, or perform for, or on behalf of any officer, agent or employee of the Bidder. No officer, agent, or employee of the City shall have any interest, directly or indirectly, in any contract or purchase made, or authorized to be made by anyone for, or on behalf of the City. The Bidder shall have no interest and shall not acquire any interest that shall conflict in any manner or degree with the performance of the services required under the solicitation.

33. **DISQUALIFICATION OF BIDDER**

The Purchasing Manager shall maintain a current listing of qualified Bidders. The Purchasing Manager may, from time to time, remove any Bidder's name from the list of qualified Bidders. Normally the removal of a Bidder from the Bidder list is done after non-response from that Bidder for three (3) consecutive solicitations. Such action may also arise out of breach of contract, default, or irregular business practice, based on the Finance Director and City Attorney's recommendation. Any or all responses may be rejected if the City believes that collusion exists among the Bidders. Responses in which the prices are obviously unbalanced may be rejected. If

multiple responses are submitted by a Bidder and after the responses are opened one of the responses is withdrawn, the result will be that all of the responses submitted by that Bidder will be withdrawn; however, nothing herein prohibits a Bidder from submitting multiple responses for different products or services.

34. **EVALUATION**

Evaluation shall be used as a determinant as to which response items or services are the most efficient and/or most economical for the City. It shall be based on all factors which have a bearing on price and performance of the items in the user environment. All responses are subject to tabulation by the City of Port Orange Purchasing Division and recommendation to the governing body. Compliance with all solicitation requirements, delivery and needs of the using department are considerations in evaluating responses. Pricing is NOT the only criteria for making a recommendation. The City of Port Orange Purchasing Division reserves the right to contact any Bidder/Proposer, at any time, to clarify, verify or request information with regard to any response.

35. **EXCEPTIONS TO SPECIFICATIONS**

For purposes of evaluation, the Bidder must indicate any exception to the specifications, terms, and/or conditions, no matter how minor. This includes any agreement or contract forms supplied by the Bidder that are required to be signed by the City. If exceptions are not stated by the Bidder, in his/her bid, it will be understood that the item(s)/services fully comply with the specifications, terms and/or conditions stated by the City. Exceptions are to be listed by the Bidder on Form 7.2 *Bidder's Acknowledgement* included with the bid. The City will not determine exceptions based on a review of any attached sales or manufacturer's literature.

36. **E-VERIFY**

Bidders shall utilize the U.S. Department of Homeland Security's E-Verify system to verify the employment eligibility of all new employees hired by the Bidder during the term of contract and shall expressly require any subcontractor performing services pursuant to the contract to likewise utilize the U.S. Department of Homeland Security's E-Verify system to verify the employment eligibility of all new employees hired by the subcontractor during the term of contract. Bidders shall complete Form 7.12 *E-Verify Affidavit* and include it in the returned bid package. Failure to include the affidavit may result in rejection of the bid.

37. **FACILITIES**

The City reserves the right to inspect the Bidder's facilities at any time.

38. **FAILURE TO RESPOND**

If the Bidder elects not to bid, the City requests that Bidder return the enclosed Form 7.15 *No Bid Response* by the bid due date and state the reason(s) for not bidding. Failure to respond, either by submitting a bid, or by submitting Form 7.15 *No Bid Response*, three (3) times, shall result in the Bidder's name being removed from the City's mailing list.

39. **FINANCIAL STABILITY**

Bidders shall be prepared to supply a financial statement upon request, preferably a certified audit of the last available fiscal year. A third party prepared financial statement **and** the latest Dunn & Bradstreet report will be accepted in lieu thereof.

40. **FORCE MAJEURE**

Neither party shall be liable for any delay in performance or failure to perform any obligation hereunder if, and to the extent that, such failure or delay is caused by an event of force majeure. Force majeure shall mean any act, event or condition that is beyond the party's reasonable control, that materially and adversely affects the party's ability to perform its obligations hereunder, and that is not the result of the party's willful neglect, error, omission or failure to exercise reasonable due diligence.

41. **FOREIGN COUNTRIES OF CONCERN**

A governmental entity may not knowingly enter into a contract with an entity which would give access to an individual's personal identifying information if: a) the entity is owned by the government of a foreign country of concern to include the People's Republic of China, the Russian Federation, the Islamic Republic of Iran, the Democratic People's Republic of Korea, the Republic of Cuba, the Venezuelan regime of Nicolas Maduro, or the Syrian Arab Republic, including any agency of or any other entity of significant control of such foreign country of concern; b) the government of a foreign country of concern has a controlling interest in the entity; or c) the entity is organized under the laws of or has its principal place of business in a foreign country of concern.

42. **GOVERNING FORMS**

In the event of any conflict between the terms and provisions of these requirements and the specifications, the specifications shall govern. In the event of any conflict of interpretation of any part of this overall document, the City's interpretation shall govern.

43. **GOVERNING LAW**

Bidders shall comply with all applicable federal, state and local laws and regulations. All responses are solicited and shall be made pursuant to the Code of Ordinances, City of Port Orange, Chapter 2, Article VI, Division 2, Section 2-263, and all responses will be evaluated in accordance with the provisions thereof. Code of Ordinances, City of Port Orange is on file in the Office of the City Clerk, City Hall, 1000 City Center Circle, Port Orange, Florida and at www.municode.com. The City of Port Orange is also governed by the Consultants' Competitive Negotiation Act, Section 287.055, Florida Statutes, as the method of selecting architects, engineers and land surveyors. The City has utilized the procedures in the Act for Professional counselors, environmentalists, planners, general contractors, computer systems, designers, telecommunications consultants, maintenance technicians, financial services and other professional services. Every acquisition equal to or greater than \$35,000.00 must have a signed, notarized *Sworn Statement of Public Entity Crimes* (Form 7.5) contained herein to comply with Section 287.133(3)(a), Florida Statutes. Also required is the *Drug- Free Preference Statement* (Form 7.4) also contained herein to comply with Section 287.087, Florida Statutes.

44. **GRANT FUNDING**

Any contract entered into by the City that is to be paid from grant funds shall be limited to payment from the grant funding and the Bidder understands that the City has not set aside any City funds for the payment of obligations under a grant contract. If grant funding should become unavailable at any time for the continuation of services paid for by the grant, and further funding cannot be obtained for the contract, then the sole recourse of the provider shall be to terminate any further services under the contract and the contract shall be null and void.

45. **HIPAA COMPLIANCE**

The Bidder agrees to comply with the Standards for Privacy of Individually Identifiable Health Information of the Health Insurance Portability and Accountability Act of 1996, PL 104-191, 45 CFR Parts 160-164, as amended, referred to as "HIPAA," to the extent that the Bidder uses, discloses or has access to protected health information as defined by HIPAA.

46. **IDENTICAL TIE BIDS**

If there are tie bids, meaning everything except the information relating to the submitting firm is the same, the following methods shall be used in the order below to break the tie:

- The Bidder that has a Business Tax Receipt (BTR) within Port Orange City limits (confirmed through Sunbiz).
- The commodity was manufactured in the State of Florida.
- Florida business as confirmed thru SunBiz.org.
- If one has or had a contract with the City and performance is or was satisfactory. If performance of a tie Bidder who has or had a contract with the City and performance is or was not satisfactory, the other tied Bidder is awarded.
- Drug free workplace policy in place.

47. **INDEMNIFICATION/HOLD HARMLESS**

- (a) Bidder shall be liable for any loss of, or damage to, City property caused by the negligence, recklessness, or intended wrongful misconduct of Bidder, his/its agents, servants and employees and shall indemnify and save the City harmless against all actions, proceedings, claims, demands, costs, damages and expenses, including attorney's fees, by reason of any suit or action brought for any actual or alleged injury to or death of any person or damage to property other than City property, resulting from the performance of the contract by the Bidder, his/its agents, servants and employees. Bidder shall submit a full written report to the Finance Director within twenty-four (24) hours following the occurrence of such damage, loss or injury.
- (b) To the fullest extent permitted by law, in addition to the express duty to indemnify the City when there is any causal connection between Bidder's work and any injury, loss, damage, death or property damage, Bidder expressly undertakes a duty to defend City as a separate duty, independent of and broader than the duty to indemnify. The duty to defend agreed to by Bidder hereby expressly include all costs of

litigation, attorney's fees, settlement costs and reasonable expenses in connection with the litigation, whether or not the claims made for loss, injury, damage or property damage are valid or groundless and regardless of whether the defense of City is maintained by the City or assumed by Bidder as long as the claims made could be causally connected to Bidder as reasonable determined by the City.

48. **INDEPENDENT CONTRACTOR**

It is expressly understood and agreed by both parties hereto that the City is contracting with the successful Bidder as an independent contractor. The parties hereto understand and agree that the City shall not be liable for any claims which may be asserted by any third party occurring in connection with the services to be performed by the successful Bidder under this contract and that the successful Bidder has no authority to bind the City. The Bidder represents itself to be an independent contractor offering such services to the public and shall not represent himself or his employees to be an employee of the City. Therefore, the Bidder shall assume all legal and financial responsibility for taxes, FICA, employee fringe benefits, worker's compensation, employee insurance, minimum wage requirements, overtime, etc., and agrees to indemnify, save, and hold the City, its officers, agents, and employees, harmless from and against, any and all loss; cost (including attorney's fees); and damage of any kind related to such matters. The Bidder shall further understand that the City cannot save and hold harmless and or indemnify the Bidder and/or the Bidder's employees against any liability incurred or arising as a result of any activity of the Bidder or any activity of the Bidder's employees performed in connection with the contract.

49. **INSPECTIONS AND TESTING**

City of Port Orange reserves the right to inspect any item(s) or service location for compliance with specifications and requirements and needs of the using department. If a Bidder cannot furnish a sample of a response item, where applicable, for review, or fails to satisfactorily show an ability to perform, the City can reject the response as inadequate and non-responsive.

50. **INSURANCE CANCELLATION**

No change or cancellation in insurance shall be made without thirty (30) days of written notice by the Bidder to the City. Insurance coverage required in these specifications shall be in force throughout the contract term. Should any awardee fail to maintain or to provide acceptable evidence of current insurance within five (5) days after receipt of written notice at any time during the contract term, the City shall have the right to consider the contract breached which shall justify the termination thereof.

51. **INSURANCE REQUIREMENTS**

Bidder shall maintain insurance, as required herein, during the life of this contract. Bidder shall provide to the City, a certificate of insurance endorsing the City of Port Orange as an additional named insured. All insurance coverages of the Bidder shall be primary and non- contributory. All insurance coverages of the Bidder shall not seek contribution from any other insurance or self-insurance available to the City. For workers' compensation coverage, the Bidder's insurance certificate shall include the insurer's waiver of subrogation in lieu of endorsing the City as an additional insured for workers' compensation.

IMPORTANT: The City does not accept Workers' Compensation Exemptions. Bidder may use leased employees if the Bidder ensures that all workers who access the jobsite are employees covered by the employee leasing company, and no non-employees are permitted to access the jobsite. Any Bidder using a leased employee shall complete the City's *Leased Employee Affidavit* contained herein. Policies for Workers' Compensation may be issued by companies authorized as a group self-insurer by F.S. 440.572. Policies other than Workers' Compensation shall be issued by insurers licensed and/or duly authorized under Florida Law to do business in the State of Florida and all insuring companies are required to have a minimum rating of "A-" in the "Best Key Rating Guide" published by A.M. Best & Company, Inc. Bidder shall not commence work under this contract until the City has received a certificate or certificates of insurance with endorsement evidencing the required insurance. Insurer shall provide the City written notice of cancellation, non-renewal or any other changes in coverage no later than thirty (30) days prior to the effective date of the change and shall provide notice to the City no later than 10 days after non-payment. The Certificates of Insurance and required insurance policies shall contain provisions that thirty (30) days of prior written notice shall be given to the City of any cancellation, intent not to renew, or reduction in the policies or coverages. Bidder shall require and ensure each of its subcontractors to maintain, until the completion of the subcontractor's work, insurance of the types and to the limits set forth herein. All insurance coverages shall be primary and non-contributory. All insurance coverages of the subcontractors shall not seek contribution from any other insurance or self-insurance available to the

City. The Bidder is responsible for ensuring that its subcontractors maintain the required coverage. Failure of the Bidder to ensure the subcontractors maintain the required coverage, shall not relieve the Bidder of any contractual responsibility, obligation or liability. The City reserves the right to increase the insurance coverage requirement as determined for higher risk contracts. The acceptance by the City of any Certificate of Insurance does not constitute approval or agreement by the City that the insurance requirements have been satisfied or that the insurance policy shown on the Certificate of Insurance is in compliance with and does not waive the insurance required by this. Should at any time the Bidder or subcontractors not maintain the insurance coverages required herein, the City may terminate the contract or at its sole discretion shall be authorized to purchase such coverages and charge the Bidder for such coverages purchased. The City shall be under no obligation to purchase such insurance, nor shall it be responsible for the coverages purchased or the insurance company or companies used. The decision of the City to purchase such insurance coverages shall in no way be construed to be a waiver of any of its rights under the contract.

[Remainder of this page left intentionally blank]

Standard Insurance Requirements									
Required	Insurance	Standards	Additional Requirements						
☒	<u>Workers' Compensation</u> The Contractor shall maintain coverage for its employees with statutory workers' compensation limits, and no less than the limits indicated in the Schedule of Limits for Employers' Liability. Said coverage shall include a waiver of subrogation in favor of the City. The City will not accept elective exemptions. Any Contractor using an employee leasing Company shall complete the Leased Employee Affidavit Exhibit Form.	<table border="0"> <tr> <td><u>Contract Amount</u></td> <td><u>Limits</u></td> </tr> <tr> <td>Up to \$10 million</td> <td>Statutory/\$500,000</td> </tr> <tr> <td>\$10 - \$20 million</td> <td>Statutory/\$1,000,000</td> </tr> </table> Contracts over \$20 million to be determined by the City	<u>Contract Amount</u>	<u>Limits</u>	Up to \$10 million	Statutory/\$500,000	\$10 - \$20 million	Statutory/\$1,000,000	- If contract requires work on or about navigable waters, Longshoreman's and Harbor Workers' coverage required. - If vessels involved, Jones Act coverage with limits of \$500,000 required
<u>Contract Amount</u>	<u>Limits</u>								
Up to \$10 million	Statutory/\$500,000								
\$10 - \$20 million	Statutory/\$1,000,000								
☒	Comprehensive General Liability (including completed operations and contractual liability)	<u>Limits:</u> Combined Single Limit Bodily Injury and Property damage: \$1,000,000 each occurrence \$1,000,000 aggregate	When work is on or under Railroad rights of way or properties, the Contractor shall take out and maintain during the life of the contract, Railroad protective liability and property damage insurance in amounts as requested by the Railroad.						
☒	Comprehensive Business, Automobile Liability to include all owned, hired and non-owned automobiles	<u>Limits:</u> Auto Liability Bodily Injury and Property Damage: \$1,000,000 each occurrence \$1,000,000 aggregate							
Additional Insurance Requirements									
☐	Property Insurance Builders Risk <u>Additional Coverage:</u>	<u>Limits:</u> Buildings – completed value of contract "All Risk" coverage on latest ISO for or its equivalent. Permission granted to occupy. Owner named as insured AIMA	If agreement required handling or installation of Owner's equipment, coverage should be furnished on "All Risk" form, including transit and Owner shall be named.						
☐	Installation Floater (IT)	<u>Limits:</u> Coverage – To Be Determined							
☐	Contractor Pollution Liability	<u>Limits:</u> Coverage - \$1,000,000							
☐	Professional Liability/Errors and Omissions	<u>Limits:</u> Coverage - \$1,000,000							
☐	Umbrella Policy	<u>Limits:</u> Coverage – To Be Determined							
☐	Payment and Performance Bond required	<u>Limits:</u> Coverage – equal to amount of contract							
	City Manager waives Payment and Performance Bond for work under \$200,000 unless otherwise required by Department Director.								
	Unless otherwise required by law, City Manager waives insurance for FOB goods only purchases.								

52. **INVOICES AND PAYMENTS**

All invoices shall be sent to: City of Port Orange, Accounts Payable, P.O. Box 291759, Port Orange, Florida, 32129 or email apbilling@port-orange.org. In accordance with Florida Statutes, Chapter 218, payment will be made within 45 days after receipt of merchandise and a proper invoice. The City will attempt to pay within fewer days if contractor offers a payment discount. The City cannot make advance payments, make deposits in advance of receipt of goods, or pay C.O.D. The awarded firm is encouraged to accept payment via ACH. This can be accommodated after the contract is fully executed.

53. **IRREVOCABILITY OF RESPONSES**

Each Bidder agrees that responses shall remain open until the contract effective date not to exceed 90 days after the award selection, shall not be subject to revocation or withdrawal, and shall be subject to the City Council's acceptance of a contract with the Bidder.

54. **LATE SUBMISSIONS, LATE MODIFICATIONS AND LATE WITHDRAWALS**

Responses received after the response due date and time are late and shall not be considered. Modifications received after the response due date are also late and shall not be considered. Letters of withdrawal received after the response due date are late and shall not be considered. Letters of withdraw received after contract award shall be deemed a breach of contract, subject to penalties as set forth in the contract and solicitation.

55. **LEGAL REQUIREMENTS**

Applicable provision of all federal, state, county and local laws, and all ordinances, rules, and regulations shall govern development, submittal and evaluation of all responses received in response hereto and shall govern any and all claims and disputes which may arise between person(s) submitting a response to a solicitation hereto and the City by and through its officers, employees and authorized representatives, or any other person, natural or otherwise; and lack of knowledge by any Bidder shall not constitute a cognizable defense against the legal effect thereof.

56. **LICENSES, PERMITS AND TAXES**

The Bidder shall comply with all rules, regulations, laws and permitting requirements of the City, Volusia County, the State of Florida, and the United States Government now in force or hereafter to be adopted. The Bidder shall abide by all ordinances and laws pertaining to his/her operations and shall secure, at his/her expense, all licenses and permits necessary for construction and operation.

57. **LITERATURE (if applicable):**

If no brand, model or make is specified, Bidders shall submit descriptive literature and technical data, fully detailing all features, designs, construction, appointments, finishes and the like not covered in the specifications, necessary to fully describe the equipment, material, and/or services Bidder proposes to furnish.

58. **LOCAL PREFERENCE**

A local supplier or contractor is interpreted as a respondent to a solicitation, which as of the date of the solicitation opening, has a valid Business Tax Receipt (BTR) issued by the City of Port Orange to do business in the City of Port Orange which authorizes the supplier or contractor to provide the goods, services, or construction to be purchased and has a physical address located within the limits of Port Orange from which the supplier or contractor operates or performs business. A Post Office Box cannot be used to establish physical address. This local preference is only used as part of a tie breaker during a formal solicitation. The City uses Sunbiz to verify a supplier or contractor's business address. Sunbiz is a database on the Florida Department of State, Division of Corporations website and can be accessed using this link: <https://dos.myflorida.com/sunbiz/>.

59. **MAINTENANCE**

If maintenance is required for equipment purchased as a result of this solicitation, it is preferred that such maintenance be available to the City of Port Orange by a manufacturer-authorized maintenance facility. Costs for this service shall be shown on the Schedule of Unit Pricing form for the solicitation. If the City of Port Orange opts to include maintenance, it shall be so stated in the purchase order and said cost will be included. Service will commence only upon expiration of applicable warranties and shall be priced accordingly.

60. **NAME BRANDS**

Specifications may reference name brands and model numbers. It is not the intent of the City of Port Orange to restrict these bids in such cases, but to establish a desired quality level of merchandise or to meet a pre-established standard due to like existing items. Bidders may offer items of equal stature and the burden of proof of such stature rests with the Bidder, unless otherwise specified by the City. The City of Port Orange shall act as sole judge in determining equality and acceptability of products offered.

61. **NON-DISCRIMINATION**
There shall be no discrimination as to race, color, religion, gender, age, marital status, national origin, ancestry, and physical or mental disability in the operations conducted under this contract. Included as applicable activities by the contractor under this section are the solicitation for or purchase of goods or services, or the subcontracting of work in performance of this contract.
62. **NON-EXCLUSIVITY OF CONTRACT**
The selected Bidder understands and agrees that any resulting contractual relationship is non-exclusive, and the City of Port Orange reserves the right to seek similar or identical services elsewhere if deemed in the best interest of the City of Port Orange.
63. **NON-PERFORMANCE**
Failure to meet the expected quality of workmanship, schedule, or other criteria agreed upon, shall be considered a default. In case of default, the City may procure the required services from other sources and hold the contractor responsible for any excess costs occasioned thereby and may immediately cancel the contract.
64. **NOTICE TO CONTRACTOR**
The employment of unauthorized aliens by any contractor is considered a violation of Section 274A (e) of the Immigration and Nationality Act. If the contractor knowingly employs unauthorized aliens, such violation shall be cause for unilateral cancellation of the contract.
65. **OPTIONAL CONTRACT USAGE**
As provided in Section 287.042(16), Florida Statutes, State of Florida agencies may purchase from a contract resulting from this solicitation, provided the Department of Management Services, Division of Purchasing, has certified its use to be cost effective and in the best interest of the State. Contractor(s) may sell such commodities or services certified by the Division to State of Florida agencies at the contractor's option.
66. **OTHER AGENCIES**
(a) All Bidders awarded contracts from this bid may, upon mutual agreement, permit any municipality or other governmental agency to participate in the contract under the same prices, terms, and conditions, if agreed to by both parties.
(b) It is understood that at no time will any city, municipality, or other agency be obligated for placing an order for any other city, municipality, or agency; nor will any city, municipality, or agency be obligated for any bills incurred by any other city, municipality, or agency. Further, it is understood that each agency will issue its own purchase order to the awarded Bidder(s).
67. **PATENTS/COPYRIGHTS**
The successful Bidder agrees to indemnify and hold the City harmless from any claim involving patent infringement or copyrights on goods supplied.
68. **PRE-BID CONFERENCE**
The Purchasing Manager shall determine if a pre-bid conference is required and provide the date, time and location in the solicitation legal advertisement and solicitation specifications. The conference shall normally be held in the Council Chambers, located on the first floor of City Hall, 1000 City Center Circle, Port Orange, Florida. A site visit may be included and shall immediately follow. Only Bidders attending a mandatory pre-bid conference will be eligible to submit a response. The representative of each Bidder shall be an authorized employee of the Bidder and shall sign in accordingly.
69. **PREPARATION OF RESPONSES**
In preparing responses, the Schedule of Unit Pricing form, the Bid Bond form (when a Bid Bond is required as bid security), Certificate as to Corporate Principal, Public Entity Crimes Statement, Anti- Collusion Statement, and Drug Free Preference Statement must be properly executed in ink. The prescribed Schedule of Unit Prices shall be typewritten or written in ink, or electronically imputed in the blank spaces for each item, with the amounts extended if a unit price bid, and all amounts totaled. The sum of the total bid as calculated from the individual items, Schedule of Unit Prices, shall equal the Total Price. Except as provided below, bids containing substitutions or combinations of alternates will not be considered unless such substitutions or combinations are specifically authorized by the solicitation. The Bidder shall sign his/her name and give his/her business address in the spaces provided therefore. If the submittal is made as a partnership, it shall be signed by all partners; if made by a corporation, it shall be signed in the name of the corporation by one of the officers thereof and shall have affixed the seal of the corporation.

70. **POSTPONEMENT/CANCELLATION/WAIVER OF IRREGULARITIES**
The City may, at its sole and absolute discretion, reject any and all, or parts of responses; re- advertise the solicitation for new responses; postpone or cancel, at any time, the solicitation process; or waive any irregularities in the solicitation or in the responses received as a result of the solicitation, or to accept that response which best serves the interest of the City.
71. **PRICING**
Responses may not be withdrawn before the expiration of one-hundred-twenty (120) days. Prices shall be firm, with no escalator clauses unless specified by the City. Responses may be withdrawn after one-hundred-twenty (120) days only upon written notification to the City. Prices for all goods and/or services shall be firm for the duration of this contract and shall be stated on the Schedule of Unit Pricing form. Prices shall be all inclusive: no price changes, additions, or subsequent qualifications will be honored during the course of the contract. All prices must be written in ink or typewritten. Pricing on all transportation, freight, drayage and other charges are to be prepaid by the contractor and included in the bid prices. If there are any additional charges of any kind, other than those mentioned above, specified or unspecified, the Bidder shall indicate the items required and attendant costs or forfeit the right to payment for such items. Where unit pricing and extended pricing differ, unit pricing prevails. In the event of any discrepancy between the written amounts and the numerals, the written amounts shall govern and will be considered as the price bid. When submitting bids/proposals based on a lump sum basis, Bidders shall be required to submit a price for each line item listed on the Schedule of Unit Pricing in order to be considered for award.
72. **PRODUCTS/ESTIMATES**
Items included on the bid form represent the needs of various departments within the City. This is in no way to be construed as the entire or complete list of products to be purchased from the resulting contract. There is no anticipated dollar volume for this contract and estimated quantities provided on the Schedule of Unit Pricing are for bidding purposes only and are not guaranteed. Items shall be ordered on an as needed, when needed basis. Exact quantities or estimated quantities cannot be predetermined.
73. **PROPRIETARY INFORMATION**
Upon receipt by the City, responses to solicitations, become public records subject to the provisions Florida's state policy on public records, Section 119, Florida Statutes. If you believe that any portion of your response is exempt, you should clearly identify the specific documents for which confidentiality is claimed and provide specific legal authority of the asserted exemption. Any financial statement that an agency requires a prospective Bidder to submit in order to prequalify for bidding or for responding to a proposal for a road or any other public works project is exempt from Section 119.07, Florida Statutes, and Article I, 24(a), Florida Constitution.
74. **PROTECTION**
Precaution shall be exercised at all times for the protection of persons, (including employees) and property. All existing structures, utilities, services, roads, trees, shrubbery, etc. shall be protected against damage or interrupted service at all times by the contractor during the term of contract, and the contractor shall be held responsible for any damage to the property occurring by reason of his/her operation on the property.
75. **PUBLIC ENTITY CRIMES**
In accordance Section 287.133 (2)(a), Florida Statutes: A person or affiliate who has been placed on the convicted Bidder list following a conviction for a public entity crime may not submit a bid on a contract to provide any goods or services to a public entity, may not submit a bid on a contract with a public entity for the construction or repair of a public building or public work, may not submit bids on leases of real property to a public entity, may not be awarded or perform work as a contractor, supplier, subcontractor or consultant under a contract with any public entity, and may not transact business with any public entity in excess of the threshold amount provided Section 287.017, Florida Statutes, for CATEGORY TWO for a period of 36 Months from the date of being placed on the convicted Bidder list.
76. **PUBLIC RECORDS COMPLIANCE**
Contractor shall comply with public records laws as set forth in Section 119, Florida Statutes, and shall specifically:
a. Keep and maintain public records that ordinarily and necessarily would be required by the City in order to perform the service.

- b. Provide the public with access to public records on the same terms and conditions that the City would provide the records and at a cost that does not exceed the cost provided in Section 119, Florida Statutes, or as otherwise provided by law.
- c. Ensure that public records that are exempt or confidential and exempt from public records disclosure requirements are not disclosed except as authorized by law.
- d. Meet all requirements for retaining public records and transfer to the City, at no cost, all public records in possession of the contractor upon termination of the contract and destroy any duplicate public records that are exempt or confidential and exempt from public records disclosure requirements. All records stored electronically must be provided to the City in a format that is compatible with the information technology systems of the City.

IF THE VENDOR HAS QUESTIONS REGARDING THE APPLICATION OF CHAPTER 119, FLORIDA STATUTES, TO THE VENDOR'S DUTY TO PROVIDE PUBLIC RECORDS RELATING TO THIS CONTRACT, CONTACT THE OFFICE OF THE CITY CLERK AT 386-506-5563, cityclerk@port-orange.org, CITY OF PORT ORANGE, 1000 CITY CENTER CIRCLE, PORT ORANGE, FLORIDA, 32129.

The failure of contractor to comply with a public records request shall constitute a material breach of the contract.

77. **PUBLIC RECORDS/PUBLIC MEETINGS EXEMPTION STATEMENT**

Section 119.071(1)(c), Florida Statutes: **Any financial statement that an agency requires a prospective Bidder to submit in order to prequalify for bidding or for responding to a proposal for a road or any other public works project is exempt from s. 119.07(1) and s. 24(a), Art. I of the State Constitution. On June 2, 2011, Governor Scott signed HB 7223 into law.** This new legislation amends Florida's Public Records and Sunshine Laws, by expanding "exemptions" applicable to bids, proposals and replies to sealed competitive solicitations, and closes evaluation meetings from the public in certain instances. First, Section 119.071, Florida Statutes was amended to provide that sealed bids, proposals, or replies received by a Florida public agency shall remain exempt from disclosure until an intended decision is announced or until 30 days from the opening, whichever is earlier. This means that Bidders will not be able to procure a copy of their competitors' bids until an intended decision is reached or 30 days has elapsed since the time of the bid opening. The prior version of the law provided for a 10-day exemption. Next, Section 286.0113, Florida Statutes was amended to provide that meetings of persons appointed to evaluate bids or proposals and negotiate contracts shall be closed in certain circumstances. Specifically, portions of such meetings may now be closed to the public during oral presentations made by a Bidder, or where a Bidder answers questions. In other words, neither Bidders, nor the public will be permitted to sit in on meetings, unless this exemption is waived by the City Council, wherein their competitors are making presentations or discussing their bid or proposal with the committee members. The portions of these meetings must still be recorded and are subject to disclosure at the time of an intended award decision or within 30 days of the bid or proposal opening, whichever is earlier. Portions of the meetings that do not involve presentations, questions and answers, or negotiation strategy or negotiation sessions are still open to the public and competing Bidders, but the new law limits public attendance to portions of such meetings.

78. **PURCHASE ORDER AND DELIVERY**

The successful Bidder shall not deliver products or provide services without a City of Port Orange purchase order, signed by an authorized agent of the City of Port Orange. The fastest, most reasonable delivery time shall be indicated by the Bidder. Any special information concerning delivery should also be included, on a separate sheet, if necessary. All items shall be shipped F.O.B. INSIDE DELIVERY unless otherwise stated in the specifications. This shall be understood to include bringing merchandise to the appropriate room or place designated by the using department. Every tender or delivery of goods must fully comply with all provisions of these requirements and the specifications including time, delivery and quality. Nonconformance shall constitute a breach which shall be rectified prior to expiration of the time for performance. Failure to rectify within the performance period shall be considered cause to reject future deliveries and cancellation of the contract by City of Port Orange without prejudice to other remedies provided by law. Where delivery times are critical, the City of Port Orange reserves the right to award accordingly.

79. **QUALITY**
All materials used for the manufacture or construction of any supplies, materials or equipment covered by this bid shall be new. The items bid must be new, the latest model, of the best quality and highest-grade workmanship unless otherwise specified in this bid by the City.
80. **QUESTIONS/INTERPRETATIONS**
Questions regarding interpretation of responses, solicitation results or solicitation awards shall be directed in writing to the Purchasing Division and referenced by the solicitation number no later than the last day for questions as specified in the solicitation documents. The City of Port Orange shall not be responsible for oral interpretations given by any City personnel or representative or others. The issuance of a written addendum is the only official method whereby interpretation, clarification or additional information can be given.
81. **RECORDS/AUDIT**
(a) The contractor agrees that the City, or any duly authorized representative, shall, until the expiration of five (5) years after final payment hereunder, have access to and the right to examine and copy any pertinent books, documents, papers and records of the contractor involving transactions related to this contract.
(b) The contractor further agrees to include in any subcontract for more than \$10,000 entered into as a result of this contract, a provision to the effect that the subcontractor agrees that the City or any duly authorized representative shall, until the expiration of five (5) years after final payment under the subcontract, have access to and the right to examine and copy any pertinent books, documents, papers and records of such contractor involved in transactions related to such subcontract, or this contract. The term subcontract as used herein shall exclude purchase orders for public utility services at rates established for uniform applicability to the general public.
(c) The period of access provided in subparagraphs (a) and (b) above for records, books, documents and papers which may relate to any arbitration, litigation, or the settlement of claims arising out of the performance of this contract or any subcontract shall continue until any appeals, arbitration, litigation or claims shall have been finally disposed of.
82. **RECYCLED MATERIALS**
City of Port Orange encourages the use of products made of recycled materials.
83. **REJECTING OF RESPONSES/RE-BIDDING**
The City reserves the right to accept or reject any or all responses or parts of responses, to waive irregularities and technicalities, and to request re-bids. The City also reserves the right to award the contract on such items the City deems will best serve the interests of the City. The City further reserves the right to award the contract on a "split order" basis, or such combination as shall best serve the interests of the City unless otherwise specified. The City Council shall have the authority to reject any and all responses. If the lowest and best response exceeds the budgeted amount and the City Council does not make additional funds available, the Purchasing Division with the help of the department head shall have the authority to re-advertise the article or articles for bidding after making sufficient changes in the plans or specifications to bring the cost within the limit of the money available. (Code 1981, § 8-28.)
84. **REQUEST FOR ADDITIONAL INFORMATION**
Prior to the final solicitation selection, Bidders may be required to submit additional information which the City may deem necessary to further evaluate the Bidder's qualifications to perform under the terms of the solicitation and subsequent contract.
85. **REVIEW OF RESPONSES/SUBMISSIONS**
Each response will be reviewed to determine if the response is responsive to the submission requirements outlined in the solicitation. A responsive response is one which follows the requirements of the solicitation, includes all required documentation, is submitted in the format outlined in the solicitation, is of timely submission, and has the appropriate signatures as required on each document. Failure to comply with these requirements may deem your response non-responsive.
86. **RIGHT OF WITHDRAWAL**
A bid, proposal, statement, or reply may not be withdrawn before the expiration of one-hundred-twenty (120) days from the response due date.
87. **RIGHTS TO SOLICITATION SUBMITTED MATERIAL**
All responses, inquiries, or correspondence relating to or in reference to a solicitation, and all reports, charts, and other documentation submitted by Bidders shall become the property of the City when received.

88. **RULES, REGULATIONS AND LICENSING REQUIREMENT**

The Bidder shall comply with all laws, ordinances and regulations applicable to the services contemplated herein, including those applicable to conflict of interest and collusion. Bidders are presumed to be familiar with all federal, state and local laws, ordinances, codes and regulations that may in any way affect the services offered.

89. **SAMPLES**

Samples, when requested, must be furnished at, or before the bid opening, (unless otherwise specified), and will be delivered at no charge to the City. If not used and/or destroyed in testing, said sample(s) will, at the Bidder's request, be returned within thirty (30) days after bid award at the Bidder's expense. If requested by the City, samples and/or inspection of like items are to be made available in the central Florida area.

90. **SCRUTINIZED COMPANIES LIST**

The contractor shall refrain from any of the prohibited business activities with the Governments of Sudan and Iran as described in section 215.473, Florida Statutes. Pursuant to section 287.135(5), Florida Statutes, the City may immediately terminate this contract for cause if the contractor is found to have submitted a false certification or if the contractor is placed on the Scrutinized Companies with Activities in Sudan List or the Scrutinized Companies with Activities in the Iran Petroleum Energy Sector List or is engaged in business operations with Cuba or Syria during the term of the contract. The contractor shall provide a completed *Scrutinized Companies Certification* (Form 7.10), certifying the contractor's compliance with this section, prior to the execution of this contract.

91. **SEPARATION AND DISTRUBUTION**

The solicitation has been designed for transmittal as a complete document to interested parties. It is recommended that it not be separated; however, it may be reproduced in its entirety as additional distribution might dictate.

92. **SEVERABILITY**

If any section, subsection, paragraph, sentence, clause, phrase or word of these requirements or the specifications shall be held invalid, such holding shall not affect the remaining portions of these requirements and the specifications and it is hereby declared that such remaining portions would have been included in these requirements and the specifications as though the invalid portion had been omitted.

93. **SIGNATURE REQUIRED**

All responses must show the company name and be signed by a company officer or employee who has the authority to bind the company or firm by their signature. UNSIGNED RESPONSES WILL BE REJECTED. All manual signatures must be original - no rubber stamp, photocopy, etc.

94. **SIGNED RESPONSE CONSIDERED AN OFFER**

The signed response is considered an offer on the part of the Bidder, which offer shall be considered accepted upon approval by the City of Port Orange City Council (if required). The City of Port Orange will issue a purchase order or a letter of authorization to the successful Bidder, as authorization for delivery of the items awarded subject to requirements of detailed specifications and those contained herein. In the event of default on the part of the Bidder after such acceptance, the City may take such action as it deems appropriate including legal action for damages or specific performance.

95. **SILENCE OF SPECIFICATIONS**

The apparent silence of specifications as to any detail, or the apparent omission from it of a detailed description concerning any point, shall be regarded as meaning that only the best commercial practice is to prevail and that only material and workmanship of the finest quality are to be used. All interpretations of specifications shall be made on the basis of this statement. The items furnished under this contract shall be new, unused of the latest product in production to commercial trade and shall be of the highest quality as to materials used and workmanship. Manufacturer furnishing these items shall be experienced in design and construction of such items and shall be an established supplier of the item bid.

96. **SOCIAL, POLITICAL, OR IDEOLOGICAL INTERESTS**

Pursuant to Florida Statute 287.05701, the governing body of a county, municipality, special district, or any other political subdivision of the state may not request documentation of or consider a vendor's social, political, or ideological interests when determining if the vendor is responsible. Furthermore, an awarding body may not give preference to a vendor based on the vendor's social, political, or ideological interests.

97. **SOLICITATION FORM COMPLETION, SUBMISSION AND RECEIPT OF RESPONSES**

Unless otherwise specified, Bidders shall use the solicitation forms supplied by the Purchasing Division. Responses shall be typewritten or handwritten in ink and shall bear the original signature of the Bidder's authorized representative. Responses containing erasures or corrections must be initialed by the Bidder in ink. Responses shall be submitted by mail or hand delivery only. No response will be accepted by facsimile transmission, e-mail or other electronic delivery. Responses submitted by mail shall be addressed to: City Clerk, City of Port Orange, Attn: Purchasing Division, Port Orange City Hall, 1000 City Center Circle, Port Orange, Florida 32129. Responses submitted by hand delivery shall be delivered to: City Clerk, Port Orange City Hall, 1000 City Center Circle, Port Orange, Florida 32129. Responses will be accepted until 2:30 PM (Eastern Standard Time) on the date indicated in the solicitation documents or an addendum issued by the City. One (1) sealed envelope or package shall be submitted. The sealed envelope/package must contain the required forms and price proposals, where applicable, and will be evaluated and deemed responsive or non-responsive. All late responses will be returned to the Bidder and will not be opened. Bids (Envelope/Package) shall contain one (1) original and one (1) digital (CD or flash drive) version unless otherwise indicated in the legal advertisement and shall be mailed or delivered as set forth in the preceding paragraph in one (1) SEALED ENVELOPE/PACKAGE. The envelope/ package shall be clearly marked on the outside to include the bid project name, bid number, name and address of the Bidder.

98. **STATE LICENSING REQUIREMENTS**

All entities defined under Chapters 607, 608, 617 or 620, Florida Statutes, seeking to do business with the City shall be on file and in good standing with the State of Florida's Department of State. Prior to making an offer, the Bidder shall have met the license, certification, and any other requirements of the state, county, city and/or other agency of authority with jurisdiction in such matters and should provide copies of documentation that evidence such qualifications with the response to the solicitation; and, that the Bidder shall provide follow-up evidence that the Bidder maintains such credentials throughout the period of the agreement. A copy of a current certificate of authority from the Secretary of State authorizing the Bidder/responder to do business in the State of Florida, or other evidence of legal authority to do business in the state, county, city and/or any other agency of authority should be provided with your response to the solicitation. Information concerning certification with the Secretary of State may be obtained at <https://dos.myflorida.com/sunbiz/manage-business/certification/>. Contract documents shall be executed by the entity's duly authorized officer as evidenced by entity records.

99. **SUBCONTRACTING**

The awarded Bidder will not sub-contract or enter into any subcontracting agreements pertaining to this contract, without obtaining written approval from the City of Port Orange.

100. **SUPPLEMENTAL MATERIALS**

Bidders are responsible for including all pertinent product data in the returned bid package. Literature, brochures, data sheets, specification information, completed forms requested as part of the bid package and any other facts which may affect the evaluation and subsequent contract award should be included. Materials such as legal documents and contractual agreements that the Bidder wishes to include as a condition of the bid must also be in the returned bid package. Failure to include all necessary and proper supplemental materials may be cause to reject the entire bid.

101. **TAXES**

The City of Port Orange is exempt from all federal excise, state and local taxes unless otherwise stated in this document. A Tax Exemption Certificate will be furnished upon written request to the City of Port Orange Purchasing Division.

102. **TERM CONTRACTS**

Acceptance by the City of Port Orange of Bidder's offer shall be limited to the terms herein unless expressly agreed in writing by the City. If the contract is intended to cover a specific time-period, the term will be given in the bid specifications.

103. **TERMINATION**

For Convenience: The City of Port Orange reserves the right to terminate the contract, or any work or delivery required hereunder, from time to time either in whole or part, whenever the City Manager of Port Orange shall determine that such termination is in the best interest of the City. Termination, in whole or in part, shall be effected by delivery of a Notice of Termination signed by the City Manager or his designee, postmarked or

delivered to the contractor at least thirty (30) days prior to the date of termination, and specifically setting forth the effective date of termination.

For Default: The City may terminate the contract if the contractor breaches any of the terms therein, including, but not limited to, warranties of the contractor or if the contractor becomes insolvent or commits acts of bankruptcy. Such right of termination is in addition to and not in lieu of any other remedies which the City of Port Orange may have in law or equity. Default may be construed as, but is not limited to, failure to deliver the proper goods and/or services within the proper amount of time, and/or to properly perform any and all services required to the City's satisfaction and/or to meet all other obligations and requirements. The City may cancel the contract at any time for breach of contractual obligations by providing the contractor with a written notice of such cancellation. Should the City exercise its right to cancel the contract for such reasons, the cancellation shall become effective on the date as specified in the notice of cancellation sent to the contractor. In the event of default by the contractor, the City reserves the right to procure the item(s) bid from other sources and holds the contractor responsible for excess costs incurred as a result. City Council may elect to refrain from doing business with the contractor as stipulated in City Code 2-276 Suspension and Disbarment.

For Non-Appropriation of Funds: If funds are not appropriated for any succeeding fiscal years subsequent to the one in which this contract is entered into, for the purpose of this contract, then the City may terminate this contract upon thirty (30) days prior written notice to the contractor. Should termination be accomplished in accordance with this Section, the City shall be liable only for payments due through the date of termination.

104. **TITLE TRANSFER**

Title and Risk of Loss of goods shall not pass to City of Port Orange until City of Port Orange actually receives and takes possession of the goods at the point or points of delivery. Receiving times may vary with the using department. Generally, deliveries may be made between 8:30 a.m. and 3:00 p.m., Monday through Friday. The contractor is advised to consult the using department for instructions. The place of delivery shall be specified in the bid specification and/or on the purchase order as a "Deliver To:" address.

105. **UNBALANCED BID**

A mathematically unbalanced bid is when a Bidder places a high price on some items and a low price on other items in a unit price contract. A bid is materially unbalanced when there is reasonable doubt that acceptance of a mathematically unbalanced bid will result in the lowest overall cost to the City. Unbalanced bids will be rejected if the prices are deemed materially unbalanced.

106. **USE OF SOLICITATION FORMS**

The Bidder shall complete the appropriate solicitation form(s) included in the solicitation. All blanks on the solicitation forms shall be completed. If a question or confirmation is not applicable, it should be answered with an "N/A." Supplemental information may be attached to the solicitation forms. Failure to fully complete the appropriate solicitation forms may result in disqualification of the response. If additional space for a response is required, attach an additional page to the page on which the question is stated. Clearly identify the number of the question to which the response is attached. Further, if additional solicitation form pages are needed, photocopy or replicate as appropriate, and attach such additional pages to the page on which the question or chart is stated. The signature of the Authorized Person or entity must be that of an officer, partner or a sole proprietor of the entity making the response. The original response, and each copy submitted shall contain an original signature on the *Bidder's Acknowledgement Form* contained in each solicitation.

107. **VARIANCES**

For purposes of response evaluation, Bidders must indicate any variances, no matter how slight, contained in the response. No variations or exceptions by a Bidder will be considered or deemed a part of the response submitted unless such variances or exceptions are listed in the response and referenced in the space provided on the response pages. If variances are not stated, or referenced as required, it will be assumed that the product or service complies with the City's terms, conditions and specifications. By receiving a response, the City does not necessarily accept any variances contained in the response. All variances submitted are subject to review and approval by the City. If any response contains material variances that, in the City's sole opinion, make that response conditional in nature, the City reserves the right to reject the response or part of the response that is declared, by the City, as conditional.

108. **WAIVER OF IRREGULARITIES**

The City of Port Orange reserves the right to waive and/or reject any non-substantial irregularity in responses received whenever such waiver or rejection is in the best interest of the City and/or it does not meet the

minimum requirements set forth. All reasonably responsive responses will be considered. However, the City reserves the right to waive formalities or informalities in responses, to reject, with or without cause, any or all responses or portions of responses, or to interview or not interview individual Bidders, and to accept any responses or portions of responses deemed to be in the best interest of the City. The City Council shall grant the City Manager the ability to waive any and all non-substantial irregularities in any and all formal solicitations. (Code 1981, § 8-29; Ord. No. 2015-17, § 1, 5-19-2015)

109. **WARRANTIES**

Bidders shall furnish all data pertinent to warranties or guarantees which may apply to items in the response. Bidders may not limit or exclude any implied warranties. The Bidder warrants that products sold to the City shall conform to the standards established by the U.S. Department of Labor under the Occupational Safety and Health Act of 1970. In the event product does not conform to OSHA Standards, where applicable, City of Port Orange may return the product for correction or replacement at the Bidder's expense. If the Bidder fails to make the appropriate correction within a reasonable time, City of Port Orange may correct at the Bidder's expense.

SECTION 6 – SPECIAL REQUIREMENTS/INSTRUCTIONS

PERIOD OF OFFER VALIDITY:

Bids offered in this ITB must remain firm for a period of one-hundred-twenty (120) days from the ITB opening date.

AWARD RECOMMENDATION:

It is the intent of the City to award a contract to the lowest responsive and responsible Bidder as outlined in Section 2 and (Attachment 1) Schedule of Unit Pricing.

CONTRACT TERM:

Three hundred sixty-five (365) days from issuance of Notice to Proceed from the City for substantial completion for the term of the contract.

ELIGIBILITY OF BIDDER:

To be eligible to respond to this ITB, the Bidders must demonstrate proof of prior experience working with the services described in this ITB. Please provide eligibility experience with your submittal by completing Form 7.7 Statement of Bidder's Qualifications in its entirety.

PROOF OF E-VERIFY REGISTRATION

Bidders who do not include proof of E-Verify registration with Form 7.12 City of Port Orange Contractor E-Verify Affidavit may be deemed non-responsive. Bidder must include printed pages from the E-Verify website showing company name and E-Verify registration number (My Company Profile). Bidder's failure to include Form 7.12 and proof of registration with their bid submittal may result in rejection of Bidder's submittal.

LICENSES AND PERMITS

All Bidders must be certified and licensed General Contractors. Bidders shall be licensed to do business in the State of Florida. Submit a Sunbiz report showing your company registered as "Active". Contractor is responsible for all applicable local and state licenses, permits and fees.

PAYMENT & PERFORMANCE BONDS

If awarded, the Bidder must be able to obtain payment and performance bonds from a surety company licensed in Florida and **must submit proof of their present bonding capacity with their bid submittal package in the form of a current (not older than 3 months) letter from Bidder's bonding agent.** Bidder's bonding capacity must be equal to or greater than 100% of the total amount bid. Bidders who do not include their present bonding capacity letter in their submittal package may be deemed non-responsive.

Upon award, the successful Bidder will be required to furnish and pay for a Payment and Performance Bond equal to one hundred percent (100%) of the contract amount to be recorded by the City, with the Clerk of the Circuit Court, Volusia County, Florida. After recording, the City will furnish to the awarded Bidder the recording information for the bond to evidence that the Bidder has met the requirement of Florida law. The City will bill the cost of recording to the awarded Bidder.

BID BONDS:

The bidder must submit with their bid package a certified check or bank draft, payable to the City of Port Orange, FL or a satisfactory bid bond executed by the Bidder and an acceptable surety in the amount equal to (5%) of the total amount of the bid. If submitting a bid bond in lieu of a certified check or bank draft, the original bid bond must be included with bid submittal. If submitting a bid bond in lieu of a certified check or bank draft, Bidders who do not include their original bid bond with their submittal may be deemed non-responsive.

NOTICE:

The City reserves the right to consider cooperative contracts, federal, state municipal etc., in the evaluation process. If in the City's best interest, the City may utilize a cooperative contract in lieu of making an award.

SAFETY:

The awarded Bidder will comply with all applicable OSHA, State of Florida Safety Regulations and comply with all construction safety requirements of local authorities having jurisdiction. The awarded Bidder shall exercise all due caution to exclude the public from the work area and especially from contact with any hazardous materials.

REPAIR OF DAMAGES:

It is the responsibility of the awarded Bidder to repair any damages incurred in the area that are directly related to the project. When damages occur, the City of Port Orange Representative is to be notified and shall inspect the repairs upon completion.

ADDITIONAL INSURANCE REQUIREMENTS:

In addition to the insurance requirements outlined on page 21 of this ITB, the awarded Contractor is required to provide Property Insurance Builder's Risk and Contractor Pollution Liability insurance. The Limits for Property Insurance Builder's Risk and Contractor Pollution Liability are outlined on page 21.

BACKGROUND SCREENING:

The police department is a secure facility. Contractor's employees who will be doing demolition, transportation installation and servicing of Generator equipment must take an online security training course (which takes approximately 10 minutes), be fingerprinted, and successfully pass a background check. Under no circumstances will any employee who has not completed this process enter the secure area of the building without escort.

[Remainder of page left intentionally blank]

SECTION 7 – REQUIRED FORMS

FORM 7.1 – BID SUBMITTAL CHECKLIST

- ___ Form 7.2 – Bidder’s Acknowledgement
- ___ Form 7.3 – Addendum and Change Order Procedure Acknowledgement
- ___ Form 7.4 – Drug Free Preference Statement
- ___ Form 7.5 – Public Entity Crimes Statement
- ___ Form 7.6 – Anti-Collusion
- ___ Form 7.7 – Statement of Bidder’s Qualifications
- ___ Form 7.8 – Professional References for Previous Experience
- ___ Form 7.9 – List of Subcontractors
- ___ Form 7.10 – Scrutinized Companies Certification
- ___ Form 7.11 – Local Business Affidavit of Eligibility
- ___ Form 7.12 – E-Verify Affidavit
- ___ Form 7.13 – Debarment, Suspension and Other Responsibility Matters
- ___ Form 7.14 – Affidavit of Compliance With F.S. 287.138
- ___ Form 7.15 – No Submittal Response
- ___ APPENDIX A – 44 C.F.R. PART 18 CERTIFICATION REGARDING LOBBYING
- ___ (Attachment 1) – Schedule of Unit Pricing
- ___ Current Bonding Capacity Letter (as outlined in Section 6)
- ___ Copy of all currently held Licenses (Contractor, Sunbiz, etc.)
- ___ Current Tax Receipt of Bidder’s municipality
- ___ Original Bid Bond or certified check or bank draft (as outlined in Section 6)
- ___ Submission of one (1) original marked “ORIGINAL” and one (1) digital (flash drive) version in PDF format

BY: _____

Name of Business

Authorized Signature

Date

This document must be completed and returned with your Submittal

FORM 7.2 – BIDDER’S ACKNOWLEDGEMENT

I have carefully examined the Invitation to Bid (ITB), Instructions to Bidders, General and/or Special Conditions, Specifications and any other documents accompanying or made a part of this invitation.

I hereby propose to furnish the goods or services specified in the ITB at the prices or rates as finally negotiated. I agree that my bid will remain firm for a period of up to one-hundred-twenty (120) days in order to allow the City of Port Orange adequate time to evaluate the proposed bid. Furthermore, I agree to abide by all conditions of the ITB.

I certify that all information contained in the bid is truthful to the best of my knowledge and belief. I further certify that I am duly authorized to submit this bid on behalf of the Bidder/Contractor as its act and deed and that the Bidder/Contractor is ready, willing and able to perform if awarded the contract.

I further certify that this bid is made without prior understanding, contract, connection, discussion or collusion with any person, firm or corporation submitting a bid for the same product or service; no officer, employee or agent of the City of Port orange City Council or of any other Bidder interested in said ITB; and that the undersigned executed this Bidder’s Acknowledgement with full knowledge and understanding of the matters therein contained and was duly authorized to do so.

I further certify that having read and examined the specifications and documents for the designated services and understanding the general conditions for the contract under which services will be performed, does hereby propose to furnish all labor, equipment and material to provide the services set forth in the ITB.

I hereby declare that the following listing states any clarifications, any and all variations from and exceptions to the requirements of the specifications and documents. The undersigned further declares that the “work” will be performed in strict accordance with such requirements and understands that any exceptions to the requirements of the specifications and documents may render the bid non-responsive.

NO EXCEPTIONS ALLOWED AFTER THE BID IS SUBMITTED:

Please check one: ☐ I take NO exceptions. ☐ Exceptions (list below; add additional pages if necessary):

Name of Business

Mailing Address

Authorized Signature

City, State & Zip Code

Printed Name and Title

Telephone Number

Federal Identification No.

E-mail Address

STATE OF: _____ COUNTY OF: _____

The foregoing instrument was acknowledged before me by means of ☐ physical presence or ☐ online notarization, this

_____ day of _____, 2024, by _____ and who:

☐ Is personally known to me; or ☐ has produced _____ as identification.

Notary Public, State of _____

Printed, typed or stamped name, commission and expiration:

This document must be completed and returned with your Submittal

FORM 7.3 – ADDENDUM AND CHANGE ORDER PROCEDURE ACKNOWLEDGEMENT

ADDENDUM ACKNOWLEDGEMENT

I have carefully examined the Invitation to Bid (ITB), Instructions to Bidders, General and/or Special Conditions, Specification and any other documents accompanying or made a part of this ITB.

I acknowledge receipt and incorporation of the following addenda and the cost, if any, of such revisions has been included in the price of the bid proposal.

Addendum# _____ Date: _____

Addendum# _____ Date: _____

Addendum# _____ Date: _____

Addendum# _____ Date: _____

CHANGE ORDER PROCEDURE ACKNOWLEDGEMENT

If awarded the Contract for this Solicitation, I acknowledge that no oral statement of any person shall modify or otherwise change or affect the terms, conditions or specifications stated in the resulting contract. All change order requests shall be made in writing by the Contractor for review by the Contract Administrator for the City of Port Orange. No work shall be performed as set forth in the change order until the Contractor receives an executed Purchase Order for the requested change.

I acknowledge the above statements regarding Addendum Acknowledgement and Change Order Procedures:

Name of Business

Authorized Signature

Printed Name and Title

STATE OF: _____ COUNTY OF: _____

The foregoing instrument was acknowledged before me by means of ☐ physical presence or ☐ online notarization, this

_____ day of _____, 2024, by _____ and who:

☐ Is personally known to me; or ☐ has produced _____ as identification.

_____ Notary Public, State of _____

Printed, typed or stamped name, commission and expiration:

This document must be completed and returned with your Submittal

FORM 7.4 – DRUG-FREE PREFERENCE STATEMENT

IDENTICAL TIE BIDS – Preference shall be given to businesses with drug-free workplace programs. Whenever two or more bids, proposals, statements or replies are equal with respect to price, quality and service are received by the City for procurement of commodities or contractual services, a bid received from a business that certifies that it has implemented a drug-free workplace program shall be given preference in the award process. Established procedures for processing tie bids will be followed if none of the tied Bidders have a drug-free workplace program.

In order to have a drug-free workplace program, a business shall:

1. Publish a statement notifying employees that the unlawful manufacture, distribution, dispensing, possession or use of a controlled substance is prohibited in the workplace and specifying the actions that will be taken against employees for violations of such prohibition.
2. Inform employees about the dangers of drug abuse in the workplace, the business's policy of maintaining a drug-free workplace, any available drug counseling, rehabilitation and employee assistance programs and the penalties that may be imposed upon employees for drug abuse violations.
3. Give each employee engaged in providing the commodities or contractual services that are under a bid a copy of the statement specified in subsection (1).
4. In the statement specified in subsection (1), notify the employees that, as a condition of working on the commodities or contractual services that are under the bid, the employee will abide by the terms of the statement and will notify the employer of any conviction of, or plea of guilty or nolo contendere to, any violation of chapter 893 or of any controlled substance the law of the United States or any state, for a violation occurring in the workplace no later than five (5) days after such conviction.
5. Impose a sanction on or require the satisfactory participation in a drug abuse assistance or rehabilitation program if such is available in the employee's community, by an employee who is so convicted.
6. Make a good faith effort to continue to maintain a drug-free workplace through implementation of Section 287.087, Florida Statutes.

As an authorized representative of the firm, I certify that this firm complies fully with the above requirements.

Name of Business

Authorized Signature

Printed Name and Title

STATE OF: _____ COUNTY OF: _____

The foregoing instrument was acknowledged before me by means of ☐ physical presence or ☐ online notarization, this _____ day of _____, 2024, by _____ and who:

☐ Is personally known to me; or ☐ has produced _____ as identification.

Notary Public, State of _____

Printed, typed or stamped name, commission and expiration:

This document must be completed and returned with your Submittal

FORM 7.5 – SWORN STATEMENT ON PUBLIC ENTITY CRIMES

UNDER SECTION 287.133(3)(A), FLORIDA STATUTES

(To be signed in the presence of a notary public or other authorized to administer oaths.)

Before me, the undersigned Authority, personally appeared affiant _____, who, being by me first duly sworn, made the following statement:

1. The business address of _____ (name of Offeror or business) is _____.
2. My relationship to _____ (name of Offeror or business) is _____
_____ (relationship such as sole proprietor, partner, president, vice president.)
3. I understand that a public entity crime as defined in Section 287.133 of the Florida Statutes includes a violation of any state or federal law by a person with respect to and directly related to the transaction of business with any public entity in Florida or with an agency or political subdivision of any other state or with the United States, including, but not limited to, any proposal or contract for goods or services to be provided to any public entity or such and agency or political subdivision and involving antitrust, fraud, theft, bribery, collusion, racketeering, conspiracy or material misrepresentation.
4. I understand that "convicted" or "conviction" is defined by the Florida Statutes to mean a finding of guilt or a conviction of a public entity crime, with or without an adjudication of guilt, in any federal or state trial court of record relating to charges brought by indictment or information after July 1, 1989, as a result of a jury verdict, non-jury trial, or entry of a plea of guilt or nolo contendere.
5. I understand that "affiliate" is defined by the Florida Statutes to mean (1) a predecessor or successor of a person or a corporation convicted of a public entity crime, or (2) an entity under the control of any natural person who is active in the management of the entity and who has been convicted of a public entity crime, or (3) those officers, directors, executives, partners, shareholders, employees, members, and agents who are active in the management of an affiliate, or (4) a person or corporation who knowingly entered into a joint venture with a person who has been convicted of a public entity crime in Florida during the preceding 36 months.
6. Neither the Offeror or contractor, nor any officer, director, executive, partner, shareholder, employee, member or agent who is active in the management of the Offeror or contractor, nor any affiliate of the Offeror or contractor has been convicted of a public entity crime subsequent to July 1, 1989. **(Draw a line through paragraph 6 if paragraph 7 below applies.)**
7. There has been a conviction of a public entity crime by the Offeror or contractor, or an officer, director, executive, partner, shareholder, employee, member or agent of the Offeror or contractor who is active in the management of the Offeror or contractor or an affiliate of the Offeror or contractor. A determination has been made pursuant to Section 287.133(3) by order of the Division of Administrative Hearings that it is not in the public interest for the name of the convicted person or affiliate to appear on the convicted Bidder list. The name of the convicted person or affiliate is: _____.
A copy of the order of the Division Administrative Hearing is attached. **(Draw a line through paragraph 7 if paragraph 6 above applies)**

Name of Business

STATE OF: _____

Authorized Signature

COUNTY OF: _____

Printed Name and Title

The foregoing instrument was acknowledged before me by means of ☐ physical presence or ☐ online notarization, this _____ day of _____, 2024, by _____ and who:

☐ Is personally known to me; or ☐ has produced _____ as identification.

Notary Public, State of _____

Printed, typed or stamped name, commission and expiration:

This document must be completed and returned with your Submittal

FORM 7.6 – ANTI-COLLUSION

By signing this form, the Bidder agrees that this bid is made without any other understanding, agreement or connection with any person, corporation or firm submitting a bid for the same purpose and that the bid is in all respects fair and without collusion or fraud.

SIGN in ink in the space provided below. Unsigned bids will be considered incomplete and will be disqualified and rejected.

IT IS AGREED BY THE UNDERSIGNED BIDDER THAT THE SIGNING AND DELIVERY OF THE BID REPRESENTS THE BIDDER'S ACCEPTANCE OF THE TERMS AND CONDITIONS OF THE FOREGOING SPECIFICATIONS, CONTRACT AND PROVISION, AND IF AWARDED, THIS CONTRACT WILL REPRESENT THE AGREEMENT BETWEEN THE BIDDERS AND THE CITY OF PORT ORANGE.

NAME OF FIRM: _____

SIGNED BY: _____
(MUST BE SIGNED BY A COMPANY OFFICER OR AUTHORIZED AGENT)

PRINTED SIGNATURE: _____

TITLE: _____

ADDRESS: _____

CITY, STATE AND ZIP CODE: _____

TELEPHONE: _____

F.E.I.N.: _____

NO bid may be withdrawn for a period of one-hundred-twenty (120) days subsequent to the submittal of the bids without the consent of the City of Port Orange.

This document must be completed and returned with your Submittal

FORM 7.7 – STATEMENT OF BIDDER'S QUALIFICATIONS

The undersigned warrants that he or she is duly authorized to complete this document, and hereby affirms that the information contained in Form 7.7 is complete, true and correct to the best of his or her knowledge and belief. If necessary, question may be answered on separate paper and attached with any additional information that may be pertinent.

- A. Name of Bidder: _____
- B. Permanent main office address: _____
- C. Date organized: _____
- D. If a corporation, where incorporated: _____
- E. How many years have you been engaged in the business under your present firm or trade name? _____
- F. Contracts on hand: (List these, showing amount of each contract and the approximate anticipated dates of completion.) **USE SEPARATE SHEET & ATTACH TO SUBMITTAL**
- G. General character of work performed by your company: _____
- H. Have you ever failed to complete any work awarded to you? If so, where and why? _____
- I. Have you ever defaulted on a contract? If so, where and why? _____
- J. List your major equipment currently owned or leased: **USE SEPARATE SHEET & ATTACH TO SUBMITTAL**
- K. Background and experience of the principal members of your organization, including the officers: **USE SEPARATE SHEET & ATTACH TO SUBMITTAL**
- L. Credit currently available: \$ _____
- M. Give bank name, contact name and phone number: _____

Will you, upon request, fill out a detailed financial statement and furnish any other information that may be required by the Owner? ☐ Yes ☐ No

The undersigned hereby authorizes and requests any person, firm or corporation to furnish any information requested by the Owner in verification of the recitals comprising the Statement of Bidder's Qualifications.

STATE OF: _____	_____ Name of Business
COUNTY OF: _____	_____ Authorized Signature
	_____ Printed Name and Title

The foregoing instrument was acknowledged before me by means of ☐ physical presence or ☐ online notarization, this _____ day of _____, 2024, by _____ and who:

☐ Is personally known to me; or ☐ has produced _____ as identification.

Notary Public, State of _____
Printed, typed or stamped name, commission and expiration:

This document must be completed and returned with your Submittal

FORM 7.8 – PROFESSIONAL REFERENCES FOR PREVIOUS EXPERIENCE

The Bidder proposes that they are qualified to perform the referenced work and has successfully done so on recent projects similar in nature and size. The City reserves the right to check references and confirm information provided herein. **Please provide three (3) current and correct references from clients for similar services.**

(DO NOT include the City of Port Orange)

1. Company Name: _____
Contact Person: _____
City, State: _____
Telephone Number: _____
Email Address: _____
Description of goods/services provided: _____
Contract Amount: _____
Start/End Date of Contract: _____
2. Company Name: _____
Contact Person: _____
City, State: _____
Telephone Number: _____
Email Address: _____
Description of goods/services provided: _____
Contract Amount: _____
Start/End Date of Contract: _____
3. Company Name: _____
Contact Person: _____
City, State: _____
Telephone Number: _____
Email Address: _____
Description of goods/services provided: _____
Contract Amount: _____
Start/End Date of Contract: _____

This document must be completed and returned with your Submittal.

(Form 7.8 – Professional References for Previous Experience Page 2)

**LISTING OF PREVIOUS EXPERIENCE
COMMERCIAL CLIENT LIST**

The Bidder proposes that they are qualified to perform the referenced work and has successfully done so on recent projects similar in nature and size. A minimum of three (3) projects must be listed below. The Owner reserves the right to check references and confirm information provided herein.

List clients to whom you currently provide or have in the past provided equal or similar services to those required under the City's contract as outlined in this bid package. A minimum of three (3) projects shall be listed below in order to bid on this contract. The Owner reserves the right to check references and confirm information provided herein.

1. Contact Name: _____
Phone: _____
Current Client: ☐ Yes ☐ No
Number of years of service provided: _____
Description of service: _____

2. Contact Name: _____
Phone: _____
Current Client: ☐ Yes ☐ No
Number of years of service provided: _____
Description of service: _____

3. Contact Name: _____
Phone: _____
Current Client: ☐ Yes ☐ No
Number of years of service provided: _____
Description of service: _____

This document must be completed and returned with your Submittal.

FORM 7.9 – LISTING OF SUBCONTRACTORS

The Bidder proposes that the following subcontractors are qualified to perform the referenced work and have successfully done so on recent projects similar in nature and size. All subcontractors whose work product accounts for 5% or more of the total contract value shall be listed. Upon approval of subcontractors listed, the successful **Bidder shall not substitute subcontractors without approval from the City Representative**. Bidder shall attach additional sheets as necessary.

Subcontractor No. 1

Name: _____

Description of Work: _____

Percent of Contract Price: _____

Previous Experience Together: ☐ Yes ☐ No

Subcontractor No. 2

Name: _____

Description of Work: _____

Percent of Contract Price: _____

Previous Experience Together: ☐ Yes ☐ No

Subcontractor No. 3

Name: _____

Description of Work: _____

Percent of Contract Price: _____

Previous Experience Together: ☐ Yes ☐ No

Subcontractor No. 4

Name: _____

Description of Work: _____

Percent of Contract Price: _____

Previous Experience Together: ☐ Yes ☐ No

Subcontractor No. 5

Name: _____

Description of Work: _____

Percent of Contract Price: _____

Previous Experience Together: ☐ Yes ☐ No

This document must be completed and returned with your submittal

FORM 7.10 SCRUTINIZED COMPANIES CERTIFICATION

(To be signed in the presence of a notary public or other officer authorized to administer oaths.)

SCRUTINIZED COMPANIES CERTIFICATION PURSUANT TO SECTION 287.135, FLORIDA STATUTES

I, _____, on behalf

(Print Name and Title)

of _____ ("Company"), certify that _____

(Company Name)

(Company Name)

does not: 1. Participate in a boycott of Israel; and

2. Is not on the Scrutinized Companies with Boycott Israel List; and

3. Is not on the Scrutinized Companies with Activities in Sudan List; and

4. Is not on the Scrutinized Companies with Activities in the Iran Petroleum Energy Sector List; and

5. Has not engaged in business operations in Syria.

Submitting a false certification shall be deemed a material breach of contract. The City of Port Orange shall provide notice, in writing, to the Company of the City's determination concerning the false certification. The Company shall have ninety (90) days following receipt of the notice to respond in writing and demonstrate that the determination of false certification was made in error. If the Company does not demonstrate that the City's determination of false certification was made in error, then the City shall have the right to terminate the contract and seek civil remedies pursuant to Florida Statute § 287.135.

Section 287.135, Florida Statutes prohibits the City from: 1) Contracting with companies for goods or services in any amount if at the time of bidding on, submitting a proposal for, or entering into or renewing a contract if the company is on the Scrutinized Companies that Boycott Israel List, created pursuant to Section 215.4725, F.S. or is engaged in a boycott of Israel; and 2) Contracting with companies for goods or services over \$1,000,000.00 that are on either the Scrutinized Companies with activities in the Iran Petroleum Energy Sector List, created pursuant to s. 215.473, or are engaged in business operations in Syria.

As the person authorized to sign on behalf of the Company, I hereby certify that the company identified above in the section entitled "Company Name" does not participate in any boycott of Israel, is not listed on the Scrutinized Companies that Boycott Israel List, is not listed on either the Scrutinized Companies with activities in the Iran Petroleum Energy Sector List and is not engaged in business operations in Syria. I understand that pursuant to Section 287.135, Florida Statutes, the submission of a false certification may subject the company to civil penalties, attorney's fees, and/or costs. I further understand that any contract with the City for goods or services may be terminated at the option of the City if the company is found to have submitted a false certification or has been placed on the Scrutinized Companies with Activities in Sudan List or the Scrutinized Companies with Activities in the Iran Petroleum Energy Sector List.

COMPANY NAME

SIGNATURE

PRINT NAME

TITLE

STATE OF FLORIDA

COUNTY OF: _____

The foregoing instrument was acknowledged before me by means of ☐ physical presence or ☐ online notarization, this _____ day of _____, 2024, by _____ and who:

☐ Is personally known to me; or ☐ has produced _____ as identification.

Notary Public, State of _____

Printed, typed or stamped name, commission and expiration:

This document must be completed and returned with your submittal

FORM 7.11 – LOCAL BUSINESS AFFIDAVIT OF ELIGIBILITY

City of Port Orange

This declaration is executed under penalty of perjury of the laws to the United States and the State of Florida

THIS AFFIDAVIT IS SUBMITTED IN REFERENCE TO THE FOLLOWING SOLICITATION:

Project# (as applicable): _____

Business Name: _____ Contact Person/Title: _____

Mailing Address: _____ City, State, Zip: _____

Phone Number: _____ Email address: _____

Physical Presence of Business: ☐ Headquarters ☐ Principal Place of Business

Within Legal Boundaries: ☐ City of Port Orange ☐ Volusia County ☐ State of Florida

FEIN (Federal Employer Identification Number): _____

Business Structure: ☐ Corporation ☐ LLC ☐ Partnership ☐ Sole Proprietorship ☐ Other (Specify): _____

****PLEASE ATTACH A VALID BUSINESS TAX RECEIPT OR OTHER SUCH DOCUMENTATION****

ATTESTATION – I understand that:

A local supplier or contractor is interpreted as a respondent to a solicitation, which as of the date of the solicitation opening, has a valid Business Tax Receipt (BTR) issued by the City of Port Orange to do business in the City of Port Orange which authorizes the supplier or contractor to provide the goods, services, or construction to be purchased and has a physical address located within the limits of Port Orange from which the supplier or contractor operates or performs business. A Post Office Box cannot be used to establish physical address. This local preference is only used as part of a tie breaker during a formal solicitation. The City uses Sunbiz to verify a supplier or contractor's business address. Sunbiz is a database on the Florida Department of State, Division of Corporations website and can be accessed using this link: <https://dos.myflorida.com/sunbiz/>.

Exemptions from Local Preference

Local preference is not permitted when (1) the purchase is funded, in whole or in part, by an entity prohibiting application of the preferences by grant agreement, contract or applicable federal, state or local law; or (2) emergency purchasing.

As an authorized representative of the Firm, I certify that this Firm complies fully with the above requirements.

Name of Business

STATE OF: _____

Authorized Signature

COUNTY OF: _____

Printed Name and Title

The foregoing instrument was acknowledged before me by means of ☐ physical presence or ☐ online notarization, this _____ day of _____, 2024, by _____ and who:

☐ Is personally known to me; or ☐ has produced _____ as identification.

Notary Public, State of _____

Printed, typed or stamped name, commission and expiration:

This document must be completed and returned with your Submittal



CITY OF PORT ORANGE
CONTRACTOR E-VERIFY AFFIDAVIT
IN ACCORDANCE WITH SECTION 448.095, FLORIDA STATUTES

Project Name: _____

Solicitation Number: _____

I, the undersigned hereby certify that _____ (insert contractor company name) does not employ, contract with or subcontract with an unauthorized alien, and is otherwise in full compliance with Section 448.095, Florida Statutes.

I acknowledge that it is my responsibility to ensure full compliance with Section 448.095, Florida Statutes. I am aware enrollment in the E-Verify system for employers can be done at www.e-verify.gov.

A true and correct copy of _____ (insert contractor company name) proof of registration in the E-Verify system is attached to this Affidavit.

By affixing my signature below, I hereby affirm that I am duly authorized to bind the company reference herein and I will comply with all applicable E-Verify requirements.

Print or Type Name, Title

Signature of Affiant

Federal Employer ID Number (FEIN)

E-Verify Number

STATE OF FLORIDA

COUNTY OF: _____

The foregoing instrument was acknowledged before me by means of ☐ physical presence or ☐ online notarization, this _____ day of _____, 2024, by _____ and who:

☐ Is personally known to me; or ☐ has produced _____ as identification.

Notary Public, State of _____

Printed, typed or stamped name, commission and expiration:

This document to be completed and returned with your Submittal

FORM 7.13 – CERTIFICATION REGARDING DEBARMENT, SUSPENSION AND OTHER RESPONSIBILITY MATTERS

**Primary Covered Transactions
(To be completed by Prime Contractor)**

1. The prospective participant certifies to the best of its knowledge and belief that it and its principals:
 - (a) Are not presently debarred, suspended, proposed for debarment, declared ineligible or voluntarily excluded from covered transactions by and Federal department or agency;
 - (b) Have not within a three-year period preceding this proposal bee convicted for had a civil judgement rendered against them for commission of fraud or a criminal offense in connection with obtaining, attempting to obtain or performing a public (Federal, State or local) transaction or contract under a public transaction; violation of Federal or State antitrust statutes or commission of embezzlement, theft forgery, bribery, falsification or destruction of records, making false statement or receiving stolen property.
 - (c) Are not presently indicted for or otherwise criminally or civilly charged by a governmental entity (Federal, State or local) with commission of any of the offenses enumerated in paragraph 1. (b) of this certification;
 - (d) Have not within a three-year period preceding this application/proposal had one or more public transactions (Federal, State or local) terminated for cause or default.
2. Where the prospective primary participant is unable to certify to any of the statements in this certification, such prospective participant shall attach an explanation to this proposal.

Organization Name

Bid Number or Project Name

Name and Title of Authorized Representative

Signature

Date

This document must be completed and returned with your Submittal

FORM 7.14 – AFFIDAVIT OF COMPLIANCE WITH SECTION 287.138, FLORIDA STATUTES

AFFIDAVIT OF COMPLIANCE WITH SECTION 287.138, FLORIDA STATUTES CONTRACTING WITH FOREIGN ENTITIES OF CONCERN

The undersigned (“Affiant”), on behalf of the entity listed below (“Entity”), hereby attests under penalty of perjury as follows:

1. Affiant is the _____ of _____
(Title) (Business Name)
which does business in the State of Florida, hereinafter called the “Entity”.
2. Entity is not owned by the government of a foreign country of concern, as defined in Section 287.138 (1) (c), Florida Statutes.
3. The government of a foreign country of concern does not have a controlling interest in Entity, as defined in Section 287.138 (1)(a), Florida Statutes.
4. Entity is not organized under the laws of, and does not have a principal place of business in, a foreign country of concern.
5. Entity is not owned or controlled by the government of a foreign country of concern.
6. For purposes of this affidavit, a foreign country of concern means the People’s Republic of China, the Russian Federation, the Islamic Republic of Iran, the Democratic People’s Republic of Korea, the Republic of Cuba, the Venezuelan regime of Nicolas Maduro, or the Syrian Arab Republic, including any agency of or any other entity of significant control of such foreign country of concern, as defined in Section 287.138(1)(c), Florida Statutes.

The undersigned is authorized to execute this affidavit on behalf of the Entity.

Date: _____, 20____ Signed: _____

Entity: _____ Name: _____

Title: _____

STATE OF: _____ COUNTY OF: _____

The foregoing instrument was acknowledged before me by means of ☐physical presence or ☐online notarization, this _____ day of _____, 2024, by _____ and who:

☐Is personally known to me; or ☐ has produced _____ as identification.

Notary Public, State of Florida at Large:
Printed Name/Seal of Notary, Commission and Expiration Date:

(seal)

My commission expires: _____

This document must be completed and returned with your Submittal

FORM 7.15 – NO BID RESPONSE

If your company will not be submitting a bid in response to this solicitation, please complete this form and return via e-mail prior to the solicitation due date established within to:

City of Port Orange
Purchasing Division
1000 City Center Circle
Port Orange, FL 32129
purchdiv@port-orange.org

This information will assist the Purchasing Division in the preparation of future solicitations.

Solicitation: ITB #24-17 Police Department Generator Replacement

Company Name: _____

Contact Person Name & Title: _____

Address: _____

Telephone: _____ Email Address: _____

Please check a reason for a “no response”.

- ☐ Specifications “too tight” or geared toward on brand or manufacturer (please explain below)
- ☐ Insufficient time to respond
- ☐ Specifications unclear (please explain below)
- ☐ We do not offer this product/service or an equivalent
- ☐ Our product schedule does not permit us to perform within stated timeline for the project
- ☐ Unable to meet specifications
- ☐ Unable to meet bond requirements
- ☐ Unable to hold prices firm throughout the term of the contract period
- ☐ Unable to meet insurance requirements
- ☐ Other: _____

Print Name: _____

Signature: _____ Date: _____

Additional Information:

If submitting this form, only this form needs to be returned. It is not necessary to return the entire solicitation package.

APPENDIX A, 44 C.F.R. PART 18 – CERTIFICATION REGARDING LOBBYING Certification for Contracts, Grants, Loans, and Cooperative Agreements

(Required for each bid or offer exceeding \$100,000)

The undersigned certifies, to the best of his or her knowledge and belief, that:

1. No federal appropriated funds have been paid or will be paid, by or on behalf of the undersigned, to any person for influencing or attempting to influence an officer or employee of an agency, a Member of Congress, an officer or employee of Congress, or an employee of a Member of Congress in connection with the awarding of any federal contract, the making of any federal grant, the making of any federal loan, the entering into of any cooperative agreement, and the extension, continuation, renewal, amendment, or modification of any federal contract, grant, loan, or cooperative agreement.
2. If any funds other than federal appropriated funds have been paid or will be paid to any person for influencing or attempting to influence an officer or employee of any agency, a Member of Congress, an officer or employee of Congress, or an employee of a Member of Congress in connection with this federal contract, grant, loan, or cooperative agreement, the undersigned shall complete and submit Standard Form-LLL, "Disclosure Form to Report Lobbying," in accordance with its instructions.
3. The undersigned shall require that the language of this certification be included in the award documents for all subawards at all tiers (including subcontracts, subgrants, and contracts under grants, loans, and cooperative agreements) and that all subrecipients shall certify and disclose accordingly.
4. This certification is a material representation of fact upon which reliance was placed when this transaction was made or entered into. Submission of this certification is a prerequisite for making or entering into this transaction imposed by section 1352, Title 31, U.S.C. Any person who fails to file the required certification shall be subject to a civil penalty of not less than \$10,000 and not more than \$100,000 for each such failure.

The Contractor, _____, certifies or affirms the truthfulness and accuracy of each statement of its certification and disclosure, if any. In addition, the Contractor understands and agrees that the provisions of 31 U.S.C. Chap. 38, Administrative Remedies for False Claims and Statements, apply to this certification and disclosure, if any.

Signature of Contractor's Authorized Official

Name & Title of Contractor's Authorized Official

Date: _____

This document must be completed and returned with your Submittal

(ATTACHMENT 1) - SCHEDULE OF UNIT PRICING



ITB #24-17 Police Department Generator Replacement

(ATTACHMENT 1) - SCHEDULE OF UNIT PRICING

Name of Business:	
Contact Person:	
Email Address:	
Authorized Signature:	

ALL UNIT PRICING IN ACCORDANCE WITH SECTION 3 - SCOPE OF WORK				
Bidder must fill in each cell highlighted in GREEN, leaving no blank cells; return completed, signed form with bid submittal and include on USB/thumb drive.				
ITEM #	DESCRIPTION	UNIT OF MEASURE	QUANTITY	PRICE
1	Mobilization/Demobilization	LS	1	
2	Preconstruction Video	LS	1	
3	Demolition	LS	1	
4	Site Work	LS	1	
5	Furnish and Install New Electrical Ductbank	LS	1	
6	Install Owner Furnished Generator Docking Station	LS	1	
7	Install Owner Furnished Transfer Switch	LS	1	
8	Install Owner Furnished Engine Generators	LS	2	
9	Furnish and Install Engine Generator Concrete Slab	EA	1	
10	Furnish and Install Docking Station Concrete Slab	EA	1	
11	Temporary Power	LS	1	
12	As-Built Plans	LS	1	
13	Permit Allowances	EA		\$30,000.00
LEGEND:		TOTAL PRICE		

LS - Lump Sum
EA - Each

BID BOND**BID BOND**

Bond No.:

KNOW ALL MEN BY THESE PRESENTS that _____, as Contractor, duly authorized to conduct business in the State of Florida, whose principal place of business is located at _____, Tel.: _____, (hereinafter called "PRINCIPAL"), and _____, as SURETY, duly authorized to conduct business in the State of Florida, whose principal place of business is located at _____, Tel.: _____ (hereinafter called "SURETY"), are held and firmly bound unto the City of Port Orange, Florida, as CITY, a Florida municipal corporation, whose address is City of Port Orange, 1000 City Center Circle, Port Orange, Florida 32129, Tel: (386) 506-5501, (hereinafter called "OBLIGEE" or "CITY", in the penal sum of _____ dollars and (____)/100 (\$____), lawful money of the United States, for the payment of which sum shall and truly be made, whereof PRINCIPAL and SURETY bind themselves, their heirs, executors, administrators, successors and assigns, jointly and severally, firmly by these presents.

THE CONDITION OF THIS OBLIGATION IS SUCH that, whereas the Principal has submitted the accompanying bid, dated _____, 20____, for:

Project Name/Bid No.:

Project Address:

Legal Description: See Attached

Description of Work:

NOW, THEREFORE,

A. If the Principal shall not withdraw said bid withing one hundred twenty (120) days after date of opening of the same, and shall within ten (10) days after the prescribed forms are presented to it for signature, enter into a written contract with the City in accordance with the bid as accepted, and give bonds with good and sufficient surety or sureties, as may be required, for the faithful performance and proper fulfillment of such contract, then the above obligations shall be void and of no effect, otherwise to remain in full force and virtue.

B. In the event of the withdrawal of said bid within the period specified, or the failure to enter into such contract and give such bonds withing the time specified, if the principal shall pay the City the difference between the amount specified in said bid and the amount for which the City may procure the required work and supplies. If the latter amount be in excess of the former, then the above obligations then the above obligations shall be void and of no effect, otherwise to remain in full force and virtue.

IN WITNESS WHEREOF, the above parties have executed this instrument under their several seals, this _____ day of _____, 20____, the name and corporate seal of each corporate party being hereto affixed and these presents duly signed by its undersigned representative, pursuant to authority of its governing body.

Note: If the firm is a sole ownership or partnership including limited liability company, two (2) witnesses are required to attest the signature. If the firm is a corporation, then the corporate secretary shall attest and affix the corporate seal (Attach power of attorney to the original bid bond and financial statement of Surety Company).

PRINCIPAL:

Signature

Corporate Officer & Title

ATTEST:

Signature

Corporate Secretary (Affix Corporate Seal)

WITNESSES:

ATTEST:

Signature

Corporate Secretary (Affix Corporate Seal)

SURETY:

Attorney-in-Fact (signature)

Name & Title

Name of Local Resident Agent

City, State, Zip

Telephone:
A.M. Best No.: _____ NAIC No.: _____

STATE OF _____

COUNTY OF _____

Before me this day personally appeared _____ (affiant), who, being duly sworn, deposes and says that he/she is the Attorney-in-Fact for the _____ (corporate surety) and that this person has been authorized by _____ (corporate surety) to execute the foregoing bond on behalf of the Contractor named therein in favor of the City of Port Orange, Florida.

Signature of Affiant

The foregoing instrument was acknowledged before me by means of ☐ physical presence or ☐ online notarization, this _____ day of _____, 2024, by _____ and who:

☐ Is personally known to me; or ☐ has produced _____ as identification.

Notary Public, State of _____
Printed, typed or stamped name, commission and expiration:

END OF BID BOND

This document must be completed and returned with your Submittal

PAYMENT & PERFORMANCE BOND (for informational purposes only)

FRONT PAGE FOR BOND REQUIRED BY SECTION 255.05, F.S.

PAYMENT AND PERFORMANCE BOND

(Public Works)

Notice and Time Limitations Must Be In Accordance
With Section 255.05(2), (8) and (10), Florida Statutes

BOND NO. _____

PRINCIPAL:

Developer or Contractor: _____

Principal Business Address: _____

Contact Person: _____

Phone Number: _____

SURETY:

Address: _____

Contact Person: _____

Phone Number: _____

OWNER:

City of Port Orange, Florida, a chartered municipal corporation

1000 City Center Circle

Port Orange, Florida 32129-4144

Contact Person: _____

Phone Number: _____

Amount: \$ _____

City Case: _____

Description of Work: _____

Project Location: _____

Legal Description: _____

Front Page

All other pages are subsequent to this page regardless of any numbers that may be printed thereon.

Bond No. _____

**COMBINATION PAYMENT AND PERFORMANCE BOND
FOR
PUBLIC CONSTRUCTION**

per Section 255.05, Florida Statutes
Guaranty for Construction of Public Improvements

BY THIS BOND, We, _____, as Principal, and _____, a corporation, as Surety, are bound to _____, a Florida municipal corporation, herein called "Owner" or sometimes referred to as "City," in the sum of _____ AND ____/100 DOLLARS (\$____), for payment of which we bind ourselves, our heirs, personal representatives, successors, and assigns, jointly and severally.

THE CONDITION OF THIS BOND is that if Principal:

1. Performs the terms of that certain Standard Contract for Services, having an effective date of _____, entered into by and between the Principal and the City, for Police Department Duct/HVAC Mold Remediation, hereinafter referred to as the "Contract," being made a part of this bond by reference, at the times and in the manner prescribed in the Contract; and
2. Promptly makes payments to all claimants, as defined in Section 255.05(1), Florida Statutes, supplying Principal with labor, materials, or supplies, used directly or indirectly by Principal in the prosecution of the work provided for in the Contract (the "Work"); and
3. Pays Owner all losses, damages, delay damages (including contractually authorized liquidated damages), expenses, costs, and attorney's fees, including appellate proceedings, that Owner sustains because of a breach or material breach by Principal under the Contract documents; and
4. Performs the guarantee of all work and materials furnished under the Contract for the time specified in the Contract, then this bond is void; otherwise it remains in full force.

Notice of Nonpayment and Time Limitations

Any action instituted by a claimant under this bond for payment must be in accordance with the notice and time limitation provisions in Sections 255.05(2), (8) and (10), Florida Statutes.

Any changes in or under the contract documents and compliance or noncompliance with any formalities connected with the contract or the changes does not affect Surety's obligation under this bond.

IN WITNESS WHEREOF, this performance and payment bond is executed and shall be deemed an original, this____, day of_____, 20____.

Attest:

(Principal)

(As to Corporate Principal) Secretary

By:_____
Name, Title

(Corporate Seal)

(Witness to Principal)

(Surety)

(Witness to Surety)

By:_____

Name: _____
(Attorney-in-Fact)

(Corporate Seal)

NOTE: Date of BOND must not be prior to date of Contract. If Developer/Principal is Partnership, all partners should executeBOND. All BONDS signed by an agent must be accompanied by a certified copy of the authority to act.

IMPORTANT: Surety companies executing BONDS must appear on the Treasury Department's most current list (Circular 570 asamended) and be authorized to transact business in the State of Florida.

This affidavit must be completed and returned by the Awarded Bidder upon issuance of a Notice of Intent

LEASED EMPLOYEE AFFIDAVIT

EXHIBIT CONTRACT # _____

☐ I hereby certify that I do not utilize an employee leasing company or employ leased employees. I further agree to notify the City in the event these circumstances change.

OR

☐ I affirm that an employee leasing company provides my workers' compensation coverage. I further understand that my contract with the employee leasing company limits my workers' compensation coverage to enrolled worksite employees only. My leasing arrangement does not cover un-enrolled worksite employees, independent contractors, uninsured sub-contractors or casual labor exposure.

I hereby certify that 100% of my workers are covered as worksite employees with the employee leasing company. I certify that I do not hire any casual or uninsured labor outside the employee leasing agreement. I agree to notify the City in the event that I have any workers not covered by the employee leasing workers' compensation policy. In the event that I have any workers not subject to the employee leasing arrangement, I agree to obtain a separate workers' compensation policy to cover these workers. I further agree to provide the City with a certificate of insurance providing proof of workers' compensation coverage prior to these workers entering any City jobsite.

I further agree to notify the City if my employee leasing arrangement terminates with the employee leasing company and I understand that I am required to furnish proof of replacement workers' compensation coverage prior to the termination of the employee leasing arrangement.

I certify that I have workers' compensation coverage for all of my workers through the employee leasing arrangement specified below:

Name of Employee Leasing Company: _____

Workers' Compensation Carrier: _____

A.M. Best Rating of Carrier: _____

Inception Date of Leasing Arrangement: _____

I further agree to notify the City in the event that I switch employee leasing companies. I recognize that I have an obligation to supply an updated workers' compensation certificate to the City that documents the change of carrier.

I hereby attest that the information provided in this affidavit is accurate. In addition, I certify that I have read and understand the above statements regarding my responsibility under the workers' compensation coverage.

Name of Contractor: _____

Signature of Owner/Officer: _____

Title: _____ Date: _____

This affidavit must be completed and returned by the Awarded Bidder upon issuance of a Notice of Intent to Award by the Purchasing Division of the City of Port Orange. Please note, the City of Port Orange does

not accept exemptions for Workers' Compensation coverage.

AFFIDAVIT REGARDING WORKERS' COMPENSATION

State of _____

County of _____

I, _____, being duly sworn according to law, deposes and says (it, he, she, they) have accepted the Workers' Compensation laws of the State of Florida, with its supplements and amendments and has insured (its, his, her, their) liability there under accordance with the terms of said Laws with the _____ Company, under the terms of Policy Number _____ for a period from _____, 20____ to _____, 20____.

WITNESS:

By: _____

Name: _____

CONTRACTOR:

Company: _____

By: _____

Name/Title: _____

Sworn to/Affirmed and subscribed before me this _____ day of _____, 20____, by _____, who is personally known to me or who produced _____ as identification.

NOTARY PUBLIC – STATE OF

Type or Print Name: _____

Commission No.: _____

Commission Expires: _____

(Seal)

IMPORTANT: This certificate must be completed and returned by the Awarded Proposer upon issuance of a Notice of Intent to Award by the Purchasing Department of the City of Port Orange.

HUMAN TRAFFICKING AFFIDAVIT
(SECTION 787.06, FLORIDA STATUTES)

STATE OF FLORIDA §
 §
COUNTY OF VOLUSIA §

The undersigned ("Affiant"), on behalf of the entity listed below ("Entity"), after being duly sworn, hereby attests as follows:

1. My name is _____. I am over the age of Twenty-one years old. I am the _____ of _____, a non- governmental entity which does
(Title) (Business Name)
business in the State of Florida, hereinafter called the "Entity."
2. I have personal knowledge of each and every statement of fact contained herein, and each and every statement of fact is true and correct.
3. Entity does not use coercion, as defined in Section 787.06, Florida Statutes, for labor or services.
4. The undersigned is an officer or representative of the entity and is authorized to execute this affidavit on behalf of the Entity.
5. Under penalties of perjury, I declare that I have read the foregoing Human Trafficking Affidavit and that the facts stated herein are true.

Further Affiant sayeth not.

Date: _____, 20____ Signed: _____
Print Name: _____
Title: _____

SUBSCRIBED AND SWORN before me by means of [_XX_] physical presence or [_] online notarization on the ____ day of _____, 20__ by _____ as _____ on behalf of _____ who is personally known to me or who has produced _____ as identification.

(Notary Seal)

Notary Public, State of Florida
Printed name, commission and expiration of commission term

CITY OF PORT ORANGE CONTRACT DOCUMENTS (for informational purposes only)

AGREEMENT BETWEEN OWNER AND CONTRACTOR FOR CONSTRUCTION CONTRACT (STIPULATED PRICE)

This Agreement is by and between [name of contracting entity] ("Owner") and City of Port Orange, 1000 City Center Circle, Port Orange, Florida 32129 ("Contractor").

Terms used in this Agreement have the meanings stated in the General Conditions and the Supplementary Conditions.

Owner and Contractor hereby agree as follows:

ARTICLE 1—WORK

- 1.01 Contractor shall complete all Work as specified or indicated in the Contract Documents. The Work is generally described as follows:

Formatted: Font: Italic

ARTICLE 2—THE PROJECT

- ~~2.01~~ The Project, of which the Work under the Contract Documents is a part, is generally described as follows:

Formatted: Indent: Left: 0", First line: 0"

ARTICLE 3—ENGINEER

- 3.01 ~~The Owner has retained~~The part of the project that pertains to the Work has been designed by the Project Engineer, – _____ ("Engineer") _____.
~~and shall to~~ act as Owner's representative, assume all duties and responsibilities of Engineer, and have the rights and authority assigned to Engineer in the Contract Documents in connection with the completion of the Work in accordance with the Contract Documents.
- 3.02 ~~The part of the Project that pertains to the Work has been designed by~~

ARTICLE 4—CONTRACT TIMES

- 4.01 *Time is of the Essence*
- A. All time limits for Milestones, if any, Substantial Completion, and completion and readiness for final payment as stated in the Contract Documents are of the essence of the Contract.
- 4.02 *Contract Times: Dates*
- A. The Work will be substantially complete on or before [date], and completed and ready for final payment in accordance with Paragraph 15.06 of the General Conditions on or before [date].

4.03 *Contract Times: Days*

- A. The Work will be substantially complete within **[number]** days after the date when the Contract Times commence to run as provided in Paragraph 4.01 of the General Conditions, and completed and ready for final payment in accordance with Paragraph 15.06 of the General Conditions within **[number]** days after the date when the Contract Times commence to run.

~~4.04 *Milestones*~~

~~A. Parts of the Work must be substantially completed on or before the following Milestone(s):~~

- ~~1. Milestone 1~~
- ~~2. Milestone 2~~
- ~~3. Milestone 3~~

4.05 *Liquidated Damages*

- A. Contractor and Owner recognize that time is of the essence as stated in Paragraph 4.01 above and that Owner will suffer financial and other losses if the Work is not completed and Milestones not achieved within the Contract Times, as duly modified. The parties also recognize the delays, expense, and difficulties involved in proving, in a legal or arbitration proceeding, the actual loss suffered by Owner if the Work is not completed on time. Accordingly, instead of requiring any such proof, Owner and Contractor agree that as liquidated damages for delay (but not as a penalty):

1. *Substantial Completion:* Contractor shall pay Owner \$0.00 for each day that expires after the time (as duly adjusted pursuant to the Contract) specified above for Substantial Completion, until the Work is substantially complete.

2. *Completion of Remaining Work:* After Substantial Completion, if Contractor shall neglect, refuse, or fail to complete the remaining Work within the Contract Times (as duly adjusted pursuant to the Contract) for completion and readiness for final payment, Contractor shall pay Owner \$0.00 for each day that expires after such time until the Work is completed and ready for final payment.

~~3. *Milestones:* Contractor shall pay Owner \$ _____ for each day that expires after the time (as duly adjusted pursuant to the Contract) specified above for achievement of Milestone 1, until Milestone 1 is achieved, or until the time specified for Substantial Completion is reached, at which time the rate indicated in Paragraph 4.05.A.1 will apply, rather than the Milestone rate.~~

~~4. Liquidated damages for failing to timely attain Milestones, Substantial Completion, and final completion are not additive, and will not be imposed concurrently.~~

- B. If Owner recovers liquidated damages for a delay in completion by Contractor, then such liquidated damages are Owner's sole and exclusive remedy for such delay, and Owner is precluded from recovering any other damages, whether actual, direct, excess, or consequential, for such delay, except for special damages (if any) specified in this Agreement.

~~C. *Bonus:* Contractor and Owner further recognize the Owner will realize financial and other benefits if the Work is completed prior to the time specified for Substantial Completion. Accordingly, Owner and Contractor agree that as a bonus for early completion, Owner shall~~

pay Contractor \$_____ for each day prior to the time specified above for Substantial Completion (as duly adjusted pursuant to the Contract) that the Work is substantially complete. The maximum value of the bonus will be limited to \$_____.

4.06 — Special Damages

- A. ~~Contractor shall reimburse Owner (1) for any fines or penalties imposed on Owner as a direct result of the Contractor's failure to attain Substantial Completion according to the Contract Times, and (2) for the actual costs reasonably incurred by Owner for engineering, construction observation, inspection, and administrative services needed after the time specified in Paragraph 4.02 for Substantial Completion (as duly adjusted pursuant to the Contract), until the Work is substantially complete.~~
- B. ~~After Contractor achieves Substantial Completion, if Contractor shall neglect, refuse, or fail to complete the remaining Work within the Contract Times, Contractor shall reimburse Owner for the actual costs reasonably incurred by Owner for engineering, construction observation, inspection, and administrative services needed after the time specified in Paragraph 4.02 for Work to be completed and ready for final payment (as duly adjusted pursuant to the Contract), until the Work is completed and ready for final payment.~~
- C. ~~The special damages imposed in this paragraph are supplemental to any liquidated damages for delayed completion established in this Agreement.~~

ARTICLE 5—CONTRACT PRICE

5.01 Owner shall pay Contractor for completion of the Work in accordance with the Contract Documents, the amounts that follow, subject to adjustment under the Contract:

- A. For all Work other than Unit Price Work, a lump sum of \$_____.
- All specific cash allowances are included in the above price in accordance with Paragraph 13.02 of the General Conditions.
- B. For all Unit Price Work, an amount equal to the sum of the extended prices (established for each separately identified item of Unit Price Work by multiplying the unit price times the actual quantity of that item).

Unit Price Work					
Item No.	Description	Unit	Estimated Quantity	Unit Price	Extended Price
				\$	\$
				\$	\$
				\$	\$
				\$	\$
				\$	\$
Total of all Extended Prices for Unit Price Work (subject to final adjustment based on actual quantities)					\$

The extended prices for Unit Price Work set forth as of the Effective Date of the Contract are based on estimated quantities. As provided in Paragraph 13.03 of the General Conditions,

estimated quantities are not guaranteed, and determinations of actual quantities and classifications are to be made by Engineer.

- C. Total of Lump Sum Amount and Unit Price Work (subject to final Unit Price adjustment)
\$ _____.
- D. For all Work, at the prices stated in Contractor's Bid, attached hereto as an exhibit.

ARTICLE 6—PAYMENT PROCEDURES

6.01 Submittal and Processing of Payments

- A. Contractor shall submit Applications for Payment in accordance with Article 15 of the General Conditions. Applications for Payment will be processed by Engineer as provided in the General Conditions.

6.02 Progress Payments; Retainage

- A. Owner shall make progress payments on the basis of Contractor's Applications for Payment on or about the **[ordinal number, such as 5th]** day of each month during performance of the Work as provided in Paragraph 6.02.A.1 below, provided that such Applications for Payment have been submitted in a timely manner and otherwise meet the requirements of the Contract. All such payments will be measured by the Schedule of Values established as provided in the General Conditions (and in the case of Unit Price Work based on the number of units completed) or, in the event there is no Schedule of Values, as provided elsewhere in the Contract.

- 1. Prior to Substantial Completion, progress payments will be made in an amount equal to the percentage indicated below but, in each case, less the aggregate of payments previously made and less such amounts as Owner may withhold, including but not limited to liquidated damages, in accordance with the Contract.

- a. _____% percent of the value of the Work completed (with the balance being retainage).

- 1) If 50 percent or more of the Work has been completed, as determined by Engineer, and if the character and progress of the Work have been satisfactory to Owner and Engineer, then as long as the character and progress of the Work remain satisfactory to Owner and Engineer, there will be no additional retainage; and

- b. _____% percent of cost of materials and equipment not incorporated in the Work (with the balance being retainage).

- B. Upon Substantial Completion, Owner shall pay an amount sufficient to increase total payments to Contractor to _____% percent of the Work completed, less such amounts set off by Owner pursuant to Paragraph 15.01.E of the General Conditions, and less _____% percent of Engineer's estimate of the value of Work to be completed or corrected as shown on the punch list of items to be completed or corrected prior to final payment.

6.03 Final Payment

- A. Upon final completion and acceptance of the Work, Owner shall pay the remainder of the Contract Price in accordance with Paragraph 15.06 of the General Conditions.

6.04 *Consent of Surety*

- A. Owner will not make final payment, or return or release retainage at Substantial Completion or any other time, unless Contractor submits written consent of the surety to such payment, return, or release.

6.05 *Interest*

- A. All amounts not paid when due will bear interest at the rate of _____% percent per annum.

ARTICLE 7—CONTRACT DOCUMENTS

7.01 *Contents*

- A. The Contract Documents consist of all of the following:
1. This Agreement (pages to , inclusive).
 2. Bonds:
 - a. Combination Payment and Performance bond ~~(together with power of attorney)~~ (pages to , inclusive).
 - ~~b. Payment bond (together with power of attorney).~~
 3. General Conditions (pages to , inclusive).
 - ~~4. Supplementary Conditions.~~
 5. Specifications as listed in the table of contents of the project manual (copy of list attached).
 6. Drawings (not attached but incorporated by reference) consisting of _____ sheets with each sheet bearing the following general title: **[title on Drawings]**.
 7. Drawings listed on the attached sheet index.
 8. Addendum No. a (pages to , inclusive).
 9. Exhibits to this Agreement (enumerated as follows):
 - a. **[list exhibits]** (pages to , inclusive).
 10. The following which may be delivered or issued on or after the Effective Date of the Contract and are not attached hereto:
 - a. Notice to Proceed.
 - b. Work Change Directives.
 - c. Change Orders.
 - d. Field Orders.
 - e. Warranty Bond, if any.
- B. The Contract Documents listed in Paragraph 7.01.A are attached to this Agreement (except as expressly noted otherwise above).
- C. There are no Contract Documents other than those listed above in this Article 7.

- D. The Contract Documents may only be amended, modified, or supplemented as provided in the Contract.

ARTICLE 8—REPRESENTATIONS, CERTIFICATIONS, AND STIPULATIONS

8.01 Contractor's Representations

- A. In order to induce Owner to enter into this Contract, Contractor makes the following representations:
1. Contractor has examined and carefully studied the Contract Documents, including Addenda.
 2. Contractor has visited the Site, conducted a thorough visual examination of the Site and adjacent areas, and become familiar with the general, local, and Site conditions that may affect cost, progress, and performance of the Work.
 3. Contractor is familiar with all Laws and Regulations that may affect cost, progress, and performance of the Work.
 4. Contractor has carefully studied the reports of explorations and tests of subsurface conditions at or adjacent to the Site and the drawings of physical conditions relating to existing surface or subsurface structures at the Site that have been identified in the Supplementary Conditions, with respect to the Technical Data in such reports and drawings.
 5. Contractor has carefully studied the reports and drawings relating to Hazardous Environmental Conditions, if any, at or adjacent to the Site that have been identified in the Supplementary Conditions, with respect to Technical Data in such reports and drawings.
 6. Contractor has considered the information known to Contractor itself; information commonly known to contractors doing business in the locality of the Site; information and observations obtained from visits to the Site; the Contract Documents; and the Technical Data identified in the Supplementary Conditions or by definition, with respect to the effect of such information, observations, and Technical Data on (a) the cost, progress, and performance of the Work; (b) the means, methods, techniques, sequences, and procedures of construction to be employed by Contractor; and (c) Contractor's safety precautions and programs.
 7. Based on the information and observations referred to in the preceding paragraph, Contractor agrees that no further examinations, investigations, explorations, tests, studies, or data are necessary for the performance of the Work at the Contract Price, within the Contract Times, and in accordance with the other terms and conditions of the Contract.
 8. Contractor is aware of the general nature of work to be performed by Owner and others at the Site that relates to the Work as indicated in the Contract Documents.
 9. Contractor has given Engineer written notice of all conflicts, errors, ambiguities, or discrepancies that Contractor has discovered in the Contract Documents, and of discrepancies between Site conditions and the Contract Documents, and the written resolution thereof by Engineer is acceptable to Contractor.

10. The Contract Documents are generally sufficient to indicate and convey understanding of all terms and conditions for performance and furnishing of the Work.

11. Contractor's entry into this Contract constitutes an incontrovertible representation by Contractor that without exception all prices in the Agreement are premised upon performing and furnishing the Work required by the Contract Documents.

8.02 *Contractor's Certifications*

A. Contractor certifies that it has not engaged in corrupt, fraudulent, collusive, or coercive practices in competing for or in executing the Contract. For the purposes of this Paragraph 8.02:

1. "corrupt practice" means the offering, giving, receiving, or soliciting of anything of value likely to influence the action of a public official in the bidding process or in the Contract execution;
2. "fraudulent practice" means an intentional misrepresentation of facts made (a) to influence the bidding process or the execution of the Contract to the detriment of Owner, (b) to establish Bid or Contract prices at artificial non-competitive levels, or (c) to deprive Owner of the benefits of free and open competition;
3. "collusive practice" means a scheme or arrangement between two or more Bidders, with or without the knowledge of Owner, a purpose of which is to establish Bid prices at artificial, non-competitive levels; and
4. "coercive practice" means harming or threatening to harm, directly or indirectly, persons or their property to influence their participation in the bidding process or affect the execution of the Contract.

8.03 *Standard General Conditions*

A. Owner stipulates that if the General Conditions that are made a part of this Contract are EJCDC® C-700, Standard General Conditions for the Construction Contract (2018), published by the Engineers Joint Contract Documents Committee, and if Owner is the party that has furnished said General Conditions, then Owner has plainly shown all modifications to the standard wording of such published document to the Contractor, through a process such as highlighting or "track changes" (redline/strikeout), or in the Supplementary Conditions.

ARTICLE 9—MISCELLANEOUS

9.01 *Assignment of Contract*

A. No assignment by a party hereto of any rights under or interests in the Contract will be binding on another party hereto without the written consent of the party sought to be bound; and, specifically but without limitation, moneys that may become due and moneys that are due may not be assigned without such consent (except to the extent that the effect of this restriction may be limited by law), and unless specifically stated to the contrary in any written consent to an

assignment, no assignment will release or discharge the assignor from any duty or responsibility under the Contract Documents.

9.02 *Successors and Assigns*

Owner and Contractor each binds itself, its partners, successors, assigns, and legal representatives to the other party hereto, its partners, successors, assigns, and legal representatives in respect to all covenants, agreements, and obligations contained in the Contract Documents.

9.03 *Severability*

Any provisions or part of the Contract Documents held to be void or unenforceable under any Law or Regulation shall be deemed stricken, and all remaining provisions and parts shall continue to be valid and binding upon Owner and Contractor, who agree that the Contract Documents shall be reformed to replace such stricken provision or part thereof with a valid and enforceable provision or part that comes as close as possible to expressing the intention of the stricken provision.

9.04 *No-Damage-for-Delay*

Contractor shall not be entitled to any damages (including, without limitation, expenses, costs, fees, extended field overhead and general conditions, equipment costs, home office overhead, lost productivity and inefficiency damages, additional payroll and labor costs, etc.) for any delay to its Work. Contractor's sole and exclusive remedy for a delay to its Work that is not caused by Contractor (or a person or entity performing a portion of Contractor's scope of Work) shall be an extension of time to substantially complete and finally complete the Project; provided, however, that Owner granting Contractor an extension of time is not a condition precedent to this no-damage-for-delay provision. Contractor shall also not be entitled to any damages for disruption or interference to its Work or for having to accelerate or incur additional labor or payroll costs in order to make up or overcome a delay to its Work so that it can maintain the dates for Substantial Completion and Final Completion. Contractor agrees that in determining and agreeing to the Contract Price it is considered this no-damage-for-delay provision and understands that it is not entitled to any damages whatsoever for a delay to its Work.

9.05 *No intended Third-Party Beneficiaries*

There are no intended third-party beneficiaries to the Contract.

Formatted: @EJCDC Art 2 - Par 1.01, Tab stops: 0.75", Left

IN WITNESS WHEREOF, Owner and Contractor have signed this Agreement.

This Agreement will be effective on _____ (which is the Effective Date of the Contract).

Owner:

Contractor:

(typed or printed name of organization)

(typed or printed name of organization)

By:

(individual's signature)

By:

(individual's signature)

Date:

(date signed)

Date:

(date signed)

Name:

(typed or printed)

Name:

(typed or printed)

Title:

(typed or printed)

Title:

(typed or printed)

(If [Type of Entity] is a corporation, a partnership, or a joint venture, attach evidence of authority to sign.)

Attest:

(individual's signature)

Attest:

(individual's signature)

Title:

(typed or printed)

Title:

(typed or printed)

Address for giving notices:

Address for giving notices:

Designated Representative:

Designated Representative:

Name:

(typed or printed)

Name:

(typed or printed)

Title:

(typed or printed)

Title:

(typed or printed)

Address:

Address:

Phone:

Phone:

Email:

Email:

~~(If [Type of Entity] is a corporation, attach evidence of authority to sign. If [Type of Entity] is a public body, attach evidence of authority to sign and resolution or other documents authorizing execution of this Agreement.)~~

License No.:

(where applicable)

State:

Formatted: Font color: Red, Strikethrough

Formatted: Font color: Red

Formatted: Font color: Red, Strikethrough

Formatted: Font color: Red

Formatted: Font color: Red, Strikethrough

Owner:

City of Port Orange

(typed or printed name of organization)

By:

(individual's signature)

Date:

(date signed)

Name:

Donald O. Burnette

(typed or printed)

Title:

Mayor

(typed or printed)

Attest:

Robin L. Fenwick

(individual's signature)

Title:

City Clerk

(typed or printed)

Address for giving notices:

1000 City Center Circle

Port Orange, Florida 32129

(386) 506-5500

Designated Representative:

Name:

(typed or printed)

Title:

(typed or printed)

Address:

1000 City Center Circle

Port Orange, Florida 32129

Phone:

() -

Email:

This document has important legal consequences; consultation with an attorney is encouraged with respect to its use or modification. This document should be adapted to the particular circumstances of the contemplated Project and the controlling Laws and Regulations.

STANDARD GENERAL CONDITIONS OF THE CONSTRUCTION CONTRACT

Prepared By



Endorsed By



Copyright© 2018

National Society of Professional Engineers
1420 King Street, Alexandria, VA 22314-2794
(703) 684-2882
www.nspe.org

American Council of Engineering Companies
1015 15th Street N.W., Washington, DC 20005
(202) 347-7474
www.acec.org

American Society of Civil Engineers
1801 Alexander Bell Drive, Reston, VA 20191-4400
(800) 548-2723
www.asce.org

The copyright for this EJCDC document is owned jointly by the three sponsoring organizations listed above. The National Society of Professional Engineers is the Copyright Administrator for the EJCDC documents; please direct all inquiries regarding EJCDC copyrights to NSPE.

NOTE: EJCDC publications may be purchased at www.ejcdc.org, or from any of the sponsoring organizations above.

STANDARD GENERAL CONDITIONS OF THE CONSTRUCTION CONTRACT

TABLE OF CONTENTS

	Page
Article 1—Definitions and Terminology.....	1
1.01 Defined Terms.....	1
1.02 Terminology	6
Article 2—Preliminary Matters	7
2.01 Delivery of Performance and Payment Bonds; Evidence of Insurance.....	7
2.02 Copies of Documents	<u>87</u>
2.03 Before Starting Construction	<u>87</u>
2.04 Preconstruction Conference; Designation of Authorized Representatives	8
2.05 Acceptance of Schedules	<u>98</u>
2.06 Electronic Transmittals	<u>98</u>
Article 3—Contract Documents: Intent, Requirements, Reuse	<u>109</u>
3.01 Intent.....	<u>109</u>
3.02 Reference Standards	<u>109</u>
3.03 Reporting and Resolving Discrepancies	<u>111</u> <u>10</u>
3.04 Requirements of the Contract Documents.....	<u>121</u> <u>10</u>
3.05 Reuse of Documents	<u>121</u> <u>11</u>
Article 4—Commencement and Progress of the Work	<u>121</u> <u>11</u>
4.01 Commencement of Contract Times; Notice to Proceed	<u>121</u> <u>11</u>
4.02 Starting the Work.....	<u>131</u> <u>11</u>
4.03 Reference Points	<u>131</u> <u>11</u>
4.04 Progress Schedule	<u>131</u> <u>12</u>
4.05 Delays in Contractor’s Progress	<u>131</u> <u>12</u>
Article 5—Site; Subsurface and Physical Conditions; Hazardous Environmental Conditions	<u>151</u> <u>13</u>
5.01 Availability of Lands	<u>151</u> <u>13</u>
5.02 Use of Site and Other Areas.....	<u>151</u> <u>14</u>
5.03 Subsurface and Physical Conditions.....	<u>161</u> <u>15</u>
5.04 Differing Subsurface or Physical Conditions	<u>171</u> <u>16</u>

5.05	Underground Facilities.....	<u>1917</u>
5.06	Hazardous Environmental Conditions at Site	<u>2119</u>
Article 6—Bonds and Insurance.....		<u>2421</u>
6.01	Performance, Payment, and Other Bonds	<u>2421</u>
6.02	Insurance—General Provisions.....	<u>2522</u>
6.03	Contractor’s Insurance.....	<u>2624</u>
6.04	Builder’s Risk and Other Property Insurance	<u>2825</u>
6.05	Property Losses; Subrogation	<u>2825</u>
6.06	Receipt and Application of Property Insurance Proceeds	<u>2927</u>
Article 7—Contractor’s Responsibilities		<u>3027</u>
7.01	Contractor’s Means and Methods of Construction	<u>3027</u>
7.02	Supervision and Superintendence	<u>3127</u>
7.03	Labor; Working Hours	<u>3127</u>
7.04	Services, Materials, and Equipment	<u>3128</u>
7.05	“Or Equals”	<u>3228</u>
7.06	Substitutes	<u>3329</u>
7.07	Concerning Subcontractors and Suppliers.....	<u>3431</u>
7.08	Patent Fees and Royalties.....	<u>3632</u>
7.09	Permits	<u>3633</u>
7.10	Taxes	<u>3733</u>
7.11	Laws and Regulations.....	<u>3733</u>
7.12	Record Documents.....	<u>3733</u>
7.13	Safety and Protection	<u>3734</u>
7.14	Hazard Communication Programs	<u>3935</u>
7.15	Emergencies	<u>3935</u>
7.16	Submittals	<u>3935</u>
7.17	Contractor’s General Warranty and Guarantee	<u>4238</u>
7.18	Indemnification	<u>4339</u>
7.19	Delegation of Professional Design Services	<u>4439</u>
Article 8—Other Work at the Site.....		<u>4540</u>
8.01	Other Work	<u>4540</u>
8.02	Coordination	<u>4641</u>
8.03	Legal Relationships.....	<u>4641</u>

Article 9—Owner’s Responsibilities	4742
9.01 Communications to Contractor	4742
9.02 Replacement of Engineer	4742
9.03 Furnish Data	4742
9.04 Pay When Due.....	4742
9.05 Lands and Easements; Reports, Tests, and Drawings	4743
9.06 Insurance.....	4843
9.07 Change Orders	4843
9.08 Inspections, Tests, and Approvals.....	4843
9.09 Limitations on Owner’s Responsibilities	4843
9.10 Undisclosed Hazardous Environmental Condition.....	4843
9.11 Evidence of Financial Arrangements.....	4843
9.12 Safety Programs	4843
Article 10—Engineer’s Status During Construction	4844
10.01 Owner’s Representative.....	4844
10.02 Visits to Site.....	4844
10.03 Resident Project Representative.....	4944
10.04 Engineer’s Authority	4944
10.05 Determinations for Unit Price Work	4945
10.06 Decisions on Requirements of Contract Documents and Acceptability of Work	4945
10.07 Limitations on Engineer’s Authority and Responsibilities	5045
10.08 Compliance with Safety Program.....	5045
Article 11—Changes to the Contract	5046
11.01 Amending and Supplementing the Contract	5046
11.02 Change Orders	5146
11.03 Work Change Directives.....	5146
11.04 Field Orders.....	5247
11.05 Owner-Authorized Changes in the Work	5247
11.06 Unauthorized Changes in the Work.....	5247
11.07 Change of Contract Price	5247
11.08 Change of Contract Times.....	5349
11.09 Change Proposals.....	5449
11.10 Notification to Surety.....	5550

Article 12—Claims.....	<u>5550</u>
12.01 Claims.....	<u>5550</u>
Article 13—Cost of the Work; Allowances; Unit Price Work	<u>5751</u>
13.01 Cost of the Work	<u>5751</u>
13.02 Allowances	<u>6055</u>
13.03 Unit Price Work.....	<u>6155</u>
Article 14—Tests and Inspections; Correction, Removal, or Acceptance of Defective Work	<u>6256</u>
14.01 Access to Work.....	<u>6256</u>
14.02 Tests, Inspections, and Approvals.....	<u>6256</u>
14.03 Defective Work	<u>6357</u>
14.04 Acceptance of Defective Work.....	<u>6358</u>
14.05 Uncovering Work	<u>6458</u>
14.06 Owner May Stop the Work	<u>6458</u>
14.07 Owner May Correct Defective Work.....	<u>6559</u>
Article 15—Payments to Contractor; Set-Offs; Completion; Correction Period	<u>6559</u>
15.01 Progress Payments.....	<u>6559</u>
15.02 Contractor’s Warranty of Title	<u>6962</u>
15.03 Substantial Completion.....	<u>6962</u>
15.04 Partial Use or Occupancy	<u>7063</u>
15.05 Final Inspection	<u>7064</u>
15.06 Final Payment.....	<u>7164</u>
15.07 Waiver of Claims	<u>7265</u>
15.08 Correction Period.....	<u>7266</u>
Article 16—Suspension of Work and Termination	<u>7367</u>
16.01 Owner May Suspend Work	<u>7367</u>
16.02 Owner May Terminate for Cause.....	<u>7467</u>
16.03 Owner May Terminate for Convenience.....	<u>7568</u>
16.04 Contractor May Stop Work or Terminate	<u>7568</u>
Article 17—Final Resolution of Disputes	<u>7669</u>
17.01 Methods and Procedures.....	<u>7669</u>
Article 18—Miscellaneous	<u>7769</u>
18.01 Giving Notice	<u>7769</u>
18.02 Computation of Times.....	<u>7769</u>

18.03	Cumulative Remedies	7770
18.04	Limitation of Damages	7770
18.05	No Waiver	7870
18.06	Survival of Obligations	7870
18.07	Controlling Law	7870
18.08	Assignment of Contract.....	7870
18.09	Successors and Assigns	7870
18.10	Headings.....	7870

STANDARD GENERAL CONDITIONS OF THE CONSTRUCTION CONTRACT

ARTICLE 1—DEFINITIONS AND TERMINOLOGY

1.01 *Defined Terms*

- A. Wherever used in the Bidding Requirements or Contract Documents, a term printed with initial capital letters, including the term's singular and plural forms, will have the meaning indicated in the definitions below. In addition to terms specifically defined, terms with initial capital letters in the Contract Documents include references to identified articles and paragraphs, and the titles of other documents or forms.
1. *Addenda*—Written or graphic instruments issued prior to the opening of Bids which clarify, correct, or change the Bidding Requirements or the proposed Contract Documents.
 2. *Agreement*—The written instrument, executed by Owner and Contractor, that sets forth the Contract Price and Contract Times, identifies the parties and the Engineer, and designates the specific items that are Contract Documents.
 3. *Application for Payment*—The document prepared by Contractor, in a form acceptable to Engineer, to request progress or final payments, and which is to be accompanied by such supporting documentation as is required by the Contract Documents.
 4. *Bid*—The offer of a Bidder submitted on the prescribed form setting forth the prices for the Work to be performed.
 5. *Bidder*—An individual or entity that submits a Bid to Owner.
 6. *Bidding Documents*—The Bidding Requirements, the proposed Contract Documents, and all Addenda.
 7. *Bidding Requirements*—The Advertisement or invitation to bid, Instructions to Bidders, Bid Bond or other Bid security, if any, the Bid Form, and the Bid with any attachments.
 8. *Change Order*—A document which is signed by Contractor and Owner and authorizes an addition, deletion, or revision in the Work or an adjustment in the Contract Price or the Contract Times, or other revision to the Contract, issued on or after the Effective Date of the Contract.
 9. *Change Proposal*—A written request by Contractor, duly submitted in compliance with the procedural requirements set forth herein, seeking an adjustment in Contract Price or Contract Times; contesting an initial decision by Engineer concerning the requirements of the Contract Documents or the acceptability of Work under the Contract Documents; challenging a set-off against payments due; or seeking other relief with respect to the terms of the Contract.

10. *Claim*

- a. A demand or assertion by Owner directly to Contractor, duly submitted in compliance with the procedural requirements set forth herein, seeking an adjustment of Contract Price or Contract Times; contesting an initial decision by Engineer concerning the requirements of the Contract Documents or the acceptability of Work under the Contract Documents; contesting Engineer's decision regarding a Change Proposal; seeking resolution of a contractual issue that Engineer has declined to address; or seeking other relief with respect to the terms of the Contract.
 - b. A demand or assertion by Contractor directly to Owner, duly submitted in compliance with the procedural requirements set forth herein, contesting Engineer's decision regarding a Change Proposal, or seeking resolution of a contractual issue that Engineer has declined to address.
 - c. A demand or assertion by Owner or Contractor, duly submitted in compliance with the procedural requirements set forth herein, made pursuant to Paragraph 12.01.A.4, concerning disputes arising after Engineer has issued a recommendation of final payment.
 - d. A demand for money or services by a third party is not a Claim.
11. *Constituent of Concern*—Asbestos, petroleum, radioactive materials, polychlorinated biphenyls (PCBs), lead-based paint (as defined by the HUD/EPA standard), hazardous waste, and any substance, product, waste, or other material of any nature whatsoever that is or becomes listed, regulated, or addressed pursuant to Laws and Regulations regulating, relating to, or imposing liability or standards of conduct concerning, any hazardous, toxic, or dangerous waste, substance, or material.
12. *Contract*—The entire and integrated written contract between Owner and Contractor concerning the Work.
13. *Contract Documents*—Those items so designated in the Agreement, and which together comprise the Contract.
14. *Contract Price*—The money that Owner has agreed to pay Contractor for completion of the Work in accordance with the Contract Documents.
15. *Contract Times*—The number of days or the dates by which Contractor shall: (a) achieve Milestones, if any; (b) achieve Substantial Completion; and (c) complete the Work.
16. *Contractor*—The individual or entity with which Owner has contracted for performance of the Work.
17. *Cost of the Work*—See Paragraph 13.01 for definition.
18. *Drawings*—The part of the Contract that graphically shows the scope, extent, and character of the Work to be performed by Contractor.
19. *Effective Date of the Contract*—The date, indicated in the Agreement, on which the Contract becomes effective.

20. *Electronic Document*—Any Project-related correspondence, attachments to correspondence, data, documents, drawings, information, or graphics, including but not limited to Shop Drawings and other Submittals, that are in an electronic or digital format.
21. *Electronic Means*—Electronic mail (email), upload/download from a secure Project website, or other communications methods that allow: (a) the transmission or communication of Electronic Documents; (b) the documentation of transmissions, including sending and receipt; (c) printing of the transmitted Electronic Document by the recipient; (d) the storage and archiving of the Electronic Document by sender and recipient; and (e) the use by recipient of the Electronic Document for purposes permitted by this Contract. Electronic Means does not include the use of text messaging, or of Facebook, Twitter, Instagram, or similar social media services for transmission of Electronic Documents.
22. *Engineer*—The individual or entity named as such in the Agreement.
23. *Field Order*—A written order issued by Engineer which requires minor changes in the Work but does not change the Contract Price or the Contract Times.
24. *Hazardous Environmental Condition*—The presence at the Site of Constituents of Concern in such quantities or circumstances that may present a danger to persons or property exposed thereto.
- a. The presence at the Site of materials that are necessary for the execution of the Work, or that are to be incorporated into the Work, and that are controlled and contained pursuant to industry practices, Laws and Regulations, and the requirements of the Contract, is not a Hazardous Environmental Condition.
 - b. The presence of Constituents of Concern that are to be removed or remediated as part of the Work is not a Hazardous Environmental Condition.
 - c. The presence of Constituents of Concern as part of the routine, anticipated, and obvious working conditions at the Site, is not a Hazardous Environmental Condition.
25. *Laws and Regulations; Laws or Regulations*—Any and all applicable laws, statutes, rules, regulations, ordinances, codes, and binding decrees, resolutions, and orders of any and all governmental bodies, agencies, authorities, and courts having jurisdiction.
26. *Liens*—Charges, security interests, or encumbrances upon Contract-related funds, real property, or personal property.
27. *Milestone*—A principal event in the performance of the Work that the Contract requires Contractor to achieve by an intermediate completion date, or by a time prior to Substantial Completion of all the Work.
28. *Notice of Award*—The written notice by Owner to a Bidder of Owner's acceptance of the Bid.
29. *Notice to Proceed*—A written notice by Owner to Contractor fixing the date on which the Contract Times will commence to run and on which Contractor shall start to perform the Work.

30. *Owner*—The individual or entity with which Contractor has contracted regarding the Work, and which has agreed to pay Contractor for the performance of the Work, pursuant to the terms of the Contract.
31. *Progress Schedule*—A schedule, prepared and maintained by Contractor, describing the sequence and duration of the activities comprising Contractor’s plan to accomplish the Work within the Contract Times.
32. *Project*—The total undertaking to be accomplished for Owner by engineers, contractors, and others, including planning, study, design, construction, testing, commissioning, and start-up, and of which the Work to be performed under the Contract Documents is a part.
33. *Project Manual*—The bound documentary information prepared for bidding and constructing the Work. A listing of the contents of the Project Manual, which may be bound in one or more volumes, is contained in the table(s) of contents.
34. *Punch List* - the detailed list of incomplete, unsatisfactory or unacceptable, or defective items that Contractor is required to complete prior to final payment that is generated in accordance with Paragraph 14.06 of the General Conditions.”
- ~~343.~~ *Resident Project Representative*—The authorized representative of Engineer assigned to assist Engineer at the Site. As used herein, the term Resident Project Representative (RPR) includes any assistants or field staff of Resident Project Representative.
34. *Samples*—Physical examples of materials, equipment, or workmanship that are representative of some portion of the Work and that establish the standards by which such portion of the Work will be judged.
35. *Schedule of Submittals*—A schedule, prepared and maintained by Contractor, of required submittals and the time requirements for Engineer’s review of the submittals.
36. *Schedule of Values*—A schedule, prepared and maintained by Contractor, allocating portions of the Contract Price to various portions of the Work and used as the basis for reviewing Contractor’s Applications for Payment.
37. *Shop Drawings*—All drawings, diagrams, illustrations, schedules, and other data or information that are specifically prepared or assembled by or for Contractor and submitted by Contractor to illustrate some portion of the Work. Shop Drawings, whether approved or not, are not Drawings and are not Contract Documents.
38. *Site*—Lands or areas indicated in the Contract Documents as being furnished by Owner upon which the Work is to be performed, including rights-of-way and easements, and such other lands or areas furnished by Owner which are designated for the use of Contractor.
39. *Specifications*—The part of the Contract that consists of written requirements for materials, equipment, systems, standards, and workmanship as applied to the Work, and certain administrative requirements and procedural matters applicable to the Work.
40. *Subcontractor*—An individual or entity having a direct contract with Contractor or with any other Subcontractor for the performance of a part of the Work.

41. *Submittal*—A written or graphic document, prepared by or for Contractor, which the Contract Documents require Contractor to submit to Engineer, or that is indicated as a Submittal in the Schedule of Submittals accepted by Engineer. Submittals may include Shop Drawings and Samples; schedules; product data; Owner-delegated designs; sustainable design information; information on special procedures; testing plans; results of tests and evaluations, source quality-control testing and inspections, and field or Site quality-control testing and inspections; warranties and certifications; Suppliers' instructions and reports; records of delivery of spare parts and tools; operations and maintenance data; Project photographic documentation; record documents; and other such documents required by the Contract Documents. Submittals, whether or not approved or accepted by Engineer, are not Contract Documents. Change Proposals, Change Orders, Claims, notices, Applications for Payment, and requests for interpretation or clarification are not Submittals.
42. *Substantial Completion*—The time and date at which the Work (or a specified part thereof) has progressed to the point where, in the opinion of Engineer, the Work (or a specified part thereof) is sufficiently complete, in accordance with the Contract Documents, so that the Work (or a specified part thereof) can be ~~occupied and/or~~ utilized for the purposes for which it is intended. The terms "substantially complete" and "substantially completed" as applied to all or part of the Work refer to Substantial Completion of such Work. Substantial Completion cannot occur before the Project is issued a Certificate of Occupancy (or Completion, if applicable) by the governing building department that allows Owner to begin to utilize the entire Project for the purposes for which it was intended.
43. *Successful Bidder*—The Bidder to which the Owner makes an award of contract.
44. *Supplementary Conditions*—The part of the Contract that amends or supplements these General Conditions.
45. *Supplier*—A manufacturer, fabricator, supplier, distributor, or vendor having a direct contract with Contractor or with any Subcontractor to furnish materials or equipment to be incorporated in the Work by Contractor or a Subcontractor.
46. *Technical Data*
- Those items expressly identified as Technical Data in the Supplementary Conditions, with respect to either (1) existing subsurface conditions at or adjacent to the Site, or existing physical conditions at or adjacent to the Site including existing surface or subsurface structures (except Underground Facilities) or (2) Hazardous Environmental Conditions at the Site.
 - If no such express identifications of Technical Data have been made with respect to conditions at the Site, then Technical Data is defined, with respect to conditions at the Site under Paragraphs 5.03, 5.04, and 5.06, as the data contained in boring logs, recorded measurements of subsurface water levels, assessments of the condition of subsurface facilities, laboratory test results, and other factual, objective information regarding conditions at the Site that are set forth in any geotechnical, environmental, or other Site or facilities conditions report prepared for the Project and made available to Contractor.

- c. Information and data regarding the presence or location of Underground Facilities are not intended to be categorized, identified, or defined as Technical Data, and instead Underground Facilities are shown or indicated on the Drawings.
- 47. *Underground Facilities*—All active or not-in-service underground lines, pipelines, conduits, ducts, encasements, cables, wires, manholes, vaults, tanks, tunnels, or other such facilities or systems at the Site, including but not limited to those facilities or systems that produce, transmit, distribute, or convey telephone or other communications, cable television, fiber optic transmissions, power, electricity, light, heat, gases, oil, crude oil products, liquid petroleum products, water, steam, waste, wastewater, storm water, other liquids or chemicals, or traffic or other control systems. An abandoned facility or system is not an Underground Facility.
- 48. *Unit Price Work*—Work to be paid for on the basis of unit prices.
- 49. *Work*—The entire construction or the various separately identifiable parts thereof required to be provided under the Contract Documents. Work includes and is the result of performing or providing all labor, services, and documentation necessary to produce such construction; furnishing, installing, and incorporating all materials and equipment into such construction; and may include related services such as testing, start-up, and commissioning, all as required by the Contract Documents.
- 50. *Emergency Work Change Directive*—A written directive to Contractor issued on or after the Effective Date of the Contract, signed by Owner and recommended by Engineer, ordering an addition, deletion, or revision in the Work [due to an emergency that prevents the parties from using the Change Order process](#).

1.02 Terminology

- A. The words and terms discussed in Paragraphs 1.02.B, C, D, and E are not defined terms that require initial capital letters, but, when used in the Bidding Requirements or Contract Documents, have the indicated meaning.
- B. *Intent of Certain Terms or Adjectives*: The Contract Documents include the terms “as allowed,” “as approved,” “as ordered,” “as directed” or terms of like effect or import to authorize an exercise of professional judgment by Engineer. In addition, the adjectives “reasonable,” “suitable,” “acceptable,” “proper,” “satisfactory,” or adjectives of like effect or import are used to describe an action or determination of Engineer as to the Work. It is intended that such exercise of professional judgment, action, or determination will be solely to evaluate, in general, the Work for compliance with the information in the Contract Documents and with the design concept of the Project as a functioning whole as shown or indicated in the Contract Documents (unless there is a specific statement indicating otherwise). The use of any such term or adjective is not intended to and shall not be effective to assign to Engineer any duty or authority to supervise or direct the performance of the Work, or any duty or authority to undertake responsibility contrary to the provisions of Article 10 or any other provision of the Contract Documents.
- C. *Day*: The word “day” means a calendar day of 24 hours measured from midnight to the next midnight, [including weekends and legal holidays unless otherwise specifically defined](#).

- D. *Defective*: The word “defective,” when modifying the word “Work,” refers to Work that is unsatisfactory, faulty, or deficient in that it:
1. does not conform to the Contract Documents;
 2. does not meet the requirements of any applicable inspection, reference standard, test, or approval referred to in the Contract Documents; or
 3. has been damaged prior to Engineer’s recommendation of final payment (unless responsibility for the protection thereof has been assumed by Owner at Substantial Completion in accordance with Paragraph 15.03 or Paragraph 15.04).
- E. *Furnish, Install, Perform, Provide*
1. The word “furnish,” when used in connection with services, materials, or equipment, means to supply and deliver said services, materials, or equipment to the Site (or some other specified location) ready for use or installation and in usable or operable condition.
 2. The word “install,” when used in connection with services, materials, or equipment, means to put into use or place in final position said services, materials, or equipment complete and ready for intended use.
 3. The words “perform” or “provide,” when used in connection with services, materials, or equipment, means to furnish and install said services, materials, or equipment complete and ready for intended use.
 4. If the Contract Documents establish an obligation of Contractor with respect to specific services, materials, or equipment, but do not expressly use any of the four words “furnish,” “install,” “perform,” or “provide,” then Contractor shall furnish and install said services, materials, or equipment complete and ready for intended use.
- F. *Contract Price or Contract Times*: References to a change in “Contract Price or Contract Times” or “Contract Times or Contract Price” or similar, indicate that such change applies to (1) Contract Price, (2) Contract Times, or (3) both Contract Price and Contract Times, as warranted, even if the term “or both” is not expressed.
- G. Unless stated otherwise in the Contract Documents, words or phrases that have a well-known technical or construction industry or trade meaning are used in the Contract Documents in accordance with such recognized meaning.

ARTICLE 2—PRELIMINARY MATTERS

2.01 *Delivery of Performance and Payment Bonds; Evidence of Insurance*

- A. *Performance and Payment Bonds*: When Contractor delivers the signed counterparts of the Agreement to Owner, Contractor shall also deliver to Owner the performance bond and payment bond (if the Contract requires Contractor to furnish such bonds).
- B. *Evidence of Contractor’s Insurance*: When Contractor delivers the signed counterparts of the Agreement to Owner, Contractor shall also deliver to Owner, with copies to each additional insured (as identified in the Contract), the certificates, endorsements, and other evidence of insurance required to be provided by Contractor in accordance with Article 6, except to the

extent the Supplementary Conditions expressly establish other dates for delivery of specific insurance policies.

- C. ~~Evidence of Owner's Insurance: After receipt of the signed counterparts of the Agreement and all required bonds and insurance documentation, Owner shall promptly deliver to Contractor, with copies to each additional insured (as identified in the Contract), the certificates and other evidence of insurance required to be provided by Owner under Article 6.~~

2.02 Copies of Documents

- A. Owner shall furnish to Contractor four printed copies of the Contract (including one fully signed counterpart of the Agreement), and one copy in electronic portable document format (PDF). Additional printed copies will be furnished upon request at the cost of reproduction.
- B. Owner shall maintain and safeguard at least one original printed record version of the Contract, including Drawings and Specifications signed and sealed by Engineer and other design professionals. Owner shall make such original printed record version of the Contract available to Contractor for review. Owner may delegate the responsibilities under this provision to Engineer.

2.03 Before Starting Construction

- A. *Preliminary Schedules:* Within 10 days after the Effective Date of the Contract (or as otherwise required by the Contract Documents), Contractor shall submit to Engineer for timely review:
1. a preliminary Progress Schedule indicating the times (numbers of days or dates) for starting and completing the various stages of the Work, including any Milestones specified in the Contract, and identifying the Substantial Completion and Final Completion dates;
 2. a preliminary Schedule of Submittals; and
 3. a preliminary Schedule of Values for all of the Work which includes quantities and prices of items which when added together equal the Contract Price and subdivides the Work into component parts in sufficient detail to serve as the basis for progress payments during performance of the Work. Such prices will include an appropriate amount of overhead and profit applicable to each item of Work.

2.04 Preconstruction Conference; Designation of Authorized Representatives

- A. Before any Work at the Site is started, a conference attended by Owner, Contractor, Engineer, and others as appropriate will be held to establish a working understanding among the parties as to the Work, and to discuss the schedules referred to in Paragraph 2.03.A, procedures for handling Shop Drawings, Samples, and other Submittals, processing Applications for Payment, electronic or digital transmittals, and maintaining required records.
- B. At this conference Owner and Contractor each shall designate, in writing, a specific individual to act as its authorized representative with respect to the services and responsibilities under the Contract. Such individuals shall have the authority to transmit and receive information, render decisions relative to the Contract, and otherwise act on behalf of each respective party.

2.05 *Acceptance of Schedules*

- A. At least 10 days before submission of the first Application for Payment a conference, attended by Contractor, Engineer, ~~or Owner~~ and others as appropriate, will be held to review the schedules submitted in accordance with Paragraph 2.03.A. No progress payment will be made to Contractor until acceptable schedules are submitted to and approved by Engineer and Owner.
1. The Progress Schedule will be acceptable to Engineer and Owner if it provides an orderly progression of the Work to completion within the Contract Times and identifies Contractor's critical path sequence of scheduled activities with the earliest start dates for scheduled activities, the earliest finish date for scheduled activities, the latest start date for scheduled activities and latest finish date for scheduled activities. All float in the Progress Schedule shall belong to Owner in order to offset a delay attributable to Owner or its agents. Such acceptance will not impose on Engineer or Owner responsibility for the Progress Schedule, for sequencing, scheduling, or progress of the Work, nor interfere with or relieve Contractor from Contractor's full responsibility therefor.
 2. Contractor's Schedule of Submittals will be acceptable to Engineer and Owner if it provides a workable arrangement for reviewing and processing the required submittals.
 3. Contractor's Schedule of Values will be acceptable to Engineer and Owner as to form and substance if it provides a reasonable allocation of the Contract Price to the component parts of the Work.
 4. If a schedule is not acceptable, Contractor will have an additional 10 days to revise and resubmit the schedule.
 5. If Contractor submits a schedule indicating an intention to achieve completion of the Work prior to contractually required dates, including milestones, no liability of the Owner to the Contractor for any failure of the Contractor to complete early shall be created, whether or not the Owner approves such schedule.
 6. The Contractor acknowledges that the Owner may retain the services of a scheduling consultant at the Owner's expense. The Contractor shall cooperate with any such scheduling consultant at the Owner's direction, including without limitation, with regard to the preparation of the Project schedule.

2.06 *Electronic Transmittals*

- A. Except as otherwise stated elsewhere in the Contract, the Owner, Engineer, and Contractor may send, and shall accept, Electronic Documents transmitted by Electronic Means.
- B. If the Contract does not establish protocols for Electronic Means, then Owner, Engineer, and Contractor shall jointly develop such protocols.
- C. Subject to any governing protocols for Electronic Means, when transmitting Electronic Documents by Electronic Means, the transmitting party makes no representations as to long-term compatibility, usability, or readability of the Electronic Documents resulting from the recipient's use of software application packages, operating systems, or computer hardware differing from those used in the drafting or transmittal of the Electronic Documents.

ARTICLE 3—CONTRACT DOCUMENTS: INTENT, REQUIREMENTS, REUSE

3.01 *Intent*

- A. The Contract Documents are complementary; what is required by one Contract Document is as binding as if required by all.
- B. It is the intent of the Contract Documents to describe a functionally complete Project (or part thereof) to be constructed in accordance with the Contract Documents.
- C. Unless otherwise stated in the Contract Documents, if there is a discrepancy between the electronic versions of the Contract Documents (including any printed copies derived from such electronic versions) and the printed record version, the printed record version will govern.
- D. The Contract supersedes prior negotiations, representations, and agreements, whether written or oral.
- E. Engineer will issue clarifications and interpretations of the Contract Documents as provided herein.
- F. Any provision or part of the Contract Documents held to be void or unenforceable under any Law or Regulation will be deemed stricken, and all remaining provisions will continue to be valid and binding upon Owner and Contractor, which agree that the Contract Documents will be reformed to replace such stricken provision or part thereof with a valid and enforceable provision that comes as close as possible to expressing the intention of the stricken provision.
- G. Nothing in the Contract Documents creates:
 - 1. any contractual relationship between Owner or Engineer and any Subcontractor, Supplier, or other individual or entity performing or furnishing any of the Work, for the benefit of such Subcontractor, Supplier, or other individual or entity; or
 - 2. any obligation on the part of Owner or Engineer to pay or to see to the payment of any money due any such Subcontractor, Supplier, or other individual or entity, except as may otherwise be required by Laws and Regulations.

3.02 *Reference Standards*

- A. *Standards Specifications, Codes, Laws and Regulations*
 - 1. Reference in the Contract Documents to standard specifications, manuals, reference standards, or codes of any technical society, organization, or association, or to Laws or Regulations, whether such reference be specific or by implication, means the standard specification, manual, reference standard, code, or Laws or Regulations in effect at the time of opening of Bids (or on the Effective Date of the Contract if there were no Bids), except as may be otherwise specifically stated in the Contract Documents.
 - 2. No provision of any such standard specification, manual, reference standard, or code, and no instruction of a Supplier, will be effective to change the duties or responsibilities of Owner, Contractor, or Engineer from those set forth in the part of the Contract Documents prepared by or for Engineer. No such provision or instruction shall be effective to assign to Owner or Engineer any duty or authority to supervise or direct the

performance of the Work, or any duty or authority to undertake responsibility inconsistent with the provisions of the part of the Contract Documents prepared by or for Engineer.

3.03 Reporting and Resolving Discrepancies

A. Reporting Discrepancies

1. *Contractor's Verification of Figures and Field Measurements:* Before undertaking each part of the Work, Contractor shall carefully study the Contract Documents, and check and verify pertinent figures and dimensions therein, particularly with respect to applicable field measurements. Contractor shall promptly report in writing to Engineer any conflict, error, ambiguity, or discrepancy that Contractor discovers, or has actual knowledge of, and shall not proceed with any Work affected thereby until the conflict, error, ambiguity, or discrepancy is resolved by a clarification or interpretation by Engineer, or by an amendment or supplement to the Contract issued pursuant to Paragraph 11.01.
2. *Contractor's Review of Contract Documents:* If, before or during the performance of the Work, Contractor discovers any conflict, error, ambiguity, or discrepancy within the Contract Documents, or between the Contract Documents and (a) any applicable Law or Regulation, (b) actual field conditions, (c) any standard specification, manual, reference standard, or code, or (d) any instruction of any Supplier, then Contractor shall promptly report it to Engineer in writing. Contractor shall not proceed with the Work affected thereby (except in an emergency as required by Paragraph 7.15) until the conflict, error, ambiguity, or discrepancy is resolved, by a clarification or interpretation by Engineer, or by an amendment or supplement to the Contract issued pursuant to Paragraph 11.01.
3. Contractor shall not be liable to Owner or Engineer for failure to report any conflict, error, ambiguity, or discrepancy in the Contract Documents unless Contractor had actual knowledge thereof or could have discovered the conflict or error by carefully studying and comparing careful review of the Contract Documents and checking and verifying including pertinent figures therein and all applicable field measurements and dimensions therein.

B. Resolving Discrepancies

1. Except as may be otherwise specifically stated in the Contract Documents, the provisions of the part of the Contract Documents prepared by or for Engineer take precedence in resolving any conflict, error, ambiguity, or discrepancy between such provisions of the Contract Documents and:
 - a. the provisions of any standard specification, manual, reference standard, or code, or the instruction of any Supplier (whether or not specifically incorporated by reference as a Contract Document); or
 - b. the provisions of any Laws or Regulations applicable to the performance of the Work (unless such an interpretation of the provisions of the Contract Documents would result in violation of such Law or Regulation).
 - c. In the event there is a discrepancy or conflict in the Drawings and Specifications applicable to a particular detail or assembly of the Work, Contractor must promptly seek clarification from Engineer before proceeding with the Work. Subject to Paragraph 3.03.A.3. above, if Contractor proceeds with the Work without seeking such clarification, Contractor will be

EJCDC® C-700, Standard General Conditions of the Construction Contract.

Copyright© 2018 National Society of Professional Engineers, American Council of Engineering Companies, and American Society of Civil Engineers. All rights reserved.

Page 11 of 78

bound by the stricter and more expensive detail or assembly. Contractor agrees and recognizes that in agreeing to the Contract Price it has factored in the costs associated with installing the stricter and more expensive detail or assembly.

3.04 *Requirements of the Contract Documents*

- A. During the performance of the Work and until final payment, Contractor and Owner shall submit to the Engineer in writing all matters in question concerning the requirements of the Contract Documents (sometimes referred to as requests for information or interpretation—RFIs), or relating to the acceptability of the Work under the Contract Documents, as soon as possible after such matters arise. Engineer will be the initial interpreter of the requirements of the Contract Documents, and judge of the acceptability of the Work.
- B. Engineer will, with reasonable promptness, render a written clarification, interpretation, or decision on the issue submitted, or initiate an amendment or supplement to the Contract Documents. Engineer's written clarification, interpretation, or decision will be final and binding on Contractor, unless it appeals by submitting a Change Proposal, and on Owner, unless it appeals by filing a Claim.
- C. If a submitted matter in question concerns terms and conditions of the Contract Documents that do not involve (1) the performance or acceptability of the Work under the Contract Documents, (2) the design (as set forth in the Drawings, Specifications, or otherwise), or (3) other engineering or technical matters, then Engineer will promptly notify Owner and Contractor in writing that Engineer is unable to provide a decision or interpretation. If Owner and Contractor are unable to agree on resolution of such a matter in question, either party may pursue resolution as provided in Article 12.

3.05 *Reuse of Documents*

- A. Contractor and its Subcontractors and Suppliers shall not:
 - 1. have or acquire any title to or ownership rights in any of the Drawings, Specifications, or other documents (or copies of any thereof) prepared by or bearing the seal of Engineer or its consultants, including electronic media versions, or reuse any such Drawings, Specifications, other documents, or copies thereof on extensions of the Project or any other project without written consent of Owner and Engineer and specific written verification or adaptation by Engineer; or
 - 2. have or acquire any title or ownership rights in any other Contract Documents, reuse any such Contract Documents for any purpose without Owner's express written consent, or violate any copyrights pertaining to such Contract Documents.
- B. The prohibitions of this Paragraph 3.05 will survive final payment, or termination of the Contract. Nothing herein precludes Contractor from retaining copies of the Contract Documents for record purposes.

ARTICLE 4—COMMENCEMENT AND PROGRESS OF THE WORK

4.01 *Commencement of Contract Times; Notice to Proceed* ~~*(Old 2.03)*~~

- A. The Contract Times ~~will~~shall not commence to run and Contractor shall not commence on the 30th day after the Effective Date of the Contract or, if the Work until Owner issues a Notice to

~~Proceed is given, on the day indicated in the Notice to Proceed. A Notice to Proceed may be given issued by Owner at any time within 30 days after the Effective Date of the Contract. In no event will the Contract Times commence to run later than the 60th day after the day of Bid opening or the 30th day after the Effective Date of the Contract, whichever date is earlier.~~

4.02 *Starting the Work*

- A. Contractor shall start to perform the Work on the date ~~when specified in the Notice to Proceed~~ which shall cause the Contract Times to commence to run. No Work may be done at the Site prior to such date.

4.03 *Reference Points*

- A. Owner shall provide engineering surveys to establish reference points for construction which in Engineer's judgment are necessary to enable Contractor to proceed with the Work. Contractor shall be responsible for laying out the Work, shall protect and preserve the established reference points and property monuments, and shall make no changes or relocations without the prior written approval of Owner. Contractor shall report to Engineer whenever any reference point or property monument is lost or destroyed or requires relocation because of necessary changes in grades or locations, and shall be responsible for the accurate replacement or relocation of such reference points or property monuments by professionally qualified personnel.

B. Contractor shall lay-out and verify all field dimensions and measurements at the Site before proceeding with any portion of the Work.

4.04 *Progress Schedule*

- A. Contractor shall adhere to the Progress Schedule established in accordance with Paragraph 2.05 as it may be adjusted from time to time as provided below.
1. Contractor shall submit to Engineer for acceptance (to the extent indicated in Paragraph 2.05) proposed adjustments in the Progress Schedule that will not result in changing the Contract Times.
 2. Proposed adjustments in the Progress Schedule that will change the Contract Times must be submitted in accordance with the requirements of Article 11.
- B. Contractor shall carry on the Work and adhere to the Progress Schedule during all disputes or disagreements with Owner. No Work will be delayed or postponed pending resolution of any disputes or disagreements, or during any appeal process, except as permitted by Paragraph 16.04, or as Owner and Contractor may otherwise agree in writing.

4.05 *Delays in Contractor's Progress*

- A. If Owner, Engineer, or anyone for whom Owner is responsible, delays, disrupts, or interferes with the performance or progress of the Work, then Contractor shall only be entitled to an equitable adjustment in ~~Contract Price or~~ Contract Times.
- B. Contractor shall not be entitled to an adjustment in Contract Price or Contract Times for delay, disruption, or interference caused by or within the control of Contractor. Delay, disruption,

and interference attributable to and within the control of a Subcontractor or Supplier shall be deemed to be within the control of Contractor.

- C. If Contractor's performance or progress is delayed, disrupted, or interfered with by unanticipated causes not the fault of and beyond the control of Owner, Contractor, and those for which they are responsible, then Contractor shall be entitled to an equitable adjustment in Contract Times. Such an adjustment will be Contractor's sole and exclusive remedy for the delays, disruption, and interference described in this paragraph. Unanticipated Causes of delay, disruption, or interference that may give rise to an adjustment in Contract Times under this paragraph include but are not limited to the following:
1. Severe and unavoidable natural catastrophes such as fires, floods, epidemics, and earthquakes;
 2. Abnormal weather conditions not anticipated or customary in Volusia County;
 3. Acts or failures to act of third-party utility owners or other third-party entities (other than those third-party utility owners or other third-party entities performing other work at or adjacent to the Site as arranged by or under contract with Owner, as contemplated in Article 8); and
 4. Acts of war or terrorism.
- D. Contractor's entitlement to an adjustment of Contract Times ~~or Contract Price~~ is limited as follows:
1. Contractor's entitlement to an adjustment of the Contract Times is conditioned on the delay, disruption, or interference adversely affecting an activity on the critical path to completion of the Work, as of the time of the delay, disruption, or interference.
 2. ~~Contractor shall not be entitled to an adjustment in Contract Price for any delay, disruption, or interference if such delay is concurrent with a delay, disruption, or interference caused by or within the control of Contractor. Such a concurrent delay by Contractor shall not preclude an adjustment of Contract Times to which Contractor is otherwise entitled.~~
 3. Adjustments of Contract Times ~~or Contract Price~~ are subject to the provisions of Article 11.
- E. Each Contractor request or Change Proposal seeking an increase in Contract Times ~~or Contract Price~~ must be supplemented by supporting data that sets forth in detail the following:
1. The circumstances that form the basis for the requested adjustment;
 2. The date upon which each cause of delay, disruption, or interference began to affect the progress of the Work;
 3. The date upon which each cause of delay, disruption, or interference ceased to affect the progress of the Work;
 4. The number of days' increase in Contract Times claimed as a consequence of each such cause of delay, disruption, or interference; and
 5. ~~The impact on Contract Price, in accordance with the provisions of Paragraph 11.07.~~

Contractor shall also furnish such additional supporting documentation as Owner or Engineer may require including, where appropriate, a revised progress schedule indicating all the activities affected by the delay, disruption, or interference, and an explanation of the effect of the delay, disruption, or interference on the critical path to completion of the Work.

- F. Delays, disruption, and interference to the performance or progress of the Work resulting from the existence of a differing subsurface or physical condition, an Underground Facility that was not shown or indicated by the Contract Documents, or not shown or indicated with reasonable accuracy, and those resulting from Hazardous Environmental Conditions, are governed by Article 5, together with the provisions of Paragraphs 4.05.D and 4.05.E.
- G. Paragraph 8.03 addresses delays, disruption, and interference to the performance or progress of the Work resulting from the performance of certain other work at or adjacent to the Site.

ARTICLE 5—SITE; SUBSURFACE AND PHYSICAL CONDITIONS; HAZARDOUS ENVIRONMENTAL CONDITIONS

5.01 Availability of Lands ~~(Old 4.01)~~

- A. Owner shall furnish the Site. Owner shall notify Contractor in writing of any encumbrances or restrictions not of general application but specifically related to use of the Site with which Contractor must comply in performing the Work.
- B. ~~Upon reasonable written request, Owner shall furnish Contractor with a current statement of record legal title and legal description of the lands upon which permanent improvements are to be made and Owner's interest therein as necessary for giving notice of or filing a mechanic's or construction lien against such lands in accordance with applicable Laws and Regulations.~~
- C. Contractor shall provide for all additional lands and access thereto that may be required for temporary construction facilities, staging, or storage of materials and equipment. Contractor shall have the obligation to restore the additional lands to their original condition.

5.02 Use of Site and Other Areas ~~(Old 6.11)~~

- A. *Limitation on Use of Site and Other Areas*
 - 1. Contractor shall confine construction equipment, temporary construction facilities, the storage of materials and equipment, and the operations of workers to the Site, adjacent areas that Contractor has arranged to use through construction easements or otherwise, and other adjacent areas permitted by Laws and Regulations, and shall not unreasonably encumber the Site and such other adjacent areas with construction equipment or other materials or equipment. Contractor shall assume full responsibility for (a) damage to the Site; (b) damage to any such other adjacent areas used for Contractor's operations; (c) damage to any other adjacent land or areas, or to improvements, structures, utilities, or similar facilities located at such adjacent lands or areas; and (d) for injuries and losses sustained by the owners or occupants of any such land or areas; provided that such damage or injuries result from the performance of the Work or from other actions or conduct of the Contractor or those for which Contractor is responsible.
 - 2. If a damage or injury claim is made by the owner or occupant of any such land or area because of the performance of the Work, or because of other actions or conduct of the

Contractor or those for which Contractor is responsible, Contractor shall (a) take immediate corrective or remedial action as required by Paragraph 7.13, or otherwise; (b) promptly attempt to settle the claim as to all parties through negotiations with such owner or occupant, or otherwise resolve the claim by arbitration or other dispute resolution proceeding, or in a court of competent jurisdiction; and (c) to the fullest extent permitted by Laws and Regulations, indemnify and hold harmless Owner and Engineer, and the officers, directors, members, partners, employees, agents, consultants and subcontractors of each and any of them, from and against any such claim, and against all costs, losses, and damages (including but not limited to all fees and charges of engineers, architects, attorneys, and other professionals and all court or arbitration or other dispute resolution costs) arising out of or relating to any claim or action, legal or equitable, brought by any such owner or occupant against Owner, Engineer, or any other party indemnified hereunder to the extent caused directly or indirectly, in whole or in part by, or based upon, Contractor's performance of the Work, or because of other actions or conduct of the Contractor or those for which Contractor is responsible.

- B. *Removal of Debris During Performance of the Work:* During the progress of the Work the Contractor shall keep the Site and other adjacent areas free from accumulations of waste materials, rubbish, and other debris. The Contractor shall prevent paint, mortar, and concrete splatter on concrete sidewalks and stairwell tower floorspads. Any such splatter shall be immediately removed so no evidence of splatter remains. All construction debris shall be removed in a timely manner. Surrounding graded and grassed areas shall be regularly magnetically scanned to collect miscellaneous nails and other sharp objects; the Contractor shall remove such objects from the construction site. Removal and disposal of such waste materials, rubbish, and other debris will conform to applicable Laws and Regulations.
- C. *Cleaning:* Prior to Substantial Completion of the Work Contractor shall clean the Site and the Work and make it ready for utilization by Owner. Concrete and ceramic surfaces shall be cleaned and washed. Woodwork and resilient flooring shall be dusted and cleaned. Sash, fixtures and equipment shall be thoroughly cleaned. Stains, spots, dust, marks and smears shall be removed from all surfaces. Hardware and metal surfaces shall be cleaned and polished. Glass and plastic surfaces shall be thoroughly cleaned by professional window cleaners. All damaged, broken or scratched glass or plastic shall be replaced by the Contractor at the Contractor's expense. At the completion of the Work Contractor shall remove from the Site and adjacent areas all tools, appliances, construction equipment and machinery, and surplus materials and shall restore to original condition all property not designated for alteration by the Contract Documents.
- D. *Loading of Structures:* Contractor shall not load nor permit any part of any structure to be loaded in any manner that will endanger the structure, nor shall Contractor subject any part of the Work or adjacent structures or land to stresses or pressures that will endanger them.

5.03 *Subsurface and Physical Conditions*

- A. *Reports and Drawings:* The Supplementary Conditions identify:
1. Those reports of explorations and tests of subsurface conditions at or adjacent to the Site that contain Technical Data;

2. Those drawings of existing physical conditions at or adjacent to the Site, including those drawings depicting existing surface or subsurface structures at or adjacent to the Site (except Underground Facilities), that contain Technical Data; and
 3. Technical Data contained in such reports and drawings.
- B. *Underground Facilities:* Underground Facilities are shown or indicated on the Drawings, pursuant to Paragraph 5.05, and not in the drawings referred to in Paragraph 5.03.A. Information and data regarding the presence or location of Underground Facilities are not intended to be categorized, identified, or defined as Technical Data.
- C. *Reliance by Contractor on Technical Data:* Contractor may rely upon the accuracy of the Technical Data expressly identified in the Supplementary Conditions with respect to such reports and drawings, but such reports and drawings are not Contract Documents and shall under no circumstances relieve Contractor from visiting the Site and becoming familiar with and satisfied as to the general, local, and Site conditions that may affect cost, progress, and performance of the Work. If no such express identification has been made, then Contractor may rely upon the accuracy of the Technical Data as defined in Paragraph 1.01.A.46.b.
- D. *Limitations of Other Data and Documents:* Except for such reliance on Technical Data, Contractor may not rely upon or make any claim against Owner or Engineer, or any of their officers, directors, members, partners, employees, agents, consultants, or subcontractors, with respect to:
1. the completeness of such reports and drawings for Contractor's purposes, including, but not limited to, any aspects of the means, methods, techniques, sequences, and procedures of construction to be employed by Contractor, and safety precautions and programs incident thereto;
 2. other data, interpretations, opinions, and information contained in such reports or shown or indicated in such drawings;
 3. the contents of other Site-related documents made available to Contractor, such as record drawings from other projects at or adjacent to the Site, or Owner's archival documents concerning the Site; or
 4. any Contractor interpretation of or conclusion drawn from any Technical Data or any such other data, interpretations, opinions, or information.

5.04 *Differing Subsurface or Physical Conditions*

- A. *Notice by Contractor:* If Contractor believes that any subsurface or physical condition that is uncovered or revealed at the Site:
1. is of such a nature as to establish that any Technical Data on which Contractor is entitled to rely as provided in Paragraph 5.03 is materially inaccurate;
 2. is of such a nature as to require a change in the Drawings or Specifications;
 3. differs materially from that shown or indicated in the Contract Documents; or

4. is of an unusual nature, and differs materially from conditions ordinarily encountered and generally recognized as inherent in work of the character provided for in the Contract Documents;

then Contractor shall, promptly after first becoming aware thereof and before further disturbing the subsurface or physical conditions or performing any Work in connection therewith (except in an emergency as required by Paragraph 7.15), notify Owner and Engineer in writing about such condition within 5 days. Contractor shall not further disturb such condition or perform any Work in connection therewith (except with respect to an emergency) until receipt of a written statement permitting Contractor to do so.

- B. *Engineer's Review:* After receipt of written notice as required by the preceding paragraph, Engineer will promptly review the subsurface or physical condition in question; determine whether it is necessary for Owner to obtain additional exploration or tests with respect to the condition; conclude whether the condition falls within any one or more of the differing site condition categories in Paragraph 5.04.A; obtain any pertinent cost or schedule information from Contractor; prepare recommendations to Owner regarding the Contractor's resumption of Work in connection with the subsurface or physical condition in question and the need for any change in the Drawings or Specifications; and advise Owner in writing of Engineer's findings, conclusions, and recommendations.
- C. *Owner's Statement to Contractor Regarding Site Condition:* After receipt of Engineer's written findings, conclusions, and recommendations, Owner shall issue a written statement to Contractor (with a copy to Engineer) regarding the subsurface or physical condition in question, addressing the resumption of Work in connection with such condition, indicating whether any change in the Drawings or Specifications will be made, and adopting or rejecting Engineer's written findings, conclusions, and recommendations, in whole or in part.
- D. *Early Resumption of Work:* If at any time Engineer determines that Work in connection with the subsurface or physical condition in question may resume prior to completion of Engineer's review or Owner's issuance of its statement to Contractor, because the condition in question has been adequately documented, and analyzed on a preliminary basis, then the Engineer may at its discretion instruct Contractor to resume such Work.
- E. *Possible Price and Times Adjustments*
 1. Contractor shall be entitled to an equitable adjustment in Contract Price or Contract Times, to the extent that the existence of a differing subsurface or physical condition, or any related delay, disruption, or interference, causes an increase or decrease in Contractor's cost of, or time required for, performance of the Work; subject, however, to the following:
 - a. Such condition must fall within any one or more of the categories described in Paragraph 5.04.A;
 - b. With respect to Work that is paid for on a unit price basis, any adjustment in Contract Price will be subject to the provisions of Paragraph 13.03; and,
 - c. Contractor's entitlement to an adjustment of the Contract Times is subject to the provisions of Paragraphs 4.05.D and 4.05.E.

2. Contractor shall not be entitled to any adjustment in the Contract Price or Contract Times with respect to a subsurface or physical condition if:
 - a. Contractor knew of the existence of such condition at the time Contractor made a commitment to Owner with respect to Contract Price and Contract Times by the submission of a Bid or becoming bound under a negotiated contract, or otherwise;
 - b. The existence of such condition reasonably could have been discovered or revealed as a result of any examination, investigation, exploration, test, or study of the Site and contiguous areas expressly required by the Bidding Requirements or Contract Documents to be conducted by or for Contractor prior to Contractor's making such commitment; or
 - c. Contractor failed to give the written notice required by Paragraph 5.04.A.
3. If Owner and Contractor agree regarding Contractor's entitlement to and the amount or extent of any adjustment in the Contract Price or Contract Times, then any such adjustment will be set forth in a Change Order.
4. Contractor may submit a Change Proposal regarding its entitlement to or the amount or extent of any adjustment in the Contract Price or Contract Times, no later than 30 days after Owner's issuance of the Owner's written statement to Contractor regarding the subsurface or physical condition in question.
- F. *Underground Facilities; Hazardous Environmental Conditions:* Paragraph 5.05 governs rights and responsibilities regarding the presence or location of Underground Facilities. Paragraph 5.06 governs rights and responsibilities regarding Hazardous Environmental Conditions. The provisions of Paragraphs 5.03 and 5.04 are not applicable to the presence or location of Underground Facilities, or to Hazardous Environmental Conditions.

5.05 *Underground Facilities*

- A. *Contractor's Responsibilities:* Unless it is otherwise expressly provided in the Supplementary Conditions, the cost of all of the following are included in the Contract Price, and Contractor shall have full responsibility for:
 1. reviewing and checking all information and data regarding existing Underground Facilities at the Site;
 2. complying with applicable state and local utility damage prevention Laws and Regulations;
 3. verifying the actual location of those Underground Facilities shown or indicated in the Contract Documents as being within the area affected by the Work, by exposing such Underground Facilities during the course of construction;
 4. coordination of the Work with the owners (including Owner) of such Underground Facilities, during construction; and
 5. the safety and protection of all existing Underground Facilities at the Site, and repairing any damage thereto resulting from the Work.

- B. *Notice by Contractor:* If Contractor believes that an Underground Facility that is uncovered or revealed at the Site was not shown or indicated on the Drawings, or was not shown or indicated on the Drawings with reasonable accuracy, then Contractor shall, promptly after first becoming aware thereof and before further disturbing conditions affected thereby or performing any Work in connection therewith (except in an emergency as required by Paragraph 7.15), notify Owner and Engineer in writing regarding such Underground Facility within 5 days.
- C. *Engineer's Review:* Engineer will:
1. promptly review the Underground Facility and conclude whether such Underground Facility was not shown or indicated on the Drawings, or was not shown or indicated with reasonable accuracy;
 2. identify and communicate with the owner of the Underground Facility; prepare recommendations to Owner (and if necessary issue any preliminary instructions to Contractor) regarding the Contractor's resumption of Work in connection with the Underground Facility in question;
 3. obtain any pertinent cost or schedule information from Contractor; determine the extent, if any, to which a change is required in the Drawings or Specifications to reflect and document the consequences of the existence or location of the Underground Facility; and
 4. advise Owner in writing of Engineer's findings, conclusions, and recommendations.
- During such time, Contractor shall be responsible for the safety and protection of such Underground Facility.
- D. *Owner's Statement to Contractor Regarding Underground Facility:* After receipt of Engineer's written findings, conclusions, and recommendations, Owner shall issue a written statement to Contractor (with a copy to Engineer) regarding the Underground Facility in question addressing the resumption of Work in connection with such Underground Facility, indicating whether any change in the Drawings or Specifications will be made, and adopting or rejecting Engineer's written findings, conclusions, and recommendations in whole or in part.
- E. *Early Resumption of Work:* If at any time Engineer determines that Work in connection with the Underground Facility may resume prior to completion of Engineer's review or Owner's issuance of its statement to Contractor, because the Underground Facility in question and conditions affected by its presence have been adequately documented, and analyzed on a preliminary basis, then the Engineer may at its discretion instruct Contractor to resume such Work.
- F. *Possible Price and Times Adjustments*
1. Contractor shall be entitled to an equitable adjustment in the Contract Price or Contract Times, to the extent that any existing Underground Facility at the Site that was not shown or indicated on the Drawings, or was not shown or indicated with reasonable accuracy, or any related delay, disruption, or interference, causes an increase or decrease in

Contractor's cost of, or time required for, performance of the Work; subject, however, to the following:

- a. With respect to Work that is paid for on a unit price basis, any adjustment in Contract Price will be subject to the provisions of Paragraph 13.03;
 - b. Contractor's entitlement to an adjustment of the Contract Times is subject to the provisions of Paragraphs 4.05.D and 4.05.E; and
 - c. Contractor gave the notice required in Paragraph 5.05.B.
2. If Owner and Contractor agree regarding Contractor's entitlement to and the amount or extent of any adjustment in the Contract Price or Contract Times, then any such adjustment will be set forth in a Change Order.
 3. Contractor may submit a Change Proposal regarding its entitlement to or the amount or extent of any adjustment in the Contract Price or Contract Times, no later than 30 days after Owner's issuance of the Owner's written statement to Contractor regarding the Underground Facility in question.
 4. The information and data shown or indicated on the Drawings with respect to existing Underground Facilities at the Site is based on information and data (a) furnished by the owners of such Underground Facilities, or by others, (b) obtained from available records, or (c) gathered in an investigation conducted in accordance with the current edition of ASCE 38, Standard Guideline for the Collection and Depiction of Existing Subsurface Utility Data, by the American Society of Civil Engineers. If such information or data is incorrect or incomplete, Contractor's remedies are limited to those set forth in this Paragraph 5.05.F.

5.06 *Hazardous Environmental Conditions at Site*

A. *Reports and Drawings:* The Supplementary Conditions identify:

1. those reports known to Owner relating to Hazardous Environmental Conditions that have been identified at or adjacent to the Site;
2. drawings known to Owner relating to Hazardous Environmental Conditions that have been identified at or adjacent to the Site; and
3. Technical Data contained in such reports and drawings.

B. *Reliance by Contractor on Technical Data Authorized:* Contractor may rely upon the accuracy of the Technical Data expressly identified in the Supplementary Conditions with respect to such reports and drawings, but such reports and drawings are not Contract Documents. If no such express identification has been made, then Contractor may rely on the accuracy of the Technical Data as defined in Paragraph 1.01.A.46.b. Except for such reliance on Technical Data, Contractor may not rely upon or make any claim against Owner or Engineer, or any of their officers, directors, members, partners, employees, agents, consultants, or subcontractors, with respect to:

1. the completeness of such reports and drawings for Contractor's purposes, including, but not limited to, any aspects of the means, methods, techniques, sequences and procedures

- of construction to be employed by Contractor, and safety precautions and programs incident thereto;
2. other data, interpretations, opinions, and information contained in such reports or shown or indicated in such drawings; or
 3. any Contractor interpretation of or conclusion drawn from any Technical Data or any such other data, interpretations, opinions or information.
- C. Contractor shall not be responsible for removing or remediating any Hazardous Environmental Condition encountered, uncovered, or revealed at the Site unless such removal or remediation is expressly identified in the Contract Documents to be within the scope of the Work.
- D. Contractor shall be responsible for controlling, containing, and duly removing all Constituents of Concern brought to the Site by Contractor, Subcontractors, Suppliers, or anyone else for whom Contractor is responsible, and for any associated costs; and for the costs of removing and remediating any Hazardous Environmental Condition created by the presence of any such Constituents of Concern.
- E. If Contractor encounters, uncovers, or reveals a Hazardous Environmental Condition whose removal or remediation is not expressly identified in the Contract Documents as being within the scope of the Work, or if Contractor or anyone for whom Contractor is responsible creates a Hazardous Environmental Condition, then Contractor shall immediately: (1) secure or otherwise isolate such condition; (2) stop all Work in connection with such condition and in any area affected thereby (except in an emergency as required by Paragraph 7.15); and (3) notify Owner and Engineer (and promptly thereafter confirm such notice in writing) within 5 days of first becoming aware of the condition. Owner shall promptly consult with Engineer concerning the necessity for Owner to retain a qualified expert to evaluate such condition or take corrective action, if any. Promptly after consulting with Engineer, Owner shall take such actions as are necessary to permit Owner to timely obtain required permits and provide Contractor the written notice required by Paragraph 5.06.F. If Contractor or anyone for whom Contractor is responsible created the Hazardous Environmental Condition in question, then Owner may remove and remediate the Hazardous Environmental Condition, and impose a set-off against payments to account for the associated costs.
- F. Contractor shall not resume Work in connection with such Hazardous Environmental Condition or in any affected area until after Owner has obtained any required permits related thereto, and delivered written notice to Contractor either (1) specifying that such condition and any affected area is or has been rendered safe for the resumption of Work, or (2) specifying any special conditions under which such Work may be resumed safely. An equitable adjustment shall be made in the Contract Price or Contract Time, or both, to the extent that (i) they are attributable to the existence or location of any Hazardous Environmental Condition that was not shown or indicated or not shown or indicated with reasonable accuracy in the Contract Documents or a report listed in the Supplemental Conditions, (ii) Contractor did not know of and could not reasonably have been expected to be aware of or to have anticipated the Hazardous Environmental Conditions, (iii) Contractor did not negligently, recklessly, or intentionally cause the Hazardous Environmental Condition, and (iv)

Contractor notifies Owner and Engineer of such condition within 5 days after first becoming aware of such condition.

- G. If Owner and Contractor cannot agree as to entitlement to or on the amount or extent, if any, of any adjustment in Contract Price or Contract Times, as a result of such Work stoppage, such special conditions under which Work is agreed to be resumed by Contractor, or any costs or expenses incurred in response to the Hazardous Environmental Condition, then within 30 days of Owner's written notice regarding the resumption of Work, Contractor may submit a Change Proposal, or Owner may impose a set-off. Entitlement to any such adjustment is subject to the provisions of Paragraphs 4.05.D, 4.05.E, 11.07, and 11.08.
- H. If, after receipt of such written notice, Contractor does not agree to resume such Work based on a reasonable belief it is unsafe, or does not agree to resume such Work under such special conditions, then Owner may order the portion of the Work that is in the area affected by such condition to be deleted from the Work, following the contractual change procedures in Article 11. Owner may have such deleted portion of the Work performed by Owner's own forces or others in accordance with Article 8.
- I. ~~To the fullest extent permitted by Laws and Regulations, Owner shall indemnify and hold harmless Contractor, Subcontractors, and Engineer, and the officers, directors, members, partners, employees, agents, consultants, and subcontractors of each and any of them, from and against all claims, costs, losses, and damages (including but not limited to all fees and charges of engineers, architects, attorneys, and other professionals, and all court, arbitration, or other dispute resolution costs) arising out of or relating to a Hazardous Environmental Condition, provided that such Hazardous Environmental Condition (1) was not shown or indicated in the Drawings, Specifications, or other Contract Documents, identified as Technical Data entitled to limited reliance pursuant to Paragraph 5.06.B, or identified in the Contract Documents to be included within the scope of the Work, and (2) was not created by Contractor or by anyone for whom Contractor is responsible. Nothing in this Paragraph 5.06.I obligates Owner to indemnify any individual or entity from and against the consequences of that individual's or entity's own negligence.~~
- J. ~~To the fullest extent permitted by Laws and Regulations, Contractor shall indemnify and hold harmless Owner and Engineer, and the officers, directors, members, partners, employees, agents, consultants, and subcontractors of each and any of them, from and against all claims, costs, losses, and damages (including but not limited to all fees and charges of engineers, architects, attorneys, and other professionals and all court or arbitration or other dispute resolution costs) arising out of or relating to the failure to control, contain, or remove a Constituent of Concern brought to the Site by Contractor or by anyone for whom Contractor is responsible, or to a Hazardous Environmental Condition created by Contractor or by anyone for whom Contractor is responsible. Nothing in this Paragraph 5.06.J obligates Contractor to indemnify any individual or entity from and against the consequences of that individual's or entity's own negligence.~~
- K. ~~The provisions of Paragraphs 5.03, 5.04, and 5.05 do not apply to the presence of Constituents of Concern or to a Hazardous Environmental Condition uncovered or revealed at the Site.~~

ARTICLE 6—BONDS AND INSURANCE

6.01 Performance, Payment, and Other Bonds

- A. Contractor shall furnish a payment and performance bond ~~and a payment bond in accordance with Sec. 255.05, Florida Statutes, each~~ in an amount at least equal to the Contract Price, as security for the faithful performance and payment of Contractor's obligations under the Contract. These bonds must remain in effect until one year after the date when final payment becomes due or until completion of the correction period specified in Paragraph 15.08, whichever is later, except as provided otherwise by Laws or Regulations, the terms of a prescribed bond form, the Supplementary Conditions, or other provisions of the Contract. The obligations, duties, responsibilities, and requirements of Contractor set forth in this Contract shall be incorporated into Contractor's performance bond.
- B. Contractor shall also furnish such other bonds (if any) as are required by the Supplementary Conditions or other provisions of the Contract.
- C. All bonds must be in the form included in the Bidding Documents or otherwise specified by Owner prior to execution of the Contract, ~~except as provided otherwise by Laws or Regulations, and must be issued and signed by a surety named in "Companies Holding Certificates of Authority as Acceptable Sureties on Federal Bonds and as Acceptable Reinsuring Companies" as published in Department Circular 570 (as amended and supplemented) by the Bureau of the Fiscal Service, U.S. Department of the Treasury.~~ A bond signed by an agent or attorney-in-fact must be accompanied by a certified copy of that individual's authority to bind the surety. The evidence of authority must show that it is effective on the date the agent or attorney-in-fact signed the accompanying bond. The payment and performance bonds shall be recorded in the public records of Volusia County, Florida.
- D. Contractor shall obtain the required bonds from surety companies that are duly licensed or authorized, in ~~the state or jurisdiction in which the Project is located~~ Florida, to issue bonds in the required amounts.
- E. If the surety on a bond furnished by Contractor is declared bankrupt or becomes insolvent, or the surety ceases to meet the requirements above, then Contractor shall promptly notify Owner and Engineer in writing and shall, within 20 days after the event giving rise to such notification, provide another bond and surety, both of which must comply with the bond and surety requirements above.
- F. Prior to the date of commencement as set forth in the Notice to Proceed, ~~if~~ Contractor has failed to obtain a required bond, Owner may exclude the Contractor from the Site and exercise Owner's termination rights under Article 16.
- G. Upon request to Owner from any Subcontractor, Supplier, or other person or entity claiming to have furnished labor, services, materials, or equipment used in the performance of the Work, Owner shall provide a copy of the payment bond to such person or entity.
- H. Upon request to Contractor from any Subcontractor, Supplier, or other person or entity claiming to have furnished labor, services, materials, or equipment used in the performance of the Work, Contractor shall provide a copy of the payment bond to such person or entity.

6.02 Insurance—General Provisions

- A. ~~Owner and~~ Contractor shall obtain and maintain insurance as required in this article and in the Supplementary Conditions. In the event of any conflict between this Paragraph 6.02 and the specific insurance requirements of Contractor set forth in Supplemental Conditions, the specific requirements in Supplemental Conditions shall govern.
- B. All insurance required by the Contract to be purchased and maintained by ~~Owner or~~ Contractor shall be obtained from insurance companies that are duly licensed or authorized in the ~~s~~State or jurisdiction in which the Project is located of Florida to issue insurance policies for the required limits and coverages. Unless a different standard is indicated in the Supplementary Conditions, all companies that provide insurance policies required under this Contract shall have an A.M. Best rating of A-VII or better.
- C. Alternative forms of insurance coverage, including but not limited to self-insurance and “Occupational Accident and Excess Employer’s Indemnity Policies,” are not sufficient to meet the insurance requirements of this Contract, unless expressly allowed in the Supplementary Conditions.
- D. Contractor shall deliver to Owner, with copies to each additional insured identified in the Contract, certificates of insurance and endorsements establishing that Contractor has obtained and is maintaining the policies and coverages required by the Contract. Upon request by Owner or any other insured, Contractor shall also furnish other evidence of such required insurance, including but not limited to copies of policies, documentation of applicable self-insured retentions (if allowed) and deductibles, full disclosure of all relevant exclusions, and evidence of insurance required to be purchased and maintained by Subcontractors or Suppliers. In any documentation furnished under this provision, Contractor, Subcontractors, and Suppliers may block out (redact) (1) any confidential premium or pricing information and (2) any wording specific to a project or jurisdiction other than those applicable to this Contract.
- E. ~~Owner shall deliver to Contractor, with copies to each additional insured identified in the Contract, certificates of insurance and endorsements establishing that Owner has obtained and is maintaining the policies and coverages required of Owner by the Contract (if any). Upon request by Contractor or any other insured, Owner shall also provide other evidence of such required insurance (if any), including but not limited to copies of policies, documentation of applicable self-insured retentions (if allowed) and deductibles, and full disclosure of all relevant exclusions. In any documentation furnished under this provision, Owner may block out (redact) (1) any confidential premium or pricing information and (2) any wording specific to a project or jurisdiction other than those relevant to this Contract.~~
- F. Failure of Owner ~~or Contractor~~ to demand such certificates or other evidence of the ~~Contractor~~other party’s full compliance with these insurance requirements, or failure of Owner ~~or Contractor~~ to identify a deficiency in compliance from the evidence provided, will not be construed as a waiver of the ~~other party~~Contractor’s obligation to obtain and maintain such insurance.
- G. In addition to the liability insurance required to be provided by Contractor, the Owner, at Owner’s option, may purchase and maintain Owner’s own liability insurance. Owner’s liability policies, if any, operate separately and independently from policies required to be provided

EJCDC® C-700, Standard General Conditions of the Construction Contract.

Copyright© 2018 National Society of Professional Engineers, American Council of Engineering Companies, and American Society of Civil Engineers. All rights reserved.

Page 25 of 78

by Contractor, and Contractor cannot rely upon Owner's liability policies for any of Contractor's obligations to the Owner, Engineer, or third parties.

H. Contractor shall require:

1. Subcontractors to purchase and maintain worker's compensation, commercial general liability, and other insurance that is appropriate for their participation in the Project, and to name as additional insureds Owner and Engineer (and any other individuals or entities identified in the Supplementary Conditions as additional insureds on Contractor's liability policies) on each Subcontractor's commercial general liability insurance policy; and
 2. Suppliers to purchase and maintain insurance that is appropriate for their participation in the Project.
- I. If ~~either party~~ Contractor does not purchase or maintain the insurance required ~~of such party~~ by the Contract, ~~Contractor~~ ~~such party~~ shall notify the ~~Owner~~ ~~other party~~ in writing of such failure to purchase prior to the start of the Work, or of such failure to maintain prior to any change in the required coverage.
- J. If Contractor has failed to obtain and maintain required insurance, Contractor's entitlement to enter or remain at the Site will end immediately, and Owner may impose an appropriate set-off against payment for any associated costs (including but not limited to the cost of purchasing necessary insurance coverage), and exercise Owner's termination rights under Article 16.
- K. Without prejudice to any other right or remedy, if ~~Contractor~~ ~~a party~~ has failed to obtain required insurance, the ~~Owner~~ ~~other party~~ may elect (but is in no way obligated) to obtain equivalent insurance to protect ~~such other party's~~ Owner's interests at the expense of the ~~Contractor~~ ~~party~~ who was required to provide such coverage, and the Contract Price will be adjusted accordingly.
- L. Owner does not represent that insurance coverage and limits established in this Contract necessarily will be adequate to protect Contractor or Contractor's interests. Contractor is responsible for determining whether such coverage and limits are adequate to protect its interests, and for obtaining and maintaining any additional insurance that Contractor deems necessary.
- M. The insurance and insurance limits required herein will not be deemed as a limitation on Contractor's liability, or that of its Subcontractors or Suppliers, under the indemnities granted to Owner and other individuals and entities in the Contract or otherwise.
- N. All the policies of insurance required to be purchased and maintained under this Contract will contain a provision or endorsement that the coverage afforded will not be canceled, or renewal refused, until at least 10 days prior written notice has been given to the purchasing policyholder. Within three days of receipt of any such written notice, the purchasing policyholder shall provide a copy of the notice to each other insured and Engineer.

6.03 Contractor's Insurance

- A. *Required Insurance:* Contractor shall purchase and maintain Worker's Compensation, Commercial General Liability, and other insurance pursuant to the specific requirements of the Supplementary Conditions.

- B. *General Provisions:* The policies of insurance required by this Paragraph 6.03 as supplemented must:
1. include at least the specific coverages required;
 2. be written for not less than the limits provided, or those required by Laws or Regulations, whichever is greater;
 3. remain in effect at least until the Work is complete (as set forth in Paragraph 15.06.D), and longer if expressly required elsewhere in this Contract, and at all times thereafter when Contractor may be correcting, removing, or replacing defective Work as a warranty or correction obligation, or otherwise, or returning to the Site to conduct other tasks arising from the Contract;
 4. apply with respect to the performance of the Work, whether such performance is by Contractor, any Subcontractor or Supplier, or by anyone directly or indirectly employed by any of them to perform any of the Work, or by anyone for whose acts any of them may be liable; ~~and~~
 5. include completed operations coverage:
 - a. Such insurance shall remain in effect for 10 years after Substantial Completion.
 - b. Contractor shall furnish Owner and each additional insured identified in the Supplementary Conditions to whom a certificate of insurance has been issued, evidence satisfactory to Owner and any such additional insured of continuation of such insurance at final payment.
 6. make the Contractor solely responsible for any insurance deductible or self-insured retention.
 7. include all necessary endorsements to support the stated requirements.
- C. *Additional Insureds:* The Contractor's commercial general liability, automobile liability, employer's liability, umbrella or excess, pollution liability, and unmanned aerial vehicle liability policies, if required by this Contract, must:
1. include and list as additional insureds Owner and Engineer, and any individuals or entities identified as additional insureds in the Supplementary Conditions;
 2. include coverage for the respective officers, directors, members, partners, employees, and consultants of all such additional insureds;
 3. afford primary coverage to these additional insureds for all claims covered thereby (including as applicable those arising from both ongoing and completed operations);
 4. not seek contribution from insurance maintained by the additional insured; and
 5. as to commercial general liability insurance, apply to additional insureds with respect to liability caused in whole or in part by Contractor's acts or omissions, or the acts and omissions of those working on Contractor's behalf, in the performance of Contractor's operations.

6.04 *Builder's Risk and Other Property Insurance*

- A. *Builder's Risk:* Unless otherwise provided in the Supplementary Conditions, Contractor shall purchase and maintain builder's risk insurance upon the Work on a completed value basis, in the amount of the Work's full insurable replacement cost (subject to such deductible amounts as may be provided in the Supplementary Conditions or required by Laws and Regulations). The specific requirements applicable to the builder's risk insurance are set forth in the Supplementary Conditions.
- B. *Property Insurance for Facilities of Owner Where Work Will Occur:* ~~Owner-Contractor~~ is responsible for obtaining and maintaining property insurance covering each existing structure, building, or facility in which any part of the Work will occur, or to which any part of the Work will attach or be adjoined. Such property insurance will be written on a special perils (all-risk) form, on a replacement cost basis, providing coverage consistent with that required for the builder's risk insurance, and will be maintained until the Work is complete, as set forth in Paragraph 15.06.D. Such policy shall identify both Contractor and Owner as additional insureds. Contractor shall be solely responsible for any deductible.
- C. *Property Insurance for Substantially Complete Facilities:* Promptly after Substantial Completion, and before actual occupancy or use of the substantially completed Work, ~~Contractor-Owner~~ will obtain property insurance for such substantially completed Work, and maintain such property insurance at least until the Work is complete, as set forth in Paragraph 15.06.D. Such property insurance will be written on a special perils (all-risk) form, on a replacement cost basis, and provide coverage consistent with that required for the builder's risk insurance. The builder's risk insurance may terminate upon written confirmation of ~~Owner's-Contractor's~~ procurement of such property insurance.
- D. *Partial Occupancy or Use by Owner:* If Owner will occupy or use a portion or portions of the Work prior to Substantial Completion of all the Work, as provided in Paragraph 15.04, then Owner ~~(directly, if it is the purchaser of the builder's risk policy, or~~ through Contractor) will provide advance notice of such occupancy or use to the builder's risk or all-risk insurer, and Contractor shall obtain an occupancy or use endorsement consenting to the continuation of coverage prior to Owner commencing such partial occupancy or use.
- E. *Insurance of Other Property; Additional Insurance:* If the express insurance provisions of the Contract do not require or address the insurance of a property item or interest, then the entity or individual owning such property item will be responsible for insuring it. If Contractor elects to obtain other special insurance to be included in or supplement the builder's risk or property insurance policies provided under this Paragraph 6.04, it may do so at Contractor's expense.

6.05 *Property Losses; Subrogation*

- A. The builder's risk insurance policy purchased and maintained in accordance with Paragraph 6.04 (or an installation floater policy if authorized by the Supplementary Conditions), will contain provisions to the effect that in the event of payment of any loss or damage the insurer will have no rights of recovery against any insureds thereunder, or against Engineer or its consultants, or their officers, directors, members, partners, employees, agents, consultants, or subcontractors.

1. Owner and Contractor waive all rights against each other and the respective officers, directors, members, partners, employees, agents, consultants, and subcontractors of each and any of them, for all losses and damages caused by, arising out of, or resulting from any of the perils, risks, or causes of loss covered by such policies and any other property insurance applicable to the Work; and, in addition, waive all such rights against Engineer, its consultants, all individuals or entities identified in the Supplementary Conditions as builder's risk or installation floater insureds, and the officers, directors, members, partners, employees, agents, consultants, and subcontractors of each and any of them, under such policies for losses and damages so caused.
 2. None of the above waivers extends to the rights that any party making such waiver may have to the proceeds of insurance held by ~~Owner or~~ Contractor as trustee or fiduciary, or otherwise payable under any policy so issued.
- B. ~~Any property insurance policy maintained by Owner covering any loss, damage, or consequential loss to Owner's existing structures, buildings, or facilities in which any part of the Work will occur, or to which any part of the Work will attach or adjoin; to adjacent structures, buildings, or facilities of Owner; or to part or all of the completed or substantially completed Work, during partial occupancy or use pursuant to Paragraph 15.04, after Substantial Completion pursuant to Paragraph 15.03, or after final payment pursuant to Paragraph 15.06, will contain provisions to the effect that in the event of payment of any loss or damage the insurer will have no rights of recovery against any insureds thereunder, or against Contractor, Subcontractors, or Engineer, or the officers, directors, members, partners, employees, agents, consultants, or subcontractors of each and any of them, and that the insured is allowed to waive the insurer's rights of subrogation in a written contract executed prior to the loss, damage, or consequential loss.~~
1. ~~Owner waives all rights against Contractor, Subcontractors, and Engineer, and the officers, directors, members, partners, employees, agents, consultants and subcontractors of each and any of them, for all losses and damages caused by, arising out of, or resulting from fire or any of the perils, risks, or causes of loss covered by such policies.~~
- C. ~~The waivers in this Paragraph 6.05 include the waiver of rights due to business interruption, loss of use, or other consequential loss extending beyond direct physical loss or damage to Owner's property or the Work caused by, arising out of, or resulting from fire or other insured peril, risk, or cause of loss.~~
- D. Contractor shall be responsible for assuring that each Subcontract contains provisions whereby the Subcontractor waives all rights against Owner, Contractor, all individuals or entities identified in the Supplementary Conditions as insureds, the Engineer and its consultants, and the officers, directors, members, partners, employees, agents, consultants, and subcontractors of each and any of them, for all losses and damages caused by, arising out of, relating to, or resulting from fire or other peril, risk, or cause of loss covered by builder's risk insurance, installation floater, and any other property insurance applicable to the Work.

6.06 *Receipt and Application of Property Insurance Proceeds*

- A. Any insured loss under the builder's risk and other policies of property insurance required by Paragraph 6.04 will be adjusted and settled with the named insured that purchased the policy.

Such named insured shall act as fiduciary for the other insureds, and give notice to such other insureds that adjustment and settlement of a claim is in progress. Any other insured may state its position regarding a claim for insured loss in writing within 15 days after notice of such claim.

- B. Proceeds for such insured losses may be made payable by the insurer either jointly to multiple insureds, or to the named insured that purchased the policy in its own right and as fiduciary for other insureds, subject to the requirements of any applicable mortgage clause. A named insured receiving insurance proceeds under the builder's risk and other policies of insurance required by Paragraph 6.04 shall maintain such proceeds in a segregated account, and distribute such proceeds in accordance with such agreement as the parties in interest may reach, or as otherwise required under the dispute resolution provisions of this Contract or applicable Laws and Regulations.
- C. If no other special agreement is reached, Contractor shall repair or replace the damaged Work, using allocated insurance proceeds.
- D. Owner, at its sole discretion, may elect to fund the costs associated with any property insurance claim, ~~excluding~~ excluding the deductible, and seek reimbursement from Contractor's policy that identifies both Contractor and Owner as named insureds. If Owner exercises this right, it shall have sole authority to settle and adjust any claim and receive reimbursement under the policy with the proceeds made payable to eOwner. Contractor shall have the obligation to cooperate and comply with all terms and provisions of the policy and its failure to do so shall ~~constitue~~ constitute a material breach of the Contract. If Oewner does not elect this right, Contractor shall be required to fund the costs associated with any property insurance claim and seek reimbursement under the policy.
- E. In the event of any conflict between this Paragraph 6.06 and the specific insurance requirements of Contractor set forth in the Supplemental Conditions, the specific insurance requirements in the Supplemental Conditions shall govern.

ARTICLE 7—CONTRACTOR'S RESPONSIBILITIES

7.01 Contractor's Means and Methods of Construction

- A. Contractor shall be solely responsible for the means, methods, techniques, sequences, and procedures of construction.
- B. If the Contract Documents note, or Contractor determines, that professional engineering or other design services are needed to carry out Contractor's responsibilities for construction means, methods, techniques, sequences, and procedures, or for Site safety, then Contractor shall cause such services to be provided by a properly licensed design professional, at Contractor's expense. Such services are not Owner-delegated professional design services under this Contract, and neither Owner nor Engineer has any responsibility with respect to (1) Contractor's determination of the need for such services, (2) the qualifications or licensing of the design professionals retained or employed by Contractor, (3) the performance of such services, or (4) any errors, omissions, or defects in such services.

7.02 *Supervision and Superintendence*

- A. Contractor shall supervise, inspect, and direct the Work competently and efficiently, devoting such attention thereto and applying such skills and expertise as may be necessary to perform the Work in accordance with the Contract Documents.
- B. At all times during the progress of the Work, Contractor shall assign a competent resident superintendent who will not be replaced without written notice to Owner and Engineer except under extraordinary circumstances.

7.03 *Labor; Working Hours*

- A. Contractor shall provide competent, suitably qualified personnel to survey and lay out the Work and perform construction as required by the Contract Documents. Contractor shall maintain good discipline and order at the Site.
- B. Contractor shall be fully responsible to Owner and Engineer for all acts and omissions of Contractor's employees; of Suppliers and Subcontractors, and their employees; and of any other individuals or entities performing or furnishing any of the Work, just as Contractor is responsible for Contractor's own acts and omissions. The Contractor agrees to remove from the Project an employee, Subcontractor, or Subcontractor employee that commits any breach of the Contract Documents or any breach of the Owner's written rules and regulations regarding the jobsite conduct.
- C. The Contractor shall enforce strict discipline and good order among the Contractor's employees and other persons carrying out the Work. Contractor shall not permit employment of unfit persons or persons not properly skilled in tasks assigned to them. The Contractor shall require all construction personnel to maintain a neat general appearance at all times. Shirts, trousers and proper shoes are required apparel. The display of vulgar words, signs or figures is prohibited. Sandals and flip-flops are prohibited on the Project site. The use of radios, tape players, CD players, boom boxes, sound producing devices and the like are prohibited on the Project site. The Contractor shall not be permitted to use restrooms or other sanitary facilities within the Owner's existing buildings or on-site facilities.
- D. Except as otherwise required for the safety or protection of persons or the Work or property at the Site or adjacent thereto, and except as otherwise stated in the Contract Documents, all Work at the Site will be performed during regular working hours, Monday through Friday. Contractor will not perform Work on a Saturday, Sunday, or any legal holiday. Contractor may perform Work outside regular working hours or on Saturdays, Sundays, or legal holidays only with Owner's written consent, which will not be unreasonably withheld.

7.04 *Services, Materials, and Equipment*

- A. Unless otherwise specified in the Contract Documents, Contractor shall provide and assume full responsibility for all services, materials, equipment, labor, transportation, construction equipment and machinery, tools, appliances, fuel, power, light, heat, telephone, water, sanitary facilities, temporary facilities, and all other facilities and incidentals necessary for the performance, testing, start up, and completion of the Work, whether or not such items are specifically called for in the Contract Documents.

- B. All materials and equipment incorporated into the Work must be new and of good quality, except as otherwise provided in the Contract Documents. All special warranties and guarantees required by the Specifications will expressly run to the benefit of Owner. If required by Engineer, Contractor shall furnish satisfactory evidence (including reports of required tests) as to the source, kind, and quality of materials and equipment.
- C. All materials and equipment must be stored, applied, installed, connected, erected, protected, used, cleaned, and conditioned in accordance with instructions of the applicable Supplier, except as otherwise may be provided in the Contract Documents.

7.05 “Or Equals”

- A. *Contractor’s Request; Governing Criteria:* Whenever an item of equipment or material is specified or described in the Contract Documents by using the names of one or more proprietary items or specific Suppliers, the Contract Price has been based upon Contractor furnishing such item as specified. The specification or description of such an item is intended to establish the type, function, appearance, and quality required. Unless the specification or description contains or is followed by words reading that no like, equivalent, or “or equal” item is permitted, Contractor may request that Engineer authorize the use of other items of equipment or material, or items from other proposed Suppliers, under the circumstances described below.
 - 1. If Engineer in its sole discretion determines that an item of equipment or material proposed by Contractor is functionally equal to that named and sufficiently similar so that no change in related Work will be required, Engineer will deem it an “or equal” item. For the purposes of this paragraph, a proposed item of equipment or material will be considered functionally equal to an item so named if:
 - a. in the exercise of reasonable judgment Engineer determines that the proposed item:
 - 1) is at least equal in materials of construction, quality, durability, appearance, strength, and design characteristics;
 - 2) will reliably perform at least equally well the function and achieve the results imposed by the design concept of the completed Project as a functioning whole;
 - 3) has a proven record of performance and availability of responsive service; and
 - 4) is not objectionable to Owner.
 - b. Contractor certifies that, if the proposed item is approved and incorporated into the Work:
 - 1) there will be no increase in cost to the Owner or increase in Contract Times; and
 - 2) the item will conform substantially to the detailed requirements of the item named in the Contract Documents.
- B. *Contractor’s Expense:* Contractor shall provide all data in support of any proposed “or equal” item at Contractor’s expense.
- C. *Engineer’s Evaluation and Determination:* Engineer will be allowed a reasonable time to evaluate each “or-equal” request. Engineer may require Contractor to furnish additional data

about the proposed “or-equal” item. Engineer will be the sole judge of acceptability. No “or-equal” item will be ordered, furnished, installed, or utilized until Engineer’s review is complete and Engineer determines that the proposed item is an “or-equal,” which will be evidenced by an approved Shop Drawing or other written communication. Engineer will advise Contractor in writing of any negative determination.

- D. *Effect of Engineer’s Determination:* Neither approval nor denial of an “or-equal” request will result in any change in Contract Price. The Engineer’s denial of an “or-equal” request will be final and binding, and may not be reversed through an appeal under any provision of the Contract.
- E. *Treatment as a Substitution Request:* If Engineer determines that an item of equipment or material proposed by Contractor does not qualify as an “or-equal” item, Contractor may request that Engineer consider the item a proposed substitute pursuant to Paragraph 7.06.

7.06 Substitutes

- A. *Contractor’s Request; Governing Criteria:* Unless the specification or description of an item of equipment or material required to be furnished under the Contract Documents contains or is followed by words reading that no substitution is permitted, Contractor may request that Engineer authorize the use of other items of equipment or material under the circumstances described below. To the extent possible such requests must be made before commencement of related construction at the Site.
 - 1. Contractor shall submit sufficient information as provided below to allow Engineer to determine if the item of material or equipment proposed is functionally equivalent to that named and an acceptable substitute therefor. Engineer will not accept requests for review of proposed substitute items of equipment or material from anyone other than Contractor.
 - 2. The requirements for review by Engineer will be as set forth in Paragraph 7.06.B, as supplemented by the Specifications, and as Engineer may decide is appropriate under the circumstances.
 - 3. Contractor shall make written application to Engineer for review of a proposed substitute item of equipment or material that Contractor seeks to furnish or use. The application:
 - a. will certify that the proposed substitute item will:
 - 1) perform adequately the functions and achieve the results called for by the general design;
 - 2) be similar in substance to the item specified; and
 - 3) be suited to the same use as the item specified.
 - b. will state:
 - 1) the extent, if any, to which the use of the proposed substitute item will necessitate a change in Contract Times;
 - 2) whether use of the proposed substitute item in the Work will require a change in any of the Contract Documents (or in the provisions of any other direct contract

with Owner for other work on the Project) to adapt the design to the proposed substitute item; and

- 3) whether incorporation or use of the proposed substitute item in connection with the Work is subject to payment of any license fee or royalty.

c. will identify:

- 1) all variations of the proposed substitute item from the item specified; and
- 2) available engineering, sales, maintenance, repair, and replacement services.

d. will contain an itemized estimate of all costs or credits that will result directly or indirectly from use of such substitute item, including but not limited to changes in Contract Price, shared savings, costs of redesign, and claims of other contractors affected by any resulting change.

- B. *Engineer's Evaluation and Determination*: Engineer will be allowed a reasonable time to evaluate each substitute request, and to obtain comments and direction from Owner. Engineer may require Contractor to furnish additional data about the proposed substitute item. Engineer will be the sole judge of acceptability. No substitute will be ordered, furnished, installed, or utilized until Engineer's review is complete and Engineer determines that the proposed item is an acceptable substitute. Engineer's determination will be evidenced by a Field Order or a proposed Change Order accounting for the substitution itself and all related impacts, including changes in Contract Price or Contract Times. Engineer will advise Contractor in writing of any negative determination.
- C. *Special Guarantee*: Owner may require Contractor to furnish at Contractor's expense a special performance guarantee or other surety with respect to any substitute.
- D. *Reimbursement of Engineer's Cost*: Engineer will record Engineer's costs in evaluating a substitute proposed or submitted by Contractor. Whether or not Engineer approves a substitute so proposed or submitted by Contractor, Contractor shall reimburse Owner for the reasonable charges of Engineer for evaluating each such proposed substitute. Contractor shall also reimburse Owner for the reasonable charges of Engineer for making changes in the Contract Documents (or in the provisions of any other direct contract with Owner) resulting from the acceptance of each proposed substitute.
- E. *Contractor's Expense*: Contractor shall provide all data in support of any proposed substitute at Contractor's expense.
- F. *Effect of Engineer's Determination*: If Engineer approves the substitution request, Contractor shall execute the proposed Change Order and proceed with the substitution. The Engineer's denial of a substitution request will be final and binding, and may not be reversed through an appeal under any provision of the Contract. Contractor may challenge the scope of reimbursement costs imposed under Paragraph 7.06.D, by timely submittal of a Change Proposal.

7.07 Concerning Subcontractors and Suppliers

- A. Contractor may retain Subcontractors and Suppliers for the performance of parts of the Work. Such Subcontractors and Suppliers must be acceptable to Owner. The Contractor's retention

of a Subcontractor or Supplier for the performance of parts of the Work will not relieve Contractor's obligation to Owner to perform and complete the Work in accordance with the Contract Documents.

- B. Contractor shall retain specific Subcontractors and Suppliers for the performance of designated parts of the Work if required by the Contract to do so.
- C. Subsequent to the submittal of Contractor's Bid or final negotiation of the terms of the Contract, Owner may not require Contractor to retain any Subcontractor or Supplier to furnish or perform any of the Work against which Contractor has reasonable objection.
- D. Prior to entry into any binding subcontract or purchase order, Contractor shall submit to Owner the identity of the proposed Subcontractor or Supplier (unless Owner has already deemed such proposed Subcontractor or Supplier acceptable during the bidding process or otherwise). Such proposed Subcontractor or Supplier shall be deemed acceptable to Owner unless Owner raises a substantive, reasonable objection within 5 days.
- E. Owner may require the replacement of any Subcontractor or Supplier. Owner also may require Contractor to retain specific replacements; provided, however, that Owner may not require a replacement to which Contractor has a reasonable objection. If Contractor has submitted the identity of certain Subcontractors or Suppliers for acceptance by Owner, and Owner has accepted it (either in writing or by failing to make written objection thereto), then Owner may subsequently revoke the acceptance of any such Subcontractor or Supplier so identified solely on the basis of substantive, reasonable objection after due investigation. Contractor shall submit an acceptable replacement for the rejected Subcontractor or Supplier.
- F. If Owner requires the replacement of any Subcontractor or Supplier retained by Contractor to perform any part of the Work, then Contractor shall be entitled to an adjustment in Contract Price or Contract Times, with respect to the replacement; and Contractor shall initiate a Change Proposal for such adjustment within 30 days of Owner's requirement of replacement.
- G. No acceptance by Owner of any such Subcontractor or Supplier, whether initially or as a replacement, will constitute a waiver of the right of Owner to the completion of the Work in accordance with the Contract Documents.
- H. On a monthly basis, Contractor shall submit to Engineer a complete list of all Subcontractors and Suppliers having a direct contract with Contractor, and of all other Subcontractors and Suppliers known to Contractor at the time of submittal.
- I. Contractor shall be solely responsible for scheduling and coordinating the work of Subcontractors and Suppliers.
- J. The divisions and sections of the Specifications and the identifications of any Drawings do not control Contractor in dividing the Work among Subcontractors or Suppliers, or in delineating the Work to be performed by any specific trade.
- K. All Work performed for Contractor by a Subcontractor or Supplier must be pursuant to an appropriate contractual agreement that specifically binds the Subcontractor or Supplier to the applicable terms and conditions of the Contract for the benefit of Owner and Engineer.

- L. Owner may furnish to any Subcontractor or Supplier, to the extent practicable, information about amounts paid to Contractor for Work performed for Contractor by the Subcontractor or Supplier.
- M. Contractor shall restrict all Subcontractors and Suppliers from communicating with Engineer or Owner, except through Contractor or in case of an emergency, or as otherwise expressly allowed in this Contract.

7.08 *Patent Fees and Royalties*

- A. Contractor shall pay all license fees and royalties and assume all costs incident to the use in the performance of the Work or the incorporation in the Work of any invention, design, process, product, or device which is the subject of patent rights or copyrights held by others. If an invention, design, process, product, or device is specified in the Contract Documents for use in the performance of the Work and if, to the actual knowledge of Owner or Engineer, its use is subject to patent rights or copyrights calling for the payment of any license fee or royalty to others, the existence of such rights will be disclosed in the Contract Documents.
- B. ~~To the fullest extent permitted by Laws and Regulations, Owner shall indemnify and hold harmless Contractor, and its officers, directors, members, partners, employees, agents, consultants, and subcontractors, from and against all claims, costs, losses, and damages (including but not limited to all fees and charges of engineers, architects, attorneys, and other professionals, and all court or arbitration or other dispute resolution costs) arising out of or relating to any infringement of patent rights or copyrights incident to the use in the performance of the Work or resulting from the incorporation in the Work of any invention, design, process, product, or device specified in the Contract Documents, but not identified as being subject to payment of any license fee or royalty to others required by patent rights or copyrights.~~
- C. ~~To the fullest extent permitted by Laws and Regulations, Contractor shall indemnify and hold harmless Owner and Engineer, and the officers, directors, members, partners, employees, agents, consultants and subcontractors of each and any of them, from and against all claims, costs, losses, and damages (including but not limited to all fees and charges of engineers, architects, attorneys, and other professionals and all court or arbitration or other dispute resolution costs) arising out of or relating to any infringement of patent rights or copyrights incident to the use in the performance of the Work or resulting from the incorporation in the Work of any invention, design, process, product, or device not specified in the Contract Documents.~~

7.09 *Permits*

- A. Unless otherwise provided in the Contract Documents, Contractor shall obtain and pay for all construction permits, licenses, and certificates of occupancy. Owner shall assist Contractor, when necessary, in obtaining such permits and licenses. Contractor shall pay all governmental charges and inspection fees necessary for the prosecution of the Work which are applicable at the time of the submission of Contractor's Bid (or when Contractor became bound under a negotiated contract). Owner shall pay all charges of utility owners for connections for providing permanent service to the Work.

7.10 *Taxes*

- A. Contractor shall pay all sales, consumer, use, and other similar taxes required to be paid by Contractor in accordance with the Laws and Regulations of the place of the Project which are applicable during the performance of the Work.

7.11 *Laws and Regulations*

- A. Contractor shall give all notices required by and shall comply with all Laws and Regulations applicable to the performance of the Work. Neither Owner nor Engineer shall be responsible for monitoring Contractor's compliance with any Laws or Regulations.
- B. If Contractor performs any Work or takes any other action knowing or having reason to know that it is contrary to Laws or Regulations, Contractor shall bear all resulting costs and losses, and shall indemnify and hold harmless Owner and Engineer, and the officers, directors, members, partners, employees, agents, consultants, and subcontractors of each and any of them, from and against all claims, costs, losses, and damages (including but not limited to all fees and charges of engineers, architects, attorneys, and other professionals and all court or arbitration or other dispute resolution costs) arising out of or relating to such Work or other action. It is not Contractor's responsibility to make certain that the Work described in the Contract Documents is in accordance with Laws and Regulations, but this does not relieve Contractor of its obligations under Paragraph 3.03.
- C. Owner or Contractor may give written notice to the other party of any changes after the submission of Contractor's Bid (or after the date when Contractor became bound under a negotiated contract) in Laws or Regulations having an effect on the cost or time of performance of the Work, including but not limited to changes in Laws or Regulations having an effect on procuring permits and on sales, use, value-added, consumption, and other similar taxes. If Owner and Contractor are unable to agree on entitlement to or on the amount or extent, if any, of any adjustment in Contract Price or Contract Times resulting from such changes, then within 30 days of such written notice Contractor may submit a Change Proposal, or Owner may initiate a Claim.

7.12 *Record Documents*

- A. Contractor shall maintain in a safe place at the Site one printed record copy of all Drawings, Specifications, Addenda, Change Orders, Work Change Directives, Field Orders, written interpretations and clarifications, and approved Shop Drawings. Contractor shall keep such record documents in good order and annotate them to show changes made during construction. These record documents, together with all approved Samples, will be available to Engineer for reference. Upon completion of the Work, Contractor shall deliver these record documents to Engineer.

7.13 *Safety and Protection*

- A. Contractor shall be solely responsible for initiating, maintaining, and supervising all safety precautions and programs in connection with the Work. Such responsibility does not relieve Subcontractors of their responsibility for the safety of persons or property in the performance of their work, nor for compliance with applicable safety Laws and Regulations.

- B. Contractor shall designate a qualified and experienced safety representative whose duties and responsibilities are the prevention of Work-related accidents and the maintenance and supervision of safety precautions and programs.
- C. Contractor shall take all necessary precautions for the safety of, and shall provide the necessary protection to prevent damage, injury, or loss to:
 - 1. all persons on the Site or who may be affected by the Work;
 - 2. all the Work and materials and equipment to be incorporated therein, whether in storage on or off the Site; and
 - 3. other property at the Site or adjacent thereto, including trees, shrubs, lawns, walks, pavements, roadways, structures, other work in progress, utilities, and Underground Facilities not designated for removal, relocation, or replacement in the course of construction.
- D. All damage, injury, or loss to any property referred to in Paragraph 7.13.C.2 or 7.13.C.3 caused, directly or indirectly, in whole or in part, by Contractor, any Subcontractor, Supplier, or any other individual or entity directly or indirectly employed by any of them to perform any of the Work, or anyone for whose acts any of them may be liable, shall be remedied by Contractor at its expense (except damage or loss attributable to the fault of Drawings or Specifications or to the acts or omissions of Owner or Engineer or anyone employed by any of them, or anyone for whose acts any of them may be liable, and not attributable, directly or indirectly, in whole or in part, to the fault or negligence of Contractor or any Subcontractor, Supplier, or other individual or entity directly or indirectly employed by any of them).
- E. Contractor shall comply with all applicable Laws and Regulations relating to the safety of persons or property, or to the protection of persons or property from damage, injury, or loss; and shall erect and maintain all necessary safeguards for such safety and protection.
- F. Contractor shall notify Owner; the owners of adjacent property; the owners of Underground Facilities and other utilities (if the identity of such owners is known to Contractor); and other contractors and utility owners performing work at or adjacent to the Site, in writing, when Contractor knows that prosecution of the Work may affect them, and shall cooperate with them in the protection, removal, relocation, and replacement of their property or work in progress.
- G. Contractor shall comply with the applicable requirements of Owner's safety programs, if any. Any Owner's safety programs that are applicable to the Work are identified or included in the Supplementary Conditions or Specifications.
- H. Contractor shall inform Owner and Engineer of the specific requirements of Contractor's safety program with which Owner's and Engineer's employees and representatives must comply while at the Site.
- I. Contractor's duties and responsibilities for safety and protection will continue until all the Work is completed, Engineer has issued a written notice to Owner and Contractor in accordance with Paragraph 15.06.C that the Work is acceptable, and Contractor has left the Site (except as otherwise expressly provided in connection with Substantial Completion).

- J. Contractor's duties and responsibilities for safety and protection will resume whenever Contractor or any Subcontractor or Supplier returns to the Site to fulfill warranty or correction obligations, or to conduct other tasks arising from the Contract Documents.

7.14 *Hazard Communication Programs*

- A. Contractor shall be responsible for coordinating any exchange of safety data sheets (formerly known as material safety data sheets) or other hazard communication information required to be made available to or exchanged between or among employers at the Site in accordance with Laws or Regulations.

7.15 *Emergencies*

- A. In emergencies affecting the safety or protection of persons or the Work or property at the Site or adjacent thereto, Contractor is obligated to act to prevent damage, injury, or loss. Contractor shall give Engineer prompt written notice if Contractor believes that any significant changes in the Work or variations from the Contract Documents have been caused by an emergency, or are required as a result of Contractor's response to an emergency. If Engineer determines that a change in the Contract Documents is required because of an emergency or Contractor's response, a Work Change Directive or Change Order will be issued.

7.16 *Submittals*

A. *Shop Drawing and Sample Requirements*

1. Before submitting a Shop Drawing or Sample, Contractor shall:
 - a. review and coordinate the Shop Drawing or Sample with other Shop Drawings and Samples and with the requirements of the Work and the Contract Documents;
 - b. determine and verify:
 - 1) all field measurements, quantities, dimensions, specified performance and design criteria, installation requirements, materials, catalog numbers, and similar information with respect to the Submittal;
 - 2) the suitability of all materials and equipment offered with respect to the indicated application, fabrication, shipping, handling, storage, assembly, and installation pertaining to the performance of the Work; and
 - 3) all information relative to Contractor's responsibilities for means, methods, techniques, sequences, and procedures of construction, and safety precautions and programs incident thereto;
 - c. confirm that the Submittal is complete with respect to all related data included in the Submittal.
2. Each Shop Drawing or Sample must bear a stamp or specific written certification that Contractor has satisfied Contractor's obligations under the Contract Documents with respect to Contractor's review of that Submittal, and that Contractor approves the Submittal.
3. With each Shop Drawing or Sample, Contractor shall give Engineer specific written notice of any variations that the Submittal may have from the requirements of the Contract

Documents. This notice must be set forth in a written communication separate from the Submittal; and, in addition, in the case of a Shop Drawing by a specific notation made on the Shop Drawing itself.

- B. *Submittal Procedures for Shop Drawings and Samples:* Contractor shall label and submit Shop Drawings and Samples to Engineer for review and approval in accordance with the accepted Schedule of Submittals.
1. *Shop Drawings*
 - a. Contractor shall submit the number of copies required in the Specifications.
 - b. Data shown on the Shop Drawings must be complete with respect to quantities, dimensions, specified performance and design criteria, materials, and similar data to show Engineer the services, materials, and equipment Contractor proposes to provide, and to enable Engineer to review the information for the limited purposes required by Paragraph 7.16.C.
 2. *Samples*
 - a. Contractor shall submit the number of Samples required in the Specifications.
 - b. Contractor shall clearly identify each Sample as to material, Supplier, pertinent data such as catalog numbers, the use for which intended and other data as Engineer may require to enable Engineer to review the Submittal for the limited purposes required by Paragraph 7.16.C.
 3. Where a Shop Drawing or Sample is required by the Contract Documents or the Schedule of Submittals, any related Work performed prior to Engineer's review and approval of the pertinent submittal will be at the sole expense and responsibility of Contractor.
- C. *Engineer's Review of Shop Drawings and Samples*
1. Engineer will provide timely review of Shop Drawings and Samples in accordance with the accepted Schedule of Submittals. Engineer's review and approval will be only to determine if the items covered by the Submittals will, after installation or incorporation in the Work, comply with the requirements of the Contract Documents, and be compatible with the design concept of the completed Project as a functioning whole as indicated by the Contract Documents.
 2. Engineer's review and approval will not extend to means, methods, techniques, sequences, or procedures of construction, or to safety precautions or programs incident thereto.
 3. Engineer's review and approval of a separate item as such will not indicate approval of the assembly in which the item functions.
 4. Engineer's review and approval of a Shop Drawing or Sample will not relieve Contractor from responsibility for any variation from the requirements of the Contract Documents unless Contractor has complied with the requirements of Paragraph 7.16.A.3 and Engineer has given written approval of each such variation by specific written notation thereof incorporated in or accompanying the Shop Drawing or Sample. Engineer will

document any such approved variation from the requirements of the Contract Documents in a Field Order or other appropriate Contract modification.

5. Engineer's review and approval of a Shop Drawing or Sample will not relieve Contractor from responsibility for complying with the requirements of Paragraphs 7.16.A and B.
6. Engineer's review and approval of a Shop Drawing or Sample, or of a variation from the requirements of the Contract Documents, will not, under any circumstances, change the Contract Times or Contract Price, unless such changes are included in a Change Order.
7. Neither Engineer's receipt, review, acceptance, or approval of a Shop Drawing or Sample will result in such item becoming a Contract Document.
8. Contractor shall perform the Work in compliance with the requirements and commitments set forth in approved Shop Drawings and Samples, subject to the provisions of Paragraph 7.16.C.4.

D. *Resubmittal Procedures for Shop Drawings and Samples*

1. Contractor shall make corrections required by Engineer and shall return the required number of corrected copies of Shop Drawings and submit, as required, new Samples for review and approval. Contractor shall direct specific attention in writing to revisions other than the corrections called for by Engineer on previous Submittals.
2. Contractor shall furnish required Shop Drawing and Sample submittals with sufficient information and accuracy to obtain required approval of an item with no more than two resubmittals. Engineer will record Engineer's time for reviewing a third or subsequent resubmittal of a Shop Drawing or Sample, and Contractor shall be responsible for Engineer's charges to Owner for such time. Owner may impose a set-off against payments due Contractor to secure reimbursement for such charges.
3. If Contractor requests a change of a previously approved Shop Drawing or Sample, Contractor shall be responsible for Engineer's charges to Owner for its review time, and Owner may impose a set-off against payments due Contractor to secure reimbursement for such charges, unless the need for such change is beyond the control of Contractor.

E. *Submittals Other than Shop Drawings, Samples, and Owner-Delegated Designs*

1. The following provisions apply to all Submittals other than Shop Drawings, Samples, and Owner-delegated designs:
 - a. Contractor shall submit all such Submittals to the Engineer in accordance with the Schedule of Submittals and pursuant to the applicable terms of the Contract Documents.
 - b. Engineer will provide timely review of all such Submittals in accordance with the Schedule of Submittals and return such Submittals with a notation of either Accepted or Not Accepted. Any such Submittal that is not returned within the time established in the Schedule of Submittals will be deemed accepted.
 - c. Engineer's review will be only to determine if the Submittal is acceptable under the requirements of the Contract Documents as to general form and content of the Submittal.

- d. If any such Submittal is not accepted, Contractor shall confer with Engineer regarding the reason for the non-acceptance, and resubmit an acceptable document.
- 2. Procedures for the submittal and acceptance of the Progress Schedule, the Schedule of Submittals, and the Schedule of Values are set forth in Paragraphs 2.03, 2.04, and 2.05.
- F. Owner-delegated Designs: Submittals pursuant to Owner-delegated designs are governed by the provisions of Paragraph 7.19.

7.17 Contractor's General Warranty and Guarantee

- A. Contractor warrants and guarantees to Owner that all Work will be in accordance with the Contract Documents and will not be defective. Engineer is entitled to rely on Contractor's warranty and guarantee.
- B. Owner's rights under this warranty and guarantee are in addition to, and are not limited by, Owner's rights under the correction period provisions of Paragraph 15.08. The time in which Owner may enforce its warranty and guarantee rights under this Paragraph 7.17 is limited only by applicable Laws and Regulations restricting actions to enforce such rights; provided, however, that after the end of the correction period under Paragraph 15.08:
 - 1. Owner shall give Contractor written notice of any defective Work within 60 days of the discovery that such Work is defective; and
 - 2. Such notice will be deemed the start of an event giving rise to a Claim under Paragraph 12.01.B, such that any related Claim must be brought within 30 days of the notice.
- C. Contractor's warranty and guarantee hereunder excludes defects or damage caused by:
 - 1. abuse, or improper modification, maintenance, or operation, by persons other than Contractor, Subcontractors, Suppliers, or any other individual or entity for whom Contractor is responsible; or
 - 2. normal wear and tear under normal usage.
- D. Contractor's obligation to perform and complete the Work in accordance with the Contract Documents is absolute. None of the following will constitute an acceptance of Work that is not in accordance with the Contract Documents, a release of Contractor's obligation to perform the Work in accordance with the Contract Documents, or a release of Owner's warranty and guarantee rights under this Paragraph 7.17:
 - 1. Observations by Engineer;
 - 2. Recommendation by Engineer or payment by Owner of any progress or final payment;
 - 3. The issuance of a certificate of Substantial Completion by Engineer or any payment related thereto by Owner;
 - 4. Use or occupancy of the Work or any part thereof by Owner;
 - 5. Any review and approval of a Shop Drawing or Sample submittal;
 - 6. The issuance of a notice of acceptability by Engineer;
 - 7. The end of the correction period established in Paragraph 15.08;

8. Any inspection, test, or approval by others; or
 9. Any correction of defective Work by Owner.
- E. If the Contract requires the Contractor to accept the assignment of a contract entered into by Owner, then the specific warranties, guarantees, and correction obligations contained in the assigned contract will govern with respect to Contractor's performance obligations to Owner for the Work described in the assigned contract.

7.18 Indemnification

- A. To the fullest extent permitted by Laws and Regulations, and in addition to any other obligations of Contractor under the Contract or otherwise, Contractor shall indemnify and hold harmless Owner ~~and Engineer~~, and the Owner's officers, ~~directors, members, partners, and~~ employees, ~~agents, consultants and subcontractors of each and any of them~~, from losses, damages, costs, and judgments (including but not limited to all reasonable fees and charges of engineers, architects, attorneys, and other professionals, and all court or arbitration or other dispute resolution costs) arising from third-party claims or actions relating to or resulting from the performance or furnishing of the Work, provided that any such claim, action, loss, cost, judgment or damage is attributable to bodily injury, sickness, disease, or death, or to damage to or destruction of tangible property (other than the Work itself), including the loss of use resulting therefrom, and caused in whole or in part by any act or omission of the Contractor, any Subcontractor, anyone directly or indirectly employed by any of them or anyone for whose acts any of them may be liable, regardless of whether or not it is caused in part by a party indemnified hereunder. Such obligation shall not be construed to negate, abridge or otherwise reduce any other right or obligation of indemnity which otherwise exists as to any party or person described in this subsection but only to the extent caused by any negligent act or omission of Contractor, any Subcontractor, any Supplier, or any individual or entity directly or indirectly employed by any of them to perform any of the Work, or anyone for whose acts any of them may be liable.
- B. ~~In any and all claims against Owner or Engineer, or any of their officers, directors, members, partners, employees, agents, consultants, or subcontractors, by any employee (or the survivor or personal representative of such employee) of Contractor, any Subcontractor, any Supplier, or any individual or entity directly or indirectly employed by any of them to perform any of the Work, or anyone for whose acts any of them may be liable, the indemnification obligation under Paragraph 7.18.A will not be limited in any way by any limitation on the amount or type of damages, compensation, or benefits payable by or for Contractor or any such Subcontractor, Supplier, or other individual or entity under workers' compensation acts, disability benefit acts, or other employee benefit acts. The Contractor acknowledges the limit of dollar amount of Contractor's indemnity obligations required by the Contract specifically for those claims caused in whole or in part by the Owner or Engineer shall be \$1,000,000 or the Contract Sum of the Project, whichever is more. The parties agree that the indemnity provided herein bears a reasonable commercial relationship to the Contract and is incorporated by this reference into the Project specifications and bid documents. if any.~~
- C. Notwithstanding the above and without monetary limitation, the Contractor hereby indemnifies and holds harmless the Owner, their officers and employees, from liabilities, damages, losses and costs, including, but not limited to, reasonable attorney's fees, to the

extent caused by negligence, recklessness, or intentional wrongful misconduct of the Contractor and persons employed or utilized by the Contractor in the performance of the Contract.

- D. Contractor agrees and understands that its obligation to indemnify, hold harmless, and defend as set forth in Paragraphs 7.18.A and B. above includes without limitation, claims, losses, etc., for personal injury, death, property damage, Hazardous Environmental Conditions, infringement of patent rights or copyrights incidental to the use or incorporation in the performance of the Work, etc., to the extent caused by the negligence, recklessness, or intentional misconduct of Contractor and the persons or entities employed or utilized by Contractor in the performance of the Contract.

7.19 *Delegation of Professional Design Services*

- A. Owner may require Contractor to provide professional design services for a portion of the Work by express delegation in the Contract Documents. Such delegation will specify the performance and design criteria that such services must satisfy, and the Submittals that Contractor must furnish to Engineer with respect to the Owner-delegated design.
- B. Contractor shall cause such Owner-delegated professional design services to be provided pursuant to the professional standard of care by a properly licensed design professional, whose signature and seal must appear on all drawings, calculations, specifications, certifications, and Submittals prepared by such design professional. Such design professional must issue all certifications of design required by Laws and Regulations.
- C. If a Shop Drawing or other Submittal related to the Owner-delegated design is prepared by Contractor, a Subcontractor, or others for submittal to Engineer, then such Shop Drawing or other Submittal must bear the written approval of Contractor's design professional when submitted by Contractor to Engineer.
- D. Owner and Engineer shall be entitled to rely upon the adequacy, accuracy, and completeness of the services, certifications, and approvals performed or provided by the design professionals retained or employed by Contractor under an Owner-delegated design, subject to the professional standard of care and the performance and design criteria stated in the Contract Documents.
- E. Pursuant to this Paragraph 7.19, Engineer's review, approval, and other determinations regarding design drawings, calculations, specifications, certifications, and other Submittals furnished by Contractor pursuant to an Owner-delegated design will be only for the following limited purposes:
 - 1. Checking for conformance with the requirements of this Paragraph 7.19;
 - 2. Confirming that Contractor (through its design professionals) has used the performance and design criteria specified in the Contract Documents; and
 - 3. Establishing that the design furnished by Contractor is consistent with the design concept expressed in the Contract Documents.

- F. Contractor shall not be responsible for the adequacy of performance or design criteria specified by Owner or Engineer.
- G. Contractor is not required to provide professional services in violation of applicable Laws and Regulations.

ARTICLE 8—OTHER WORK AT THE SITE

8.01 *Other Work*

- A. In addition to and apart from the Work under the Contract Documents, the Owner may perform other work at or adjacent to the Site. Such other work may be performed by Owner's employees, or through contracts between the Owner and third parties. Owner may also arrange to have third-party utility owners perform work on their utilities and facilities at or adjacent to the Site.
- B. If Owner performs other work at or adjacent to the Site with Owner's employees, or through contracts for such other work, then Owner shall give Contractor written notice thereof prior to starting any such other work. If Owner has advance information regarding the start of any third-party utility work that Owner has arranged to take place at or adjacent to the Site, Owner shall provide such information to Contractor.
- C. Contractor shall afford proper and safe access to the Site to each contractor that performs such other work, each utility owner performing other work, and Owner, if Owner is performing other work with Owner's employees, and provide a reasonable opportunity for the introduction and storage of materials and equipment and the execution of such other work.
- D. Contractor shall do all cutting, fitting, and patching of the Work that may be required to properly connect or otherwise make its several parts come together and properly integrate with such other work. Contractor shall not endanger any work of others by cutting, excavating, or otherwise altering such work; provided, however, that Contractor may cut or alter others' work with the written consent of Engineer and the others whose work will be affected.
- E. If the proper execution or results of any part of Contractor's Work depends upon work performed by others, Contractor shall inspect such other work and promptly report to Engineer in writing any delays, defects, or deficiencies in such other work that render it unavailable or unsuitable for the proper execution and results of Contractor's Work. Contractor's failure to so report will constitute an acceptance of such other work as fit and proper for integration with Contractor's Work except for latent defects and deficiencies in such other work.
- F. The provisions of this article are not applicable to work that is performed by third-party utilities or other third-party entities without a contract with Owner, or that is performed without having been arranged by Owner. If such work occurs, then any related delay, disruption, or interference incurred by Contractor is governed by the provisions of Paragraph 4.05.C.3.

8.02 *Coordination*

- A. If Owner intends to contract with others for the performance of other work at or adjacent to the Site, to perform other work at or adjacent to the Site with Owner's employees, or to arrange to have utility owners perform work at or adjacent to the Site, the following will be set forth in the Supplementary Conditions or provided to Contractor prior to the start of any such other work:
 - 1. The identity of the individual or entity that will have authority and responsibility for coordination of the activities among the various contractors;
 - 2. An itemization of the specific matters to be covered by such authority and responsibility; and
 - 3. The extent of such authority and responsibilities.
- B. Unless otherwise provided in the Supplementary Conditions, Owner shall have sole authority and responsibility for such coordination.

8.03 *Legal Relationships*

- A. If, in the course of performing other work for Owner at or adjacent to the Site, the Owner's employees, any other contractor working for Owner, or any utility owner that Owner has arranged to perform work, causes damage to the Work or to the property of Contractor or its Subcontractors, or delays, disrupts, interferes with, or increases the scope or cost of the performance of the Work, through actions or inaction, then Contractor shall be entitled to an equitable adjustment in the Contract Price or the Contract Times. Contractor must submit any Change Proposal seeking an equitable adjustment in the Contract Price or the Contract Times under this paragraph within 30 days of the damaging, delaying, disrupting, or interfering event. The entitlement to, and extent of, any such equitable adjustment will take into account information (if any) regarding such other work that was provided to Contractor in the Contract Documents prior to the submittal of the Bid or the final negotiation of the terms of the Contract, and any remedies available to Contractor under Laws or Regulations concerning utility action or inaction. When applicable, any such equitable adjustment in Contract Price will be conditioned on Contractor assigning to Owner all Contractor's rights against such other contractor or utility owner with respect to the damage, delay, disruption, or interference that is the subject of the adjustment. Contractor's entitlement to an adjustment of the Contract Times or Contract Price is subject to the provisions of Paragraphs 4.05.D and 4.05.E.
- B. Contractor shall take reasonable and customary measures to avoid damaging, delaying, disrupting, or interfering with the work of Owner, any other contractor, or any utility owner performing other work at or adjacent to the Site.
 - 1. If Contractor fails to take such measures and as a result damages, delays, disrupts, or interferes with the work of any such other contractor or utility owner, then Owner may impose a set-off against payments due Contractor, and assign to such other contractor or utility owner the Owner's contractual rights against Contractor with respect to the breach of the obligations set forth in this Paragraph 8.03.B.
 - 2. When Owner is performing other work at or adjacent to the Site with Owner's employees, Contractor shall be liable to Owner for damage to such other work, and for the reasonable

direct delay, disruption, and interference costs incurred by Owner as a result of Contractor's failure to take reasonable and customary measures with respect to Owner's other work. In response to such damage, delay, disruption, or interference, Owner may impose a set-off against payments due Contractor.

- C. If Contractor damages, delays, disrupts, or interferes with the work of any other contractor, or any utility owner performing other work at or adjacent to the Site, through Contractor's failure to take reasonable and customary measures to avoid such impacts, or if any claim arising out of Contractor's actions, inactions, or negligence in performance of the Work at or adjacent to the Site is made by any such other contractor or utility owner against Contractor, Owner, or Engineer, then Contractor shall (1) promptly attempt to settle the claim as to all parties through negotiations with such other contractor or utility owner, or otherwise resolve the claim by arbitration or other dispute resolution proceeding or at law, and (2) indemnify and hold harmless Owner and Engineer, and the officers, directors, members, partners, employees, agents, consultants and subcontractors of each and any of them from and against any such claims, and against all costs, losses, and damages (including but not limited to all fees and charges of engineers, architects, attorneys, and other professionals and all court or arbitration or other dispute resolution costs) arising out of or relating to such damage, delay, disruption, or interference.

ARTICLE 9—OWNER'S RESPONSIBILITIES

9.01 *Communications to Contractor*

- A. Except as otherwise provided in these General Conditions, Owner shall issue all communications to Contractor through Engineer.

9.02 *Replacement of Engineer*

- A. Owner may at its discretion appoint an engineer to replace Engineer, provided Contractor makes no reasonable objection to the replacement engineer. The replacement engineer's status under the Contract Documents will be that of the former Engineer.

9.03 *Furnish Data*

- A. Owner shall promptly furnish the data required of Owner under the Contract Documents.

9.04 *Pay When Due*

- A. Owner shall make payments to Contractor when they are due as provided in the Agreement.

9.05 *Lands and Easements; Reports, Tests, and Drawings*

- A. Owner's duties with respect to providing lands and easements are set forth in Paragraph 5.01.
- B. Owner's duties with respect to providing engineering surveys to establish reference points are set forth in Paragraph 4.03.
- C. Article 5 refers to Owner's identifying and making available to Contractor copies of reports of explorations and tests of conditions at the Site, and drawings of physical conditions relating to existing surface or subsurface structures at the Site.

9.06 *Insurance*

- A. Owner's responsibilities, if any, with respect to purchasing and maintaining liability and property insurance are set forth in Article 6.

9.07 *Change Orders*

- A. Owner's responsibilities with respect to Change Orders are set forth in Article 11.

9.08 *Inspections, Tests, and Approvals*

- A. Owner's responsibility with respect to certain inspections, tests, and approvals is set forth in Paragraph 14.02.B.

9.09 *Limitations on Owner's Responsibilities*

- A. The Owner shall not supervise, direct, or have control or authority over, nor be responsible for, Contractor's means, methods, techniques, sequences, or procedures of construction, or the safety precautions and programs incident thereto, or for any failure of Contractor to comply with Laws and Regulations applicable to the performance of the Work. Owner will not be responsible for Contractor's failure to perform the Work in accordance with the Contract Documents.

9.10 *Undisclosed Hazardous Environmental Condition*

- A. Owner's responsibility in respect to an undisclosed Hazardous Environmental Condition is set forth in Paragraph 5.06.

9.11 *Evidence of Financial Arrangements*

- A. ~~Upon request of Contractor, Owner shall furnish Contractor reasonable evidence that financial arrangements have been made to satisfy Owner's obligations under the Contract (including obligations under proposed changes in the Work).~~ N/A

9.12 *Safety Programs*

- A. While at the Site, Owner's employees and representatives shall comply with the specific applicable requirements of Contractor's safety programs of which Owner has been informed.
- B. Owner shall furnish copies of any applicable Owner safety programs to Contractor.

ARTICLE 10—ENGINEER'S STATUS DURING CONSTRUCTION

10.01 *Owner's Representative*

- A. Engineer will be Owner's representative during the construction period. The duties and responsibilities and the limitations of authority of Engineer as Owner's representative during construction are set forth in the Contract.

10.02 *Visits to Site*

- A. Engineer will make visits to the Site at intervals appropriate to the various stages of construction as Engineer deems necessary in order to observe, as an experienced and qualified design professional, the progress that has been made and the quality of the various aspects of Contractor's executed Work. Based on information obtained during such visits and

observations, Engineer, for the benefit of Owner, will determine, in general, if the Work is proceeding in accordance with the Contract Documents. Engineer will not be required to make exhaustive or continuous inspections on the Site to check the quality or quantity of the Work. Engineer's efforts will be directed toward providing for Owner a greater degree of confidence that the completed Work will conform generally to the Contract Documents. On the basis of such visits and observations, Engineer will keep Owner informed of the progress of the Work and will endeavor to guard Owner against defective Work.

- B. Engineer's visits and observations are subject to all the limitations on Engineer's authority and responsibility set forth in Paragraph 10.07. Particularly, but without limitation, during or as a result of Engineer's visits or observations of Contractor's Work, Engineer will not supervise, direct, control, or have authority over or be responsible for Contractor's means, methods, techniques, sequences, or procedures of construction, or the safety precautions and programs incident thereto, or for any failure of Contractor to comply with Laws and Regulations applicable to the performance of the Work.

10.03 *Resident Project Representative*

- A. If Owner and Engineer have agreed that Engineer will furnish a Resident Project Representative to represent Engineer at the Site and assist Engineer in observing the progress and quality of the Work, then the authority and responsibilities of any such Resident Project Representative will be as provided in the Supplementary Conditions, and limitations on the responsibilities thereof will be as provided in the Supplementary Conditions and in Paragraph 10.07.
- B. If Owner designates an individual or entity who is not Engineer's consultant, agent, or employee to represent Owner at the Site, then the responsibilities and authority of such individual or entity will be as provided in the Supplementary Conditions.

10.04 *Engineer's Authority*

- A. Engineer has the authority to reject Work in accordance with Article 14.
- B. Engineer's authority as to Submittals is set forth in Paragraph 7.16.
- C. Engineer's authority as to design drawings, calculations, specifications, certifications and other Submittals from Contractor in response to Owner's delegation (if any) to Contractor of professional design services, is set forth in Paragraph 7.19.
- D. Engineer's authority as to changes in the Work is set forth in Article 11.
- E. Engineer's authority as to Applications for Payment is set forth in Article 15.

10.05 *Determinations for Unit Price Work*

- A. Engineer will determine the actual quantities and classifications of Unit Price Work performed by Contractor as set forth in Paragraph 13.03.

10.06 *Decisions on Requirements of Contract Documents and Acceptability of Work*

- A. Engineer will render decisions regarding the requirements of the Contract Documents, and judge the acceptability of the Work, pursuant to the specific procedures set forth herein for initial interpretations, Change Proposals, and acceptance of the Work. In rendering such

decisions and judgments, Engineer will not show partiality to Owner or Contractor, and will not be liable to Owner, Contractor, or others in connection with any proceedings, interpretations, decisions, or judgments conducted or rendered in good faith.

10.07 *Limitations on Engineer's Authority and Responsibilities*

- A. Neither Engineer's authority or responsibility under this Article 10 or under any other provision of the Contract, nor any decision made by Engineer in good faith either to exercise or not exercise such authority or responsibility or the undertaking, exercise, or performance of any authority or responsibility by Engineer, will create, impose, or give rise to any duty in contract, tort, or otherwise owed by Engineer to Contractor, any Subcontractor, any Supplier, any other individual or entity, or to any surety for or employee or agent of any of them.
- B. Engineer will not supervise, direct, control, or have authority over or be responsible for Contractor's means, methods, techniques, sequences, or procedures of construction, or the safety precautions and programs incident thereto, or for any failure of Contractor to comply with Laws and Regulations applicable to the performance of the Work. Engineer will not be responsible for Contractor's failure to perform the Work in accordance with the Contract Documents.
- C. Engineer will not be responsible for the acts or omissions of Contractor or of any Subcontractor, any Supplier, or of any other individual or entity performing any of the Work.
- D. Engineer's review of the final Application for Payment and accompanying documentation, and all maintenance and operating instructions, schedules, guarantees, bonds, certificates of inspection, tests and approvals, and other documentation required to be delivered by Contractor under Paragraph 15.06.A, will only be to determine generally that their content complies with the requirements of, and in the case of certificates of inspections, tests, and approvals, that the results certified indicate compliance with the Contract Documents.
- E. The limitations upon authority and responsibility set forth in this Paragraph 10.07 also apply to the Resident Project Representative, if any.

10.08 *Compliance with Safety Program*

- A. While at the Site, Engineer's employees and representatives will comply with the specific applicable requirements of Owner's and Contractor's safety programs of which Engineer has been informed.

ARTICLE 11—CHANGES TO THE CONTRACT

11.01 *Amending and Supplementing the Contract*

- A. The Contract may be amended or supplemented by a Change Order, an [Emergency Work Change Directive](#), or a Field Order.
- B. If an amendment or supplement to the Contract includes a change in the Contract Price or the Contract Times, such amendment or supplement must be set forth in a Change Order.
- C. All changes to the Contract that involve (1) the performance or acceptability of the Work, (2) the design (as set forth in the Drawings, Specifications, or otherwise), or (3) other engineering or technical matters, must be supported by Engineer's recommendation. Owner

and Contractor may amend other terms and conditions of the Contract without the recommendation of the Engineer.

11.02 *Change Orders*

- A. Owner and Contractor shall execute appropriate Change Orders covering:
1. Changes in Contract Price or Contract Times which are agreed to by the parties, including any undisputed sum or amount of time for Work actually performed in accordance with an [Emergency](#) Work Change Directive;
 2. Changes in Contract Price resulting from an Owner set-off, unless Contractor has duly contested such set-off;
 3. Changes in the Work which are: (a) ordered by Owner pursuant to Paragraph 11.05, (b) required because of Owner's acceptance of defective Work under Paragraph 14.04 or Owner's correction of defective Work under Paragraph 14.07, or (c) agreed to by the parties, subject to the need for Engineer's recommendation if the change in the Work involves the design (as set forth in the Drawings, Specifications, or otherwise) or other engineering or technical matters; and
 4. Changes that embody the substance of any final and binding results under: Paragraph 11.03.B, resolving the impact of an [Emergency](#) Work Change Directive; Paragraph 11.09, concerning Change Proposals; Article 12, Claims; Paragraph 13.02.D, final adjustments resulting from allowances; Paragraph 13.03.D, final adjustments relating to determination of quantities for Unit Price Work; and similar provisions.
- B. If Owner or Contractor refuses to execute a Change Order that is required to be executed under the terms of Paragraph 11.02.A, it will be deemed to be of full force and effect, as if fully executed.

11.03 [Emergency](#) Work Change Directives

- A. An [Emergency](#) Work Change Directive [may only be used in emergency situations and](#) will not change the Contract Price or the Contract Times but is evidence that the parties expect that the modification ~~ordered or~~ documented by an [Emergency](#) Work Change Directive will be incorporated in a subsequently issued Change Order, following negotiations by the parties as to the [Emergency](#) Work Change Directive's effect, if any, on the Contract Price and Contract Times; or, if negotiations are unsuccessful, by a determination under the terms of the Contract Documents governing adjustments, expressly including Paragraph 11.07 regarding change of Contract Price.
- B. If Owner has issued a [written Emergency](#) Work Change Directive and:
1. Contractor believes that an adjustment in Contract Times or Contract Price is necessary, then Contractor shall submit any Change Proposal seeking such an adjustment no later than 30 days after the completion of the Work set out in the Work Change Directive.
 2. Owner believes that an adjustment in Contract Times or Contract Price is necessary, then Owner shall submit ~~any Claim seeking such a Change Order including~~ an adjustment no later than 60 days after issuance of the Work Change Directive.

11.04 *Field Orders*

- A. Engineer may authorize minor changes in the Work if the changes do not involve an adjustment in the Contract Price or the Contract Times and are compatible with the design concept of the completed Project as a functioning whole as indicated by the Contract Documents. Such changes will be accomplished by a Field Order and will be binding on Owner and also on Contractor, which shall perform the Work involved promptly.
- B. If Contractor believes that a Field Order justifies an adjustment in the Contract Price or Contract Times, then before proceeding with the Work at issue, Contractor shall submit a Change Proposal as provided herein.

11.05 *Owner-Authorized Changes in the Work*

- A. Without invalidating the Contract and without notice to any surety, Owner may, at any time or from time to time, order additions, deletions, or revisions in the Work. Changes involving the design (as set forth in the Drawings, Specifications, or otherwise) or other engineering or technical matters will be supported by Engineer's recommendation.
- B. Such changes in the Work may be accomplished by a Change Order, if Owner and Contractor have agreed as to the effect, if any, of the changes on Contract Times or Contract Price; or by a Work Change Directive. Upon receipt of any such document, Contractor shall promptly proceed with the Work involved; or, in the case of a deletion in the Work, promptly cease construction activities with respect to such deleted Work. Added or revised Work must be performed under the applicable conditions of the Contract Documents.
- C. Nothing in this Paragraph 11.05 obligates Contractor to undertake work that Contractor reasonably concludes cannot be performed in a manner consistent with Contractor's safety obligations under the Contract Documents or Laws and Regulations.

11.06 *Unauthorized Changes in the Work*

- A. Contractor shall not be entitled to an increase in the Contract Price or an extension of the Contract Times with respect to any work performed that is not required by the Contract Documents, as amended, modified, or supplemented, except in the case of an emergency as provided in Paragraph 7.15 or in the case of uncovering Work as provided in Paragraph 14.05.C.2.

11.07 *Change of Contract Price*

- A. The Contract Price may only be changed by a Change Order. Any Change Proposal for an adjustment in the Contract Price must comply with the provisions of Paragraph 11.09. Any Claim for an adjustment of Contract Price must comply with the provisions of Article 12.
- B. An adjustment in the Contract Price will be determined as follows:
 - 1. Where the Work involved is covered by unit prices contained in the Contract Documents, then by application of such unit prices to the quantities of the items involved (subject to the provisions of Paragraph 13.03);
 - 2. Where the Work involved is not covered by unit prices contained in the Contract Documents, then by a mutually agreed lump sum (which may include an allowance for overhead and profit not necessarily in accordance with Paragraph 11.07.C.2); or

3. Where the Work involved is not covered by unit prices contained in the Contract Documents and the parties do not reach mutual agreement to a lump sum, then on the basis of the Cost of the Work (determined as provided in Paragraph 13.01) plus a Contractor's fee for overhead and profit (determined as provided in Paragraph 11.07.C).
- C. *Contractor's Fee:* When applicable, the Contractor's fee for overhead and profit will be determined as follows:
1. A mutually acceptable fixed fee; or
 2. If a fixed fee is not agreed upon, then a fee based on the following percentages of the various portions of the Cost of the Work:
 - a. For costs incurred under Paragraphs 13.01.B.1 and 13.01.B.2, the Contractor's fee will be 15 percent;
 - b. For costs incurred under Paragraph 13.01.B.3, the Contractor's fee will be 5 percent;
 - c. Where one or more tiers of subcontracts are on the basis of Cost of the Work plus a fee and no fixed fee is agreed upon, the intent of Paragraphs 11.07.C.2.a and 11.07.C.2.b is that the Contractor's fee will be based on: (1) a fee of 15 percent of the costs incurred under Paragraphs 13.01.B.1 and 13.01.B.2 by the Subcontractor that actually performs the Work, at whatever tier, and (2) with respect to Contractor itself and to any Subcontractors of a tier higher than that of the Subcontractor that actually performs the Work, a fee of 5 percent of the amount (fee plus underlying costs incurred) attributable to the next lower tier Subcontractor; provided, however, that for any such subcontracted Work the maximum total fee to be paid by Owner will be no greater than 27 percent of the costs incurred by the Subcontractor that actually performs the Work;
 - d. No fee will be payable on the basis of costs itemized under Paragraphs 13.01.B.4, 13.01.B.5, and 13.01.C;
 - e. The amount of credit to be allowed by Contractor to Owner for any change which results in a net decrease in Cost of the Work will be the amount of the actual net decrease in Cost of the Work and a deduction of an additional amount equal to 5 percent of such actual net decrease in Cost of the Work; and
 - f. When both additions and credits are involved in any one change or Change Proposal, the adjustment in Contractor's fee will be computed by determining the sum of the costs in each of the cost categories in Paragraph 13.01.B (specifically, payroll costs, Paragraph 13.01.B.1; incorporated materials and equipment costs, Paragraph 13.01.B.2; Subcontract costs, Paragraph 13.01.B.3; special consultants costs, Paragraph 13.01.B.4; and other costs, Paragraph 13.01.B.5) and applying to each such cost category sum the appropriate fee from Paragraphs 11.07.C.2.a through 11.07.C.2.e, inclusive.

11.08 *Change of Contract Times*

- A. The Contract Times may only be changed by a Change Order. Any Change Proposal for an adjustment in the Contract Times must comply with the provisions of Paragraph 11.09. Any Claim for an adjustment in the Contract Times must comply with the provisions of Article 12.

- B. Delay, disruption, and interference in the Work, and any related changes in Contract Times, are addressed in and governed by Paragraph 4.05.

11.09 *Change Proposals*

- A. *Purpose and Content:* Contractor shall submit a Change Proposal to Engineer to request an adjustment in the Contract Times or Contract Price; contest an initial decision by Engineer concerning the requirements of the Contract Documents or relating to the acceptability of the Work under the Contract Documents; challenge a set-off against payment due; or seek other relief under the Contract. The Change Proposal will specify any proposed change in Contract Times or Contract Price, or other proposed relief, and explain the reason for the proposed change, with citations to any governing or applicable provisions of the Contract Documents. Each Change Proposal will address only one issue, or a set of closely related issues.

B. *Change Proposal Procedures*

1. *Submittal:* Contractor shall submit each Change Proposal to Engineer within 30 days after the start of the event giving rise thereto, or after such initial decision.
2. *Supporting Data:* The Contractor shall submit supporting data, including the proposed change in Contract Price or Contract Time (if any), to the Engineer and Owner within 15 days after the submittal of the Change Proposal.
 - a. Change Proposals based on or related to delay, interruption, or interference must comply with the provisions of Paragraphs 4.05.D and 4.05.E.
 - b. Change proposals related to a change of Contract Price must include full and detailed accounts of materials incorporated into the Work and labor and equipment used for the subject Work.

The supporting data must be accompanied by a written statement that the supporting data are accurate and complete, and that any requested time or price adjustment is the entire adjustment to which Contractor believes it is entitled as a result of said event.

3. *Engineer's Initial Review:* Engineer will advise Owner regarding the Change Proposal, and consider any comments or response from Owner regarding the Change Proposal. If in its discretion Engineer concludes that additional supporting data is needed before conducting a full review and making a [decision recommendation](#) regarding the Change Proposal, then Engineer may request that Contractor submit such additional supporting data by a date specified by Engineer, prior to Engineer beginning its full review of the Change Proposal.
4. *Engineer's Full Review and [Action Recommendation](#) on the Change Proposal:* Upon receipt of Contractor's supporting data (including any additional data requested by Engineer), Engineer will conduct a full review of each Change Proposal and, within 30 days after such receipt of the Contractor's supporting data, either [recommend](#) ~~approve~~ [approval of](#) the Change Proposal in whole, deny it in whole, or approve it in part and deny it in part. Such actions must be in writing, with a copy provided to Owner and Contractor. If Engineer does not take action on the Change Proposal within 30 days, then either Owner or Contractor may at any time thereafter submit a letter to the other party indicating that

as a result of Engineer's inaction the Change Proposal is deemed denied, thereby commencing the time for appeal of the denial under Article 12.

5. *Binding Decision:* Engineer's recommendation is sent to the Owner who shall render a final decision. The Owner's decision is final and binding upon ~~Owner and~~ Contractor, unless ~~Owner or~~ Contractor appeals the decision by filing a Claim under Article 12.
- C. *Resolution of Certain Change Proposals:* If the Change Proposal does not involve the design (as set forth in the Drawings, Specifications, or otherwise), the acceptability of the Work, or other engineering or technical matters, then Engineer will notify the parties in writing that the Engineer is unable to resolve the Change Proposal. For purposes of further resolution of such a Change Proposal, such notice will be deemed a denial, and Contractor may choose to seek resolution under the terms of Article 12.
- D. *Post-Completion:* Contractor shall not submit any Change Proposals after Engineer issues a written recommendation of final payment pursuant to Paragraph 15.06.B.

11.10 Notification to Surety

- A. If the provisions of any bond require notice to be given to a surety of any change affecting the general scope of the Work or the provisions of the Contract Documents (including, but not limited to, Contract Price or Contract Times), the giving of any such notice will be Contractor's responsibility. The amount of each applicable bond will be adjusted to reflect the effect of any such change.

ARTICLE 12—CLAIMS

~~12.01—Claims~~

- ~~A. *Claims Process:* The following disputes between Owner and Contractor are subject to the Claims process set forth in this article:~~
 - ~~1. Appeals by Owner or Contractor of Engineer's decisions regarding Change Proposals;~~
 - ~~2. Owner demands for adjustments in the Contract Price or Contract Times, or other relief under the Contract Documents;~~
 - ~~3. Disputes that Engineer has been unable to address because they do not involve the design (as set forth in the Drawings, Specifications, or otherwise), the acceptability of the Work, or other engineering or technical matters; and~~
 - ~~4. Subject to the waiver provisions of Paragraph 15.07, any dispute arising after Engineer has issued a written recommendation of final payment pursuant to Paragraph 15.06.B.~~
- ~~B. *Submittal of Claim:* The party submitting a Claim shall deliver it directly to the other party to the Contract promptly (but in no event later than 30 days) after the start of the event giving rise thereto; in the case of appeals regarding Change Proposals within 30 days of the decision under appeal. The party submitting the Claim shall also furnish a copy to the Engineer, for its information only. The responsibility to substantiate a Claim rests with the party making the Claim. In the case of a Claim by Contractor seeking an increase in the Contract Times or Contract Price, Contractor shall certify that the Claim is made in good faith, that the supporting data are accurate and complete, and that to the best of Contractor's knowledge~~

~~and belief the amount of time or money requested accurately reflects the full amount to which Contractor is entitled.~~

~~C. *Review and Resolution:* The party receiving a Claim shall review it thoroughly, giving full consideration to its merits. The two parties shall seek to resolve the Claim through the exchange of information and direct negotiations. The parties may extend the time for resolving the Claim by mutual agreement. All actions taken on a Claim will be stated in writing and submitted to the other party, with a copy to Engineer.~~

~~D. *Mediation*~~

~~1. At any time after initiation of a Claim, Owner and Contractor may mutually agree to mediation of the underlying dispute. The agreement to mediate will stay the Claim submittal and response process.~~

~~2. If Owner and Contractor agree to mediation, then after 60 days from such agreement, either Owner or Contractor may unilaterally terminate the mediation process, and the Claim submittal and decision process will resume as of the date of the termination. If the mediation proceeds but is unsuccessful in resolving the dispute, the Claim submittal and decision process will resume as of the date of the conclusion of the mediation, as determined by the mediator.~~

~~3. Owner and Contractor shall each pay one half of the mediator's fees and costs.~~

~~E. *Partial Approval:* If the party receiving a Claim approves the Claim in part and denies it in part, such action will be final and binding unless within 30 days of such action the other party invokes the procedure set forth in Article 17 for final resolution of disputes.~~

~~F. *Denial of Claim:* If efforts to resolve a Claim are not successful, the party receiving the Claim may deny it by giving written notice of denial to the other party. If the receiving party does not take action on the Claim within 90 days, then either Owner or Contractor may at any time thereafter submit a letter to the other party indicating that as a result of the inaction, the Claim is deemed denied, thereby commencing the time for appeal of the denial. A denial of the Claim will be final and binding unless within 30 days of the denial the other party invokes the procedure set forth in Article 17 for the final resolution of disputes.~~

~~G. *Final and Binding Results:* If the parties reach a mutual agreement regarding a Claim, whether through approval of the Claim, direct negotiations, mediation, or otherwise; or if a Claim is approved in part and denied in part, or denied in full, and such actions become final and binding; then the results of the agreement or action on the Claim will be incorporated in a Change Order or other written document to the extent they affect the Contract, including the Work, the Contract Times, or the Contract Price.~~

ARTICLE 13—COST OF THE WORK; ALLOWANCES; UNIT PRICE WORK

13.01 *Cost of the Work*

- A. *Purposes for Determination of Cost of the Work:* The term Cost of the Work means the sum of all costs necessary for the proper performance of the Work at issue, as further defined below. The provisions of this Paragraph 13.01 are used for two distinct purposes:
1. To determine Cost of the Work when Cost of the Work is a component of the Contract Price, under cost-plus-fee, time-and-materials, or other cost-based terms; or
 2. When needed to determine the value of a Change Order, Change Proposal, Claim, set-off, or other adjustment in Contract Price. When the value of any such adjustment is determined on the basis of Cost of the Work, Contractor is entitled only to those additional or incremental costs required because of the change in the Work or because of the event giving rise to the adjustment.
- B. *Costs Included:* Except as otherwise may be agreed to in writing by Owner, costs included in the Cost of the Work will be in amounts no higher than those commonly incurred in the locality of the Project, will not include any of the costs itemized in Paragraph 13.01.C, and will include only the following items:
1. Payroll costs for employees in the direct employ of Contractor in the performance of the Work under schedules of job classifications agreed upon by Owner and Contractor in advance of the subject Work. Such employees include, without limitation, superintendents, foremen, safety managers, safety representatives, and other personnel employed full time on the Work. Payroll costs for employees not employed full time on the Work will be apportioned on the basis of their time spent on the Work. Payroll costs include, but are not limited to, salaries and wages plus the cost of fringe benefits, which include social security contributions, unemployment, excise, and payroll taxes, workers' compensation, health and retirement benefits, sick leave, and vacation and holiday pay applicable thereto. The expenses of performing Work outside of regular working hours, on Saturday, Sunday, or legal holidays, will be included in the above to the extent authorized by Owner.
 2. Cost of all materials and equipment furnished and incorporated in the Work, including costs of transportation and storage thereof, and Suppliers' field services required in connection therewith. All cash discounts accrue to Contractor unless Owner deposits funds with Contractor with which to make payments, in which case the cash discounts will accrue to Owner. All trade discounts, rebates, and refunds and returns from sale of surplus materials and equipment will accrue to Owner, and Contractor shall make provisions so that they may be obtained.
 3. Payments made by Contractor to Subcontractors for Work performed by Subcontractors. If required by Owner, Contractor shall obtain competitive bids from subcontractors acceptable to Owner and Contractor and shall deliver such bids to Owner, which will then determine, with the advice of Engineer, which bids, if any, will be acceptable. If any subcontract provides that the Subcontractor is to be paid on the basis of Cost of the Work plus a fee, the Subcontractor's Cost of the Work and fee will be determined in the same manner as Contractor's Cost of the Work and fee as provided in this Paragraph 13.01.

4. Costs of special consultants (including but not limited to engineers, architects, testing laboratories, and surveyors, ~~attorneys, and accountants~~) employed or retained for services specifically related to the Work.
5. Other costs consisting of the following:
 - a. The proportion of necessary transportation, travel, and subsistence expenses of Contractor's employees incurred in discharge of duties connected with the Work.
 - b. Cost, including transportation and maintenance, of all materials, supplies, equipment, machinery, appliances, office, and temporary facilities at the Site, which are consumed in the performance of the Work, and cost, less market value, of such items used but not consumed which remain the property of Contractor.
 - 1) In establishing included costs for materials such as scaffolding, plating, or sheeting, consideration will be given to the actual or the estimated life of the material for use on other projects; or rental rates may be established on the basis of purchase or salvage value of such items, whichever is less. Contractor will not be eligible for compensation for such items in an amount that exceeds the purchase cost of such item.
 - c. *Construction Equipment Rental*
 - 1) Rentals of all construction equipment and machinery, and the parts thereof, in accordance with rental agreements approved by Owner as to price (including any surcharge or special rates applicable to overtime use of the construction equipment or machinery), and the costs of transportation, loading, unloading, assembly, dismantling, and removal thereof. All such costs will be in accordance with the terms of said rental agreements. The rental of any such equipment, machinery, or parts must cease when the use thereof is no longer necessary for the Work.
 - 2) Costs for equipment and machinery owned by Contractor or a Contractor-related entity will be paid at a rate shown for such equipment in the equipment rental rate book specified in the Supplementary Conditions. An hourly rate will be computed by dividing the monthly rates by 176. These computed rates will include all operating costs.
 - 3) With respect to Work that is the result of a Change Order, Change Proposal, Claim, set-off, or other adjustment in Contract Price ("changed Work"), included costs will be based on the time the equipment or machinery is in use on the changed Work and the costs of transportation, loading, unloading, assembly, dismantling, and removal when directly attributable to the changed Work. The cost of any such equipment or machinery, or parts thereof, must cease to accrue when the use thereof is no longer necessary for the changed Work.
 - d. Sales, consumer, use, and other similar taxes related to the Work, and for which Contractor is liable, as imposed by Laws and Regulations.

- e. Deposits lost for causes other than negligence of Contractor, any Subcontractor, or anyone directly or indirectly employed by any of them or for whose acts any of them may be liable, and royalty payments and fees for permits and licenses.
- f. Losses and damages (and related expenses) caused by damage to the Work, not compensated by insurance or otherwise, sustained by Contractor in connection with the performance of the Work (except losses and damages within the deductible amounts of builder's risk or other property insurance established in accordance with Paragraph 6.04), provided such losses and damages have resulted from causes other than the negligence of Contractor, any Subcontractor, or anyone directly or indirectly employed by any of them or for whose acts any of them may be liable. Such losses include settlements made with the written consent and approval of Owner. No such losses, damages, and expenses will be included in the Cost of the Work for the purpose of determining Contractor's fee.
- g. The cost of utilities, fuel, and sanitary facilities at the Site.
- h. Minor expenses such as communication service at the Site, express and courier services, and similar petty cash items in connection with the Work.
- i. The costs of premiums for all bonds and insurance that Contractor is required by the Contract Documents to purchase and maintain.

C. *Costs Excluded:* The term Cost of the Work does not include any of the following items:

- 1. Payroll costs and other compensation of Contractor's officers, executives, principals, general managers, engineers, architects, estimators, attorneys, auditors, accountants, purchasing and contracting agents, expeditors, timekeepers, clerks, and other personnel employed by Contractor, whether at the Site or in Contractor's principal or branch office for general administration of the Work and not specifically included in the agreed upon schedule of job classifications referred to in Paragraph 13.01.B.1 or specifically covered by Paragraph 13.01.B.4. The payroll costs and other compensation excluded here are to be considered administrative costs covered by the Contractor's fee.
- 2. The cost of purchasing, renting, or furnishing small tools and hand tools.
- 3. Expenses of Contractor's principal and branch offices other than Contractor's office at the Site.
- 4. Any part of Contractor's capital expenses, including interest on Contractor's capital employed for the Work and charges against Contractor for delinquent payments.
- 5. Costs due to the negligence, recklessness, or intentional misconduct of Contractor, any Subcontractor, or anyone directly or indirectly employed by any of them or for whose acts any of them may be liable, including but not limited to, the correction of defective Work, disposal of materials or equipment wrongly supplied, and making good any damage to property.
- 6. Expenses incurred in preparing and advancing Claims.
- 7. Other overhead or general expense costs of any kind and the costs of any item not specifically and expressly included in Paragraph 13.01.B.

D. *Contractor's Fee*

1. When the Work as a whole is performed on the basis of cost-plus-a-fee, then:
 - a. Contractor's fee for the Work set forth in the Contract Documents as of the Effective Date of the Contract will be determined as set forth in the Agreement.
 - b. for any Work covered by a Change Order, Change Proposal, Claim, set-off, or other adjustment in Contract Price on the basis of Cost of the Work, Contractor's fee will be determined as follows:
 - 1) When the fee for the Work as a whole is a percentage of the Cost of the Work, the fee will automatically adjust as the Cost of the Work changes.
 - 2) When the fee for the Work as a whole is a fixed fee, the fee for any additions or deletions will be determined in accordance with Paragraph 11.07.C.2.
2. When the Work as a whole is performed on the basis of a stipulated sum, or any other basis other than cost-plus-a-fee, then Contractor's fee for any Work covered by a Change Order, Change Proposal, Claim, set-off, or other adjustment in Contract Price on the basis of Cost of the Work will be determined in accordance with Paragraph 11.07.C.2.

E. *Documentation and Audit*: Whenever the Cost of the Work for any purpose is to be determined pursuant to this Article 13, Contractor and pertinent Subcontractors will establish and maintain records of the costs in accordance with generally accepted accounting practices. Subject to prior written notice, Owner will be afforded reasonable access, during normal business hours, to all Contractor's accounts, records, books, correspondence, instructions, drawings, receipts, vouchers, memoranda, and similar data relating to the Cost of the Work and Contractor's fee. Contractor shall preserve all such documents for a period of three years after the final payment by Owner. Pertinent Subcontractors will afford such access to Owner, and preserve such documents, to the same extent required of Contractor.

13.02 *Allowances*

- A. It is understood that Contractor has included in the Contract Price all allowances so named in the Contract Documents and shall cause the Work so covered to be performed for such sums and by such persons or entities as may be acceptable to Owner and Engineer.
- B. *Cash Allowances*: Contractor agrees that:
 1. the cash allowances include the cost to Contractor (less any applicable trade discounts) of materials and equipment required by the allowances to be delivered at the Site, and all applicable taxes; and
 2. Contractor's costs for unloading and handling on the Site, labor, installation, overhead, profit, and other expenses contemplated for the cash allowances have been included in the Contract Price and not in the allowances, and no demand for additional payment for any of the foregoing will be valid.
- C. *Owner's Contingency Allowance*: Contractor agrees that an Owner's contingency allowance, if any, is for the sole use of Owner to cover unanticipated costs.

- D. Prior to final payment, an appropriate Change Order will be issued as recommended by Engineer to reflect actual amounts due Contractor for Work covered by allowances, and the Contract Price will be correspondingly adjusted.

13.03 Unit Price Work

- A. Where the Contract Documents provide that all or part of the Work is to be Unit Price Work, initially the Contract Price will be deemed to include for all Unit Price Work an amount equal to the sum of the unit price for each separately identified item of Unit Price Work times the estimated quantity of each item as indicated in the Agreement.
- B. The estimated quantities of items of Unit Price Work are ~~not guaranteed estimates~~ and are solely for the purpose of comparison of Bids and determining an initial Contract Price. Payments to Contractor for Unit Price Work will be based on actual quantities.
- C. Each unit price shall be guaranteed and will be deemed to include an amount considered by Contractor to be adequate to cover Contractor's overhead and profit for each separately identified item.
- D. Engineer will determine the actual quantities and classifications of Unit Price Work performed by Contractor. Engineer will review with Contractor the Engineer's preliminary determinations on such matters before rendering a written decision thereon (by recommendation of an Application for Payment or otherwise). Engineer's written decision thereon will be final and binding (except as modified by Engineer to reflect changed factual conditions or more accurate data) upon Owner and Contractor, and the final adjustment of Contract Price will be set forth in a Change Order, subject to the provisions of the following paragraph.
- E. *Adjustments in Unit Price*
 - 1. Contractor or Owner shall be entitled to an adjustment in the unit price with respect to an item of Unit Price Work if:
 - a. the quantity of the item of Unit Price Work performed by Contractor differs materially and significantly from the estimated quantity of such item indicated in the Agreement; and
 - b. Contractor's unit costs to perform the item of Unit Price Work have changed materially and significantly as a result of the quantity change.
 - 2. The adjustment in unit price will account for and be coordinated with any related changes in quantities of other items of Work, and in Contractor's costs to perform such other Work, such that the resulting overall change in Contract Price is equitable to Owner and Contractor.
 - 3. Adjusted unit prices will apply to all units of that item.

ARTICLE 14—TESTS AND INSPECTIONS; CORRECTION, REMOVAL, OR ACCEPTANCE OF DEFECTIVE WORK~~**OLD ARTICLE 13**~~

14.01 *Access to Work*

- A. Owner, Engineer, their consultants and other representatives and personnel of Owner, independent testing laboratories, and authorities having jurisdiction have access to the Site and the Work at reasonable times for their observation, inspection, and testing. Contractor shall provide them proper and safe conditions for such access and advise them of Contractor's safety procedures and programs so that they may comply with such procedures and programs as applicable.

14.02 *Tests, Inspections, and Approvals*

- A. Contractor shall give Engineer timely notice of readiness of the Work (or specific parts thereof) for all required inspections and tests, and shall cooperate with inspection and testing personnel to facilitate required inspections and tests.
- B. Owner shall retain and pay for the services of an independent inspector, testing laboratory, or other qualified individual or entity to perform all inspections and tests expressly required by the Contract Documents to be furnished and paid for by Owner, except that costs incurred in connection with tests or inspections of covered Work will be governed by the provisions of Paragraph 14.05.
- C. If Laws or Regulations of any public body having jurisdiction require any Work (or part thereof) specifically to be inspected, tested, or approved by an employee or other representative of such public body, Contractor shall assume full responsibility for arranging and obtaining such inspections, tests, or approvals, pay all costs in connection therewith, and furnish Engineer the required certificates of inspection or approval.
- D. Contractor shall be responsible for arranging, obtaining, and paying for all inspections and tests required:
 - 1. by the Contract Documents, unless the Contract Documents expressly allocate responsibility for a specific inspection or test to Owner;
 - 2. to attain Owner's and Engineer's acceptance of materials or equipment to be incorporated in the Work;
 - 3. by manufacturers of equipment furnished under the Contract Documents;
 - 4. for testing, adjusting, and balancing of mechanical, electrical, and other equipment to be incorporated into the Work; and
 - 5. for acceptance of materials, mix designs, or equipment submitted for approval prior to Contractor's purchase thereof for incorporation in the Work.

Such inspections and tests will be performed by independent inspectors, testing laboratories, or other qualified individuals or entities acceptable to Owner and Engineer.

- E. If the Contract Documents require the Work (or part thereof) to be approved by Owner, Engineer, or another designated individual or entity, then Contractor shall assume full responsibility for arranging and obtaining such approvals.

- F. If any Work (or the work of others) that is to be inspected, tested, or approved is covered by Contractor without written concurrence of Engineer, Contractor shall, if requested by Engineer, uncover such Work for observation. Such uncovering will be at Contractor's expense unless Contractor had given Engineer timely notice of Contractor's intention to cover the same and Engineer had not acted with reasonable promptness in response to such notice.

14.03 *Defective Work*

- A. *Contractor's Obligation*: It is Contractor's obligation to assure that the Work is not defective.
- B. *Engineer's Authority*: Engineer has the authority to determine whether Work is defective, and to reject defective Work.
- C. *Notice of Defects*: Prompt written notice of all defective Work of which Owner or Engineer has actual knowledge will be given to Contractor.
- D. *Correction, or Removal and Replacement*: Promptly after receipt of written notice of defective Work, Contractor shall correct all such defective Work, whether or not fabricated, installed, or completed, or, if Engineer has rejected the defective Work, remove it from the Project and replace it with Work that is not defective.
- E. *Preservation of Warranties*: When correcting defective Work, Contractor shall take no action that would void or otherwise impair Owner's special warranty and guarantee, if any, on said Work.
- F. *Costs and Damages*: In addition to its correction, removal, and replacement obligations with respect to defective Work, Contractor shall pay all claims, costs, losses, and damages arising out of or relating to defective Work, including but not limited to the cost of the inspection, testing, correction, removal, replacement, or reconstruction of such defective Work, fines levied against Owner by governmental authorities because the Work is defective, and the costs of repair or replacement of work of others resulting from defective Work. Prior to final payment, if Owner and Contractor are unable to agree as to the measure of such claims, costs, losses, and damages resulting from defective Work, then Owner may impose a reasonable set-off against payments due under Article 15.

14.04 *Acceptance of Defective Work*

- A. If, instead of requiring correction or removal and replacement of defective Work, Owner prefers to accept it, Owner may do so (subject, if such acceptance occurs prior to final payment, to Engineer's confirmation that such acceptance is in general accord with the design intent and applicable engineering principles, and will not endanger public safety). Contractor shall pay all claims, costs, losses, and damages attributable to Owner's evaluation of and determination to accept such defective Work (such costs to be approved by Engineer as to reasonableness), and for the diminished value of the Work to the extent not otherwise paid by Contractor. If any such acceptance occurs prior to final payment, the necessary revisions in the Contract Documents with respect to the Work will be incorporated in a Change Order. If the parties are unable to agree as to the decrease in the Contract Price, reflecting the diminished value of Work so accepted, then Owner may impose a reasonable set-off against payments due under Article 15. If the acceptance of defective Work occurs after final payment, Contractor shall pay an appropriate amount to Owner.

B. Owner shall not be deemed to have accepted any defective work from Contractor that was not discovered by Engineer or Owner unless the defect was specifically detailed to Owner in writing by Contractor notifying Owner of the defective work and Owner notifies Contractor in writing that it will accept defective work (whether as-is, by receiving credit, or receiving other compensation, losses, or damage from Contractor as discussed above in Paragraph 14.04.A.) Contractor recognizes and understands that it shall not be relieved of responsibility or liability with performing defective work even if such defective work previously passed inspection by any inspector, including, without limitation, an inspector with the governing building department or a threshold inspector.

14.05 *Uncovering Work*

- A. Engineer has the authority to require additional inspection or testing of the Work, whether or not the Work is fabricated, installed, or completed.
- B. If any Work is covered contrary to the written request of Engineer, then Contractor shall, if requested by Engineer, uncover such Work for Engineer's observation, and then replace the covering, all at Contractor's expense.
- C. If Engineer considers it necessary or advisable that covered Work be observed by Engineer or inspected or tested by others, then Contractor, at Engineer's request, shall uncover, expose, or otherwise make available for observation, inspection, or testing as Engineer may require, that portion of the Work in question, and provide all necessary labor, material, and equipment.
 - 1. If it is found that the uncovered Work is defective, Contractor shall be responsible for all claims, costs, losses, and damages arising out of or relating to such uncovering, exposure, observation, inspection, and testing, and of satisfactory replacement or reconstruction (including but not limited to all costs of repair or replacement of work of others); and pending Contractor's full discharge of this responsibility the Owner shall be entitled to impose a reasonable set-off against payments due under Article 15.
 - 2. If the uncovered Work is not found to be defective, Contractor shall be allowed an increase in the Contract Price or an extension of the Contract Times, directly attributable to such uncovering, exposure, observation, inspection, testing, replacement, and reconstruction. If the parties are unable to agree as to the amount or extent thereof, then Contractor may submit a Change Proposal within 30 days of the determination that the Work is not defective.

14.06 *Owner May Stop the Work*

- A. If the Work is defective, or Contractor fails to supply sufficient skilled workers or suitable materials or equipment, or fails to perform the Work in such a way that the completed Work will conform to the Contract Documents, then Owner may order Contractor to stop the Work, or any portion thereof, until the cause for such order has been eliminated; however, this right of Owner to stop the Work will not give rise to any duty on the part of Owner to exercise this right for the benefit of Contractor, any Subcontractor, any Supplier, any other individual or entity, or any surety for, or employee or agent of any of them. The Owner shall incur no liability for delays occasioned by any stop-work order issued in accordance with this paragraph.

14.07 *Owner May Correct Defective Work*

- A. If Contractor fails within a reasonable time after written notice from Engineer to correct defective Work, or to remove and replace defective Work as required by Engineer, then Owner may, after 7 days' written notice to Contractor, correct or remedy any such deficiency.
- B. In exercising the rights and remedies under this Paragraph 14.07, Owner shall proceed expeditiously. In connection with such corrective or remedial action, Owner may exclude Contractor from all or part of the Site, take possession of all or part of the Work and suspend Contractor's services related thereto, and incorporate in the Work all materials and equipment stored at the Site or for which Owner has paid Contractor but which are stored elsewhere. Contractor shall allow Owner, Owner's representatives, agents and employees, Owner's other contractors, and Engineer and Engineer's consultants access to the Site to enable Owner to exercise the rights and remedies under this paragraph.
- C. All claims, costs, losses, and damages incurred or sustained by Owner in exercising the rights and remedies under this Paragraph 14.07 will be charged against Contractor as set-offs against payments due under Article 15. Such claims, costs, losses and damages will include but not be limited to all costs of repair, or replacement of work of others destroyed or damaged by correction, removal, or replacement of Contractor's defective Work.
- D. Contractor shall not be allowed an extension of the Contract Times because of any delay in the performance of the Work attributable to the exercise by Owner of Owner's rights and remedies under this Paragraph 14.07.

ARTICLE 15—PAYMENTS TO CONTRACTOR; SET-OFFS; COMPLETION; CORRECTION PERIOD

15.01 *Progress Payments*

- A. *Basis for Progress Payments:* The Schedule of Values established as provided in Article 2 will serve as the basis for progress payments and will be incorporated into a form of Application for Payment acceptable to Engineer and Owner. Progress payments for Unit Price Work will be based on the number of units completed during the pay period, as determined under the provisions of Paragraph 13.03. Progress payments for cost-based Work will be based on Cost of the Work completed by Contractor during the pay period.
- B. *Applications for Payments*
 - 1. ~~At least 20 days before the date established in the Agreement for each progress payment (but not more often than once a month),~~ Contractor, on the 25th of each month, shall submit to Engineer for review an Application for Payment (in a form approved by Owner) filled out and signed by Contractor covering the Work completed as of the date of the Application and accompanied by such supporting documentation as is required by the Contract Documents.
 - 2. If payment is requested on the basis of materials and equipment not incorporated in the Work but delivered and suitably stored at the Site or at another location agreed to in writing, the Application for Payment must also be accompanied by: (a) a bill of sale, invoice, copies of subcontract or purchase order payments, or other documentation establishing full payment by Contractor for the materials and equipment; (b) at Owner's

request, documentation warranting that Owner has received the materials and equipment free and clear of all Liens; and (c) evidence that the materials and equipment are covered by appropriate property insurance, a warehouse bond, or other arrangements to protect Owner's interest therein, all of which must be satisfactory to Owner.

3. Beginning with the second Application for Payment, each Application must include an affidavit of Contractor stating that all previous progress payments received by Contractor have been applied to discharge Contractor's legitimate obligations associated with prior Applications for Payment.
4. The amount of retainage with respect to progress payments will be as stipulated in the Agreement.

C. Review of Applications

1. Engineer will, within 10 days after ~~receipt of~~ each Application for Payment is stamped as received by Engineer, including each resubmittal, either indicate in writing a recommendation of payment and present the Application to Owner, or return the Application to Contractor ~~within 10 days after the date on the Application for Payment is stamped as received by Engineer~~ indicating in writing Engineer's reasons for refusing to recommend payment and the action necessary to make payment application proper. In the latter case, Contractor ~~shall~~may make the necessary corrections and resubmit the Application.
2. Engineer's recommendation of any payment requested in an Application for Payment will constitute a representation by Engineer to Owner, based on Engineer's observations of the executed Work as an experienced and qualified design professional, and on Engineer's review of the Application for Payment and the accompanying data and schedules, that to the best of Engineer's knowledge, information and belief:
 - a. the Work has progressed to the point indicated;
 - b. the quality of the Work is generally in accordance with the Contract Documents (subject to an evaluation of the Work as a functioning whole prior to or upon Substantial Completion, the results of any subsequent tests called for in the Contract Documents, a final determination of quantities and classifications for Unit Price Work under Paragraph 13.03, and any other qualifications stated in the recommendation); and
 - c. the conditions precedent to Contractor's being entitled to such payment appear to have been fulfilled in so far as it is Engineer's responsibility to observe the Work.
3. By recommending any such payment Engineer will not thereby be deemed to have represented that:
 - a. inspections made to check the quality or the quantity of the Work as it has been performed have been exhaustive, extended to every aspect of the Work in progress, or involved detailed inspections of the Work beyond the responsibilities specifically assigned to Engineer in the Contract; or

- b. there may not be other matters or issues between the parties that might entitle Contractor to be paid additionally by Owner or entitle Owner to withhold payment to Contractor.
- 4. Neither Engineer's review of Contractor's Work for the purposes of recommending payments nor Engineer's recommendation of any payment, including final payment, will impose responsibility on Engineer:
 - a. to supervise, direct, or control the Work;
 - b. for the means, methods, techniques, sequences, or procedures of construction, or the safety precautions and programs incident thereto;
 - c. for Contractor's failure to comply with Laws and Regulations applicable to Contractor's performance of the Work;
 - d. to make any examination to ascertain how or for what purposes Contractor has used the money paid by Owner; or
 - e. to determine that title to any of the Work, materials, or equipment has passed to Owner free and clear of any Liens.
- 5. Neither Engineer's review of Contractor's Work for purposes of recommending payments nor Engineer's recommendation of any payment shall relieve Contractor of responsibility or liability for defects in the Work.
- 6. Engineer may refuse to recommend the whole or any part of any payment if, in Engineer's opinion, it would be incorrect to make the representations to Owner stated in Paragraph 15.01.C.2.
- 6. Engineer will recommend reductions in payment (set-offs) necessary in Engineer's opinion to protect Owner from loss because:
 - a. the Work is defective, requiring correction or replacement;
 - b. the Contract Price has been reduced by Change Orders;
 - c. Owner has been required to correct defective Work in accordance with Paragraph 14.07, or has accepted defective Work pursuant to Paragraph 14.04;
 - d. Owner has been required to remove or remediate a Hazardous Environmental Condition for which Contractor is responsible; or
 - e. Engineer has actual knowledge of the occurrence of any of the events that would constitute a default by Contractor and therefore justify termination for cause under the Contract Documents.

D. Payment Becomes Due

- 1. Ten days aSubject to the provisions of Paragraph 15.01.E. and Section 218. 735, Florida Statutes, after presentation of the Application for Payment to Owner with Engineer's recommendation, the amount recommended (subject to any Owner set-offs) shall be paid by Owner in accordance with Section 218.735, Florida Statutes, within 25 business days after the date on which the payment application is stamped as received by Engineer will become due, and when due will be paid by Owner to Contractor.

E. Reductions in Payment by Owner

1. In addition to any reductions in payment (set-offs) recommended by Engineer, Owner is entitled to impose a set-off against payment based on any of the following:
 - a. Claims have been made against Owner based on Contractor's conduct in the performance or furnishing of the Work, or Owner has incurred costs, losses, or damages resulting from Contractor's conduct in the performance or furnishing of the Work, including but not limited to claims, costs, losses, or damages from workplace injuries, adjacent property damage, non-compliance with Laws and Regulations, and patent infringement;
 - b. Contractor has failed to take reasonable and customary measures to avoid damage, delay, disruption, and interference with other work at or adjacent to the Site;
 - c. Contractor has failed to provide and maintain required bonds or insurance;
 - d. Owner has been required to remove or remediate a Hazardous Environmental Condition for which Contractor is responsible;
 - e. Owner has incurred extra charges or engineering costs related to submittal reviews, evaluations of proposed substitutes, tests and inspections, or return visits to manufacturing or assembly facilities;
 - f. The Work is defective, requiring correction or replacement;
 - g. Owner has been required to correct defective Work in accordance with Paragraph 14.07, or has accepted defective Work pursuant to Paragraph 14.04;
 - h. The Contract Price has been reduced by Change Orders;
 - i. An event has occurred that would constitute a default by Contractor and therefore justify a termination for cause;
 - j. Liquidated or other damages have accrued as a result of Contractor's failure to achieve Milestones, Substantial Completion, or final completion of the Work;
 - k. Liens have been filed in connection with the Work, except where Contractor has delivered a specific bond satisfactory to Owner to secure the satisfaction and discharge of such Liens; or
 - l. Other items entitle Owner to a set-off against the amount recommended.
2. If Owner imposes any set-off against payment, whether based on its own knowledge or on the written recommendations of Engineer, Owner will give Contractor immediate written notice (with a copy to Engineer) stating the reasons for such action and the specific amount of the reduction, and promptly pay Contractor any amount remaining after deduction of the amount so withheld. Owner shall promptly pay Contractor the amount so withheld, or any adjustment thereto agreed to by Owner and Contractor, if Contractor remedies the reasons for such action. The reduction imposed will be binding on Contractor unless it duly submits a Change Proposal contesting the reduction.

3. Upon a subsequent determination that Owner's refusal of payment was not justified, the amount wrongfully withheld will be treated as an amount due as determined by Paragraph 15.01.D.1 and subject to interest as provided in the Agreement.

15.02 Contractor's Warranty of Title

- A. Contractor warrants and guarantees that title to all Work, materials, and equipment furnished under the Contract will pass to Owner free and clear of (1) all Liens and other title defects, and (2) all patent, licensing, copyright, or royalty obligations, no later than 7 days after the time of payment by Owner.

15.03 Substantial Completion

- A. When Contractor considers the entire Work ready for its intended use Contractor shall notify Owner and Engineer in writing that the entire Work is substantially complete and request that Engineer issue a certificate of Substantial Completion. Contractor shall at the same time submit to Owner and Engineer an initial draft of ~~P~~punch ~~L~~Ist items to be completed or corrected before final payment. Substantial Completion cannot occur before the Project is issued a Certificate of Occupancy (or Completion, if applicable) by the governing building department that allows Owner is able to begin to utilize the entire ProjectWork for the purposes for which it was intended.
- B. Promptly after Contractor's notification, Owner, Contractor, and Engineer shall make an inspection of the Work to determine the status of completion. If Engineer does not consider the Work substantially complete, Engineer will notify Contractor in writing giving the reasons therefor.
- C. If Engineer considers the Work substantially complete, Engineer will deliver to Owner a preliminary certificate of Substantial Completion which will fix the date of Substantial Completion subject to Certificate of Occupancy (or Completion). Engineer shall attach to the certificate a ~~p~~Punch ~~L~~Ist of items to be completed or corrected before final payment. ~~Owner~~ shall have 7 days after receipt of the preliminary certificate during which to make written objection to Engineer as to any provisions of the certificate or attached ~~P~~punch ~~L~~Ist. If, after considering the objections to the provisions of the preliminary certificate, Engineer concludes that the Work is not substantially complete, Engineer will, within 14 days after submission of the preliminary certificate to Owner, notify Contractor in writing that the Work is not substantially complete, stating the reasons therefor. If Owner does not object to the provisions of the certificate, or if despite consideration of Owner's objections Engineer concludes that the Work is substantially complete, then Engineer will, within said 14 days, execute and deliver to Owner and Contractor a final certificate of Substantial Completion (with a revised ~~p~~Punch ~~L~~Ist of items to be completed or corrected) reflecting such changes from the preliminary certificate as Engineer believes justified after consideration of any objections from Owner.
- D. At the time of receipt of the preliminary certificate of Substantial Completion, Owner and Contractor will confer regarding Owner's use or occupancy of the Work following Substantial Completion, review the builder's risk insurance policy with respect to the end of the builder's risk coverage, and confirm the transition to coverage of the Work under a permanent property insurance policy held by Owner. Unless Owner and Contractor agree otherwise in writing, Owner shall bear responsibility for security, operation, protection of the Work,

EJCDC® C-700, Standard General Conditions of the Construction Contract.

Copyright® 2018 National Society of Professional Engineers, American Council of Engineering Companies, and American Society of Civil Engineers. All rights reserved.

Page 69 of 78

property insurance, maintenance, heat, and utilities upon Owner's use or occupancy of the Work.

- E. After Substantial Completion the Contractor shall promptly begin work on the ~~P~~punch ~~L~~ist of items to be completed or corrected prior to final payment. In appropriate cases Contractor may submit monthly Applications for Payment for completed ~~p~~Punch ~~L~~ist items, following the progress payment procedures set forth above.
- F. Owner shall have the right to exclude Contractor from the Site after the date of Substantial Completion subject to allowing Contractor reasonable access to remove its property and complete or correct items on the ~~P~~punch ~~L~~ist.

15.04 *Partial Use or Occupancy*

- A. Prior to Substantial Completion of all the Work, Owner may use or occupy any substantially completed part of the Work which has specifically been identified in the Contract Documents, or which Owner, Engineer, and Contractor agree constitutes a separately functioning and usable part of the Work that can be used by Owner for its intended purpose without significant interference with Contractor's performance of the remainder of the Work, subject to the following conditions:
 - 1. At any time, Owner may request in writing that Contractor permit Owner to use or occupy any such part of the Work that Owner believes to be substantially complete. If and when Contractor agrees that such part of the Work is substantially complete, Contractor, Owner, and Engineer will follow the procedures of Paragraph 15.03.A through 15.03.E for that part of the Work.
 - 2. At any time, Contractor may notify Owner and Engineer in writing that Contractor considers any such part of the Work substantially complete and request Engineer to issue a certificate of Substantial Completion for that part of the Work.
 - 3. Within a reasonable time after either such request, Owner, Contractor, and Engineer shall make an inspection of that part of the Work to determine its status of completion. If Engineer does not consider that part of the Work to be substantially complete, Engineer will notify Owner and Contractor in writing giving the reasons therefor. If Engineer considers that part of the Work to be substantially complete, the provisions of Paragraph 15.03 will apply with respect to certification of Substantial Completion of that part of the Work and the division of responsibility in respect thereof and access thereto.
 - 4. No use or occupancy or separate operation of part of the Work may occur prior to compliance with the requirements of Paragraph 6.04 regarding builder's risk or other property insurance.

15.05 *Final Inspection – Punch List*

- A. Upon written notice from Contractor that the entire Work or an agreed portion thereof is complete, Engineer will promptly make a final inspection with Owner and Contractor and will notify Contractor in writing of all particulars in which this inspection reveals that the Work, or agreed portion thereof, is incomplete or defective. Contractor shall immediately take such measures as are necessary to complete such Work or remedy such deficiencies.

15.06 Final Payment

A. Application for Payment

1. After Contractor has, in the opinion of Engineer, satisfactorily completed all corrections identified during the final inspection and has delivered, in accordance with the Contract Documents, all maintenance and operating instructions, schedules, guarantees, bonds, certificates or other evidence of insurance, certificates of inspection, annotated record documents (as provided in Paragraph 7.12), and other documents, Contractor may make application for final payment.
2. The final Application for Payment must be accompanied (except as previously delivered) by:
 - a. all documentation called for in the Contract Documents, including but not limited to, the evidence that Contractor maintains completed operations coverage for its required commercial general liability (CGL) insurance; ~~insurance~~;
 - b. consent of the surety, if any, to final payment;
 - c. satisfactory evidence that all title issues have been resolved such that title to all Work, materials, and equipment has passed to Owner free and clear of any Liens or other title defects, or will so pass upon final payment.
 - d. a list of all duly pending Change Proposals and Claims; and
 - e. complete and legally effective final releases or waivers (satisfactory to Owner) of all Lien rights arising out of the Work, and ~~of~~ Liens filed in connection with the Work.
3. In lieu of the final releases or waivers of Liens specified in Paragraph 15.06.A.2 and as approved by Owner, Contractor may furnish receipts or releases in full and an affidavit of Contractor whereby Contractor swears that: (a) ~~the releases and receipts include all payrolls, labor, services, material, and equipment bills and other indebtedness connected with the Work for which Owner has paid Contractor through the date of Contractor's final Application for Payment have been paid by Contractor a Lien could be filed;~~ and (b) all payrolls, material and equipment bills, and other indebtedness connected with the Work for which Owner will pay Contractor in the final Application for Payment will represent Contractor's receipt of all payments for the Work except for the specifically enumerated Claims (and Claims not specifically enumerated are deemed released and waived) and that Contractor will promptly pay its Subcontractors and Suppliers upon its receipt of the final payment. might in any way be responsible, or which might in any way result in liens or other burdens on Owner's property, have been paid or otherwise satisfied. If any Subcontractor or Supplier fails to furnish such a release or receipt in full, Contractor may furnish a bond or other collateral satisfactory to Owner to indemnify Owner against any Lien, or Owner at its option may issue joint checks payable to Contractor and specified Subcontractors and Suppliers.
4. The documents and materials that Contractor is required to submit to accompany its Final Application for Payment (as set forth in this Paragraph 15.06) are conditions precedent to issuance of final payment.

- B. *Engineer's Review of Final Application and Recommendation of Payment:* If, on the basis of Engineer's observation of the Work during construction and final inspection, and Engineer's review of the final Application for Payment and accompanying documentation as required by the Contract Documents, Engineer is satisfied that the Work has been completed and Contractor's other obligations under the Contract have been fulfilled, Engineer will, within 10 days after receipt of the final Application for Payment, indicate in writing Engineer's recommendation of final payment and present the final Application for Payment to Owner for payment. Such recommendation will account for any set-offs against payment that are necessary in Engineer's opinion to protect Owner from loss for the reasons stated above with respect to progress payments. Otherwise, Engineer will return the Application for Payment to Contractor, indicating in writing the reasons for refusing to recommend final payment, in which case Contractor shall make the necessary corrections and resubmit the Application for Payment.
- C. *Notice of Acceptability:* In support of its recommendation of payment of the final Application for Payment, Engineer will also give written notice to Owner and Contractor that the Work is acceptable, subject to stated limitations in the notice and to the provisions of Paragraph 15.07.
- D. *Completion of Work:* The Work is complete (subject to surviving obligations) when it is ready for final payment as established by the Engineer's written recommendation of final payment and issuance of notice of the acceptability of the Work.
- E. *Final Payment Becomes Due:* Upon receipt from Engineer of the final Application for Payment and accompanying documentation, Owner shall set off against the amount recommended by Engineer for final payment any further sum to which Owner is entitled, including but not limited to set-offs for liquidated damages and set-offs allowed under the provisions of this Contract with respect to progress payments. Owner shall pay the resulting balance due to Contractor within Twenty-five (25)30 days of the final Application for Payment being stamped as received by Owner's receipt of the final Application for Payment from Engineer.

15.07 Waiver of Claims

- A. By making final payment, Owner waives its claim or right to liquidated damages or other damages for late completion by Contractor, except as set forth in an outstanding Claim, appeal under the provisions of Article 17, set-off, or express reservation of rights by Owner. Owner reserves all other claims or rights after final payment.
- B. The acceptance of final payment by Contractor will constitute a waiver by Contractor of all claims and rights against Owner other than those pending matters that have been duly submitted as a Claim, or appealed under the provisions of Article 17.

15.08 Correction Period

- A. If within one year after the date of Substantial Completion (or such longer period of time as may be prescribed by the Supplementary Conditions or the terms of any applicable special guarantee required by the Contract Documents), Owner gives Contractor written notice that any Work has been found to be defective, or that Contractor's repair of any damages to the Site or adjacent areas has been found to be defective, then after receipt of such notice of

defect Contractor shall promptly, without cost to Owner and in accordance with Owner's written instructions:

1. correct the defective repairs to the Site or such adjacent areas;
 2. correct such defective Work;
 3. remove the defective Work from the Project and replace it with Work that is not defective, if the defective Work has been rejected by Owner, and
 4. satisfactorily correct or repair or remove and replace any damage to other Work, to the work of others, or to other land or areas resulting from the corrective measures.
- B. Owner shall give any such notice of defect within 60 days of the discovery that such Work or repairs is defective. If such notice is given within such 60 days but after the end of the correction period, the notice will be deemed a notice of defective Work under Paragraph 7.17.B.
- C. If, after receipt of a notice of defect within 60 days and within the correction period, Contractor does not promptly comply with the terms of Owner's written instructions, or in an emergency where delay would cause serious risk of loss or damage, Owner may have the defective Work corrected or repaired or may have the rejected Work removed and replaced. Contractor shall pay all costs, losses, and damages (including but not limited to all fees and charges of engineers, architects, attorneys, and other professionals and all court or arbitration or other dispute resolution costs) arising out of or relating to such correction or repair or such removal and replacement (including but not limited to all costs of repair or replacement of work of others). Contractor's failure to pay such costs, losses, and damages within 10 days of invoice from Owner will be deemed the start of an event giving rise to a Claim under Paragraph 12.01.B, such that any related Claim must be brought within 30 days of the failure to pay.
- D. In special circumstances where a particular item of equipment is placed in continuous service before Substantial Completion of all the Work, the correction period for that item may start to run from an earlier date if so provided in the Specifications.
- E. Where defective Work (and damage to other Work resulting therefrom) has been corrected or removed and replaced under this paragraph, the correction period hereunder with respect to such Work will be extended for an additional period of one year after such correction or removal and replacement has been satisfactorily completed.
- F. Contractor's obligations under this paragraph are in addition to all other obligations and warranties. The provisions of this paragraph are not to be construed as a substitute for, or a waiver of, the provisions of any applicable statute of limitation or repose.

ARTICLE 16—SUSPENSION OF WORK AND TERMINATION

16.01 *Owner May Suspend Work*

- A. At any time and without cause, Owner may suspend the Work or any portion thereof for a period of not more than 90 consecutive days by written notice to Contractor and Engineer. Such notice will fix the date on which Work will be resumed. Contractor shall resume the Work

on the date so fixed. Contractor shall be entitled to an adjustment in the Contract Price or an extension of the Contract Times directly attributable to any such suspension. Any Change Proposal seeking such adjustments must be submitted no later than 30 days after the date fixed for resumption of Work.

16.02 *Owner May Terminate for Cause*

- A. The occurrence of any one or more of the following events will constitute a default by Contractor and justify termination for cause:
 - 1. Contractor's persistent failure to perform the Work in accordance with the Contract Documents (including, but not limited to, failure to supply sufficient skilled workers or suitable materials or equipment, or failure to adhere to the Progress Schedule);
 - 2. Failure of Contractor to perform or otherwise to comply with a material term of the Contract Documents;
 - 3. Contractor's disregard of Laws or Regulations of any public body having jurisdiction; ~~or~~
 - 4. Contractor's repeated disregard of the authority of Owner or Engineer;
 - 5. Contractor's failure to timely pay Subcontractors and Suppliers after it receives payment from Owner, or
 - 6. Contractor's failure to obtain or maintain the insurance required of it in the Contract.
- B. If one or more of the events identified in Paragraph 16.02.A occurs, then after giving Contractor (and any surety) ~~10~~5 days' written notice that Owner is considering a declaration that Contractor is in default and termination of the Contract, Owner may proceed to:
 - 1. declare Contractor to be in default, and give Contractor (and any surety) written notice that the Contract is terminated; and
 - 2. enforce the rights available to Owner under any applicable performance bond.
- C. Subject to the terms and operation of any applicable performance bond, if Owner has terminated the Contract for cause, Owner may exclude Contractor from the Site, take possession of the Work, incorporate in the Work all materials and equipment stored at the Site or for which Owner has paid Contractor but which are stored elsewhere, and complete the Work as Owner may deem expedient.
- D. Owner may not proceed with termination of the Contract under Paragraph 16.02.B if Contractor within ~~7~~5 days of receipt of notice of intent to terminate begins to correct its failure to perform and proceeds diligently to cure such failure.
- E. If Owner proceeds as provided in Paragraph 16.02.B, Contractor shall not be entitled to receive any further payment until the Work is completed. If the unpaid balance of the Contract Price exceeds the cost to complete the Work, including all related claims, costs, losses, and damages (including but not limited to all fees and charges of engineers, architects, attorneys, and other professionals) sustained by Owner, such excess will be paid to Contractor. If the cost to complete the Work including such related claims, costs, losses, and damages exceeds such unpaid balance, Contractor shall pay the difference to Owner. ~~Such claims, costs, losses, and damages incurred by Owner will be reviewed by Engineer as to their~~

~~reasonableness and, when so approved by Engineer, incorporated in a Change Order.~~ When exercising any rights or remedies under this paragraph, Owner shall not be required to obtain the lowest price for the Work performed.

- F. Where Contractor's services have been so terminated by Owner, the termination will not affect any rights or remedies of Owner against Contractor then existing or which may thereafter accrue, or any rights or remedies of Owner against Contractor or any surety under any payment bond or performance bond. Any retention or payment of money due Contractor by Owner will not release Contractor from liability.
- G. If and to the extent that Contractor has provided a performance bond under the provisions of Paragraph 6.01.A, the provisions of that bond will govern over any inconsistent provisions of Paragraphs 16.02.B and 16.02.D.

16.03 *Owner May Terminate for Convenience*

- A. Upon 7-5 days' written notice to Contractor and Engineer, Owner may, without cause and without prejudice to any other right or remedy of Owner, terminate the Contract. In such case, Contractor shall be paid for (without duplication of any items):
 - 1. completed and acceptable Work executed in accordance with the Contract Documents prior to the effective date of termination, including fair and reasonable sums for overhead and profit on such Work;
 - 2. expenses sustained prior to the effective date of termination in performing services and furnishing labor, materials, or equipment as required by the Contract Documents in connection with uncompleted Work, plus fair and reasonable sums for overhead and profit on such expenses; and
 - 3. other reasonable expenses directly attributable to termination, such as demobilization expenses, and including costs incurred to prepare a termination for convenience cost proposal. Attorneys' fees, accountant fees, home office overhead and similar expenses shall not be deemed reasonable expenses.
- B. Contractor shall not be paid for any loss of anticipated profits or revenue, post-termination overhead costs, or other economic loss arising out of or resulting from such termination.

16.04 *Contractor May Stop Work or Terminate*

- A. If, through no act or fault of Contractor, (1) the Work is suspended for more than 90 consecutive days by Owner or under an order of court or other public authority, or (2) Engineer fails to act on any Application for Payment within 30 days after it is submitted, or (3) Owner fails for 30 days to pay Contractor any sum finally determined to be due, then Contractor may, upon 7 days' written notice to Owner and Engineer, and provided Owner or Engineer do not remedy such suspension or failure within that time, terminate the contract and recover from Owner payment on the same terms as provided in Paragraph 16.03. Contractor, however, cannot terminate the Contract due to any dispute (i) concerning the amount of payment due Contractor or (ii) any amounts Owner is withholding from Contractor.
- B. In lieu of terminating the Contract and without prejudice to any other right or remedy, if Engineer has failed to act on an Application for Payment within 30 days after it is submitted, or Owner has failed for 30 days to pay Contractor any sum finally determined to be due,

Contractor may, 7 days after written notice to Owner and Engineer, stop the Work until payment is made of all such amounts due Contractor, including interest thereon. The provisions of this paragraph are not intended to preclude Contractor from submitting a Change Proposal for an adjustment in Contract Price or Contract Times or otherwise for expenses or damage directly attributable to Contractor's stopping the Work as permitted by this paragraph. Contractor, however, cannot stop the Work due to any dispute (i) concerning the amount of payment due Contractor or (ii) any amounts Owner is withholding from Contractor.

ARTICLE 17—FINAL RESOLUTION OF DISPUTES

17.01 *Methods and Procedures*

A. ~~Disputes Subject to Final Resolution: The following disputed matters are subject to final resolution under the provisions of this article:~~

- 1. ~~A timely appeal of an approval in part and denial in part of a Claim, or of a denial in full, pursuant to Article 12; and~~*
- 2. ~~Disputes between Owner and Contractor concerning the Work, or obligations under the Contract Documents, that arise after final payment has been made.~~*

B. ~~Final Resolution of Disputes: For any dispute subject to resolution under this article, Owner or Contractor may:~~

- 1. ~~elect in writing to invoke the dispute resolution process provided for in the Supplementary Conditions;~~*
- 2. ~~agree with the other party to submit the dispute to another dispute resolution process; or~~*
- 3. ~~if no dispute resolution process is provided for in the Supplementary Conditions or mutually agreed to, give written notice to the other party of the intent to submit the dispute to a court of competent jurisdiction.~~*

1. Claims, disputes or other matters in question between the parties to this Agreement shall be first subject to pre-suit mediation prior to the filing of any legal claims or litigation. Completion of pre-suit mediation is a condition precedent to litigation. The obligation to mediate is a material and essential provision of the Agreement.

2. Unless otherwise agreed in writing, the Contractor shall carry on the Work and maintain its progress during any mediation or litigation, and the Owner shall continue to make payments to the Contractor in accordance with the Contract Documents.

3. Either party may initiate a mediation preceding by a request in writing to the other party within a reasonable time after the claim, dispute or other matter in question has arisen or as provided in subparagraph , but in no event after the expiration of the applicable statute of limitations.

4. The parties shall endeavor in good faith to mutually agree upon an acceptable mediator. In the event the parties have not agreed upon a mediator within thirty (30) days of the request for

mediation, the Orlando office of the American Arbitration Association, upon the written request of either party, shall appoint a mediator from its pool of approved mediators.

5. Unless otherwise mutually agreed, the mediation shall be held in accordance with the Construction Industry Mediation Rules of the American Arbitration Association currently in effect, each party to bear its own fees, costs and expenses.

6. In the event that pre-suit mediation is unsuccessful, all claims, disputes or other matters in question shall be resolved in the Circuit Courts of Volusia County Florida. The Parties, including the Contractor's Surety, waive Venue and Jurisdiction of any Federal Court and expressly waive Trial by Jury.

ARTICLE 18—MISCELLANEOUS

18.01 Giving Notice

- A. Whenever any provision of the Contract requires the giving of written notice to Owner, Engineer, or Contractor, it will be deemed to have been validly given only if delivered:
 - 1. in person, by a commercial courier service or otherwise, to the recipient's place of business;
 - 2. by registered or certified mail, postage prepaid, to the recipient's place of business; or
 - 3. by e-mail to the recipient, with the words "Formal Notice" or similar in the e-mail's subject line.

18.02 Computation of Times

- A. When any period of time is referred to in the Contract by days, it will be computed to exclude the first and include the last day of such period. If the last day of any such period falls on a Saturday or Sunday or on a day made a legal holiday by the law of the applicable jurisdiction, such day will be omitted from the computation.

18.03 Cumulative Remedies

- A. The duties and obligations imposed by these General Conditions and the rights and remedies available hereunder to the parties hereto are in addition to, and are not to be construed in any way as a limitation of, any rights and remedies available to any or all of them which are otherwise imposed or available by Laws or Regulations, by special warranty or guarantee, or by other provisions of the Contract. The provisions of this paragraph will be as effective as if repeated specifically in the Contract Documents in connection with each particular duty, obligation, right, and remedy to which they apply.

18.04 Limitation of Damages

- A. With respect to any and all Change Proposals, Claims, disputes subject to final resolution, and other matters at issue, neither Owner nor Engineer, nor any of their officers, directors, members, partners, employees, agents, consultants, or subcontractors, shall be liable to Contractor for any claims, costs, losses, or damages sustained by Contractor on or in connection with any other project or anticipated project.

18.05 *No Waiver*

- A. A party's non-enforcement of any provision will not constitute a waiver of that provision, nor will it affect the enforceability of that provision or of the remainder of this Contract.

18.06 *Survival of Obligations*

- A. All representations, indemnifications, warranties, and guarantees made in, required by, or given in accordance with the Contract, as well as all continuing obligations indicated in the Contract, will survive final payment, completion, and acceptance of the Work or termination of the Contract or of the services of Contractor.

18.07 *Controlling Law*

- A. This Contract is to be governed by the law of the ~~Ss~~ate of Florida~~in which the Project is located.~~

18.08 *Assignment of Contract*

- A. Unless expressly agreed to elsewhere in the Contract, no assignment by a party to this Contract of any rights under or interests in the Contract will be binding on the other party without the written consent of the party sought to be bound; and, specifically but without limitation, money that may become due and money that is due may not be assigned without such consent (except to the extent that the effect of this restriction may be limited by law), and unless specifically stated to the contrary in any written consent to an assignment, no assignment will release or discharge the assignor from any duty or responsibility under the Contract.

18.09 *Successors and Assigns*

- A. Owner and Contractor each binds itself, its successors, assigns, and legal representatives to the other party hereto, its successors, assigns, and legal representatives in respect to all covenants, agreements, and obligations contained in the Contract Documents.

18.10 *Headings*

- A. Article and paragraph headings are inserted for convenience only and do not constitute parts of these General Conditions.



End of Solicitation Documents



CITY COUNCIL AGENDA ITEM

COUNCIL MEETING DATE 4/1/2025

SUBJECT: (B6b) Approval of Change Order No. 1 to Task Authorization No. 5 with Mead and Hunt, Inc. as it relates to the Police Department Generator Replacement project under ITB #24-17

DEPARTMENT: Engineering

GOAL: 2 - Infrastructure

RECOMMENDED MOTION: Move to approve Change Order No. 1 to Task Authorization No. 5 as it relates to the Police Department Generator Replacement Project and authorize the Mayor and City Clerk to execute all required contract documents.

SUMMARY: The Engineering Department is requesting approval of Change Order No. 1 to Task Authorization No. 5 under the Master Contract for Professional Engineering Services (CA7761) as it relates to the Police Department Generator Replacement Project.

Engineering is in the process of awarding ITB #24-17 Police Department Generator Replacement and starting construction. The original scope of services included cost for Design, Permitting, and Construction Administration. Once the design was completed, the City purchased the generators directly from the manufacturer and the delivery of the generators took longer than originally anticipated. This additional delivery time has made it so the current task authorization does not have enough time remaining to complete the construction and close out of the project.

Change Order No. 1 to Task Authorization No. 5 will provide an additional 365 days, moving the Final Completion date from June 8, 2025 to June 8, 2026. This will add sufficient time to complete the construction of the project and finalize close-out documentation. There is no additional cost associated with this time extension request.

PRESENTER: Junos Reed

ATTACHMENTS:

1.	Mead and Hunt, Inc. Change Order No 1 to Task Authorization No 5 PD Generator Replacement	Mead and Hunt, Inc. Change Order No 1 to Task Authorization No 5 PD Generator Replacement.pdf
2.	Mead & Hunt Task Auth No. 5	Mead & Hunt Task Auth No. 5.pdf

3.	Executed NTP	Executed NTP.pdf
4.	Executed Mead Hunt Renewal 1-13-2025	Executed Mead Hunt Renewal 1-13-2025.pdf
5.	Mead and Hunt Contract CA7761	Mead and Hunt Contract CA7761.pdf
6.	Mead and Hunt - Human Trafficking Affidavit 9.10.2024	Mead and Hunt - Human Trafficking Affidavit 9.10.2024.pdf
7.	Mead Hunt Inc (RFSQ 21-03) ALL 7.1.25 Prop PL 7.1.25 (1)	Mead Hunt Inc (RFSQ 21-03) ALL 7.1.25 Prop PL 7.1.25 (1).pdf

Julia Wiggins	Created/Initiated - 2/5/2025
Richard Colby	Approved - 2/5/2025
Junos Reed	Approved - 2/17/2025
Linda Truitt	Approved - 2/18/2025
Matthew Jones	Approved - 3/19/2025
Wayne Clark	Final Approval - 3/20/2025

CHANGE ORDER NO. 1
To Task Authorization No 5, dated February 20, 2024
Under the Master Contract for Services dated January 18, 2022
MEAD AND HUNT, INC., Contractor

Project: Police Department Generator Replacement Project

The following changes are hereby made to the Contract Documents:

CHANGE IN CONTRACT PRICE:	CHANGE IN CONTRACT TIMES:
Original Contract Price: \$85,332.00	Original Contract Times: Substantial Completion: 435 days Final Completion: June 8, 2025 465 days (NTP effective February 29, 2024)
Net changes from previous Change Order: N/A	Changes in contract time from previous Change Orders: N/A
Contract Price prior to this Change Order: \$85,332.00	Contract Completion Date prior to this Change Order: Final Completion: June 8, 2025
Net Increase (decrease) of this Change Order: N/A	Changes in contract time requested this Change Order: No. 1 365 days
Contract Price with all approved Change Orders: \$85,332.00	Contract Times with all approved Change Orders: Final Completion: June 8, 2026

CHANGES ORDERED:

- I. GENERAL: This Change Order is necessary to cover changes in the work to be performed under the Task Authorization No 5, Master Contract for Services (CA7761) entered into by and between the parties on February 20, 2024.
- II. REQUIRED CHANGES: Change Order is necessary to request an additional 365 days to move the Final Completion date from June 8, 2025 to June 8, 2026. No goods shall be delivered, nor services commenced hereunder until this Change Order has been fully executed by all parties.
- III. JUSTIFICATION: Additional time is necessary to cover the Construction Phase Services per scope of services. No cost increase being requested at this time.
- IV. PAYMENT: Payment for this Change Order shall be made in accordance with Task Authorization No 5, Master Contract for Services subject to a limit not to exceed \$85,332.00. All payments shall be governed by the Local Government Prompt Payment Act as set forth in Florida Statutes Section 218.70 through 218.79, as amended.
- V. This Change Order may be executed in one or more counterparts, each of which shall be deemed to be an original but all of which together shall constitute one and the same instrument. The delivery by facsimile or e-mail of an executed copy of this Change Order shall be deemed valid as if an original signature was delivered. No contract shall be formed between the Contractor and the City until the City signs this Change Order.

Acknowledgments:

The aforementioned change, and work affected thereby, is subject to all provisions of the original contract not specifically changed by this Change Order;

It is expressly understood and agreed that the approval of the Change Order shall have no effect on the original contract other than matters expressly provided herein;

The prices quoted are fair and reasonable and in proper ratio to the cost of the original work contracted for under competitive bidding; and,

The change in price and/or delivery date described is considered to be fair and reasonable and has been mutually agreed upon in full agreement and final settlement of all claims arising out of this modification including all claims for delays and disruptions resulting from, caused by, or incident to such modifications and change orders.

RECOMMENDED BY:
RICHARD COLBY
Department Project Manager

ACCEPTED BY:
BRAD BLAIS
Mead and Hunt, Inc.

By: _____
Richard Colby, Construction Mgr

By: _____
Brad Blais, Vice President

Date Signed: _____

Date Signed: _____

RECOMMENDED BY:
N/A
City's Representative

RECOMMENDED BY:
N/A
Engineer of Record

By: _____
Printed Name: _____
Title: _____

By: _____
Printed Name: _____
Title: _____

Date Signed: _____

Date Signed: _____

APPROVED BY:
CITY OF PORT ORANGE
Department Head

By: _____
Junos Reed, City Engineer

Date Signed: _____

City Manager

By: _____
Wayne Clark, City Manager

Date Signed: _____

If Council approval is required:

Affirmed:

By: _____
Scott Stiltner, Mayor

Robin L. Fenwick, MMC, City Clerk

Date Signed: _____

Date Signed: _____

TASK AUTHORIZATION NO. 5
Master Contract for Professional Engineering Services for
Public Works, Utilities and Environmental Services
dated January 18, 2022,
Between the City of Port Orange, Florida and Mead and Hunt, Inc.

THIS Task Authorization is entered into by and between the **CITY OF PORT ORANGE, FLORIDA**, a chartered municipal corporation with its principal place of business at 1000 City Center Circle, Port Orange, Florida 32129 (the "City") and **Mead and Hunt, Inc.**, Florida corporation, with its principal place of business at 2440 Deming Way, Middleton, Wisconsin 53562-1562 ("Engineer"), and hereinafter collectively referred to as the "Parties," and is to that certain Master Contract relating to Professional Engineering Services for Public Works, Utilities and Environmental Services, as dated above, and any amendments thereto, hereinafter collectively referred to as the "Contract." The Parties, in exchange for the mutual covenants contained herein and in the Contract, agree as follows:

1. This Task Authorization expressly modifies the Contract and in the event of a conflict, the terms and conditions of this Task Authorization shall prevail.

2. In addition to all other terms and conditions contained in the Contract, Engineer shall provide Construction, Engineering and Inspection Services relating to the Police Department Generator Replacement and as more particularly described in the Scope of Services attached hereto and incorporated herein as **Task Authorization Exhibit "5."**

3. Engineer shall complete the services to be provided herein within **465** days of the date of written notice by the City to the Engineer.

4. In return for the services identified above, the City agrees to compensate Engineer at the prices set forth in Exhibit "1," attached hereto and made a part hereof, subject to a limit not to exceed **\$85,332.00**. All payments shall be governed by the Local Government Prompt Payment Act as Set forth in Sections 218.70 through 218.79, Florida Statutes, as amended.

5. **Truth-in-Negotiations**

(a) For any fixed fee, cost-plus-a-fixed-fee or guaranteed maximum-not-to-exceed compensation professional service contract or compensation in a Task Authorization over \$150,000.00, Engineer shall execute a truth-in-negotiation certificate stating that wage rates and other factual unit costs supporting the compensation are accurate, complete, and current at the time of contracting. Any professional service contractor Task Authorization under which such certificate is required must contain a provision that the original contract price or compensation and any additions thereto will be adjusted to exclude any significant sums by which the City determines the contract price or compensation was increased due to inaccurate, incomplete, or noncurrent wage rates and other factual unit costs. All such contract or compensation adjustments must be made within one (1) year following the end of the Contract. Otherwise, such adjustments shall be deemed waived by the Engineer and null and void for the purposes of this Contract or Task Authorization. The signature on this Contract by the Engineer shall act as the execution of a truth-in-negotiation certificate stating that the wage rates and other factual unit costs supporting the compensation of this Contract are accurate, complete, and current at the time of contracting.

(b) Engineer's signature on this Contract or a Task Authorization shall act as execution of a truth-in-negotiation certificate stating that wage rates and other factual unit costs supporting the compensation set forth in this Contract or a Task Authorization are accurate, complete, and current at the time of contract. The certification shall also constitute an affirmation that Engineer has disclosed all debts

or fees owed to or that are pending before the City prior to the execution of this Contract of Task Authorization.

6. This Task Authorization may be executed in one or more counterparts, each of which shall be deemed to be an original but all of which together shall constitute one and the same instrument. The delivery by facsimile or e-mail of an executed copy of this Task Authorization shall be deemed valid as if an original signature was delivered. No contract shall be formed between the Engineer and the City until the City signs this Task Authorization.

IN WITNESS WHEREOF, the Parties have made and executed this Task Authorization for the purposes herein expressed on the dates set forth below.

Witnesses:

MEAD AND HUNT, INC.

D. Pigott
Printed Name: Doris Pigott

By: 
Brad Blais, Vice President

Karen Gimbel
Printed Name: Karen Gimbel

Date: 2/8/24

CITY OF PORT ORANGE

By: 
Donald O. Burnette, Mayor

Date: 2/20/2024



ATTEST:
By: 
Robin L. Fenwick, MMC, City Clerk

Date: 2/20/2024

EXHIBIT “1”

Engineer's Quote

Consisting of 8 Pages



November 17, 2023

Junos Reed, PE
City Engineer
City of Port Orange
1000 City Center Circle
Port Orange FL, 32129

Email: jureed@port-orange.org

Subject: Police Department Generator Replacement CEI Scope of Services

Dear Junos:

In accordance with your request, we are pleased to offer the enclosed scope of services and engineering fee estimate for construction, engineering, and inspection (CEI) services for the Police Department Generator Replacement. CEI services include contract administration, part time inspection, and engineer of record (EOR) services.

Thank you for this opportunity to be of service. If you have any questions or require additional information, please contact me.

Sincerely,
MEAD & HUNT, Inc.

A handwritten signature in blue ink, appearing to read 'B. Blais'.

Brad T. Blais, PE
Vice President/Market Leader

A handwritten signature in blue ink, appearing to read 'Noah Adamoski'.

Noah Adamoski
Construction Services Supervisor

BTB/NA;bf

Enclosure: Scope of Services

cc: Steve Parnell

**CITY OF PORT ORANGE
SCOPE OF SERVICES
FOR
POLICE DEPARTMENT GENERATOR REPLACEMENT
CEI SERVICES**

This Task Order is in conformance with the Master Contract for Professional Engineering Services for Public Works, Utilities and Environmental Services dated January 18, 2022, between the City of Port Orange (OWNER) and Mead & Hunt, Inc. (MEAD & HUNT) and is referred to herein as the Contract.

GENERAL

The project is located at the City of Port Orange's Police Department located off Clyde Morris Boulevard. The project involves the demolition of two (2) existing police department generators and installation of two (2) permanent diesel generators, docking station, automatic transfer switch (ATS), parking lot improvements, staircase and platform, generator appurtenances, existing gas utility modifications, concrete modifications, and associated electrical and instrumentation upgrades. It is understood that the major equipment listed above has an approximate lead time of 65 weeks upon approved shop drawings with Ring Power Corp.

SCOPE OF SERVICES

After receipt of authorization to proceed, MEAD & HUNT will provide the following services:

PHASE 1 – PROJECT MANAGEMENT

Project Coordination

MEAD & HUNT'S Project Manager (PM) will monitor and manage the project budget, schedule, and scope throughout the estimated twelve-month project duration. The PM will manage the development of project work and subconsultant efforts.

PHASE 2 – CONSTRUCTION ENGINEERING AND INSPECTION (CEI) SERVICES

MEAD & HUNT will provide the following CEI services to the OWNER:

Updated Issued for Bid Drawings

MEAD & HUNT will prepare updated "Issued for Bid" drawings based on the received generator, ATS, and docking station submittal received from the City.

Deliverables – Issued for Bid Documents

- Updated Issued for Bid Drawings

Issued for Construction Documents

MEAD & HUNT will prepare conformed drawings and technical specification "Issued for Construction" by incorporating bidder questions and addendums and provide those to the OWNER (in electronic format) for inclusion in the Contract documents.

Deliverables – Issued for Construction Documents

- Issued for Construction Drawings
- Issued for Construction Specifications

Pre-Construction Meeting

MEAD & HUNT will coordinate and preside over one (1) in-person pre-construction meeting with the OWNER, Contractor, and other project stakeholders. MEAD & HUNT will prepare agenda and distribute to all invitees prior to meeting. MEAD & HUNT will prepare meeting summary and distribute meeting summary to all attendees.

Deliverables – Pre-Construction Meeting

- Meeting Agenda and Summary

Progress Meetings

MEAD & HUNT will coordinate and preside over eight (8) in-person construction progress meetings. MEAD & HUNT will prepare agendas, meeting summaries, and distribute to all attendees. The number of progress meetings is less than the monthly project count due to anticipated lead times where construction activity will be limited.

Deliverables – Progress Meetings

- Monthly progress meeting agendas and summaries

Construction Submittals

MEAD & HUNT will receive, review, and respond to up to three (3) Ring Power submittals and resubmittals. MEAD & HUNT will receive, review, and respond to up to fifteen (15) Contractor construction submittals and resubmittals for conformance with construction and contract requirements. Such review or other action shall not extend to means, methods, sequences, techniques, or procedures of construction selected by the Contractor, or to safety precautions and programs.

MEAD & HUNT will receive, review, and respond to Contractor assembled submittals for operations and maintenance manuals, guarantees, and certificates of inspection (for general contents as required by the Contract documents). These are included in the construction submittals count noted above.

MEAD & HUNT will maintain a log of submittals with submittal number, submittal name, date received, reviewer, action taken, and date returned. MEAD & HUNT will review and return shop drawings within fourteen (14) calendar days of receipt of the submittal. Contractor requests for substitute materials and/or

equipment shall be reviewed during submittal process and MEAD & HUNT will provide a recommendation on the submittal response to the OWNER.

Deliverables – Construction Submittals

- Construction submittal review packages
- Submittal log

Requests for Information (RFI's)

MEAD & HUNT will receive and respond to up to three (3) contractor RFI's related to clarification of the contract documents, design intent, or field conditions. MEAD & HUNT will prepare and maintain a RFI log, noting the date received, subject, resolution and date response was returned to the contractor.

Deliverables – RFIs

- RFI response packages
- RFI response log

Field/Change Orders

MEAD & HUNT will prepare, issue, and coordinate up to two (2) field order's, requests for proposals (RFP's), and change orders in coordination with the OWNER. MEAD & HUNT will maintain a log of field changes and pending changes. MEAD & HUNT will provide assistance during negotiations of contractor cost proposals and will review claims and provide recommendations to the OWNER.

Deliverables – Field/Change Orders

- Field and change order packages and supporting documentation
- Field and change order log

Pay Applications

MEAD & HUNT will review up to twelve (12) monthly payment applications from the Contractor and provide a written recommendation for payment to the OWNER based on construction progress. MEAD & HUNT will review pay application supporting documentation, including updated construction schedules, record drawings, stored materials, release of liens, and as approved change/field orders.

Deliverables – Pay Applications

- Pay application recommendations

Site Visits

MEAD & HUNT will conduct up to three (3) site visits during construction to monitor construction and compliance with the construction contract documents.

PHASE 3 – CONSTRUCTION OBSERVATION

MEAD & HUNT will supply a Resident Project Representative (RPR) for construction observation and documentation for an anticipated twelve (12) weeks of construction activity. At this time, the needed construction observation efforts are estimated to be eight (8) hours per week. The duration and amount of work effort may vary based on the contractor's efforts and the OWNER's needs.

The RPR will observe the construction activities, review conformance with contract documents, and observe quality assurance testing. These efforts will be documented in electronic reports of construction and will include construction photographs. Quality control will be completed by an Inspection Supervisor and the Project Manager in the form of field visits and work product review.

Deliverables – Construction Observation

- Reports of Construction
- Construction Photographs

PHASE 4 – PROJECT CLOSEOUT

Substantial and Final Completion

MEAD & HUNT will determine substantial completion and attend substantial and final walkthroughs. RPR will document punch list items at both substantial and final walkthroughs and verify completion of punch list items before final closeout.

Deliverables – Substantial and Final Completion

- Substantial completion punch list items (electronic PDF format)
- Final completion punch list items (electronic PDF format)

As-Built Review and Record Drawings

MEAD & HUNT will review contractor final as-builts for compliance with the contract documents. MEAD & HUNT will prepare final record drawings utilizing contractor as-builts and inspector sketches, photographs, and other documentation. Record drawings to be provided electronically to the OWNER.

Deliverables – As-Built Review and Record Drawings

- Acceptable Contractor as-builts (Electronic PDF and AutoCAD Format)
- Record Drawings (Electronic PDF and AutoCAD Format)

PHASE 5 – SUBCONSULTANTS AND REIMBURSABLES

Items under this phase include out-of-pocket direct job expenses such as subconsultants, reproductions, postage, mileage, lodging, etc. Items included in this phase will be billed at actual cost plus 15%.

EXCLUSIONS

This scope of services excludes all items not specifically described herein, including but not limited to:

- Preliminary Design
- Easement Acquisition
- Design Services
- Permitting
- Geotechnical Engineering
- Special Studies
- Land Surveying
- Subsurface Utility Exploration
- Laboratory Services
- Value Engineering
- Redesign per Owner or Contractor
- Investigations
- Funding Assistance
- Environmental
- Professional Services Acquisition Assistance
- Completed Project Assessment
- Site Security
- Fire Protection
- Zoning Modifications

SCHEDULE

Mead & Hunt estimates the work included in this task order will be completed in accordance with the following schedule:

Phase/Task	Duration to Complete (calendar days)	Commencing Upon
<i>Phase 1 – Project Management</i>	<i>365 days</i>	<i>Receipt of notice to proceed</i>
<i>Phase 2 – Construction Phase</i>	<i>240 days</i>	<i>OWNER award to Contractor</i>
<i>Phase 3 – Construction Observation</i>	<i>90 days</i>	<i>Contractor start construction and Owner agreed upon date</i>
<i>Phase 4 – Project Closeout</i>	<i>30 days</i>	<i>Substantial completion by contractor</i>

COMPENSATION

The not-to-exceed cost for this Scope of Services, including Contingency Funds, is \$85,332.

The above fee is based on the following breakdown:

Phase/Task	Fee/Cost	Basis
Phase 1 – Project Management	\$10,676	Lump Sum
Phase 2 – Construction Engineering and Inspection (CEI) Services	\$44,196	Lump Sum
Phase 3 – Construction Observation	\$11,232	Time & Expenses
Phase 4 – Project Closeout	\$18,728	Lump Sum
Subtotal	\$84,832	
Phase 5 – Subconsultants/Reimbursables	\$500	Actual cost plus 15%
TOTAL	\$85,332	


AUTHORIZATION:

The scope of services and compensation stated in this proposal are valid for a period of thirty (30) days from date of submission. If authorization to proceed is not received during this period, this proposal may be withdrawn or modified by MEAD & HUNT.

Accepted by: CITY OF PORT ORANGE

Approved by: MEAD & HUNT, INC.

By: See Page 4 of Task Authorization No. 5

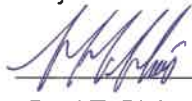By: 

Name: _____

Name: Brad T. Blais, PE

Title: _____

Title: Vice President/Market Leader

The above person is authorized to sign for Owner and bind the Owner to the terms hereof.

Date: _____

Date: November 17, 2023

**PURSUANT TO FLORIDA STATUTE SECTION 558.0035, AN
INDIVIDUAL EMPLOYEE OR AGENT OF MEAD & HUNT INC. MAY NOT
BE HELD INDIVIDUALLY LIABLE FOR NEGLIGENCE.**

Junos Reed, PE
November 17, 2023
Page 8

IF THE CONTRACTOR (MEAD & HUNT INC.) HAS QUESTIONS REGARDING THE APPLICATION OF CHAPTER 119, FLORIDA STATUTES, TO THE CONTRACTOR'S DUTY TO PROVIDE PUBLIC RECORDS RELATING TO THIS CONTRACT (PROPOSAL), CONTACT THE CUSTODIAN OF PUBLIC RECORDS AT CITY HALL, CITY OF PORT ORANGE, 1000 CITY CENTER CIRCLE, PORT ORANGE FL 32129, City Clerk, Robin Fenwick, (386) 506-5566, rfeenwick@port-orange.org.



CITY OF PORT ORANGE NOTICE TO PROCEED

Issued By: Junos Reed, City Engineer
Engineering Department
1395 Dunlawton Avenue
Port Orange, FL 32129
Ph:(386) 506-5751
jwiggins@port-orange.org

Issued To: Mead and Hunt, Inc
4401 Eastport Parkway
Port Orange, FL 32127

PROJECT TITLE: Task Authorization No 5 – Police Department Generator Replacement
Project OBM014 (PO-003679)

This **Notice to Proceed** issued to your company is for the above referenced project and in accordance with Task Authorization No 12, under the Master Contract for Services CA7761, and all terms and conditions of the agreement between the City of Port Orange and **Mead and Hunt, Inc.** The **effective date** of this **Notice to Proceed** is **February 29, 2024** with a **Final Completion** by **June 8, 2025**.

Please sign below acknowledging and agreeing to the contents of this Notice to Proceed and return a copy of this form to Julia Wiggins, Engineering Business Manager via email jwiggins@port-orange.org.

Project Manager: Junos Reed, City Engineer

All future correspondence or requests for changes to the contract must be addressed to City Engineer

ISSUED BY:

Owner: City of Port Orange

This 12 day of March, 2024

By: [Signature]
Junos Reed

Title: City Engineer

ACCEPTANCE NOTICE:

Receipt of the foregoing Notice to Proceed is hereby acknowledged and agreed by:

Company: Mead and Hunt, Inc.

This 12th day of March, 2024

By: [Signature]
Braid Blais

Title: Senior Vice President



CITY OF PORT ORANGE

Agreement

RENEWAL FORM

****THIS FORM IS VALID IF EXECUTED PRIOR TO THE ORIGINAL AGREEMENT/CONTRACT EXPIRATION DATE****

Verify your records by providing the following information:

Name of Company/Organization: Mead and Hunt, Inc. ("Contractor")

Name of Contact Person: Brad Blais, Vice President

Mailing Address: 2440 Deming Way

Middleton, WI 53562-1562

E-Mail Contact Address: brad.blais@meadhunt.com

Phone: (386) 761-6810 Fax: N/A

☒ Standard Contract for Service CA No. 7761

☐ Piggyback Agreement CA No. _____

☐ Purchase Order No. _____

Renewal Term: From January 18, 2025 To: January 17, 2026

Contractor to Provide to City:

☐ Updated Bond N/A

☒ Insurance Certificate/City as additional insured and Waiver of Subrogation for WC

To be completed by the Contractor:

YES ☒ Contractor desires to renew this Agreement for another term at the same price, requirements, specifications, and conditions as provided for above.

NO _____ Contractor does not desire to renew this Agreement for another term.

If this Contract is signed by an individual not identified as an Officer of the Entity in the records of the Florida Department of State, Division of Corporations, please provide written authorization for that individual to enter into contracts on behalf of the Entity.

Contractor's Authorized Representative:  Date: January 8, 2024

Signature

Please return to the City of Port Orange as follows:

Department: Engineering Department

Telephone: (386) 506-5751

Contract: Julia Wiggins, Business Manager

Fax: (386) 756-5370

E-Mail: jwiggins@port-orange.org

For City Use Only:

Department Completes the Following:

☒ Renewal Accepted by the Department

☐ Bond received by the Department


OR

☒ Bond not applicable

☒ Insurance Certificate received by the Department

OR

☐ Insurance waived by City Manager

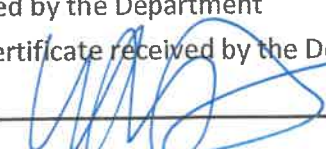City Manager: 

Date: 1/13/2025

Original Signed Form Must Be Returned to the City Clerk



CITY OF PORT ORANGE MASTER CONTRACT PROFESSIONAL ENGINEERING SERVICES FOR PUBLIC WORKS, UTILITIES AND ENVIRONMENTAL SERVICES

This Standard Contract for Services ("Contract") is entered into this 18 day of Jan, 2022, by and between the **CITY OF PORT ORANGE**, a Florida municipal corporation, whose principal address is 1000 City Center Circle, Port Orange, Florida 32129 (the "City"), and **MEAD AND HUNT, INC.**, a Wisconsin corporation, registered to transact business in Florida, whose principal address is 2440 Deming Way, Middleton, Wisconsin 53562-1562 ("Engineer"). The City and Engineer are collectively referred to herein as the "Parties."

The City and the Engineer for Ten Dollars (\$10.00) and other good and valuable consideration hereby covenant and agree as set forth below.

1. Provision of Services

(a) The Engineer hereby agrees to provide the following services to the City of Port Orange:

(i) Professional continuous utility engineering consulting services to complete a wide range of projects led by the City of Port Orange Public Works and Utilities Department in accordance with Consultants Competitive Negotiation Act, and as more specifically described in Request for Statement of Qualifications 21-03 ("RFSQ 21-03"). This Contract together with RFSQ 21-03, Addendum No. 1, Addendum No. 2, and Engineer's Proposal, all of which may be referred to as the "Contract" and all of which are made a part hereof by reference shall constitute the formal written Contract between the City and Engineer. For convenience, Section 3, Scope of Services, of RFSQ 21-03, and the Billing Rate Schedule as submitted by Engineer in Engineer's Proposal are attached hereto as Exhibit "1." A complete copy of RFSQ 21-03 is available in the Office of the City Clerk. Engineer represents that they are familiar with the documents that make up the Contract, as referenced hereinabove.

(b) The time, manner and place for performance of such services shall be:

Term: The term of this Contract shall commence on the date this Contract is signed by both of the Parties, and shall continue for a period of three (3) years, or until either party provides the other party written notice of its intent to terminate as provided in this Contract.

Renewals: Upon written agreement of the Parties and appropriation by City Council, this Contract may be renewed for up to two (2) additional one (1) year periods.

Manner and Place: The Engineer shall perform the services as outlined in each project assignment, in accordance with Standard Construction Details as required on all City owned facilities and properties (i.e. rights-of-way) and in a manner as required by all current federal, state, county, fire, building and land development codes, laws, ordinances and regulations, and with applicable permits and licenses per the City Code of Ordinances. Engineer shall not deliver goods or services without a fully executed task authorization and a written purchase order, signed by an authorized agent of the City of Port Orange.

Time and Essence: Engineer acknowledges that time is of the essence in the completion of the services contemplated by this contract, and shall complete all services within the timeline specified by this contract, and shall complete all services within the timeline specified in the project, and as reflected on the Notice to Proceed.

2. Authorization for Services This Contract standing alone does not authorize the performance of any work or services to be provided by the Engineer or require the City to place any orders for work or service. Authorization for performance of services by the Engineer under this Contract shall be in the form of written Task Authorization(s) ("Task Authorization") issued and executed by the City and signed by the Engineer. A sample Task Authorization is attached hereto as Exhibit "2."

- a. All Task Authorizations issued under this Contract shall terminate at the expiration of the term of the Task Authorization, unless amended in writing by the parties. If a Task Authorization issued before the expiration of this Contract cannot be completed until after the expiration of this Contract, then this Contract shall expire on the Completion of Services under said Task Authorization, including any Amendments thereto, and after all work or services under the Task Authorization have been approved and accepted by the City's Contract Administrator. The obligations entered herein by both parties under this Contract and said Task Authorizations shall remain in full force and effect until completion of all work or services performed under this Contract and/or the Task Authorization.
- b. No new or additional Task Authorization shall be issued after the original expiration date of this Contract. The extension of this Contract to coincide with the completion of an existing Task Authorization issued prior to the original expiration date of this Contract shall not be construed as or constitute authorization by the City or the Engineer to enter into a new or additional Task Authorization after the original expiration date of this Contract, unless this Contract is renewed prior to entering into a Contract for a new or additional Task Authorization.

3. City Obligations The City reserves the right to utilize lump sum or hourly rate compensation, at the hourly rate compensation as set forth in Exhibit "1." Rates may be adjusted on the anniversary of the effective date of this Contract, upon mutual written agreement of the Parties. The City's obligation to pay Engineer under this Contract is limited to an amount not to exceed the appropriated budget per fiscal year. All payments shall be governed by the Local Government Prompt Payment Act as set forth in Sections 218.70 through 218.79, Florida Statutes, as amended. The Engineer shall be paid compensation for all services, labor and material required thereby, and for all expenditures as specified in each Task Authorization. The fee shall be negotiated for each Project Task Authorization to this Contract. The Engineer shall submit a monthly statement for professional services rendered and expenses incurred to date of the statement. The statements for lump sum shall be based upon Engineer's estimate of the proportion of the total services actually completed at the time of billing to the total services to be performed. Such estimates are to be prepared by the Engineer and accompanied by such supporting data as may be required by the Contract Administrator. Compensation for any authorized cost which is not set forth in the Contract shall not exceed the actual, documented out-of-pocket cost to the Engineer, plus fifteen percent (15%). The Contract and Task Authorization(s) do not include retainer fees, nor is there a minimum fee guaranteed during the Contract period.

4. Contract Administration The Public Works and Utilities Director, Lynn Stevens, shall perform contract administration of this Contract. The City may change the contract administrator, from time to time and at any time, upon written notice to Engineer. For notice provisions, see the paragraph below entitled "Notice."

5. Liens Engineer acknowledges that Engineer shall not be entitled to lien the City or other public property.

6. Statement of Engineering Services The Engineer shall:

- (a) Provide all certifications ("Engineer of Record" function) surveys, calculations, drawings, and any other documents required for special permits and authorizations from various government bodies or agencies having jurisdiction over the project;
- (b) Prepare a time scaled diagram showing the dates of completion of various design phases and scheduled completion of working drawings and specifications and submit for Contract Administrator's review and approval;
- (c) Verify and evaluate technical proposals furnished by the construction Engineer if requested by the City and provide such amplifications and explanations that may be necessary to clarify the intent of the drawings and specifications.
- (d) Furnish consultation and advice as requested by the City during the construction of project, including Construction Administration Services (unless otherwise stipulated in a specific amendment attached hereto and made a part thereof);
- (e) Furnish all other engineering services including without limitation those specified hereinafter and those required for the completion of specific projects as described in amendments to this contract:
 - (i) Site Visits/Special Permits The Engineer shall visit the site and shall initiate and hold such conferences with representatives of the City and other agencies, boards or government bodies having jurisdiction over the area the project covers and take such other action as may be necessary to obtain permits and authorizations (except the construction permits) and other data upon which to develop the design and preliminary sketches showing the contemplated project.
 - (ii) Preliminary Sketches and Opinion of Probable Construction Costs The preliminary sketches shall include plans, elevations and sections development in such detail and with such descriptive specifications as will clearly indicate the scope of work, and make possible a reasonable opinion of the construction cost and satisfy the requirements of permitting and regulatory agencies having jurisdiction. An opinion of probable construction costs shall be prepared.
 - (iii) Working Drawings and Specifications After the preliminary sketches and opinion of probable construction costs have been approved, the Engineer shall proceed with the preparation of working drawings and specifications as required by the Contract Administrator for the construction of said project. Working drawings, specifications and estimates shall be delivered to the Contract Administrator in such sequence and at such times as required by the City such that the construction work can be initiated promptly, procurement of materials made without delay and continuous prosecution of the work promoted, all in strict accordance with the approved design schedule as provided in Paragraph 5 (b) above. Working drawings and specifications shall be revised as necessary and as required by the Contract Administrator. After working drawings and specifications have been approved by the Contract Administrator, the Engineer shall furnish such number of sets of prints of the approved working drawings and such number of sets of the approved specifications, as may be required by the Contract Administrator.

- (iv) Original Drawings - Final Plans Upon approval of final plans the Engineer shall deliver to the City one set of original drawings, in such medium and on such materials, as may be required by the Contract Administrator, suitable for blueprinting, showing approved constructed requirements (not of "as-built" construction unless otherwise stipulated), provided, however, that should this contract be terminated by the City the Engineer shall deliver to the City one set of originals as they exist at the time of termination. Such plans as are delivered shall become and remain the property of the City.
- (v) Revision of Final Drawings and Specifications The engineer shall without additional fee correct and revise the drawings, specifications, or other materials furnished under this contract, if the Contract Administrator finds that such revision is necessary to correct errors or deficiencies for which the Engineer is responsible.
- (vi) Bidding The Engineer shall perform all necessary engineering services required in connection with the competitive bidding for construction of the project and the preparation of all documents required thereof, including preparation of documents for separate bid packages for multiple contractors if so required by Contract Administrator.

7. Responsibility of the Engineer The Engineer shall be responsible for the professional and technical accuracy and the coordination of all designs, drawings, and specifications and other work or materials furnished by the Engineer under this contract. The Engineer shall without additional cost or fee to the City, correct or revise any errors or deficiencies in his performance.

8. Reuse of Documents The City shall have unlimited rights, for the benefit of the City in all drawings, designs, specifications, notes and other engineer's work produced in the performance of this contract, or in contemplation thereof, and all as-built drawings produced after completion of the work, including the right to use same on any other City work without additional cost to the City. All documents including Drawings and Specifications prepared by Engineer pursuant to this Contract are instruments of service in respect of the Project. They are not intended or represented to be suitable for reuse by City or others for any other project. Reuse for another project without written verification or adaption by Engineer for the specific purpose intended will be at City's risk. Any such verification or adaption will entitle Engineer to further compensation at rates to be agreed upon by City and Engineer. A reproducible set of plans and specifications shall be delivered to and become the property of the City upon completion of the Project by the Engineer.

9. Expert Witness The Engineer shall serve as an expert witness for the City in any legal proceedings regarding this project if the City so requests. The expert witness fee for Engineer shall be negotiated at the time the Engineer is called as an expert.

10. Modifications to Scope of Work/Change Orders

(a) Change Orders. The Contract Administrator, upon written approval as required by the City's Purchasing Policy, shall without notice to any sureties, have the authority to order changes in this Contract which affect the cost or time of performance. Such changes shall be ordered in writing specifically designated to be a change order. Such orders shall be limited to reasonable changes in one or more of the following: the services to be performed, the contract price or the time of the performance. The City will not be held liable for any changes which have not been properly authorized and approved in accordance with this Contract.

(b) If any change under this clause causes an increase or decrease in Engineer's cost of, or time required for the performance of the work hereunder, Engineer shall receive an equitable adjustment and the contract

shall be modified in writing accordingly. Any change shall include all costs and damages related to or incidental to such change.

(c) Any claim by the Engineer for adjustment under this clause shall be asserted in writing within thirty (30) days from the date of receipt by the Engineer of the notification of change unless the Contract Administrator grants a further period of time before the date of final payment under the contract. The Engineer shall proceed with the prosecution of the work as changed. Except as provided in this Contract, the Engineer shall not be entitled to payment for a charge for any extra work or material.

11. Subcontractors or Sub-Subcontractors

(a) Any subcontractors and outside associates or consultants required by the Engineer in connection with the services covered by the Contract will be limited to such individuals or firms as are specifically identified in an amendment to this Contract. Any substitution in such subcontractors, associates, or consultants shall be subject to the prior approval of the Contract Administrator.

(b) Engineer shall save and hold the City harmless from any and all claims or actions by Engineer's Subcontractors or Sub-subcontractors for payment of monies such Subcontractor or Sub-subcontractor claims to be owed by Engineer for work performed under this Contract.

(c) Nothing in this Contract shall create any obligation on the part of the City to pay directly to any Subcontractors or Sub-subcontractors or claims of a Subcontractor or Sub-subcontractors for amounts owed by Engineer to Subcontractor or Sub-subcontractor for work performed under this Contract.

(d) Engineer shall be fully responsible for all negligent acts and omissions of it Subcontractors and Sub-subcontractors and of persons directly or indirectly employed by them and of persons of whose negligent acts any of them may be liable to the same extent that it is responsible for the negligent acts and omissions of persons directly employed by it. Nothing in the Contract documents shall create any contractual relationship between any subcontractor and the City or any obligation on the part of the City to pay or to see to the payment of any moneys due any subcontractor to the extent practicable, evidence of amounts paid to the Engineer on account of specific work done in accordance with the schedule of values.

(e) The Engineer shall require all subcontractors or sub-subcontractors or outside associates employed in connection with the performance of this Contract to comply fully with the terms and conditions of this Contract between the City and the Engineer.

12. Termination

(a) The performance of work under this Contract may be terminated by the City in accordance with this clause in whole, or from time to time in part, whenever the Contract Administrator shall determine that such termination is in the best interest of the City. Any such termination shall be effected by delivery to the Engineer of a Notice of Termination specifying the extent to which performance of work under the Contract is terminated, and the date upon which such termination becomes effective.

(b) After receipt of a Notice of Termination, and except as otherwise directed by the Contract Administrator, the Engineer shall:

(i) Stop work under the Contract on the date and to the extent specified in the Notice of Termination.

(ii) Place no further orders or subcontracts for materials, services or facilities, except as may be necessary for completion of such portion of the work under the Contract as it is not terminated.

- (iii) Terminate all orders and subcontracts to the extent that they relate to the performance of work terminated by the Notice of Termination.
 - (iv) Assign to the City in the manner, at the times and to the extent directed by the Contract Administrator, all of the right, title, and interest of the Engineer under the orders and subcontracts so terminated, in which case the City shall have the right, in its discretion, to settle or pay any or all claims arising out of the termination of such orders and subcontracts.
 - (v) Settle all outstanding liabilities and all claims arising out of such termination of orders and subcontracts, with the approval or ratification of the Contract Administrator, to the extent the City may require which approval or ratification shall be final for all the purposes of this clause.
 - (vi) Transfer title and deliver to the City in the manner, at the times, and to the extent, if any, directed by the Contract Administrator.
 - a. The fabricated or unfabricated parts, work in process, completed work, supplies, and other material produced as a part of, or acquired in connection with the performance of, the work terminated by the Notice of Termination; and
 - b. The completed or partially completed plans, drawings, information, and other property which, if the contract has been completed, would have been required to be furnished to the City.
 - (vii) Complete performance of such part of the work as shall not have been terminated by the Notice of Termination.
- (c) After receipt of a Notice of Termination, the Engineer shall submit to the City's Contract Administrator his termination claim, in the form and with certification prescribed by the Contract Administrator. Such claim shall be submitted promptly but in no event later than thirty (30) days from the effective date of termination, unless one or more extensions in writing are granted by the Contract Administrator, upon request of the Engineer made in writing within such thirty (30) days period or authorized extension thereof. Upon failure of the Engineer to submit his termination claim within the time allowed, the Contract Administrator may determine on the basis of information available to him, the amount, if any, due to the Engineer by reason of the termination and shall thereupon pay to the Engineer the amount so determined.
- (d) Subject to the provisions of Paragraph 11 (c), the Engineer and the Contract Administrator may agree upon the whole or any part of the amount or amounts to be paid the Engineer by reason of the total or partial termination of work pursuant to this clause, the total or partial termination of work pursuant to this clause, which amount or amounts may include a reasonable allowance for profit on work done; provided, that such agreed amount or amounts exclusive of settlement costs, shall not exceed the total contract price as reduced by the amount of payments otherwise made and as further reduced by the contract price of work not terminated. The Contract shall be amended accordingly and the Engineer shall be paid the agreed amount. Nothing in Paragraph 11 prescribing the amount to be paid to the Engineer, shall be deemed to limit, restrict, or otherwise determine or affect the amount or amounts which may be agreed upon to be paid.
- (e) In the event of the failure of the Engineer and the Contract Administrator to agree as provided in Paragraph 11 (d), upon the whole amount to be paid to the Engineer by reason of the termination of work pursuant to this subparagraph, the Contract Administrator shall pay to the Engineer the amounts determined by the Contract Administrator, but without duplication of any amounts agreed upon, as follows:

- (i) For completed work and services accepted by the City, the price or prices specified in the contract for such work, less any payments previously made.
- (ii) The total of:
 - a. The costs incurred in the performance of the work and service terminated, including initial costs and preparatory expenses allocable thereto, but exclusive of any costs attributable to the work and services paid or to be paid for under Paragraph 11 (e)(i) hereof;
 - b. The cost of settling and paying claims arising out of the termination of work or services under subcontracts or orders as provided in Paragraph 11 (b)(v) above, which are properly chargeable to the terminated portion of the contract exclusive of amounts paid or payable on account of work or services delivered or furnished by subcontractors prior to the effective date of termination, which amounts shall be included in the costs payable under Paragraph 11 (a) above; and
 - c. A sum, as profit on Paragraph 11 (a) above, determined by the Contract Administrator to be fair and reasonable, not to exceed 5% of the Task Authorization.
- (iii) In the event the contract is terminated because of Engineer's default, the City may take over the work and services and complete the same by contract or otherwise, and the Engineer shall be liable to the City for any increased cost of the project.

13. Termination for Non-Appropriation of Funds

(a) If funds are not appropriated for any succeeding fiscal years subsequent to the one in which this contract is entered into, for the purpose of this Contract, then the City may terminate this Contract upon thirty (30) days prior written notice to the Engineer. Should termination be accomplished in accordance with this Section, the City shall be liable only for payments due through the date of termination. The City agrees that should it terminate in accordance with this Section, it shall not obtain services which are substantially equal to or similar to those for which this contract was entered into. This provision shall survive any termination of the Contract.

14. Engineer's Records. The design, permits and all other records prepared by the Engineer, assembled for the City, subcontracted for the City, and any other records related to the scope of work in the possession of the Engineer shall be retained by the Engineer for the requisite time set forth in Florida Administrative Code Rule 1 B-24 <http://dos.myflorida.com/library-archives/records-management/>. Engineer may dispose of the records in accordance with Florida law, upon receipt of a signed written release signed by the City Attorney. During the term of this Contract, as amended from time to time, Engineer agrees to indemnify the City for failure to comply with the requirements of this paragraph including costs of litigation and legal fees incurred through all appeals. City reserves the right to select and approve the defense attorney. The Engineer's obligations pursuant to this paragraph shall survive the termination of this Contract, and as amended from time to time.

15. Examination of Records

(a) The Engineer agrees that the City, or any duly authorized representative, shall, until the expiration of five (5) years after final payment hereunder, have access to and the right to examine and copy any pertinent books, documents, papers and records of the Engineer involving transactions related to this Contract.

(b) The Engineer further agrees to include in any subcontract for more than \$10,000 entered into as a result of this Contract, a provision to the effect that the subcontractor agrees that the City or any duly authorized representative shall, until the expiration of five (5) years after final payment under the subcontract, have access to

and the right to examine and copy any pertinent books, documents, papers and records of such Engineer involved in transactions related to such subcontract, or this Contract. The term subcontract as used herein shall exclude purchase orders for public utility services at rates established for uniform applicability to the general public.

(c) The period of access provided in subparagraphs (a) and (b) above for records, books, documents and papers which may relate to any arbitration, litigation, or the settlement of claims arising out of the performance of this contract or any subcontract shall continue until any appeals, arbitration, litigation or claims shall have been finally disposed of.

16. Public Records Compliance Engineer shall comply with public records laws as set forth in Chapter 119, Florida Statutes, and shall specifically:

(a) Keep and maintain public records required by the City to perform the service.

(b) Upon request from the City's custodian of public records, provide the City with a copy of the requested record or allow the records to be inspected or copied within a reasonable time at a cost that does not exceed the cost provided in Section 119, Florida Statutes, or as otherwise provided by law.

(c) Ensure that public records that are exempt from public records disclosure requirements are not disclosed except as authorized by law for the duration of the Contract term and following completion of the Contract if the Engineer does not transfer the records to the City.

(d) Upon completion of the Contract, Engineer shall transfer to the City, at no cost, all public records in possession of the Engineer and destroy any duplicate public records that are exempt from public records disclosure requirements. All records stored electronically must be provided to the City, upon request from the City's custodian of public records, in a format that is compatible with the information technology systems of the City.

If Engineer does not comply with a public records request, the City shall deem the non-compliance a breach of this Contract, and the Engineer may be subject to penalties under Section 119.0701, Florida Statutes.

ENGINEER QUESTIONS RELATING TO ENGINEER'S DUTIES TO PROVIDE PUBLIC RECORDS RELATING TO THIS CONTRACT MUST BE FORWARDED TO THE OFFICE OF THE CITY CLERK, CITY HALL, 1000 CITY CENTER CIRCLE, PORT ORANGE, FLORIDA 32129; TELEPHONE: (386) 506-5563; E-MAIL: CITYCLERK@PORT-ORANGE.ORG.

17. Insurance Engineer shall maintain insurance, as required herein, during the life of this Contract. Engineer shall provide to the City, a certificate of insurance endorsing the City of Port Orange as an additional named insured. All insurance coverages of the Engineer shall be primary and non-contributory. All insurance coverages of the Engineer shall not seek contribution from any other insurance or self-insurance available to the City. For workers' compensation coverage, the Engineer's insurance certificate shall include the insurer's waiver of subrogation in lieu of endorsing the City as an additional insured for workers' compensation. The City shall not accept Workers' Compensation Exemptions. Engineer may use leased employees if the Engineer ensures that all workers who access the jobsite are employees covered by the employee leasing company, and no non-employees are permitted to access the jobsite. Any Engineer using a leased employee shall complete the City's Leased Employee Affidavit Form Exhibit. Policies for Workers' Compensation may be issued by companies authorized as a group self-insurer by F.S. 440.572.

Policies other than Workers' Compensation shall be issued by insurers licensed and/or duly authorized under Florida Law to do business in the State of Florida and all insuring companies are required to have a minimum rating of "A-" in the "Best Key Rating Guide" published by A.M. Best & Company, Inc. Engineer shall not commence work under this Contract until the City has received a certificate or certificates of insurance with endorsement evidencing

the required insurance. Insurer shall provide the City written notice of cancellation, nonrenewal or any other changes in coverage no later than thirty (30) days prior to the effective date of the change and shall provide notice to the City no later than 10 days after non-payment. The Certificates of Insurance and required insurance policies shall contain provisions that thirty (30) days prior written notice shall be given to the City of any cancellation, intent not to renew, or reduction in the policies or coverages.

Engineer shall require and ensure each of its subcontractors to maintain, until the completion of the subcontractor's work, insurance of the types and to the limits set forth herein. All insurance coverages shall be primary and non-contributory. All insurance coverages of the subcontractors shall not seek contribution from any other insurance or self-insurance available to the City. The Engineer is responsible for ensuring that its subcontractors maintain the required coverage. Failure of the Engineer to ensure the subcontractors maintain the required coverage, shall not relieve the Engineer of any contractual responsibility, obligation or liability.

The City reserves the right to increase insurance coverage as determined for higher risk contracts.

The acceptance by the City of any Certificate of Insurance does not constitute approval or agreement by the City that the insurance requirements have been satisfied or that the insurance policy shown on the Certificate of Insurance is in compliance with this Contract and does not waive the insurance required by this Contract.

Should at any time the Engineer or subcontractors not maintain the insurance coverages required herein, the City may terminate the Contract or at its sole discretion shall be authorized to purchase such coverages and charge the Engineer for such coverages purchased. The City shall be under no obligation to purchase such insurance, nor shall it be responsible for the coverages purchased or the insurance company or companies used. The decision of the City to purchase such insurance coverages shall in no way be construed to be a waiver of any of its rights under the Contract.

Standard Insurance Requirements				
	Insurance	Standards		Additional Requirements
☒	Workers' Compensation The Engineer shall maintain coverage for its employees with statutory workers' compensation limits, and no less than the limits indicated in the Schedule of Limits for Employers' Liability. Said coverage shall include a waiver of subrogation in favor of the City. The City will not accept elective exemptions. Any Engineer using an employee leasing company shall complete the Leased Employee Affidavit (Exhibit A).	Contract Amount Up to \$10 million \$10 - \$20 million Contracts over \$20 million To Be Determined by the City.	Limits Statutory/\$500,000 Statutory/\$1,000,000	☐ If Contract requires work on or about navigable waters, Longshoreman's and Harbor Workers' Coverage required. ☐ If vessels involved, Jones Act coverage with limits of \$500,000 required.

☒	Comprehensive General Liability (including Completed Operations and Contractual Liability)	<u>Limits:</u> Combined Single Limit Bodily Injury and Property damage \$1,000,000 occurrence \$1,000,000 aggregate	☐ When work is on or under Railroad rights of way or properties, the Engineer shall take out and maintain during the life of the Contract, Railroad protective liability and property damage insurance in amounts as requested by the Railroad.
☒	Comprehensive Business, Automobile Liability to include all owned, hired and non-owned automobiles.	<u>Limits:</u> Auto Liability Bodily Injury and Property Damage: \$1,000,000 each occurrence \$1,000,000 aggregate	
Additional Insurance Requirements			
☐	Property Insurance Builders Risk. <u>Additional Coverage:</u>	<u>Limits:</u> Buildings - Completed value of Contract. "All Risk" coverage on latest ISO for or its equivalent. Permission granted to occupy. Owner named as insured AIMA	If Agreement requires handling or installation of Owner's equipment, coverage should be furnished on "All Risk" form, including transit and Owner shall be named.
☒	Professional Liability	<u>Limits:</u> Coverage - \$1,000,000	
☐	Installation Floater (IT)	<u>Limits:</u> Coverage - \$ To be determined.	
☐	Engineer Pollution Liability	<u>Limits:</u> Coverage - \$1,000,000	
☒	Errors and Omissions	<u>Limits:</u> Coverage - \$1,000,000	
☐	Umbrella Policy	<u>Limits:</u> Coverage - \$ To be determined.	
☐	Payment and Performance Bond Required	<u>Limits:</u> Coverage - Equal to amount of Contract.	
☐	City Manager waives Payment and Performance Bond for work under \$25,000.00.		
☐	Unless otherwise required by law, City Manager waives Insurance for FOB goods under \$25,000.00.		

18. Assignability of Contract Neither this contract, nor any part hereof, may be assigned by the Engineer to any other party without the express written approval of the City Council.

19. Sovereign Immunity. The City expressly retains all rights, benefits and immunities of sovereign immunity in accordance with Section 768.28, Florida Statutes. Notwithstanding anything set forth in any section of this Contract to the contrary, nothing in this Contract shall be deemed as a waiver of immunity or limits of liability of the City beyond any statutory limited waiver of immunity or limits of liability which may have been adopted by the Florida Legislature or may be adopted by the Florida Legislature and the cap on the amount and liability of the City for damages regardless of the number or nature of claims in tort or equity shall not exceed the dollar amount set by the legislature for tort. Nothing in this Contract shall inure to the benefit of any third party for the purpose of allowing any claim against the City which would otherwise be barred under the Doctrine of Sovereign Immunity or operation of law.

20. Liability for Loss or Damage

(a) Engineer shall be liable for any loss of, or damage to, City property caused by the negligence, recklessness, or intended wrongful misconduct of Engineer, his/its agents, servants and employees and shall indemnify and save the City harmless against all actions, proceedings, claims, demands, costs, damages and expenses, including attorney's fees, by reason of any suit or action brought for any actual or alleged injury to or death

of any person or damage to property other than City property, to the extent caused by negligent performance of the Contract by Engineer, his/its agents, servants and employees. Engineer shall submit a full written report to the Finance Director within twenty-four (24) hours following the occurrence of such damage, loss or injury.

21. Non-discrimination. During the performance of this Contract, Engineer agrees as follows:

(a) Engineer will not discriminate against any employee or applicant for employment because of race, religion, color, sex, disability, marital status, age or national origin, except where such is a bona-fide occupational qualification reasonably necessary to the normal operation of Engineer. Engineer agrees to post in conspicuous places, available to employees and applicants for employment, notices setting forth the provisions of this non-discrimination clause. Engineer agrees and fully supports and complies with the Americans with Disabilities Act of 1990.

(b) Engineer shall state in all solicitations or advertisements for employees placed by or on behalf of Engineer that Engineer is an equal opportunity employer.

(c) Notices, advertisements and solicitations placed in accordance with federal law, rule or regulation shall be deemed sufficient compliance with this provision. Engineer shall include the provisions of the foregoing subparagraphs (a), (b), and (c) in every subcontract or purchase order of over \$10,000 so that the provisions will be binding upon each subcontractor or vendor.

22. E-Verify. Engineer shall utilize the U.S. Department of Homeland Security's E-Verify system to verify the employment eligibility of all new employees hired by the Engineer on or after the effective date of this Contract and thereafter during the remaining term of this Contract, including all subcontractors. Any subcontract entered into by Engineer with any subcontractor performing work under this Contract shall include the following language: "The Sub-Engineer shall utilize the U.S. Department of Homeland Security's E-Verify system to verify the employment eligibility of all new employees hired by the Engineer on or after the effective date of this Contract and thereafter during the remaining term of the Contract." The Engineer covenants and agrees that if it is found in violation of this section of the Executive Order, such violation shall be a material breach of this Contract and Engineer shall indemnify, defend and hold harmless the City from any fines or penalties levied by a government agency, including the loss or repayment of grant funds by the City.

23. Disputes The City Manager, who shall reduce his decision to writing and mail or otherwise furnish a copy thereof to Engineer, shall decide disputes with respect to this Contract in the first instance. The decision shall be final and binding unless, within ten (10) days from the date of receipt of the decision of the City Manager, appeal is made to the City Council. The decision of the City Council shall be final and binding unless set aside by a court of competent jurisdiction as fraudulent, capricious, arbitrary, or so grossly erroneous as necessary to imply bad faith, or not to be supported by any evidence. Pending a final determination of a properly appealed decision of the City Council, Engineer shall proceed diligently with the performance of this Contract in accordance with that decision.

24. Force Majeure Neither party shall be liable for any delay in performance or failure to perform any obligation hereunder if, and to the extent that, such failure or delay is caused by an event of Force Majeure. Force Majeure shall mean any act, event or condition that is beyond the party's reasonable control, that materially and adversely affects the party's ability to perform its obligations hereunder, and that is not the result of the party's willful neglect, error, omission or failure to exercise reasonable due diligence.

25. Controlling Law **THIS AGREEMENT CONTAINS IMPORTANT MATTERS AFFECTING LEGAL RIGHTS AND IS ACCEPTED AND ENTERED INTO IN FLORIDA AND ANY QUESTION REGARDING ITS VALIDITY, CONSTRUCTION, ENFORCEMENT, OR PERFORMANCE SHALL BE GOVERNED BY FLORIDA LAW. ANY**

LEGAL PROCEEDING ARISING FROM OR IN ANY WAY REGARDING THE AGREEMENT SHALL HAVE ITS VENUE LOCATED EXCLUSIVELY IN THE CIRCUIT COURT OF VOLUSIA COUNTY, FLORIDA, AND THE PARTIES HEREBY EXPRESSLY CONSENT AND SUBMIT THEMSELVES TO THE PERSONAL JURISDICTION AND VENUE OF THE COURT.

26. Additional Provisions. This Contract includes all additional provisions as may have been outlined in written quotes and purchase orders and any attachments or exhibits to this Contract whether delivered herewith or subsequently approved as a part hereof, such as drawings or technical specifications prepared in the performance of this work. In the event of a conflict between any attachments or exhibits to this Contract, and this Contract, the language of this Contract shall control.

28. Integration This Contract and the documents incorporated herein by reference shall constitute the whole agreement between the parties. There are no promises, terms, conditions, or obligations other than those contained herein, and this Contract shall supersede all previous communications, representations, or agreements, written or verbal, between the parties hereto.

29. Notice For purposes of this agreement, notices shall be sent as follows:

City:	City of Port Orange Attention: City Manager 1000 City Center Circle Port Orange, Florida 32129 (386) 506-5501
Copy to:	City of Port Orange Attention: Lynn Stevens, Public Works & Utilities Director 1000 City Center Circle Port Orange, Florida 32129 (386) 506-5575
Engineer:	Mead and Hunt, Inc. Attention: Brad Blais, Vice President 2440 Deming Way, Middleton Wisconsin 53562-1562 (386) 761-6810 – Telephone brad.blais@meadhunt.com 4401 Eastport Parkway Port Orange, Florida 32127

Any notice or other communication given under the Contract will be in writing and delivered by hand, sent by facsimile (provided acknowledgement of receipt thereof is delivered to the sender), sent by certified, registered mail, or sent by any nationally recognized overnight courier service to the addresses provided herein. The parties may, from time to time and at any time, change their respective addresses and each will have the right to specify as its address any other address by at least 10 days written notice to the other party.

30. Truth-in-Negotiations

(a) For any fixed fee, cost-plus-a-fixed-fee or guaranteed maximum-not-to-exceed compensation professional service contract or compensation in a Task Authorization over \$150,000.00, Engineer shall execute a truth-in-negotiation certificate stating that wage rates and other factual unit costs supporting the compensation are accurate, complete, and current at the time of contracting. Any professional service contract or Task Authorization under which such certificate is required must contain a provision that the original contract price or compensation and any additions thereto will be adjusted to exclude any significant sums by which the City determines the contract price or compensation was increased due to inaccurate, incomplete, or noncurrent wage rates and other factual unit costs. All such contract or compensation adjustments must be made within one (1) year following the end of the Contract. Otherwise, such adjustments shall be deemed waived by the Engineer and null and void for the purposes of this Contract or Task Authorization. The signature on this Contract by the Engineer shall act as the execution of a truth-in-negotiation certificate stating that the wage rates and other factual unit costs supporting the compensation of this Contract are accurate, complete, and current at the time of contracting.

(b) Engineer's signature on this Contract or a Task Authorization shall act as execution of a truth-in-negotiation certificate stating that wage rates and other factual unit costs supporting the compensation set forth in this Contract or a Task Authorization are accurate, complete, and current at the time of contract. The certification shall also constitute an affirmation that Engineer has disclosed all debts or fees owed to or that are pending before the City prior to the execution of this Contract of Task Authorization.

31. Waiver of Breach and Materiality Failure to enforce any provision of this Contract shall not be deemed a waiver of such provision or modification of this Contract. A waiver of any breach of a provision of this Contract shall not be deemed a waiver of any subsequent breach and shall not be construed as a modification of the terms of this Contract.

32. Contract Construction

This Agreement may be executed in one or more counterparts, each of which shall be deemed to be an original but all of which together shall constitute one and the same instrument. The delivery by facsimile or e-mail of an executed copy of this Agreement shall be deemed valid as if an original signature was delivered. No contract shall be formed between Engineer and the City until the City signs this Agreement.

33. Authority to Sign Each person signing this Agreement warrants that he or she is duly authorized to do so and to bind the respective party to the Agreement.

[Remainder of this page intentionally left blank]

Witnesses:

Bernadette Fox
Printed Name: Bernadette Fox

Tonya Senier
Printed Name: Tonya Senier

MEAD AND HUNT, INC.


By: [Signature]
Brad Blais, Vice President

If this Contract is signed by an individual not identified as the President of the corporation in the records of the Florida Department of State, Division of Corporations, please provide written authorization for that individual to enter into contracts on behalf of the corporation.

Date: January 6, 2022

STATE OF FLORIDA
COUNTY OF VOLUSIA


The foregoing instrument was acknowledged before me by means of ✓ physical presence or online notarization, this 6th day of January, 2022, by Brad Blais, as Vice President of Mead and Hunt, Inc., a Wisconsin corporation, registered to transact business in Florida. He is ✓ personally known or produced as identification.

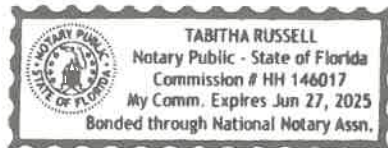

Tabitha Russell
Notary Public, State of Florida
Printed, typed or stamped name, commission and expiration:

Witnesses:

CITY OF PORT ORANGE

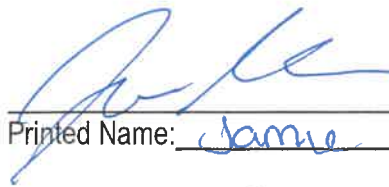
Printed Name: Jamie Miller

By: 
Donald O. Burnette, Mayor


Printed Name: Matt Jones

Date: 1/18/2022

STATE OF FLORIDA
COUNTY OF VOLUSIA

The foregoing instrument was acknowledged before me by means of ☒ physical presence or ☐ online notarization, this 18 day of Jan., 2022, by Donald O. Burnette, as Mayor of the City of Port Orange, a Florida municipal corporation, on behalf of the city. He is ☒ personally known or ☐ produced as identification.




Notary Public, State of Florida
Printed, typed or stamped name, commission and expiration:

Witnesses:



ATTEST:
By: 
Robin L. Fenwick, MMC, City Clerk

Date: 1/18/2022


Printed Name: Jamie Miller

Printed Name: Matt Jones

STATE OF FLORIDA
COUNTY OF VOLUSIA

The foregoing instrument was acknowledged before me, by means of ☒ physical presence or ☐ online notarization, this 18 day of Jan., 2022, by Robin L. Fenwick, as City Clerk of the City of Port Orange, a Florida municipal corporation, on behalf of the city. She is ☒ personally known or ☐ produced as identification.




Notary Public, State of Florida
Printed, typed or stamped name, commission and expiration:

EXHIBIT “1”

Engineer's Billing Rate Schedule and RFSQ 21-03 Section 3

Consisting of 2 Pages

MEAD & HUNT, Inc.
Municipal Billing Rate Schedule
Effective January 1, 2022

Standard Billing Rates

Clerical.....	\$78.00 / hour
Technical Editor.....	\$117.00 / hour
Technician I, Technical Writer, Administrative Assistant.....	\$96.00 / hour
Technician II, Surveyor - Instrument Person	\$117.00 / hour
Technician III	\$133.00 / hour
Technician IV	\$149.00 / hour
Senior Technician	\$163.00 / hour
Engineer I, Scientist I, Architect I, Interior Designer I, Planner I	\$130.00 / hour
Engineer II, Scientist II, Architect II, Interior Designer II, Planner II	\$148.00 / hour
Engineer III, Scientist III, Architect III, Interior Designer III, Planner III	\$160.00 / hour
Senior Engineer, Senior Scientist, Senior Architect, Senior Interior Designer, Senior Planner, Senior Economist.....	\$167.00 / hour
Project Engineer, Project Scientist, Project Architect, Project Interior Designer, Project Planner	\$177.00 / hour
Senior Project Engineer, Senior Project Scientist, Senior Project Architect, Senior Project Interior Designer, Senior Project Planner	\$191.00 / hour
Senior Associates	\$210.00 / hour
Principal/Senior Client Manager.....	\$249.00 / hour

Expenses

Out-Of-Pocket Direct Job Expenses.....	cost plus 15%
Such as reproductions, sub-consultants / contractors, postage, permit application fees, etc.	

Travel Expense

Company or Personal Car Mileage	IRS rate / mile
Air and Surface Transportation.....	cost plus 15%
Lodging and Sustenance	cost plus 15%

Billing & Payment

Travel time is charged for work required to be performed out of Volusia County. Invoicing is on a monthly basis for work performed.

~~This schedule of billing rates is effective January 1, 2022, and will remain in effect until December 31, 2022, unless unforeseen increases in operational costs are encountered. We reserve the right to change rates to reflect such increases. This schedule is subject to annual increases.~~

SECTION 3 – SCOPE OF SERVICES AND REQUIREMENTS

SCOPE OF SERVICES

The City of Port Orange is soliciting proposals from qualified firms for professional continuous engineering consulting services to complete a wide range of needs lead by the City of Port Orange Public Works & Utilities Department. The City will select a minimum of three, and up to five firms who can provide all, some, or one of the category service disciplines outlined in the scope of services. Firms do not have to be able to provide all of the services listed in the scope of services. For instance, if a firm only provides Environmental Services then they should state that in their initial Statement and provide all of the supporting data within the submittal to support the type of services provided. Individual firms are the focus of this RFSQ process, therefore the City will not accept Statements of Qualifications submitted with multiple firms (i.e., teams). The City is seeking the most highly qualified firms in the following category service disciplines;

- **Public Utilities (Water, Wastewater, & Reclaimed Water):**
 - Analysis, survey, design, permitting, bidding assistance, engineering services during construction, and State Revolving Funds (SRF) loan assistance for the Cities water, wastewater, and reuse systems. Including but not limited to the Cities wastewater collection and treatment systems, raw water wells, raw water transmission, water treatment, and reclaimed water storage and distribution systems
- **Public Works (Stormwater, Roadways, and Sidewalls/Trails):**
 - Analysis, survey, design, permitting, bidding assistance and engineering during construction for the Cities roadways and sidewalks
 - General stormwater needs as required by the Stormwater Utility Program. The list of services shall consist of, but not be limited to, the following:
 - National Pollutant Discharge Elimination System (NPDES) program assistance and implementation,
 - Total Maximum Daily Load (TMDL) program assistance and implementation including, but not limited to, the evaluation and establishment of estuarine TMDLS and NNC, developing ecosystem goals and targets based on the requirements of the environmental and biological indicators, hydrodynamic modeling, water quality statistical analysis, natural systems analysis and habitat analysis,
 - Watershed management planning including, but not limited to, initial hydrologic and hydraulic modeling of the watersheds in Port Orange, as well as pollutant loading modeling and updates to existing Stormwater Management Master Plans of the watersheds,
 - Engineering analysis/design and permitting of capital improvement projects, and
 - Other stormwater/environmental needs that may arise.
- **Environmental Services:**
 - Provide services related to wetlands mitigation bank management, gopher tortoise mitigation bank management, potable drinking water Consumptive Use Permit (CUP) permit monitoring, reporting, and compliance assistance, hydrologic services related to potable water wellfield management and development
 - Monitoring, sampling, and reporting services as required for permits issued and regulated by various local and State agencies such as Consumptive Use Permitting and other operational permits issued to the City by St. Johns River Water Management, U.S. Army Corps of Engineers, and the Florida Department of Environmental Protection for the operation of the Cities Wetlands Mitigation Bank, Gopher Tortoise Mitigation Bank each have very specific and differing water sampling, monitoring, and reporting procedures and requirements.
- **Grant Compliance Assistance:**
 - Provide Grant Compliance assistance for local, state, and federally administered grants, including but not limited to, HUD Community Development Block Grants, FEMA Hazard Mitigation Grant Program, FDEP Legislative Appropriation grants. Services will include tasks such as; Assistance with U.S. Department of Housing and Urban Development Environmental Review Record Development for projects funded with Community Development Block Grant Funds. Reviewing, monitoring, evaluating and acting upon documentation required for Construction Contract compliance.

[End of Scope of Services - Remainder of this page left intentionally blank]

EXHIBIT "2"

Task Authorization Template

Consisting of 4 Pages

TASK AUTHORIZATION NO. ____
Master Contract for Services dated _____
Between the City of Port Orange, Florida and Mead and Hunt, Inc.

THIS Task Authorization is entered into by and between the **CITY OF PORT ORANGE, FLORIDA**, a chartered municipal corporation with its principal place of business at 1000 City Center Circle, Port Orange, Florida 32129 (the "City") and **MEAD AND HUNT, INC.**, Wisconsin corporation, registered to transact business in Florida, with its principal place of business at 2440 Deming Way, Middleton, Wisconsin 53562-1562 ("Engineer"), and hereinafter collectively referred to as the "Parties," and is to that certain Master Contract relating to Professional Engineering Services for Public Works, Utilities and Environmental Services, as dated above, and any amendments thereto, hereinafter collectively referred to as the "Contract." The Parties, in exchange for the mutual covenants contained herein and in the Contract, agree as follows:

1. This Task Authorization expressly modifies the Contract and in the event of a conflict, the terms and conditions of this Task Authorization shall prevail.

2. In addition to all other terms and conditions contained in the Contract, Engineer shall provide services relating to _____, as more particularly described in the Scope of Services attached hereto and incorporated herein as Task Authorization Exhibit "1."

3. Engineer shall complete the services to be provided herein within _____ days of the date of written notice by the City to the Engineer.

4. In return for the services identified above, the City agrees to compensate Engineer at the prices set forth in Exhibit "1" attached hereto and made a part hereof, subject to a limit not to exceed \$_____. All payments shall be governed by the Local Government Prompt Payment Act as Set forth in Sections 218.70 through 218.79, Florida Statutes, as amended.

5. Truth-in-Negotiations

(a) For any fixed fee, cost-plus-a-fixed-fee or guaranteed maximum-not-to-exceed compensation professional service contract or compensation in a Task Authorization over \$150,000.00, Engineer shall execute a truth-in-negotiation certificate stating that wage rates and other factual unit costs supporting the compensation are accurate, complete, and current at the time of contracting. Any professional service contract or Task Authorization under which such certificate is required must contain a provision that the original contract price or compensation and any additions thereto will be adjusted to exclude any significant sums by which the City determines the contract price or compensation was increased due to inaccurate, incomplete, or noncurrent wage rates and other factual unit costs. All such contract or compensation adjustments must be made within one (1) year following the end of the Contract. Otherwise, such adjustments shall be deemed waived by the Engineer and null and void for the purposes of this Contract or Task Authorization. The signature on this Contract by the Engineer shall act as the execution of a truth-in-negotiation certificate stating that the wage rates and other factual unit costs supporting the compensation of this Contract are accurate, complete, and current at the time of contracting.

(b) Engineer's signature on this Contract or a Task Authorization shall act as execution of a truth-in-negotiation certificate stating that wage rates and other factual unit costs supporting the compensation set forth in this Contract or a Task Authorization are accurate, complete, and current at the time of contract. The certification shall also constitute an affirmation that Engineer has disclosed all debts or fees owed to or that are pending before the City prior to the execution of this Contract or Task Authorization

6. This Task Authorization may be executed in one or more counterparts, each of which shall be deemed to be an original but all of which together shall constitute one and the same instrument. The delivery

by facsimile or e-mail of an executed copy of this Task Authorization shall be deemed valid as if an original signature was delivered. No contract shall be formed between the Engineer and the City until the City signs this Task Authorization.

IN WITNESS WHEREOF, the Parties have made and executed this Task Authorization for the purposes herein expressed on the dates set forth below.

Witnesses:

MEAD AND HUNT, INC.

Printed Name: _____

By: _____
Brad Blais, Vice President

Printed Name: _____

Date: _____

Witnesses:

CITY OF PORT ORANGE

Printed Name: _____

By: _____

Donald Burnette, Mayor or
Wayne Clark, City Manager

Printed Name: _____

Date: _____

Witnesses:

ATTEST:

Printed Name: _____

By: _____

Robin L. Fenwick, MMC, City Clerk

Printed Name: _____

Date: _____

HUMAN TRAFFICKING AFFIDAVIT
(SECTION 787.06, FLORIDA STATUTES)

STATE OF FLORIDA §
 §
COUNTY OF VOLUSIA §

The undersigned ("Affiant"), on behalf of the entity listed below ("Entity"), after being duly sworn, hereby attests as follows:

1. My name is Kari Rahn. I am over the age of Twenty-one years old. I am the Human Resources of Mead & Hunt, Inc., a non-governmental entity which does business in the State of Florida, hereinafter called the "Entity."
(Title) Director(Business Name)
2. I have personal knowledge of each and every statement of fact contained herein, and each and every statement of fact is true and correct.
3. Entity does not use coercion, as defined in Section 787.06, Florida Statutes, for labor or services.
4. The undersigned is an officer or representative of the entity and is authorized to execute this affidavit on behalf of the Entity.
5. Under penalties of perjury, I declare that I have read the foregoing Human Trafficking Affidavit and that the facts stated herein are true.


Further Affiant sayeth not.

Date: September 4, 2024

Signed: Kari Rahn
Print Name: Kari Rahn
Title: Human Resources Director

SUBSCRIBED AND SWORN before me by means of [XX] physical presence or [] online notarization on the 4th day of September, 2024 by Kari Rahn as HR Director on behalf of Mead & Hunt Inc. who is personally known to me or who has produced _____ as identification.

(Notary Seal)

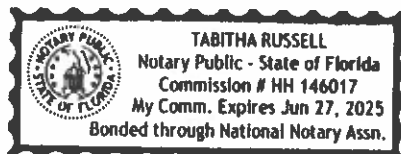

Tabitha Russell
Notary Public, State of Florida
Printed name, commission and expiration of commission term



CERTIFICATE OF LIABILITY INSURANCE

DATE (MM/DD/YYYY)

6/17/2024

THIS CERTIFICATE IS ISSUED AS A MATTER OF INFORMATION ONLY AND CONFERS NO RIGHTS UPON THE CERTIFICATE HOLDER. THIS CERTIFICATE DOES NOT AFFIRMATIVELY OR NEGATIVELY AMEND, EXTEND OR ALTER THE COVERAGE AFFORDED BY THE POLICIES BELOW. THIS CERTIFICATE OF INSURANCE DOES NOT CONSTITUTE A CONTRACT BETWEEN THE ISSUING INSURER(S), AUTHORIZED REPRESENTATIVE OR PRODUCER, AND THE CERTIFICATE HOLDER.

IMPORTANT: If the certificate holder is an **ADDITIONAL INSURED**, the policy(ies) must have **ADDITIONAL INSURED** provisions or be endorsed. If **SUBROGATION** IS **WAIVED**, subject to the terms and conditions of the policy, certain policies may require an endorsement. A statement on this certificate does not confer rights to the certificate holder in lieu of such endorsement(s).

PRODUCER Holmes Murphy & Associates 2727 Grand Prairie Parkway Waukegan IA 50263	CONTACT NAME: Beau Murray PHONE (A/C, No, Ext): 608-242-2558 E-MAIL ADDRESS: BMurray@holmesmurphy.com	FAX (A/C, No):
INSURER(S) AFFORDING COVERAGE		NAIC #
INSURER A : XL Specialty Insurance		37885
INSURER B : Zurich American Insurance Company		16535
INSURER C : American Guarantee & Liability Ins. Co.		26247
INSURER D :		
INSURER E :		
INSURER F :		

COVERAGES**CERTIFICATE NUMBER:** 1663039282**REVISION NUMBER:**

THIS IS TO CERTIFY THAT THE POLICIES OF INSURANCE LISTED BELOW HAVE BEEN ISSUED TO THE INSURED NAMED ABOVE FOR THE POLICY PERIOD INDICATED. NOTWITHSTANDING ANY REQUIREMENT, TERM OR CONDITION OF ANY CONTRACT OR OTHER DOCUMENT WITH RESPECT TO WHICH THIS CERTIFICATE MAY BE ISSUED OR MAY PERTAIN, THE INSURANCE AFFORDED BY THE POLICIES DESCRIBED HEREIN IS SUBJECT TO ALL THE TERMS, EXCLUSIONS AND CONDITIONS OF SUCH POLICIES. LIMITS SHOWN MAY HAVE BEEN REDUCED BY PAID CLAIMS.

INSR LTR	TYPE OF INSURANCE	ADDL INSD	SUBR WVD	POLICY NUMBER	POLICY EFF (MM/DD/YYYY)	POLICY EXP (MM/DD/YYYY)	LIMITS
B	☒ COMMERCIAL GENERAL LIABILITY ☐ CLAIMS-MADE ☒ OCCUR ☒ Cont Liab Per ☒ Policy Form/XCU GEN'L AGGREGATE LIMIT APPLIES PER: ☐ POLICY ☒ PRO-JECT ☒ LOC ☐ OTHER:			GLO138723202	7/1/2024	7/1/2025	EACH OCCURRENCE \$2,000,000 DAMAGE TO RENTED PREMISES (Ea occurrence) \$500,000 MED EXP (Any one person) \$10,000 PERSONAL & ADV INJURY \$2,000,000 GENERAL AGGREGATE \$4,000,000 PRODUCTS - COMP/OP AGG \$4,000,000 \$
B	☒ AUTOMOBILE LIABILITY ☒ ANY AUTO ☐ OWNED AUTOS ONLY ☐ SCHEDULED AUTOS ☐ HIRED AUTOS ONLY ☐ NON-OWNED AUTOS ONLY			BAP138723102	7/1/2024	7/1/2025	COMBINED SINGLE LIMIT (Ea accident) \$2,000,000 BODILY INJURY (Per person) \$ BODILY INJURY (Per accident) \$ PROPERTY DAMAGE (Per accident) \$ \$
C	☒ UMBRELLA LIAB ☒ OCCUR ☐ EXCESS LIAB ☐ CLAIMS-MADE ☐ DED ☒ RETENTION \$ 0			AUC095226002	7/1/2024	7/1/2025	EACH OCCURRENCE \$10,000,000 AGGREGATE \$10,000,000 \$
C	WORKERS COMPENSATION AND EMPLOYERS' LIABILITY ANY PROPRIETOR/PARTNER/EXECUTIVE OFFICER/MEMBER EXCLUDED? (Mandatory in NH) If yes, describe under DESCRIPTION OF OPERATIONS below	Y/N ☒ N	N/A	WC138723302	7/1/2024	7/1/2025	☒ PER STATUTE ☐ OTH-ER E.L. EACH ACCIDENT \$1,000,000 E.L. DISEASE - EA EMPLOYEE \$1,000,000 E.L. DISEASE - POLICY LIMIT \$1,000,000
B A	Property Professional Liability (Claims-Made)			CPP182316702 DPR5030749	7/1/2024 7/1/2024	7/1/2025 7/1/2025	Bldg/BPP: \$22,620,427 Per Claim: \$10,000,000 Per Aggregate: \$10,000,000

DESCRIPTION OF OPERATIONS / LOCATIONS / VEHICLES (ACORD 101, Additional Remarks Schedule, may be attached if more space is required)

RFSQ 21-03 MASTER CONTRACT

Additional Insured only if required by written contract with respect to General Liability, Automobile Liability and Umbrella/Excess Liability applies on a primary basis and the insurance of the additional insured shall be non-contributory: City of Port Orange and Others as required by written contract.

Waiver of Subrogation only if required by written contract with respect to General Liability, Automobile Liability, Workers Compensation and Umbrella/Excess Liability applies in favor of: City of Port Orange and Others as required by written contract.

General Liability, Automobile Liability, Umbrella/Excess Liability and Workers Compensation Policies include an endorsement providing 30 days' notice of cancellation will be furnished to the certificate holder.

CERTIFICATE HOLDER**CANCELLATION**

City of Port Orange
1000 City Center Circle
Port Orange FL 32129

SHOULD ANY OF THE ABOVE DESCRIBED POLICIES BE CANCELLED BEFORE THE EXPIRATION DATE THEREOF, NOTICE WILL BE DELIVERED IN ACCORDANCE WITH THE POLICY PROVISIONS.

AUTHORIZED REPRESENTATIVE

© 1988-2015 ACORD CORPORATION. All rights reserved.

Coverage Extension Endorsement



Policy No.	Eff. Date of Pol.	Exp. Date of Pol.	Eff. Date of End.	Producer No.	Add'l. Prem	Return Prem.
BAP138723102	7/1/2024	7/1/2025				

THIS ENDORSEMENT CHANGES THE POLICY. PLEASE READ IT CAREFULLY.

This endorsement modifies insurance provided under the:

Business Auto Coverage Form
Motor Carrier Coverage Form

A. Amended Who Is An Insured

1. The following is added to the **Who Is An Insured** Provision in **Section II – Covered Autos Liability Coverage**:

The following are also "insureds":

- a. Any "employee" of yours is an "insured" while using a covered "auto" you don't own, hire or borrow for acts performed within the scope of employment by you. Any "employee" of yours is also an "insured" while operating an "auto" hired or rented under a contract or agreement in an "employee's" name, with your permission, while performing duties related to the conduct of your business.
- b. Anyone volunteering services to you is an "insured" while using a covered "auto" you don't own, hire or borrow to transport your clients or other persons in activities necessary to your business.
- c. Anyone else who furnishes an "auto" referenced in Paragraphs **A.1.a.** and **A.1.b.** in this endorsement.
- d. Where and to the extent permitted by law, any person(s) or organization(s) where required by written contract or written agreement with you executed prior to any "accident", including those person(s) or organization(s) directing your work pursuant to such written contract or written agreement with you, provided the "accident" arises out of operations governed by such contract or agreement and only up to the limits required in the written contract or written agreement, or the Limits of Insurance shown in the Declarations, whichever is less.

2. The following is added to the **Other Insurance** Condition in the Business Auto Coverage Form and the **Other Insurance – Primary and Excess Insurance Provisions Condition** in the Motor Carrier Coverage Form:

Coverage for any person(s) or organization(s), where required by written contract or written agreement with you executed prior to any "accident", will apply on a primary and non-contributory basis and any insurance maintained by the additional "insured" will apply on an excess basis. However, in no event will this coverage extend beyond the terms and conditions of the Coverage Form.

B. Amendment – Supplementary Payments

Paragraphs **a.(2)** and **a.(4)** of the **Coverage Extensions** Provision in **Section II – Covered Autos Liability Coverage** are replaced by the following:

- (2) Up to \$5,000 for the cost of bail bonds (including bonds for related traffic law violations) required because of an "accident" we cover. We do not have to furnish these bonds.
- (4) All reasonable expenses incurred by the "insured" at our request, including actual loss of earnings up to \$500 a day because of time off from work.

C. Fellow Employee Coverage

The **Fellow Employee** Exclusion contained in **Section II – Covered Autos Liability Coverage** does not apply.

D. Driver Safety Program Liability and Physical Damage Coverage

1. The following is added to the **Racing** Exclusion in **Section II – Covered Autos Liability Coverage**:

This exclusion does not apply to covered "autos" participating in a driver safety program event, such as, but not limited to, auto or truck rodeos and other auto or truck agility demonstrations.

2. The following is added to Paragraph **2.** in the **Exclusions** of **Section III – Physical Damage Coverage** of the Business Auto Coverage Form and Paragraph **2.b.** in the **Exclusions** of **Section IV – Physical Damage Coverage** of the Motor Carrier Coverage Form:

This exclusion does not apply to covered "autos" participating in a driver safety program event, such as, but not limited to, auto or truck rodeos and other auto or truck agility demonstrations.

E. Lease or Loan Gap Coverage

The following is added to the **Coverage** Provision of the **Physical Damage Coverage** Section:

Lease Or Loan Gap Coverage

In the event of a total "loss" to a covered "auto", we will pay any unpaid amount due on the lease or loan for a covered "auto", less:

- a. Any amount paid under the **Physical Damage Coverage** Section of the Coverage Form; and
- b. Any:
 - (1) Overdue lease or loan payments at the time of the "loss";
 - (2) Financial penalties imposed under a lease for excessive use, abnormal wear and tear or high mileage;
 - (3) Security deposits not returned by the lessor;
 - (4) Costs for extended warranties, credit life insurance, health, accident or disability insurance purchased with the loan or lease; and
 - (5) Carry-over balances from previous leases or loans.

F. Towing and Labor

Paragraph **A.2.** of the **Physical Damage Coverage** Section is replaced by the following:

We will pay up to \$75 for towing and labor costs incurred each time a covered "auto" of the private passenger type is disabled. However, the labor must be performed at the place of disablement.

G. Extended Glass Coverage

The following is added to Paragraph **A.3.a.** of the **Physical Damage Coverage** Section:

If glass must be replaced, the deductible shown in the Declarations will apply. However, if glass can be repaired and is actually repaired rather than replaced, the deductible will be waived. You have the option of having the glass repaired rather than replaced.

H. Hired Auto Physical Damage – Increased Loss of Use Expenses

The **Coverage Extension** for **Loss Of Use Expenses** in the **Physical Damage Coverage** Section is replaced by the following:

Loss Of Use Expenses

For Hired Auto Physical Damage, we will pay expenses for which an "insured" becomes legally responsible to pay for loss of use of a vehicle rented or hired without a driver under a written rental contract or written rental agreement. We will pay for loss of use expenses if caused by:

- (1) Other than collision only if the Declarations indicate that Comprehensive Coverage is provided for any covered "auto";
 - (2) Specified Causes Of Loss only if the Declarations indicate that Specified Causes Of Loss Coverage is provided for any covered "auto"; or
 - (3) Collision only if the Declarations indicate that Collision Coverage is provided for any covered "auto".
- However, the most we will pay for any expenses for loss of use is \$100 per day, to a maximum of \$3000.

I. Personal Effects Coverage

The following is added to the **Coverage** Provision of the **Physical Damage Coverage** Section:

Personal Effects Coverage

- a. We will pay up to \$750 for "loss" to personal effects which are:
 - (1) Personal property owned by an "insured"; and
 - (2) In or on a covered "auto".
- b. Subject to Paragraph a. above, the amount to be paid for "loss" to personal effects will be based on the lesser of:
 - (1) The reasonable cost to replace; or
 - (2) The actual cash value.
- c. The coverage provided in Paragraphs a. and b. above, only applies in the event of a total theft of a covered "auto". No deductible applies to this coverage. However, we will not pay for "loss" to personal effects of any of the following:
 - (1) Accounts, bills, currency, deeds, evidence of debt, money, notes, securities, or commercial paper or other documents of value.
 - (2) Bullion, gold, silver, platinum, or other precious alloys or metals; furs or fur garments; jewelry, watches, precious or semi-precious stones.
 - (3) Paintings, statuary and other works of art.
 - (4) Contraband or property in the course of illegal transportation or trade.
 - (5) Tapes, records, discs or other similar devices used with audio, visual or data electronic equipment.

Any coverage provided by this Provision is excess over any other insurance coverage available for the same "loss".

J. Tapes, Records and Discs Coverage

1. The Exclusion in Paragraph **B.4.a.** of **Section III – Physical Damage Coverage** in the Business Auto Coverage Form and the Exclusion in Paragraph **B.2.c.** of **Section IV – Physical Damage Coverage** in the Motor Carrier Coverage Form does not apply.
2. The following is added to Paragraph **1.a. Comprehensive Coverage** under the **Coverage** Provision of the **Physical Damage Coverage** Section:

We will pay for "loss" to tapes, records, discs or other similar devices used with audio, visual or data electronic equipment. We will pay only if the tapes, records, discs or other similar audio, visual or data electronic devices:

- (a) Are the property of an "insured"; and
- (b) Are in a covered "auto" at the time of "loss".

The most we will pay for such "loss" to tapes, records, discs or other similar devices is \$500. The **Physical Damage Coverage Deductible** Provision does not apply to such "loss".

K. Airbag Coverage

The Exclusion in Paragraph **B.3.a.** of **Section III – Physical Damage Coverage** in the Business Auto Coverage Form and the Exclusion in Paragraph **B.4.a.** of **Section IV – Physical Damage Coverage** in the Motor Carrier Coverage Form does not apply to the accidental discharge of an airbag.

L. Two or More Deductibles

The following is added to the **Deductible** Provision of the **Physical Damage Coverage** Section:

If an accident is covered both by this policy or Coverage Form and by another policy or Coverage Form issued to you by us, the following applies for each covered "auto" on a per vehicle basis:

1. If the deductible on this policy or Coverage Form is the smaller (or smallest) deductible, it will be waived; or
2. If the deductible on this policy or Coverage Form is not the smaller (or smallest) deductible, it will be reduced by the amount of the smaller (or smallest) deductible.

M. Physical Damage – Comprehensive Coverage – Deductible

The following is added to the **Deductible** Provision of the **Physical Damage Coverage** Section:

Regardless of the number of covered "autos" damaged or stolen, the maximum deductible that will be applied to Comprehensive Coverage for all "loss" from any one cause is \$5,000 or the deductible shown in the Declarations, whichever is greater.

N. Temporary Substitute Autos – Physical Damage

1. The following is added to **Section I – Covered Autos**:

Temporary Substitute Autos – Physical Damage

If Physical Damage Coverage is provided by this Coverage Form on your owned covered "autos", the following types of vehicles are also covered "autos" for Physical Damage Coverage:

Any "auto" you do not own when used with the permission of its owner as a temporary substitute for a covered "auto" you do own but is out of service because of its:

1. Breakdown;
 2. Repair;
 3. Servicing;
 4. "Loss"; or
 5. Destruction.
2. The following is added to the Paragraph **A. Coverage** Provision of the **Physical Damage Coverage** Section:

Temporary Substitute Autos – Physical Damage

We will pay the owner for "loss" to the temporary substitute "auto" unless the "loss" results from fraudulent acts or omissions on your part. If we make any payment to the owner, we will obtain the owner's rights against any other party.

The deductible for the temporary substitute "auto" will be the same as the deductible for the covered "auto" it replaces.

O. Amended Duties In The Event Of Accident, Claim, Suit Or Loss

Paragraph **a.** of the **Duties In The Event Of Accident, Claim, Suit Or Loss** Condition is replaced by the following:

- a. In the event of "accident", claim, "suit" or "loss", you must give us or our authorized representative prompt notice of the "accident", claim, "suit" or "loss". However, these duties only apply when the "accident", claim, "suit" or "loss" is known to you (if you are an individual), a partner (if you are a partnership), a member (if you are a limited liability company) or an executive officer or insurance manager (if you are a corporation). The failure of any

agent, servant or employee of the "insured" to notify us of any "accident", claim, "suit" or "loss" shall not invalidate the insurance afforded by this policy.

Include, as soon as practicable:

- (1) How, when and where the "accident" or "loss" occurred and if a claim is made or "suit" is brought, written notice of the claim or "suit" including, but not limited to, the date and details of such claim or "suit";
- (2) The "insured's" name and address; and
- (3) To the extent possible, the names and addresses of any injured persons and witnesses.

If you report an "accident", claim, "suit" or "loss" to another insurer when you should have reported to us, your failure to report to us will not be seen as a violation of these amended duties provided you give us notice as soon as practicable after the fact of the delay becomes known to you.

P. Waiver of Transfer Of Rights Of Recovery Against Others To Us

The following is added to the **Transfer Of Rights Of Recovery Against Others To Us** Condition:

This Condition does not apply to the extent required of you by a written contract, executed prior to any "accident" or "loss", provided that the "accident" or "loss" arises out of operations contemplated by such contract. This waiver only applies to the person or organization designated in the contract.

Q. Employee Hired Autos – Physical Damage

Paragraph **b.** of the **Other Insurance** Condition in the Business Auto Coverage Form and Paragraph **f.** of the **Other Insurance – Primary and Excess Insurance Provisions** Condition in the Motor Carrier Coverage Form are replaced by the following:

For Hired Auto Physical Damage Coverage, the following are deemed to be covered "autos" you own:

- (1) Any covered "auto" you lease, hire, rent or borrow; and
- (2) Any covered "auto" hired or rented under a written contract or written agreement entered into by an "employee" or elected or appointed official with your permission while being operated within the course and scope of that "employee's" employment by you or that elected or appointed official's duties as respect their obligations to you.

However, any "auto" that is leased, hired, rented or borrowed with a driver is not a covered "auto".

R. Unintentional Failure to Disclose Hazards

The following is added to the **Concealment, Misrepresentation Or Fraud** Condition:

However, we will not deny coverage under this Coverage Form if you unintentionally:

- (1) Fail to disclose any hazards existing at the inception date of this Coverage Form; or
- (2) Make an error, omission, improper description of "autos" or other misstatement of information.

You must notify us as soon as possible after the discovery of any hazards or any other information that was not provided to us prior to the acceptance of this policy.

S. Hired Auto – World Wide Coverage

Paragraph **7a.(5)** of the **Policy Period, Coverage Territory** Condition is replaced by the following:

- (5) Anywhere in the world if a covered "auto" is leased, hired, rented or borrowed for a period of 60 days or less,

T. Bodily Injury Redefined

The definition of "bodily injury" in the **Definitions** Section is replaced by the following:

"Bodily injury" means bodily injury, sickness or disease, sustained by a person including death or mental anguish, resulting from any of these at any time. Mental anguish means any type of mental or emotional illness or disease.

U. Expected Or Intended Injury

The **Expected Or Intended Injury** Exclusion in Paragraph **B. Exclusions** under **Section II – Covered Auto Liability Coverage** is replaced by the following:

Expected Or Intended Injury

"Bodily injury" or "property damage" expected or intended from the standpoint of the "insured". This exclusion does not apply to "bodily injury" or "property damage" resulting from the use of reasonable force to protect persons or property.

V. Physical Damage – Additional Temporary Transportation Expense Coverage

Paragraph **A.4.a.** of **Section III – Physical Damage Coverage** is replaced by the following:

4. Coverage Extensions

a. Transportation Expenses

We will pay up to \$50 per day to a maximum of \$1,000 for temporary transportation expense incurred by you because of the total theft of a covered "auto" of the private passenger type. We will pay only for those covered "autos" for which you carry either Comprehensive or Specified Causes of Loss Coverage. We will pay for temporary transportation expenses incurred during the period beginning 48 hours after the theft and ending, regardless of the policy's expiration, when the covered "auto" is returned to use or we pay for its "loss".

W. Replacement of a Private Passenger Auto with a Hybrid or Alternative Fuel Source Auto

The following is added to Paragraph **A. Coverage** of the **Physical Damage Coverage** Section:

In the event of a total "loss" to a covered "auto" of the private passenger type that is replaced with a hybrid "auto" or "auto" powered by an alternative fuel source of the private passenger type, we will pay an additional 10% of the cost of the replacement "auto", excluding tax, title, license, other fees and any aftermarket vehicle upgrades, up to a maximum of \$2500. The covered "auto" must be replaced by a hybrid "auto" or an "auto" powered by an alternative fuel source within 60 calendar days of the payment of the "loss" and evidenced by a bill of sale or new vehicle lease agreement.

To qualify as a hybrid "auto", the "auto" must be powered by a conventional gasoline engine and another source of propulsion power. The other source of propulsion power must be electric, hydrogen, propane, solar or natural gas, either compressed or liquefied. To qualify as an "auto" powered by an alternative fuel source, the "auto" must be powered by a source of propulsion power other than a conventional gasoline engine. An "auto" solely propelled by biofuel, gasoline or diesel fuel or any blend thereof is not an "auto" powered by an alternative fuel source.

X. Return of Stolen Automobile

The following is added to the **Coverage Extension** Provision of the **Physical Damage Coverage** Section:

If a covered "auto" is stolen and recovered, we will pay the cost of transport to return the "auto" to you. We will pay only for those covered "autos" for which you carry either Comprehensive or Specified Causes of Loss Coverage.

All other terms, conditions, provisions and exclusions of this policy remain the same.



Additional Insured – Automatic – Owners, Lessees Or Contractors

THIS ENDORSEMENT CHANGES THE POLICY. PLEASE READ IT CAREFULLY.

Policy No. GLO138723202

Effective Date: 07/01/2024

This endorsement modifies insurance provided under the:

Commercial General Liability Coverage Part

A. Section II – Who Is An Insured is amended to include as an additional insured any person or organization whom you are required to add as an additional insured under a written contract or written agreement executed by you, but only with respect to liability for "bodily injury", "property damage" or "personal and advertising injury" and subject to the following:

1. If such written contract or written agreement specifically requires that you provide that the person or organization be named as an additional insured under one or both of the following endorsements:

a. The Insurance Services Office (ISO) ISO CG 20 10 (10/01 edition); or

b. The ISO CG 20 37 (10/01 edition),

such person or organization is then an additional insured with respect to such endorsement(s), but only to the extent that "bodily injury", "property damage" or "personal and advertising injury" arises out of:

(1) Your ongoing operations, with respect to Paragraph **1.a.** above; or

(2) "Your work", with respect to Paragraph **1.b.** above,

which is the subject of the written contract or written agreement.

However, solely with respect to this Paragraph **1.**, insurance afforded to such additional insured:

(a) Only applies if the "bodily injury", "property damage" or "personal and advertising injury" offense occurs during the policy period and subsequent to your execution of the written contract or written agreement; and

(b) Does not apply to "bodily injury" or "property damage" caused by "your work" and included within the "products-completed operations hazard" unless the written contract or written agreement specifically requires that you provide such coverage to such additional insured.

2. If such written contract or written agreement specifically requires that you provide that the person or organization be named as an additional insured under one or both of the following endorsements:

a. The Insurance Services Office (ISO) ISO CG 20 10 (07/04 edition); or

b. The ISO CG 20 37 (07/04 edition),

such person or organization is then an additional insured with respect to such endorsement(s), but only to the extent that "bodily injury", "property damage" or "personal and advertising injury" is caused, in whole or in part, by:

(1) Your acts or omissions; or

(2) The acts or omissions of those acting on your behalf,

in the performance of:

- (a)** Your ongoing operations, with respect to Paragraph **2.a.** above; or
- (b)** "Your work" and included in the "products-completed operations hazard", with respect to Paragraph **2.b.** above,

which is the subject of the written contract or written agreement.

However, solely with respect to this Paragraph **2.**, insurance afforded to such additional insured:

- (i)** Only applies if the "bodily injury", "property damage" or "personal and advertising injury" offense occurs during the policy period and subsequent to your execution of the written contract or written agreement; and
 - (ii)** Does not apply to "bodily injury" or "property damage" caused by "your work" and included within the "products-completed operations hazard" unless the written contract or written agreement specifically requires that you provide such coverage to such additional insured.
- 3.** If neither Paragraph **1.** nor Paragraph **2.** above apply and such written contract or written agreement requires that you provide that the person or organization be named as an additional insured:
- a.** Under the ISO CG 20 10 (04/13 edition, any subsequent edition or if no edition date is specified); or
 - b.** With respect to ongoing operations (if no form is specified),
- such person or organization is then an additional insured only to the extent that "bodily injury", "property damage" or "personal and advertising injury" is caused, in whole or in part by:

- (1)** Your acts or omissions; or
- (2)** The acts or omissions of those acting on your behalf,

in the performance of your ongoing operations, which is the subject of the written contract or written agreement.

However, solely with respect to this Paragraph **3.**, insurance afforded to such additional insured:

- (a)** Only applies to the extent permitted by law;
 - (b)** Will not be broader than that which you are required by the written contract or written agreement to provide for such additional insured; and
 - (c)** Only applies if the "bodily injury", "property damage" or "personal and advertising injury" offense occurs during the policy period and subsequent to your execution of the written contract or written agreement.
- 4.** If neither Paragraph **1.** nor Paragraph **2.** above apply and such written contract or written agreement requires that you provide that the person or organization be named as an additional insured:
- a.** Under the ISO CG 20 37 (04/13 edition, any subsequent edition or if no edition date is specified); or
 - b.** With respect to the "products-completed operations hazard" (if no form is specified),
- such person or organization is then an additional insured only to the extent that "bodily injury" or "property damage" is caused, in whole or in part by "your work" and included in the "products-completed operations hazard", which is the subject of the written contract or written agreement.

However, solely with respect to this Paragraph **4.**, insurance afforded to such additional insured:

- (1)** Only applies to the extent permitted by law;
- (2)** Will not be broader than that which you are required by the written contract or written agreement to provide for such additional insured;
- (3)** Only applies if the "bodily injury" or "property damage" occurs during the policy period and subsequent to your execution of the written contract or written agreement; and
- (4)** Does not apply to "bodily injury" or "property damage" caused by "your work" and included within the "products-completed operations hazard" unless the written contract or written agreement specifically requires that you provide such coverage to such additional insured.

- B.** Solely with respect to the insurance afforded to any additional insured referenced in Section **A.** of this endorsement, the following additional exclusion applies:

This insurance does not apply to "bodily injury", "property damage" or "personal and advertising injury" arising out of the rendering of, or failure to render, any professional architectural, engineering or surveying services including:

1. The preparing, approving or failing to prepare or approve maps, shop drawings, opinions, reports, surveys, field orders, change orders or drawings and specifications; or
2. Supervisory, inspection, architectural or engineering activities.

This exclusion applies even if the claims against any insured allege negligence or other wrongdoing in the supervision, hiring, employment, training or monitoring of others by that insured, if the "occurrence" which caused the "bodily injury" or "property damage", or the offense which caused the "personal and advertising injury", involved the rendering of or the failure to render any professional architectural, engineering or surveying services.

- C.** Solely with respect to the coverage provided by this endorsement, the following is added to Paragraph **2. Duties In The Event Of Occurrence, Offense, Claim Or Suit** of Section **IV – Commercial General Liability Conditions**:

The additional insured must see to it that:

- (1) We are notified as soon as practicable of an "occurrence" or offense that may result in a claim;
- (2) We receive written notice of a claim or "suit" as soon as practicable; and
- (3) A request for defense and indemnity of the claim or "suit" will promptly be brought against any policy issued by another insurer under which the additional insured may be an insured in any capacity. This provision does not apply to insurance on which the additional insured is a Named Insured if the written contract or written agreement requires that this coverage be primary and non-contributory.

- D.** Solely with respect to the coverage provided by this endorsement:

1. The following is added to the **Other Insurance** Condition of Section **IV – Commercial General Liability Conditions**:

Primary and Noncontributory insurance

This insurance is primary to and will not seek contribution from any other insurance available to an additional insured provided that:

- a. The additional insured is a Named Insured under such other insurance; and
- b. You are required by written contract or written agreement that this insurance be primary and not seek contribution from any other insurance available to the additional insured.

2. The following paragraph is added to Paragraph **4.b.** of the **Other Insurance** Condition under Section **IV – Commercial General Liability Conditions**:

This insurance is excess over:

Any of the other insurance, whether primary, excess, contingent or on any other basis, available to an additional insured, in which the additional insured on our policy is also covered as an additional insured on another policy providing coverage for the same "occurrence", offense, claim or "suit". This provision does not apply to any policy in which the additional insured is a Named Insured on such other policy and where our policy is required by a written contract or written agreement to provide coverage to the additional insured on a primary and non-contributory basis.

- E.** This endorsement does not apply to an additional insured which has been added to this Coverage Part by an endorsement showing the additional insured in a Schedule of additional insureds, and which endorsement applies specifically to that identified additional insured.

- F.** Solely with respect to the insurance afforded to an additional insured under Paragraph **A.3.** or Paragraph **A.4.** of this endorsement, the following is added to Section **III – Limits Of Insurance**:

Additional Insured – Automatic – Owners, Lessees Or Contractors Limit

The most we will pay on behalf of the additional insured is the amount of insurance:

1. Required by the written contract or written agreement referenced in Section **A.** of this endorsement; or
2. Available under the applicable Limits of Insurance shown in the Declarations,
whichever is less.

This endorsement shall not increase the applicable Limits of Insurance shown in the Declarations.

All other terms, conditions, provisions and exclusions of this policy remain the same.

Waiver Of Subrogation (Blanket) Endorsement



Policy No.	Eff. Date of Pol.	Exp. Date of Pol.	Eff. Date of End.	Producer	Add'l. Prem	Return Prem.
GLO138723202	7/1/2024	7/1/2025			\$	\$

THIS ENDORSEMENT CHANGES THE POLICY. PLEASE READ IT CAREFULLY.

This endorsement modifies insurance provided under the:

Commercial General Liability Coverage Part

The following is added to the **Transfer Of Rights Of Recovery Against Others To Us Condition**:

If you are required by a written contract or agreement, which is executed before a loss, to waive your rights of recovery from others, we agree to waive our rights of recovery. This waiver of rights shall not be construed to be a waiver with respect to any other operations in which the insured has no contractual interest.

WAIVER OF OUR RIGHT TO RECOVER FROM OTHERS ENDORSEMENT

We have the right to recover our payments from anyone liable for an injury covered by this policy. We will not enforce our right against the person or organization named in the Schedule. (This agreement applies only to the extent that you perform work under a written contract that requires you to obtain this agreement from us.)

This agreement shall not operate directly or indirectly to benefit anyone not named in the Schedule.

Schedule

ALL PERSONS AND/OR ORGANIZATIONS THAT ARE REQUIRED BY WRITTEN CONTRACT OR AGREEMENT
WITH THE INSURED, EXECUTED PRIOR TO THE ACCIDENT OR LOSS, THAT WAIVER OF SUBROGATION
BE PROVIDED UNDER THIS POLICY FOR WORK PERFORMED BY YOU AND FOR THAT PERSON
AND/OR ORGANIZATION

This endorsement changes the policy to which it is attached and is effective on the date issued unless otherwise stated.

(The information below is required only when this endorsement is issued subsequent to preparation of the policy.)

Endorsement

Effective Policy No WC138723302

Endorsement No.

Insured

Premium \$

Insurance Company

Countersigned by _____

2. **Electronic data** means information, facts or programs stored as or on, created or used on, or transmitted to or from computer software, including systems and applications software, hard or floppy disks, CD-ROMS, tapes, drives, cells, data processing devices or any other media which are used with electronically controlled equipment.
 3. **Loss** means those sums actually paid that the **insured** is legally obligated to pay as damages for the settlement or satisfaction of a claim because of injury or offense, after making proper deductions for all recoveries and salvage. However:
 - a. Under **Coverage A**:
 - (1) **Loss** also includes defense expenses and supplementary payments if **underlying insurance** includes defense expenses and supplementary payments in the Limits of Insurance; and
 - (2) **Loss** does not include defense expenses and supplementary payments if **underlying insurance** does not include defense expenses and supplementary payments in the Limits of Insurance.
 - b. Under **Coverage B**, **loss** does not include defense expenses and supplementary payments.
 4. **Other insurance** means a policy of insurance providing coverage that this policy also provides. **Other insurance** includes any type of self-insurance or other mechanisms by which an **insured** arranges for funding of legal liabilities.

Other insurance does not include **underlying insurance** or a policy of insurance specifically purchased to be excess of this policy providing coverage that this policy also provides.
 5. **Pollutants** mean any man-made or naturally occurring solid, liquid, gaseous or thermal irritant or contaminant, including but not limited to: smoke; vapor; soot; fumes; acids; alkalis; chemicals and waste. Waste includes materials to be recycled, reconditioned or reclaimed.
 6. **Suit** means a civil proceeding in which injuries or damages to which this insurance applies are alleged. **Suit** includes:
 - a. An arbitration proceeding in which such damages are claimed and to which the **insured** must submit pursuant to law or contract or does submit with our consent; or
 - b. Any other alternative dispute resolution proceeding in which such damages are claimed and to which the **insured** submits with our consent.
 7. **Underlying insurance** means the policy or policies of insurance listed in the Schedule of Underlying Insurance forming a part of this policy. We will only be liable for amounts in excess of the Limits of Insurance shown in the Schedule of Underlying Insurance for any **underlying insurance**.
- B. The following definitions are applicable to **Coverage A** only:
1. **Hostile fire** means one which becomes uncontrollable or breaks out from where it was intended to be.
 2. **Insured** means:
 - a. You;
 - b. Any person or organization included as an **insured** in **underlying insurance**; and
 - c. Any person or organization qualifying as an additional **insured** in **underlying insurance** but only to the same extent that such person or organization is an additional **insured** under such **underlying insurance**.
 3. **Non-Admitted Jurisdiction** means:
 - a. Any country or political subdivision in which we are not licensed or permitted to insure risks and where doing so would violate the insurance laws and regulations of such jurisdiction; or
 - b. Any country or political subdivision where we are prevented by law from investigating, defending or settling an **occurrence** or **suit**.
 4. **Occurrence** means a covered event as defined in **underlying insurance**.
 5. **Qualified Entity** means any entity, person or organization that is not an **insured** under this policy and would qualify as an **insured** under this policy, but for the fact that the entity is registered, domiciled or has ongoing operations in a **non-admitted jurisdiction**.

Nothing herein will be construed to make this policy subject to the terms, conditions and limitations of such **other insurance**.

14. Premium

The premium for this policy as stated in Item **6.** of the Declarations is a flat premium. It is not subject to adjustment unless an endorsement is attached to this policy.

15. Separation of Insureds

Except with respect to the Limits of Insurance, and any rights or duties specifically assigned to the first **Named Insured**, this insurance applies:

- a. As if each **named insured** were the only **named insured**; and
- b. Separately to each **insured** against whom claim is made or **suit** is brought.

16. Terms Conformed to Statute

The terms of this policy which are in conflict with the statutes, laws, ordinances or regulations in any country, jurisdiction, state or province where this policy is issued are amended to conform to such statutes, laws, ordinances or regulations. If we are prevented by law or statute from paying on behalf of the **insured**, then we will, where permitted by law or statute, indemnify the **insured**.

17. Transfer of Rights of Recovery Against Others to Us

- a. If the **insured** has rights to recover all or part of any payment we have made under this insurance, those rights are transferred to us. The **insured** must do nothing after the **loss** to impair them. At our request, the **insured** will bring **suit** or transfer those rights to us and help us enforce them.

However, if any **insured** is required by a written contract or agreement which is executed before a **loss** to waive their rights of recovery from others, we agree to waive our rights of recovery. This waiver of rights shall not be construed to be a waiver with respect to any other operations for which the **insured** has not waived their rights of recovery by contract.

- b. Any amount recovered will be apportioned in the inverse order of payment of **loss** to the extent of actual payment. The expenses of all such recovery proceedings will be apportioned in the ratio of respective recoveries.

18. Transfer of Your Rights and Duties

Your rights and duties under this insurance may not be transferred without our written consent. If you die, then your rights and duties will be transferred to your legal representative, but only while acting within the scope of duties as your legal representative. Until your legal representative is appointed, anyone having temporary custody of your property will have your rights and duties but only with respect to that property.

19. When Loss is Payable

Coverage under this policy will not apply until the **insured**, or the **insured's** underlying insurer has paid or is legally obligated to pay the full amount of the Underlying Limits of Insurance or **Retained Limit**.

When the amount of **loss** is determined by an agreed settlement or on a final judgment against an **insured** obtained after an actual trial, we will promptly pay on behalf of the **insured** the amount of **loss** covered under the terms of this policy. The first **Named Insured** will promptly reimburse us for any amount within the **Retained Limit** paid by us.

20. Violation of Economic or Trade Sanctions

If coverage for a claim or **suit** under this policy is in violation of any economic or trade sanctions of the United States of America then coverage for that claim or **suit** will be null and void.

B. The following Condition is applicable to **Coverage A** and **Coverage B**:

1. Notice of Occurrence, Claim or Suit

- a. You must see to it that we are notified as soon as practicable of an **occurrence** which may result in damages covered by this policy.

To the extent possible, notice will include:

- (1) How, when and where the **occurrence** took place;



CITY COUNCIL AGENDA ITEM

COUNCIL MEETING DATE 4/1/2025

SUBJECT: (B6c) Approval of Task Authorization No. 1 to Paul Culver Construction, Inc. for repairs at Riverwalk Park

DEPARTMENT: Parks & Recreation

GOAL: 1 - Public Safety

RECOMMENDED MOTION: Move to approve Task Authorization No. 1 with Paul Culver Construction, Inc. for an amount not to exceed \$35,770.00, and authorize the Mayor and City Clerk to execute the associated documents.

SUMMARY: Task Authorization No. 1 to ITB #24-01 General Contracting Services for Small Projects is to repair the railings at Riverwalk Park that were damaged by Hurricane Milton. The total amount of the project is not to exceed \$35,770. The term of the project will be ninety (90) days.

PRESENTER: Susan Lovallo

ATTACHMENTS:

1.	Paul Culver Construction, Inc. Task Authorization No 1 - Riverwalk Park Railing Repairs	Paul Culver Construction, Inc. Task Authorization No 1 - Riverwalk Park Railing Repairs.pdf
2.	Paul Culver Construction contract	Paul Culver Construction contract.pdf
3.	PORT ORANGE_RIVERVIEW RAILING REPAIRS_PCC PROPOSAL_02.28.2025	PORT ORANGE_RIVERVIEW RAILING REPAIRS_PCC PROPOSAL_02.28.2025.pdf
4.	Paul Culver ALL 02.10.26	Paul Culver ALL 02.10.26.pdf
5.	Sunbiz - Paul Culver	Sunbiz - Paul Culver.pdf
6.	Paul Culver TA 1 PORT ORANGE_RIVERVIEW RAILING REPAIRS_PCC PROPOSAL_02.28.2025 (1)	Paul Culver TA 1 PORT ORANGE_RIVERVIEW RAILING REPAIRS_PCC PROPOSAL_02.28.2025 (1).pdf

Jennifer Cox
Susan Lovallo
Linda Truitt

Created/Initiated - 3/11/2025
Approved - 3/13/2025
Approved - 3/18/2025

Matthew Jones
Wayne Clark

Approved - 3/19/2025
Final Approval - 3/20/2025

TASK AUTHORIZATION NO. 1
Standard Contract for Services
for General Contracting Services for Small Projects
dated March 5, 2024,

Between the City of Port Orange, Florida and Paul Culver Construction, Inc.

THIS Task Authorization is entered into by and between the **CITY OF PORT ORANGE, FLORIDA**, a chartered municipal corporation with its principal place of business at 1000 City Center Circle, Port Orange, Florida 32129 (the "City") and **Paul Culver Construction, Inc.**, Florida corporation, with its principal place of business at 201 Osceola Avenue, Daytona Beach, Florida 32114 ("Contractor"), and hereinafter collectively referred to as the "Parties," and is to that certain Standard Contract for Services relating to General Contracting Services for Small Projects, as dated above, and any amendments thereto, hereinafter collectively referred to as the "Contract." The Parties, in exchange for the mutual covenants contained herein and in the Contract, agree as follows:

1. This Task Authorization expressly modifies the Contract and in the event of a conflict, the terms and conditions of this Task Authorization shall prevail.

2. In addition to all other terms and conditions contained in the Contract, Contractor shall provide Riverwalk Park Railing Repairs, and as more particularly described in the Scope of Services attached hereto and incorporated herein as **Task Authorization Exhibit "1."**

3. Contractor shall complete the services to be provided herein no later than **ninety (90) days** from the date of issuance of a written Notice to Proceed by the City to the Contractor.

4. In return for the services identified above, the City agrees to compensate Contractor at the prices set forth in Exhibit "1," attached hereto and made a part hereof, subject to a limit not to exceed **\$35,770.00**. All payments shall be governed by the Local Government Prompt Payment Act as Set forth in Sections 218.70 through 218.79, Florida Statutes, as amended.

5. This Task Authorization may be executed in one or more counterparts, each of which shall be deemed to be an original but all of which together shall constitute one and the same instrument. The delivery by facsimile or e-mail of an executed copy of this Task Authorization shall be deemed valid as if an original signature was delivered. No contract shall be formed between the Contractor and the City, until the City signs this Task Authorization.

IN WITNESS WHEREOF, the Parties have made and executed this Task Authorization for the purposes herein expressed on the dates set forth below.

Witnesses:

PAUL CULVER CONSTRUCTION, INC.

Printed Name: _____

By: _____
Paul K. Culver, President

Printed Name: _____

Date: _____

CITY OF PORT ORANGE

By: _____
Scott Stiltner, Mayor

Date: _____

ATTEST:

By: _____
Robin L. Fenwick, MMC, City Clerk

Date: _____

EXHIBIT “1”

Contractor's Quote

Consisting of 1 Page



PAUL CULVER CONSTRUCTION, INC.

QUALITY WORK BY SKILLED CRAFTSMEN. EST 2005.

License # CGC 059149

February 28, 2025

Mr. Joshua Long
Port Orange Parks & Recreation
1395 Dunlawton Avenue
Port Orange, FL 32129

Jlong@port-orange.org

RE: Riverview Railing Repairs

Dear Josh:

Thank you for extending the opportunity to Paul Culver Construction, Inc. to work with you, completing the referenced project.

We are pleased to provide the following Proposal to supply all Labor, Material, Equipment, Tools, Taxes & Insurance necessary to complete the referenced project for a lump sum price of **THIRTY-FIVE THOUSAND SEVEN HUNDRED SEVENTY DOLLARS & 00/100's (\$35,770.00)** as follows:

General Conditions

\$ 2,105

- Supervision
- General Liability & Workers Compensation Insurance
- Equipment, Tools & Site Safety/PPE/First Aid
- Daily & Final Clean-Up

Railing Repairs

\$ 29,000

- Material and labor to fabricate and install 113 pieces of 4" x 6" 316 stainless steel angle to outside of existing railing.
- Install (2) 3" wedge anchors into bulkhead per post.
- Install (2) pieces of ½ " all thread 8" long through each post with acorn nuts on the inside.
- Remove redrill and replace all thread in all existing posts and angles
- All material and hardware type 316 stainless steel

Sub-Total: \$ 31,105

Overhead & Profit: \$ 4,665

Grand Total: \$ 35,770

We appreciate the opportunity to submit this proposal and look forward to working with you.

PAUL CULVER CONSTRUCTION, INC.

Kevin B. Flynn

Kevin B. Flynn
Project Manager





CITY OF PORT ORANGE STANDARD CONTRACT FOR SERVICES

This Standard Contract for Services ("Contract") is entered into this 5 day of March, 2024, by and between the **CITY OF PORT ORANGE**, a Florida municipal corporation, whose principal address is 1000 City Center Circle, Port Orange, Florida 32129 (the "City"), and **PAUL CULVER CONSTRUCTION, INC.** ("Contractor"), a Florida corporation whose principal address is 201 Osceola Avenue, Daytona Beach, Florida 32114. The City and Contractor are collectively referred to herein as the "Parties."

1. Provision of Services

(a) The Contractor hereby agrees to perform General Contracting Services for Small Projects in accordance with Request for Proposal 24-01 ("RFP 24-01"). This Contract, together with RFP 24-01, Addendum No. 1, and Contractor's Proposal, all of which may be referred to as the "Contract" and all of which are made a part hereof by reference, shall constitute the formal written contract between the City and Contractor. For convenience, Section 3, Scope of Services of RFP 24-01 and the Contractor's Proposal as submitted by Contractor, are attached hereto as Exhibit "1". In the event of any inconsistencies or conflicts between this Contract, RFP 24-01, Contractor's Proposal, Addendum No. 1, precedence shall be given to the documents in the following order: 1) the terms and conditions of this Contract; 2) RFP 24-01; 3) Addendum No. 1; and 4) Contractor's Proposal. A complete copy of all solicitation documents is available in the Office of the City Clerk, City Hall, 1000 City Center Circle, Port Orange, Florida. Contractor represents that they are familiar with the documents that make up the Contract, as referenced hereinabove.

(b) The time, manner and place for performance of such services shall be:

Term: This Contract shall become effective on the last date the Contract is signed by the Parties and continue for a period of two (2) years ("Term").

Renewals. Upon written agreement of the Parties, this Contract may be renewed for three (3) one-year periods, subject to City Manager approval and budget appropriation.

Manner and Place: The work shall be performed in accordance with and in a manner as required by all current federal, state, county, fire, building and land development codes, laws, ordinances and regulations, and with applicable permits and licenses per the City Code of Ordinances.

Time and Essence: Contractor acknowledges that time is of the essence for this Contract.

Authorization for Services: This Contract standing alone does not authorize the purchase of any goods or services or require the City to place any orders for goods or service. Authorization for the performance of services by the Contractor under this Contract shall be in the form of written Task Authorization(s) issued and executed by the City and signed by the Contractor. A sample Task Authorization is attached hereto as Exhibit "2." Task Authorization(s) may require a Payment and Performance Bond. Task Authorization(s) requiring a Payment and Performance Bond, shall include an Exhibit attaching the required Payment and Performance Bond. The City reserves the right to

contract with other parties for the goods and services contemplated by this Contract, as determined in the City's sole and absolute discretion.

2. City Obligations. In return for the services identified above, the City agrees to compensate the Contractor at the pricing set forth in periodic written quotes at the rates set forth in Exhibit "1," attached hereto, in an amount not to exceed the appropriated budget. All payments shall be governed by the Local Government Prompt Payment Act as set forth in Sections 218.70 through 218.79, Florida Statutes, as amended.

3. Contract Documents. The following forms, attached as Exhibit "3," are an integral part of this Contract and must be completed, signed, witnessed and notarized as indicated and returned with signed Task Authorization, when required:

- (a) Front Page for Bond (F.S. § 255.05)
- (b) Combination Payment and Performance Bond (F.S. § 255.05)

4. Contract Administration. The Parks and Recreation Director, Susan Lovallo, shall perform contract administration of this Contract. The City may change the contract administrator, from time to time and at any time, upon written notice to Contractor. For notice provisions, see the paragraph below entitled "Notice."

5. Liens. Contractor acknowledges that Contractor shall not be entitled to lien the City or other public property.

6. Termination for Convenience of the City

(a) The parties agree that the City may terminate this Contract, or any work or delivery required hereunder, from time to time either in whole or part, whenever the City Manager of Port Orange shall determine that such termination is in the best interest of the City.

(b) Termination, in whole or in part, shall be effected by delivery of a Notice of Termination signed by the City Manager or his designee, mailed or delivered to the Contractor, and specifically setting forth the effective date of termination.

(c) Upon receipt of such Notice, the Contractor shall:

- (i) cease any further deliveries or work due under this Contract, on the date, and to the extent, which may be specified in the Notice;
- (ii) place no further orders with any subcontractors except as may be necessary to perform that portion of this Contract not subject to the Notice;
- (iii) terminate all subcontracts except those made with respect to contract performance not subject to the Notice;
- (iv) settle all outstanding liabilities and claims which may arise out of such termination, with the ratification of the Finance Director of Port Orange; and
- (v) use best efforts to mitigate any damages which may be sustained by the Contractor as a consequence of termination under this clause.

(d) After complying with the provisions of subparagraph (c), above, the Contractor shall submit a termination claim, in no event later than six (6) months after the effective date of termination, unless one or more extensions of three (3) months each are granted by the Finance Director.

(e) The Finance Director, with the approval of the City Manager, shall pay from the using department's budget, reasonable costs of termination, including a reasonable amount for profit on supplies or services delivered or

made prior to Notice of Termination, and further reduced by the price of the supplies not delivered or the services not provided. This Contract shall be amended accordingly, and the Contractor shall be paid the agreed amount.

(f) In the event that the parties cannot agree on the whole amount to be paid to the Contractor by reason of termination under this clause, the Finance Director shall pay the Contractor the amounts determined as follows, without duplicating any amounts which may have already been paid under the preceding paragraph of this clause:

- (i) With respect to all Contract performance prior to the effective date of Notice of Termination, the total of:
 - (1) the cost of work performed or supplies delivered;
 - (2) the cost of settling and paying any reasonable claims as provided in paragraph (c) (iv), above;
 - (3) a sum as profit on (a) determined by the Finance Director to be fair and reasonable.
- (ii) The total sum to be paid under (i) above shall not exceed the contract price, as further reduced by the contract price of work or supplies not terminated.

(g) In the event that the Contractor is not satisfied with any payments which the Finance Director shall determine to be due under this clause, the Contractor may appeal any claim to the City Council in accordance with Paragraph 23 of this contract concerning disputes.

7. Termination for Convenience for Subcontractors. In accordance with the termination for the convenience of the City provision of this contract, the Contractor shall include similar provisions in any subcontract, and shall specifically include a requirement that subcontractors make all reasonable efforts to mitigate damages which may be suffered. Failure to include such provisions shall bar the Contractor from any recovery from the City whatsoever of loss or damage sustained by a subcontractor as a consequence of termination for convenience.

8. Termination for Default. Either party may terminate this Contract, without further obligation, for the default of the other party or its agents or employees with respect to any agreement or provision contained herein. In the event of default by the contractor, the City reserves the right to procure the item(s) bid from other sources and holds the bidder responsible for excess costs incurred as a result. City Council may elect to refrain from doing business with the bidder as stipulated in City Code 2-276 Suspension and Disbarment.

9. Examination of Records

(a) The Contractor agrees that the City, or any duly authorized representative, shall, until the expiration of five (5) years after final payment hereunder, have access to and the right to examine and copy any pertinent books, documents, papers and records of the Contractor involving transactions related to this Contract.

(b) The Contractor further agrees to include in any subcontract for more than \$10,000 entered into as a result of this Contract, a provision to the effect that the subcontractor agrees that the City or any duly authorized representative shall, until the expiration of five (5) years after final payment under the subcontract, have access to and the right to examine and copy any pertinent books, documents, papers and records of such contractor involved in transactions related to such subcontract, or this Contract. The term subcontract as used herein shall exclude purchase orders for public utility services at rates established for uniform applicability to the general public.

(c) The period of access provided in subparagraphs (a) and (b) above for records, books, documents and papers which may relate to any arbitration, litigation, or the settlement of claims arising out of the performance of this contract or any subcontract shall continue until any appeals, arbitration, litigation or claims shall have been finally disposed of.

10. Public Records Compliance. Contractor shall comply with public records laws as set forth in Chapter 119, Florida Statutes, and shall specifically:

- (a) Keep and maintain public records required by the City to perform the service.
- (b) Upon request from the City's custodian of public records, provide the City with a copy of the requested record or allow the records to be inspected or copied within a reasonable time at a cost that does not exceed the cost provided in Section 119, Florida Statutes, or as otherwise provided by law.
- (c) Ensure that public records that are exempt from public records disclosure requirements are not disclosed except as authorized by law for the duration of the Contract term and following completion of the Contract if the Contractor does not transfer the records to the City.
- (d) Upon completion of the Contract, Contractor shall transfer to the City, at no cost, all public records in possession of the Contractor and destroy any duplicate public records that are exempt from public records disclosure requirements. All records stored electronically must be provided to the City, upon request from the City's custodian of public records, in a format that is compatible with the information technology systems of the City.

If Contractor does not comply with a public records request, the City shall deem the non-compliance a breach of this Contract, and the Contractor may be subject to penalties under Section 119.0701, Florida Statutes.

CONTRACTOR QUESTIONS RELATING TO CONTRACTOR'S DUTIES TO PROVIDE PUBLIC RECORDS RELATING TO THIS CONTRACT MUST BE FORWARDED TO THE OFFICE OF THE CITY CLERK, CITY HALL, 1000 CITY CENTER CIRCLE, PORT ORANGE, FLORIDA 32129; TELEPHONE: (386) 506-5563; E-MAIL: CITYCLERK@PORT-ORANGE.ORG.

11. Termination for Non-Appropriation of Funds

- (a) If funds are not appropriated for any succeeding fiscal years subsequent to the one in which this contract is entered into, for the purpose of this Contract, then the City may terminate this Contract upon thirty (30) days prior written notice to the Contractor. Should termination be accomplished in accordance with this Section, the City shall be liable only for payments due through the date of termination.
- (b) The City agrees that should it terminate in accordance with this Section, it shall not obtain services which are substantially equal to or similar to those for which this contract was entered into. This provision shall survive any termination of the Contract.

12. Insurance. Contractor shall maintain insurance, as required herein, during the life of this Contract. Contractor shall provide to the City, a certificate of insurance endorsing the City of Port Orange as an additional named insured. All insurance coverages of the Contractor shall be primary and non-contributory. All insurance coverages of the Contractor shall not seek contribution from any other insurance or self-insurance available to the City. For workers' compensation coverage, the Contractor's insurance certificate shall include the insurer's waiver of subrogation in lieu of endorsing the City as an additional insured for workers' compensation. The City shall not accept Workers' Compensation Exemptions. Contractor may use leased employees if the Contractor ensures that all workers who access the jobsite are employees covered by the employee leasing company, and no non-employees are permitted to access the jobsite. Any Contractor using a leased employee shall complete the City's Leased Employee Affidavit Form Exhibit. Policies for Workers' Compensation may be issued by companies authorized as a group self-insurer by F.S. 440.572.

Policies other than Workers' Compensation shall be issued by insurers licensed and/or duly authorized under Florida Law to do business in the State of Florida and all insuring companies are required to have a minimum rating

of "A-" in the "Best Key Rating Guide" published by A.M. Best & Company, Inc. Contractor shall not commence work under this Contract until the City has received a certificate or certificates of insurance with endorsement evidencing the required insurance. Insurer shall provide the City written notice of cancellation, nonrenewal or any other changes in coverage no later than thirty (30) days prior to the effective date of the change and shall provide notice to the City no later than 10 days after non-payment. The Certificates of Insurance and required insurance policies shall contain provisions that thirty (30) days prior written notice shall be given to the City of any cancellation, intent not to renew, or reduction in the policies or coverages.

Contractor shall require and ensure each of its subcontractors to maintain, until the completion of the subcontractor's work, insurance of the types and to the limits set forth herein. All insurance coverages shall be primary and non-contributory. All insurance coverages of the subcontractors shall not seek contribution from any other insurance or self-insurance available to the City. The Contractor is responsible for ensuring that its subcontractors maintain the required coverage. Failure of the Contractor to ensure the subcontractors maintain the required coverage, shall not relieve the Contractor of any contractual responsibility, obligation or liability.

The City reserves the right to increase insurance coverage as determined for higher risk contracts.

The acceptance by the City of any Certificate of Insurance does not constitute approval or agreement by the City that the insurance requirements have been satisfied or that the insurance policy shown on the Certificate of Insurance is in compliance with this Contract and does not waive the insurance required by this Contract.

Should at any time the Contractor or subcontractors not maintain the insurance coverages required herein, the City may terminate the Contract or at its sole discretion shall be authorized to purchase such coverages and charge the Contractor for such coverages purchased. The City shall be under no obligation to purchase such insurance, nor shall it be responsible for the coverages purchased or the insurance company or companies used. The decision of the City to purchase such insurance coverages shall in no way be construed to be a waiver of any of its rights under the Contract.

Standard Insurance Requirements				
	Insurance	Standards		Additional Requirements
☒	<u>Workers' Compensation</u> The Contractor shall maintain coverage for its employees with statutory workers' compensation limits, and no less than the limits indicated in the Schedule of Limits for Employers' Liability. Said coverage shall include a waiver of subrogation in favor of the City. The City will not accept elective exemptions. Any contractor using an employee leasing company shall complete the Leased Employee Affidavit Form Exhibit.	<u>Contract Amount</u> Up to \$10 million \$10 - \$20 million Contracts over \$20 million To Be Determined by the City.	<u>Limits</u> Statutory/\$500,000 Statutory/\$1,000,000	☐ If Contract requires work on or about navigable waters, Longshoreman's and Harbor Workers' Coverage required. ☐ If vessels involved, Jones Act coverage with limits of \$500,000 required.

☒	Comprehensive General Liability (including Completed Operations and Contractual Liability)	Limits: Combined Single Limit Bodily Injury and Property damage \$1,000,000 occurrence \$1,000,000 aggregate	☐ When work is on or under Railroad rights of way or properties, the Contractor shall take out and maintain during the life of the Contract, Railroad protective liability and property damage insurance in amounts as requested by the Railroad.
☒	Comprehensive Business, Automobile Liability to include all owned, hired and non-owned automobiles.	Limits: Auto Liability Bodily Injury and Property Damage: \$1,000,000 each occurrence \$1,000,000 aggregate	
Additional Insurance Requirements			
☐	Property Insurance Builders Risk. <u>Additional Coverage:</u>	Limits: Buildings - Completed value of Contract. "All Risk" coverage on latest ISO for or its equivalent. Permission granted to occupy. Owner named as insured AIMA	If Agreement requires handling or installation of Owner's equipment, coverage should be furnished on "All Risk" form, including transit and Owner shall be named.
☐	Professional Liability	Limits: Coverage - \$1,000,000	
☐	Installation Floater (IT)	Limits: Coverage - \$ To be determined.	
☐	Contractor Pollution Liability	Limits: Coverage - \$1,000,000	
☐	Errors and Omissions	Limits: Coverage - \$1,000,000	
☐	Umbrella Policy	Limits: Coverage - \$ To be determined.	
☐	Payment and Performance Bond Required	Limits: Coverage - Equal to amount of Contract.	
☐	City Manager waives Payment and Performance Bond for work under \$200,000.00.		
☐	Unless otherwise required by law, City Manager waives Insurance for FOB goods.		

13. A Contract for the purchase of supplies shall be governed by the City of Port Orange Code of Ordinances, as amended, and such supplies shall be deemed "goods," as defined therein.

14. Assignability of Contract. Neither this contract, nor any part hereof, may be assigned by the Contractor to any other party without the express written approval of the City Council.

15. Modifications or Changes to this Contract

(a) Change Orders. The Department Head, with the concurrence of the City's signatory as required by the City's Purchasing Policy, shall without notice to any sureties, have the authority to order changes in this Contract which affect the cost or time of performance. Such changes shall be ordered in writing specifically designated to be a change order. Such orders shall be limited to reasonable changes in the services to be performed or the time of the performance. The City will not be held liable for any changes which have not been properly authorized and approved in accordance with this Contract.

(b) If any change under this clause causes an increase or decrease in Contractor's cost of, or time required for the performance of the work hereunder, Contractor shall receive an equitable adjustment in accordance with subparagraph (d), which shall include all compensation to the Contractor, or the City, of any kind in connection with such change, including all costs and damages related to or incidental to such change.

(c) Contractor need not perform any work described in any change order unless it has received a certification from the City that there are funds budgeted and appropriated sufficient to cover the cost of such changes.

(d) No claim for changes ordered hereunder shall be considered if made after final payment in accordance with the Contract.

16. Sovereign Immunity. The City expressly retains all rights, benefits and immunities of sovereign immunity in accordance with Section 768.28, Florida Statutes. Notwithstanding anything set forth in any section of this Contract to the contrary, nothing in this Contract shall be deemed as a waiver of immunity or limits of liability of the City beyond any statutory limited waiver of immunity or limits of liability which may have been adopted by the Florida Legislature or may be adopted by the Florida Legislature and the cap on the amount and liability of the City for damages regardless of the number or nature of claims in tort or equity shall not exceed the dollar amount set by the legislature for tort. Nothing in this Contract shall inure to the benefit of any third party for the purpose of allowing any claim against the City which would otherwise be barred under the Doctrine of Sovereign Immunity or operation of law.

17. Warranties. Contractor warrants that (1) the supplies to be provided to the City pursuant to this Contract are fit and sufficient for the purpose intended; (2) the supplies are merchantable, of good quality, and free from defects, whether patent or latent, in material or workmanship, and (3) the supplies sold to the City pursuant to this Contract conform to the standards required by this Contract.

Contractor further warrants that Contractor has title to the supplies provided, and that the supplies are free and clear of all liens encumbrances, and security interests. All warranties made in this Contract, together with service warranties and guarantees, shall run to the City and its successors and assigns.

18. Additional Warranties. Contractor further expressly warrants that materials and workmanship are warranted from defect for a one-year period. This is a minimum acceptable warranty.

19. Additional Bond Security. If any surety bond furnished in connection with this Contract becomes unacceptable to the City, Contractor shall promptly furnish such additional security as may be required from time to time to protect the interests of the City and a person supplying labor and materials in the prosecution of work contemplated by this Contract. Contractor expressly acknowledges that if the work to be performed hereunder is a public work, a Payment and Performance Bond, in accordance with Florida Statutes Section 255.05, in a form acceptable to the City, shall be provided and recorded with the Clerk of Volusia County at Contractor's expense.

20. Inspection

(a) All supplies (which term throughout this clause includes without limitation raw materials, components, intermediate assemblies, and their products) shall be subject to inspection and test by the City, to the extent practicable at all times and places including the place of manufacturer, and in any event prior to acceptance.

(b) In the event any supplies or lots of supplies are defective in material or workmanship, or otherwise not in conformity with the requirements of this Contract, the City shall have the right either to reject them (with or without instructions as to their disposition) or to require their correction. Supplies or lots of supplies which have been rejected or required to be corrected shall be removed or, if permitted or required by the Finance Director, corrected in place by and at the expense of Contractor promptly after notice, and shall not thereafter be tendered for acceptance unless the former rejection or requirement of correction is disclosed. If Contractor fails promptly to remove such supplies or lots of supplies which are required to be removed or promptly to replace or correct such supplies or lots of supplies, the City may either (i) by contract or otherwise replace or correct such supplies and charge Contractor the cost for such replacement or correction; or (ii) may terminate this Contract for default as provided in the clause of this Contract entitled "Termination for Default." Unless Contractor corrects or replaces such supplies within the

delivery schedule, the Finance Director may require the delivery of such supplies at a reduction in price, which is equitable under the circumstances. Acceptance or rejection of the supplies shall be made as promptly as practicable after delivery, except as otherwise provided in this Contract. Failure to inspect and accept or reject supplies shall neither relieve Contractor from responsibility for such supplies as are not in accordance with the Contract requirements nor impose liability on the City therefor.

(c) The inspection and test by the City of any supplies or lots thereof does not relieve Contractor from any responsibility regarding defects or other failures to meet the Contract requirements, which may be discovered prior to acceptance. Except as otherwise provided in this Contract, acceptance shall be conclusive except as regards latent defects, fraud, or such gross mistakes as amount to fraud.

21. Liability for Loss or Damage.

(a) Contractor shall be liable for any loss of, or damage to, City property caused by the negligence, recklessness, or intended wrongful misconduct of Contractor, his/its agents, servants and employees and shall indemnify and save the City harmless against all actions, proceedings, claims, demands, costs, damages and expenses, including attorney's fees, by reason of any suit or action brought for any actual or alleged injury to or death of any person or damage to property other than City property, resulting from the performance of the Contract by Contractor, his/its agents, servants and employees. Contractor shall submit a full written report to the Finance Director within twenty-four (24) hours following the occurrence of such damage, loss or injury.

(b) To the fullest extent permitted by law, in addition to the express duty to indemnify City when there is any causal connection between Contractor's work and any injury, loss, damage, death or property damage, Contractor expressly undertakes a duty to defend City as a separate duty, independent of and broader than the duty to indemnify. The duty to defend agreed to by Contractor hereby expressly include all costs of litigation, attorney's fees, settlement costs and reasonable expenses in connection with the litigation, whether or not the claims made for loss, injury, damage or property damage are valid or groundless and regardless of whether the defense of City is maintained by the City or assumed by Contractor as long as the claims made could be causally connected to Contractor as reasonable determined by City.

22. Non-discrimination. During the performance of this Contract, Contractor agrees as follows:

(a) Contractor will not discriminate against any employee or applicant for employment because of race, religion, color, sex, disability, marital status, age or national origin, except where such is a bona-fide occupational qualification reasonably necessary to the normal operation of Contractor. Contractor agrees to post in conspicuous places, available to employees and applicants for employment, notices setting forth the provisions of this non-discrimination clause. Contractor agrees and fully supports and complies with the Americans with Disabilities Act of 1990.

(b) Contractor shall state in all solicitations or advertisements for employees placed by or on behalf of Contractor that Contractor is an equal opportunity employer.

(c) Notices, advertisements and solicitations placed in accordance with federal law, rule or regulation shall be deemed sufficient compliance with this provision. Contractor shall include the provisions of the foregoing subparagraphs (a), (b), and (c) in every subcontract or purchase order of over \$10,000 so that the provisions will be binding upon each subcontractor or vendor.

23. Disputes. The City Manager, who shall reduce his decision to writing and mail or otherwise furnish a copy thereof to Contractor, shall decide disputes with respect to this Agreement. The decision by the City Manager shall be final and binding unless, within five (5) business days from the date of delivery of the decision of the City Manager,

appeal is made to the City Council in writing and delivered to the City Clerk, Robin L. Fenwick, MMC. The decision of the City Council shall be final and binding unless set aside by a court of competent jurisdiction as fraudulent, capricious, arbitrary, or so grossly erroneous as necessary to imply bad faith, or not to be supported by any evidence.

24. Force Majeure. Neither party shall be liable for any delay in performance or failure to perform any obligation hereunder if, and to the extent that, such failure or delay is caused by an event of Force Majeure. Force Majeure shall mean any act, event or condition that is beyond the party's reasonable control, that materially and adversely affects the party's ability to perform its obligations hereunder, and that is not the result of the party's willful neglect, error, omission or failure to exercise reasonable due diligence.

25. E-Verify. Contractor shall utilize the U.S. Department of Homeland Security's E-Verify system to verify the employment eligibility of all new employees hired by the Contractor during the term of this Contract and shall expressly require any sub-contractors performing services pursuant to this Contract to likewise utilize the U.S. Department of Homeland Security's E-Verify system to verify the employment eligibility of all new employees hired by the sub-contractor during the term of this Contract.

26. Controlling Law. **THIS AGREEMENT CONTAINS IMPORTANT MATTERS AFFECTING LEGAL RIGHTS AND IS ACCEPTED AND ENTERED INTO IN FLORIDA AND ANY QUESTION REGARDING ITS VALIDITY, CONSTRUCTION, ENFORCEMENT, OR PERFORMANCE SHALL BE GOVERNED BY FLORIDA LAW. ANY LEGAL PROCEEDING ARISING FROM OR IN ANY WAY REGARDING THE AGREEMENT SHALL HAVE ITS VENUE LOCATED EXCLUSIVELY IN THE CIRCUIT COURT OF VOLUSIA COUNTY, FLORIDA, AND THE PARTIES HEREBY EXPRESSLY CONSENT AND SUBMIT THEMSELVES TO THE PERSONAL JURISDICTION AND VENUE OF THE COURT.**

27. Additional Provisions. This Contract includes all additional provisions as may have been outlined in written quotes and purchase orders and any attachments or exhibits to this Contract whether delivered herewith or subsequently approved as a part hereof, such as drawings or technical specifications prepared in the performance of this work. In the event of a conflict between any attachments or exhibits to this Contract, and this Contract, the language of this Contract shall control.

28. Integration. This Contract and the documents incorporated herein by reference shall constitute the whole agreement between the parties. There are no promises, terms, conditions, or obligations other than those contained herein, and this Contract shall supersede all previous communications, representations, or agreements, written or verbal, between the parties hereto.

29. Notice. For purposes of this agreement, notices shall be sent as follows:

City: City of Port Orange
Attention: City Manager
1000 City Center Circle
Port Orange, Florida 32129
(386) 506-5501

Copy to: City of Port Orange
Attention: Susan Lovallo, Parks and Recreation Director
1000 City Center Circle
Port Orange, Florida 32129
(386) 506-5852

Contractor: Paul Culver Construction, Inc.
Attention: Paul K. Culver, President
201 Osceola Avenue
Daytona Beach, Florida 32114
(386) 763-6200 – Telephone
paul@paulculverconstruction.com

Any notice or other communication given under the Contract will be in writing and delivered by hand, sent by facsimile (provided acknowledgement of receipt thereof is delivered to the sender), sent by certified, registered mail, or sent by any nationally recognized overnight courier service to the addresses provided herein. The parties may, from time to time and at any time, change their respective addresses and each will have the right to specify as its address any other address by at least 10 days written notice to the other party.

30. Contract Construction

This Agreement may be executed in one or more counterparts, each of which shall be deemed to be an original but all of which together shall constitute one and the same instrument. The delivery by facsimile or e-mail of an executed copy of this Agreement shall be deemed valid as if an original signature was delivered. No contract shall be formed between Contractor and the City until the City signs this Agreement.

31. Authority to Sign. Each person signing this Agreement warrants that he or she is duly authorized to do so and to bind the respective party to the Agreement.

[Remainder of this page intentionally left blank]

Witnesses:

PAUL CULVER CONSTRUCTION, INC.


Printed Name: Aron Pacholsky


Printed Name: Kaitlin Knox


By: 
Paul K. Culver, President

If this Contract is signed by an individual not identified as the President of the corporation in the records of the Florida Department of State, Division of Corporations, please provide written authorization for that individual to enter into contracts on behalf of the corporation.

Date: February 26, 2024



CITY OF PORT ORANGE

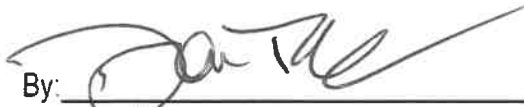By: 
Donald O. Burnette, Mayor

Date: 3/5/2024

ATTEST:



By: 
Robin L. Fenwick, MMC, City Clerk

Date: 3/5/2024

EXHIBIT “1”

Contractor's Quote

Consisting of 4 Pages



(ATTACHMENT 1) - SERVICES COSTS/FEES PROPOSAL

Complete, sign and date and include under Tab E in proposal

RFP #24-01

General Contracting Services for Small Projects

Please complete all fields shown in green and include with your proposal.			
Name of Business:	PAUL CULVER CONSTRUCTION, INC		
Contact Person:	Paul K. Culver		
Email Address:	paul@paulculverconstruction.com		
Authorized Signature:			
NOTE: All quoted hourly rates are to include all costs associated with the position, such as overhead, benefits, administrative costs and incidentals.			
In the blank Description spaces below, if there are any additional positions that will be used for the services outlined in this RFP, please add the position names and hourly rates that coincide with them.			
Description	Unit of Measure	Unit Cost Normal Business Hours (As outlined in Section 3 of RFP)	Unit Cost After Normal Business Hours, Weekends, Holidays (As outlined in Section 3 of RFP)
General Manager or equivalent	Hour	95.00	95.00
Project Manager or equivalent	Hour	85.00	85.00
Project Supervisor /Superintendent or equivalent	Hour	80.00	80.00
Project Coordinator or equivalent	Hour	53.00	78.00
General Carpenter	Hour	50.00	75.00
Tradesman	Hour	50.00	75.00
Journeyman	Hour	50.00	75.00
General Laborer	Hour	31.00	53.00
	Hour		
	Hour		
	Hour		
	Hour		
	Hour		
	Hour		
Markup for subcontractor costs, materials, equipment rentals and any other costs not associated with Contractor's quoted labor rates (not to exceed 20%)	%	17.5 %	

SECTION 3 – SCOPE OF SERVICES AND REQUIREMENTS

SCOPE OF WORK: The City of Port Orange (City) is soliciting sealed proposals for General Contracting Services for projects throughout the City with an estimated cost of less than \$200,000 each on an as-needed basis.

The specifications are listed below and on the Services Costs/Fees Proposal Form. General Contractors will be responsible for meeting all specifications as outlined herein and on the Services Costs/Fees Proposal Form.

The City reserves the right to offer any project to any selected General Contractor (Contractor) regardless of the estimated dollar amount of the work, and to contract using a purchase order issued by the City.

SERVICE AND PRODUCT WARRANTY

All Products are warranted by the Proposer to be free from defects in materials and workmanship. The awarded Contractor will promptly replace any product that proves to be defective at no cost to the City or refund the City the purchase price. The Contractor will be responsible for repairing all of its work during the warranty period, at **no cost** to the City. Contractor agrees to repair and return faulty or defective equipment within thirty (30) days from receipt of request from the City or provide a temporary replacement. Manufacturers standard warranty shall be maintained with the application of all materials furnished for any work performed under the contract resulting from this solicitation. It is the Contractor's responsibility to perform preventive maintenance pursuant to the manufacturer's standard warranty guidelines during the term of the warranty. The Contractor shall provide a one (1) year warranty from the manufacturer, which will include all related products including labor, on all repair and installation work. Warranties for new work shall be for a total of one (1) year unless a different duration is requested by the City. In addition to all other warranties, the Contractor shall be responsible for faulty labor or workmanship and shall promptly correct improper work, without cost to the City, within 24 hours after receipt of notification of such faulty labor or workmanship. If the Contractor fails to correct defects within 24 hours, the City shall be entitled to have such work remedied by an authorized and certified installer, and the General Contractor shall be fully liable for all costs and expenses incurred by the City to remediate the defect(s). Payments in full or otherwise do not constitute a waiver of this warranty.

The Contractor shall reimburse the City for any losses or damages to the City and or personal property as a result of water or other damages due to faulty workmanship and or materials. The Contractor shall provide ready availability of parts and service to maintain all items when requested. The Contractor must provide service within the warranty period. If the repairs cannot be made at the location where the item is located, the Contractor must pick up the item, repair the item and return the item to the location where it is being used. The warranty period(s) will commence on the date of the acceptance by the City. The Contractor shall provide two (2) copies of documentation of all warranty coverage associated with work performed against this Contract, including all manufacturers' warranties. At a minimum, this documentation shall include:

1. Manufacturer and purchasing information;
2. Building physical addresses work was completed on;
3. Number of operating units;
4. Warranty start and expiration dates;
5. Specific warranty coverage detail;
6. Building and specific location on which warranted work was completed on items installed;
7. Points of contact for Warranty work, with address and telephone number;
8. All documentation provided by the manufacturer, including preventive maintenance warranty requirements.

All system installation and repairs shall be accomplished in accordance with applicable standards and specification of the City and individual manufacturer's installation recommendations. It will be the Contractor's responsibility for any and all clearing or cleaning of installation site.

All requested work shall be completed in accordance with all federal, state and local codes, and shall be inspected for compliance by the City's Building Code Enforcement inspector.

The Contractor shall be certified by the systems manufacturers as qualified to install systems (new, restoration or repairs). A written certification from each system manufacturer shall be submitted with bid package or within 24 hours of request. If the Contractor is not certified to install a specific manufacturer's product, the Contractor shall enter into a Sub-contract with a certified installer.

The Contractor shall, and in addition to all other guarantees, be responsible for faulty labor or workmanship and shall promptly correct improper work, without cost to the City, within 24 hours after receipt of notification of such faulty labor or workmanship. If the Contractor fails within 24 hours to correct defects, the Owner shall be entitled to have such work remedied and the Contractor shall be fully liable for all costs and expense reasonably incurred by the City. Payments in full or otherwise do not constitute a waiver of this guarantee. The guarantee period shall be effective for one (1) year after acceptance of the work by the City.

SERVICE REQUIREMENTS

The Contractor shall have sufficient number of personnel, materials, transportation and an adequate inventory of tools and equipment to perform work at the job site.

The Contractor shall provide sufficient staff, resources and facilities to ensure that the City's business is handled in a timely manner.

If the Contractor is unable to perform the work in a timely manner as agreed upon, the City shall have the right to rescind the Purchase Order and award to another Contractor.

If the Contractor for any reason fails to remain a Contractor for the City, then all records pertaining to City projects, scheduling, paperwork, warranty information and technical data shall be surrendered to the City within 10 business days.

Normal business hours for the City are 7:00a.m. to 5:00p.m. Monday through Friday. From time to time, work may be requested to be performed after normal business hours, on weekends, or holidays. If work to be performed under this contract is needed after normal business hours, such work must be approved by the City in writing prior to such work beginning. Any work done after normal business hours must be reflected as such on supporting documentation that accompanies applications for payment or invoices.

Emergency Work Requests may be needed from time to time. The Contractor must be able to meet the City's authorized representative within one (1) hour of notice at the job site, to review the scope of work, provide an estimate, and proceed with work after approval by owner, and in general be responsive to the emergency request.

The Contractor shall have at the time of the proposal opening and throughout the term of any contract, a current Florida General Contractors state license applicable to the performance of work as described.

The City reserves the right on a project-by-project basis to provide materials at which time the cost of materials will be deducted from the project price. The City will negotiate with the Contractor prior to the start of the project.

The City authorized representative shall provide a set of plans to the Contractor with a detailed scope of work which identifies the specific job description and the project schedule. A survey shall be conducted by the City's authorized representative or an approved consultant (depending on the size of the project at the discretion of the authorized City representative).

The Contractor acknowledges that work will be performed only after receipt of an authorized Notice to Proceed and/or Purchase Order. If during the course of work, the Contractor encounters unforeseen conditions which impact the cost of the work and which could not initially be evaluated, the Contractor shall not proceed without written authorization in the form of a change order and a change to the Purchase Order.

The Contractor's required time of performance shall commence when the Contractor mobilizes at the job site. Any travel time expenses shall be borne by the Contractor and will not be reimbursed by the City. The Contractor shall be responsible for notifying the City in writing of any conditions detrimental to proper and timely completion of work, including the presence of PCB'S and Asbestos. The Contractor shall not proceed with work until unsatisfactory conditions have been corrected in a manner acceptable to the Contractor and the City. It is the responsibility of the Contractor to locate any underground and above ground utilities and notify the utility companies when trenching or working near any utility lines, such as cable service, water and sewer service, telephone service and power lines.

[END OF SCOPE OF WORK, WARRANTIES AND SERVICE REQUIREMENTS]

[Remainder of page left intentionally blank]

EXHIBIT “2”

Sample Task Authorization

Consisting of 3 Pages

TASK AUTHORIZATION NO. ____
Standard Contract for Services
for General Contracting Services for Small Projects
dated _____, 2024,

Between the City of Port Orange, Florida and Paul Culver Construction, Inc.

THIS Task Authorization is entered into by and between the **CITY OF PORT ORANGE, FLORIDA**, a chartered municipal corporation with its principal place of business at 1000 City Center Circle, Port Orange, Florida 32129 (the "City") and **Paul Culver Construction, Inc.**, Florida corporation, with its principal place of business at 201 Osceola Avenue, Daytona Beach, Florida 32114 ("Contractor"), and hereinafter collectively referred to as the "Parties," and is to that certain Standard Contract for Services relating to General Contracting Services for Small Projects, as dated above, and any amendments thereto, hereinafter collectively referred to as the "Contract." The Parties, in exchange for the mutual covenants contained herein and in the Contract, agree as follows:

1. This Task Authorization expressly modifies the Contract and in the event of a conflict, the terms and conditions of this Task Authorization shall prevail.

2. In addition to all other terms and conditions contained in the Contract, Contractor shall provide _____, and as more particularly described in the Scope of Services attached hereto and incorporated herein as **Task Authorization Exhibit "1."**

3. Contractor shall complete the services to be provided herein no later than _____ from the date of issuance of a written Notice to Proceed by the City to the Contractor.

4. In return for the services identified above, the City agrees to compensate Contractor at the prices set forth in Exhibit "1," attached hereto and made a part hereof, subject to a limit not to exceed \$ _____. All payments shall be governed by the Local Government Prompt Payment Act as Set forth in Sections 218.70 through 218.79, Florida Statutes, as amended.

5. Contractor shall provide a 100% Combination Payment and Performance Bond in accordance with Florida Statutes Section 255.05, including the Front Page and Certificate for Filing in Public Records, in a form substantially similar to the forms attached hereto as Task Authorization Exhibit "1," and acceptable to the Port Orange City Attorney, and recorded with the Clerk of Volusia County at Contractor's expense. A separate bond shall be provided from the Surety which identifies and covers the scope of work for the project stated in this Task Authorization along with all other provisions of this Task Authorization with the penal sum of such bond being not less than the contract sum described in this Task Authorization. If any surety bond furnished in connection with this Task Authorization becomes unacceptable to the City, Contractor shall promptly furnish such additional security as may be required from time to time to protect the interests of the City and a person supplying labor and materials in the prosecution of work contemplated by this Task Authorization No. 2.

6. This Task Authorization may be executed in one or more counterparts, each of which shall be deemed to be an original but all of which together shall constitute one and the same instrument. The delivery by facsimile or e-mail of an executed copy of this Task Authorization shall be deemed valid as if an original signature was delivered. No contract shall be formed between the Contractor and the City, until the City signs this Task Authorization.

IN WITNESS WHEREOF, the Parties have made and executed this Task Authorization for the purposes herein expressed on the dates set forth below.

Witnesses:

PAUL CULVER CONSTRUCTION, INC.

Printed Name: _____ By: _____
Paul K. Culver, President

Printed Name: _____ Date: _____

CITY OF PORT ORANGE

By: _____
Wayne Clark, City Manager *OR*
Donald O. Burnette, Mayor

Date: _____

ATTEST:

By: _____
Robin L. Fenwick, MMC, City Clerk

Date: _____

EXHIBIT "3"

Sample Payment and Performance Bond

Consisting of 3 Pages

FRONT PAGE FOR BOND REQUIRED BY SECTION 255.05, F.S.

PAYMENT AND PERFORMANCE BOND

(Public Works)

Notice and Time Limitations Must Be In Accordance
With Section 255.05(2), (8) and (10), Florida Statutes

BOND NO. _____

PRINCIPAL:

Developer or Contractor: _____

Principal Business Address: _____

Contact Person: _____

Phone Number: _____

SURETY:

Address: _____

Contact Person: _____

Phone Number: _____

OWNER:

City of Port Orange, Florida, a chartered municipal corporation

1000 City Center Circle

Port Orange, Florida 32129-4144

Contact Person: _____

Phone Number: _____

City Manager
(386) 506-5501

Amount: \$ _____

City Case/Project No. _____

Description of Work: _____

Project Location: _____

Port Orange, Volusia County, Florida

Legal Description: _____

Front Page

All other pages are subsequent to this page regardless of any numbers that may be printed thereon.

City Project No. _____
Bond No. _____

**COMBINATION PAYMENT AND PERFORMANCE BOND
FOR
PUBLIC CONSTRUCTION**

per Section 255.05, Florida Statutes
Guaranty for Construction of Public Improvements

BY THIS BOND, We, _____ as Principal, and _____, a corporation, as Surety, are bound to **CITY OF PORT ORANGE, FLORIDA**, a Florida municipal corporation, herein called "Owner" or sometimes referred to as "City," in the sum of _____ **DOLLARS** (\$_____), for payment of which we bind ourselves, our heirs, personal representatives, successors, and assigns, jointly and severally.

THE CONDITION OF THIS BOND is that if Principal:

1. Performs the terms of that certain _____ having an effective date of _____, entered into by and between the Principal and the City, for _____, hereinafter referred to as the "Contract," being made a part of this bond by reference, at the times and in the manner prescribed in the Contract; and
2. Promptly makes payments to all claimants, as defined in Section 255.05(1), Florida Statutes, supplying Principal with labor, materials, or supplies, used directly or indirectly by Principal in the prosecution of the work provided for in the Contract (the "Work"); and
3. Pays Owner all losses, damages, delay damages (including contractually authorized liquidated damages), expenses, costs, and attorney's fees, including appellate proceedings, that Owner sustains because of a breach or material breach by Principal under the Contract documents; and
4. Performs the guarantee of all work and materials furnished under the Contract for the time specified in the Contract, then this bond is void; otherwise it remains in full force.

Notice of Nonpayment and Time Limitations

Any action instituted by a claimant under this bond for payment must be in accordance with the notice and time limitation provisions in Sections 255.02(2), (8) and (10), Florida Statutes.

Any changes in or under the contract documents and compliance or noncompliance with any formalities connected with the contract or the changes does not affect Surety's obligation under this bond.

IN WITNESS WHEREOF, this performance and payment bond is executed in duplicate originals, each of which shall be deemed an original, this _____, day of _____, 20__.

Attest:

(Name of Principal)

(As to Corporate Principal) Secretary

By: _____

Name/Title: _____

(Witness to Principal)

(Corporate Seal)

(Surety)

(Witness to Surety)

By: _____

Name: _____

(Attorney-in-Fact)

(Corporate Seal)

NOTE: **Date of BOND must not be prior to date of Contract.** If Developer/Principal is Partnership, all partners should execute BOND. All BONDS signed by an agent must be accompanied by a certified copy of the authority to act.

IMPORTANT: Surety companies executing BONDS must appear on the Treasury Department's most current list (Circular 570 as amended) and be authorized to transact business in the State of Florida.



PAUL CULVER CONSTRUCTION, INC.

QUALITY WORK BY SKILLED CRAFTSMEN. EST 2005.

License # CGC 059149

February 28, 2025

Mr. Joshua Long
Port Orange Parks & Recreation
1395 Dunlawton Avenue
Port Orange, FL 32129

Jlong@port-orange.org

RE: Riverview Railing Repairs

Dear Josh:

Thank you for extending the opportunity to Paul Culver Construction, Inc. to work with you, completing the referenced project.

We are pleased to provide the following Proposal to supply all Labor, Material, Equipment, Tools, Taxes & Insurance necessary to complete the referenced project for a lump sum price of **THIRTY-FIVE THOUSAND SEVEN HUNDRED SEVENTY DOLLARS & 00/100's (\$35,770.00)** as follows:

General Conditions

\$ 2,105

- Supervision
- General Liability & Workers Compensation Insurance
- Equipment, Tools & Site Safety/PPE/First Aid
- Daily & Final Clean-Up

Railing Repairs

\$ 29,000

- Material and labor to fabricate and install 113 pieces of 4" x 6" 316 stainless steel angle to outside of existing railing.
- Install (2) 3" wedge anchors into bulkhead per post.
- Install (2) pieces of ½ " all thread 8" long through each post with acorn nuts on the inside.
- Remove redrill and replace all thread in all existing posts and angles
- All material and hardware type 316 stainless steel

Sub-Total: \$ 31,105

Overhead & Profit: \$ 4,665

Grand Total: \$ 35,770

We appreciate the opportunity to submit this proposal and look forward to working with you.

PAUL CULVER CONSTRUCTION, INC.

Kevin B. Flynn

Kevin B. Flynn
Project Manager





CERTIFICATE OF LIABILITY INSURANCE

DATE (MM/DD/YYYY)

02/14/2025

THIS CERTIFICATE IS ISSUED AS A MATTER OF INFORMATION ONLY AND CONFERS NO RIGHTS UPON THE CERTIFICATE HOLDER. THIS CERTIFICATE DOES NOT AFFIRMATIVELY OR NEGATIVELY AMEND, EXTEND OR ALTER THE COVERAGE AFFORDED BY THE POLICIES BELOW. THIS CERTIFICATE OF INSURANCE DOES NOT CONSTITUTE A CONTRACT BETWEEN THE ISSUING INSURER(S), AUTHORIZED REPRESENTATIVE OR PRODUCER, AND THE CERTIFICATE HOLDER.

IMPORTANT: If the certificate holder is an ADDITIONAL INSURED, the policy(ies) must have ADDITIONAL INSURED provisions or be endorsed. If SUBROGATION IS WAIVED, subject to the terms and conditions of the policy, certain policies may require an endorsement. A statement on this certificate does not confer rights to the certificate holder in lieu of such endorsement(s).

PRODUCER	CONTACT NAME: Brenda Klaus
Brown and Brown Insurance Services, Inc	PHONE (A/C, No, Ext): (386) 361-5292 FAX (A/C, No):
PO Box 2412	E-MAIL ADDRESS: brenda.klaus@bbrown.com
Daytona Beach FL 32115	INSURER(S) AFFORDING COVERAGE
	INSURER A: Accelerant Specialty Ins Co NAIC # 16890
INSURED	INSURER B: St Paul Protective Ins Co 19224
Paul Culver Construction, Inc.	INSURER C: Ascot Specialty Ins Co 45055
201 Osceola Ave	INSURER D: American Builders Ins Co 11240
Daytona Beach FL 32114	INSURER E: Southern-Owners Ins Co 10190
	INSURER F:

COVERAGES

CERTIFICATE NUMBER: 25-26

REVISION NUMBER:

THIS IS TO CERTIFY THAT THE POLICIES OF INSURANCE LISTED BELOW HAVE BEEN ISSUED TO THE INSURED NAMED ABOVE FOR THE POLICY PERIOD INDICATED. NOTWITHSTANDING ANY REQUIREMENT, TERM OR CONDITION OF ANY CONTRACT OR OTHER DOCUMENT WITH RESPECT TO WHICH THIS CERTIFICATE MAY BE ISSUED OR MAY PERTAIN, THE INSURANCE AFFORDED BY THE POLICIES DESCRIBED HEREIN IS SUBJECT TO ALL THE TERMS, EXCLUSIONS AND CONDITIONS OF SUCH POLICIES. LIMITS SHOWN MAY HAVE BEEN REDUCED BY PAID CLAIMS.

INSR LTR	TYPE OF INSURANCE	ADDC INSD	SUBR WVD	POLICY NUMBER	POLICY EFF (MM/DD/YYYY)	POLICY EXP (MM/DD/YYYY)	LIMITS
A	☒ COMMERCIAL GENERAL LIABILITY ☐ CLAIMS-MADE ☒ OCCUR ☒ XCU Included GEN'L AGGREGATE LIMIT APPLIES PER: ☐ POLICY ☒ PROJECT ☒ LOC OTHER:			DCS0000588-00	02/10/2025	02/10/2026	EACH OCCURRENCE \$ 2,000,000 DAMAGE TO RENTED PREMISES (Ea occurrence) \$ 50,000 MED EXP (Any one person) \$ 5,000 PERSONAL & ADV INJURY \$ 2,000,000 GENERAL AGGREGATE \$ 1,000,000 PRODUCTS - COMPIOP AGG \$ 1,000,000
B	AUTOMOBILE LIABILITY ☐ ANY AUTO ☐ OWNED AUTOS ONLY ☐ HIRED AUTOS ONLY ☒ SCHEDULED AUTOS ☐ NON-OWNED AUTOS ONLY			BA-A72309712542G	02/10/2025	02/10/2026	COMBINED SINGLE LIMIT (Ea accident) \$ 1,000,000 BODILY INJURY (Per person) \$ BODILY INJURY (Per accident) \$ PROPERTY DAMAGE (Per accident) \$ PIP \$ 10,000
A	☒ UMBRELLA LIAB ☒ OCCUR ☐ EXCESS LIAB ☐ CLAIMS-MADE DED ☒ RETENTION \$ 10,000			ESXS2510004488-01	02/10/2025	02/10/2026	EACH OCCURRENCE \$ 4,000,000 AGGREGATE \$ 4,000,000 Prods & Completed Ops \$ 4,000,000
C	WORKERS COMPENSATION AND EMPLOYERS' LIABILITY ANY PROPRIETOR/PARTNER/EXECUTIVE OFFICER/MEMBER EXCLUDED? (Mandatory in NH) If yes, describe under DESCRIPTION OF OPERATIONS below	Y / N N	N / A	WCV 0310621 04	02/10/2025	02/10/2026	☒ PER STATUTE ☐ OTH-ER E.L. EACH ACCIDENT \$ 1,000,000 E.L. DISEASE - EA EMPLOYEE \$ 1,000,000 E.L. DISEASE - POLICY LIMIT \$ 1,000,000
A	Installation Floater			152382-72417656	02/10/2025	02/10/2026	600,000

DESCRIPTION OF OPERATIONS / LOCATIONS / VEHICLES (ACORD 101, Additional Remarks Schedule, may be attached if more space is required)

SEE NOTES FOR POLICY COVERAGE FORMS

THE CITY OF PORT ORANGE IS ADDITIONAL INSURED AND WAIVER OF SUBROGATION APPLIES AS REQUIRED BY WRITTEN CONTRACT AND IF APPLICABLE, PER THE FORMS LISTED ON THE ATTACHED ADDITIONAL REMARKS SCHEDULE.

CERTIFICATE HOLDER

CANCELLATION

SHOULD ANY OF THE ABOVE DESCRIBED POLICIES BE CANCELLED BEFORE THE EXPIRATION DATE THEREOF, NOTICE WILL BE DELIVERED IN ACCORDANCE WITH THE POLICY PROVISIONS.

AUTHORIZED REPRESENTATIVE

CITY OF PORT ORANGE
1000 CITY CENTER CIRCLE

PORT ORANGE

FL 32129

© 1988-2015 ACORD CORPORATION. All rights reserved.

AGENCY CUSTOMER ID: _____

LOC #: _____

**ADDITIONAL REMARKS SCHEDULE**

Page _____ of _____

AGENCY Brown and Brown Insurance Services, Inc		NAMED INSURED Paul Culver Construction, Inc.
POLICY NUMBER		
CARRIER	NAIC CODE	
EFFECTIVE DATE:		

ADDITIONAL REMARKS**THIS ADDITIONAL REMARKS FORM IS A SCHEDULE TO ACORD FORM,****FORM NUMBER:** 25 **FORM TITLE:** Certificate of Liability Insurance: Notes**INSURER D - CONTRACTORS POLLUTION LIABILITY:**

POLICY #ANE542338725

EFF: 02/10/25-02/10/26

\$1,000,000 EACH POLLUTION CONDITION

\$1,000,000 AGGREGATE

DED \$10,000 EACH POLLUTION INCIDENT

INSURER E - PROFESSIONAL LIABILITY:

POLICY # ANE542338725

EFF: 02/10/25-02/10/26

LIMIT: \$1,000,000

CURRENT BLANKET POLICY FORMS**GENERAL LIABILITY**

- 1.) CG2010 1219 - ADDITIONAL INSURED - OWNERS, LESSEES OR CONTRACTORS - SCHEDULED PERSON OR ORGANIZATION
- 2.) CG2037 1219 - ADDITIONAL INSURED - OWNERS, LESSEES OR CONTRACTORS - COMPLETED OPERATIONS
- 3.) CG2404 1219 - WAIVER OF TRANSFER OF RIGHTS OF RECOVERY AGAINST OTHERS TO US
- 4.) CG2001 1219 - PRIMARY AND NONCONTRIBUTORY - OTHER INSURANCE CONDITION
- 5.) CG2503 0509 - PER PROJECT AGGREGATE; CAP AMOUNT \$5M

AUTO LIABILITY

- 1) CAT437 0216 - (ADDITIONAL INSURED, PRIMARY AND NONCONTRIBUTORY)
- 2) CAT340 0215 - (WAIVER OF SUBROGATION)

WORKERS COMPENSATION

- 1) WC000313 0484 - WAIVER OF OUR RIGHT TO RECOVER FROM OTHERS ENDORSEMENT

EXCESS LIABILITY

THE EXCESS LIABILITY APPLIES IN EXCESS OF THE GENERAL LIABILITY, AUTO AND EMPLOYERS LIABILITY.

Castro, Joseph

From: Don Sciotto <Don.Sciotto@bbrown.com>
Sent: Monday, February 17, 2025 9:50 AM
To: Castro, Joseph
Cc: office@paulculverconstruction.com; Brenda Klaus
Subject: [EXT] ITB 24-17 Police Department Generator Replacement -Certificates of Insurance

Good Morning Joseph,

The \$600,000 installation float amount includes coverage that property while in transit which would cover the motor cargo coverage limit required for motor cargo coverage. Below is the verbiage from the policy confirming the coverage is there as well. Please let me know if there are any additional questions for this coverage line item and I would be happy discuss!

INSTALLATION FORM

COVERAGE

1. Covered Property

a. We cover the property described for this coverage in the Declarations which is:

- (1) owned by you; or
- (2) for which you are legally liable.

b. Coverage applies to the property:

- (1) while it is in transit;
- (2) after arrival on the premises of installation;
- (3) while waiting for and during installation; and
- (4) until it is completely installed and accepted by the purchaser or until your interest in it ceases to occur first.

Don Sciotto, ARM, CRIS, CCIP, RCM

Senior Vice President

Office (386) 239-5755

Cell (904) 424-3193

don.sciotto@bbrown.com

Brown & Brown of Florida, Inc. (NYSE: BRO)

300 North Beach Street

Daytona Beach, FL 32114



Brown & Brown
INSURANCE*

bbinsurance.com

2024 FLORIDA PROFIT CORPORATION ANNUAL REPORT

DOCUMENT# P05000025877

Entity Name: PAUL CULVER CONSTRUCTION, INC.

Current Principal Place of Business:

201 OSCEOLA AVE
DAYTONA BEACH, FL 32114

Current Mailing Address:

201 OSCEOLA AVE
DAYTONA BEACH, FL 32114 US

FEI Number: 20-2380437

Certificate of Status Desired: No

Name and Address of Current Registered Agent:

CULVER, PAUL K
201 OSCEOLA AVE
DAYTONA BEACH, FL 32114 US

The above named entity submits this statement for the purpose of changing its registered office or registered agent, or both, in the State of Florida.

SIGNATURE:

Electronic Signature of Registered Agent

Date

Officer/Director Detail :

Title PRESIDENT
Name CULVER, PAUL K
Address 201 OSCEOLA AVE
City-State-Zip: DAYTONA BEACH FL 32119

I hereby certify that the information indicated on this report or supplemental report is true and accurate and that my electronic signature shall have the same legal effect as if made under oath; that I am an officer or director of the corporation or the receiver or trustee empowered to execute this report as required by Chapter 607, Florida Statutes; and that my name appears above, or on an attachment with all other like empowered.

SIGNATURE: PAUL K CULVER

PRESIDENT

02/02/2024

Electronic Signature of Signing Officer/Director Detail

Date



PAUL CULVER CONSTRUCTION, INC.

QUALITY WORK BY SKILLED CRAFTSMEN. EST 2005.

License # CGC 059149

February 28, 2025

Mr. Joshua Long
Port Orange Parks & Recreation
1395 Dunlawton Avenue
Port Orange, FL 32129

Jlong@port-orange.org

RE: Riverview Railing Repairs

Dear Josh:

Thank you for extending the opportunity to Paul Culver Construction, Inc. to work with you, completing the referenced project.

We are pleased to provide the following Proposal to supply all Labor, Material, Equipment, Tools, Taxes & Insurance necessary to complete the referenced project for a lump sum price of **THIRTY-FIVE THOUSAND SEVEN HUNDRED SEVENTY DOLLARS & 00/100's (\$35,770.00)** as follows:

General Conditions

\$ 2,105

- Supervision
- General Liability & Workers Compensation Insurance
- Equipment, Tools & Site Safety/PPE/First Aid
- Daily & Final Clean-Up

Railing Repairs

\$ 29,000

- Material and labor to fabricate and install 113 pieces of 4" x 6" 316 stainless steel angle to outside of existing railing.
- Install (2) 3" wedge anchors into bulkhead per post.
- Install (2) pieces of ½ " all thread 8" long through each post with acorn nuts on the inside.
- Remove redrill and replace all thread in all existing posts and angles
- All material and hardware type 316 stainless steel

Sub-Total: \$ 31,105

Overhead & Profit: \$ 4,665

Grand Total: \$ 35,770

We appreciate the opportunity to submit this proposal and look forward to working with you.

PAUL CULVER CONSTRUCTION, INC.

Kevin B. Flynn

Kevin B. Flynn
Project Manager





CITY COUNCIL AGENDA ITEM

COUNCIL MEETING DATE 4/1/2025

SUBJECT: (B7) Approval of a Memorandum of Agreement (MOA) between the United States Immigration and Customs Enforcement (ICE), a component of the Department of Homeland Security (DHS) and the City of Port Orange

DEPARTMENT: Police Services

GOAL: 1 - Public Safety

RECOMMENDED MOTION: Move to approve the Memorandum of Understanding with the United States Immigration and Customs Enforcement and authorize the Mayor and Chief of Police to execute the same on behalf of the City and the Port Orange Police Department.

SUMMARY: On February 13, 2025, Governor Ron DeSantis signed two significant immigration bills into law. The law became effective immediately after signing, and subsequently increased the duties and responsibilities of local law enforcement agencies with regard to immigration enforcement. In order to fully cooperate with federal immigration enforcement initiatives, local law enforcement officers must be nominated, certified, and trained by the United States Immigration and Customs Enforcement (ICE).

Therefore, the purpose of this Memorandum of Agreement (MOA) between ICE, a component of the Department of Homeland Security (DHS), and the City of Port Orange and its Police Department, is to set forth the terms and conditions pursuant to which Port Orange Police Department (POPD) personnel will be nominated, trained, and thereafter be approved by ICE to perform certain functions of an immigration officer under the direction and supervision of ICE within the City of Port Orange. This MOA sets forth the scope of the immigration officer functions that DHS is authorizing POPD personnel to perform. Nothing contained herein shall otherwise limit the jurisdiction and powers normally possessed by POPD personnel as members of the Port Orange Police Department. However, the exercise of the immigration enforcement authority granted under this MOA to POPD personnel shall occur only as provided in this MOA. This MOA also describes the complaint procedures available to members of the public regarding immigration enforcement actions taken pursuant to this agreement by Port Orange Police Department Personnel.

PRESENTER: Manuel Marino

ATTACHMENTS:

1.	DHS MOA 287(g) Task Force Model	DHS MOA 287(g) Task Force Model.pdf
Manuel Marino	Created/Initiated - 3/17/2025	
Manuel Marino	Approved - 3/17/2025	
Linda Truitt	Approved - 3/18/2025	
Matthew Jones	Approved - 3/20/2025	
Wayne Clark	Final Approval - 3/20/2025	

MEMORANDUM OF AGREEMENT

287(g) Task Force Model

This Memorandum of Agreement (MOA) constitutes an agreement between United States Immigration and Customs Enforcement (ICE), a component of the Department of Homeland Security (DHS), and the _____, pursuant to which ICE delegates to nominated, trained, and certified officers or employees of the _____ (hereinafter interchangeably referred to as "Law Enforcement Agency" (LEA)), the authority to perform certain immigration enforcement functions as specified herein. The LEA represents _____ in the implementation and administration of this MOA. The LEA and ICE enter into this MOA in good faith and agree to abide by the terms and conditions contained herein. The ICE and LEA points of contact for purposes of this MOA are identified in Appendix A.

I. PURPOSE

The purpose of this MOA is to set forth the terms and conditions pursuant to which selected LEA personnel (participating LEA personnel) will be nominated, trained, and thereafter be approved by ICE to perform certain functions of an immigration officer under the direction and supervision of ICE within the LEA's jurisdiction. This MOA sets forth the scope of the immigration officer functions that DHS is authorizing the participating LEA personnel to perform. Nothing contained herein shall otherwise limit the jurisdiction and powers normally possessed by participating LEA personnel as members of the LEA. However, the exercise of the immigration enforcement authority granted under this MOA to participating LEA personnel shall occur only as provided in this MOA. This MOA also describes the complaint procedures available to members of the public regarding immigration enforcement actions taken pursuant to this agreement by participating LEA personnel.

II. AUTHORITY

Section 287(g) of the Immigration and Nationality Act (INA), codified at 8 U.S.C. § 1357(g), as amended by the Homeland Security Act of 2002, Public Law 107-276, authorizes the Secretary of Homeland Security, or her designee, to enter into written agreements with a State or any political subdivision of a State so that qualified officers and employees can perform certain functions of an immigration officer. This MOA constitutes such a written agreement.

III. POLICY

This MOA sets forth the scope of the immigration officer functions that DHS is authorizing the participating LEA personnel to perform. It sets forth with specificity the duration of the authority conveyed and the specific lines of authority, including the requirement that participating LEA personnel be subject to ICE direction and supervision while performing delegated immigration officer functions pursuant to this MOA. For the purposes of this MOA, ICE officers will provide direction and supervision for participating LEA personnel only as to immigration enforcement functions as authorized in this MOA. The LEA retains supervision of all other aspects of the employment and performance of duties of participating LEA personnel.

IV. TRAINING AND ASSIGNMENTS

Before participating LEA personnel receive authorization to perform immigration officer functions granted under this MOA, they must successfully complete mandatory training on relevant administrative, legal, and operational issues tailored to the immigration enforcement functions to be performed as provided by ICE instructors and thereafter pass examinations equivalent to those given to ICE officers. The mandatory training may be made available to the LEA in both in-person and online, recorded or virtual-meeting formats, as determined by ICE. Only participating LEA personnel who are nominated, trained, certified, and authorized, as set out herein, have authority pursuant to this MOA to conduct the delegated immigration officer functions, under ICE direction and supervision, enumerated in this MOA.

Upon the LEA's agreement, participating LEA personnel performing immigration-related duties pursuant to this MOA will be assigned to various units, teams, or task forces designated by ICE.

V. DESIGNATION OF AUTHORIZED FUNCTIONS

For the purposes of this MOA, participating LEA personnel are authorized to perform the following functions pursuant to the stated authorities, subject to the limitations contained in this MOA:

- The power and authority to interrogate any alien or person believed to be an alien as to his right to be or remain in the United States (INA § 287(a)(1) and 8 C.F.R. § 287.5(a)(1)) and to process for immigration violations those individuals who have been arrested for State or Federal criminal offenses.
- The power and authority to arrest without a warrant any alien entering or attempting to unlawfully enter the United States in the officer's presence or view, or any alien in the United States, if the officer has reason to believe the alien to be arrested is in the United States in violation of law and is likely to escape before a warrant can be obtained. INA § 287(a)(2) and 8 C.F.R. § 287.5(c)(1). Subsequent to such arrest, the arresting officer must take the alien without unnecessary delay for examination before an immigration officer having authority to examine aliens as to their right to enter or remain in the United States.
- The power to arrest without warrant for felonies which have been committed and which are cognizable under any law of the United States regulating the admission, exclusion, expulsion, or removal of aliens, if the officer has reason to believe the alien to be arrested is in the United States in violation of law and is likely to escape before a warrant can be obtained. INA § 287(a)(4) and 8 C.F.R. § 287.5(c)(2).
- The power to serve and execute warrants of arrest for immigration violations under INA § 287(a) and 8 C.F.R. § 287.5(e)(3).
- The power and authority to administer oaths and to take and consider evidence (INA § 287(b) and 8 C.F.R. § 287.5(a)(2)) to complete required alien processing to include fingerprinting,

photographing, and interviewing, as well as the preparation of affidavits and the taking of sworn statements for ICE supervisory review.

- The power and authority to prepare charging documents (INA § 239, 8 C.F.R. § 239.1; INA § 238, 8 C.F.R. § 238.1; INA § 241(a)(5), 8 C.F.R. § 241.8; INA § 235(b)(1), 8 C.F.R. § 235.3) including the preparation of the Notice to Appear (NTA) or other charging document, as appropriate, for the signature of an ICE officer for aliens in categories established by ICE supervisors.
- The power and authority to issue immigration detainers (8 C.F.R. § 287.7) and I-213, Record of Deportable/Inadmissible Alien, for aliens in categories established by ICE supervisors.
- The power and authority to take and maintain custody of aliens arrested by ICE, or another State or local law enforcement agency on behalf of ICE. (8 C.F.R. § 287.5(c)(6))
- The power and authority to take and maintain custody of aliens arrested pursuant to the immigration laws and transport (8 C.F.R. § 287.5(c)(6)) such aliens to ICE-approved detention facilities.

VI. RESOLUTION OF LOCAL CHARGES

The LEA is expected to pursue to completion prosecution of any state or local charges that caused the alien to be taken into custody. ICE may assume custody of aliens who have been convicted of a state or local offense only after such aliens have concluded service of any sentence of incarceration. The ICE Enforcement and Removal Operations Field Office Director or designee shall assess on a case-by-case basis the appropriate actions for aliens who do not meet the above criteria based on special interests or other circumstances after processing by the LEA.

After notification to and coordination with the ICE supervisor, the alien whom participating LEA personnel have determined to be removable will be arrested on behalf of ICE by participating LEA personnel and be transported by the LEA on the same day to the relevant ICE detention office or facility.

VII. NOMINATION OF PERSONNEL

The chief officer of the LEA will nominate candidates for initial training and certification under this MOA. For each candidate, ICE may request any information necessary for a background check and to evaluate a candidate's suitability to participate in the enforcement of immigration authorities under this MOA. All candidates must be United States citizens. All candidates must have at least two years of LEA work experience. All candidates must be approved by ICE and must be able to qualify for appropriate federal security clearances and access to appropriate DHS and ICE databases/systems and associated applications.

Should a candidate not be approved, a substitute candidate may be submitted if time permits such substitution to occur without delaying the start of training. Any subsequent expansion in the number of participating LEA personnel or scheduling of additional training classes may be based

on an oral agreement of the parties but will be subject to all the requirements of this MOA.

VIII. TRAINING OF PERSONNEL

ICE will provide participating LEA personnel with the mandatory training tailored to the immigration functions to be performed. The mandatory training may be made available to the LEA in both in-person and online, recorded or virtual-meeting formats, as determined by ICE.

Training will include, among other things: (i) discussion of the terms and limitations of this MOA; (ii) the scope of immigration officer authority; (iii) relevant immigration law; (iv) the ICE Use of Force Policy; (v) civil rights laws; (vi) the detention of aliens; (vii) public outreach and complaint procedures; (viii) liability issues; (ix) cross-cultural issues; and (x) the obligations under federal law, including applicable treaties or international agreements, to make proper notification upon the arrest or detention of a foreign national.

Approximately one year after the participating LEA personnel are trained and certified, ICE may provide additional updated training on relevant administrative, legal, and operational issues related to the performance of immigration officer functions, unless either party terminates this MOA pursuant to Section XVIII below. Local training on relevant issues will be provided on an ongoing basis by ICE supervisors or a designated team leader.

IX. CERTIFICATION AND AUTHORIZATION

ICE will certify in writing the names of those LEA personnel who successfully complete training and pass all required testing. Upon certification, ICE will provide the participating LEA personnel with a signed authorization to perform specified functions of an immigration officer for an initial period of two years from the date of the authorization. ICE will also provide a copy of the authorization to the LEA. The ICE supervisory officer, or designated team leader, will evaluate the activities of all personnel certified under this MOA.

Authorization of participating LEA personnel to act pursuant to this MOA may be revoked at any time and for any reason by ICE or the LEA. Such revocation will require notification to the other party to this MOA within 48 hours. The chief officer of the LEA and ICE will be responsible for notification of the appropriate personnel in their respective agencies. The termination of this MOA, pursuant to Section XVIII below, shall constitute revocation of all immigration enforcement authorizations delegated herein.

X. COSTS AND EXPENDITURES

Participating LEA personnel will carry out designated functions at the LEA's expense, including salaries and benefits, local transportation, and official issue material. Whether or not the LEA receives financial reimbursement for such costs through a federal grant or other funding mechanism is not material to this MOA.

ICE is responsible for the installation and maintenance of the Information Technology (IT) infrastructure. The use of the IT infrastructure and the DHS/ICE IT security policies are

Revised 02/12/2025

defined in the Interconnection Security Agreement (ISA). The ISA is the agreement between ICE's Chief Information Security Officer and the LEA's Designated Accreditation Authority. The LEA agrees that each of its sites using an ICE-provided network access or equipment will sign the ISA, which defines the DHS ICE 4300A Sensitive System Policy and Rules of Behavior for each user granted access to the DHS network and software applications. Failure to adhere to the terms of the ISA could result in the loss of all user privileges.

The LEA is responsible for personnel expenses, including, but not limited to, salaries and benefits, local transportation, and official issue material used in the execution of the LEA's mission. ICE will provide instructors and training materials. The LEA is responsible for the salaries and benefits, including any overtime, of all its personnel being trained or performing duties under this MOA and of those personnel performing the regular functions of the participating LEA personnel while they are receiving training. ICE is responsible for the costs of the LEA personnel's travel expenses while in a training status, as authorized by the Federal Travel Regulation and the ICE Travel Handbook. These expenses include housing, per diem and all transportation costs associated with getting to and from training. ICE is responsible for the salaries and benefits of all ICE personnel, including instructors and supervisors.

The LEA is responsible for providing all administrative supplies (e.g. paper, printer toner) necessary for normal office operations. The LEA is also responsible for providing the necessary security equipment, such as handcuffs, leg restraints, etc.

XI. ICE SUPERVISION

Immigration enforcement activities conducted by participating LEA personnel will be supervised and directed by ICE. Participating LEA personnel are not authorized to perform immigration officer functions except when working under the supervision or direction of ICE.

When operating in the field, participating LEA personnel shall contact an ICE supervisor at the time of exercising the authority in this MOA, or as soon as is practicable thereafter, for guidance. The actions of participating LEA personnel will be reviewed by the ICE supervisory officers on an ongoing basis to ensure compliance with the requirements of the immigration laws and procedures and to assess the need for additional training or guidance for that specific individual.

For the purposes of this MOA, ICE officers will provide supervision of participating LEA personnel only as to immigration enforcement functions. The LEA retains supervision of all other aspects of the employment of and performance of duties by participating LEA personnel.

In the absence of a written agreement to the contrary, the policies and procedures to be utilized by the participating LEA personnel in exercising these authorities shall be DHS and ICE policies and procedures, including the ICE Use of Force Policy. However, when engaged in immigration enforcement activities, no participating LEA personnel will be expected or required to violate or otherwise fail to maintain the LEA's rules, standards, or policies, or be required to fail to abide by restrictions or limitations as may otherwise be imposed by law unless doing so would violate

federal law.

If a conflict arises between an order or direction of an ICE supervisory officer and LEA rules, standards, or policies, the conflict shall be promptly reported to ICE, and the chief officer of the LEA, or designee, when circumstances safely allow the concern to be raised. ICE and the chief officer of the LEA shall attempt to resolve the conflict.

Whenever possible, the LEA will deconflict all addresses, telephone numbers, and known or suspected identities of violators of the INA with ICE's Homeland Security Investigations or ICE's Enforcement and Removal Operations prior to taking any enforcement action. This deconfliction will, at a minimum include wants/warrants, criminal history, and a person's address, and vehicle check through TECS II or any successor system.

LEA participating personnel authorized pursuant to this MOA may be assigned and/or co-located with ICE as task force officers to assist ICE with criminal investigations.

XII. REPORTING REQUIREMENTS

The LEA will be responsible for tracking and maintaining accurate data and statistical information for their 287(g) program, including any specific tracking data requested by ICE. Upon ICE's request, such data and information shall be provided to ICE for comparison and verification with ICE's own data and statistical information, as well as for ICE's statistical reporting requirements and to assess the progress and success of the LEA's 287(g) program.

XIII. RELEASE OF INFORMATION TO THIRD PARTIES

The LEA may, at its discretion, communicate the substance of this agreement to the media and other parties expressing an interest in the law enforcement activities to be engaged in under this MOA. It is the practice of ICE to provide a copy of this MOA, only after it has been signed, to requesting media outlets; the LEA is authorized to do the same.

The LEA hereby agrees to coordinate with ICE prior to releasing any information relating to, or exchanged under, this MOA. For releases of information to the media, the LEA must coordinate in advance of release with the ICE Office of Public Affairs, which will consult with ICE Privacy Office for approval prior to any release. The points of contact for ICE and the LEA for this purpose are identified in Appendix C. For releases of information to all other parties, the LEA must coordinate in advance of release with the FOD or the FOD's representative.

Information obtained or developed as a result of this MOA, including any documents created by the LEA that contain information developed or obtained as a result of this MOA, is under the control of ICE and shall not be disclosed unless: 1) permitted by applicable laws, regulations, or executive orders; and 2) the LEA has coordinated in advance of release with (a) the ICE Office of Public Affairs, which will consult the ICE Privacy Office for approval, prior to any release to the media, or (b) an ICE officer prior to releases to all other parties. LEA questions regarding the

applicability of this section to requests for release of information shall be directed to an ICE officer.

Nothing herein limits LEA's compliance with state public records laws regarding those records that are solely state records and not ICE records.

The points of contact for ICE and the LEA for the above purposes are identified in Appendix C.

XIV. LIABILITY AND RESPONSIBILITY

Except as otherwise noted in this MOA or allowed by federal law, and to the extent required by 8 U.S.C. § 1357(g)(7) and (8), the LEA will be responsible and bear the costs of participating LEA personnel regarding their property or personal expenses incurred by reason of death, injury, or incidents giving rise to liability.

Participating LEA personnel will be treated as Federal employees for purposes of the Federal Tort Claims Act, 28 U.S.C. § 1346(b)(1), 2671-2680, and worker's compensation claims, 5 U.S.C. § 8101 et seq., when performing a function on behalf of ICE as authorized by this MOA. *See* 8 U.S.C. § 1357(g)(7); 28 U.S.C. § 2671. In addition, it is the understanding of the parties to this MOA that participating LEA personnel performing a function on behalf of ICE authorized by this MOA will be considered acting under color of federal authority for purposes of determining liability and immunity from suit under federal or state law. *See* 8 U.S.C. § 1357(g)(8).

Participating LEA personnel named as personal-capacity defendants in litigation arising from activities carried out under this MOA may request representation by the U.S. Department of Justice. *See* 28 C.F.R. § 50.15. Absent exceptional circumstances, such requests must be made in writing. LEA personnel who wish to submit a request for representation shall notify the local ICE Office of the Principal Legal Advisor (OPLA) field location at _____. OPLA, through its headquarters, will assist LEA personnel with the request for representation, including the appropriate forms and instructions. Unless OPLA concludes that representation clearly is unwarranted, it will forward the request for representation, any supporting documentation, and an advisory statement opining whether: 1) the requesting individual was acting within the scope of his/her authority under 8 U.S.C. § 1357(g) and this MOA; and, 2) such representation would be in the interest of the United States, to the Director of the Constitutional and Specialized Tort Litigation Section, Civil Division, Department of Justice (DOJ). Representation is granted at the discretion of DOJ; it is not an entitlement. *See* 28 C.F.R. § 50.15.

The LEA agrees to cooperate with any federal investigation related to this MOA to the full extent of its available powers, including providing access to appropriate databases, personnel, individuals in custody and documents. Failure to do so may result in the termination of this MOA. Failure of any participating LEA employee to cooperate in any federal investigation related to this MOA may result in revocation of such individual's authority provided under this MOA. The LEA agrees to cooperate with federal personnel conducting reviews to ensure compliance with the terms of this MOA and to provide access to appropriate databases, personnel, and documents necessary to complete such compliance review. It is understood that information provided by any LEA personnel under threat of disciplinary action in an administrative investigation cannot be

used against that individual in subsequent criminal proceedings, consistent with *Garrity v. New Jersey*, 385 U.S. 493 (1967), and its progeny.

As the activities of participating LEA personnel under this MOA derive from federal authority, the participating LEA personnel will comply with federal standards relating to the Supreme Court's decision in *Giglio v. United States*, 405 U.S. 150 (1972), and its progeny, which govern the disclosure of potential impeachment information about possible witnesses or affiants in a criminal case or investigation.

The LEA and ICE are each responsible for compliance with the Privacy Act of 1974, 5 U.S.C. § 552a, DHS Privacy Act regulations, 6 C.F.R. §§ 5.20-5.36, as applicable, and related system of records notices regarding data collection and use of information under this MOA.

XV. COMPLAINT PROCEDURES

The complaint reporting and resolution procedure for allegations of misconduct by participating LEA personnel, regarding activities undertaken under the authority of this MOA, is included at Appendix B.

XVI. CIVIL RIGHTS STANDARDS

Participating LEA personnel who perform certain federal immigration enforcement functions are bound by all applicable federal civil rights statutes and regulations.

Participating LEA personnel will provide an opportunity for subjects with limited English language proficiency to request an interpreter. Qualified foreign language interpreters will be provided by the LEA as needed.

XVII. MODIFICATION OF THIS MOA

Modifications of this MOA must be proposed in writing and approved by the signatories.

XVIII. EFFECTIVE DATE, SUSPENSION, AND TERMINATION OF THIS MOA

This MOA becomes effective upon signature of both parties and will remain in effect until either party terminates or suspends the MOA. Termination by the LEA shall be provided, in writing, to the local Field Office.

In instances where serious misconduct or violations of the terms of the MOA come to the attention of ICE, the ICE Director may, upon recommendation of the Executive Associate Director for Enforcement and Removal Operations, elect to immediately suspend the MOA pending investigation of the misconduct and/or violations.

Notice of the suspension will be provided to the LEA, and the notice will include, at a minimum, (1) an overview of the reason(s) that ICE is suspending the 287(g) agreement, (2) the length of the temporary suspension, and (3) how the LEA can provide ICE with information regarding the alleged

misconduct and/or violations, as well as any corrective measures it has undertaken.

ICE shall provide the LEA with a reasonable opportunity to respond to the alleged misconduct and/or violations and to take actions to implement corrective measures (e.g., replace the officer(s) who are the focus of the allegations). ICE will provide the LEA timely notice of a suspension being extended or vacated.

If the LEA is working to take corrective measures, ICE will generally not terminate an agreement. The termination of an agreement is generally reserved for instances involving problems that are unresolvable and detrimental to the 287(g) Program.

If ICE decides to move from suspension to termination, ICE will provide the LEA a 90-day notice in advance of the partnership being terminated. The notice will include, at a minimum: (1) An overview of the reason(s) that ICE seeks to terminate the 287(g) agreement; (2) All available data on the total number of aliens identified under the 287(g) agreement; and (3) Examples of egregious criminal aliens identified under the 287(g) agreement. ICE's decision to terminate a MOA will be published on ICE's website 90 days in advance of the MOA's termination.

This MOA does not, is not intended to, shall not be construed to, and may not be relied upon to create any rights, substantive or procedural, enforceable at law by any person in any matter, civil or criminal.

By signing this MOA, each party represents it is fully authorized to enter into this MOA, accepts the terms, responsibilities, obligations, and limitations of this MOA, and agrees to be bound thereto to the fullest extent allowed by law.

For the LEA:

Date: _____

Signature: _____

Title: _____

For ICE:

Date: _____

Signature: _____

Title: _____

APPENDIX A

POINTS OF CONTACT

The ICE and LEA points of contact for purposes of implementation of this MOA are:

For ICE: Department of Homeland Security
 Immigration and Customs Enforcement
 Enforcement and Removal Operations
 Assistant Director for Enforcement
 Washington DC

For the LEA:

APPENDIX B

COMPLAINT PROCEDURE

This MOA is an agreement between ICE and the _____, hereinafter referred to as the “Law Enforcement Agency” (LEA), in which selected LEA personnel are authorized to perform immigration enforcement duties in specific situations under federal authority. As such, the training, supervision, and performance of participating LEA personnel pursuant to the MOA, as well as the protections for individuals’ civil and constitutional rights, are to be monitored. Part of that monitoring will be accomplished through these complaint reporting and resolution procedures, which the parties to the MOA have agreed to follow.

If any participating LEA personnel are the subject of a complaint or allegation involving the violation of the terms of this MOA the LEA shall, to the extent allowed by state law, make timely notification to ICE.

Further, if the LEA is aware of a complaint or allegation of any sort that may result in that individual receiving professional discipline or becoming the subject of a criminal investigation or civil lawsuit, the LEA shall remove the designated LEA personnel from the program, until such time that the LEA has adjudicated the allegation.

The LEA will handle complaints filed against LEA personnel who are not designated and certified pursuant to this MOA but are acting in immigration functions in violation of this MOA. Any such complaints regarding non-designated LEA personnel acting in immigration functions must be forwarded to the ICE Office of Professional Responsibility (OPR) at ICEOPRIntake@ice.dhs.gov.

1. Complaint Reporting Procedures

Complaint reporting procedures shall be disseminated as appropriate by the LEA within facilities under its jurisdiction (in English and other languages as appropriate) in order to ensure that individuals are aware of the availability of such procedures. Complaints will be accepted from any source (e.g., ICE, LEA, participating LEA personnel, inmates, and the public).

Complaints may be reported to federal authorities as follows:

- A. Telephonically to the ICE OPR at the toll-free number 1-833-4ICE-OPR; or
- B. Via email at ICEOPRIntake@ice.dhs.gov.

Complaints may also be referred to and accepted by any of the following LEA entities:

- A. The LEA Internal Affairs Division; or
- B. The supervisor of any participating LEA personnel.

2. Review of Complaints

All complaints (written or oral) reported to the LEA directly, which involve activities connected to immigration enforcement activities authorized under this MOA, will be reported to the ICE OPR. The ICE OPR will verify participating personnel status under the MOA with the assistance of ICE. Complaints received by any ICE entity will be reported directly to the ICE OPR as per existing ICE policies and procedures.

In all instances, the ICE OPR, as appropriate, will make an initial determination regarding DHS investigative jurisdiction and refer the complaint to the appropriate office for action as soon as possible, given the nature of the complaint.

Complaints reported directly to the ICE OPR will be shared with the LEA's Internal Affairs Division when the complaint involves LEA personnel. Both offices will then coordinate appropriate investigative jurisdiction, which may include initiation of a joint investigation to resolve the issue(s).

3. Complaint Resolution Procedures

Upon receipt of any complaint the ICE OPR will undertake a complete review of each complaint in accordance with existing ICE allegation criteria and reporting requirements. As stated above the ICE OPR will adhere to existing ICE reporting requirements as they relate to the DHS OIG and/or another legally required entity. Complaints will be resolved using the existing procedures, supplemented as follows:

A. Referral of Complaints to LEA Internal Affairs Division.

The ICE OPR will refer complaints, as appropriate, involving LEA personnel to the LEA's Internal Affairs Division for resolution. The Internal Affairs Division Commander will inform ICE OPR of the disposition and resolution of any complaints referred by ICE OPR.

B. Interim Action Pending Complaint Resolution

Whenever any participating LEA personnel are under investigation and subject to interrogation by the LEA for any reason that could lead to disciplinary action, demotion, or dismissal, the policy requirements of the LEA shall be honored. If appropriate, an individual may be removed from participation in the activities covered under the MOA pending resolution of an inquiry.

C. Time Parameters for Resolution of Complaints

It is expected that any complaint received will be resolved within 90 days. However, this will depend upon the nature and complexity of the substance of the complaint itself.

D. Notification of Resolution of a Complaint

ICE OPR will coordinate with the LEA's Internal Affairs Division to ensure notification as appropriate to the subject(s) of a complaint regarding the resolution of the complaint.

APPENDIX C

PUBLIC INFORMATION POINTS OF CONTACT

Pursuant to Section XIII of this MOA, the signatories agree to coordinate any release of information to the media regarding actions taken under this MOA. The points of contact for coordinating such activities are:

For the LEA:

For ICE:

Department of Homeland Security
Immigration and Customs Enforcement
Office of Public Affairs



CITY COUNCIL AGENDA ITEM

COUNCIL MEETING DATE 4/1/2025

SUBJECT: (E11) FY2024 Audit Discussion with James Moore & Company

DEPARTMENT: Finance

GOAL: 5 - Fiscal Sustainability

RECOMMENDED MOTION: Presentation only - no motion needed.

SUMMARY: The City's audit firm, James Moore & Company, will discuss the status of the City's Annual Comprehensive Financial Report and Audit for the fiscal year ended September 30, 2024.

PRESENTER: Linda Truitt

ATTACHMENTS:

Linda Truitt
Linda Truitt
Wayne Clark

Created/Initiated - 3/12/2025
Approved - 3/13/2025
Final Approval - 3/20/2025



CITY COUNCIL AGENDA ITEM

COUNCIL MEETING DATE 4/1/2025

SUBJECT: (E12) Capital Financing Discussion

DEPARTMENT: Finance

GOAL: 5 - Fiscal Sustainability

RECOMMENDED MOTION: Presentation only - no motion needed.

SUMMARY: Southeastern Investment Securities, LLC, Port Orange's Financial Advisor for debt related items, will present the necessary steps and process on the issuance of upcoming debt instruments.

Items for discussion:

- New Public Utilities Field Operations Facility
- Parks Bond Capital Improvements

PRESENTER: Linda Truitt

ATTACHMENTS:

1.	PO 2025 Council Presentation -	PO 2025 Council Presentation -.pptx
----	--------------------------------	-------------------------------------

Linda Truitt
Linda Truitt
Wayne Clark

Created/Initiated - 3/12/2025
Approved - 3/19/2025
Final Approval - 3/20/2025



CITY OF PORT ORANGE, FLORIDA

Finance Plan Overview

2025 Capital Improvement

April 1, 2025

PRESENTED BY:
SOUTHEASTERN INVESTMENT SECURITIES, LLC
FINANCIAL ADVISOR TO PORT ORANGE

TABLE OF CONTENTS



A. Outstanding Debt Profile

B. Capital Financing Needs & Refinancing Opportunities

C. Preliminary Financing Plans

D. Market Update




A. OUTSTANDING DEBT PROFILE

Outstanding Debt as of April 1, 2025



Outstanding Debt Summary						
Issue	Security	Amount Outstanding	Interest Rates	Prepayment/ Call	Final Maturity	Lender/ Underlying Rating
General Obligation						
General Obligation Refunding Bonds, Series 2016	GO (Ad Valorem)	\$8,105,000	2.125 – 4.00%	4/1/2026 @ 100	4/1/2036	Aa2
Capital Improvement						
Capital Improvement Refunding Revenue Bonds, Series 2014	PST, CST, CB&A	10,130,000	3.00 – 5.00%	Current @ 100	10/1/2035	Aa2
Community Redevelopment Agency						
CRA for POTC Tax Increment Revenue Bonds, Series 2007	TIF, CB&A	3,195,000	4.50 – 4.625%	Current @ 100	4/1/2036	NR
Water & Sewer						
SRF Loan #WWW72514S	Utility Revenue	713,619	2.85%	Current @ 100	8/15/2026	FDEP
SRF Loan #DW6413030	Utility Revenue	710,944	2.58%	Current @ 100	9/15/2027	FDEP
Stormwater						
Stormwater Utility Revenue Bonds, Series 2005	Stormwater Rev	4,965,000	4.30 – 4.50%	Current @ 100	10/1/2035	Aa3
SRF Loan #SW725150	Sub Stormwater Rev	922,902	2.39%	Current @ 100	1/15/2027	FDEP
Grant Total		\$28,742,465				

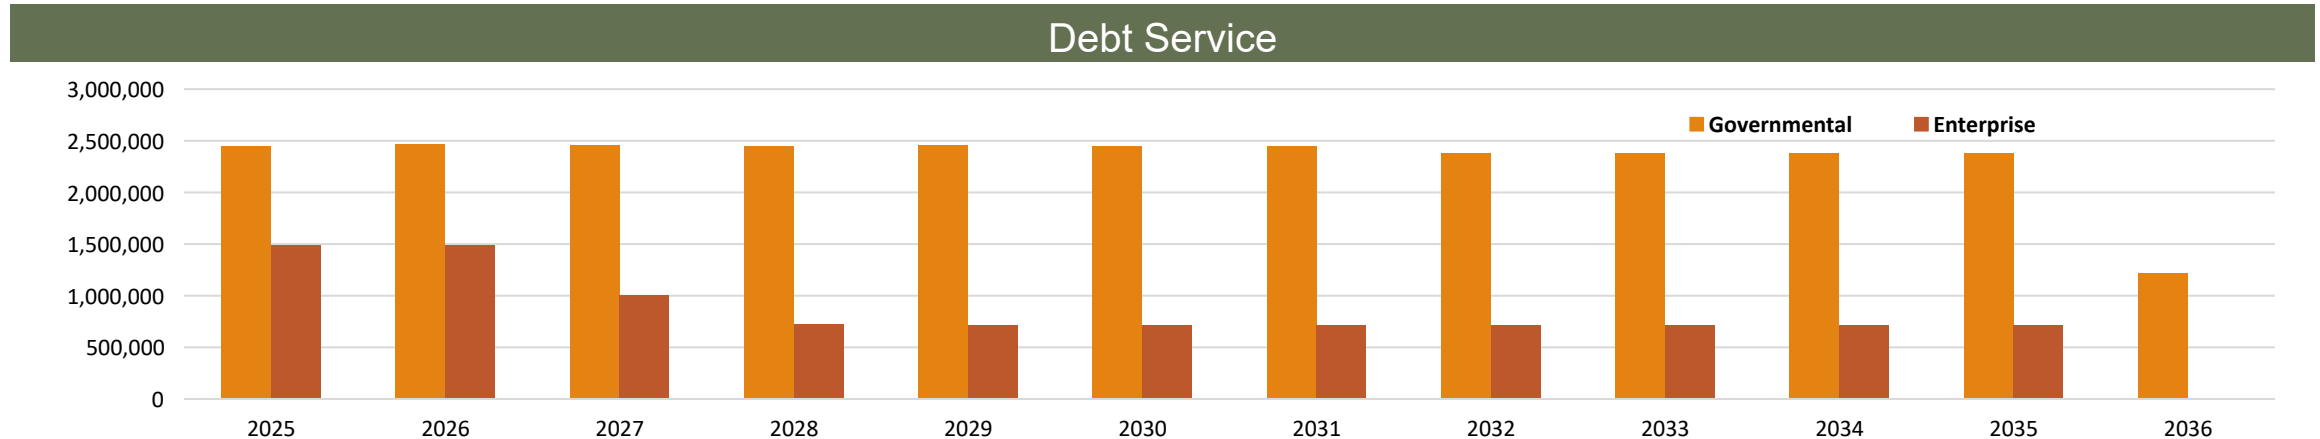



B. CAPITAL FINANCING NEEDS & REFUNDING OPPORTUNITIES

2025 Long Term Financing Capital Needs



- Approved \$30 million Parks and Recreation Bonds
- \$21.9 million public works facility



Security for the Series 2025 Bonds

- Series 2025 General Obligation Bonds will be secured by:
 - Ad valorem taxes
- Series 2025 CIP Bonds (Public Works Facilities)
 - Pledge of a covenant to budget and appropriate (CB&A) from legally available non-ad valorem revenues
 - Annual debt service will be paid out of Water and Sewer revenues



Current Refunding Opportunities

- Interest rates in the current market present an opportunity to refinance the Series 2014 CIP Bonds and Series 2005 stormwater for debt service savings without any penalties.
 - The Series 2014 Bonds are outstanding in the amount of \$10.1 million and maturing through October 1, 2035 with interest rates ranging from 3.0 – 5.0%
 - The Series 2005 Bonds are outstanding in the amount of \$5.0 million and maturing through October 1, 2035 with interest rates ranging from 4.3 – 4.5%
- The City can combine the refinancings of some or all of these outstanding bonds as part of the Series 2025 CIP Bonds



C. PRELIMINARY FINANCING PLANS



Preliminary Financing Plan – General Obligation


Assumptions

- Closing – June 2, 2025
- Par Amount of \$30 million
- Level annual debt service
- 10-year par call
- No debt service reserve funding
- Assumes “Aa2” interest rates as of March 13, 2025

Sources and Uses

SOURCES OF FUNDS	Total
Par Amount	\$30,000,000
Premium / (Discount)	1,991,159
Total Sources of Funds	\$31,991,159
USES OF FUNDS	Total
Project Fund	\$31,666,159
Costs of Issuance	325,000
Total Uses of Funds	\$31,991,159

Annual (4/1) Debt Service

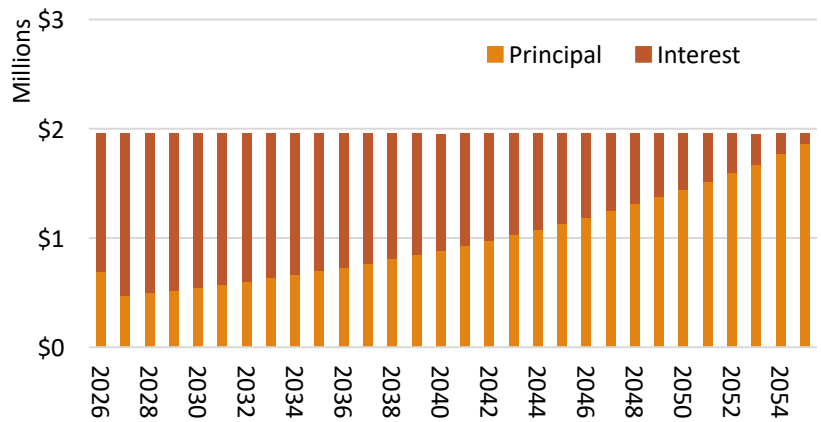

Select Bond Statistics

Final Maturity	10/1/2055
All-In TIC	4.62%
Total Interest	\$28,678,371
Total Debt Service	\$58,678,371
Maximum Annual Debt Service	\$1,958,025

Note: Analysis is preliminary and subject to change. The rates contained herein are for illustrative purposes and are indicative of market conditions as of March 13, 2025.




Preliminary Financing Plan – Capital Improvement

Assumptions

- Closing – June 24, 2025
- Net project fund deposit of \$21.9 million
- Refunding of a portion of outstanding Series 2014 Capital Improvement Bonds (2027 – 2035 maturities)
- Refunding of outstanding Series 2005 Stormwater Bonds (2027 – 2035 maturities)
- Level annual debt service for new money bonds, and uniform (level) annual savings for refunding bonds
- 10-year par call
- No debt service reserve funding
- Assumes “Aa2” interest rates as of March 13, 2025

Annual (10/1) Debt Service

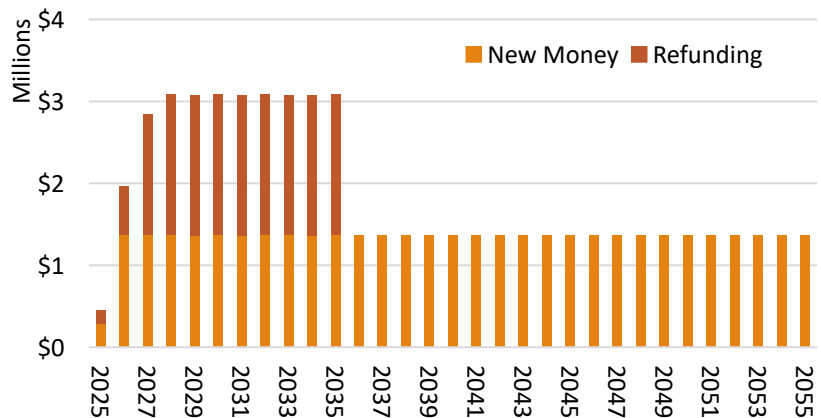

Sources and Uses

SOURCES OF FUNDS	New Money	Refunding	Total
Par Amount	\$20,800,000	\$11,950,000	\$32,750,000
Premium / (Discount)	1,325,934	1,227,481	2,553,415
Prior Funds	0	672,980	672,980
Total Sources of Funds	\$22,125,934	\$13,850,461	\$35,976,395
USES OF FUNDS	New Money	Refunding	Total
Project Fund	\$21,900,000	\$0	\$21,900,000
Refunding Escrow	0	13,717,436	13,717,436
Costs of Issuance	225,934	133,025	358,959
Total Uses of Funds	\$22,125,934	\$13,850,461	\$35,976,395

Select Bond Statistics

Final Maturity	10/1/2055
All-In TIC	4.39%
Total Interest	\$24,492,276
Total Debt Service	\$57,242,276
Maximum Annual Debt Service	\$3,087,200
Refunding Portion Only	
Par Amount Refunded	\$13,580,000
Total Savings	\$1,506,575
NPV Savings (\$)	\$667,105
NPV Savings (% of Bonds Refunded)	4.91%

Note: Analysis is preliminary and subject to change. The rates contained herein are for illustrative purposes and are indicative of market conditions as of March 13, 2025. NPV Savings calculated using All-In TIC of the refunding portion only.

Financing Timetable



1. General Obligation Bonds

Date	Event
April 1 st	Financial Plan Presented to Council
May 6 th	Council Meeting – Resolution Authorization Sale of the Bonds
May 8 th	Receive Bond Rating
May 19 th	Pricing of the Series 2025 GO Bonds
June 2 nd	Closing of the Series 2025 GO Bonds

2. Public Works Facilities - CIP Bonds


Date	Event
April 1 st	Financial Plan Presented to Council
May 6 th	First Reading of Ordinance
May 20 th	Second Reading of Ordinance and adopt Financing Documents
May 21 st	Receive Rating
June 10 th	Pricing of the Series 2025 CIP Bonds
June 24 th	Closing of the Series 2025 CIP Bonds



C. MARKET UPDATE



Weekly Benchmark Interest Rates

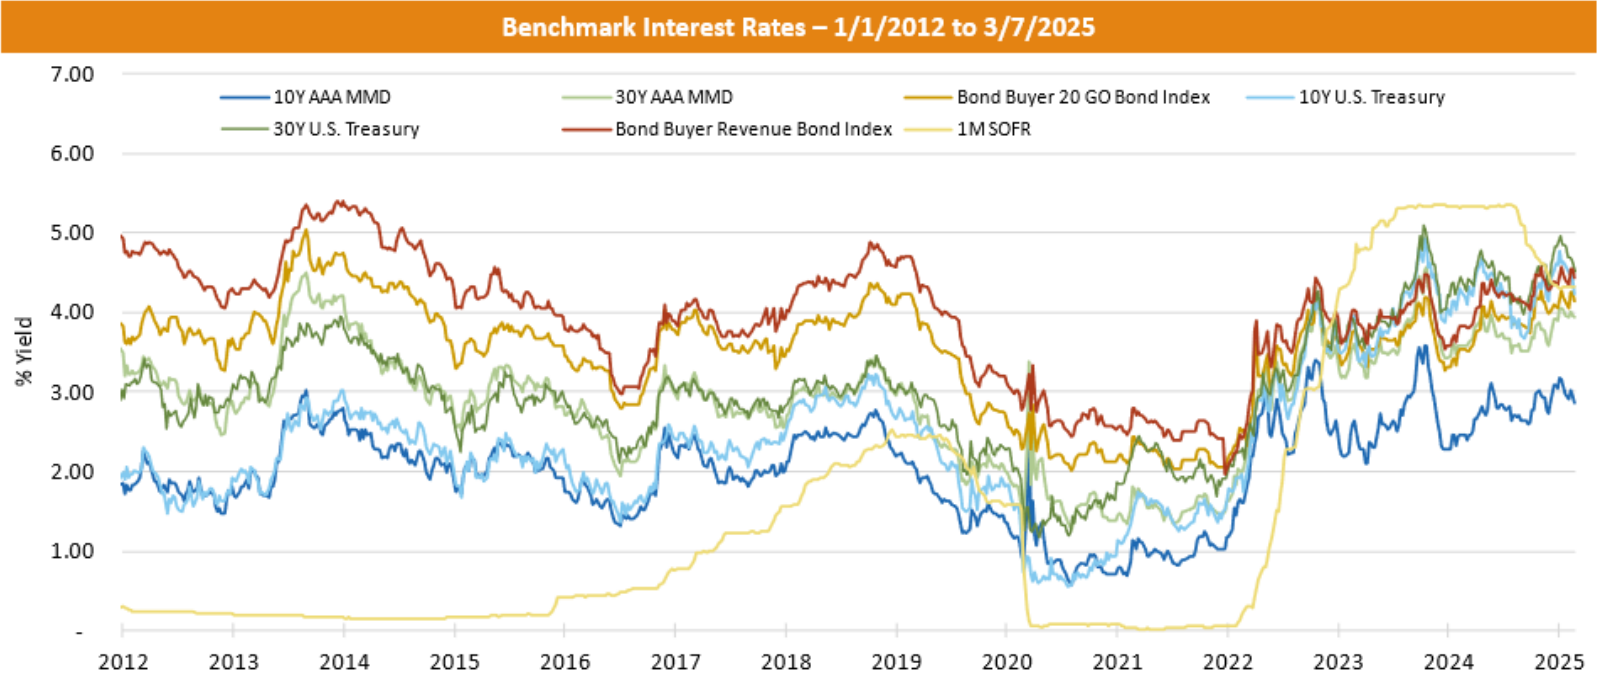

Rates Analysis – 1/1/2012 to 3/7/2025

	10-Year AAA MMD	30-Year AAA MMD	Bond Buyer 20 GO Bond Index	Bond Buyer Revenue Bond Index	10-Year U.S. Treasury	30-Year U.S. Treasury	SIFMA	1-Month SOFR ⁽¹⁾
Current	2.96	4.05	4.15	4.44	4.32	4.62	2.25	4.32
Maximum	3.59	4.57	5.03	5.40	4.93	5.09	5.20	5.36
Minimum	0.58	1.27	2.02	1.97	0.55	1.17	0.01	0.01
Average	2.03	2.89	3.50	3.93	2.45	3.02	1.02	1.49
% Time Lower	94.6%	94.5%	85.6%	75.6%	94.6%	96.7%	83.4%	85.3%

Source: Refinitiv Municipal Market Data, U.S. Treasury and Bloomberg



⁽¹⁾SOFR 1 Month is blended with LIBOR 1 Month rates prior to 2019

The general market commentary herein is intended for educational and informational purposes only and does not constitute legal or investment advice, nor is it an offer or a solicitation of an offer to buy or sell any investment or other specific product. Information provided in this market commentary was obtained from sources that are believed to be reliable; however, it is not guaranteed to be correct, complete, or current, and is not intended to imply or establish standards of care applicable to any attorney or advisor in any particular circumstances. This market commentary represents historical information only and is not an indication of future performance.





Tax-Exempt Market Overview | The Bond Buyer

The Bond Buyer 20-Bond General Obligation Index – 1/1/12 to 3/7/2025

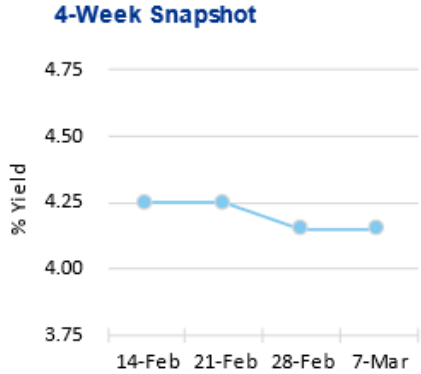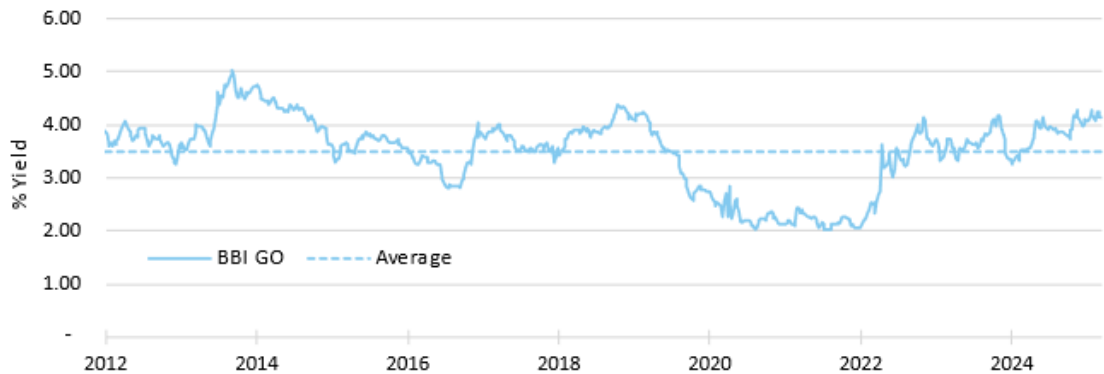

The Bond Buyer Revenue Bond Index – 1/1/12 to 3/7/2025

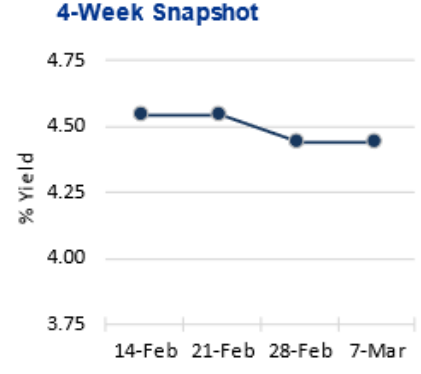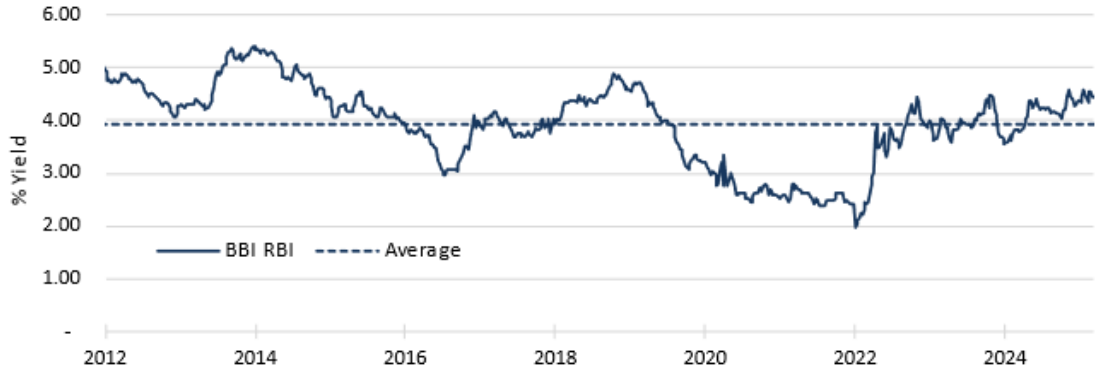

Source: The Bond Buyer

The general market commentary herein is intended for educational and informational purposes only and does not constitute legal or investment advice, nor is it an offer or a solicitation of an offer to buy or sell any investment or other specific product. Information provided in this market commentary was obtained from sources that are believed to be reliable; however, it is not guaranteed to be correct, complete, or current, and is not intended to imply or establish standards of care applicable to any attorney or advisor in any particular circumstances. This market commentary represents historical information only and is not an indication of future performance.



Thank You



CITY COUNCIL AGENDA ITEM

COUNCIL MEETING DATE 4/1/2025

SUBJECT: (F13) Golf Advisory Board Appointment

DEPARTMENT: City Clerk

GOAL: 3 - Quality of Life

RECOMMENDED MOTION: Move to nominate Richard Lee and Jane Taylor to the Golf Advisory Board.

SUMMARY: Richard Lee and Jane Taylor have served on the Golf Advisory Board for the past eight years and would like to be re-appointed. The appointment is a 3-year term that will expire in April 2028. Mr. Lee and Ms. Taylor's original applications are attached for your consideration. No other applications have been received by the Clerk's Office.

PRESENTER: Robin Fenwick

ATTACHMENTS:

1.	Lee, Richard	Lee, Richard.pdf
2.	Taylor, Jane	Taylor, Jane.pdf

Amanda Bonin
Robin Fenwick
Wayne Clark

Created/Initiated - 3/19/2025
Approved - 3/19/2025
Final Approval - 3/20/2025

**CITY OF PORT ORANGE
ADVISORY BOARD AND COMMISSION
VOLUNTEER APPLICATION**

Thank you for your interest in serving the City of Port Orange. Your completion of this application is necessary so that the members of the City Council can thoroughly review each application as part of their consideration for your appointment.

Please choose the Board(s)/Commission(s) for which you wish to apply. If applying for more than one Board/Commission, please number in the order of preference.

☐ Audit & Budget Advisory Board
☐ Charter Review Board
☐ City Manager Selection Committee
☐ Civil Service Board
☐ Code Enforcement Board*
☐ Construction Regulation Board*

☐ Districting Commission
☐ Environmental Advisory Board
☐ Library Advisory Board
☐ Parks and Recreation Board
☐ Planning Commission*
☐ Youth Advisory Board

☒ Golf Advisory Board

CRA Boards

☐ Eastport Community Redevelopment Agency*
☐ Town Center Community Redevelopment Agency*

Pension Boards

☐ General Employees*
☐ Police*
☐ Fire*

ALL OF THE ABOVE ARE SUBJECT TO THE "SUNSHINE LAW"

MEMBERS OF THE BOARDS/COMMISSIONS WITH AN ASTERIK ARE REQUIRED TO FILE FINANCIAL DISCLOSURES WITHIN 30 DAYS OF DATE OF APPOINTMENT.

1. PERSONAL

Name Richard Lee Date of Birth 8-20-48

Address 6393 Longlake Dr Port Orange FL 32128

Home Telephone 386 492 5415

E-Mail Address RICHTBGONE@YAHOO.COM

Business Telephone _____

Are you a registered voter in Port Orange? ☒ Yes ☐ No

City Council District Scott Stiltner

How long have you been a resident of Port Orange? 8 years

Are you currently serving on a City Board? NO

Have you ever served on a City Board? NO

If yes, when and which Board? N/A

2. **REFERENCES** – Please list three references (business and/or personal)

Robert Kemp-Boind 125 Chickadee Ct. DB, 236-9750
Name, address, and telephone number

Rick & Deb Hebert 6389 Longlake Dr PO 763-1584
Name, address, and telephone number

Tom Campion 6455 Longlake Dr PO 451-0029
Name, address, and telephone number

3. **EDUCATION**

High School Gates Chili High School Date Graduated 1966

College NORTHWESTERN U Date Graduated 1995 Degree MA

4. **WORK EXPERIENCE**

FINANCIAL SERVICES - EASTMAN KODAK 32 yrs
USAF 4 yrs

5. **INTERESTS/ACTIVITIES**

Beach, golf, dedicating time to
support others HUM & DRIVE IN Christian Church, selected as
super volunteer by the News-Journal in 2015

6. **COMMUNITY INVOLVEMENT**

Cypress Head HOA's, currently
President of the Residential HOA (~ 375 Households)

7. **WHY DO YOU DESIRE TO SERVE ON THIS/THESE BOARDS?**

Nominated by the MASTER HOA of Cypress Head and support
that the HOA should have a voice on an influential asset like the
golf course

8. **A resume or separate sheet with additional information should be included.**

I understand the responsibilities associated with being a board member, and I have adequate time to serve if appointed.

Richard Lee
Signature

5/2/2016
Date

Note: If you have questions concerning the duties and responsibilities of any of the above Boards/Commissions, please contact the City Clerk's Office at 506-5563.

Return this form to:

Robin Fenwick, CMC, City Clerk,
1000 City Center Circle
Port Orange, Florida 32129

Personal: married 47 yrs., 1 son Timothy at Chase Bank NA Atlanta, GA., 1 daughter Jennifer a Psychologist/Counselor in Galesburg, IL

Education:

Graduated High School 1966

Monroe Community College, AS 1968 Computer Science

Rochester Institute of Technology, BS 1978, Accounting

Northwestern University, MM 1995, Management

Professional:

USAF 1968-1972 Honorable Discharge, Staff Sergeant

Eastman Kodak 1974-2006.. increasing roles in the financial aspects of a Fortune 500 company

Volunteerism:

Drive In Christian Church: served as Board Vice Chair 2014, Chair 2015. Currently Chair of By Laws Committee, Chair of the Legacy Fund Committee and Chair of Drive Thru Bethlehem

Community: served on Cypress Head Master HOA and Residential HOA, Currently Chair of the Cypress Head Residential HOA and serve on the Cypress Head Architectural Review Committee

Halifax Urban Ministries: deliver food to Bay Street facility weekly for repacking and distribution

Motivation

As an active resident of Cypress Head and an avid golfer I believe that the best interests of Port Orange need to be at the forefront of any Board decisions made that impact the golf course. Whatever impacts the Cypress Head Golf Course has an effect on not just Cypress Head residents but on all Port Orange residents and non- residents who utilize the course and adjoining facilities.

CITY OF PORT ORANGE ADVISORY BOARDS AND COMMISSIONS

VOLUNTEER APPLICATIONS

Thank you for your interest in serving the City of Port Orange. Your completion of this application is necessary so that the members of the City Council can thoroughly review each application as part of their consideration for your appointment.

Please choose the Board(s)/Commission(s) for which you wish to apply. If applying for more than one Board/Commission, please number in the order of preference.

- ☒ GOLF COURSE BOARD
- | | |
|---|---|
| ☐ Environmental Advisory Board | ☐ Library Advisory Board |
| ☐ Construction Regulation Board* | ☐ Parks and Recreation Board |
| ☐ Code Enforcement Board* | ☐ Planning Commission* |
| ☐ Charter Review Board | ☐ City Manager Selection Committee |
| ☐ Civil Service Board | ☐ Audit & Budget Advisory Board |
| ☐ Districting Commission | ☐ Youth Advisory Board |

CRA Boards

- ☐ Eastport Community Redevelopment Agency*
- ☐ Town Center Community Redevelopment Agency*

Pension Boards

- ☐ General Employees*
- ☐ Police*
- ☐ Fire*

ALL OF THE ABOVE ARE SUBJECT TO THE "SUNSHINE LAW"

MEMBERS OF THE BOARDS/COMMISSIONS WITH AN ASTERIK ARE REQUIRED TO FILE FINANCIAL DISCLOSURES WITHIN 30 DAYS OF DATE OF APPOINTMENT.

1. PERSONAL

Name JANE TAYLOR Date of Birth 07-23-45

Address 6459 CYPRESS SPRINGS PKWY

Home Telephone 386-322-9762

E-Mail Address jtaylor723@bellsouth.net

Business Telephone N/A

Are you a registered voter in Port Orange? ☒ Yes ☐ No

City Council District 3

How long have you been a resident of Port Orange? 15 YRS

Are you currently serving on a City Board? NO

Have you ever served on a City Board? NO

If yes, when and which Board? _____

SCANNED

2. **REFERENCES** – Please list three references (business and/or personal)

SUE ALDSKY 1212 SIESTA KEY CIRCLE, PORT ORANGE 760-1940
Name, address, and telephone number

TOM BOMKOWSKI 6363 CYPRESS SPRINGS PKWY, PORT ORANGE 320-4160
Name, address, and telephone number

LANCE GREEN 6469 LONGLAKE ST, PORT ORANGE 527-2656
Name, address, and telephone number

3. **EDUCATION**

High School _____ Date Graduated 1964

College AVERETT UNIVERSITY Date Graduated 1994 Degree B.A.
NEW HAMPSHIRE UNIVERSITY, MBA PROGRAM

4. **WORK EXPERIENCE** RETIRED IN 2002. 30 YRS. EXPERIENCE IN FINANCE,

HUMAN RESOURCES AND PROJECT MANAGEMENT WITH LARGE CORPORATIONS
INCLUDING BOEING AND SPRINT.

5. **INTERESTS/ACTIVITIES** OUTDOOR ACTIVITIES INCLUDING GARDENING
SWIMMING AND GOLF

6. **COMMUNITY INVOLVEMENT** I HAVE HELD EVERY OFFICE ON CYPRESS
HEAD COMMUNITY ASSN. BOARD. I HAVE BEEN PRESIDENT OF CYPRESS HEAD
WOMEN'S GOLF ASSOCIATION.

7. **WHY DO YOU DESIRE TO SERVE ON THIS/THESE BOARDS?**

I WOULD LIKE TO BECOME MORE INVOLVED WITH CITY
GOVERNMENT

8. **A resume or separate sheet with additional information should be included.**

I understand the responsibilities associated with being a board member, and I have adequate time to serve if appointed.

Jane S. Taylor
Signature

4/11/16
Date

Note: If you have questions concerning the duties and responsibilities of any of the above Boards/Commissions, please contact the City Clerk's Office at 506-5563.

Return this form to:

Robin Fenwick, CMC, City Clerk,
1000 City Center Circle
Port Orange, Florida 32129